




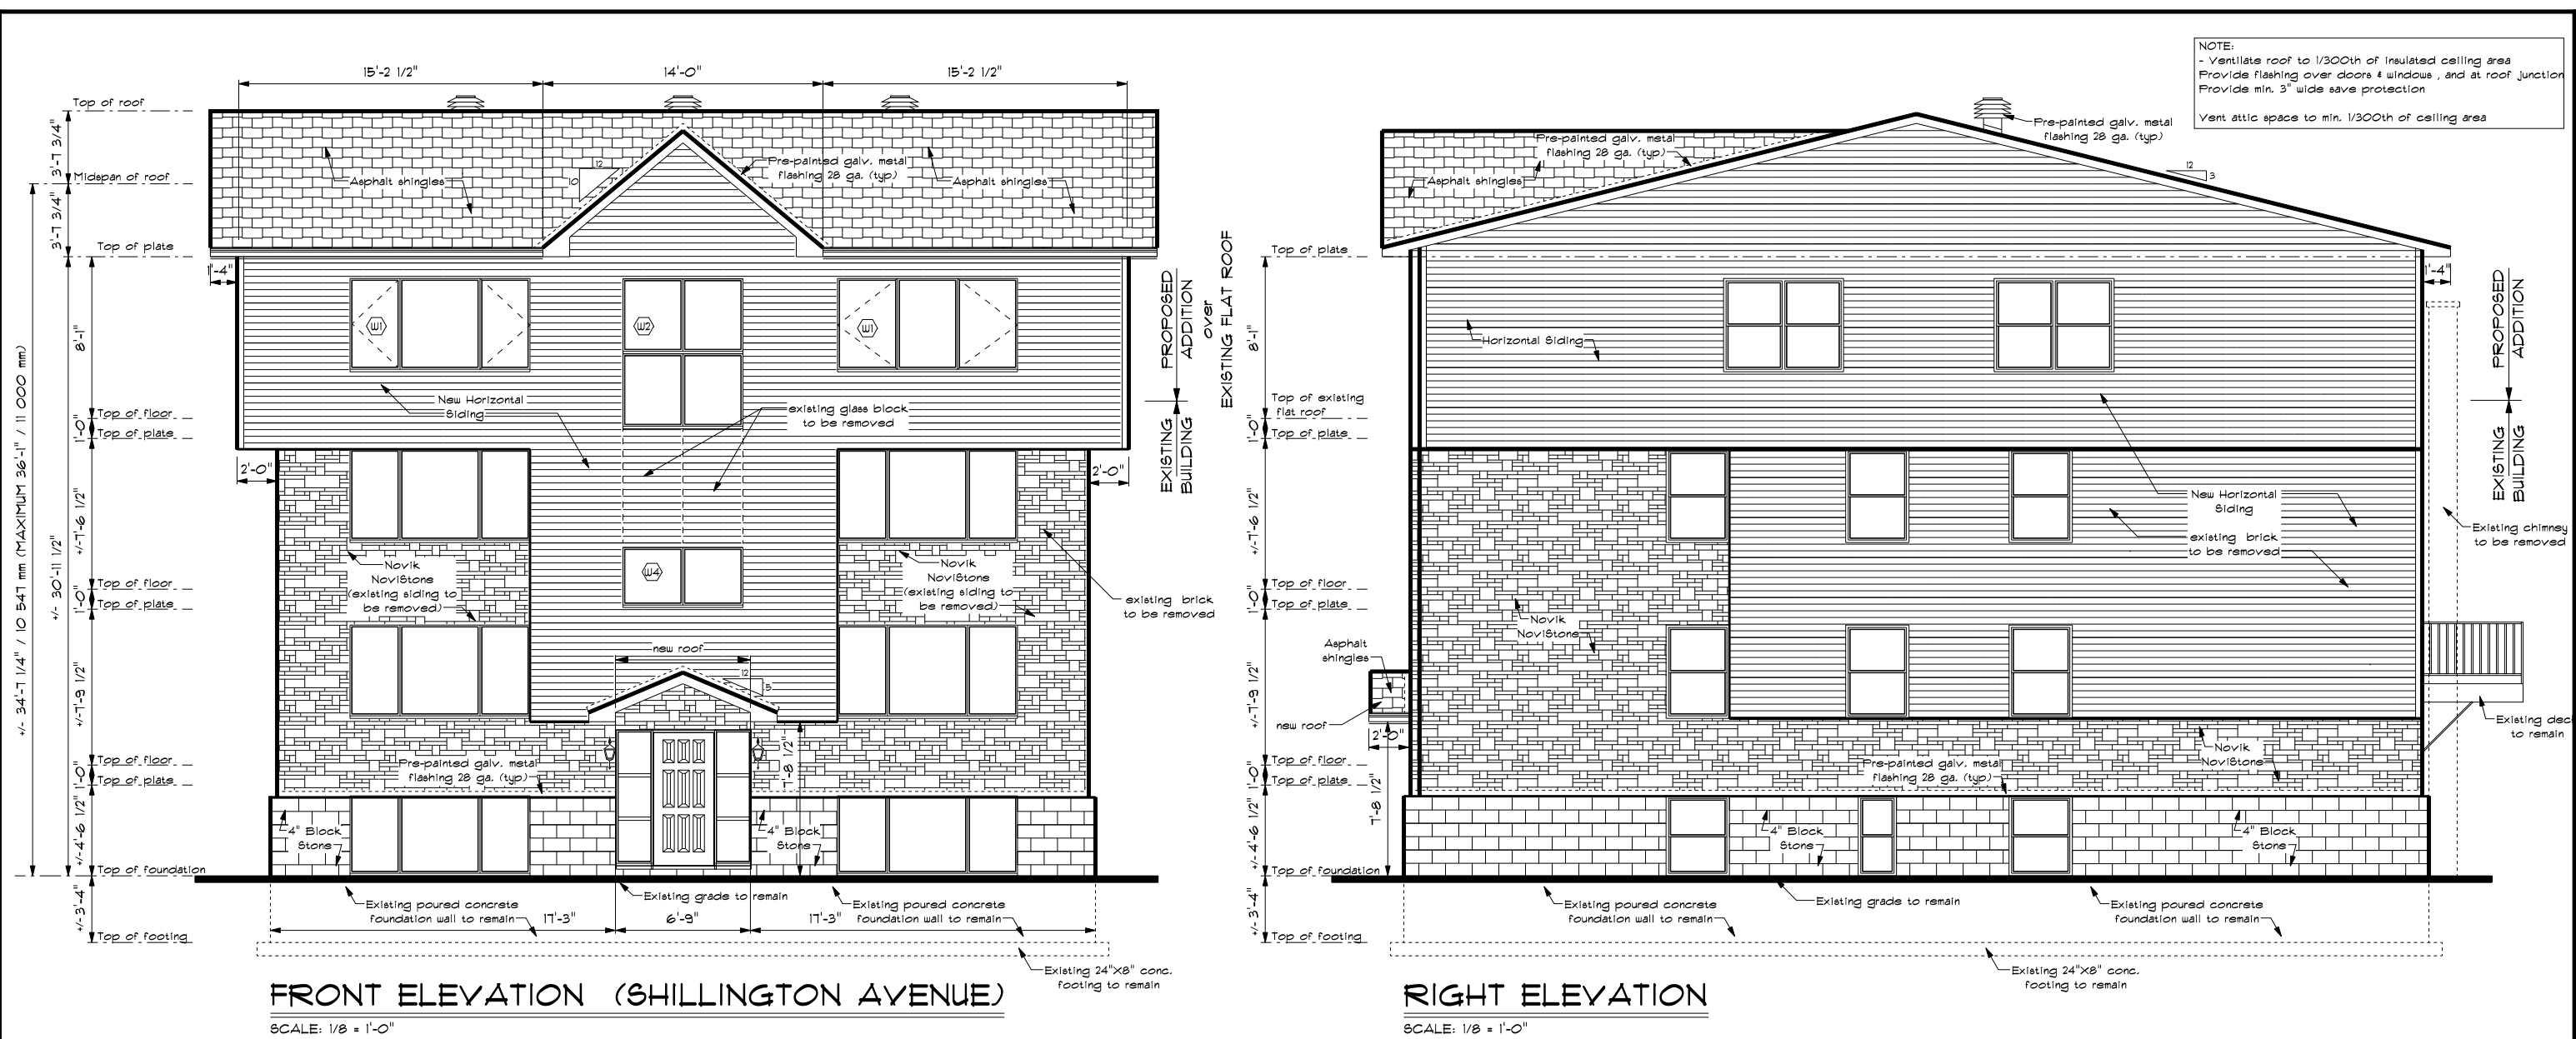

|   |  |                                                             |  |   |  |                                                           |  |             |                      |              |
|---|--|-------------------------------------------------------------|--|---|--|-----------------------------------------------------------|--|-------------|----------------------|--------------|
| I, LUC LAVOIE, DECLARE THAT I REVIEWED AND TAKE RESPONSIBILITY FOR THE DESIGN WORK ON BEHALF OF A FIRM REGISTERED UNDER SUBSECTION 3.2.4 OF DIVISION C, OF THE BUILDING CODE. I AM QUALIFIED, AND THE FIRM IS REGISTERED, IN THE APPROPRIATE CLASSES / CATEGORIES. |  | Luc Lavoie<br>REGISTERED B.C.I.N.<br>ARCHITECTURAL DESIGNER |  | 1041 NOTRE DAME STREET, P.O. BOX 928,<br>EMBRUN, ON. K0A 1W0<br>WEBSITE: WWW.LAVOIEDSIGN.CA<br>EMAIL: INFO@LAVOIEDSIGN.CA<br>613-443-3461 |  | PROJECT NAME                                              |  | PROJECT NO. | 2018-0091            | DRAWINGS NO. |
|   |  |                                                             |  |   |  | PROPOSED THIRD<br>STOREY ADDITION<br>FOR<br>ERIC CHARETTE |  | DRAWN BY    | L.LAVOIE<br>J.LEPAGE | 1/6          |
| INDIVIDUAL B.C.I.N.: 23595<br>FIRM B.C.I.N.: 112094   |  | DATE                                                        |  | 3 Issued for site plan control 10/6/2019<br>2 ISSUED FOR CHANGES 24/09/2018<br>1 ISSUED FOR APPROVAL 20/09/2018                           |  | VERIFIED BY                                               |  | L.LAVOIE    |                      |              |
|   |  |                                                             |  | NO. REVISIONS DATE   |  |                                                           |  |             |                      |              |

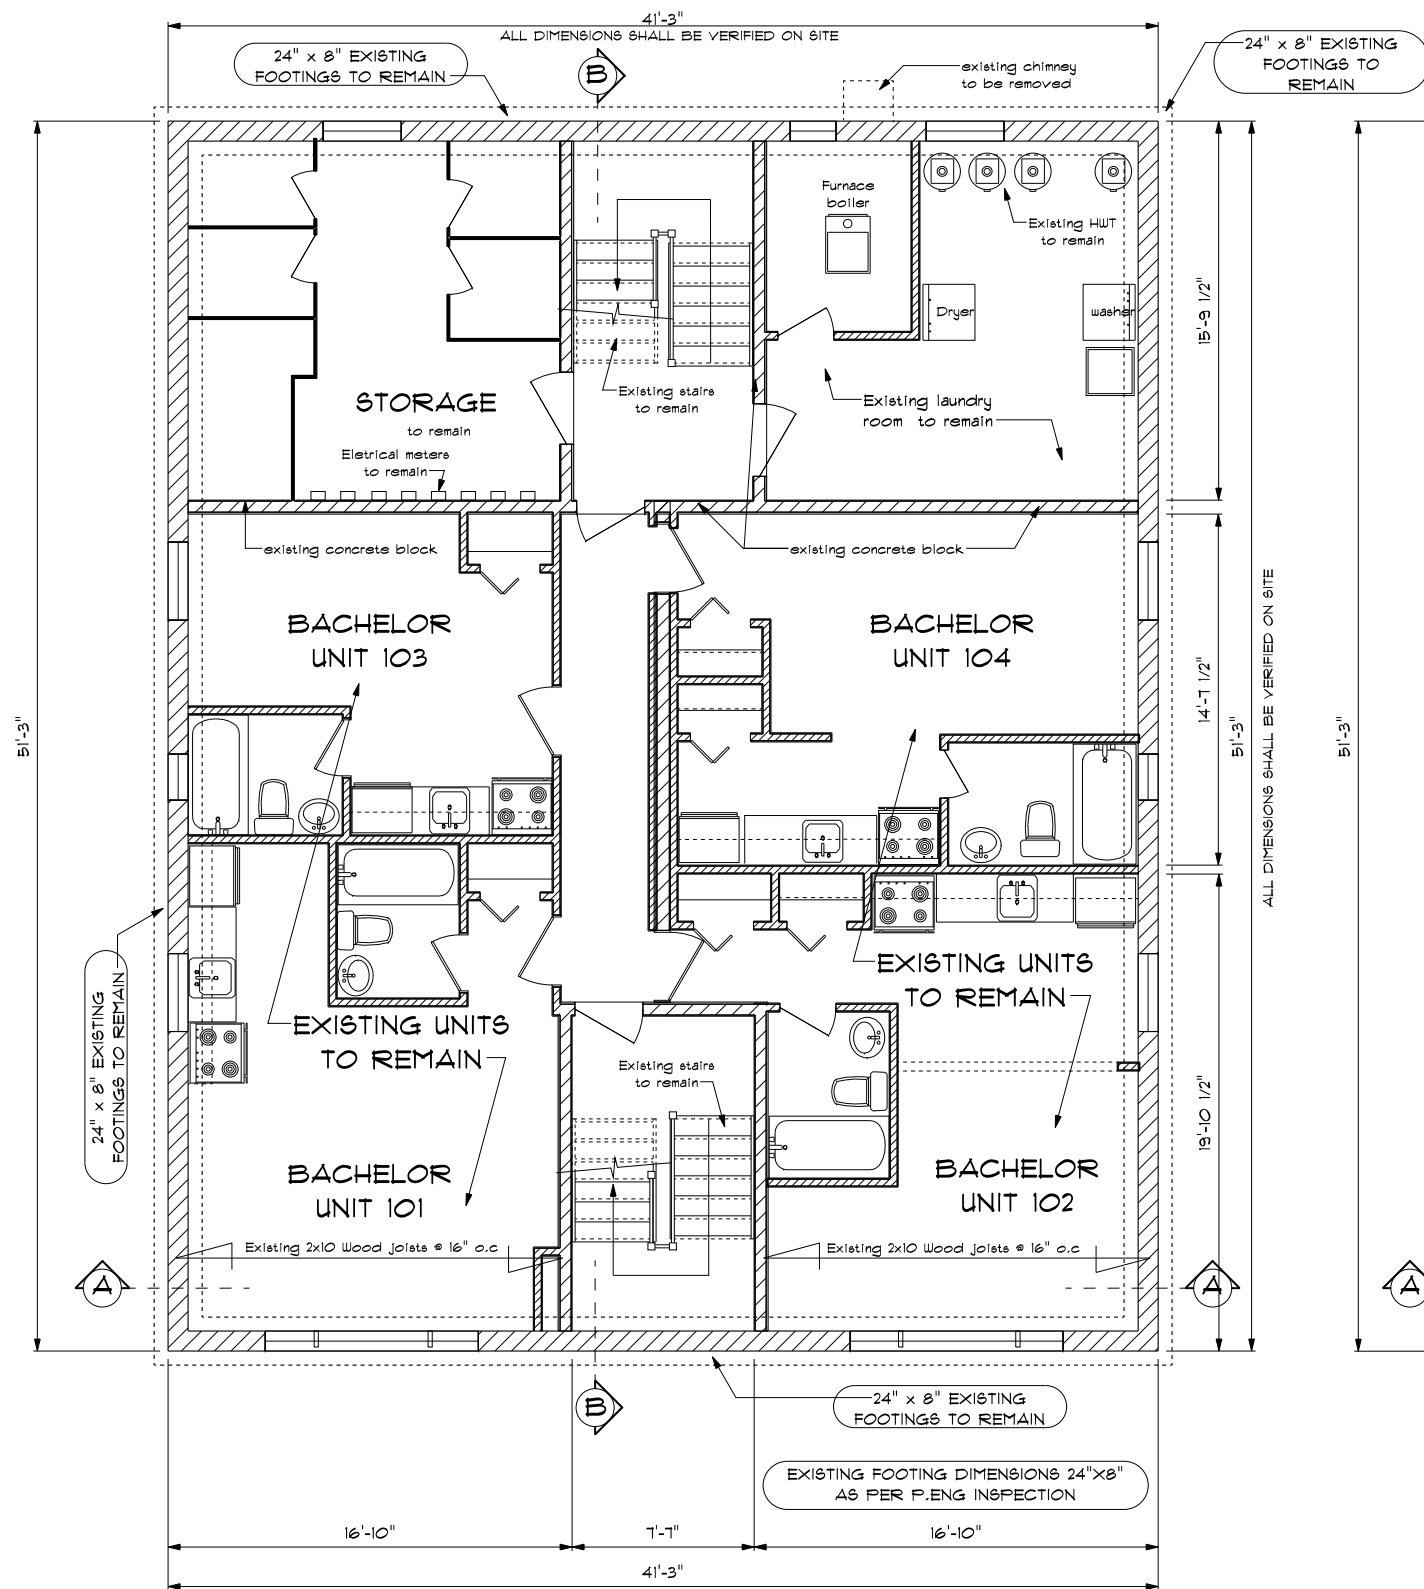

**BASEMENT FLOOR PLAN -EXISTING TO REMAIN**

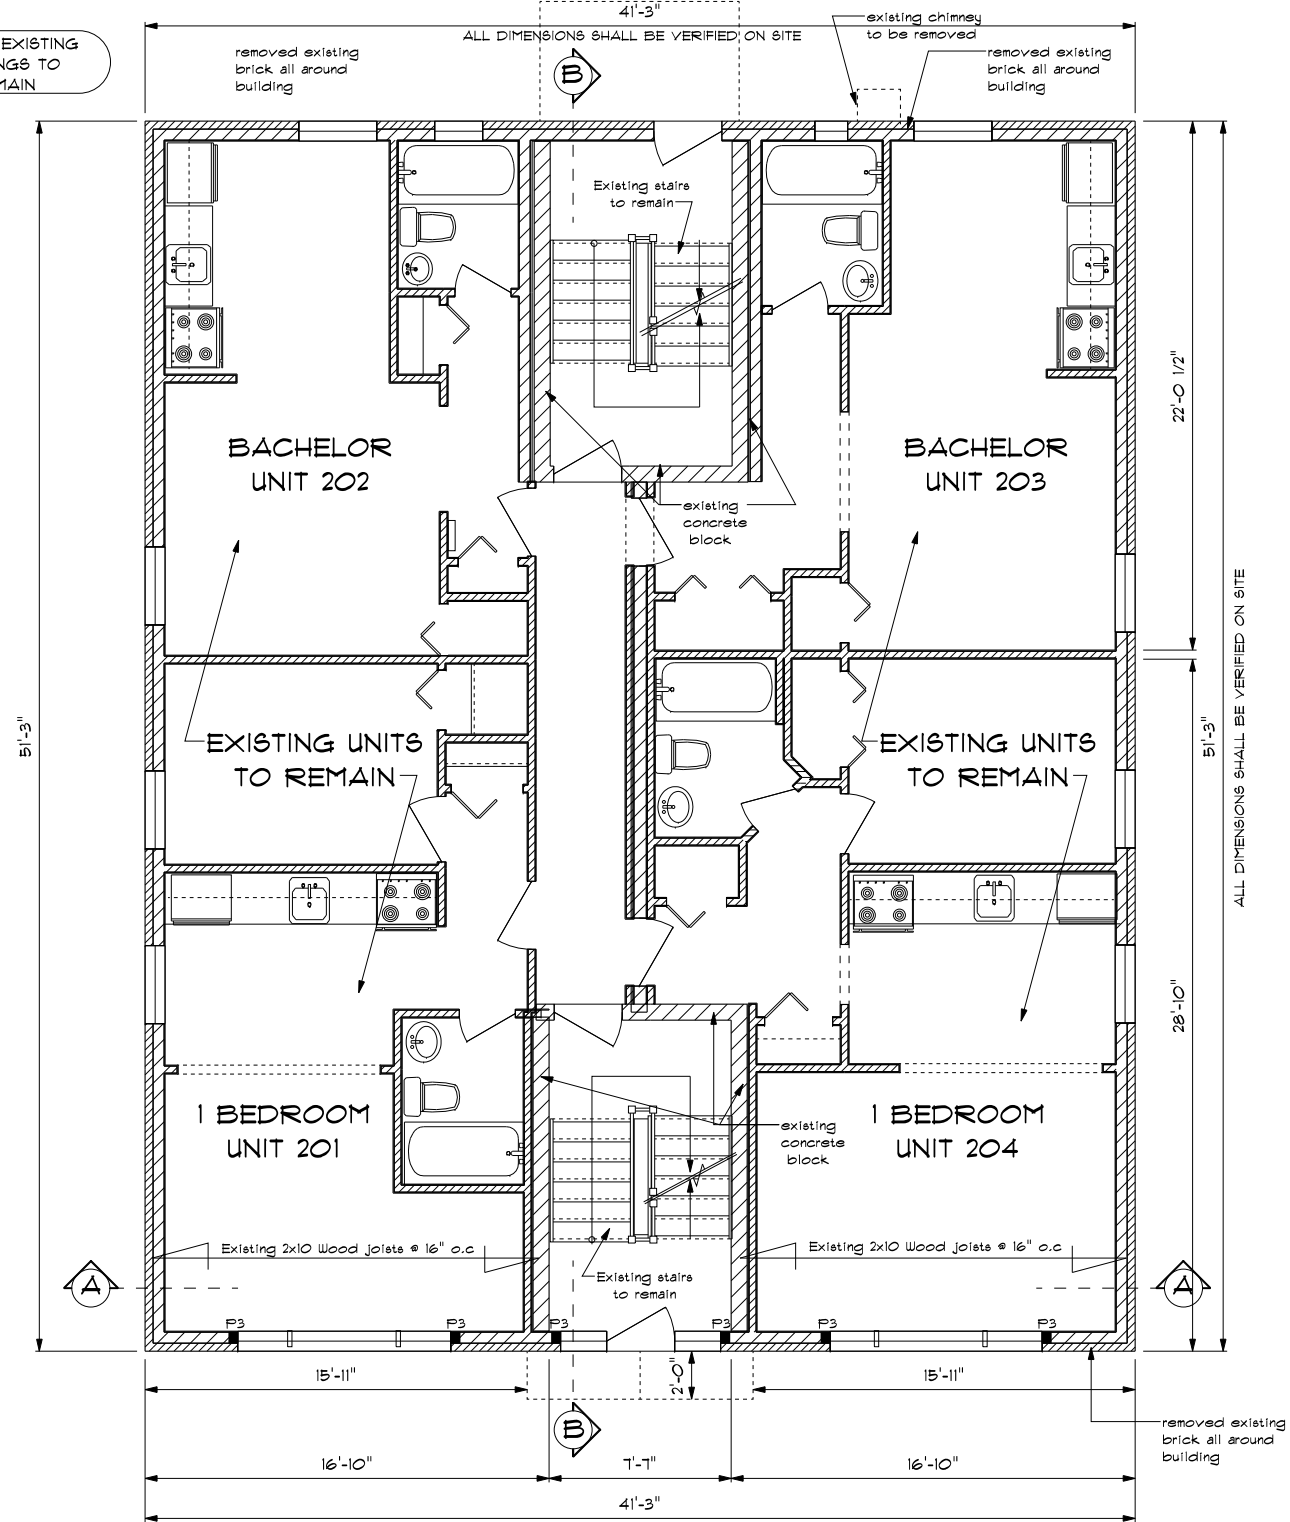

**MAIN FLOOR PLAN  
- EXISTING TO REMAIN**

PROFESSIONAL ENGINEER

I, LUC LAVOIE, DECLARE THAT I REVIEWED AND TAKE RESPONSIBILITY FOR THE DESIGN WORK ON BEHALF OF A FIRM REGISTERED UNDER SUBSECTION 3.2.4 OF DIVISION C, OF THE BUILDING CODE. I AM QUALIFIED, AND THE FIRM IS REGISTERED, IN THE APPROPRIATE CLASSES / CATEGORIES.

INDIVIDUAL B.C.I.N.: 23535  
FIRM B.C.I.N.: 112054

DATE

Luc Lavoie  
REGISTERED B.C.I.N.  
ARCHITECTURAL DESIGNER

| NO. | REVISIONS                    | DATE       |
|-----|------------------------------|------------|
| 3   | ISSUED FOR SITE PLAN CONTROL | 10/6/2019  |
| 2   | ISSUED FOR CHANGES           | 24/03/2018 |
| 1   | ISSUED FOR APPROVAL          | 20/09/2018 |



1041 NOTRE DAME STREET, P.O. BOX 928,  
EMBRUN, ON. K0A 1W0  
WEBSITE: WWW.LAVOIEDESIGN.CA  
EMAIL: INFO@LAVOIEDESIGN.CA  
613-443-3461

PROJECT NAME

PROPOSED THIRD  
STOREY ADDITION  
FOR  
ERIC CHARETTE


1186 SHILLINGTON AVENUE, OTTAWA

PROJECT NO. 2018-0031 DRAWINGS NO.

DRAWN BY L.LAVOIE J.LEPAGE

VERIFIED BY L.LAVOIE

2  
6

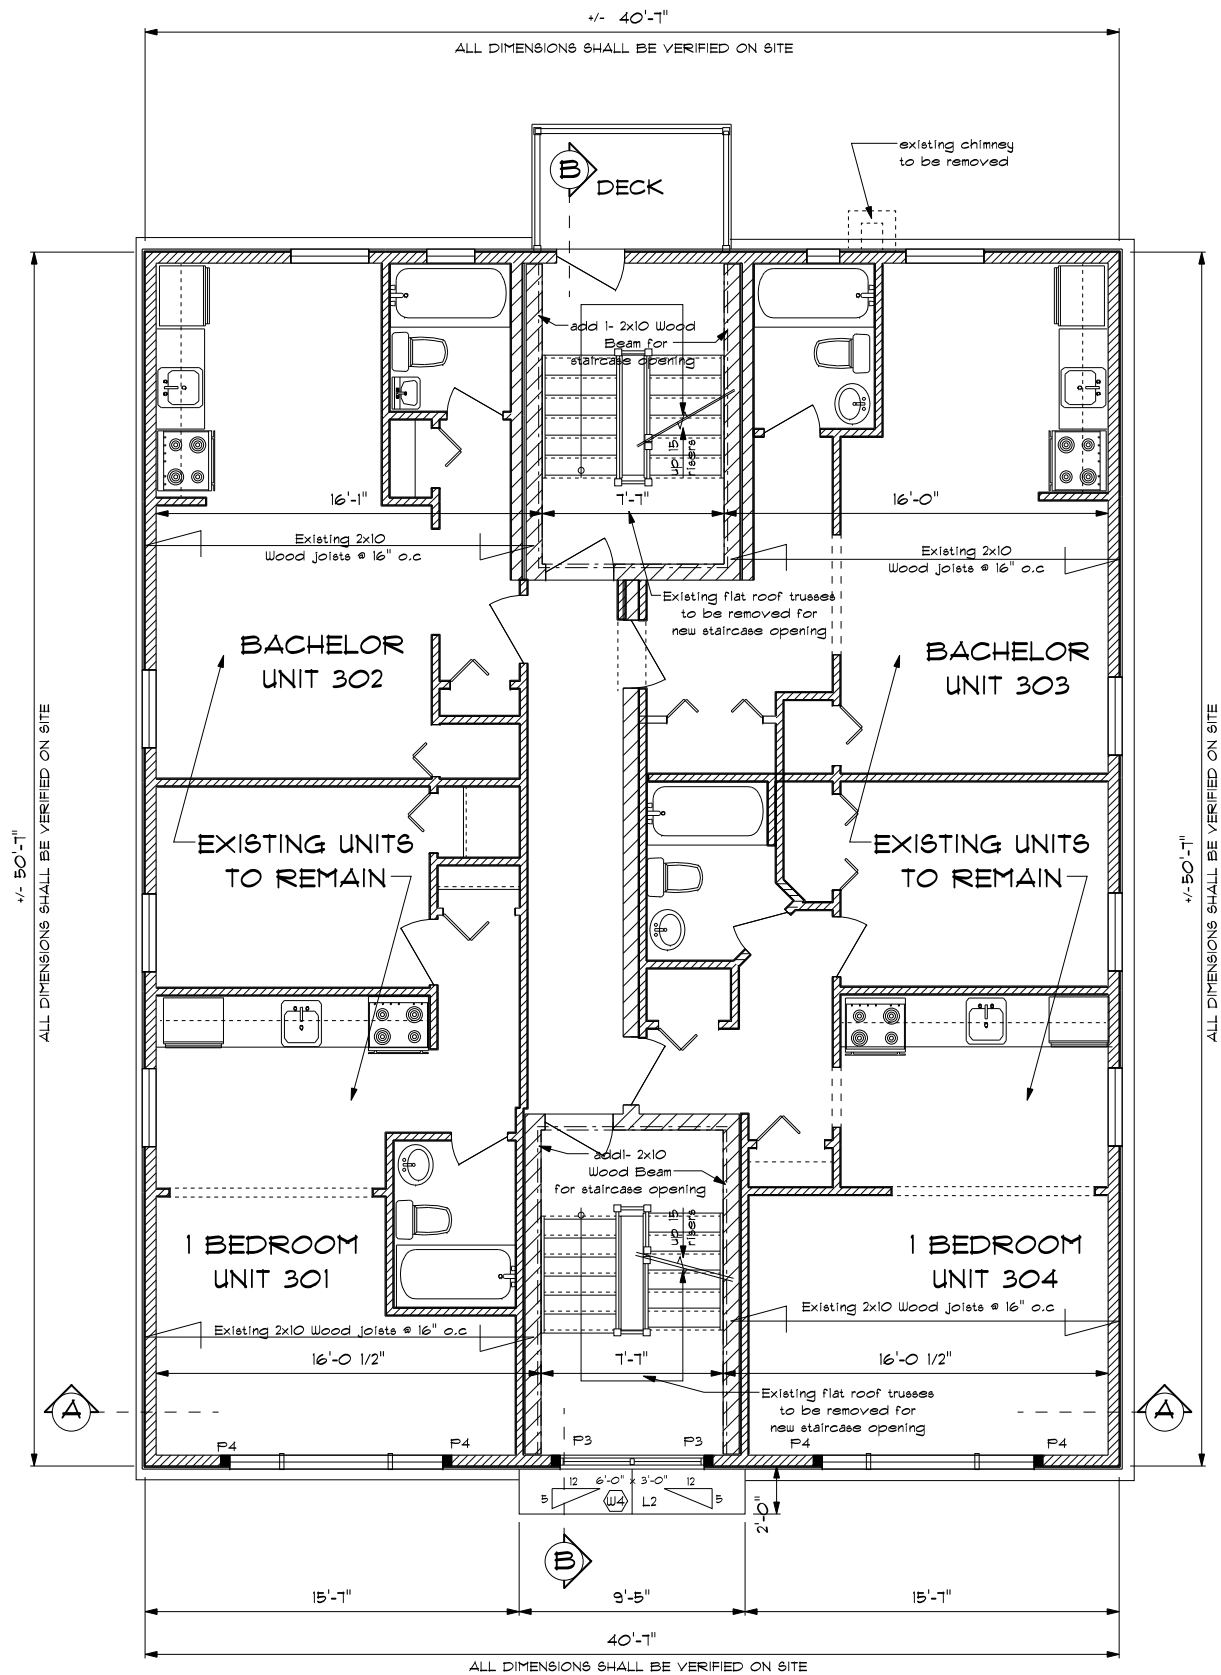

## SECOND FLOOR PLAN -EXISTING TO REMAIN

SCALE: 1/8" = 1'-0"

PROFESSIONAL ENGINEER

I, LUC LAVOIE, DECLARE THAT I REVIEWED AND TAKE RESPONSIBILITY FOR THE DESIGN WORK ON BEHALF OF A FIRM REGISTERED UNDER SUBSECTION 3.2.4 OF DIVISION C, OF THE BUILDING CODE. I AM QUALIFIED, AND THE FIRM IS REGISTERED, IN THE APPROPRIATE CLASSES / CATEGORIES.

INDIVIDUAL B.C.I.N.: 23595  
FIRM B.C.I.N.: 112094

DATE

Luc Lavoie  
REGISTERED B.C.I.N.  
ARCHITECTURAL DESIGNER

|     |                              |            |
|-----|------------------------------|------------|
| 3   | Issued for site plan control | 10/6/2019  |
| 2   | ISSUED FOR CHANGES           | 24/09/2018 |
| 1   | ISSUED FOR APPROVAL          | 20/09/2018 |
| NO. | REVISIONS                    | DATE       |




1041 NOTRE DAME STREET, P.O. BOX 928,  
EMBRUN, ON. K0A 1W0  
WEBSITE: WWW.LAVOIEDESIGN.CA  
EMAIL: INFO@LAVOIEDESIGN.CA  
613-443-3461

PROJECT NAME

PROPOSED THIRD  
STOREY ADDITION  
FOR  
ERIC CHARETTE

1186 SHILLINGTON AVENUE, OTTAWA

|             |                      |              |
|-------------|----------------------|--------------|
| PROJECT NO. | 2018-0091            | DRAWINGS NO. |
| DRAWN BY    | L.LAVOIE<br>J.LEPAGE | 3/6          |
| VERIFIED BY | L.LAVOIE             |              |

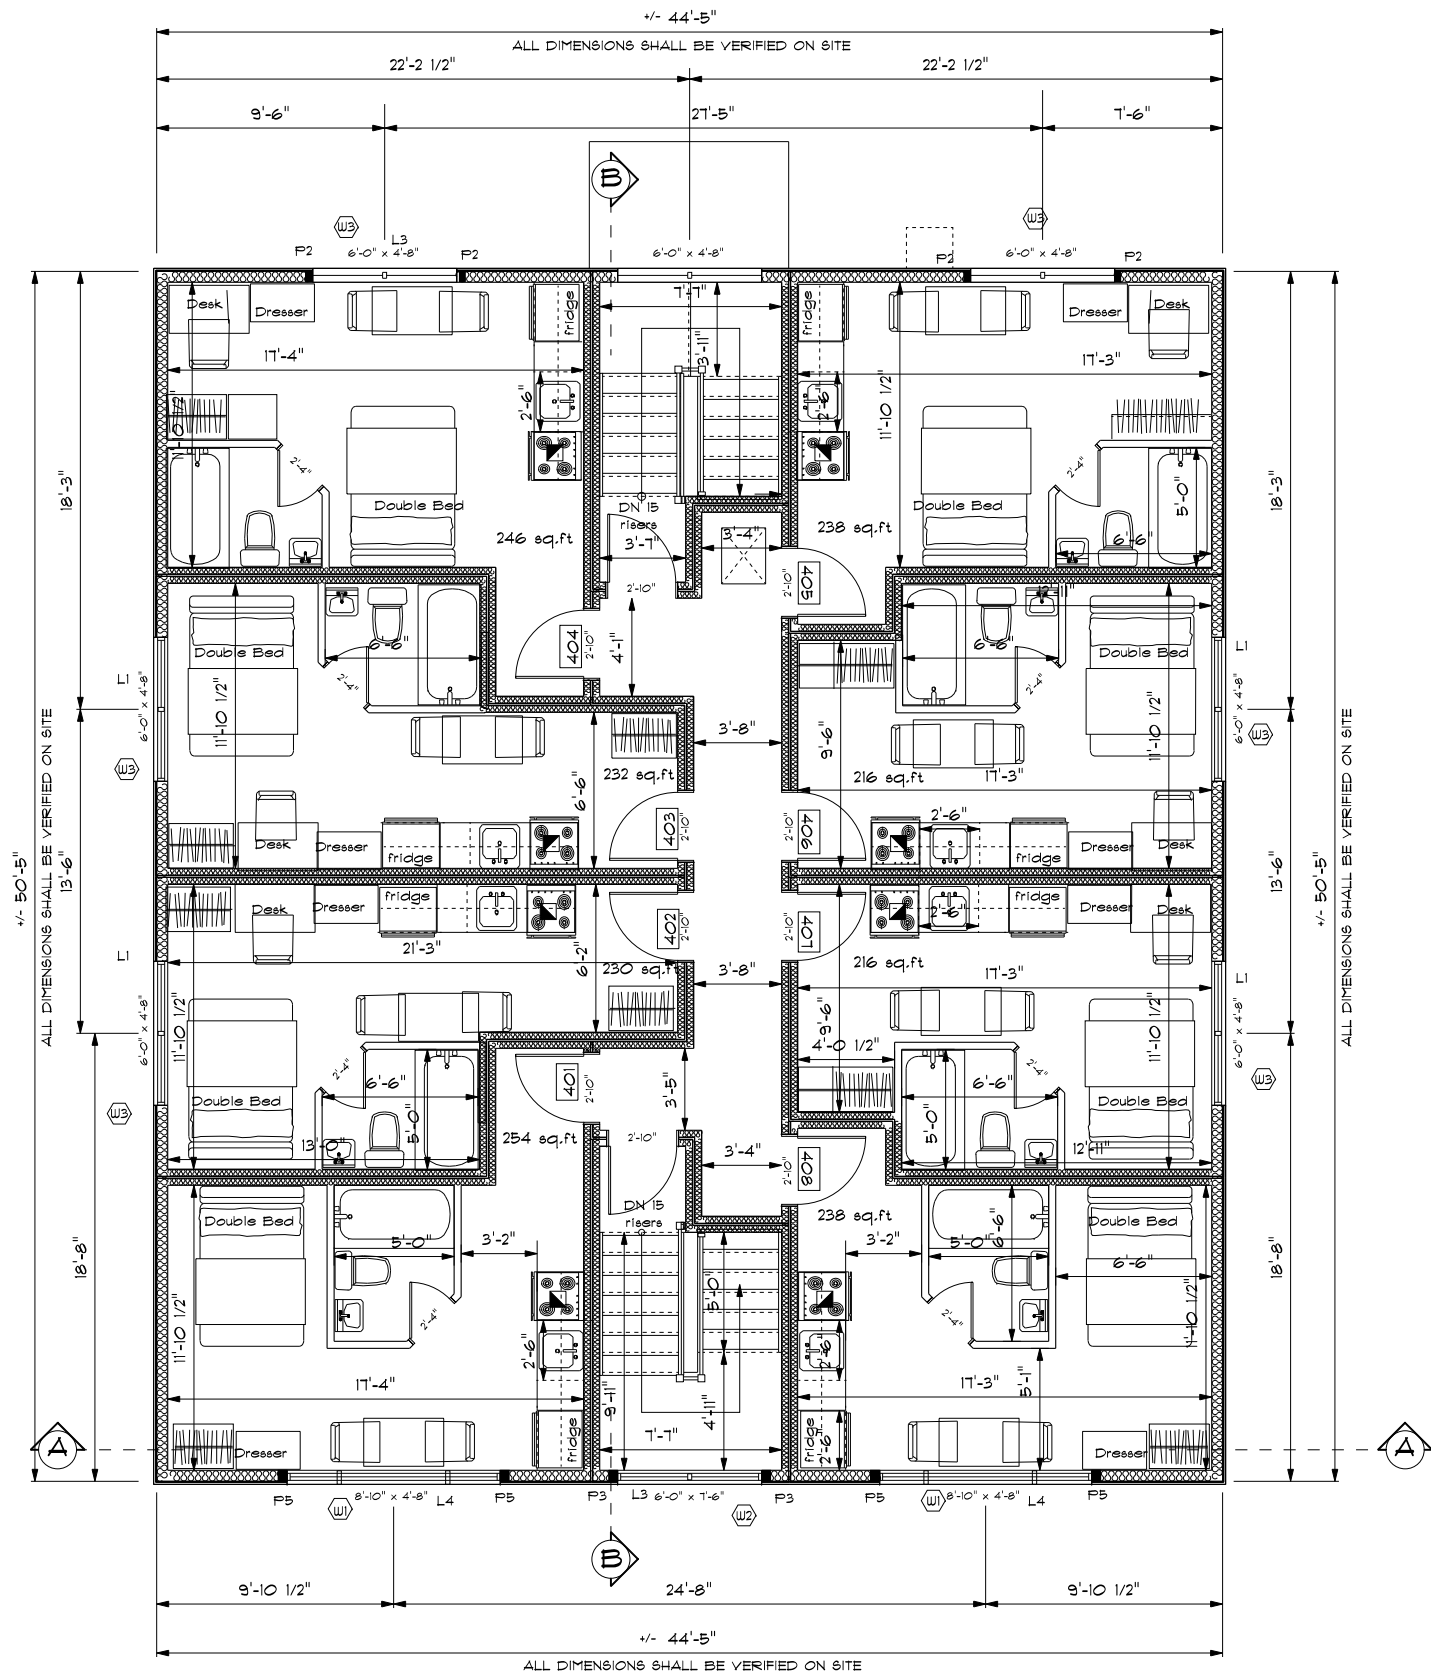

THIRD FLOOR -PROPOSED ADDITION

SCALE: 1/8" = 1'-0"

PROFESSIONAL ENGINEER

I, LUC LAVOIE, DECLARE THAT I REVIEWED AND TAKE RESPONSIBILITY FOR THE DESIGN WORK ON BEHALF OF A FIRM REGISTERED UNDER SUBSECTION 3.2.4 OF DIVISION C, OF THE BUILDING CODE. I AM QUALIFIED, AND THE FIRM IS REGISTERED, IN THE APPROPRIATE CLASSES / CATEGORIES.

INDIVIDUAL B.C.I.N.: 23595  
FIRM B.C.I.N.: 112054

DATE

Luc Lavoie  
REGISTERED B.C.I.N.  
ARCHITECTURAL DESIGNER

|     |                              |            |
|-----|------------------------------|------------|
| 3   | Issued for site plan control | 10/6/2019  |
| 2   | ISSUED FOR CHANGES           | 24/09/2018 |
| 1   | ISSUED FOR APPROVAL          | 20/09/2018 |
| NO. | REVISIONS                    | DATE       |

**LAVOIE**  
DESIGN & DRAFTING INC.

10471 NOTRE DAME STREET, P.O. BOX 928,  
EMBRUN, ON. K0A 1W0


WEBSITE: [WWW.LAVOIEDESIGN.CA](http://WWW.LAVOIEDESIGN.CA)  
EMAIL: [INFO@LAVOIEDESIGN.CA](mailto:INFO@LAVOIEDESIGN.CA)  
613-443-3461

PROJECT NAME

PROPOSED THIRD  
STOREY ADDITION  
FOR  
ERIC CHARETTE

1186 SHILLINGTON AVENUE, OTTAWA

|             |                      |              |
|-------------|----------------------|--------------|
| PROJECT NO. | 2018-0031            | DRAWINGS NO. |
| DRAWN BY    | L.LAVOIE<br>J.LEPAGE | 4<br>6       |
| VERIFIED BY | L.LAVOIE             |              |

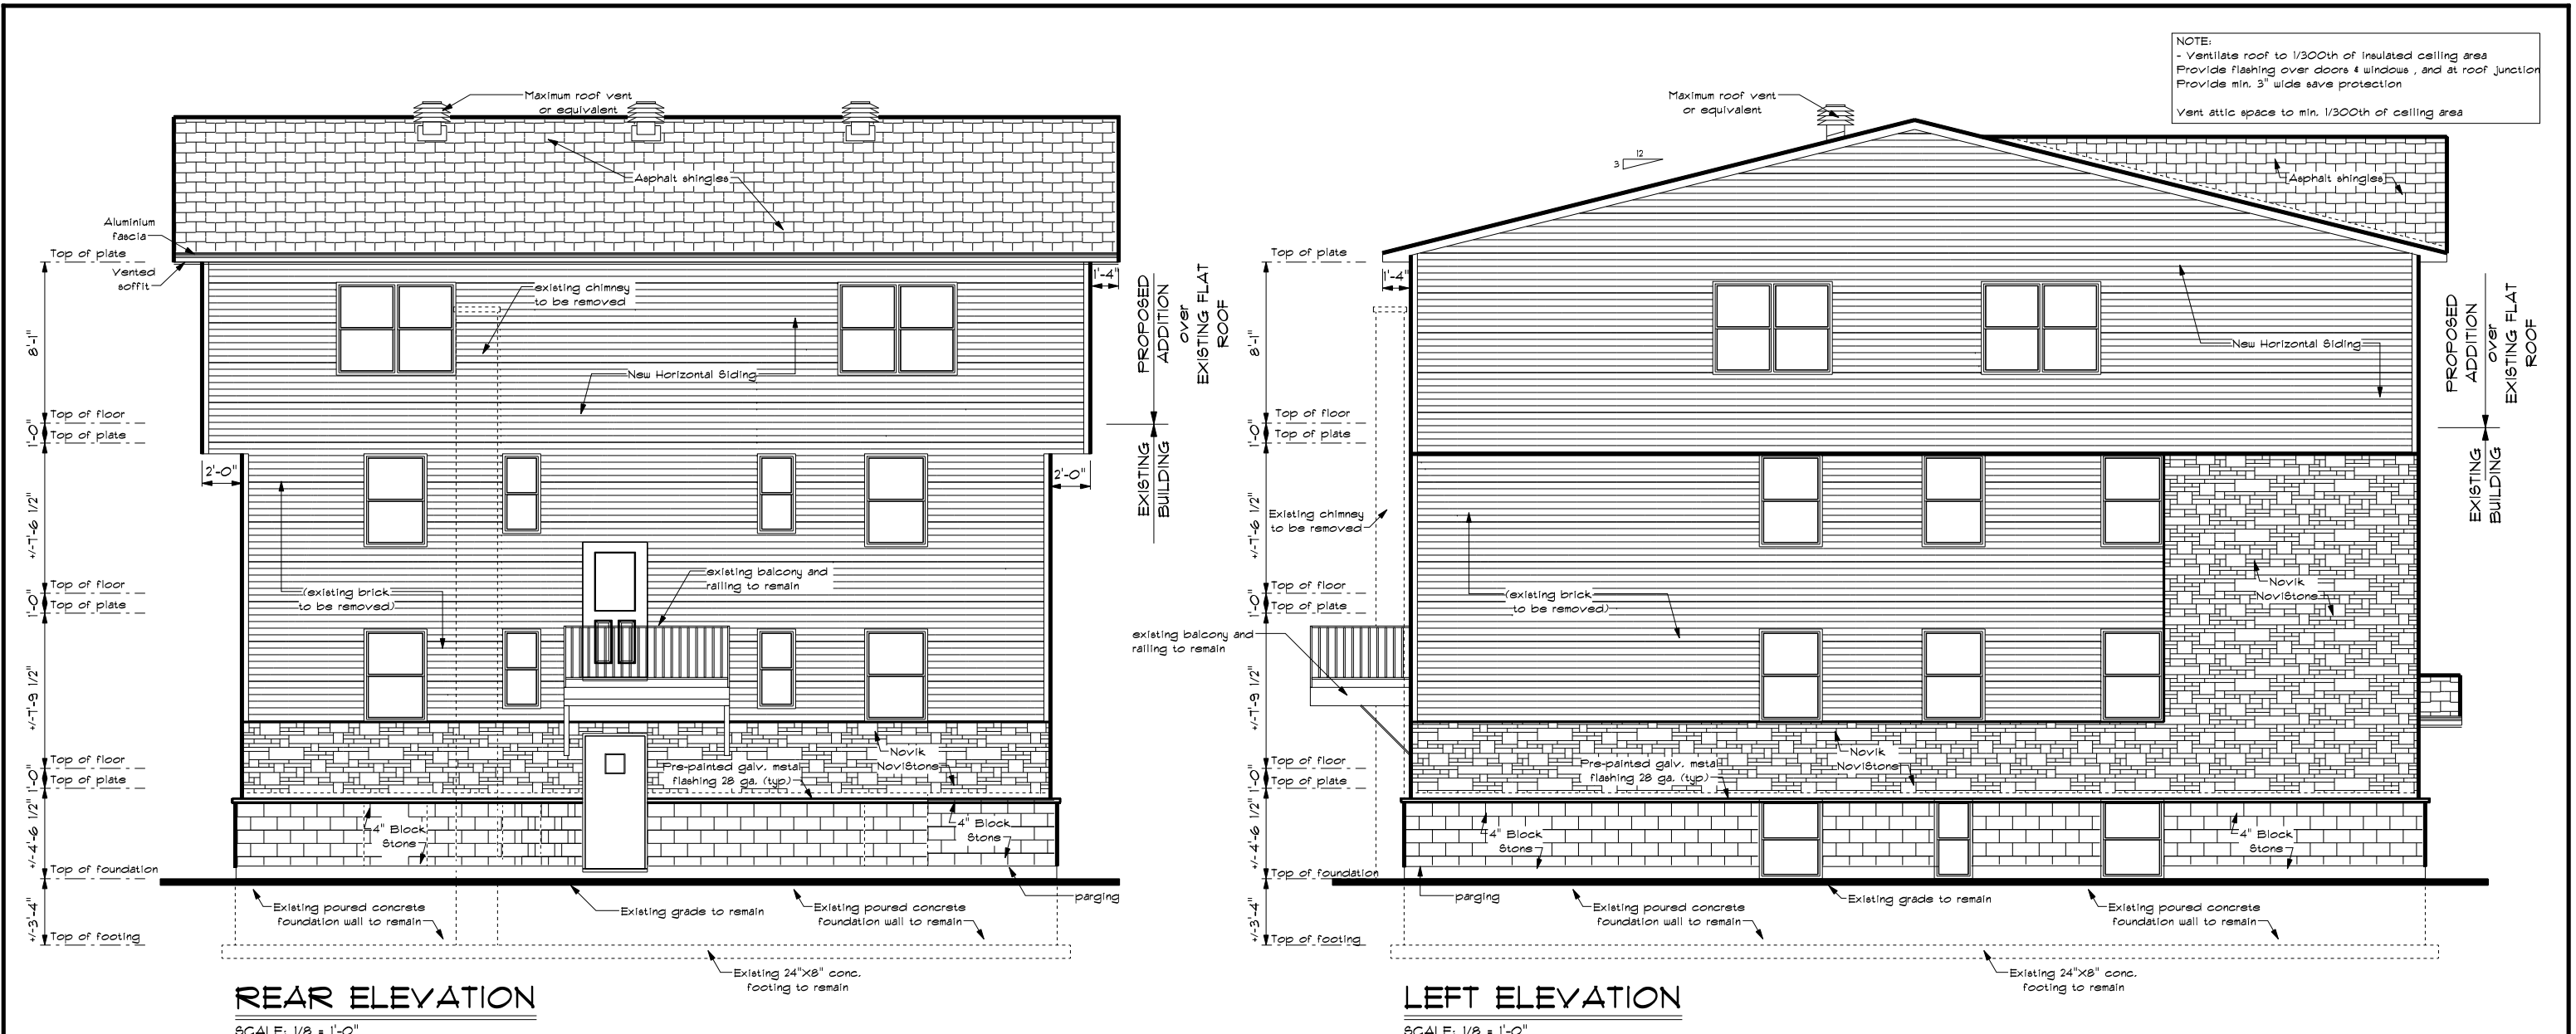

I, LUC LAVOIE, DECLARE THAT I REVIEWED AND TAKE RESPONSIBILITY FOR THE DESIGN WORK ON BEHALF OF A FIRM REGISTERED UNDER SUBSECTION 3.2.4 OF DIVISION C, OF THE BUILDING CODE. I AM QUALIFIED, AND THE FIRM IS REGISTERED, IN THE APPROPRIATE CLASSES / CATEGORIES.

INDIVIDUAL B.C.I.N.: 23895  
FIRM B.C.I.N.: 112054

**Luc Lavoie**  
REGISTERED B.C.I.N.  
ARCHITECTURAL DESIGNER

|     |                              |            |
|-----|------------------------------|------------|
| 3   | Issued for site plan control | 10/6/2018  |
| 2   | ISSUED FOR CHANGES           | 24/09/2018 |
| 1   | ISSUED FOR APPROVAL          | 20/09/2018 |
| NO. | REVISIONS                    | DATE       |

|     |                              |            |
|-----|------------------------------|------------|
| 3   | Issued for site plan control | 10/6/2018  |
| 2   | ISSUED FOR CHANGES           | 24/09/2018 |
| 1   | ISSUED FOR APPROVAL          | 20/09/2018 |
| NO. | REVISIONS                    | DATE       |

**LAVOIE**  
DESIGN & DRAFTING INC.


1041 NOTRE DAME STREET, P.O. BOX 928,  
EMBRUN, ON, K0A 1W0

WEBSITE: [WWW.LAVOIEDESIGN.CA](http://WWW.LAVOIEDESIGN.CA)  
EMAIL: [INFO@LAVOIEDESIGN.CA](mailto:INFO@LAVOIEDESIGN.CA)  
613-443-3461

PROJECT NAME  
**PROPOSED THIRD STOREY ADDITION FOR ERIC CHARETTE**

1186 SHILLINGTON AVENUE, OTTAWA

|             |                     |              |         |
|-------------|---------------------|--------------|---------|
| PROJECT NO. | 2018-0031           | DRAWINGS NO. | 5/6     |
| DRAWN BY    | LLAVOIE<br>J.LEPAGE | VERIFIED BY  | LLAVOIE |

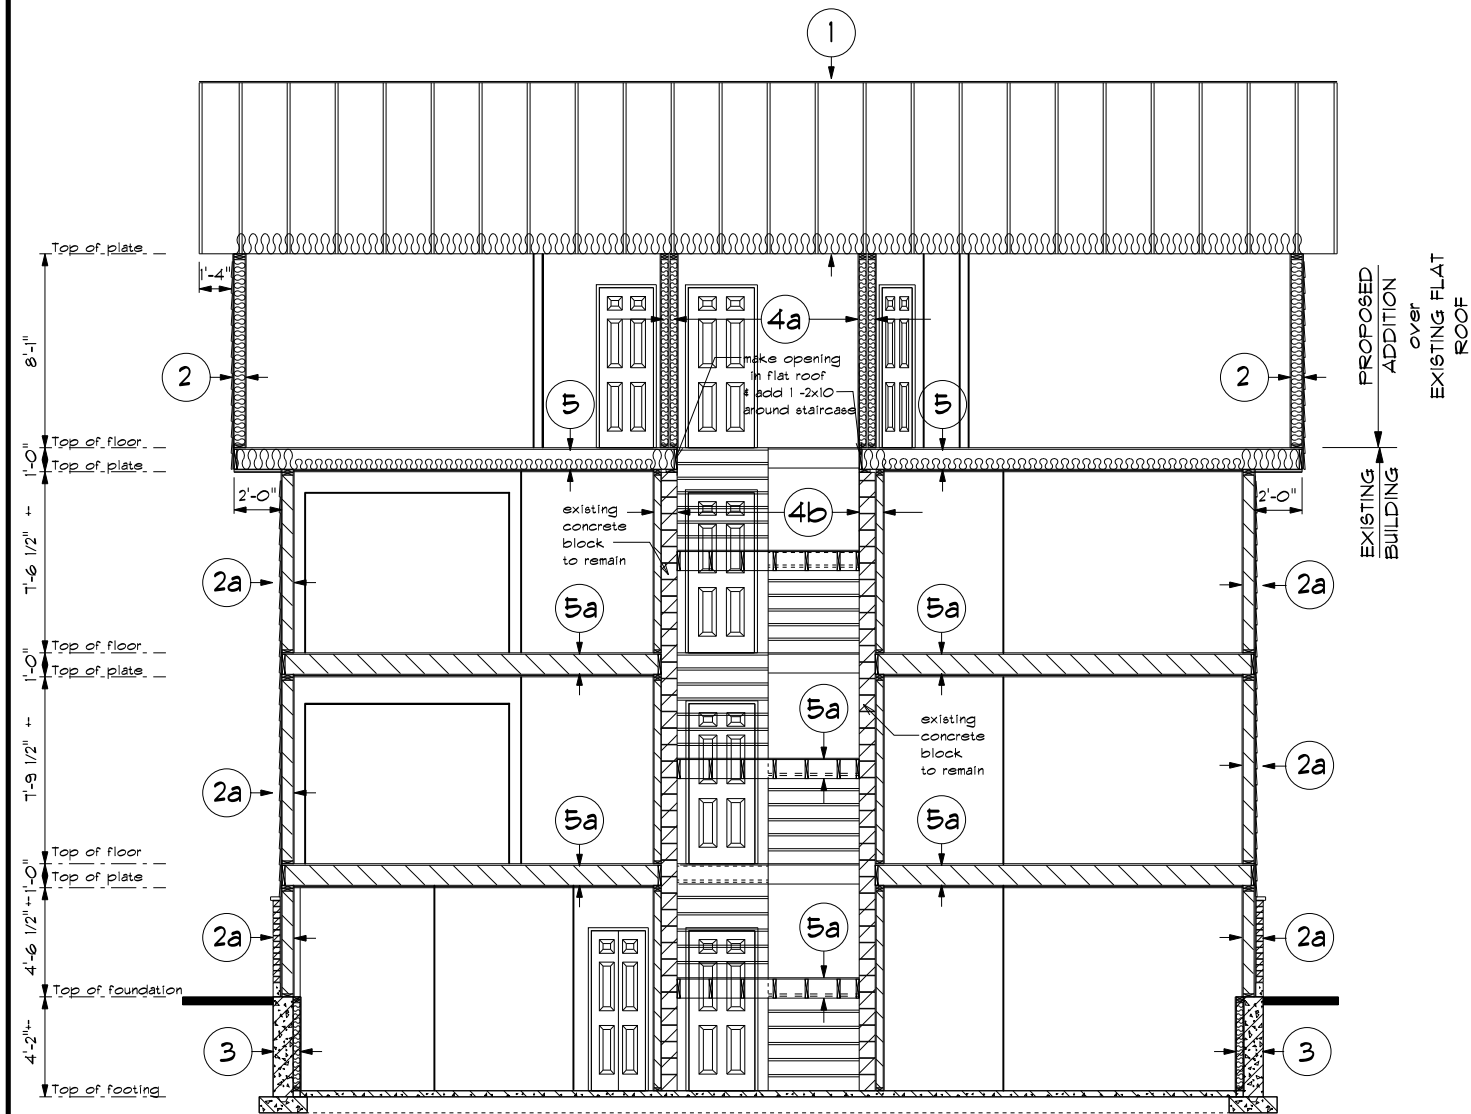

**CROSS SECTION A**


SCALE: 1/8" = 1'-0"

**SPECIFICATIONS:**

- 1 ROOF (NEW)**
- ASPHALT SHINGLES (LOW SLOPE APPLICATION)
  - ICE & WATER SHIELD (ALL OVER ROOF)
  - #15 FELT PAPER
  - 15/32" O.S.B. EXT.SHEETING C/W "H" CLIPS (aspenite)
  - PRE-FAB.ENG. DESIGN TRUSSES @ 24" O.C. (as shown on section and plans)
  - R 50 BATT OR BLOWN INSULATION (C/W STYROVENT)
  - 6 MIL VAPOUR BARRIER
  - 1X4 STRAPPING AT @ 16" O.C.
  - 5/8" TYPE "X" GYPSUM BOARD
- 2 EXTERIOR WALL (NEW)**
- F.R.R. 45M -EWIA 9B-3
  - HORIZONTAL SIDING
  - TYPAR OR TYVEK
  - 1/16" EXTERIOR SHEETING (aspenite)
  - 2X6 STUDS @ 16" O.C. TYPAR HEADER WRAP
  - R24 BATT INSULATION
  - 6 MIL VAPOUR BARRIER
  - 5/8" TYPE "X" GYPSUM BOARD
- 2a EXTERIOR WALL (EXISTING)**
- EXISTING 4" BRICK TO REMAIN
  - EXISTING TYPAR OR TYVEK
  - EXISTING EXTERIOR SHEETING
  - EXISTING STUDS TYPAR HEADER WRAP
  - EXISTING INSULATION
  - EXISTING VAPOUR BARRIER
  - EXISTING DRYWALL


- 3 FOUNDATION WALL (EXISTING)**
- EXISTING FOUNDATION WALL TO REMAIN
- 4 INTERIOR WALL (NEW)**
- 1/2" GYPSUM BOARD
  - 2X4 STUDS @ 16" O.C.
  - 1/2" GYPSUM BOARD
- 4a FIRE SEPERATION WALL (NEW STAIR)**
- SEE DETAIL ON PAGE 3
- 4b STAIRCASE WALL (EXISTING)**
- PLASTER OVER BLOCK (Staircase side) -EXISTING
  - 10" CONCRETE BLOCK WALL -EXISTING
  - GYPSUM BOARD (Apartment side) -EXISTING

- 5 FLOOR FINISH (NEW)**
- SEE DETAIL ON PAGE 4
- 5a FLOOR FINISH (EXISTING)**
- EXISTING FLOOR TO REMAIN
- 5c STAIR LANDING (NEW)**
- SEE DETAIL 4 ON PAGE 6
- 5d FIRE RATED STAIRS (NEW)**
- SEE DETAIL 5 ON PAGE 3
- 6 BASEMENT FLOOR (EXISTING)**
- EXISTING CONCRETE SLAB

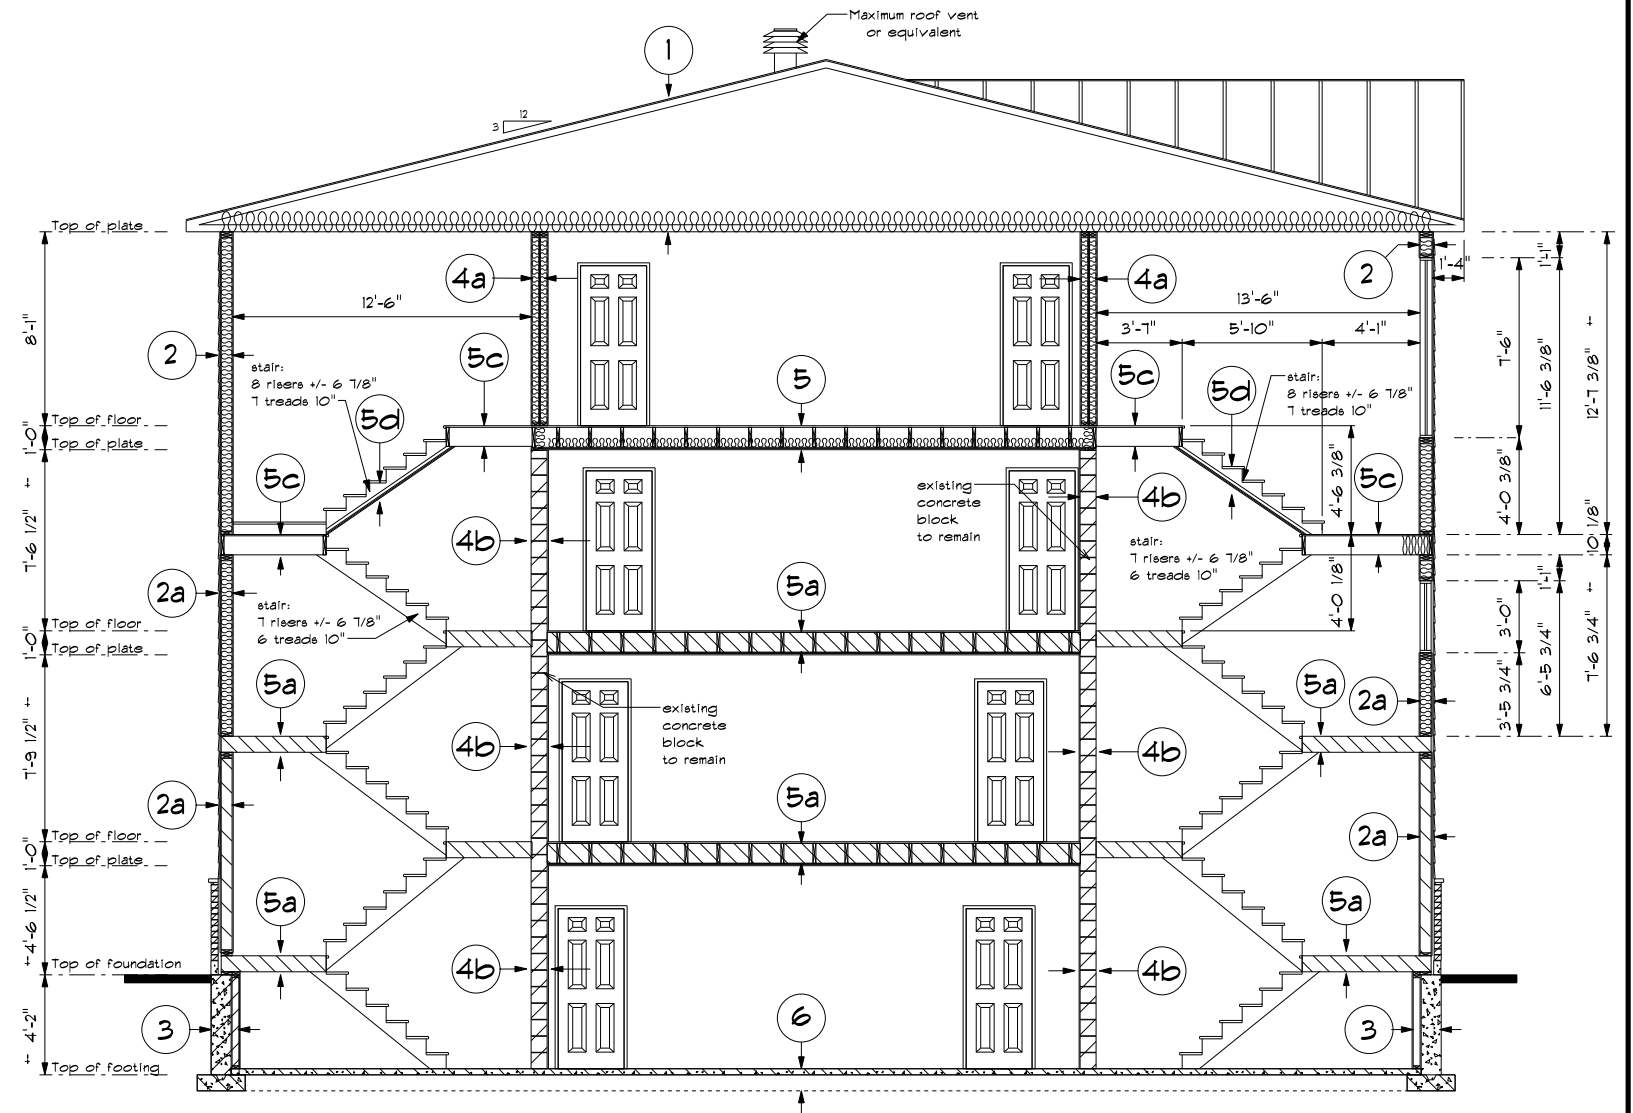

**CROSS SECTION B**

SCALE: 1/8" = 1'-0"

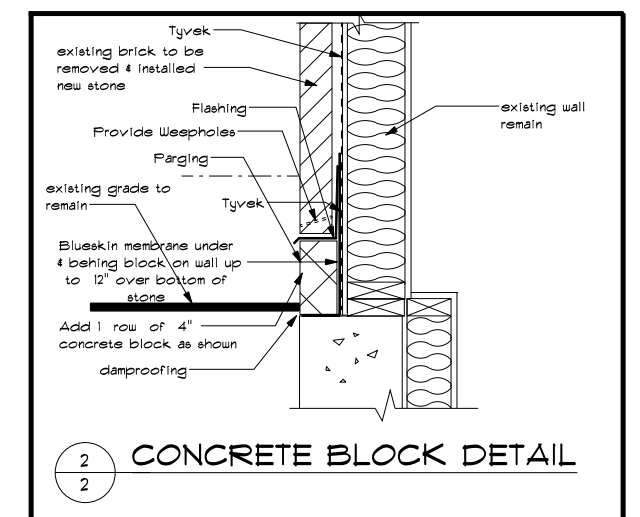

**CONCRETE BLOCK DETAIL**

I, LUC LAVOIE, DECLARE THAT I REVIEWED AND TAKE RESPONSIBILITY FOR THE DESIGN WORK ON BEHALF OF A FIRM REGISTERED UNDER SUBSECTION 3.2.4 OF DIVISION C, OF THE BUILDING CODE. I AM QUALIFIED, AND THE FIRM IS REGISTERED, IN THE APPROPRIATE CLASSES / CATEGORIES.

INDIVIDUAL B.C.I.N.: 23595  
FIRM B.C.I.N.: 112054

**Luc Lavoie**  
REGISTERED B.C.I.N.  
ARCHITECTURAL DESIGNER

| NO. | REVISIONS                    | DATE       |
|-----|------------------------------|------------|
| 1   | ISSUED FOR SITE PLAN CONTROL | 10/6/2019  |
| 2   | ISSUED FOR CHANGES           | 24/09/2019 |
| 3   | ISSUED FOR APPROVAL          | 20/09/2019 |

**LAVOIE**  
DESIGN & DRAFTING INC.

1041 NOTRE DAME STREET, P.O. BOX 928,  
EMBRUN, ON. K0A 1W0

WEBSITE: WWW.LAVOIEDESIGN.CA  
EMAIL: INFO@LAVOIEDESIGN.CA

613-443-3461

PROJECT NAME

**PROPOSED THIRD STOREY ADDITION FOR ERIC CHARETTE**

1186 SHILLINGTON AVENUE, OTTAWA

PROJECT NO. 2018-0091

DRAWINGS NO. 6/6

DRAWN BY L.LAVOIE  
J.LEPAGE

VERIFIED BY L.LAVOIE