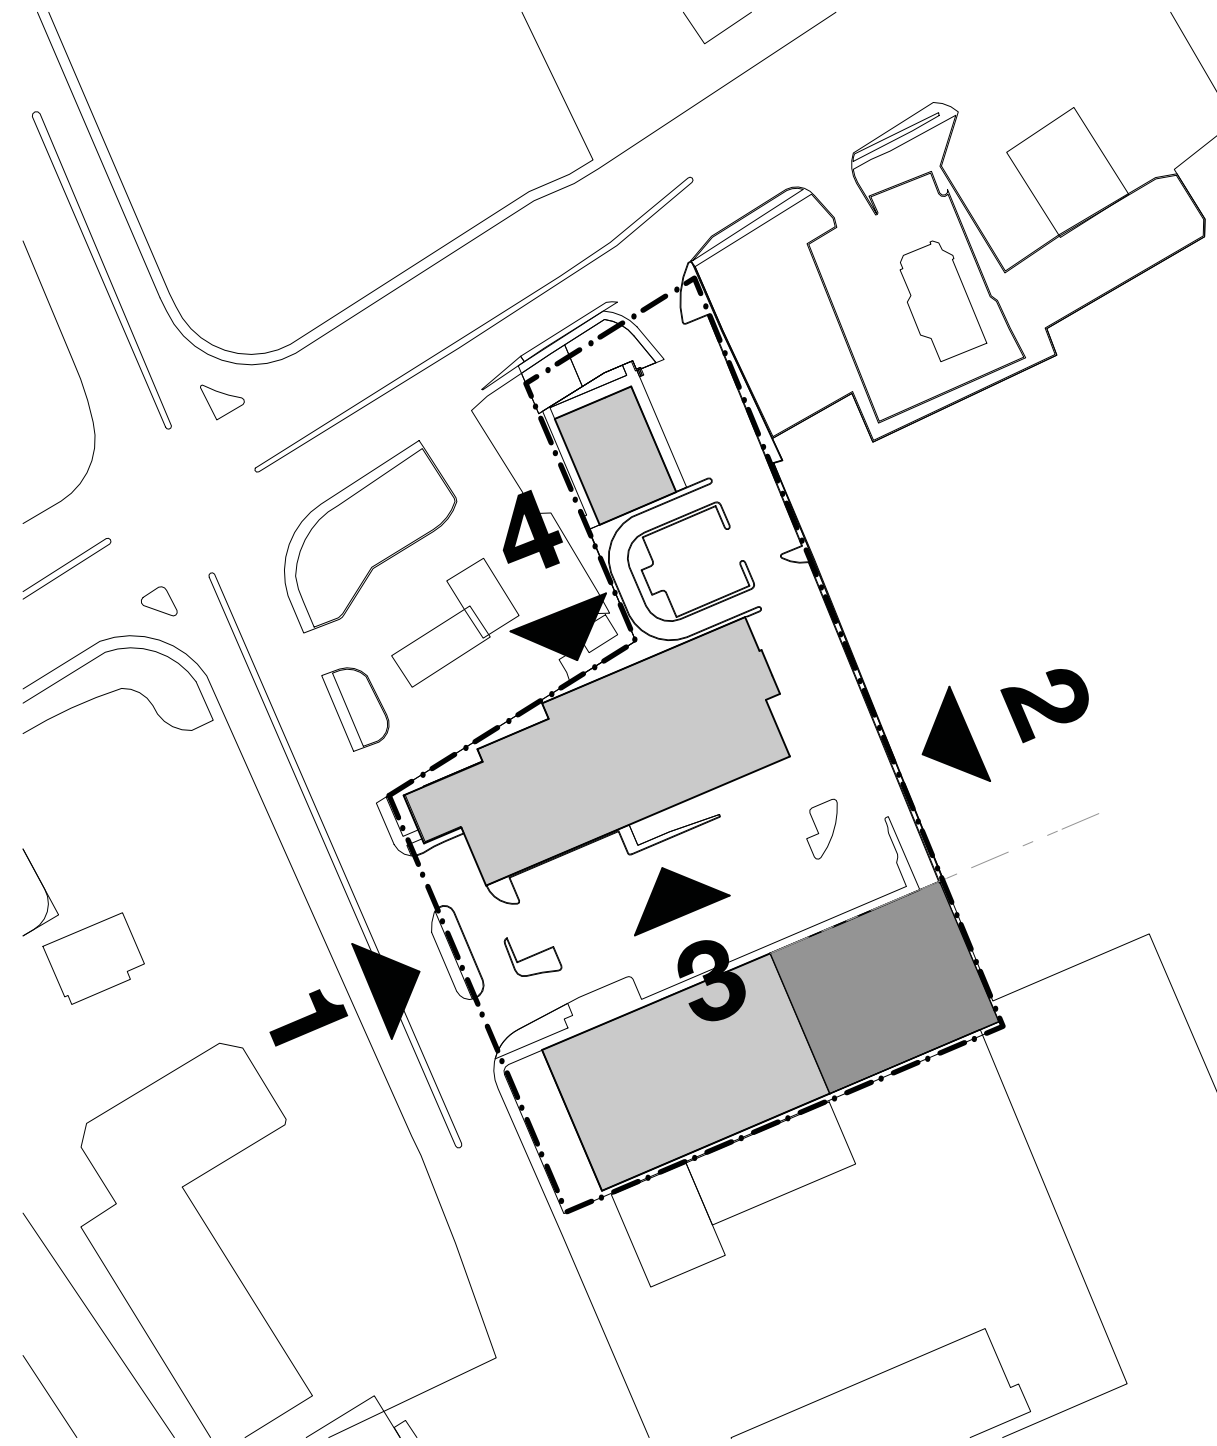
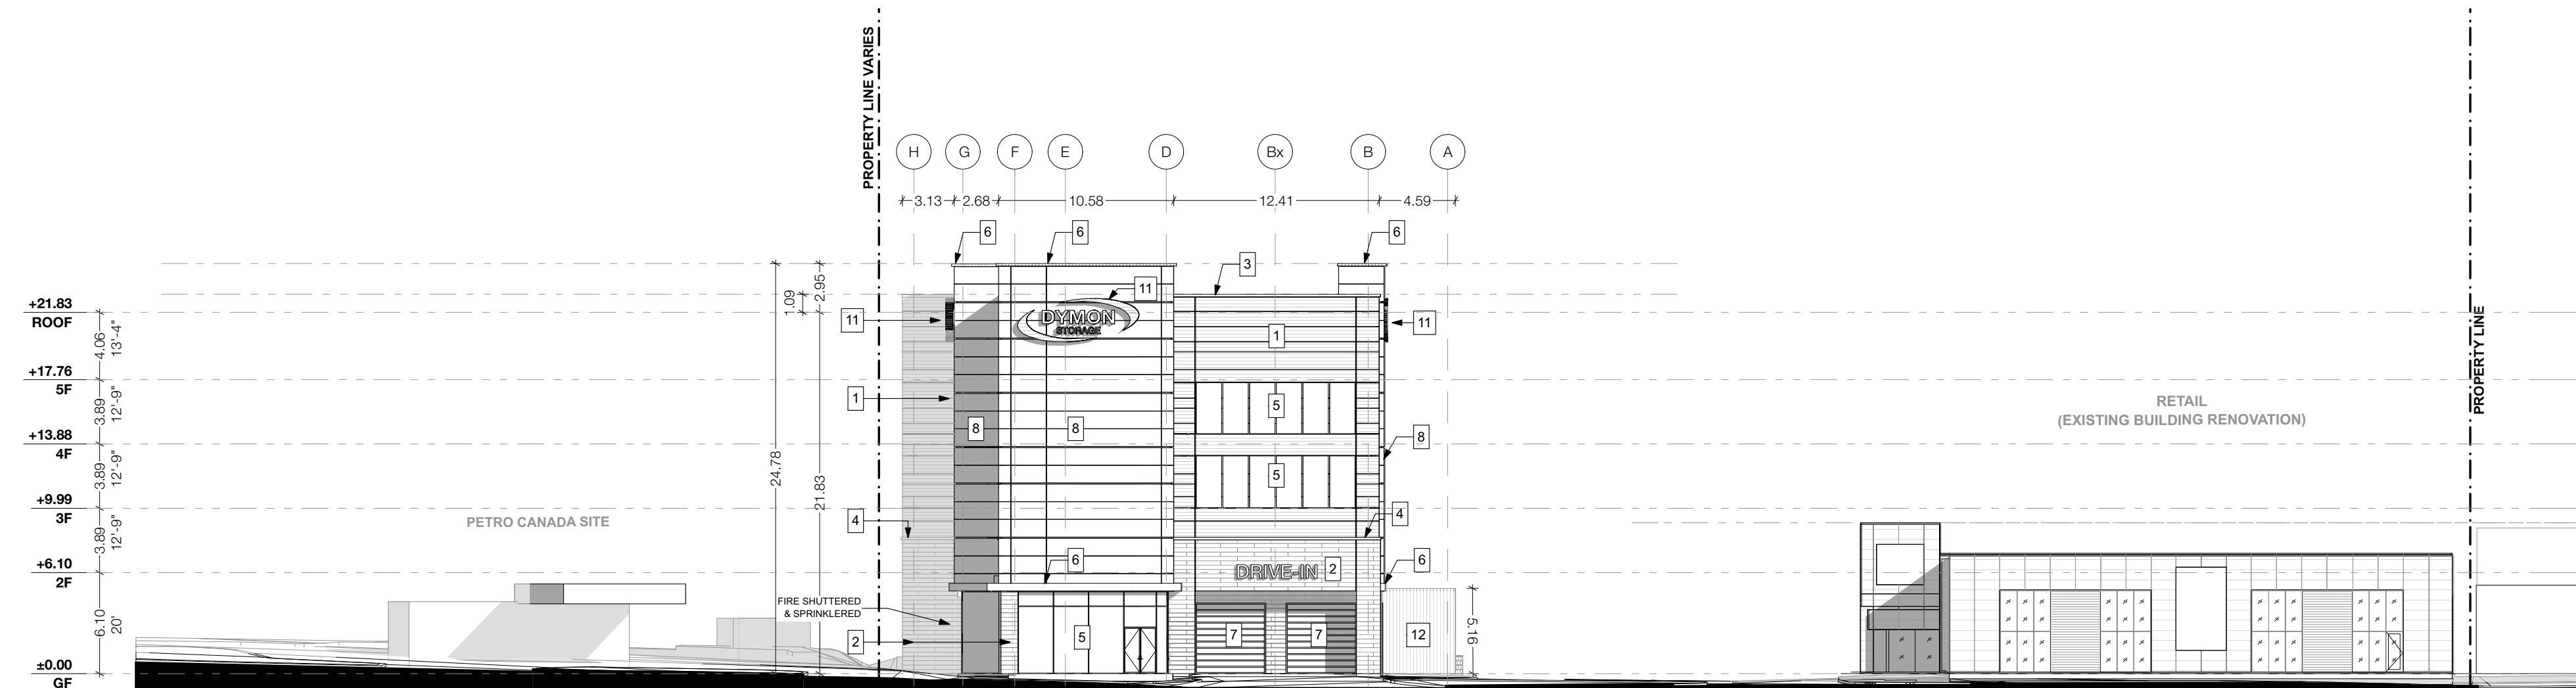
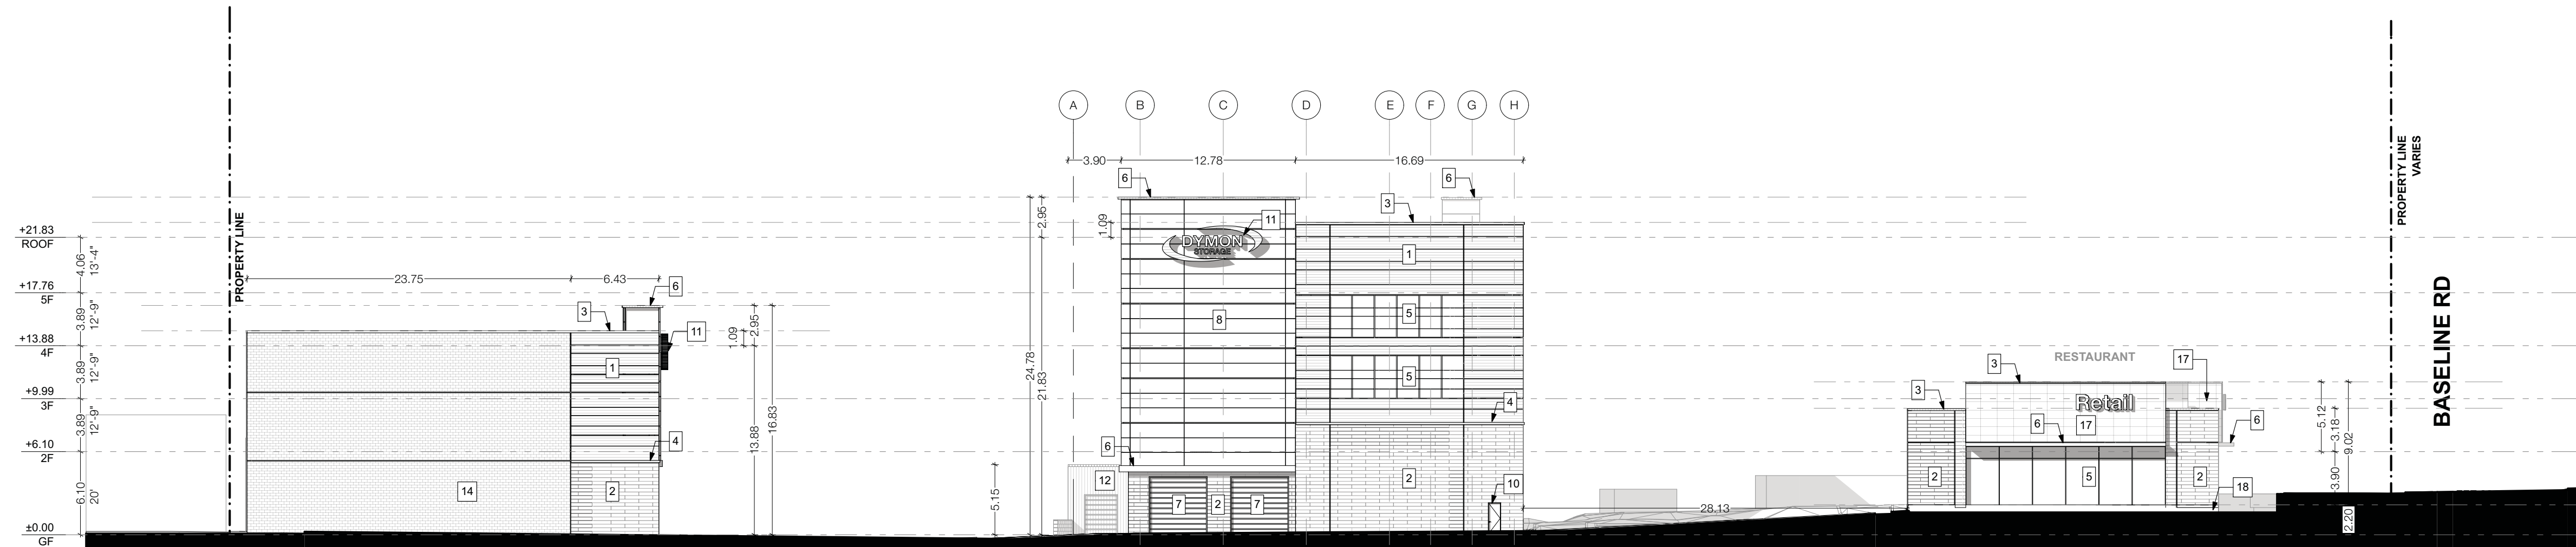


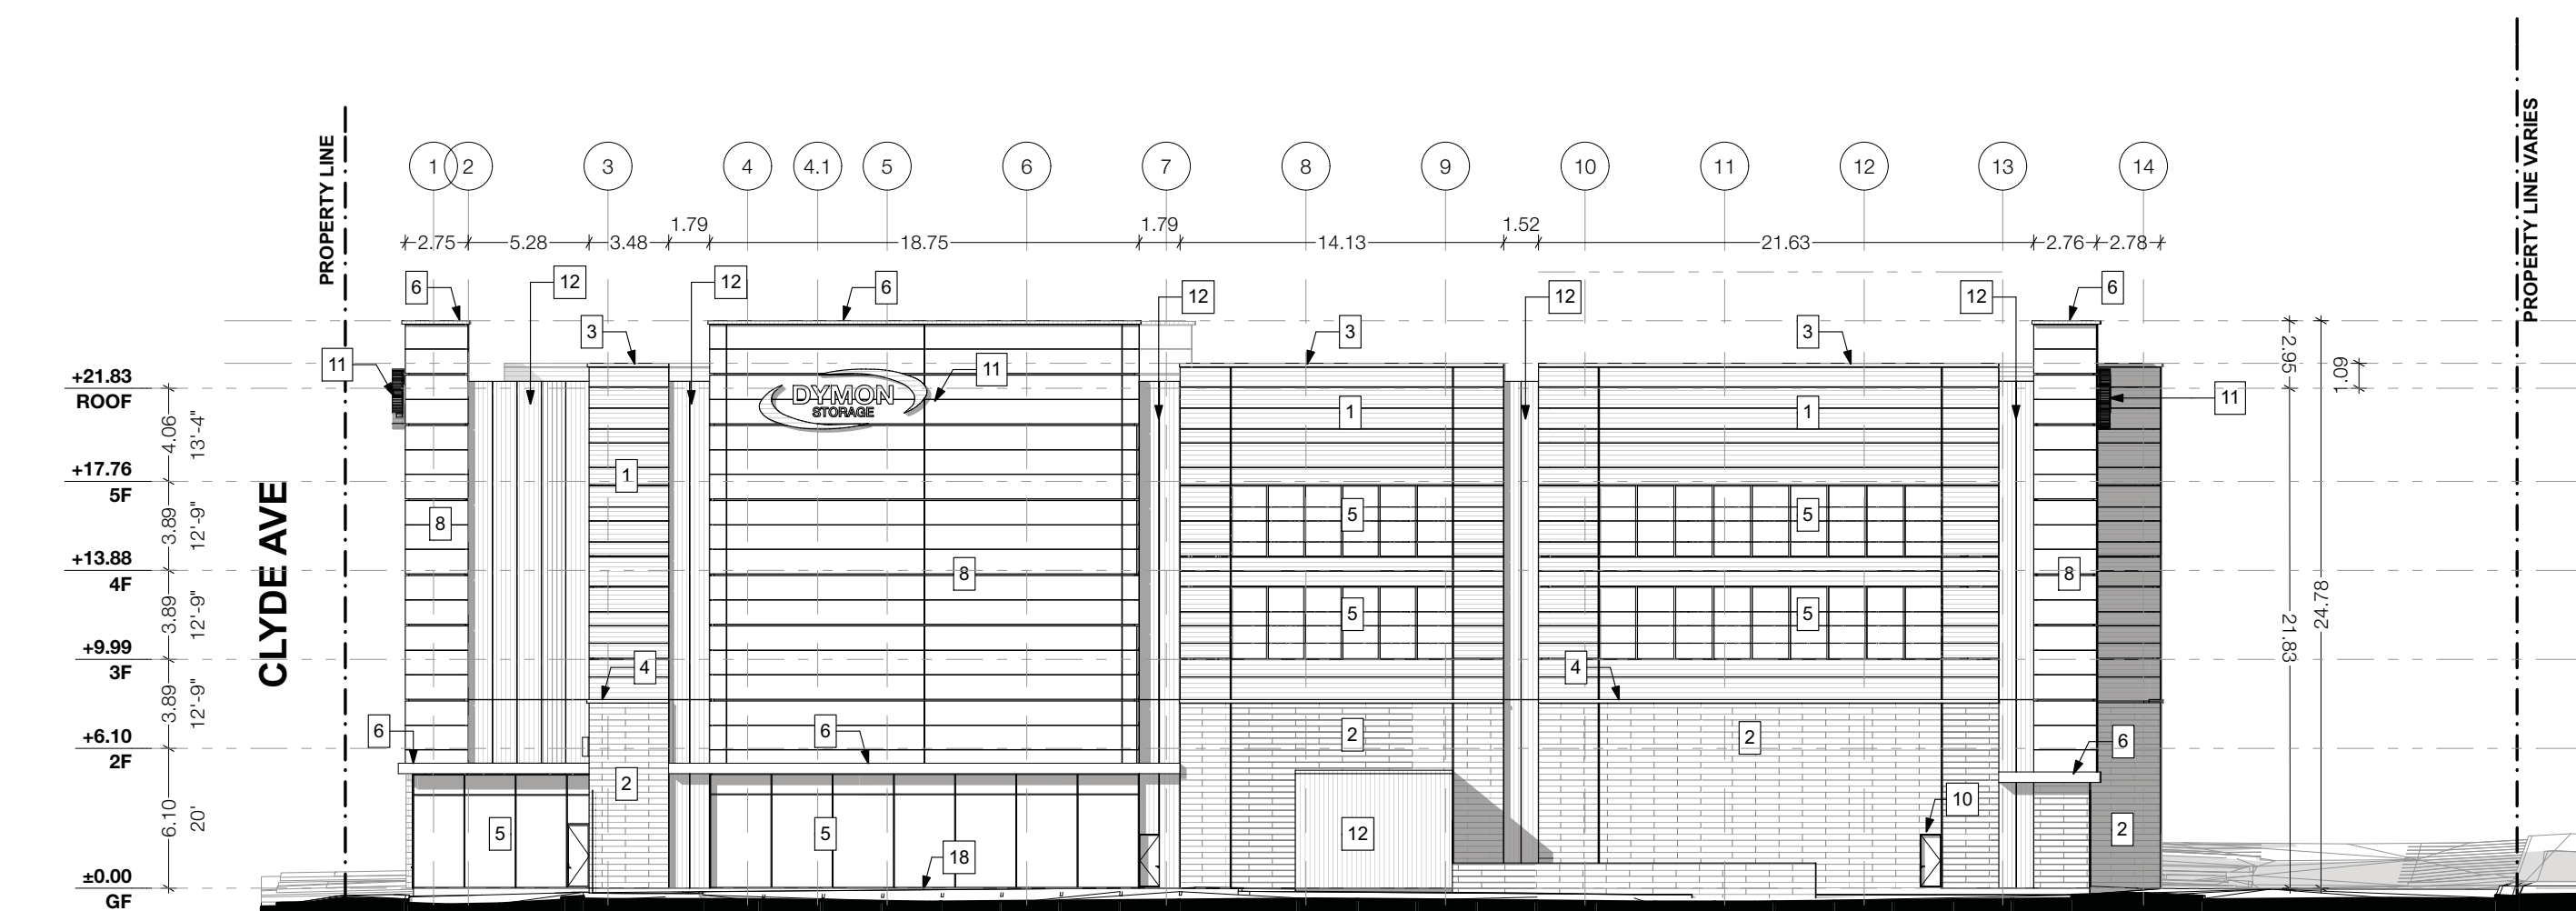
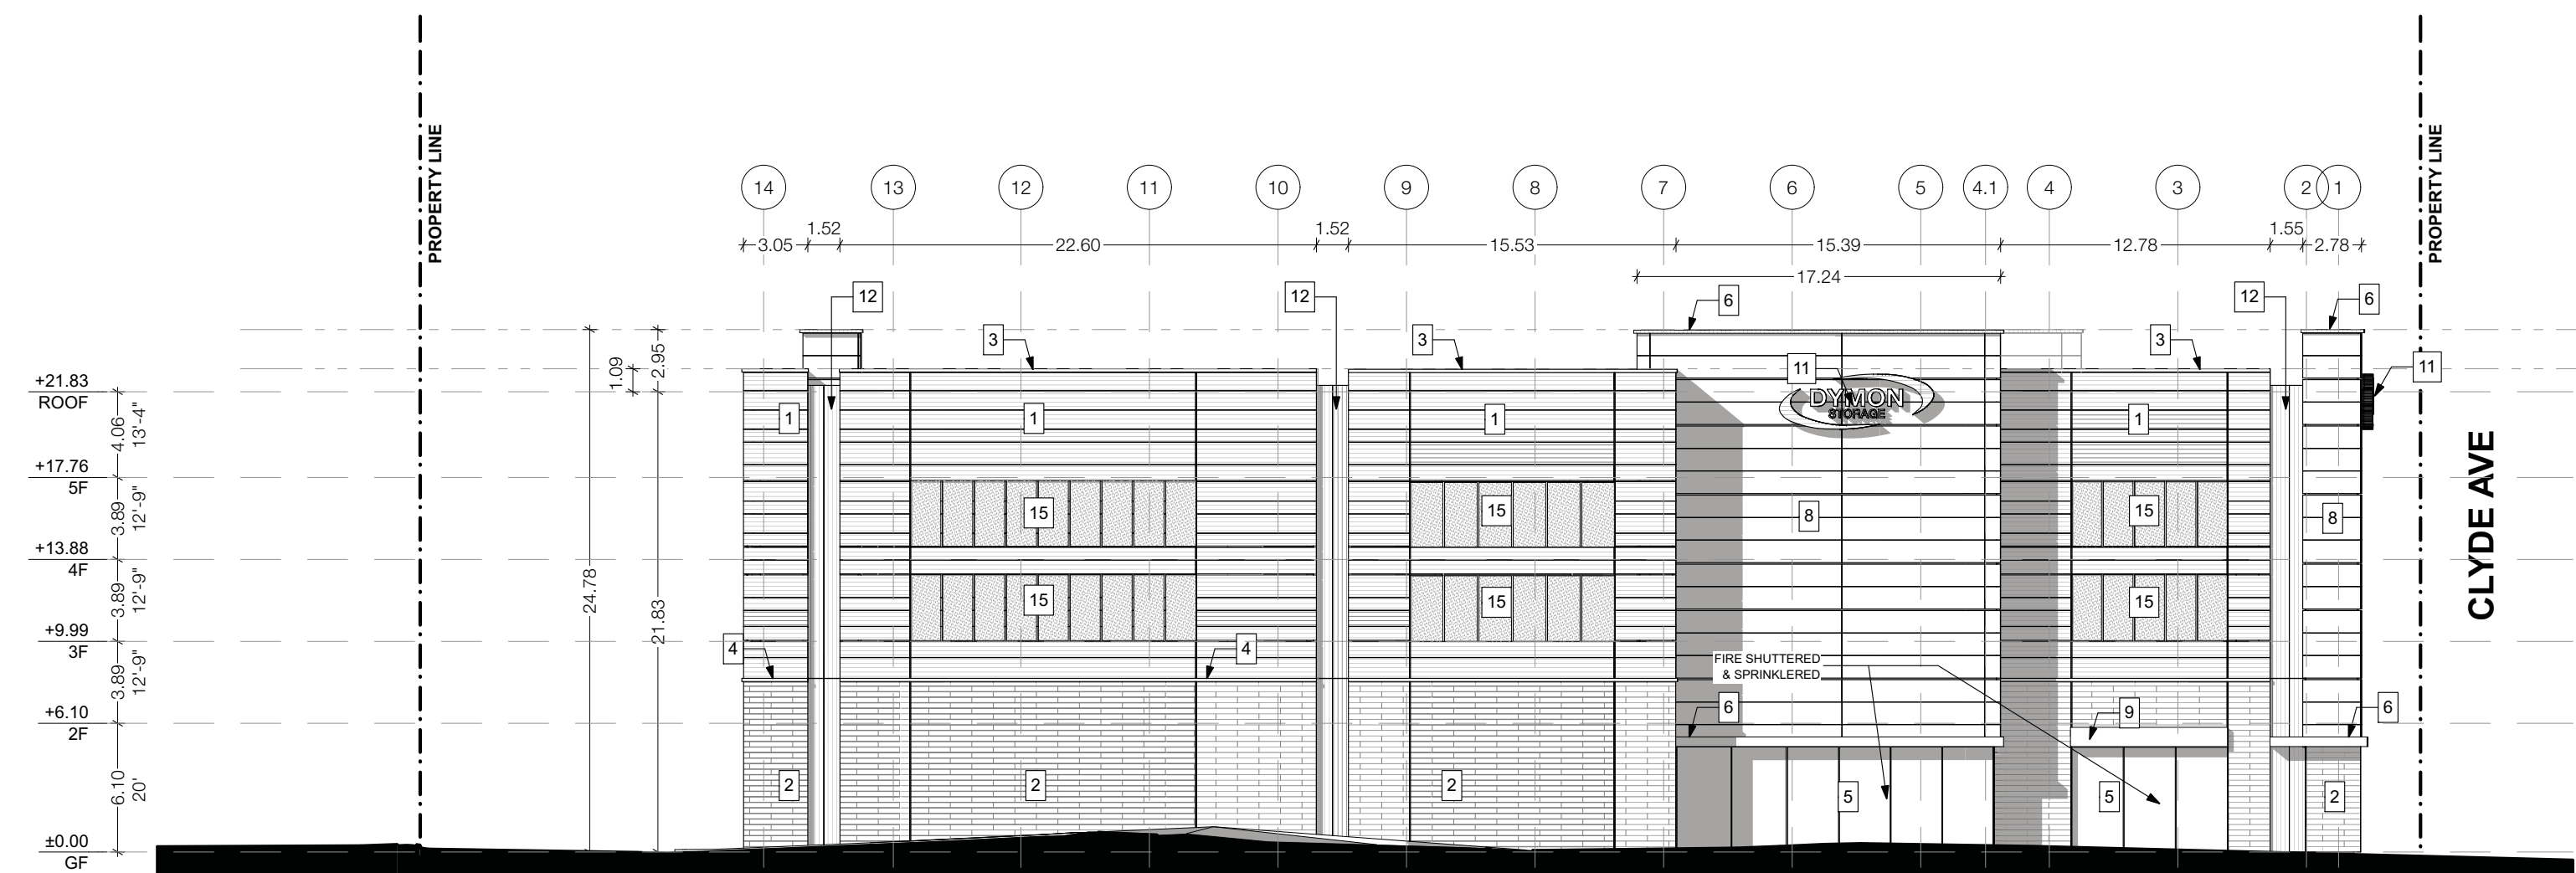


LEGEND

- 1 INSULATED METAL PANEL (IMP) SYSTEM - HORIZONTAL ORIENTATION - COLOUR: ZINC GREY
- 2 ARCHITECTURAL MASONRY UNIT - RUNNING BOND - COLOUR: SEPIA - VEINED (FINE DRESSED)
- 3 CONTINUOUS BENT METAL CAP - PREFINISHED - COLOUR: TBC.
- 4 PRECAST CONCRETE SILL - COLOUR: TBC.
- 5 CURTAIN WALL GLAZING
- 6 METAL CANOPY - COLOUR: TBC.
- 7 HIGH SPEED ROLL-UP O/H DOOR
- 8 INSULATED METAL PANEL (IMP) SYSTEM - HORIZONTAL ORIENTATION - COLOUR: TBC
- 9 METAL SIGNAGE BAND - COLOUR: BLUE SERGE
- 10 INSULATED HOLLOW METAL DOOR - COLOUR: TBC.
- 11 SIGNAGE TO MATCH EXISTING OTTAWA DYMON STORES
- 12 INSULATED METAL PANEL (IMP) SYSTEM - VERTICAL ORIENTATION - COLOUR: DARK BRONZE
- 13 INSULATED METAL PANEL (IMP) SYSTEM - VERTICAL ORIENTATION - COLOUR: ZINC GREY
- 14 CONCRETE MASONRY UNITS
- 15 SPANDREL PANEL
- 16 PREFINISHED METAL IMP STACK JOINT COVER TRIM - COLOUR: TBC.
- 17 METAL PANEL
- 18 POURED CONCRETE

1 WEST ELEVATION - ENTIRE SITE
SCALE: 1:3002 EAST ELEVATION - ENTIRE SITE
SCALE: 1:300

DYMON STORAGE ELEVATIONS

3 SOUTH ELEVATION - DYMON STORAGE BUILDING
SCALE: 1:3004 NORTH ELEVATION - DYMON STORAGE BUILDING
SCALE: 1:300

Note: Building permit issuance shall be subject to the building permit drawings not being in contravention with these approved plans and drawings including, but not limited to, the exterior design of the building and exterior building materials



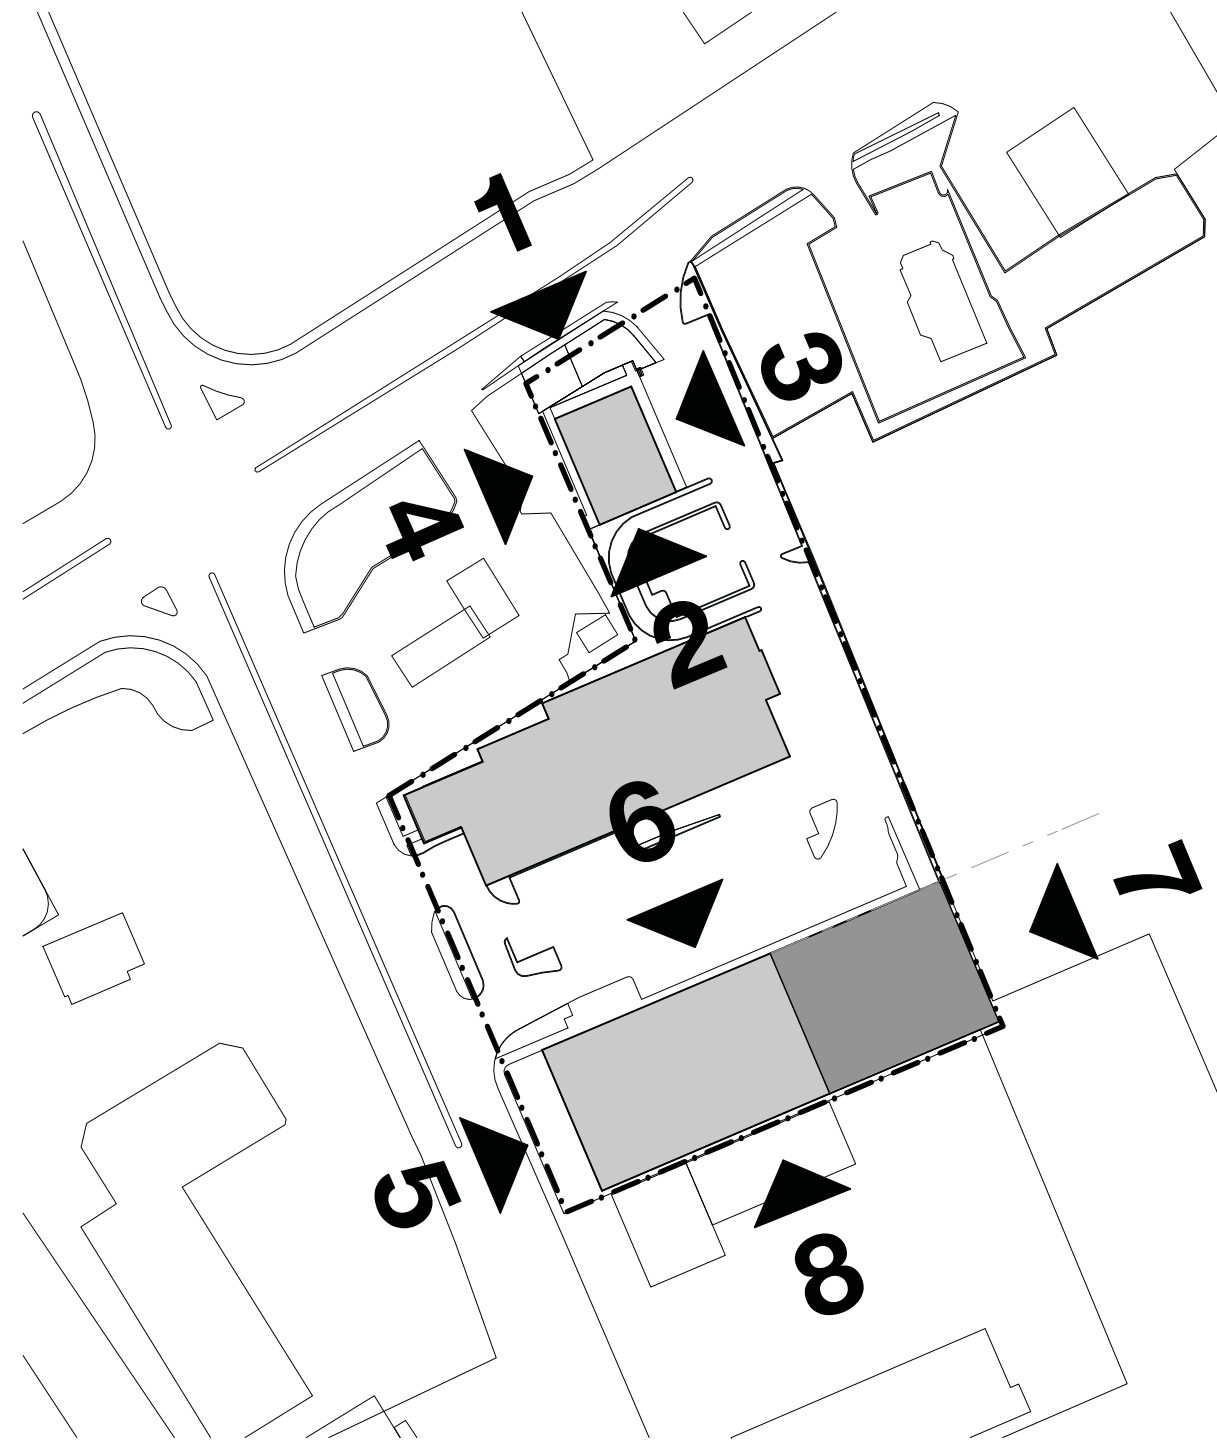
design architect
TACT Architecture Inc.
6605 College Street (near lane)
Toronto Ontario M6G 1B8
416-516-1049
info@tactdesign.ca

architect of record



job title/location
DYMON STORAGE
1375 Clyde Ave
Ottawa, Ontario

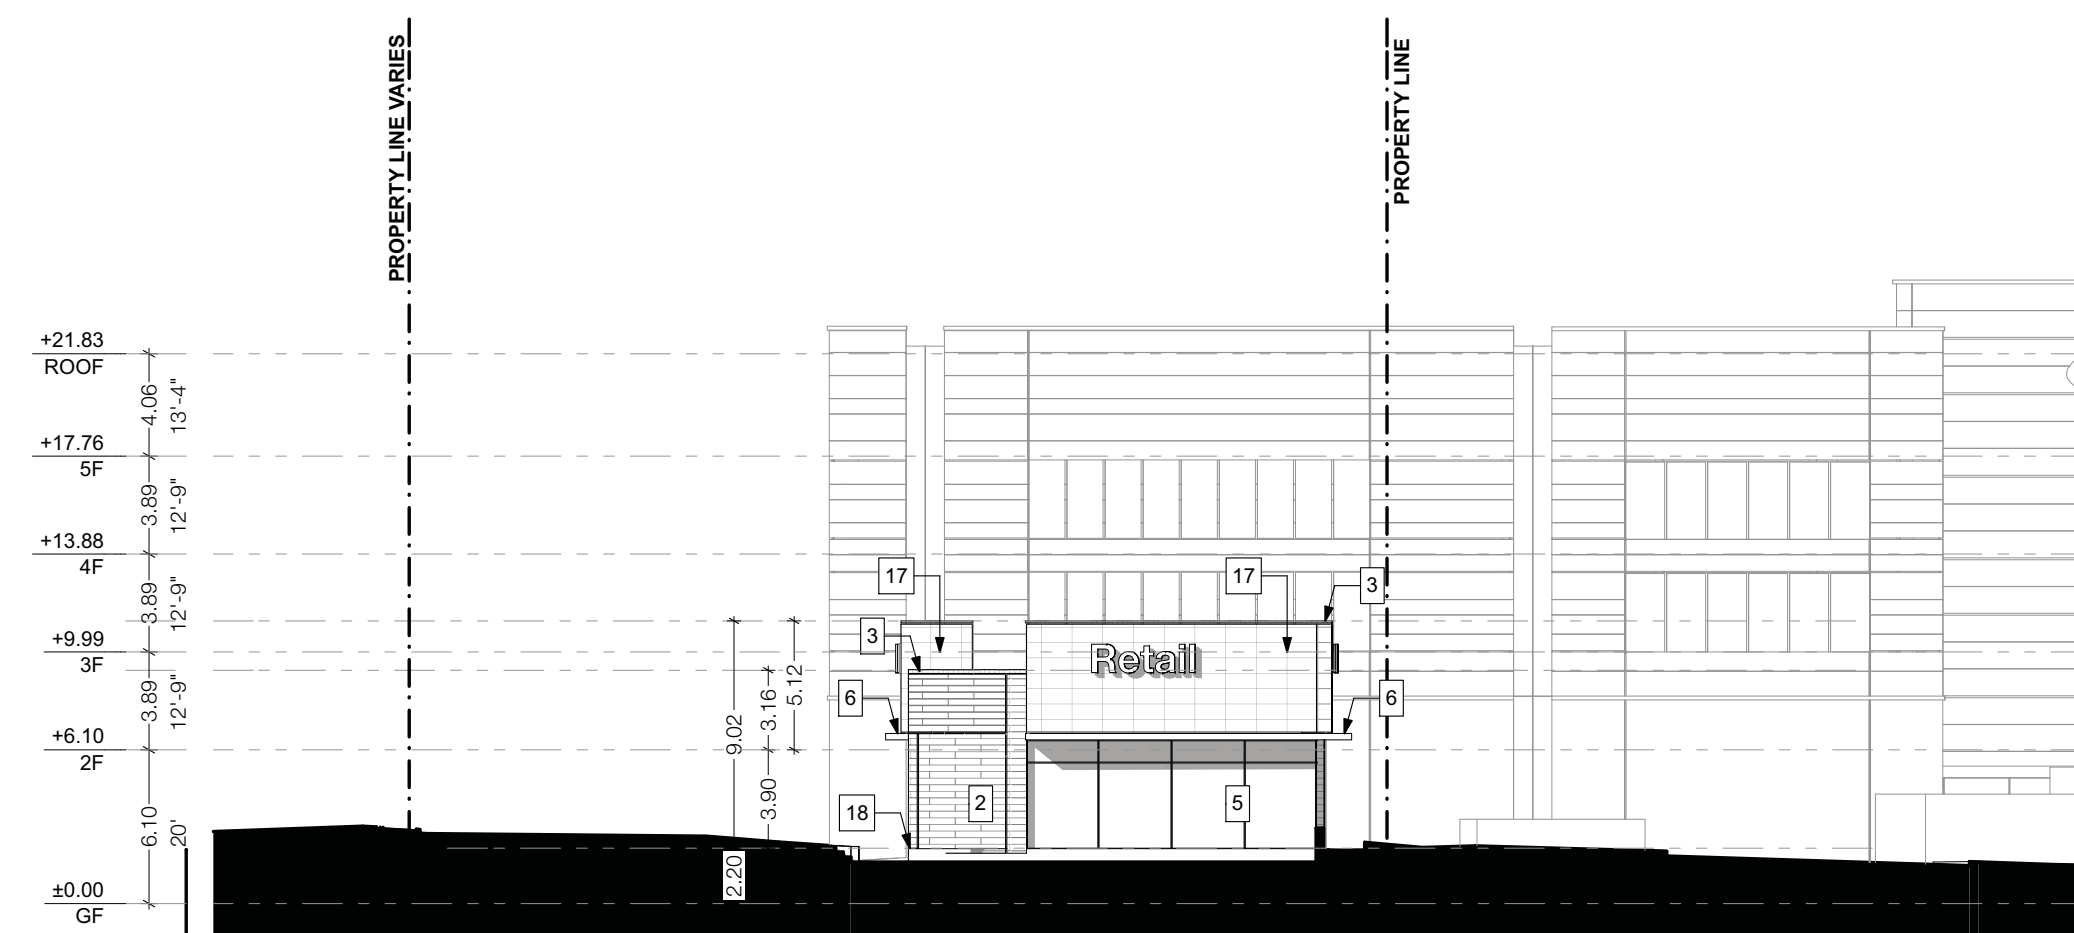
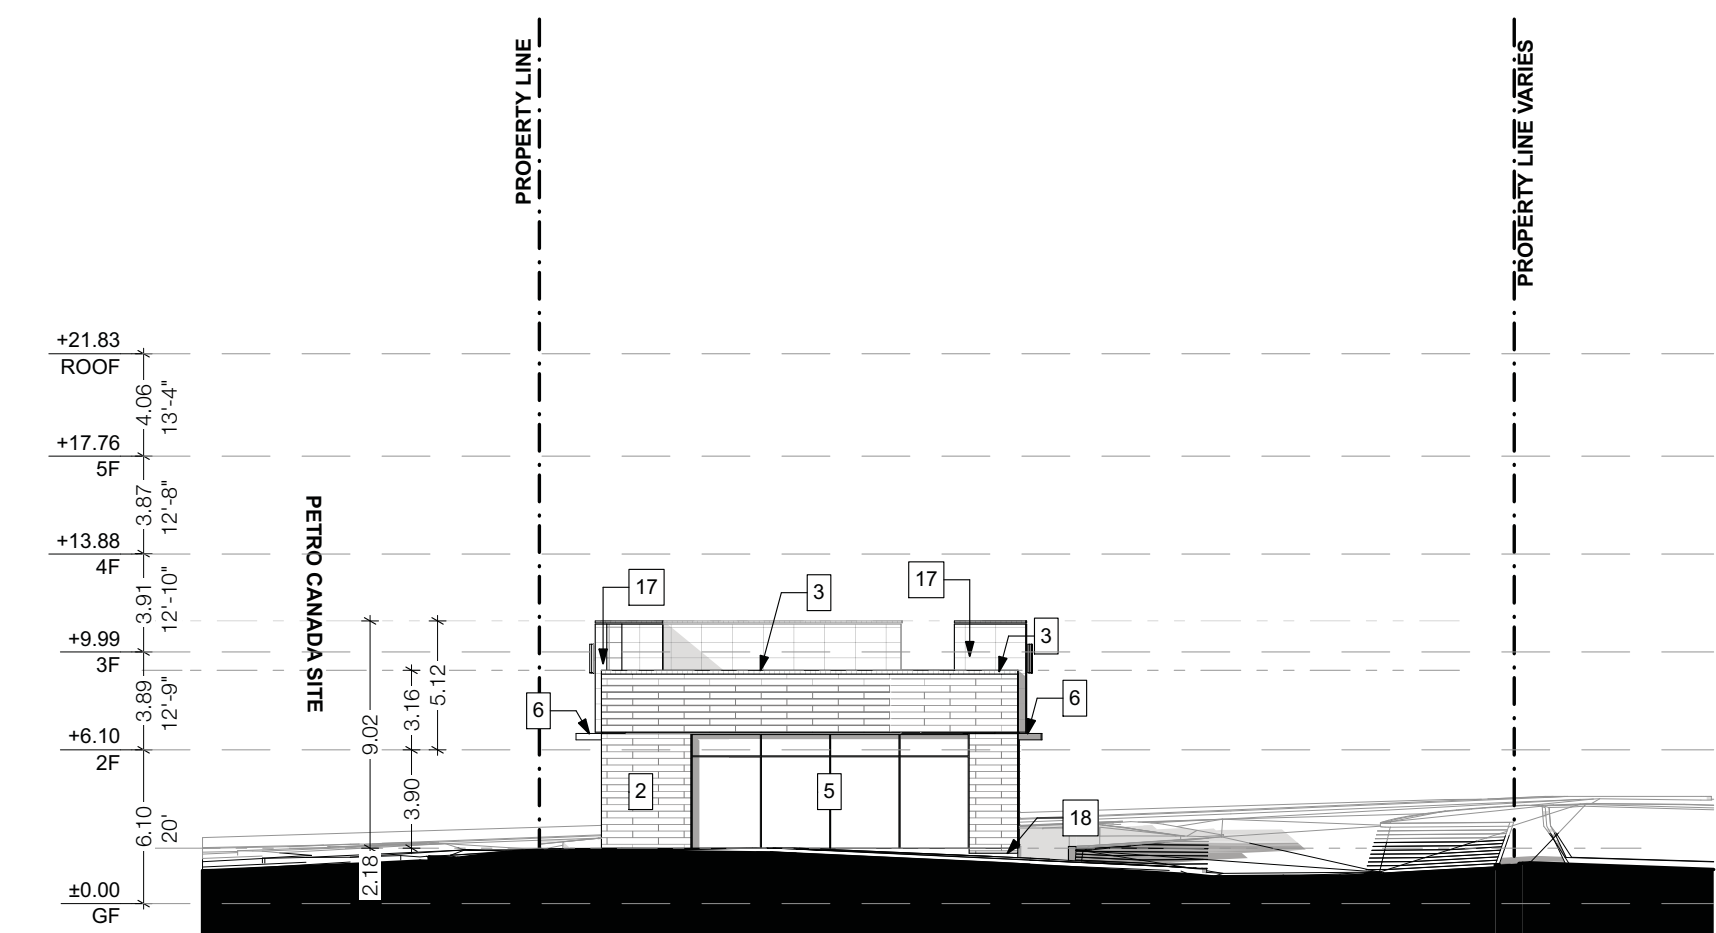
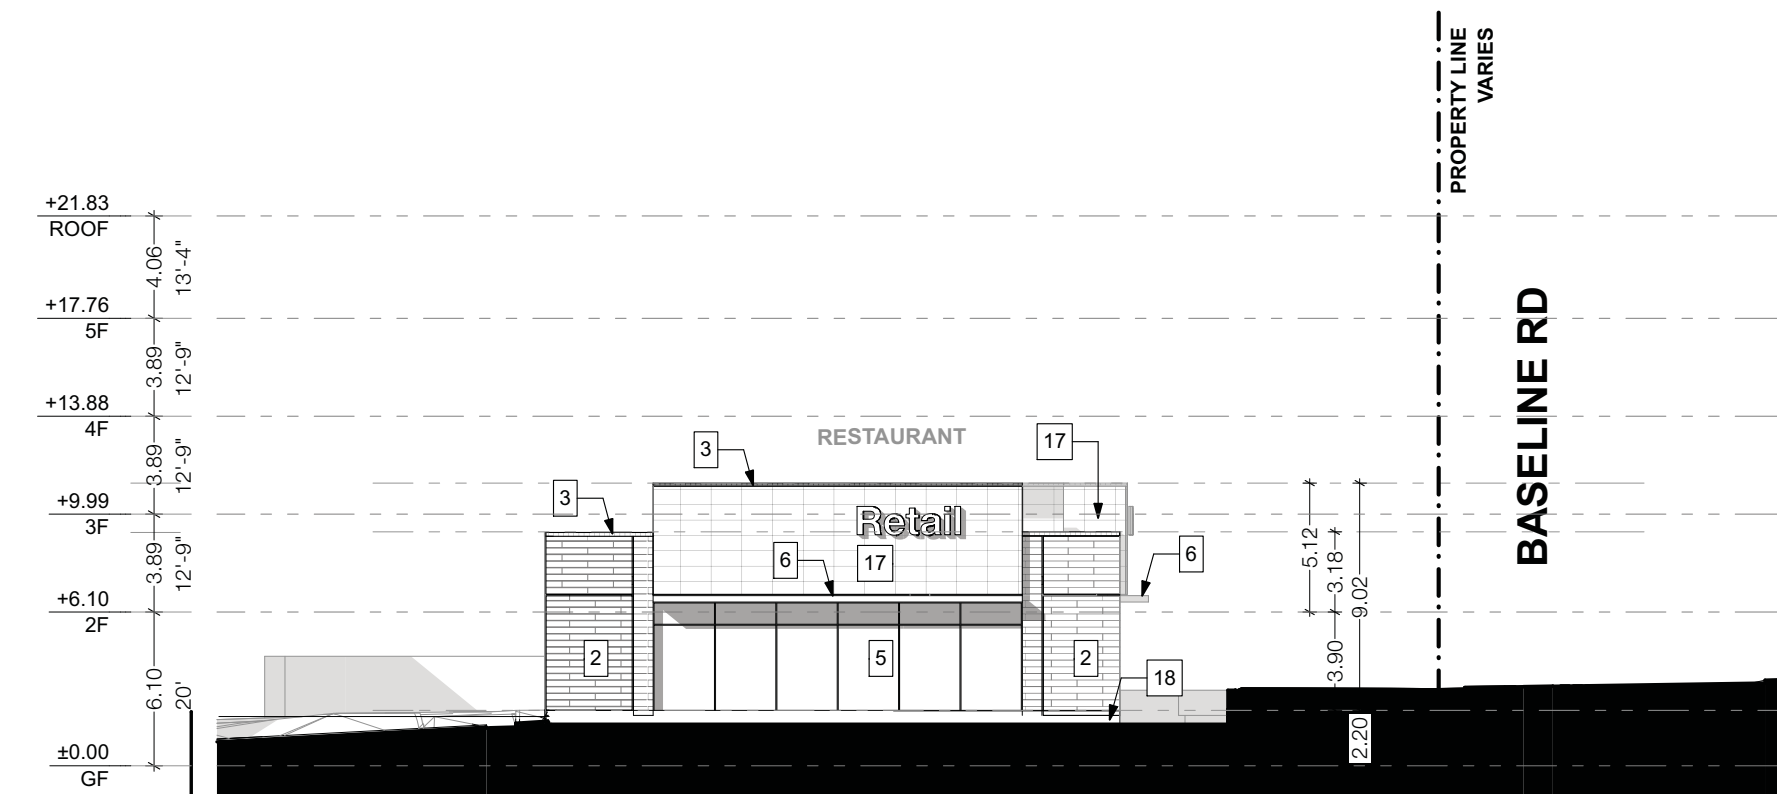
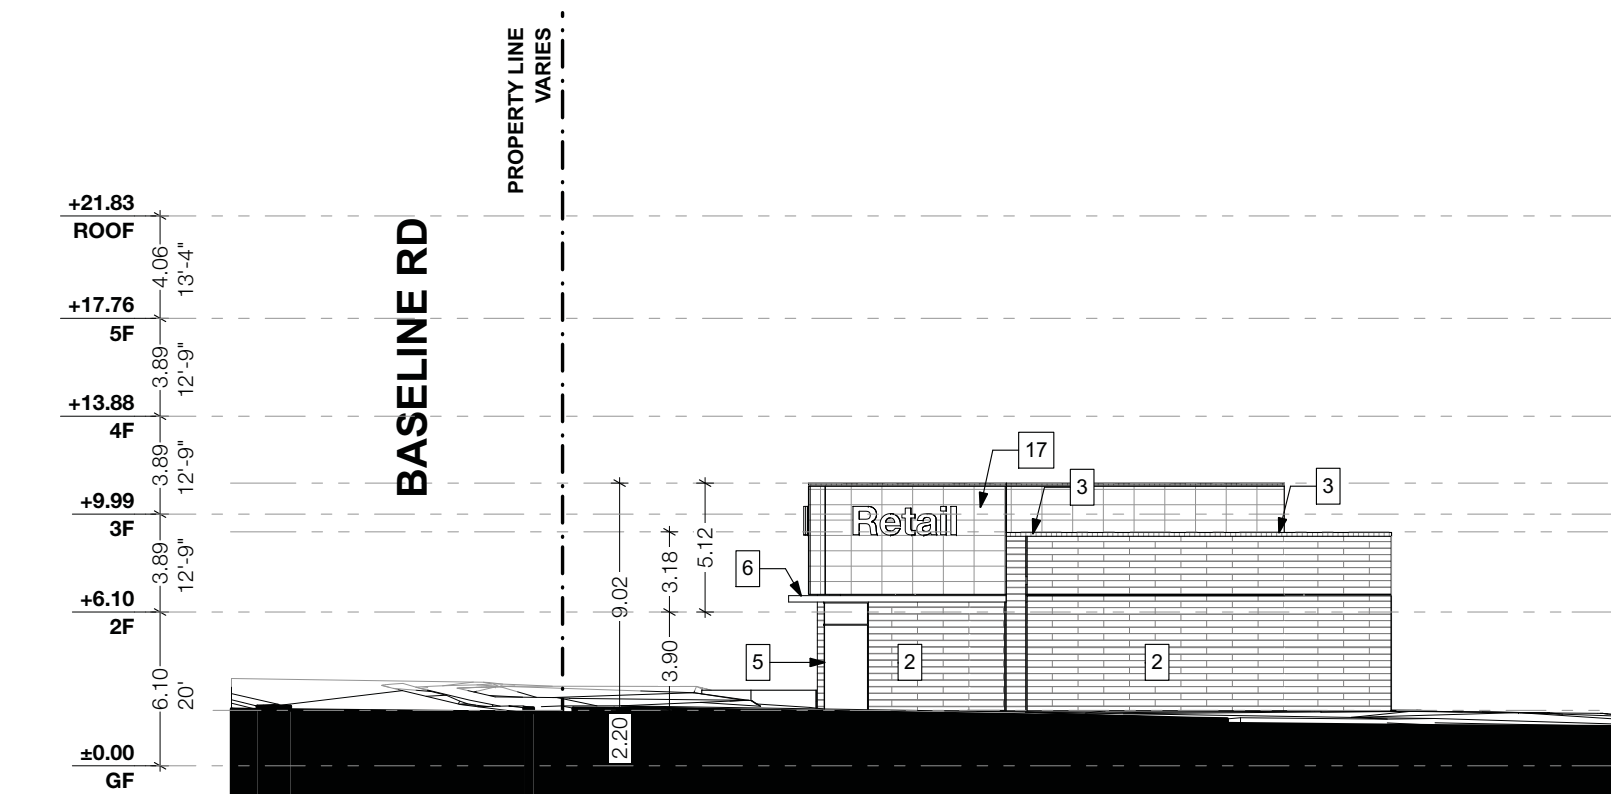
client
Dymon Capital Corporationcity file number
---sheet title
Site Elevationsdrawn by
RDchecked by
PJissue date
**Wednesday, September 27,
2017**job number
1611-07scale
as noted



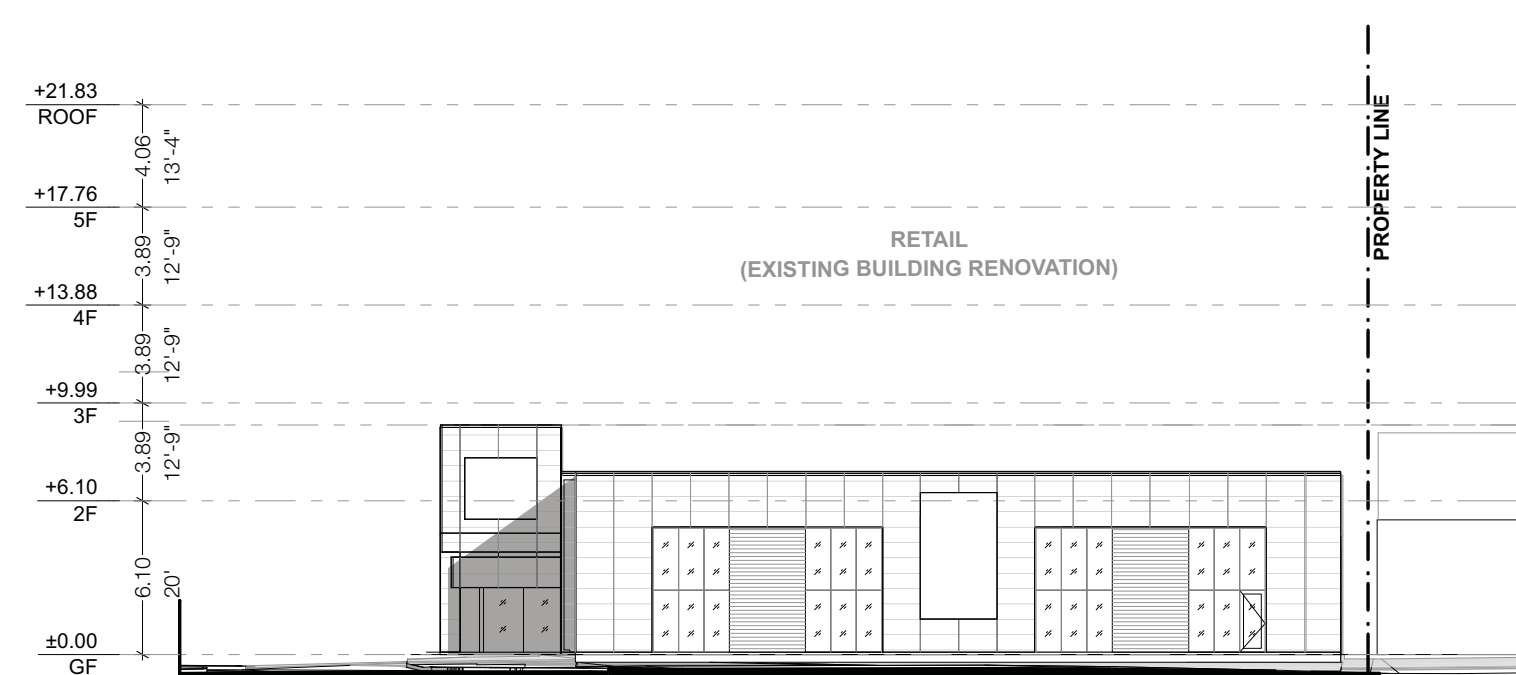
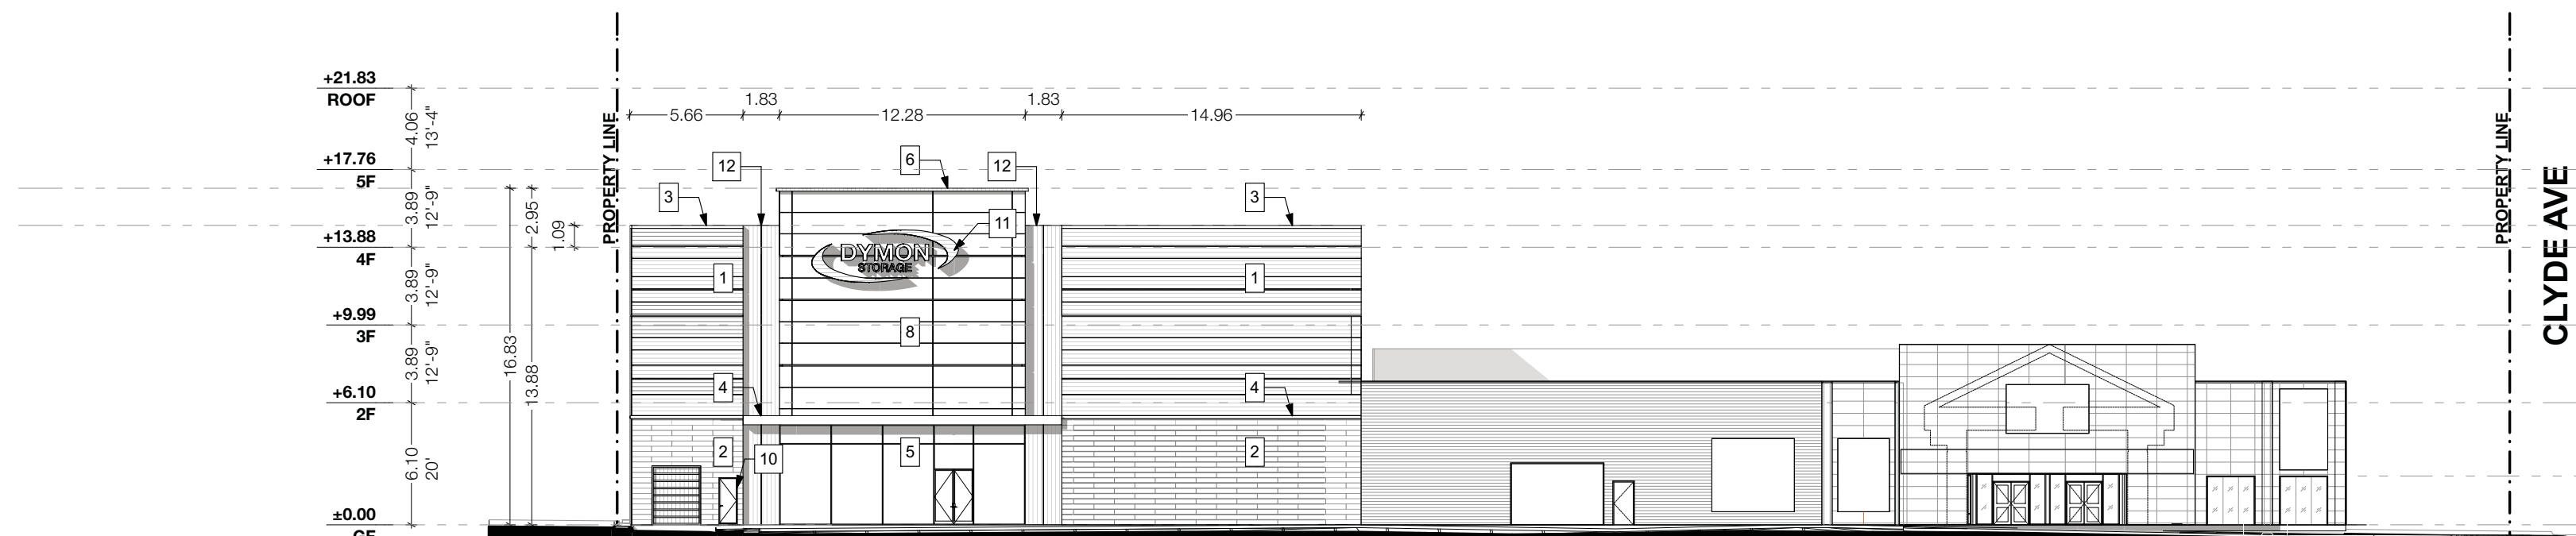
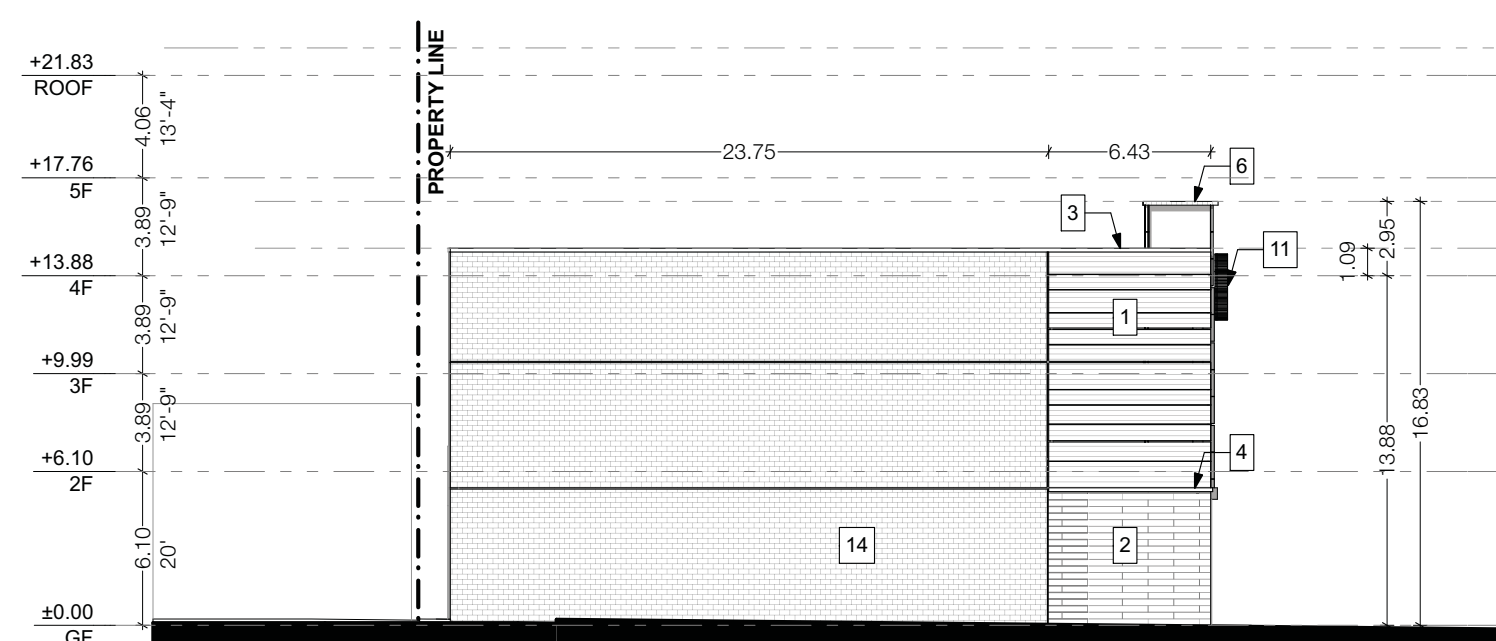
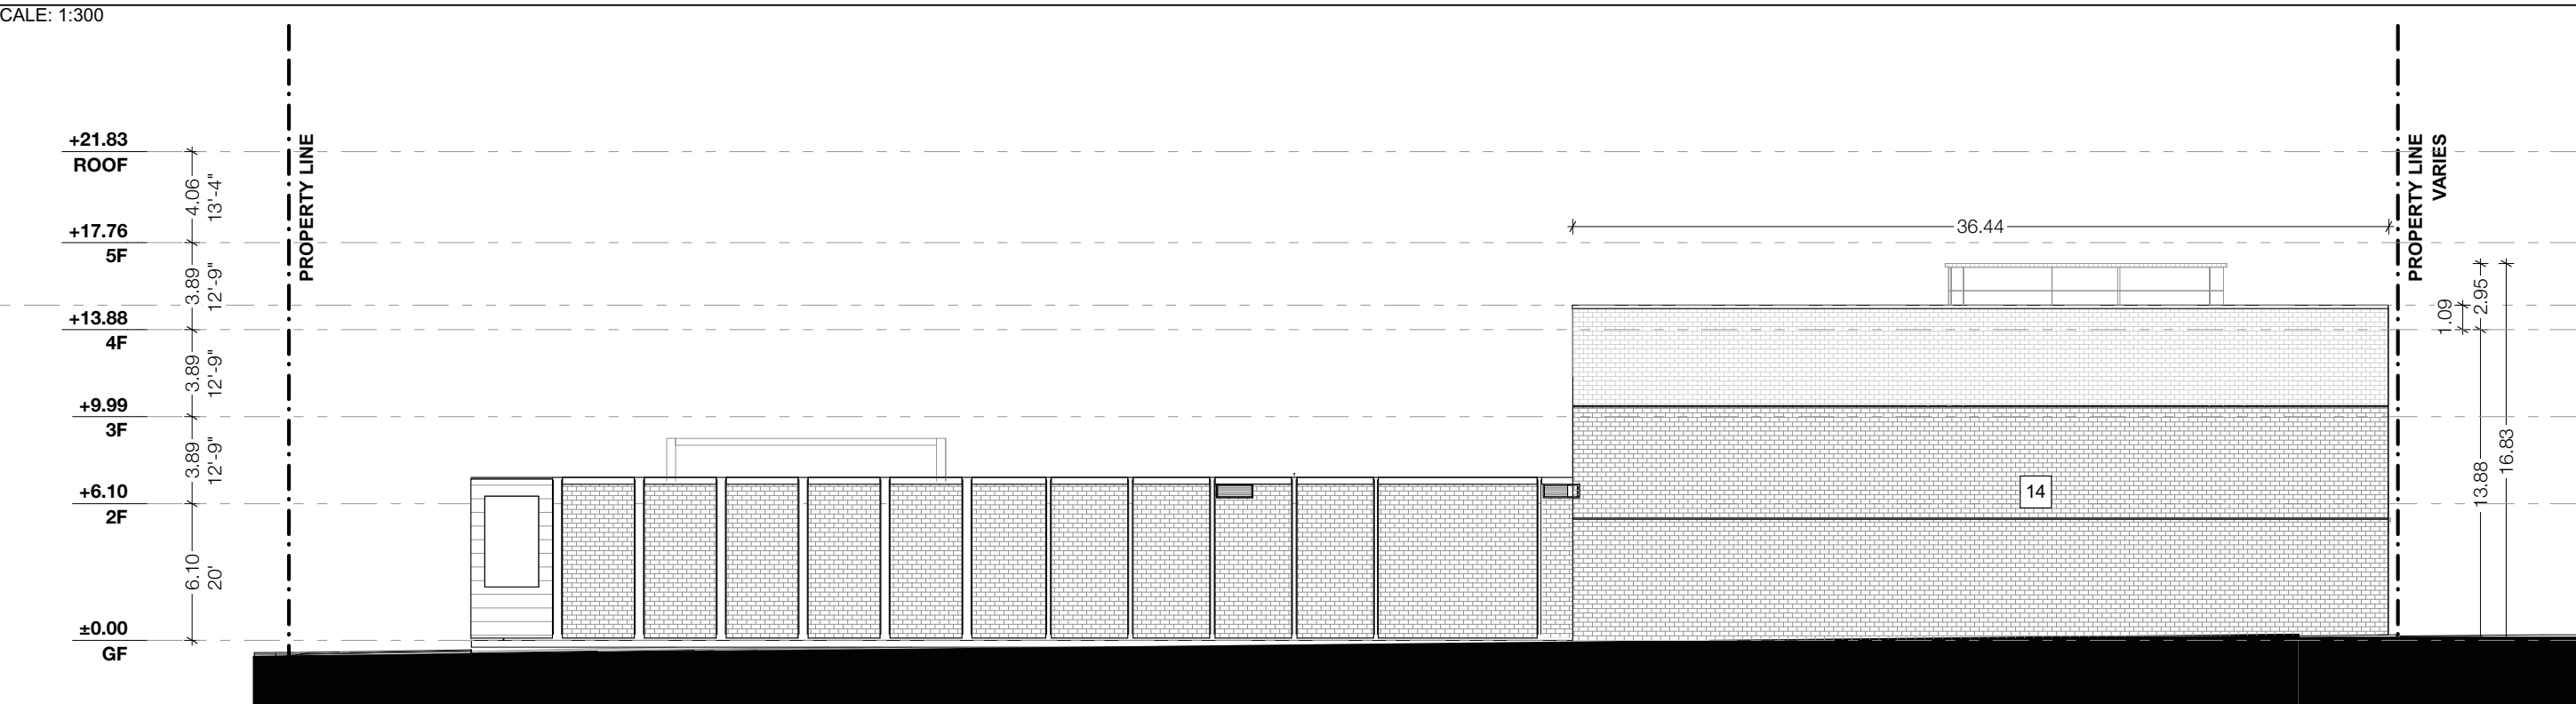
LEGEND

- 1 INSULATED METAL PANEL (IMP) SYSTEM - HORIZONTAL ORIENTATION - COLOUR: ZINC GREY
- 2 ARCHITECTURAL MASONRY UNIT - RUNNING BOND - COLOUR: SEPIA - VEINED (FINE DRESSED)
- 3 CONTINUOUS BENT METAL CAP - PREFINISHED - COLOUR: TBC.
- 4 PRECAST CONCRETE SILL - COLOUR: TBC.
- 5 CURTAIN WALL GLAZING
- 6 METAL CANOPY - COLOUR: TBC.
- 7 HIGH SPEED ROLL-UP O/H DOOR
- 8 INSULATED METAL PANEL (IMP) SYSTEM - HORIZONTAL ORIENTATION - COLOUR: TBC
- 9 METAL SIGNAGE BAND - COLOUR: BLUE SERGE
- 10 INSULATED HOLLOW METAL DOOR - COLOUR: TBC.
- 11 SIGNAGE TO MATCH EXISTING OTTAWA DYMON STORES
- 12 INSULATED METAL PANEL (IMP) SYSTEM - VERTICAL ORIENTATION - COLOUR: DARK BRONZE
- 13 INSULATED METAL PANEL (IMP) SYSTEM - VERTICAL ORIENTATION - COLOUR: ZINC GREY
- 14 CONCRETE MASONRY UNITS
- 15 SPANDREL PANEL
- 16 PREFINISHED METAL IMP STACK JOINT COVER TRIM - COLOUR: TBC.
- 17 METAL PANEL
- 18 POURED CONCRETE

RESTAURANT ELEVATIONS

1 NORTH ELEVATION - RESTAURANT
SCALE: 1:3002 SOUTH ELEVATION - RESTAURANT
SCALE: 1:3003 EAST ELEVATION - RESTAURANT
SCALE: 1:3004 WEST ELEVATION - RESTAURANT
SCALE: 1:300

RETAIL ELEVATIONS - EXISTING BUILDING RENOVATION

5 WEST ELEVATION - RETAIL
SCALE: 1:3006 NORTH ELEVATION - RETAIL
SCALE: 1:3007 EAST ELEVATION - RETAIL
SCALE: 1:3008 SOUTH ELEVATION - RETAIL
SCALE: 1:300

Note: Building permit issuance shall be subject to the building permit drawings not being in contravention with these approved plans and drawings including, but not limited to, the exterior design of the building and exterior building materials



design architect
TACT Architecture Inc.
6601 College Street (near line)
Toronto, Ontario M6G 1B8
416-516-1949
info@tactdesign.ca

architect of record

nicholas caraginis architect inc.
27 Penfold Street,
Toronto, Ontario M5S 1A5
416-517-0801
info@nicholasarchitect.ca
www.nicholasarchitect.ca

client
Dymon Storage
1375 Clyde Ave
Ottawa, Ontario

city file number

sheet title
Site Elevations

drawn by
RD

checked by
PJ

issue date
Wednesday, September 27, 2017

job number
1611-07

scale
as noted