


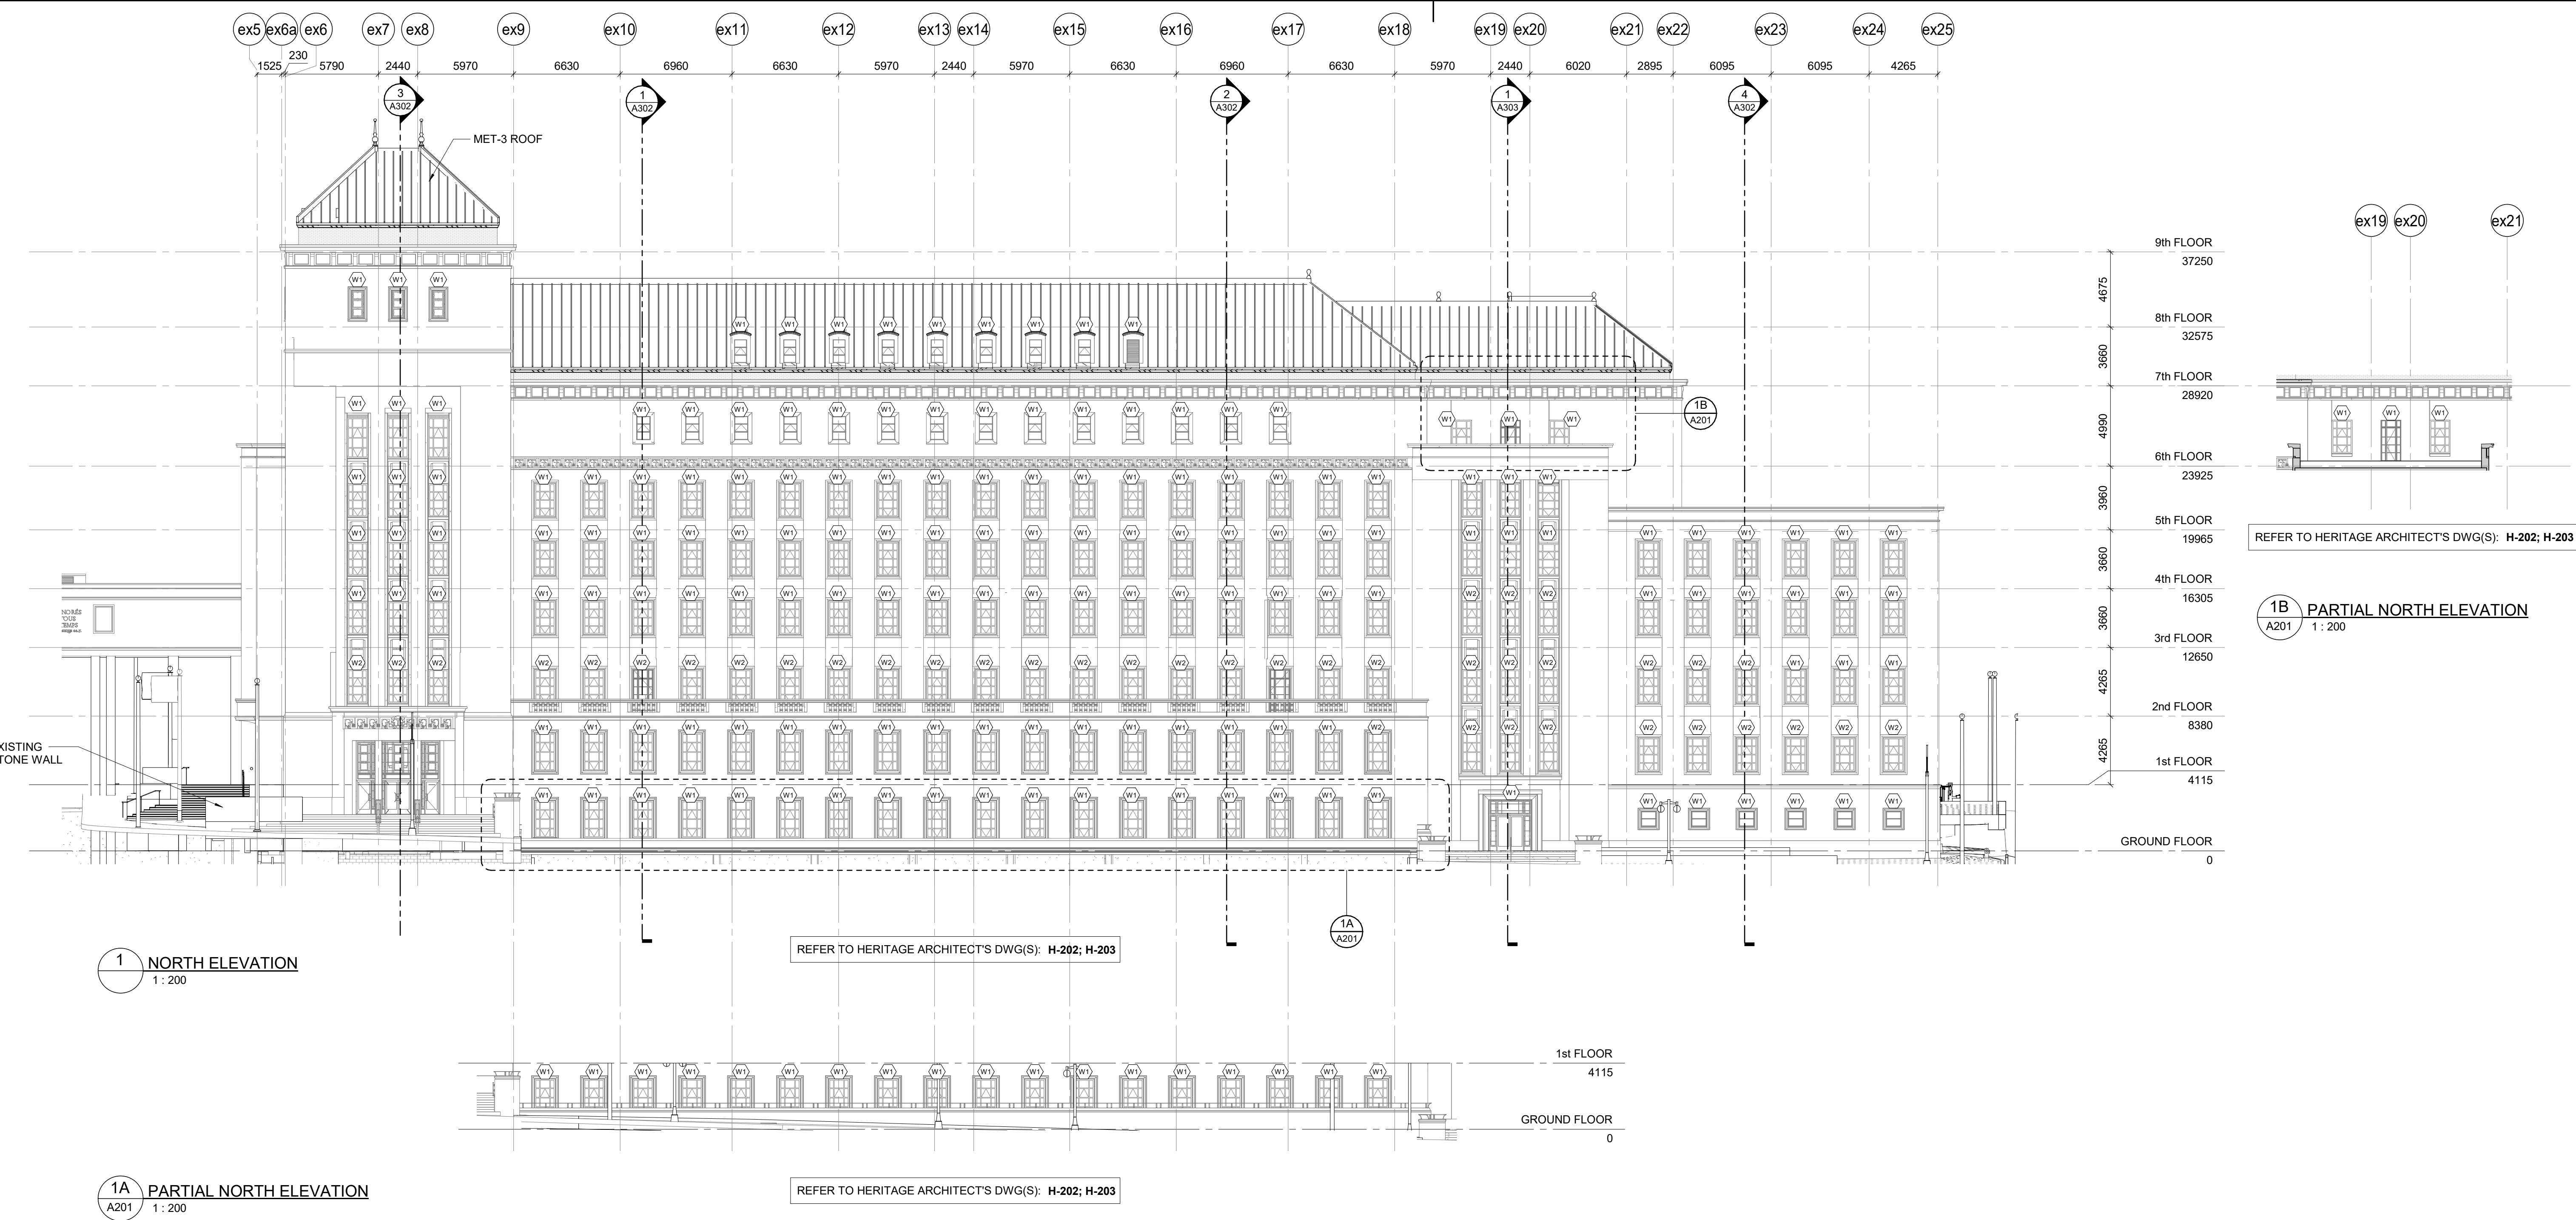

WINDOW SCHEDULE		
W1	A.	EXISTING HERITAGE METAL FRAME WINDOW REMOVED & REINSTATED
	B.	NEW DGL-A4 WINDOW IN THERMALLY BROKEN ALUMINUM FRAME
W1a		SAME AS W1 ABOVE, BUT WITH SECURITY FILM APPLIED TO DGL-A4 WINDOW GLAZING
W2	A.	EXISTING HERITAGE METAL FRAME WINDOW REMOVED & REINSTATED
	B.	NEW DGL-A4 WINDOW IN THERMALLY BROKEN ALUMINUM FRAME
	C.	NEW GL-L4 (40mm) GLASS IN STEEL FRAME
W3, W3a	A.	EXISTING HERITAGE METAL FRAME WINDOW REMOVED & REINSTATED
	B.	NEW DGL-A2 SCREEN IN BRONZE ANODIZED ALUMINUM FRAME
W3, W3a	A.	EXISTING HERITAGE METAL FRAME WINDOW REMOVED & REINSTATED
	B.	NEW DGL-A5 SCREEN IN BRONZE ANODIZED ALUMINUM FRAME
W5	A.	EXISTING HERITAGE METAL FRAME WINDOW REMOVED AND RETAINED
	B.	NEW DGL-A2 SCREEN IN BRONZE ANODIZED ALUMINUM FRAME
	C.	OBSCURE GLAZING (FILM APPLIED)
W6	A.	EXISTING HERITAGE METAL FRAME WINDOW REMOVED AND RETAINED
	B.	NEW DGL-A3 SCREEN IN BRONZE ANODIZED ALUMINUM FRAME
	C.	OBSCURE GLAZING (FILM APPLIED)
* ASTERISK INDICATES NEW DELUGE SYSTEM ON BOTH SIDES OF DGL SCREEN		
GENERAL NOTES		
1. REFER TO HERITAGE ARCHITECT'S DWG(S) TO IDENTIFY LOCATION, EXTENT AND SCOPE OF WORK FOR ELEMENTS OF BUILDING EXTERIOR THAT REQUIRE REPAIR, REHABILITATION, REINSTALLATION AND/OR REPLICATION OF HERITAGE MATERIAL.		

Canada

Public Works and Government Services Canada

Travaux Publics et Services gouvernementaux Canada

Real Property Branch

Direction générale des biens immobiliers

architect

REGENERATE 344

Regeneration & Safety Architects + Urban Architects

in joint venture

1

ISSUED FOR CITY OF OTTAWA SITE COORDINATION

2019/09/05

revisions

description

date

A

detail no. of detail

no. du détail

B

location drawing no.

no. de plan

C

drawing no. design no.

no. de plan de dessin

project

project

WEST MEMORIAL BUILDING - REHABILITATION PROJECT

OTTAWA, ON

drawing

dessin

EXTERIOR ELEVATIONS

Designed By

R344

2019/09/05

Conçu par

(yyyy/mm/dd)

Drawn By

NM

2019/09/05

Dessiné par

(yyyy/mm/dd)

Reviewed By

EVR

2019/09/05

Examiné par

(yyyy/mm/dd)

Approved By

DNMM

2019/09/05

Approuvé par

(yyyy/mm/dd)

Tender

Project Manager

Administrateur de projets

Project no.

R.086471.405

No. du projet

Drawing no.

A201

No. du dessin

PWSSC AD (1189)441





Public Works and
Government Services
Canada

Travaux Publics et
Services gouvernementaux
Canada



Real Property
Branch


Direction générale des
biens immobilières

architect

architecte



REGENERATE 344
Morysya & Toshima Architects +
Kaiser Architecture
in Joint Venture

 PW/GSC AD (1189x841)