



PLOT SCALE - 1:1

SHEET SIZE: A1

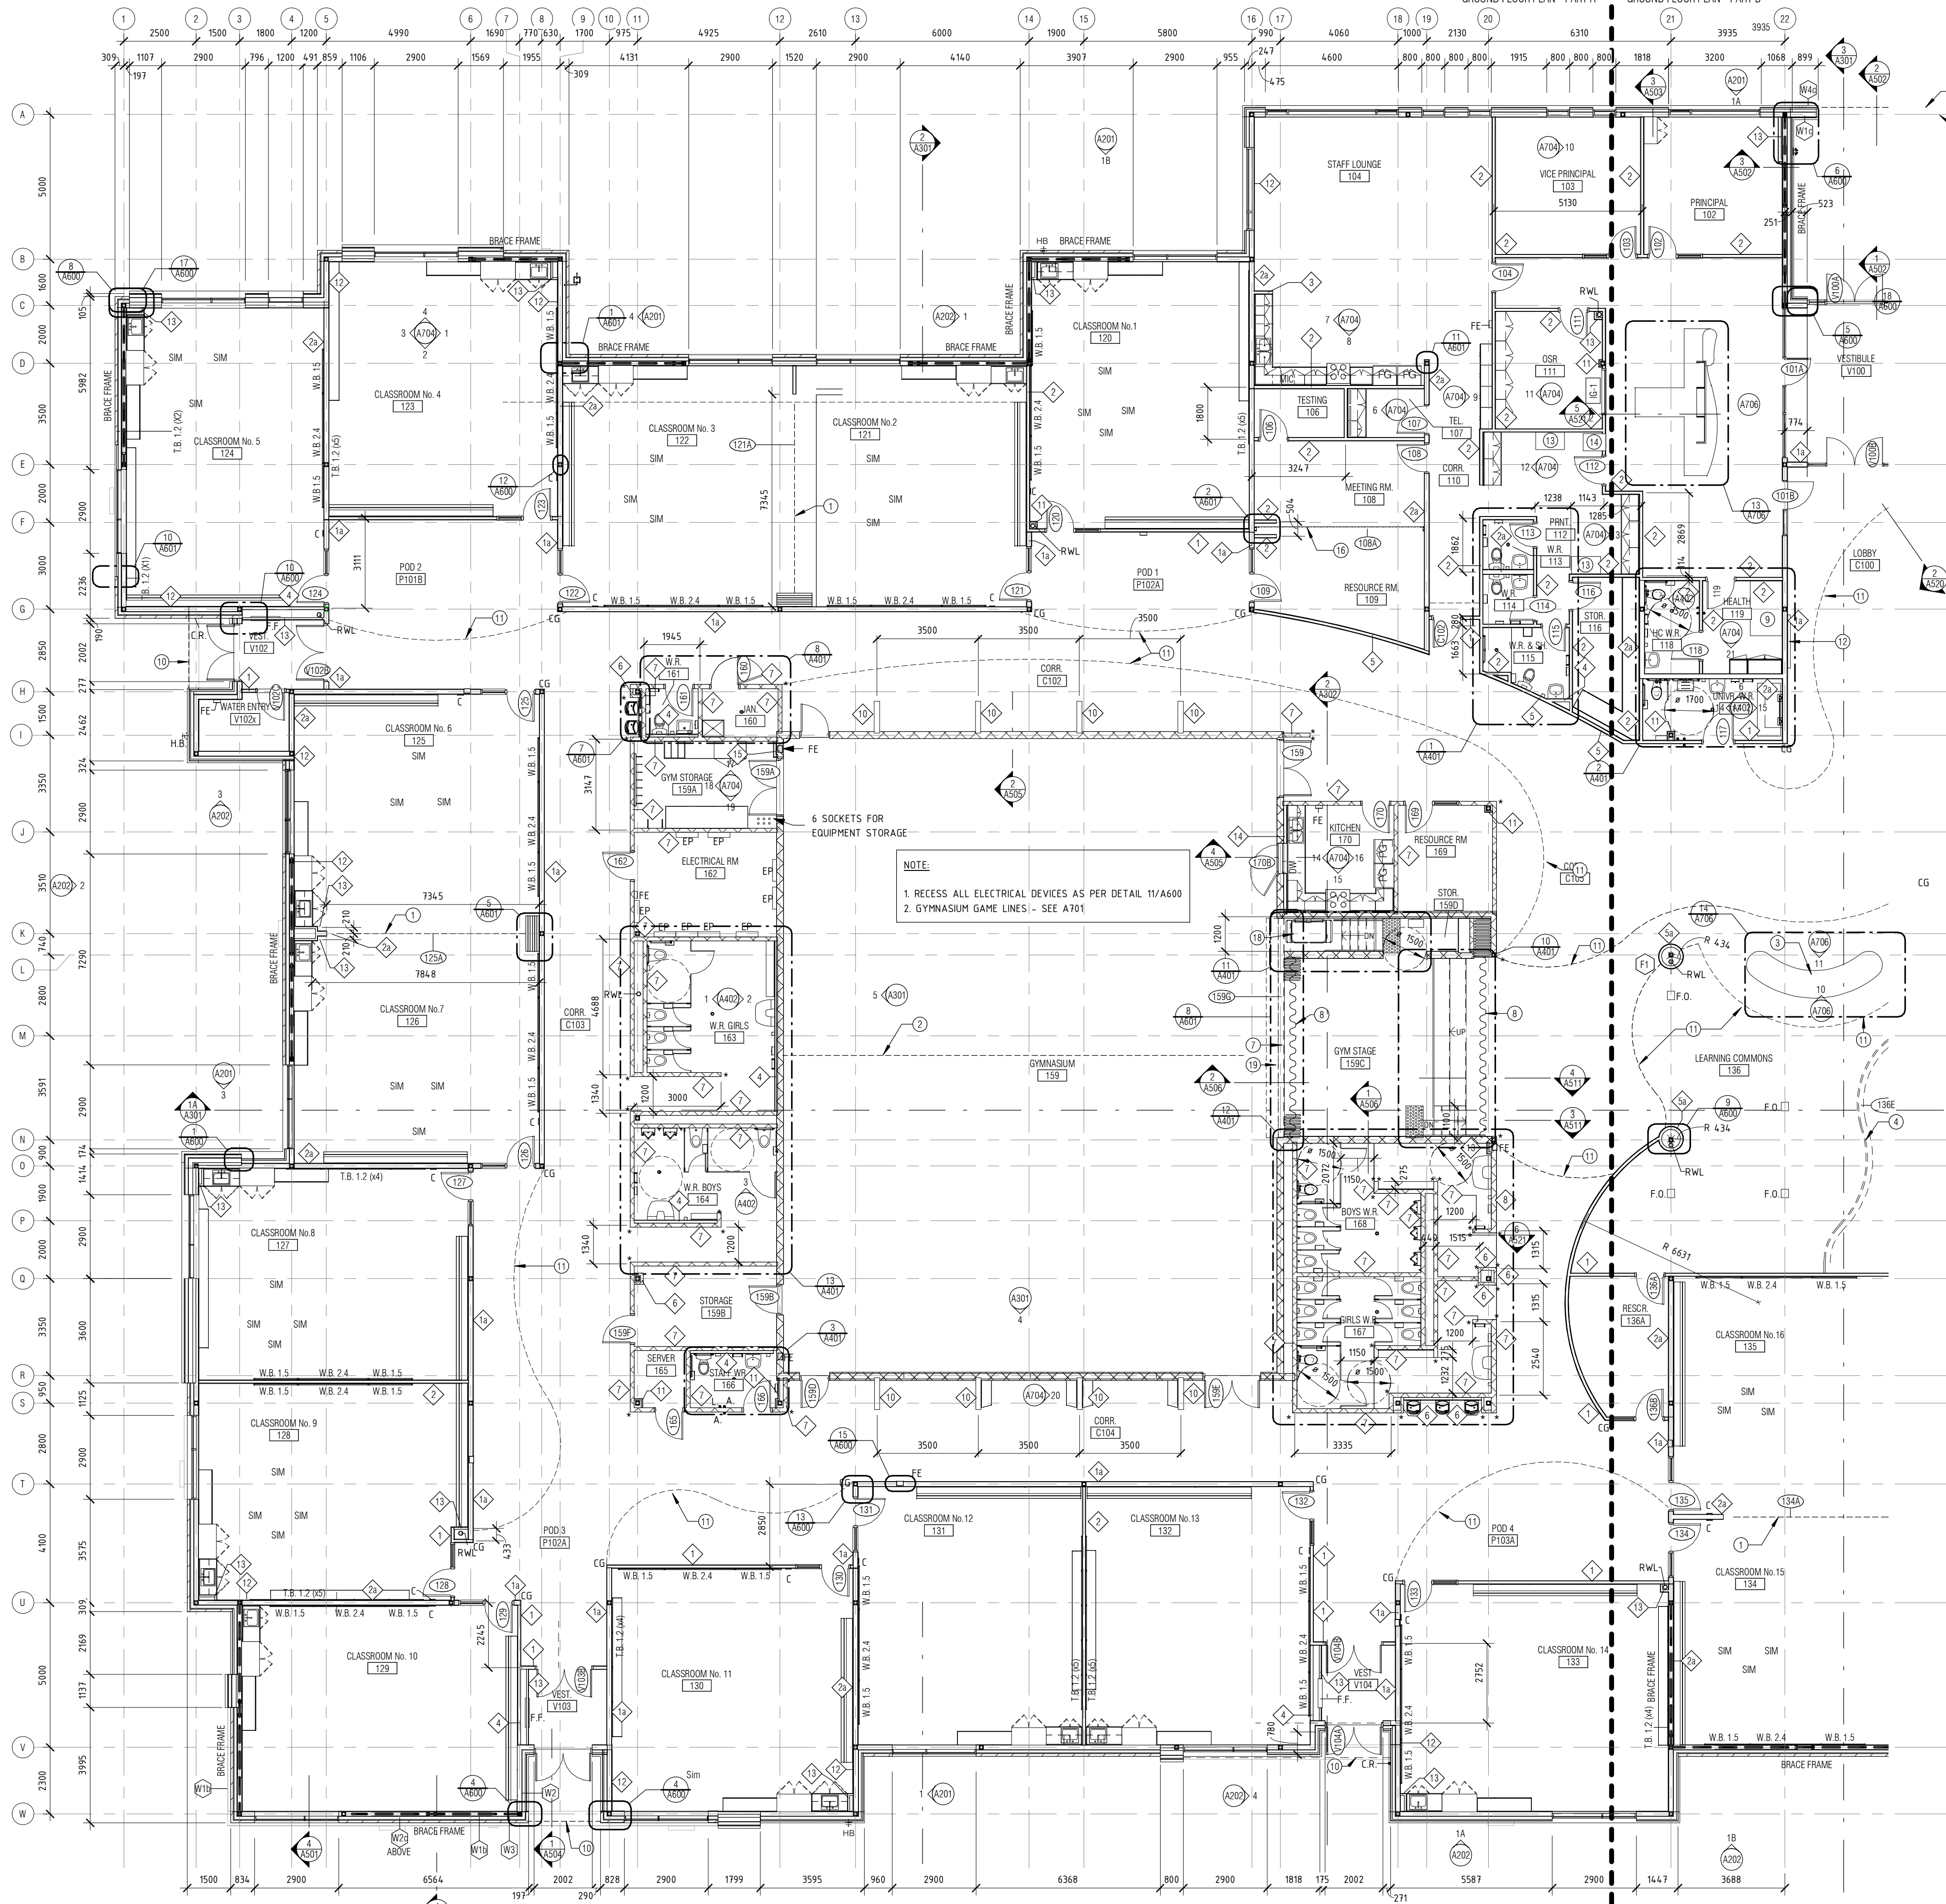

1
A102 GROUND FLOOR PLAN - PART A
1:125

FILE PATH C:\Users\dling\Documents\21007 Barhaven ES_ling0034.rvt

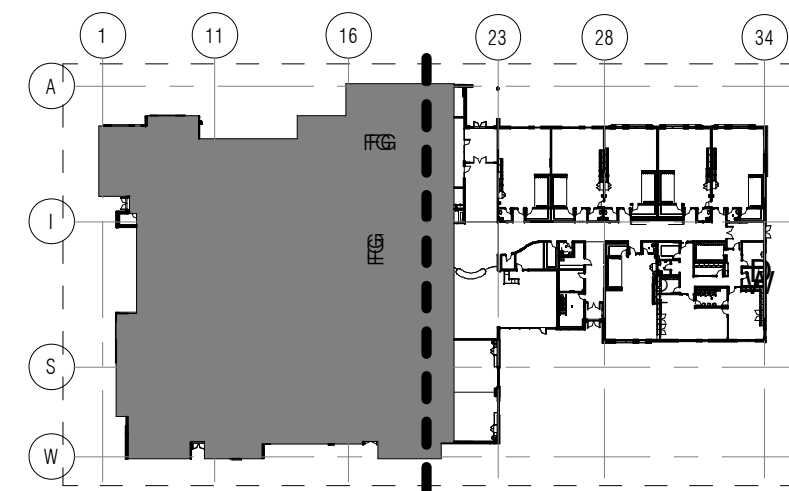

KEY PLAN

FLOOR PLAN NOTES

- FOLDING PANEL PARTITION c/w WHITE BOARD AND DOOR. SEE DOOR SCHEDULE
- SUSPENDED GYM CURTAIN ABOVE
- HALF WALL W/ BUILT-IN SHELVING AND BENCH
- METAL SECURITY GRILLE. SEE DOOR SCHEDULE
- H.M. DOOR FRAME W/ MAGLOCK HOLDER. SEE ELECTRICAL
- RESERVED
- RESERVED
- THEATRE CURTAIN
- HEALTH ROOM BED - N.I.C.
- CANOPY ABOVE
- BULKHEAD ABOVE
- 55" MONITOR - N.I.C. PROVIDE POWER & DATA. BELOW CEILING HEIGHT. SEE ELECTRICAL
- PRINTER - N.I.C.
- P.A. SYSTEM. SEE ELECTRICAL
- THEATRE LIGHT GRID ABOVE
- ACCORDION DOOR
- DOUBLE HEIGHT LOCKER. SEE SPEC.
- PLATFORM LIFT
- 3600 WIDE PROJECTION SCREEN ABOVE
- GALVANIZED STEEL COLUMN
- WASHROOM GATE. SEE DETAIL 15/A710
- SHIP ACCESS STAIR
- DRINKING FOUNTAIN IN KINDERGARTEN MOUNTED AT 600mm A.F.F.
- LAVATORY IN KINDERGARTEN MOUNTED AT 750mm A.F.F.

EXTERIOR WALL ASSEMBLIES

- W1 CURTAIN WALL**
-150mm ALUMINUM CURTAIN WALL
REFER TO WINDOW ELEVATION FOR PATTERN & GLASS TYPE
- W11 HIGH PRESSURE LAMINATE PANEL BOARD**
-16 GYPSUM BOARD
-6mm POLY VAPOUR BARRIER
-152 STRUCT. STEEL STUDS @ 400mm O.C.
-150 BATT INSULATION (R20)
-13 GYPSUM SHEATHING
-AIR BARRIER
-100 MINERAL WOOL INSULATION (R15)
-100 THERMAL CLIP @ 400 O.C. HORZ. & 1200 O.C. VERT.
-50 VERT. GALVANIZED STEEL HATZ GRTS @ 1200 O.C.
-8mm HIGH PRESSURE LAMINATE PANEL BOARD
- W11b HIGH PRESSURE LAMINATE PANEL BOARD - WIDE**
-16 GYPSUM BOARD
-92 STEEL STUDS 400mm O.C.
-100 AIR SPACE
-6mm POLY VAPOUR BARRIER
-152 STRUCT. STEEL STUDS @ 400 O.C.
-150 BATT INSULATION (R20)
-13 GYPSUM SHEATHING
-AIR BARRIER
-100 MINERAL WOOL INSULATION (R15)
-100 THERMAL CLIP @ 400 O.C. HORZ. & 1200 O.C. VERT.
-25 VERT. GALVANIZED STEEL HATZ GRTS @ 1200 O.C.
-8mm HIGH PRESSURE LAMINATE PANEL BOARD
- W11c HIGH PRESSURE LAMINATE PANEL BOARD - MAIN ENTRANCE**
-12mm ALUMINUM WOOD LOOK CLADDING
-152 STRUCT. STEEL STUDS @ 400 O.C.
-13 GYPSUM SHEATHING
-AIR BARRIER
-150 VERT. GALVANIZED STEEL HATZ GRTS @ 1200 O.C.
-8mm HIGH PRESSURE LAMINATE PANEL BOARD
- W12 ALUMINUM CLADDING**
-16 GYPSUM BOARD
-6mm POLY VAPOUR BARRIER
-152 STRUCT. STEEL STUDS @ 400 O.C.
-150 BATT INSULATION (R20)
-13 GYPSUM SHEATHING
-AIR BARRIER
-100 MINERAL WOOL INSULATION (R15)
-100 THERMAL CLIP @ 400 O.C. HORZ. & 1200 O.C. VERT.
-50 VERT. GALVANIZED STEEL HATZ GRTS @ 1200 O.C.
-12mm ALUMINUM WOOD LOOK CLADDING
- W13 BRICK**
-16 GYPSUM BOARD
-6mm POLY VAPOUR BARRIER
-152 STRUCT. STEEL STUDS @ 400 O.C.
-150 BATT INSULATION (R20)
-13 GYPSUM SHEATHING
-AIR BARRIER
-100 MINERAL WOOL INSULATION (R15)
-32 AIR SPACE
-90 FACE BRICK
- W14 ARCH. BLOCK**
-16 GYPSUM BOARD
-6mm POLY VAPOUR BARRIER
-152 STRUCT. STEEL STUDS @ 400 O.C.
-150 BATT INSULATION (R20)
-13 GYPSUM SHEATHING
-AIR BARRIER
-100 MINERAL WOOL INSULATION (R15)
-32 AIR SPACE
-90 ARCHITECTURAL BLOCK
- W14b ARCH. BLOCK - WIDE**
-16 GYPSUM BOARD
-92 STEEL STUDS 400mm O.C.
-6mm POLY VAPOUR BARRIER
-152 STRUCT. STEEL STUDS @ 400 O.C.
-150 BATT INSULATION (R20)
-13 GYPSUM SHEATHING
-AIR BARRIER
-100 MINERAL WOOL INSULATION (R15)
-32 AIR SPACE
-90 ARCHITECTURAL BLOCK
- W14c ARCH. BLOCK - WIDE - MAIN ENTRANCE**
-30 ARCHITECTURAL BLOCK
-13 GYPSUM SHEATHING
-152 STRUCT. STEEL STUDS @ 400 O.C.
-13 GYPSUM SHEATHING
-32 AIR SPACE
-90 ARCHITECTURAL BLOCK
- W5 STEEL CLADDING (ROOF ACCESS)**
-16 GYPSUM BOARD
-6mm POLY VAPOUR BARRIER
-152 STRUCT. STEEL STUDS @ 400 O.C.
-150 BATT INSULATION (R20)
-13 GYPSUM SHEATHING
-AIR BARRIER
-100 MINERAL WOOL INSULATION (R15)
-100 THERMAL CLIP @ 400 O.C. HORZ. & 1200 O.C. VERT.
-25 VERT. GALVANIZED STEEL HATZ GRTS @ 1200 O.C.
-40mm STEEL CLADDING
- W6 STEEL CLADDING 240 CONCRETE BLOCK (ROOF ACCESS)**
-240 CONCRETE BLOCK
-AIR BARRIER
-127 MINERAL WOOL INSULATION (R15)
-127 THERMAL CLIP @ 400 O.C. HORZ. & 1200 O.C. VERT.
-40mm STEEL CLADDING
- W7 STEEL CLADDING 190 CONCRETE BLOCK (ROOF ACCESS)**
-190 CONCRETE BLOCK
-AIR BARRIER
-127 MINERAL WOOL INSULATION (R15)
-127 THERMAL CLIP @ 400 O.C. HORZ. & 1200 O.C. VERT.
-40mm STEEL CLADDING



OTTAWA CATHOLIC SCHOOL BOARD

FLOOR PLAN LEGEND

ROOM NAME	ROOM NUMBER
P102B	
XX	DOOR NUMBER - SEE DOOR SCHEDULE
XI	WALL TYPES - SEE WALL SCHEDULE
X	PARTITION TYPES - SEE WALL SCHEDULE
1	DRAWING NOTE
C.G.	CORNER GUARD
B.N.	BULLNOSE - CONCRETE BLOCK
F.D.	FLOOR DRAIN
F.O.	FLOOR OUTLET - SEE ELECTRICAL
C.R.	CARD READER
A.P.H.	A.I. PHONE
F.F.	FORCE FLOW HEATER - SEE ELECT.
E.P.	ELECTRICAL PANEL - SEE ELECT.
G.	GAS METER - SEE MECH.
F.F.E.	FIRE EXTINGUISHER - RECESSED/SURFACE MOUNT - SEE MECH.
H.B.	HOSE BIB CONNECTION - SEE MECH.
L.	PUSH TO LOCK BUTTON, 1000mm A.F.F.
A.O.	AUTODOOR OPERATOR - MOUNTED 600mm MIN. FROM LATCH SIDE OF DOOR
E.	EMERGENCY BUTTON C/W BILINGUAL SIGN: "IN THE EVENT OF AN EMERGENCY PUSH EMERGENCY BUTTON AND AUDIBLE AND VISUAL SIGNAL WILL ACTIVATE FOR ASSISTANCE." (LETTERS TO BE 25mm HT W/ 5mm STROKE)
	1.2m HIGH ACROVYN WALL PROTECTION
W.B. XX	1.2m HT. X LENGTH WHITEBOARD
T.B. XX	1.2m HT. X LENGTH TACKBOARD
P.J.	PANEL JOINT
C	CLOCK, BY OWNER
RWL	RAIN WATER LEADER

1	ISSUED FOR SITE PLAN CONTROL	2021-11-23
REV	REVISION DESCRIPTION	DATE


THIS DRAWING IS THE EXCLUSIVE PROPERTY OF PYE & RICHARDS - TEMPRANO & YOUNG ARCHITECTS INC. COPYRIGHT RESERVED

CONTRACTOR TO VERIFY ALL DIMENSIONS AND NOTIFY THE ARCHITECT OF ANY DIMENSIONAL ERRORS AND/ OR POSSIBLE TRADE INTERFERENCE/CONFLICT FOR CLARIFICATION PRIOR TO COMMENCEMENT OF THE WORK. DO NOT SCALE DRAWINGS.



ONTARIO ASSOCIATION OF ARCHITECTS
ISABEL ROCHER
LICENCE 7660
2021-11-23

PROJECT NORTH

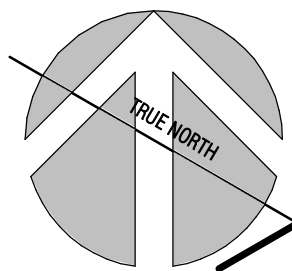

P R	PYE & RICHARDS - TEMPRANO & YOUNG ARCHITECTS INC.
T Y	

824 Meath St. Suite 200
Ottawa, ON K1Z 6E8

613. 724. 7700
info@prty.ca

PROJECT

OCSB BARRHAVEN CATHOLIC ELEMENTARY SCHOOL

OTTAWA, ONTARIO

DRAWING

GROUND FLOOR PLAN-PART A

PROJECT NO.	21007	DRAWING NO.
SCALE -		
DRAWN -		
CHECKED -		
PLOT DATE -	11/23/2021	PLOTTED BY -


A102

ELEVATION NOTES


- 1 CONCRETE PANEL - FINISH 1 (WHITE)
- 2 DARK GREY BRICK - FINISH 2
- 3 CONCRETE PANEL - FINISH 3 (GREEN)
- 4 CONCRETE PANEL - FINISH 4 (BLUE)
- 5 CONCRETE PANEL - FINISH 5 (AQUA)
- 6 CONCRETE PANEL - FINISH 6 (CYAN)
- 7 CONCRETE PANEL - FINISH 7 (GREY SMOOTH)
- 8 SIGNAGE (CASH ALLOWANCE)
- 9 PRE-FINISHED HORIZONTAL METAL CLADDING - FINISH 9
- 10 RESERVE
- 11 ALUMINUM HORIZONTAL CLADDING - FINISH 11 (WOOD TEXTURE)
- 12 GALVANIZED STEEL COLUMN - FINISH 12
- 13 PRE-FINISHED METAL FLASHING - FINISH 13 (TO MATCH GREY CONCRETE PANEL)
- 14 PRE-FINISHED METAL FLASHING - FINISH 14 (TO MATCH GREY BRICK)
- 15 COMPOSITE ALUMINUM PANEL - FINISH 15 (WHITE)
- 16 ALUMINUM ENTRANCE FRAMING
- 17 PRESSED STEEL FRAME (PAINTED) & HOLLOW METAL DOOR
- 18 ALUMINUM WINDOW FRAMING
- 19 ALUMINUM CURTAIN WALL FRAMING
- 20 ROOF TOP UNIT - SEE MECH.
- 21 ALUMINUM SOFFIT (WOOD TEXTURE)
- 22 PRE-FINISHED METAL CLADDING - FINISH 16
- 23 ROOF ACCESS LADDER CW CAGE
- 24 SCUPPER (PRE-FINISHED METAL)
- 25 GAS METER - SEE MECHANICAL - MOUNT AT XXXmm

ELEVATION LEGEND


- WL WALL MOUNT LIGHT FIXTURE @ 3800mm
- 25 25mm REVEAL (TYP.)
- 67 67mm REVEAL IN BRICK
- S SPANDREL PANEL
- P.J. PANEL JOINT

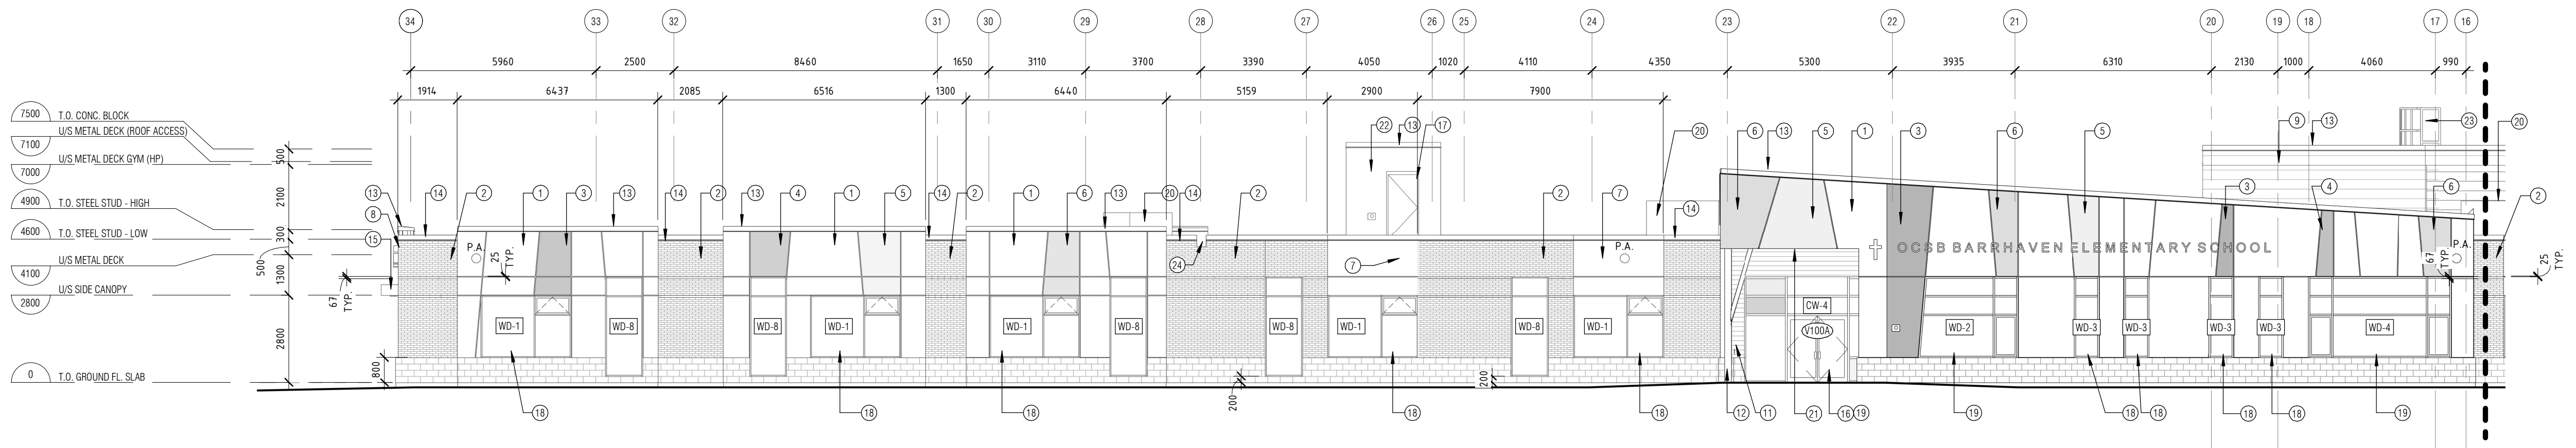


1A NORTH ELEVATION-PART A
A201 1 : 125

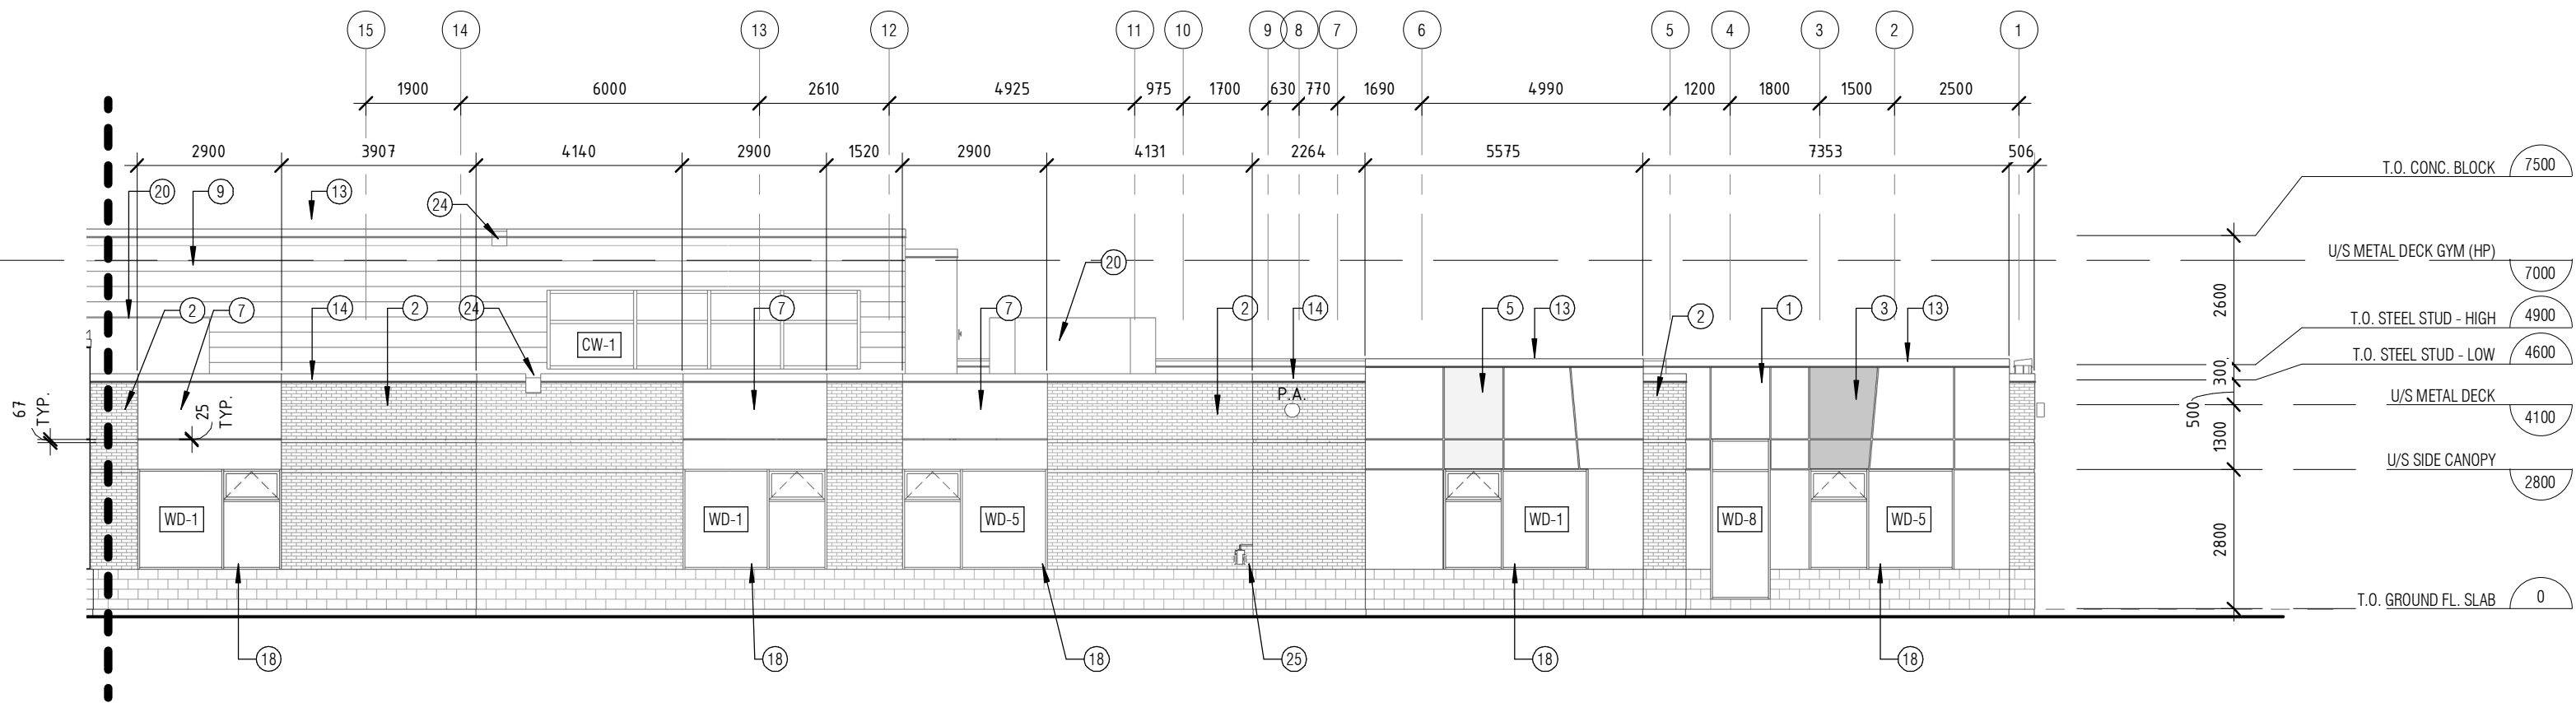


1B NORTH ELEVATION-PART B
A201 1 : 125

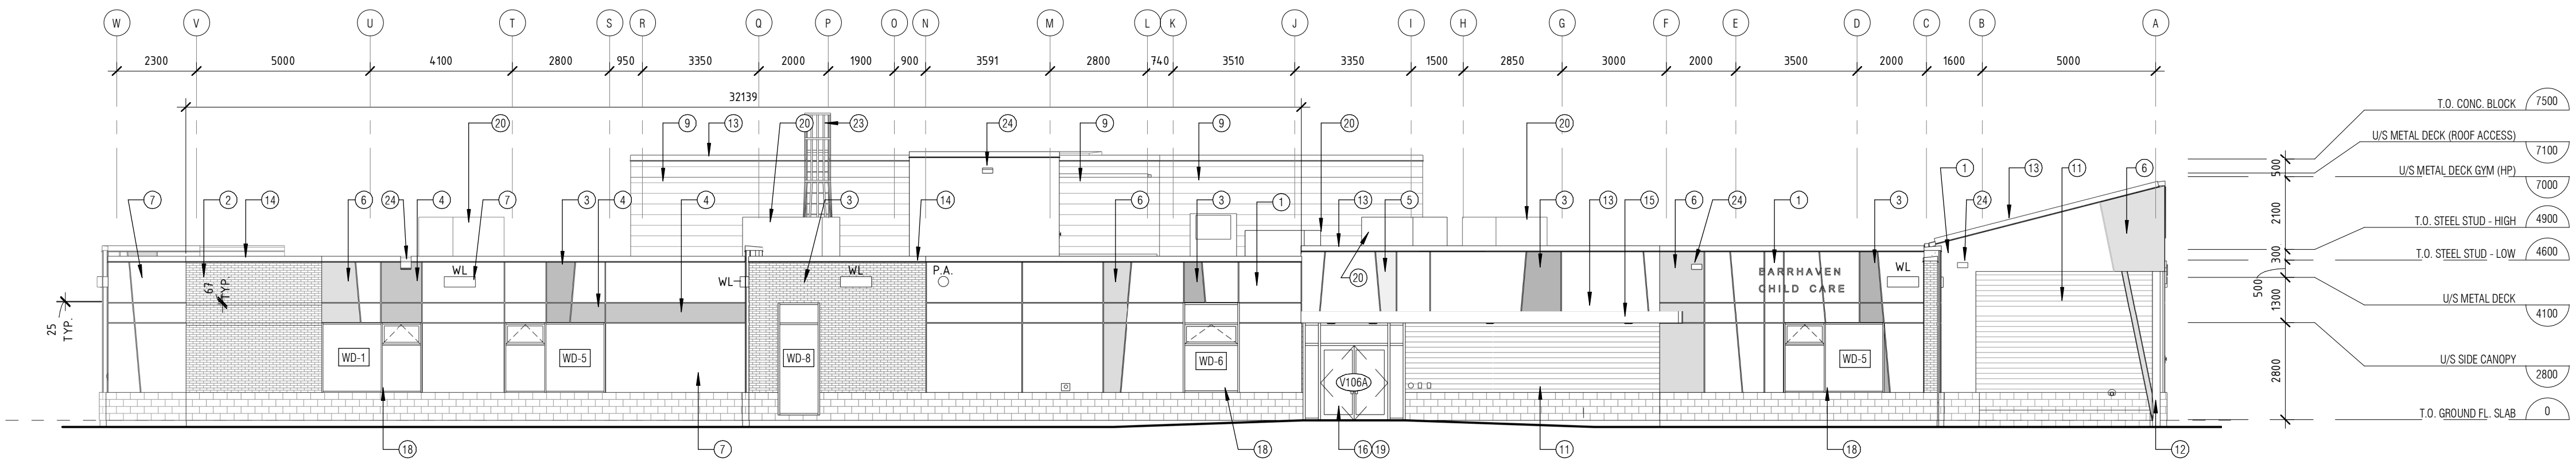


2 EAST ELEVATION
A201 1 : 125

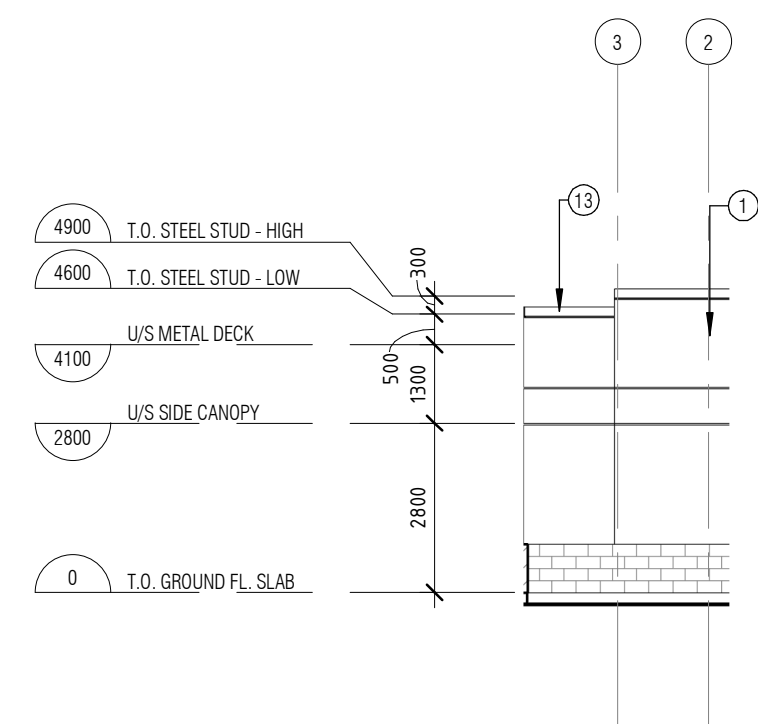

3 PARTIAL NORTH ELEVATION 1
A201 1 : 125

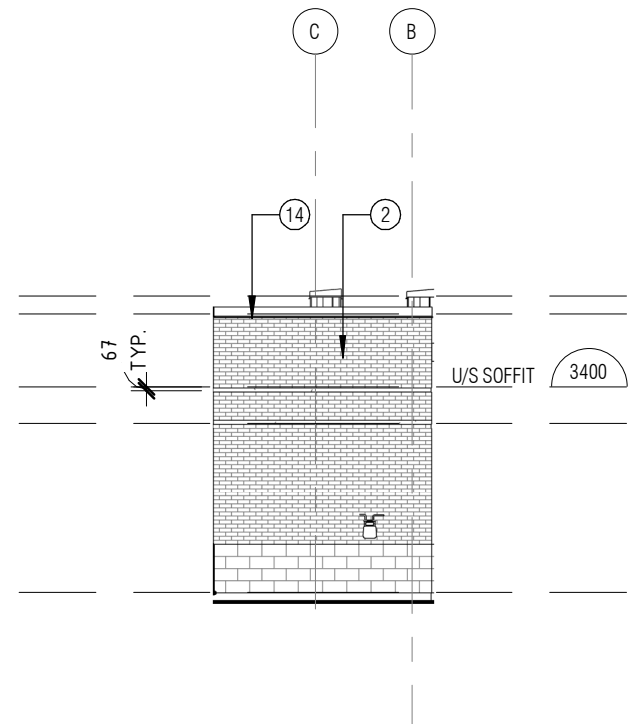

4 PARTIAL EAST ELEVATION 1
A201 1 : 125

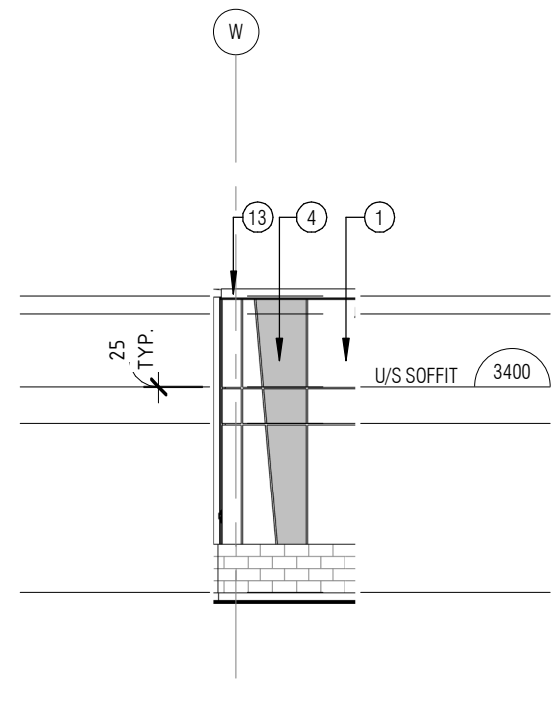

1 PARTIAL EAST ELEVATION 2
A201 1 : 125

REV	REVISION DESCRIPTION	DATE
1	ISSUED FOR SITE PLAN CONTROL	2021-11-23

THIS DRAWING IS THE EXCLUSIVE PROPERTY OF PYE & RICHARDS - TEMPRANO & YOUNG ARCHITECTS INC. COPYRIGHT RESERVED

CONTRACTOR TO VERIFY ALL DIMENSIONS AND NOTIFY THE ARCHITECT OF ANY DIMENSIONAL ERRORS AND/OR POSSIBLE TRADE INTERFERENCE/CONFLICT FOR CLARIFICATION PRIOR TO COMMENCEMENT OF THE WORK. DO NOT SCALE DRAWINGS.

SEAL	PROJECT NORTH
Not for construction unless SEALED and SIGNED	

P R PYE & RICHARDS -
T Y TEMPRANO & YOUNG
ARCHITECTS INC.

824 Meath St. Suite 200 613. 724. 7700
Ottawa, ON K1Z 6E8 info@prty.ca

PROJECT
OCSB BARRHAVEN CATHOLIC ELEMENTARY
SCHOOL

OTTAWA, ONTARIO

DRAWING
BUILDING ELEVATIONS

PROJECT NO.	21007	DRAWING NO.	
SCALE -			
DRAWN -			A201
CHECKED -			
PLOT DATE -	11/23/2021	PLOTTED BY -	




ELEVATION NOTES


- 1 CONCRETE PANEL - FINISH 1 (WHITE)
- 2 DARK GREY BRICK - FINISH 2
- 3 CONCRETE PANEL - FINISH 3 (GREEN)
- 4 CONCRETE PANEL - FINISH 4 (BLUE)
- 5 CONCRETE PANEL - FINISH 5 (AQUA)
- 6 CONCRETE PANEL - FINISH 6 (CYAN)
- 7 CONCRETE PANEL - FINISH 7 (GREY SMOOTH)
- 8 SIGNAGE (CASH ALLOWANCE)
- 9 PRE-FINISHED HORIZONTAL METAL CLADDING - FINISH 9
- 10 RESERVE
- 11 ALUMINIUM HORIZONTAL CLADDING - FINISH 11 (WOOD TEXTURE)
- 12 GALVANIZED STEEL COLUMN - FINISH 12
- 13 PRE-FINISHED METAL FLASHING - FINISH 13 (TO MATCH GREY CONCRETE PANEL)
- 14 PRE-FINISHED METAL FLASHING - FINISH 14 (TO MATCH GREY BRICK)
- 15 COMPOSITE ALUMINUM PANEL - FINISH 15 (WHITE)
- 16 ALUMINIUM ENTRANCE FRAMING
- 17 PRESSED STEEL FRAME (PAINTED) & HOLLOW METAL DOOR
- 18 ALUMINIUM WINDOW FRAMING
- 19 ALUMINIUM CURTAIN WALL FRAMING
- 20 ROOF TOP UNIT - SEE MECH.
- 21 ALUMINIUM SOFFIT (WOOD TEXTURE)
- 22 PRE-FINISHED METAL CLADDING - FINISH 16
- 23 ROOF ACCESS LADDER C/W GAGE
- 24 SCUPPER (REFINISHED METAL)
- 25 GAS METER - SEE MECHANICAL - MOUNT AT XXXmm

ELEVATION LEGE


- WL WALL MOUNT LIGHT FIXTURE @ 3800mm
25mm REVEAL (TYP.)
67mm REVEAL IN BRICK
S SPANDREL PANEL
P.J. PANEL JOINT

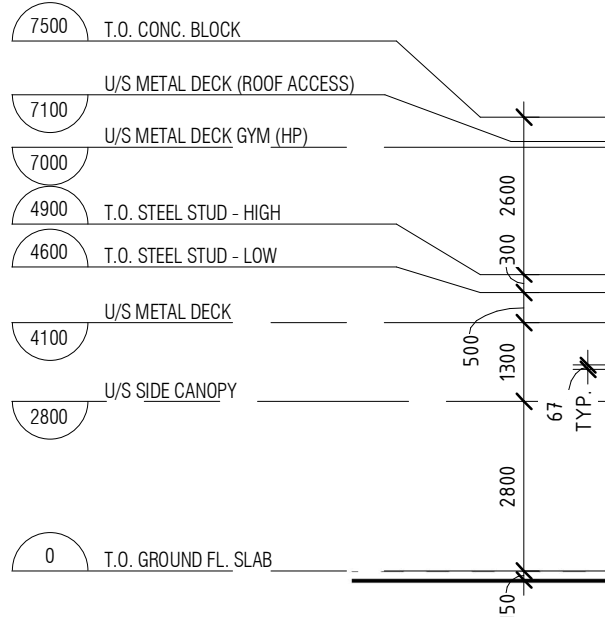


1A SOUTH ELEVATION-PART A
A202 1:125

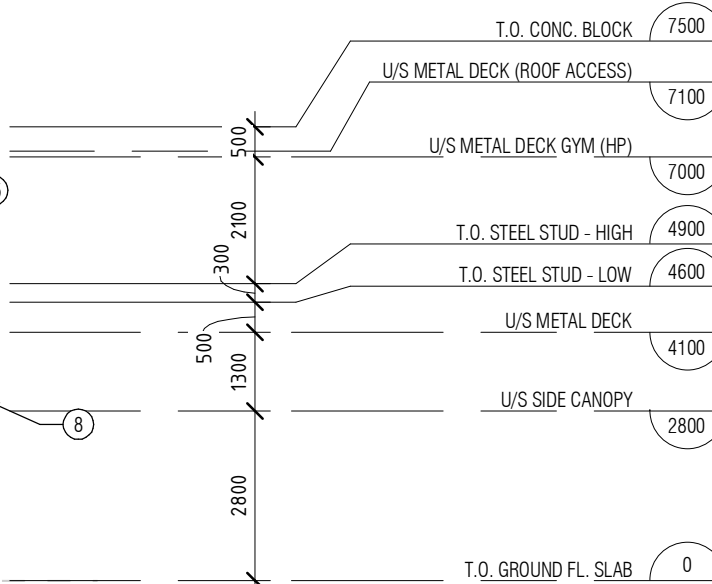


1B SOUTH ELEVATION-PART B
A202 1:125

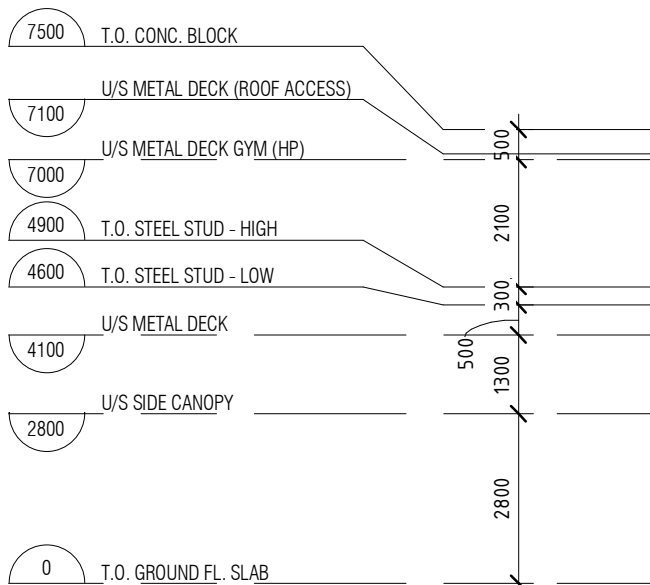


2 WEST ELEVATION
A202 1:125

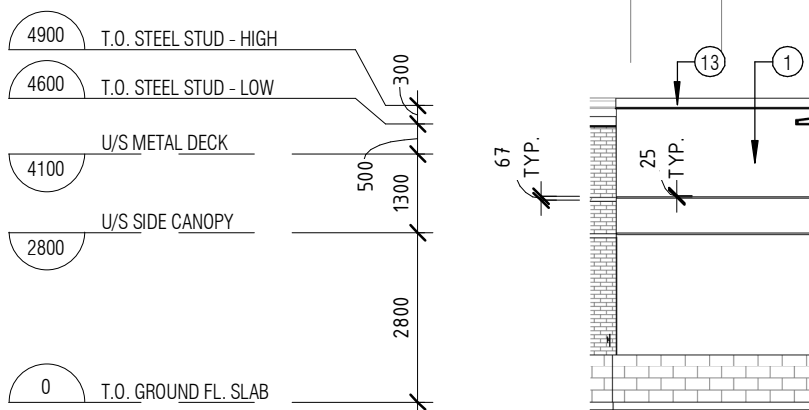

3 PARTIAL SOUTH ELEVATION
A202 1:125

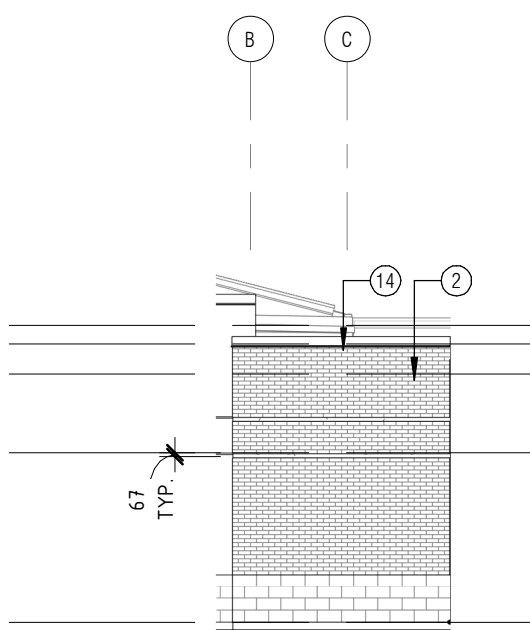

1 PARTIAL WEST ELEVATION
A202 1 : 125

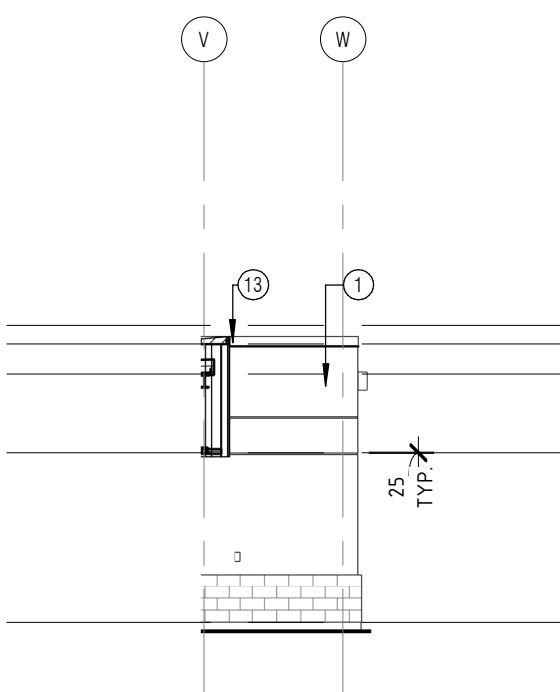

4 PARTIAL WEST ELEVATION 2
A202 1 : 125

1	ISSUED FOR SITE PLAN CONTROL	2021-11-23
REV	REVISION DESCRIPTION	DATE

THIS DRAWING IS THE EXCLUSIVE PROPERTY OF PYE & RICHARDS - TEMPRANO & YOUNG
ARCHITECTS INC.
COPYRIGHT RESERVED

CONTRACTOR TO VERIFY ALL DIMENSIONS AND NOTIFY THE ARCHITECT OF ANY DIMENSIONAL ERRORS AND/ OR POSSIBLE TRADE INTERFERENCE/CONFLICT FOR CLARIFICATION PRIOR TO COMMENCEMENT OF THE WORK. DO NOT SCALE DRAWING

SEA



**Not for construction until
SEALED and SIGNED**

PROJECT NORTH

P	R	PYE & RICHARDS - TEMPRANO & YOU ARCHITECTS INC.
T	Y	

824 Meath St. Suite 200
Ottawa, ON K1Z 6E8

OBJECT

DCSB BARRHAVEN CATHOLIC ELEMENTARY
SCHOOL

OTTAWA, ONTARIO

DRAWING

BUILDING ELEVATIONS

PROJECT NO.	21007	DRAWING NO.	A202
SCALE -			
DRAWN -			
CHECKED -			
PLOT DATE -	11/23/2021	PLOTTED BY -	