


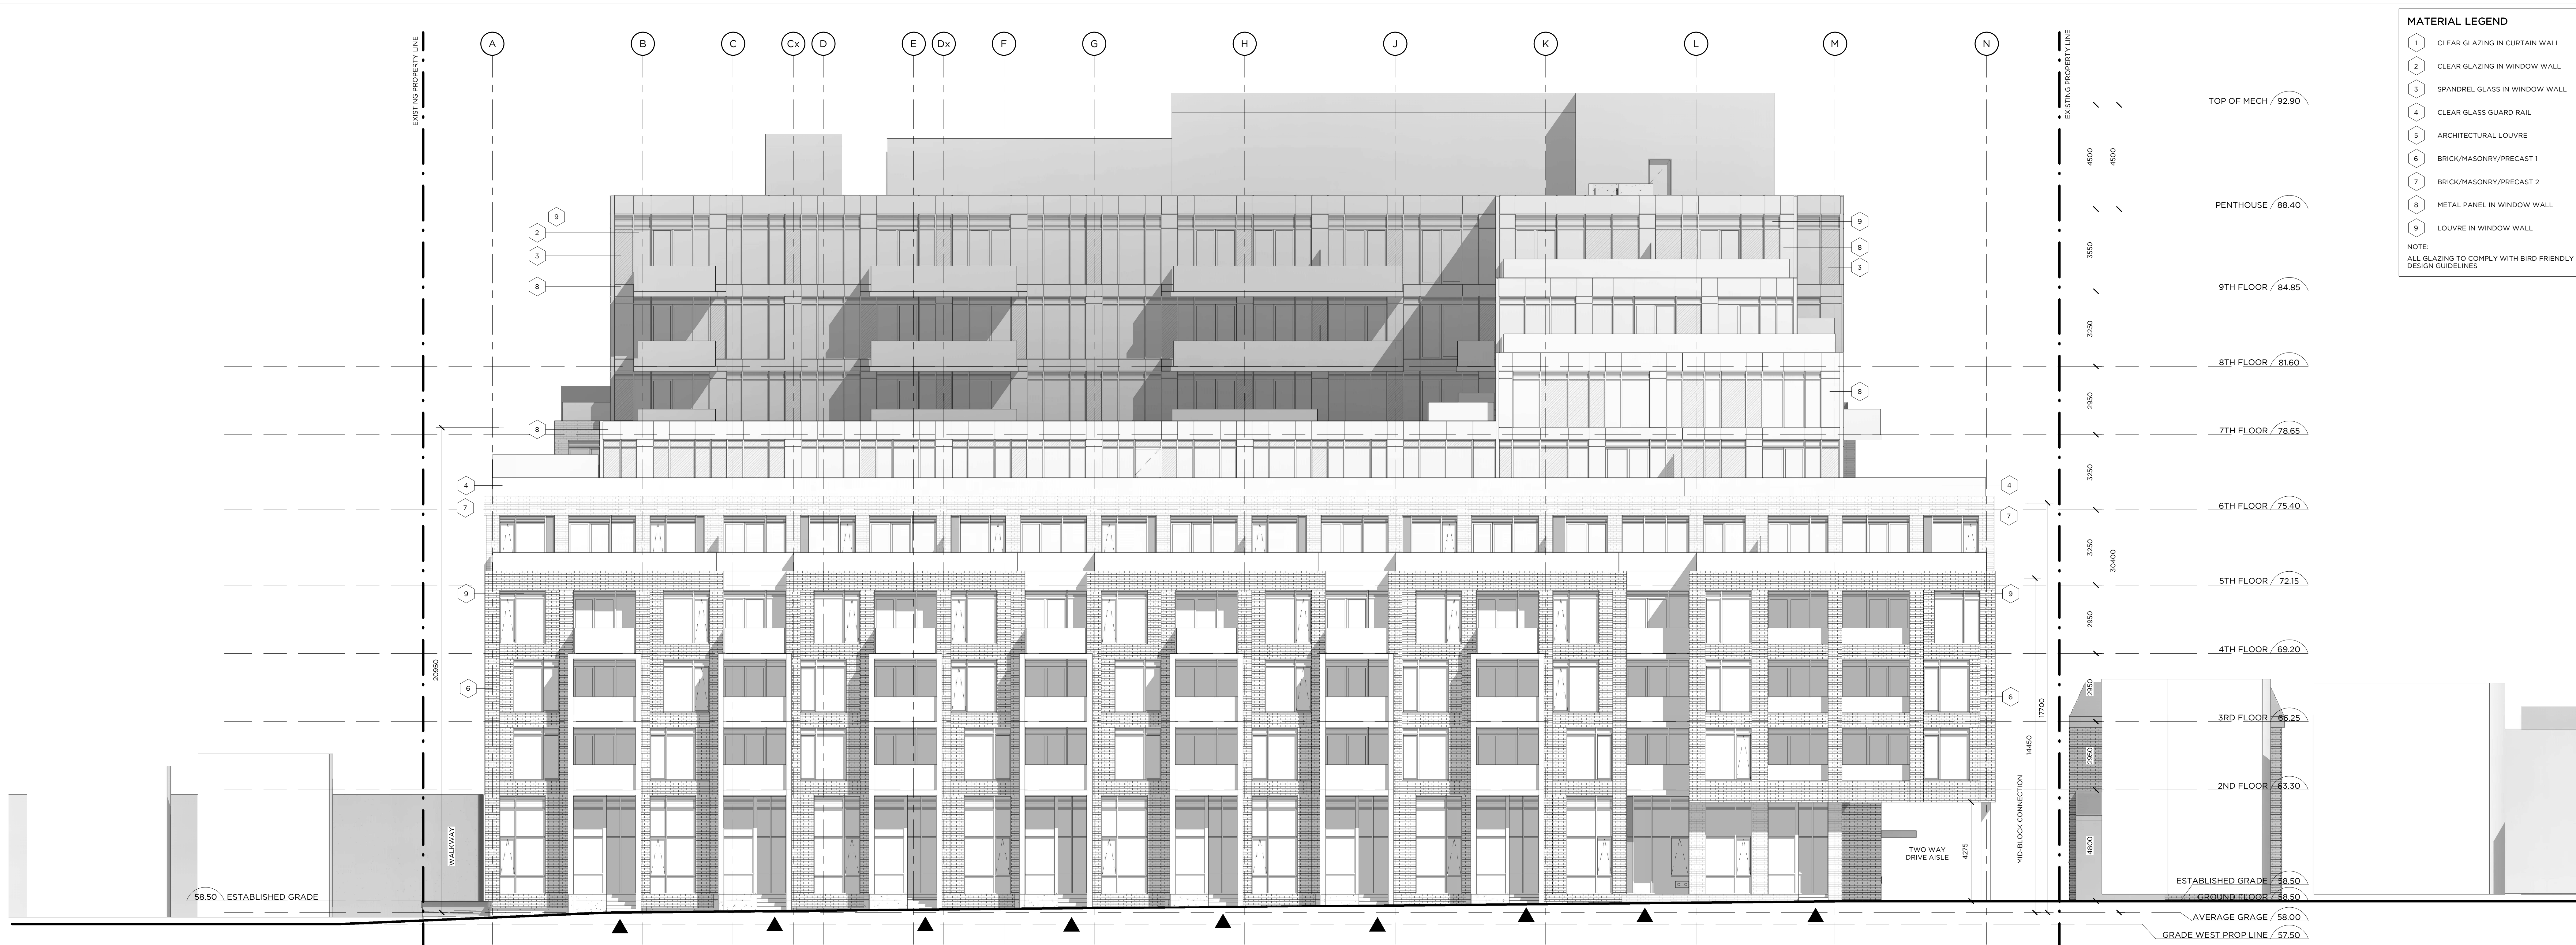

MATERIAL LEGEND

- 1 CLEAR GLAZING IN CURTAIN WALL
- 2 CLEAR GLAZING IN WINDOW WALL
- 3 SPANDREL GLASS IN WINDOW WALL
- 4 CLEAR GLASS GUARD RAIL
- 5 ARCHITECTURAL LOUVRE
- 6 BRICK/MASONRY/PRECAST 1
- 7 BRICK/MASONRY/PRECAST 2
- 8 METAL PANEL IN WINDOW WALL
- 9 LOUVRE IN WINDOW WALL

NOTE:
ALL GLAZING TO COMPLY WITH BIRD FRIENDLY
DESIGN GUIDELINES

This drawing is the property of the Architect
and may not be reproduced or used without
the express consent of the Architect. The
Contractor is responsible for checking and
verifying all levels and dimensions and shall
report all discrepancies to the Architect and
obtain certification prior to commencing
work.

ISSUED RECORD

No.	Date	Revision
1	20-07-31	REVISION
2	20-12-18	REVISED FOR BEZINGH +
3	21-05-07	REVISED FOR SPC
4	21-08-06	REVISED FOR SPC
5	21-08-20	REVISED FOR SPC
6	21-10-29	REVISED FOR SPC

REVISION RECORD

No.	Date	Description
-----	------	-------------

2 SOUTH ELEVATION
A401 1:100



DJ


DOUGLAS JAMES, MCIP, RPP
MANAGER, DEVELOPMENT REVIEW - CENTRAL
PLANNING, INFRASTRUCTURE & ECONOMIC
DEVELOPMENT DEPARTMENT, CITY OF OTTAWA

APPROVED

By Douglas James at 10:05 am, Dec 02, 2021



NORTH

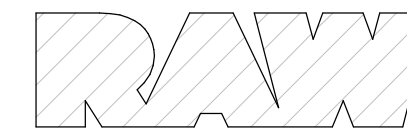

405-317 ADELAIDE STREET WEST
TORONTO CANADA M5V 1P9
416-599-9729
WWW.RAWDESIGN.CA

19064

BEECHWOOD

78-88 BEECHWOOD
AVE &
69-93 BARRETTE ST
OTTAWA | ON

MINTO
COMMUNITIES

NORTH AND
SOUTH BUILDING
ELEVATIONS

SCALE: 1:100

A401

1 NORTH ELEVATION
A401 1:100