




EAST ELEVATION

NORTH ELEVATION

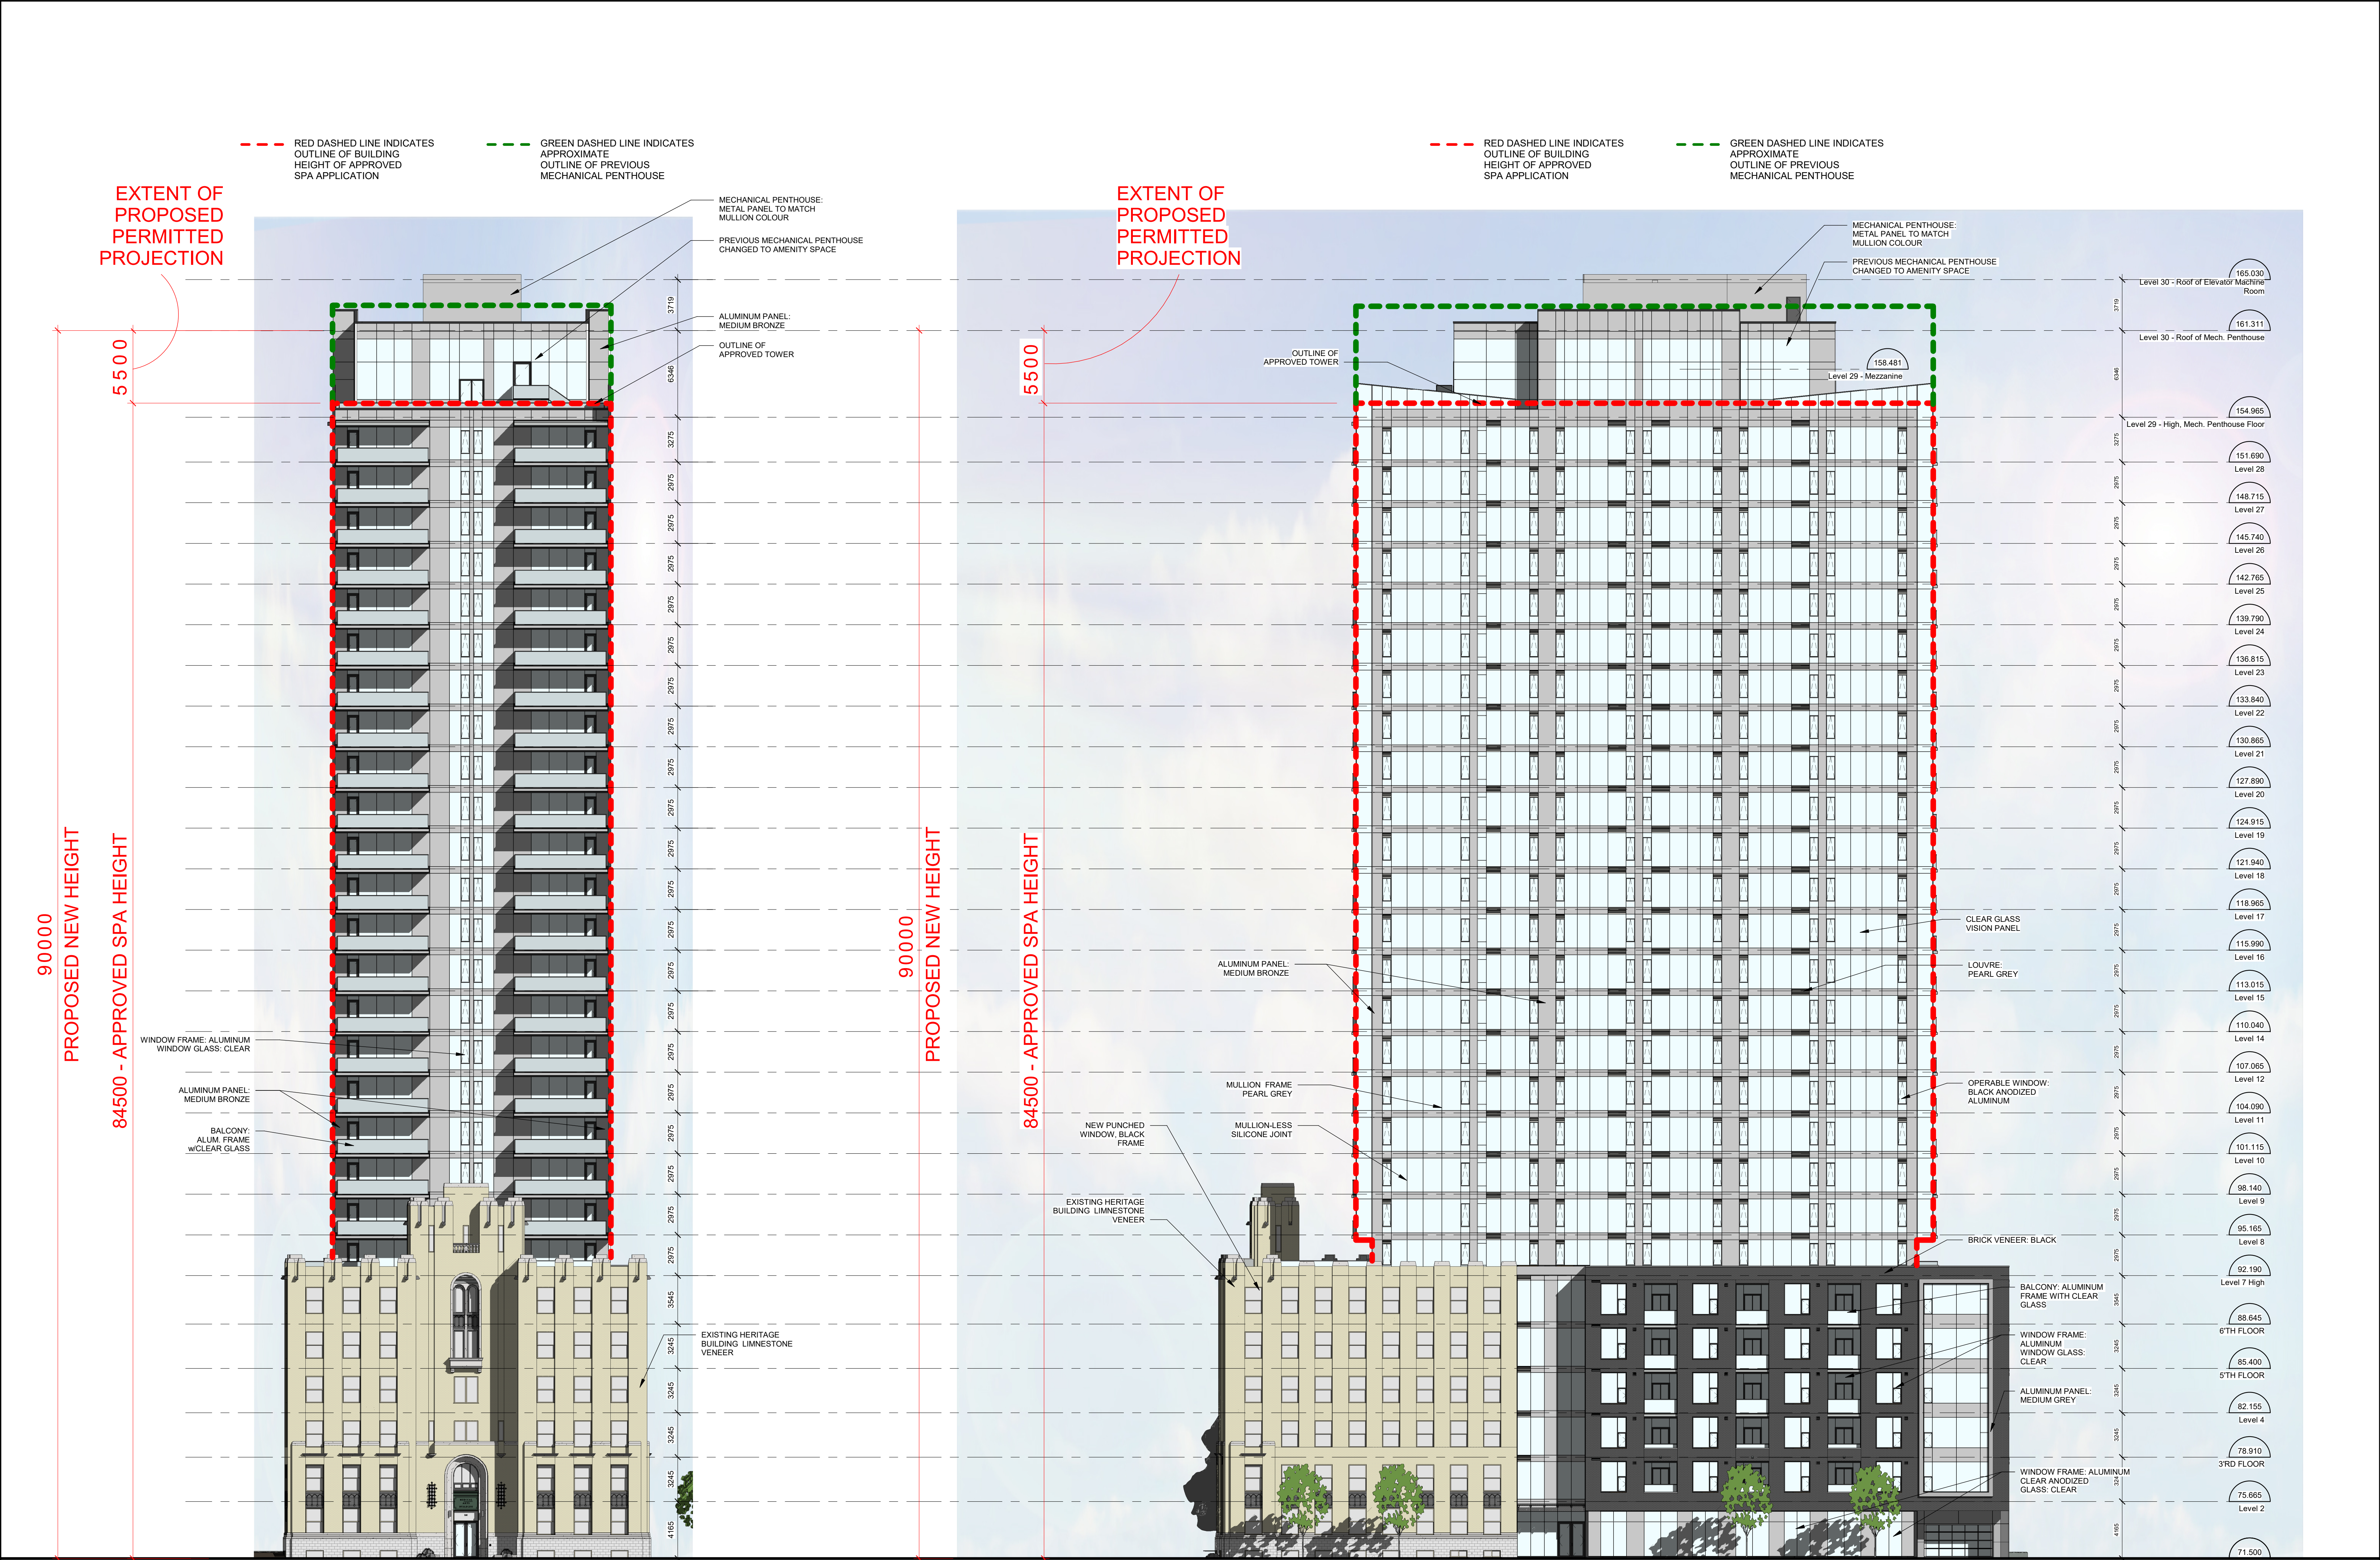

KIMBERLEY BALDWIN, MCIP, RPP
PLANNER II, DEVELOPMENT REVIEW - CENTRAL
PLANNING, INFRASTRUCTURE & ECONOMIC
DEVELOPMENT DEPARTMENT, CITY OF OTTAWA

APPROVED
By Kimberley Baldwin at 3:52 pm, Jan 06, 2022

IT IS THE RESPONSIBILITY OF THE APPROPRIATE CONTRACTOR TO CHECK AND VERIFY ALL DIMENSIONS ON SITE AND TO REPORT ALL ERRORS AND/OR OMISSIONS TO THE ARCHITECT.

ALL CONTRACTORS MUST COMPLY WITH ALL PERTINENT CODES AND BY-LAWS.

THIS DRAWING MAY NOT BE USED FOR CONSTRUCTION UNTIL SIGNED BY THE ARCHITECT.

DO NOT SCALE DRAWINGS.


COPYRIGHT RESERVED.

NO.	DESCRIPTION	DATE
1	ISSUED FOR REVISED SPC APPLICATION	02.12.21
2	ISSUED FOR REVISED SPC APPLICATION	20.10.21

ARCHITECT SEAL:



NORTH ARROW:

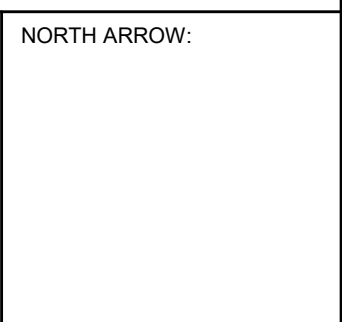

CLIENT:

JADCO GROUP

345 Boulevard Samson, Laval, QC, H7X 2Z7

ARCHITECT:

rla/architecture

56 Beech Street, Ottawa, Ontario K1S 3J6
t.613.724.9932 f.613.724.1209 www.rodericklahey.ca

PROJECT TITLE:

180 METCALFE STREET

OTTAWA, ONTARIO

SHEET TITLE:

BUILDING ELEVATIONS

DRAWN:	CHECKED:
Author	Checker

SCALE:	SHEET No:
1 : 200	A-04


PROJECT No:
1808

PAPER SIZE: ISO Full Bleed B1 (707.00 x 1000.00 MM)

PLOT SCALE: 1:1


C:\Users\adanaitis\Documents\1808 - 180 Metcalfe Central_adanaitis.rvt

D07-12-20-0072

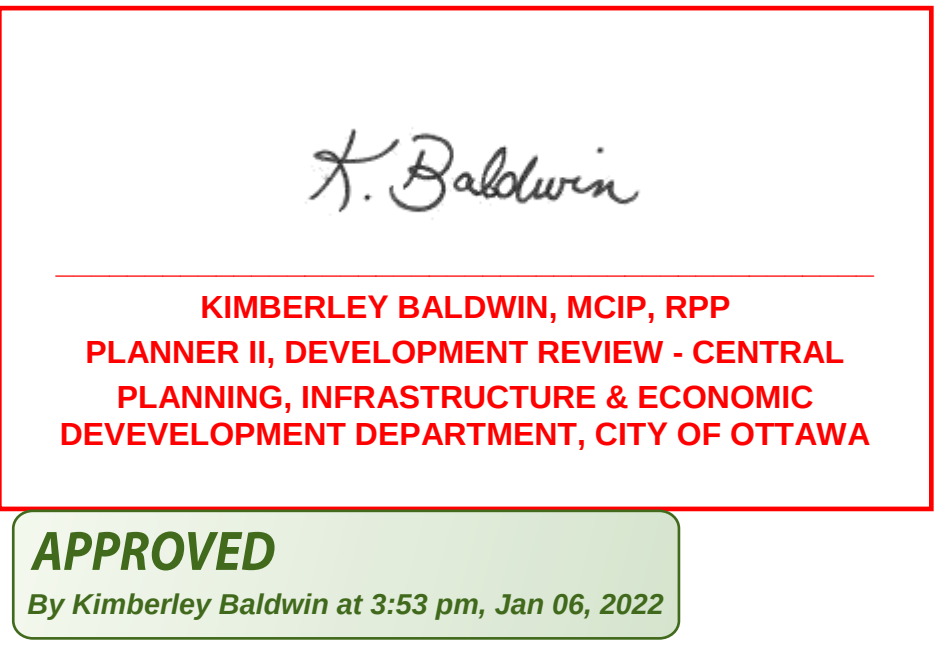

12	ISSUED FOR REVISED SPC APPLICATION	02.12.21
----	------------------------------------	----------

11	ISSUED FOR REVISED SPC APPLICATION	20, 10, 21
No.	DESCRIPTION	DD.MM.YY

 REVISIONS: ARCHITECT SEAL: 	NORTH ARROW:
--	----------------------

CLIENT:

JADCO GROUP

345 Boulevard Samson, Laval, QC, H7X 2Z7

ARCHITECT:

rla / architecture

6 Beech Street, Ottawa, Ontario K1S 3J6
613.724.9932 f.613.724.1209 www.rodericklahey.ca

PROJECT TITLE:

180 METCALFE STREET

OTTAWA, ONTARIO

BUILDING ELEVATIONS

DRAWN: Author	CHECKED: Checker
SCALE: 1 : 200	SHEET No: A-05
PROJECT No: 1808	

#17827