


COPYRIGHT RESERVED
THE CONTRACTOR SHALL VERIFY AND BE RESPONSIBLE OF ALL
DIMENSIONS. DO NOT SCALE THE DRAWING. ANY ERRORS OR
OMISSIONS SHALL BE REPORTED TO BLANCHARD LETENDRE
ENGINEERING LTD. WITHOUT DELAY. THE COPYRIGHTS TO ALL DESIGN
AND DRAWINGS ARE THE PROPERTY OF BLANCHARD LETENDRE
ENGINEERING LTD. REPRODUCTION OR USE FOR ANY PURPOSE OTHER
THAN THAT AUTHORIZED BY BLANCHARD LETENDRE ENGINEERING LTD.
IS STRICTLY PROHIBITED.



ENGINEERING STAMP

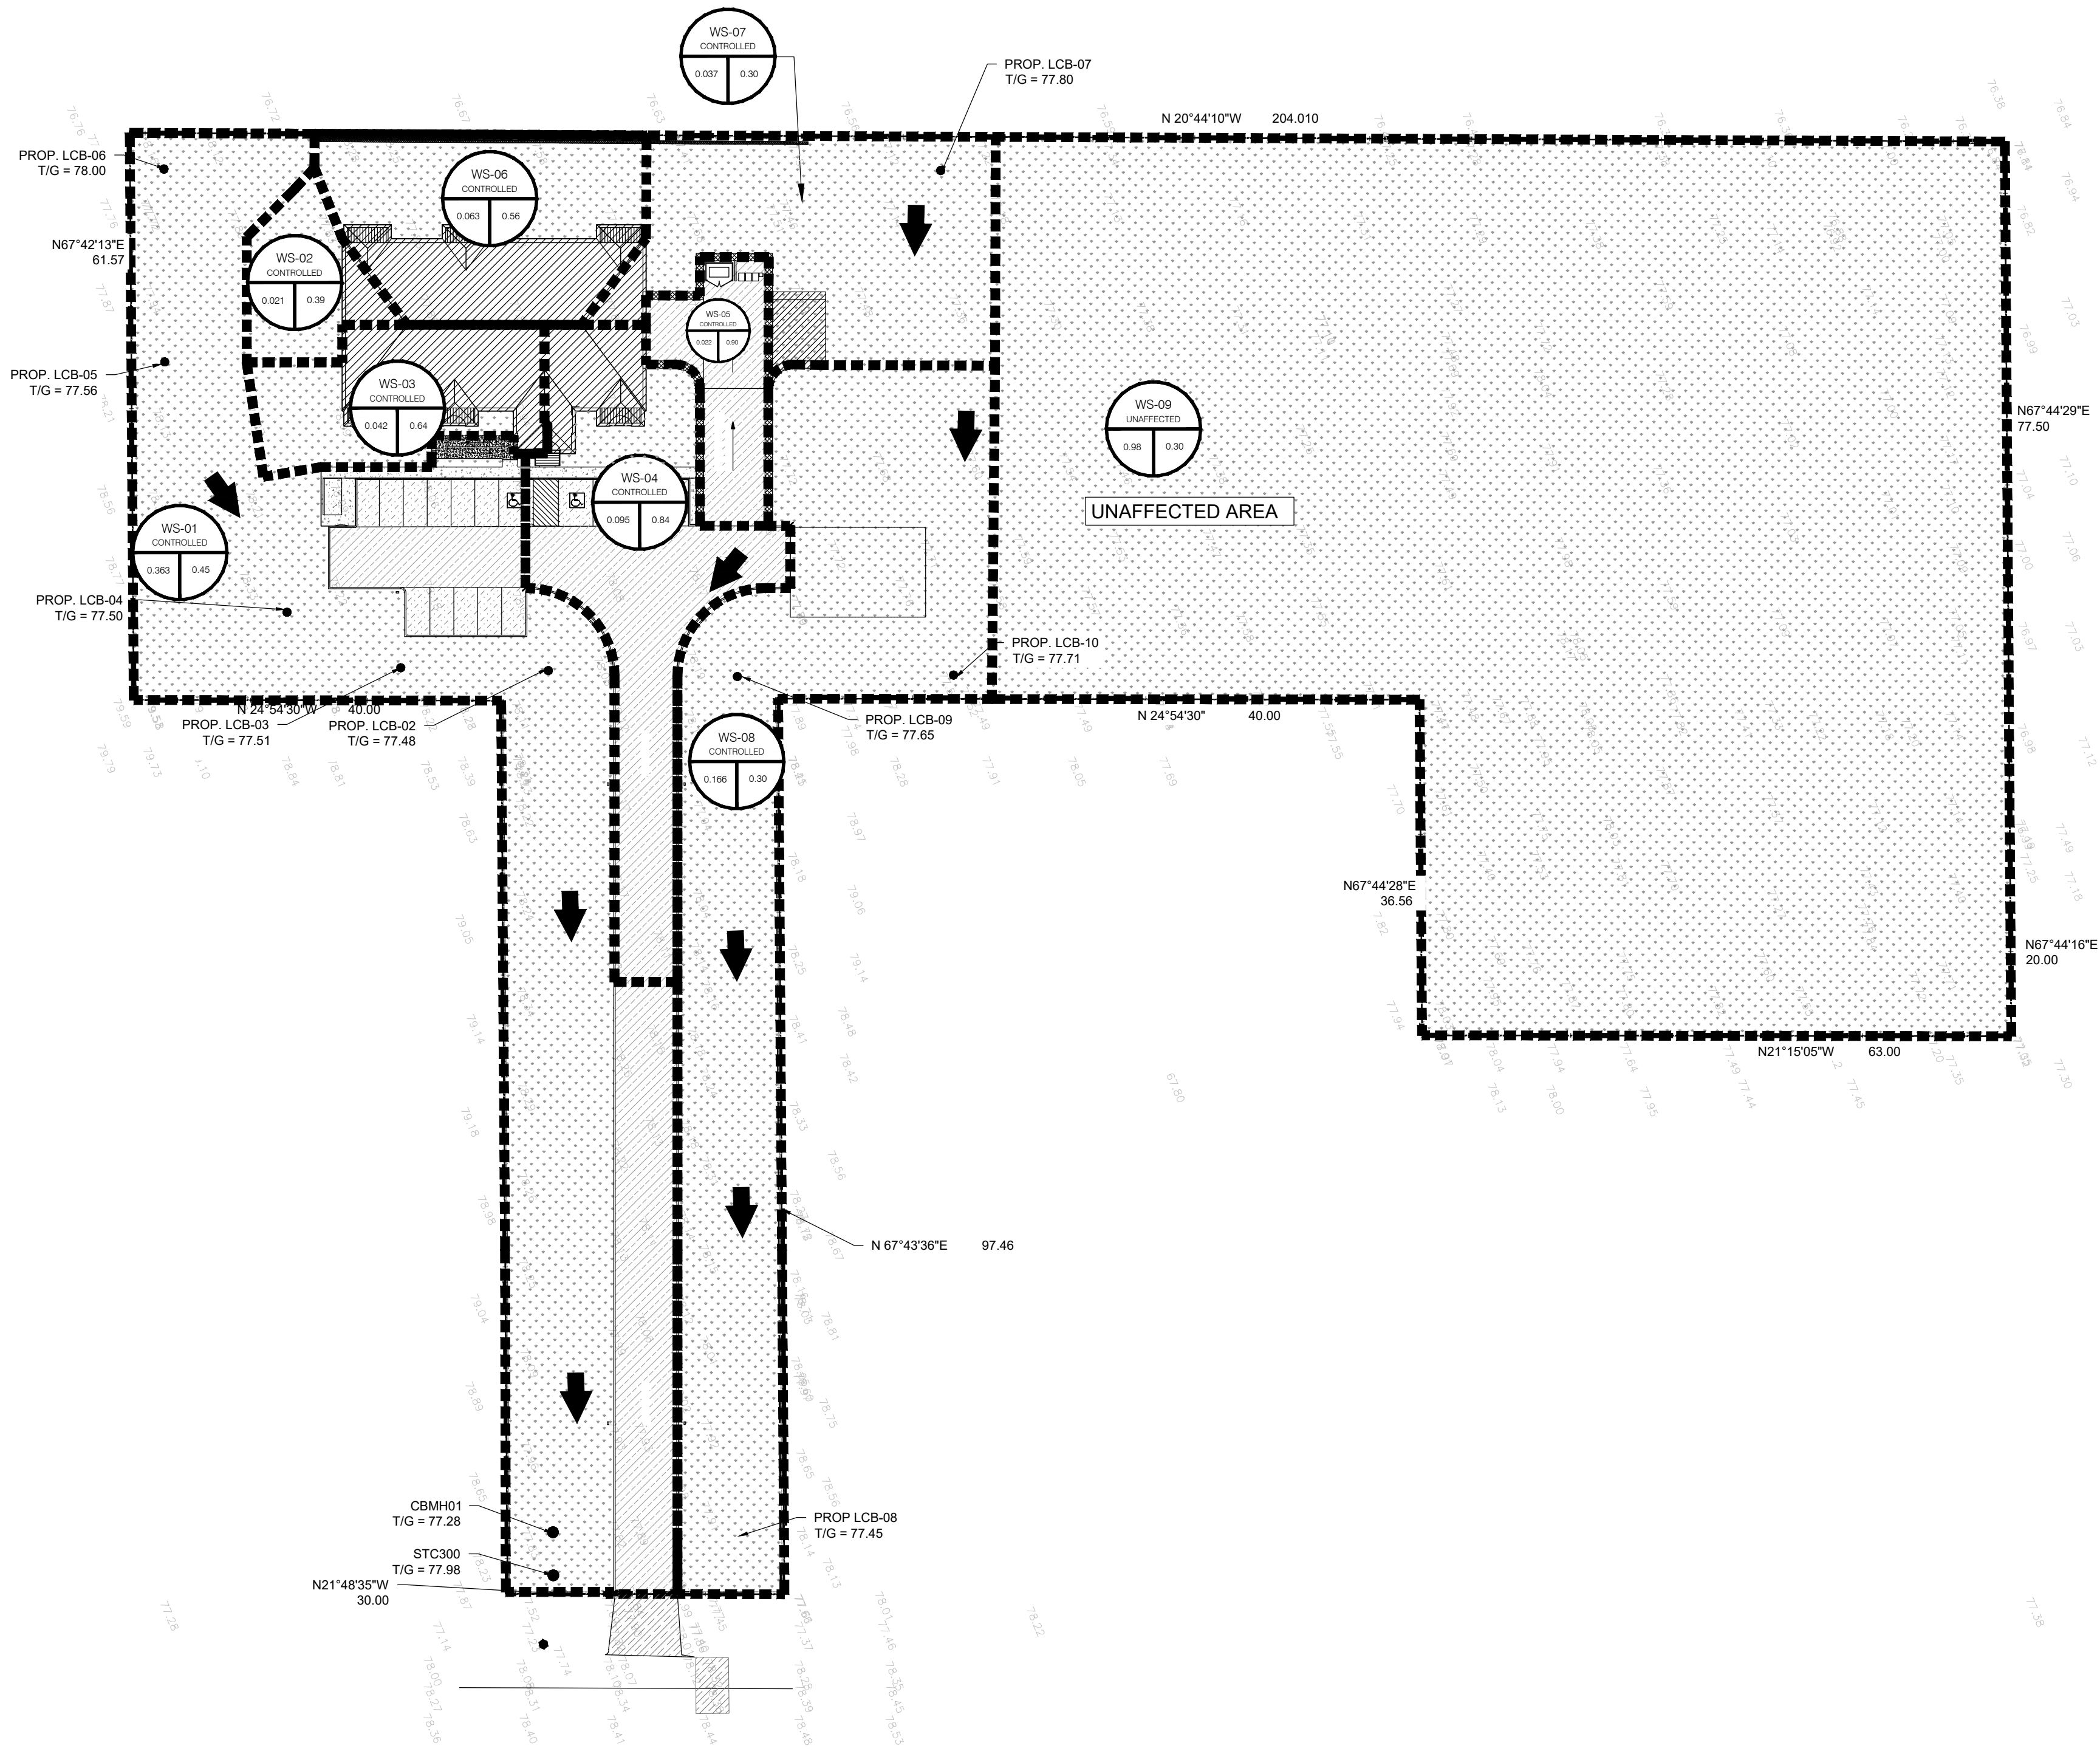

#	REVISION	DATE (DDMMYYYY)
#1		
#2		
#3		
#4	RE-ISSUED FOR CITY COMMENTS 8	13 / 04 / 2022
#5		
#6		
#7		
#8		
#9	ISSUED FOR CITY COMMENTS 8	29 / 11 / 2021
#10	ISSUED FOR CITY COMMENTS 7	24 / 08 / 2020
#11	ISSUED FOR CITY COMMENTS 6	26 / 03 / 2020
#12		



CLIENT:

BERGERON CONSTRUCTION
172 ST. THOMAS ROAD
VARS, ON, K0A 3H0

PROJECT:

12 UNIT APARTMENT BUILDING
5574 ROCKDALE ROAD
VARS, ON

DRAWING:

**POST DEVELOPMENT STORM
DRAINAGE PLAN**

PAPER FORMAT:	24x36
DRAWN BY:	BF + GB
CHECKED BY:	GB
DATE:	02-2022
SCALE:	1:500
PROJECT NUMBER:	19-276

PAGE:

C401