

NOTES GENERALES

Ne pas mesurer directement des dessins.


Toutes les dimensions et conditions générales doivent être vérifiées avant le début des travaux.

En aucun cas ne procéder dans l'incertitude.

Ce dessin doit être lu conjointement avec le devis architectural et les notes générales.



8099

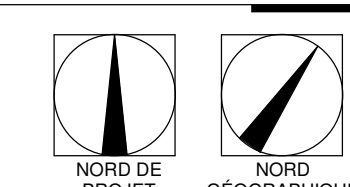

Class

Revision Schedule

Item	Description	Date
------	-------------	------



1 SOUTH ELEVATION
A20 1 : 400



2 WEST ELEVATION
A20 1:400



3 NORTH ELEVATION
A20 1 : 400



ANDREW MCCREIGHT
MANAGER, DEVELOPMENT REVIEW CENTRAL
PLANNING, DEVELOPMENT & BUILDING SERVICES
DEVELOPMENT DEPARTMENT, CITY OF OTTAWA

APPROVED
By Andrew McCreight at 8:47 am, Jun 14, 2024



4 EAST ELEVATION
A20 1 : 400

[illegible]

24 JAN 2023	ISSUED FOR SPA-NEW LANDSCAPE	CA
7.OCT.2022	ISSUED FOR SITE PLAN APPROVAL	CA
3.OCT.2022	ISSUED FOR COORDINATION	CA
12 SEPT.2022	ISSUED FOR COORDINATION	CA
DATE	ISSUED FOR APPROVAL	CA



 **Smith + Andersen** Structure
1600 Carling Avenue, Suite 530
Ottawa, Ontario, K2Z 1G5

MÉCANIQUE - ÉLECTRICITÉ

FOTENN
Planning + Design

223 McLeod Street, Ottawa, ON K1P 0Z8
613.730.5709

OTTAWA, ONTARIO
ROBINSON

Design

Titre du dessin :

BUILDING ELEVATIONS

échelle : 1 : 400	dessiné par : CA	
date : 2022-10-05	approuvé par : EH	
dossier : 20-027	dessin :	A20

A20
#19257

Revision Schedule		
Item	Revision Description	Date

[illegible]

**CLELAND
JARDINE**
ENGINEERING LTD.

Smith + Andersen (a)
1600 Carling Avenue, Suite 530
Ottawa, Ontario, K2J 1G3

MÉCANIQUE-ÉLECTRICITÉ

FOTENN
Planning + Design

223 McLeod Street, Ottawa, ON K2P 0Z8
613.730.5709

OTTAWA, ONTARIO
ROBINSON

Project

BUILDING A - NORTH
AND EAST ELEVATION


échelle : 1 : 200	dessiné par : CA	
date : 2022-10-05	approuvé par :EH	
dossier : 20-027	dessin :	





1 BUILDING A - NORTH ELEVATION
A22 1 : 200



2 BUILDING A - EAST ELEVATION.
A22 1 : 200

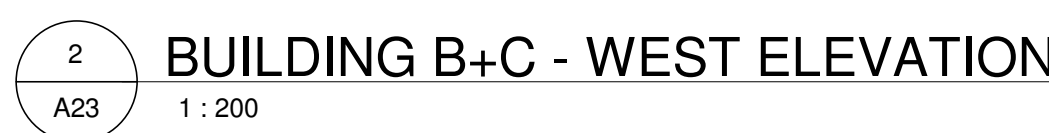


APPROVED
By Andrew McCreight at 8:47 am, Jun 14, 2024

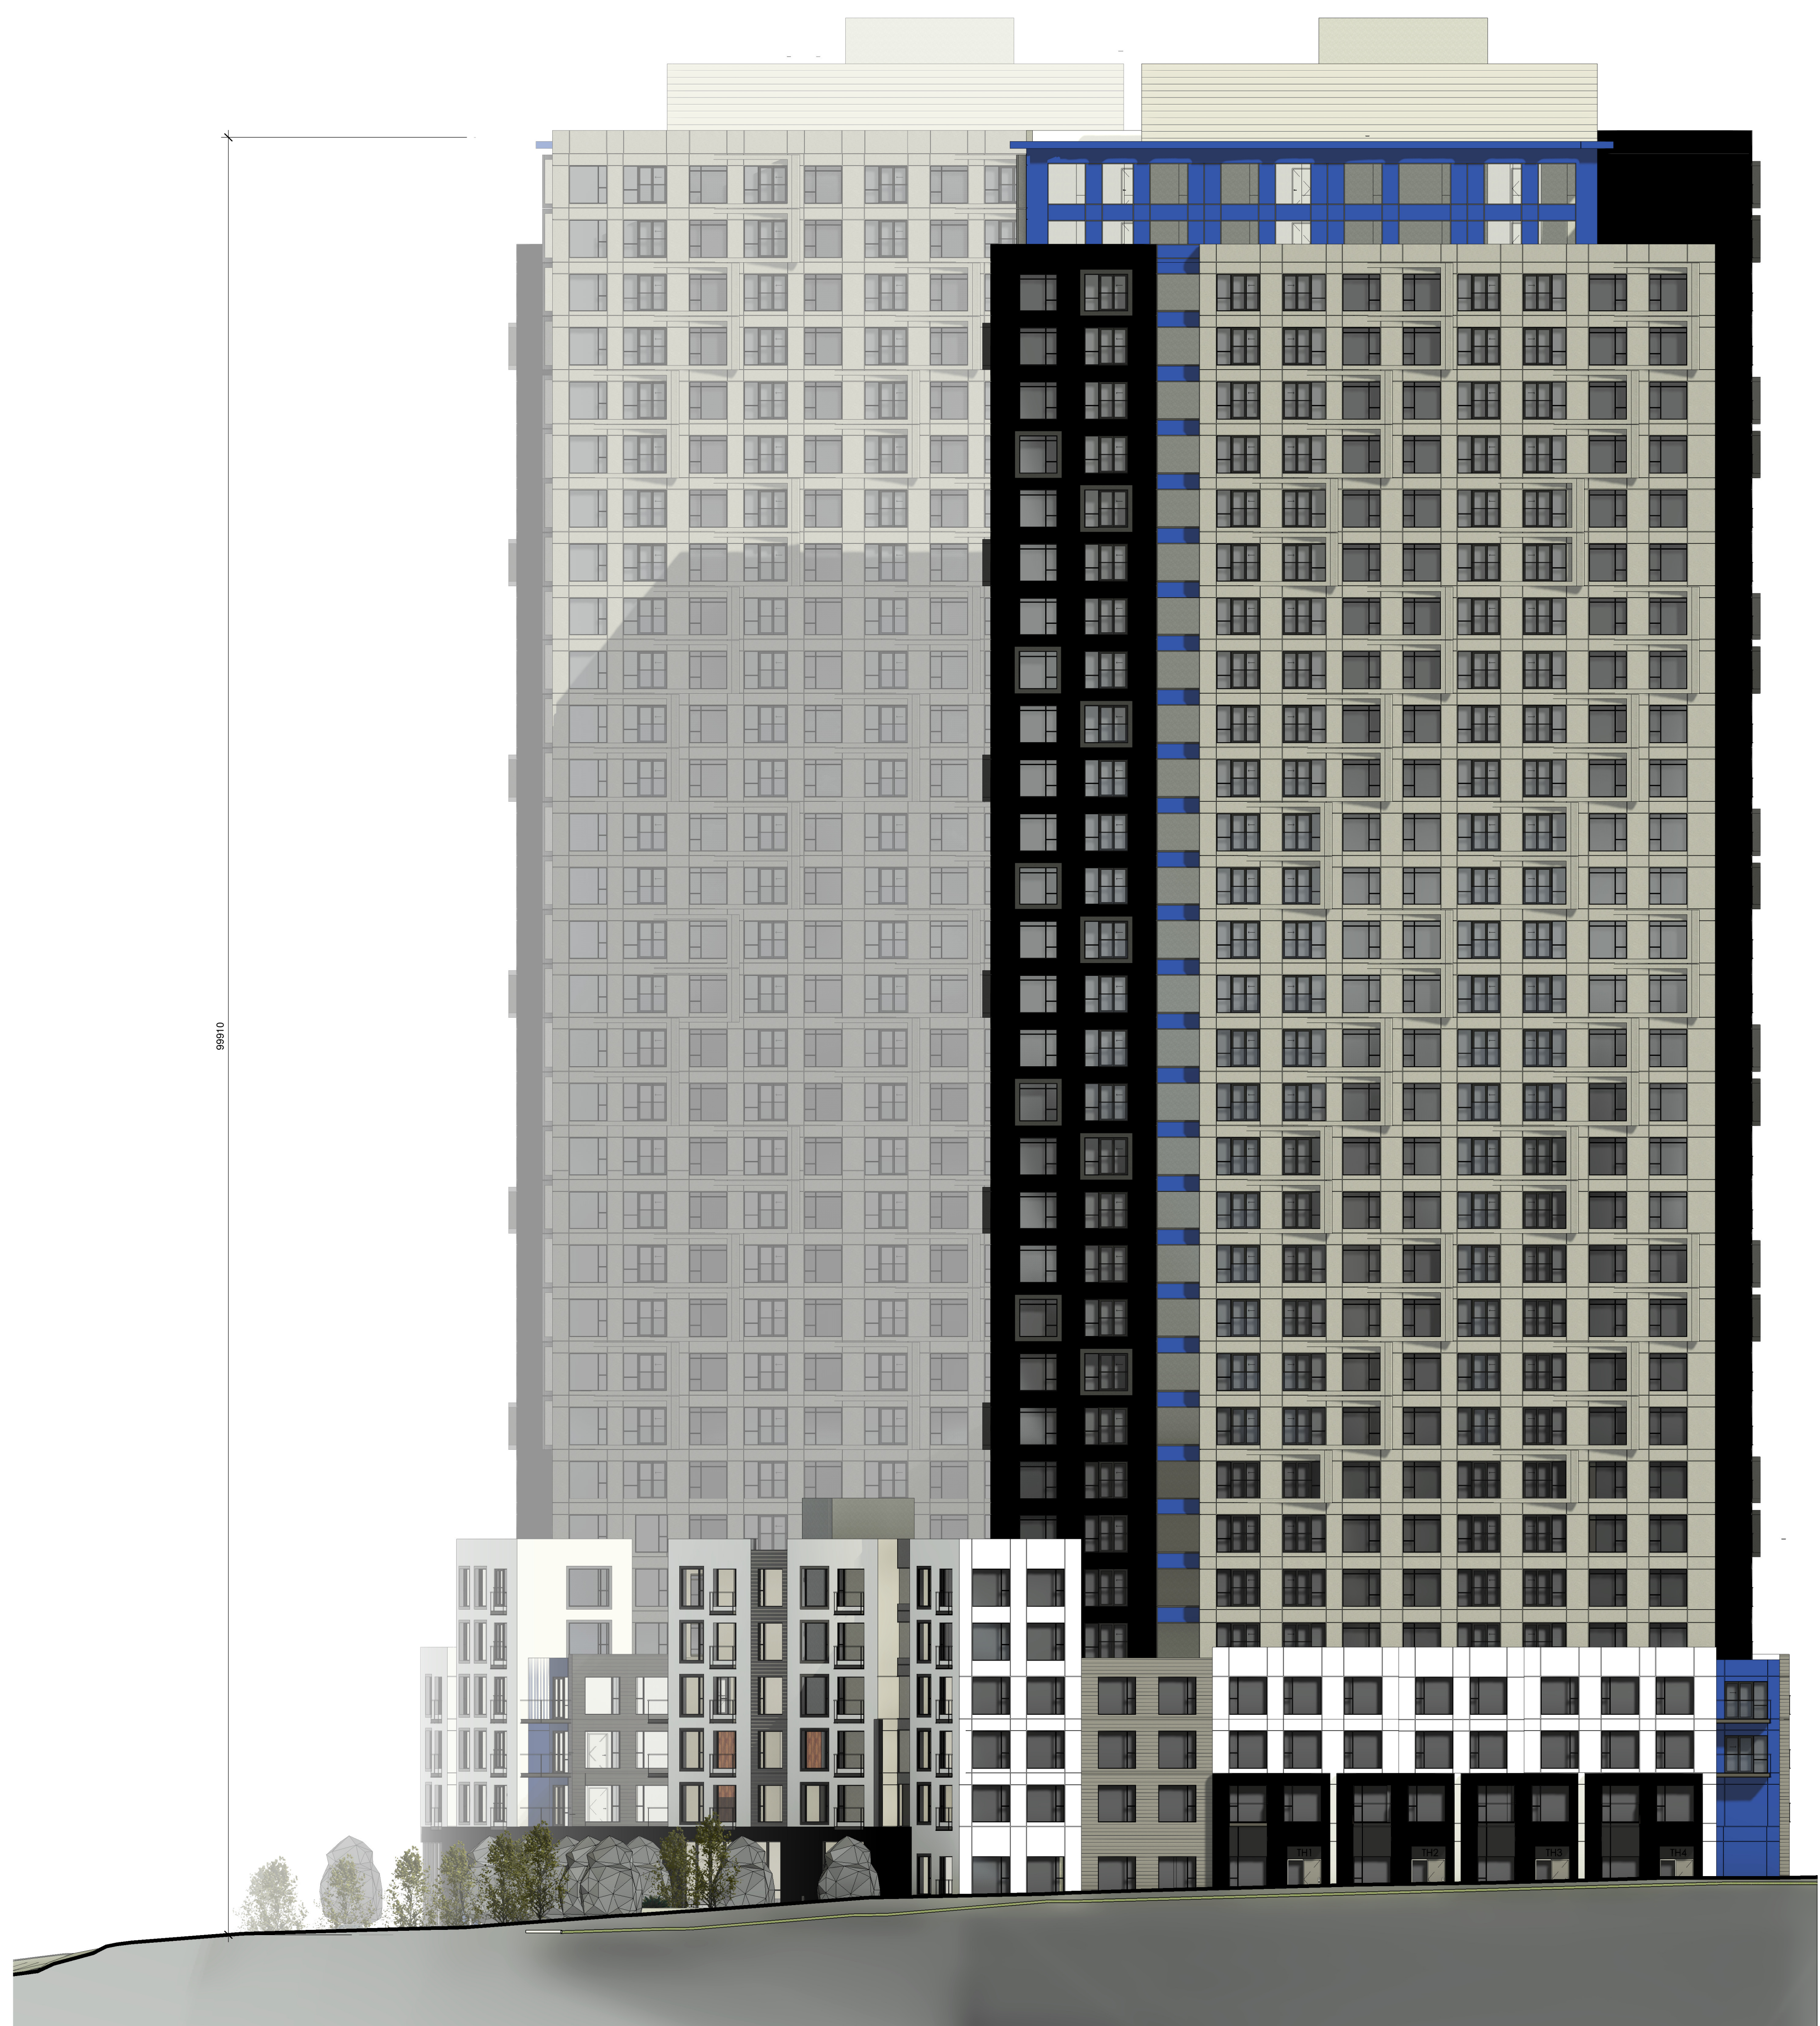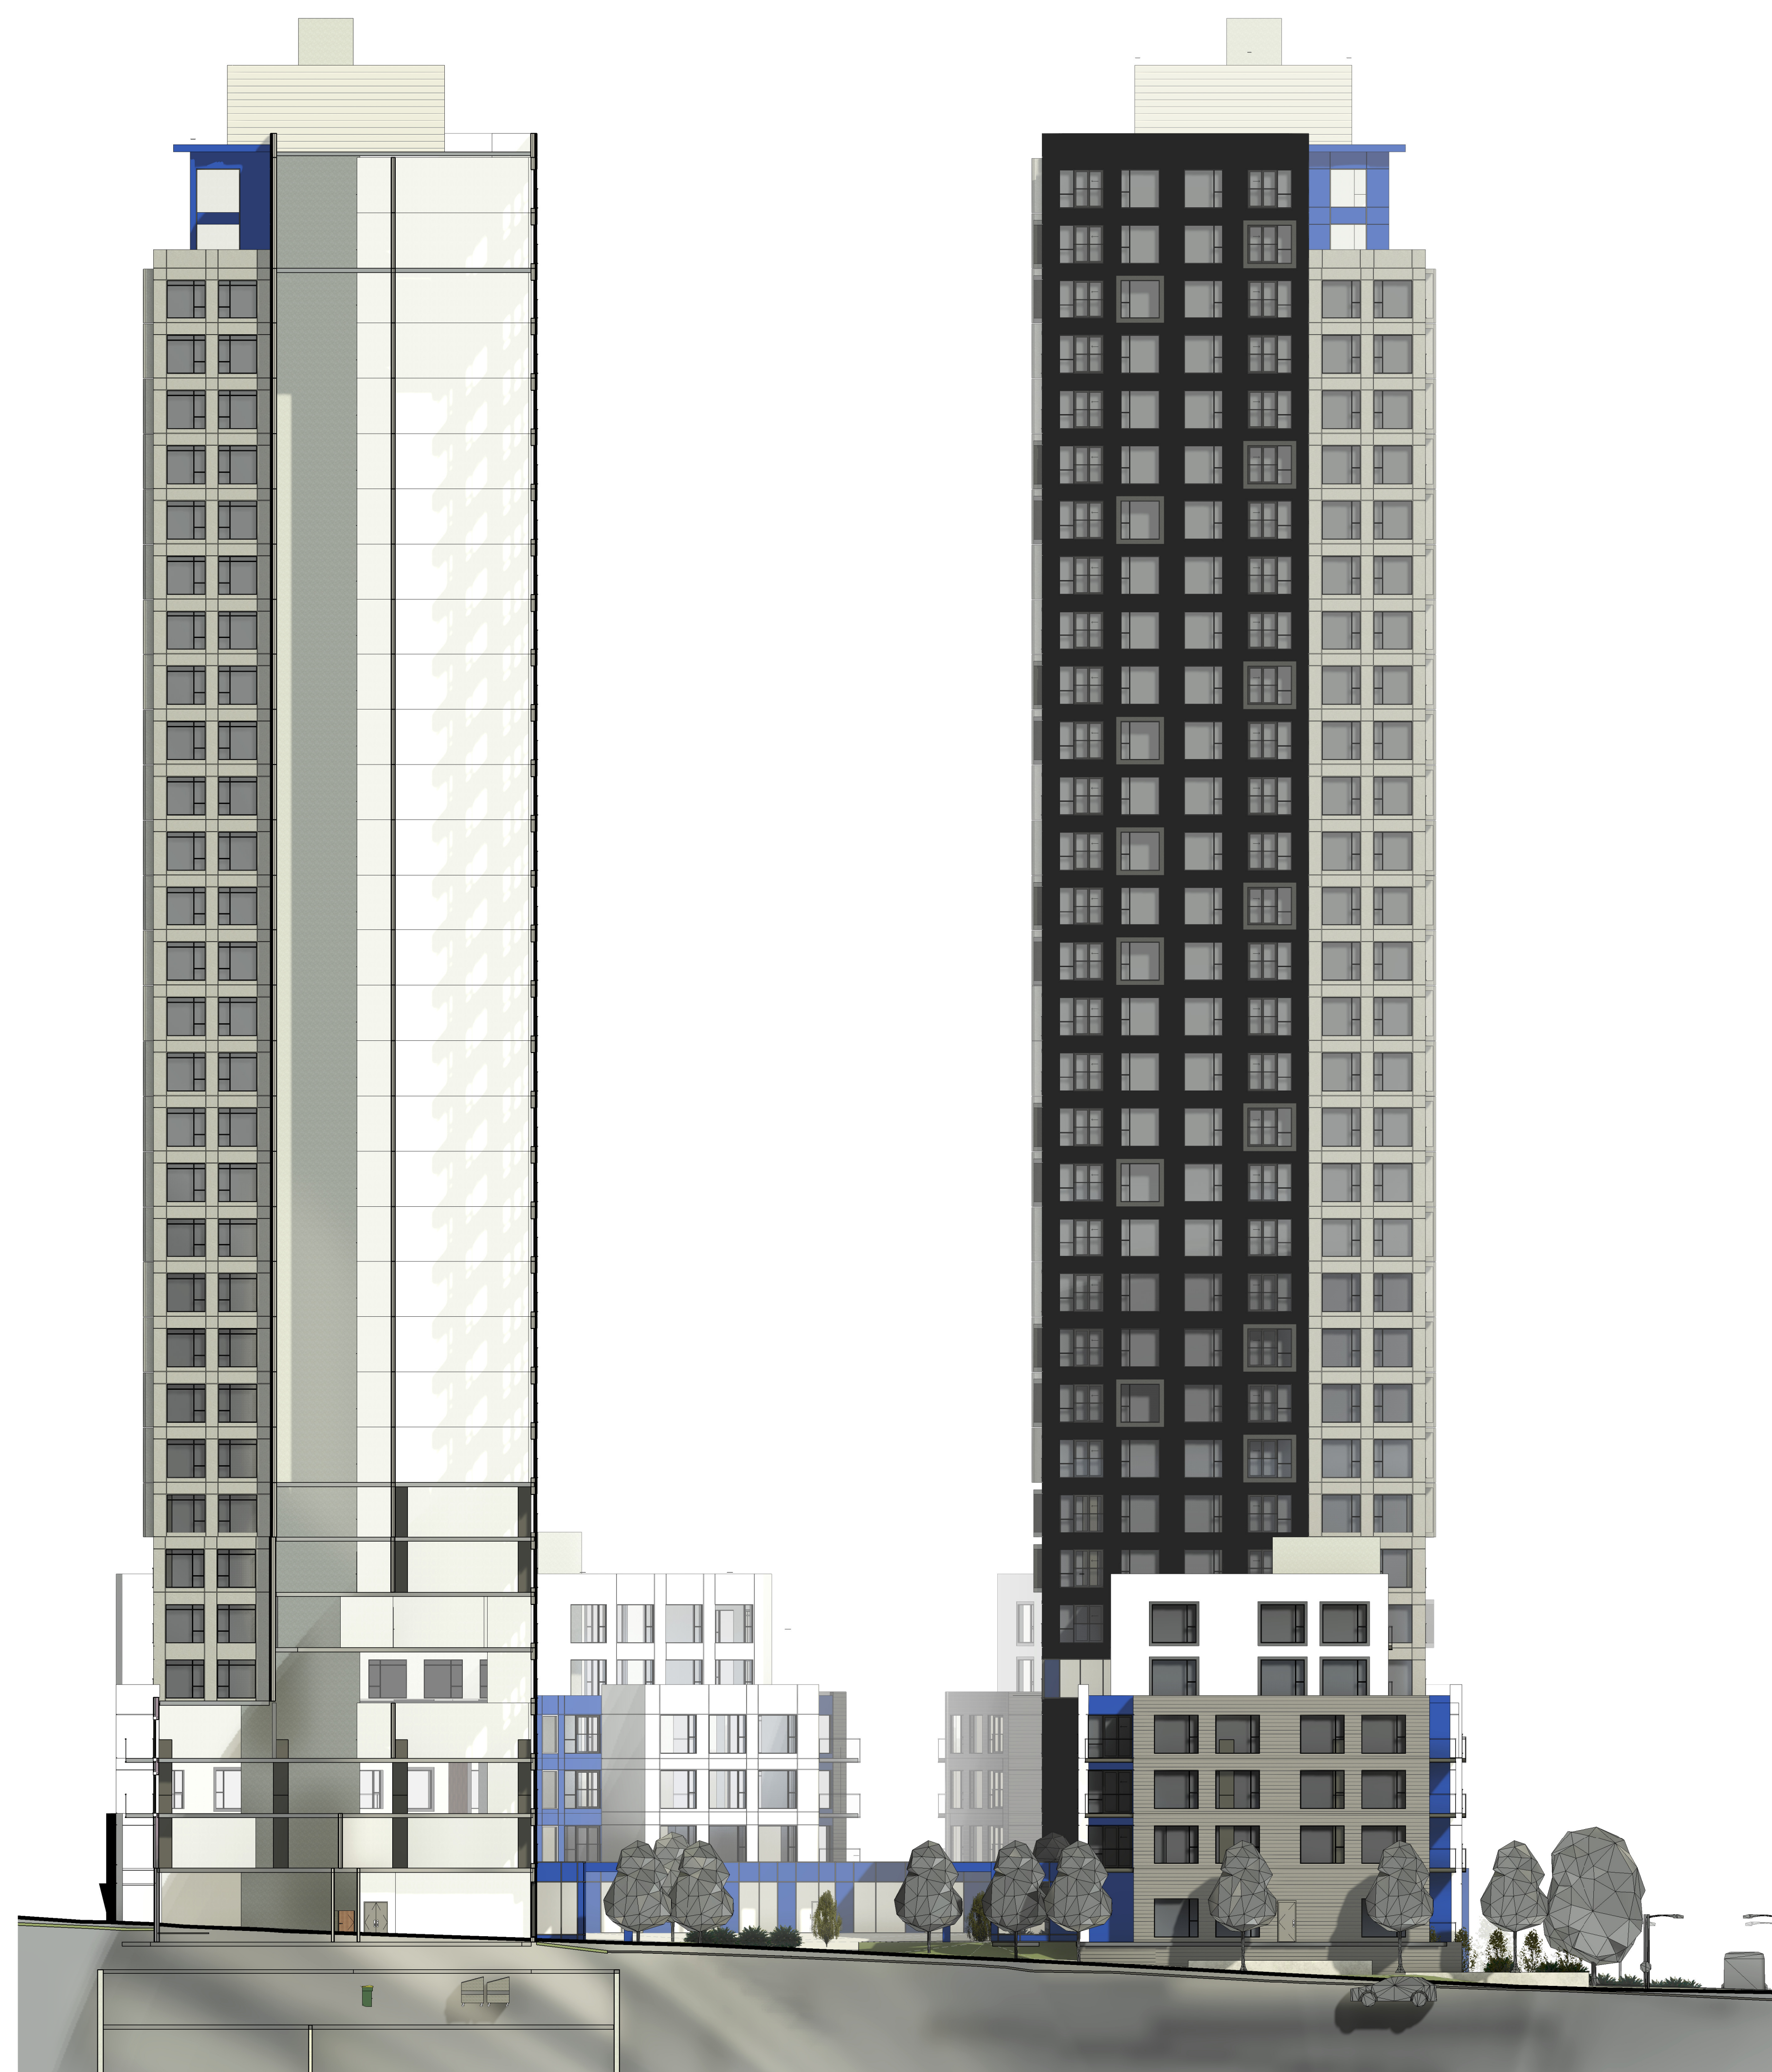


ANDREW MCCREIGHT
MANAGER, DEVELOPMENT REVIEW CENTRAL
PLANNING, DEVELOPMENT & BUILDING SERVICES
DEVELOPMENT DEPARTMENT, CITY OF OTTAWA

APPROVED
By Andrew McCreight at 8:47 am, Jun 14, 2024

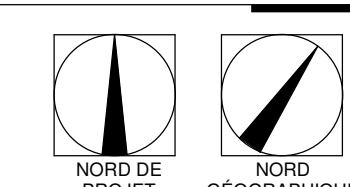

Revision Schedule		
Item	Revision Description	Date

[illegible]

24 JAN.2023	ISSUED FOR SPA-NEW LANDSCAPE	CA
7.OCT.2022	ISSUED FOR SITE PLAN APPROVAL	CA
3.OCT.2022	ISSUED FOR COORDINATION	CA
12 SEPT.2022	ISSUED FOR COORDINATION	CA
DATE	ISSUE/REVISION	PAI

**CLELAND
JARDINE**
ENGINEERING LTD.

 Smith + Andersen
1600 Carling Avenue, Suite 530
Ottawa, Ontario, K2A 4G6

T. 613.230.1186
F. 613.230.2598

MÉCANIQUE - ÉLECTRICITÉ

FOTENN

Planning + Design
223 McLeod Street, Ottawa, ON K2P 0Z6
613.733.5709

MÉCANIQUE PROTECTION INCENDIE

OTTAWA, ONTARIO

ROBINSONProjeto

Titre du dessin :

BUILDING B+C -

NORTH AND EAST
ELEVATION

--	--	--	--

échelle : 1 : 200	dessiné par : CA
date : 2022-10-05	approuvé par :EH

dossier : 20-027	dessin : A24
------------------	--------------

NOTES GENERALES:

Ne pas mesurer directement des dessins.


Toutes les dimensions et conditions générales doivent être vérifiées avant le début des travaux.

En aucun cas ne procéder dans l'incertitude.

Ce dessin doit être lu conjointement avec le devis architectural et les notes générales.



Social

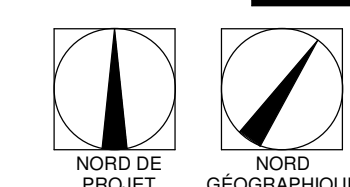

Class

Revision Schedule

Item	Description	Date
------	-------------	------

[illegible]

**CLELAND
JARDINE**
ENGINEERING LTD.

 **Smith + Andersen**
1600 Carling Avenue, Suite 530
Ottawa, Ontario, K1Z 1G3
T: 613.230.1186
F: 613.230.5000

MÉCANIQUE-ÉLECTRICITÉ

FOTENN
Planning + Design

223 McLeod Street, Ottawa, ON K2P 0Z8
613.730.5709

OTTAWA, ONTARIO
ROBINSON

Project

BUILDING D - SOUTH
AND WEST
ELEVATION

échelle : 1 : 200	dessiné par : CA	
date : 2022-10-05	approuvé par :EH	
dossier : 20-027	dessin :	



1 BUILDING D - SOUTH ELEVATION
A25 1 : 200



2 BUILDING D - WEST ELEVATION
A25 1 : 200



ANDREW MCCREIGHT
MANAGER, DEVELOPMENT REVIEW CENTRAL
PLANNING, DEVELOPMENT & BUILDING SERVICES
DEVELOPMENT DEPARTMENT, CITY OF OTTAWA

APPROVED
By Andrew McCreight at 8:47 am, Jun 14, 2024

Revision Schedule		
Item	Revision Description	Date

[illegible]

**CLELAND
JARDINE**
ENGINEERING LTD.

 Smith + Andersen na)
1600 Carling Avenue, Suite 530
Ottawa, Ontario K2J 1G8

MÉCANIQUE- ÉLECTRICITÉ

FOTENN
Planning + Design

223 McLeod Street, Ottawa, ON K2P 0Z8
613.730.5709

MÉCANIQUE PROTECTION INCENDIE

OTTAWA, ONTARIO
ROBINSON


Project

Titre du dossier :

BUILDING D - NORTH
AND EAST ELEVATION

échelle : 1 : 200	dessiné par : CA	
date : 2022-10-05	approuvé par :EH	
dossier : 20-027	dessin :	A26

#18357

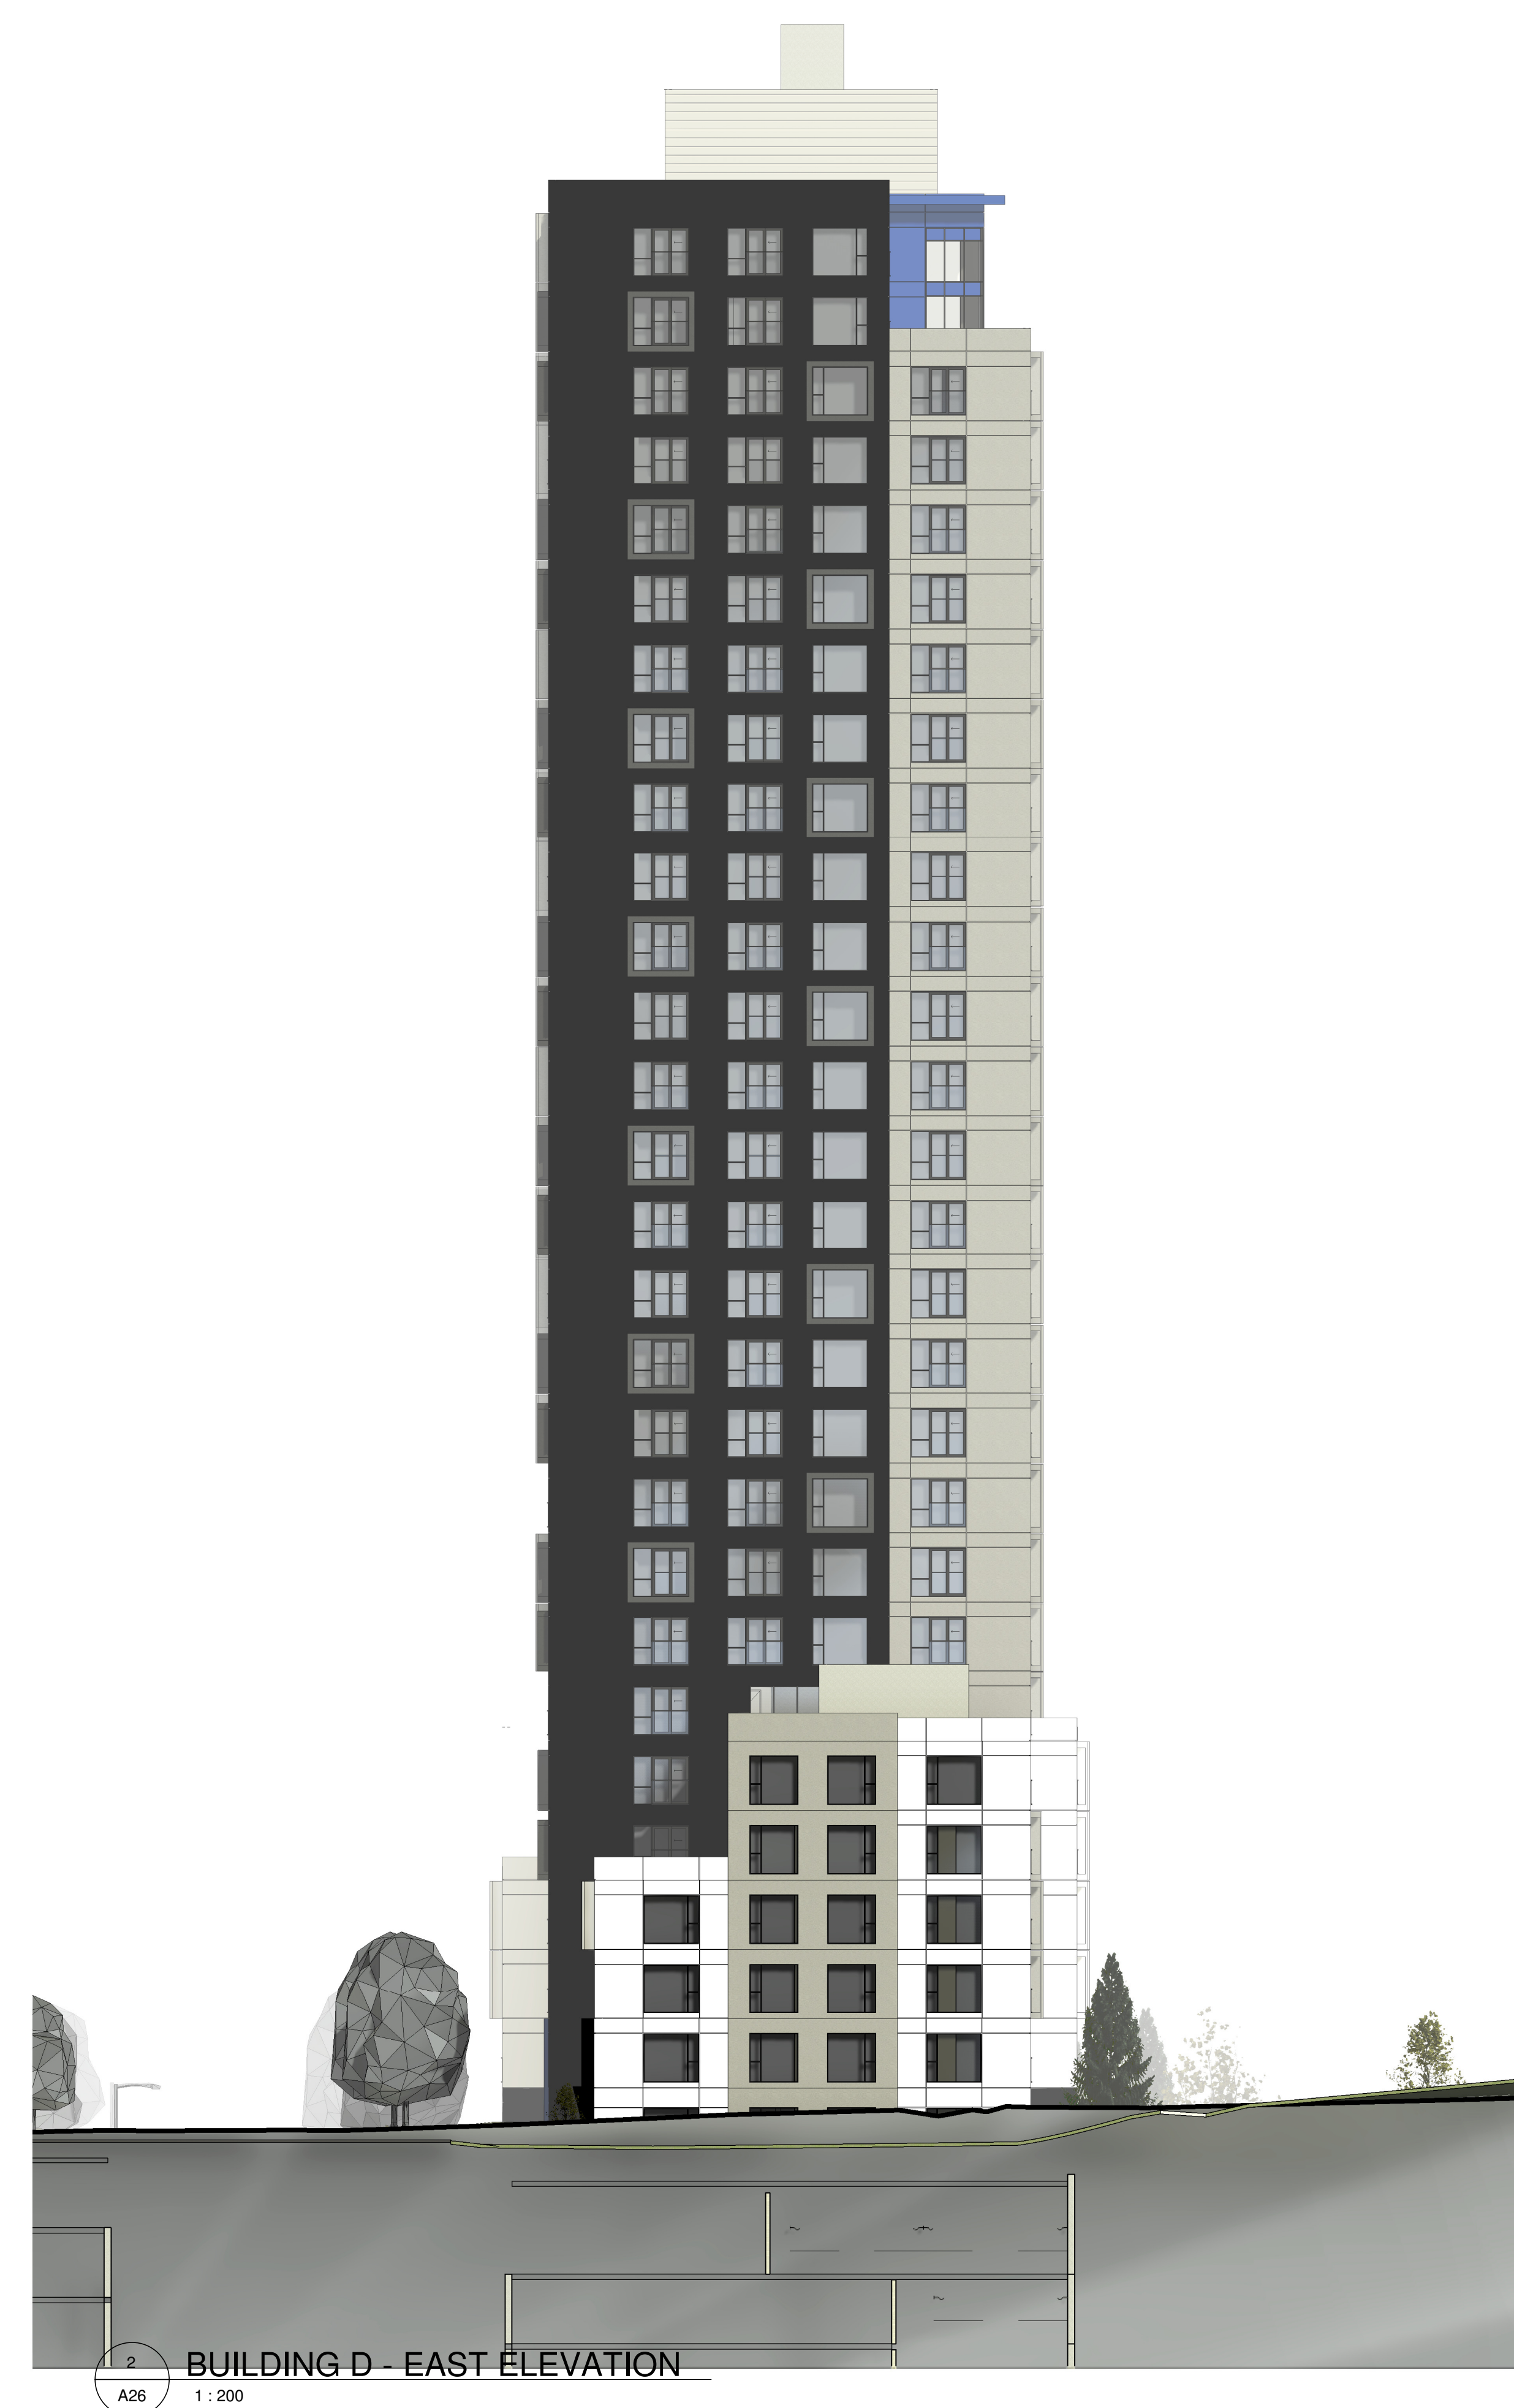

A. McCreath

ANDREW MCCREIGHT
MANAGER, DEVELOPMENT REVIEW CENTRAL
PLANNING, DEVELOPMENT & BUILDING SERVICES
DEVELOPMENT DEPARTMENT, CITY OF OTTAWA

APPROVED
By Andrew McCreight at 8:47 am, Jun 14, 2024