


O'CONNOR

THE STRUCTURE IS 26 STOREYS TALL INCLUDING A MECHANICAL PENTHOUSE, FOR A TOTAL OF 76.8 m

CLIENT	STRUCTURAL	LANDSCAPE
GROUPE H&M	L2 EXPERTS CONSULTS	SITE FORM
600, SAINT-PAUL WEST ST. # 600	4701 ST-ABRASSEE ST # 103	www.michaelmarchmain.com
MONTREAL (QC) HSC L3	MONTREAL (QC) H4C 2T7	613-796-4537
514 379-4099	514 379-4099	
ARCHITECT	MECHANICAL & ELECTRICAL	DESIGN
GEMER & HUOT ARCHITECTS	MEP EXPERTS CONSULTS	G&H CONSULTING
4250 ST. ST. JACQUES	2100, BOURASSA	MONTREAL (QC) H2W 1H2
MONTREAL (QC) H3J 1S6	ST-HUBERT (QC) J2S 1R6	514 596-0000
514 935-3338	514 796-1257	
PLANNER	CIVIL ENGINEER	SURVEYOR
URBAN PLANNING AND URBAN DESIGN	ENVIRO-SECURANCE ENGINEERING CIVIL	ANNIS O'SULLIVAN VOLLEBEKE
420 O'CONNOR STREET	117 LEPINE AVE. 302	117 LEPINE AVE. #302
OTTAWA (ON) K2P 1W4	GATINEAU (QC) J8L 3G1	NEPEAN, ON, K2E 1S6
613-730-5700	819 803-2700	613-727-0850

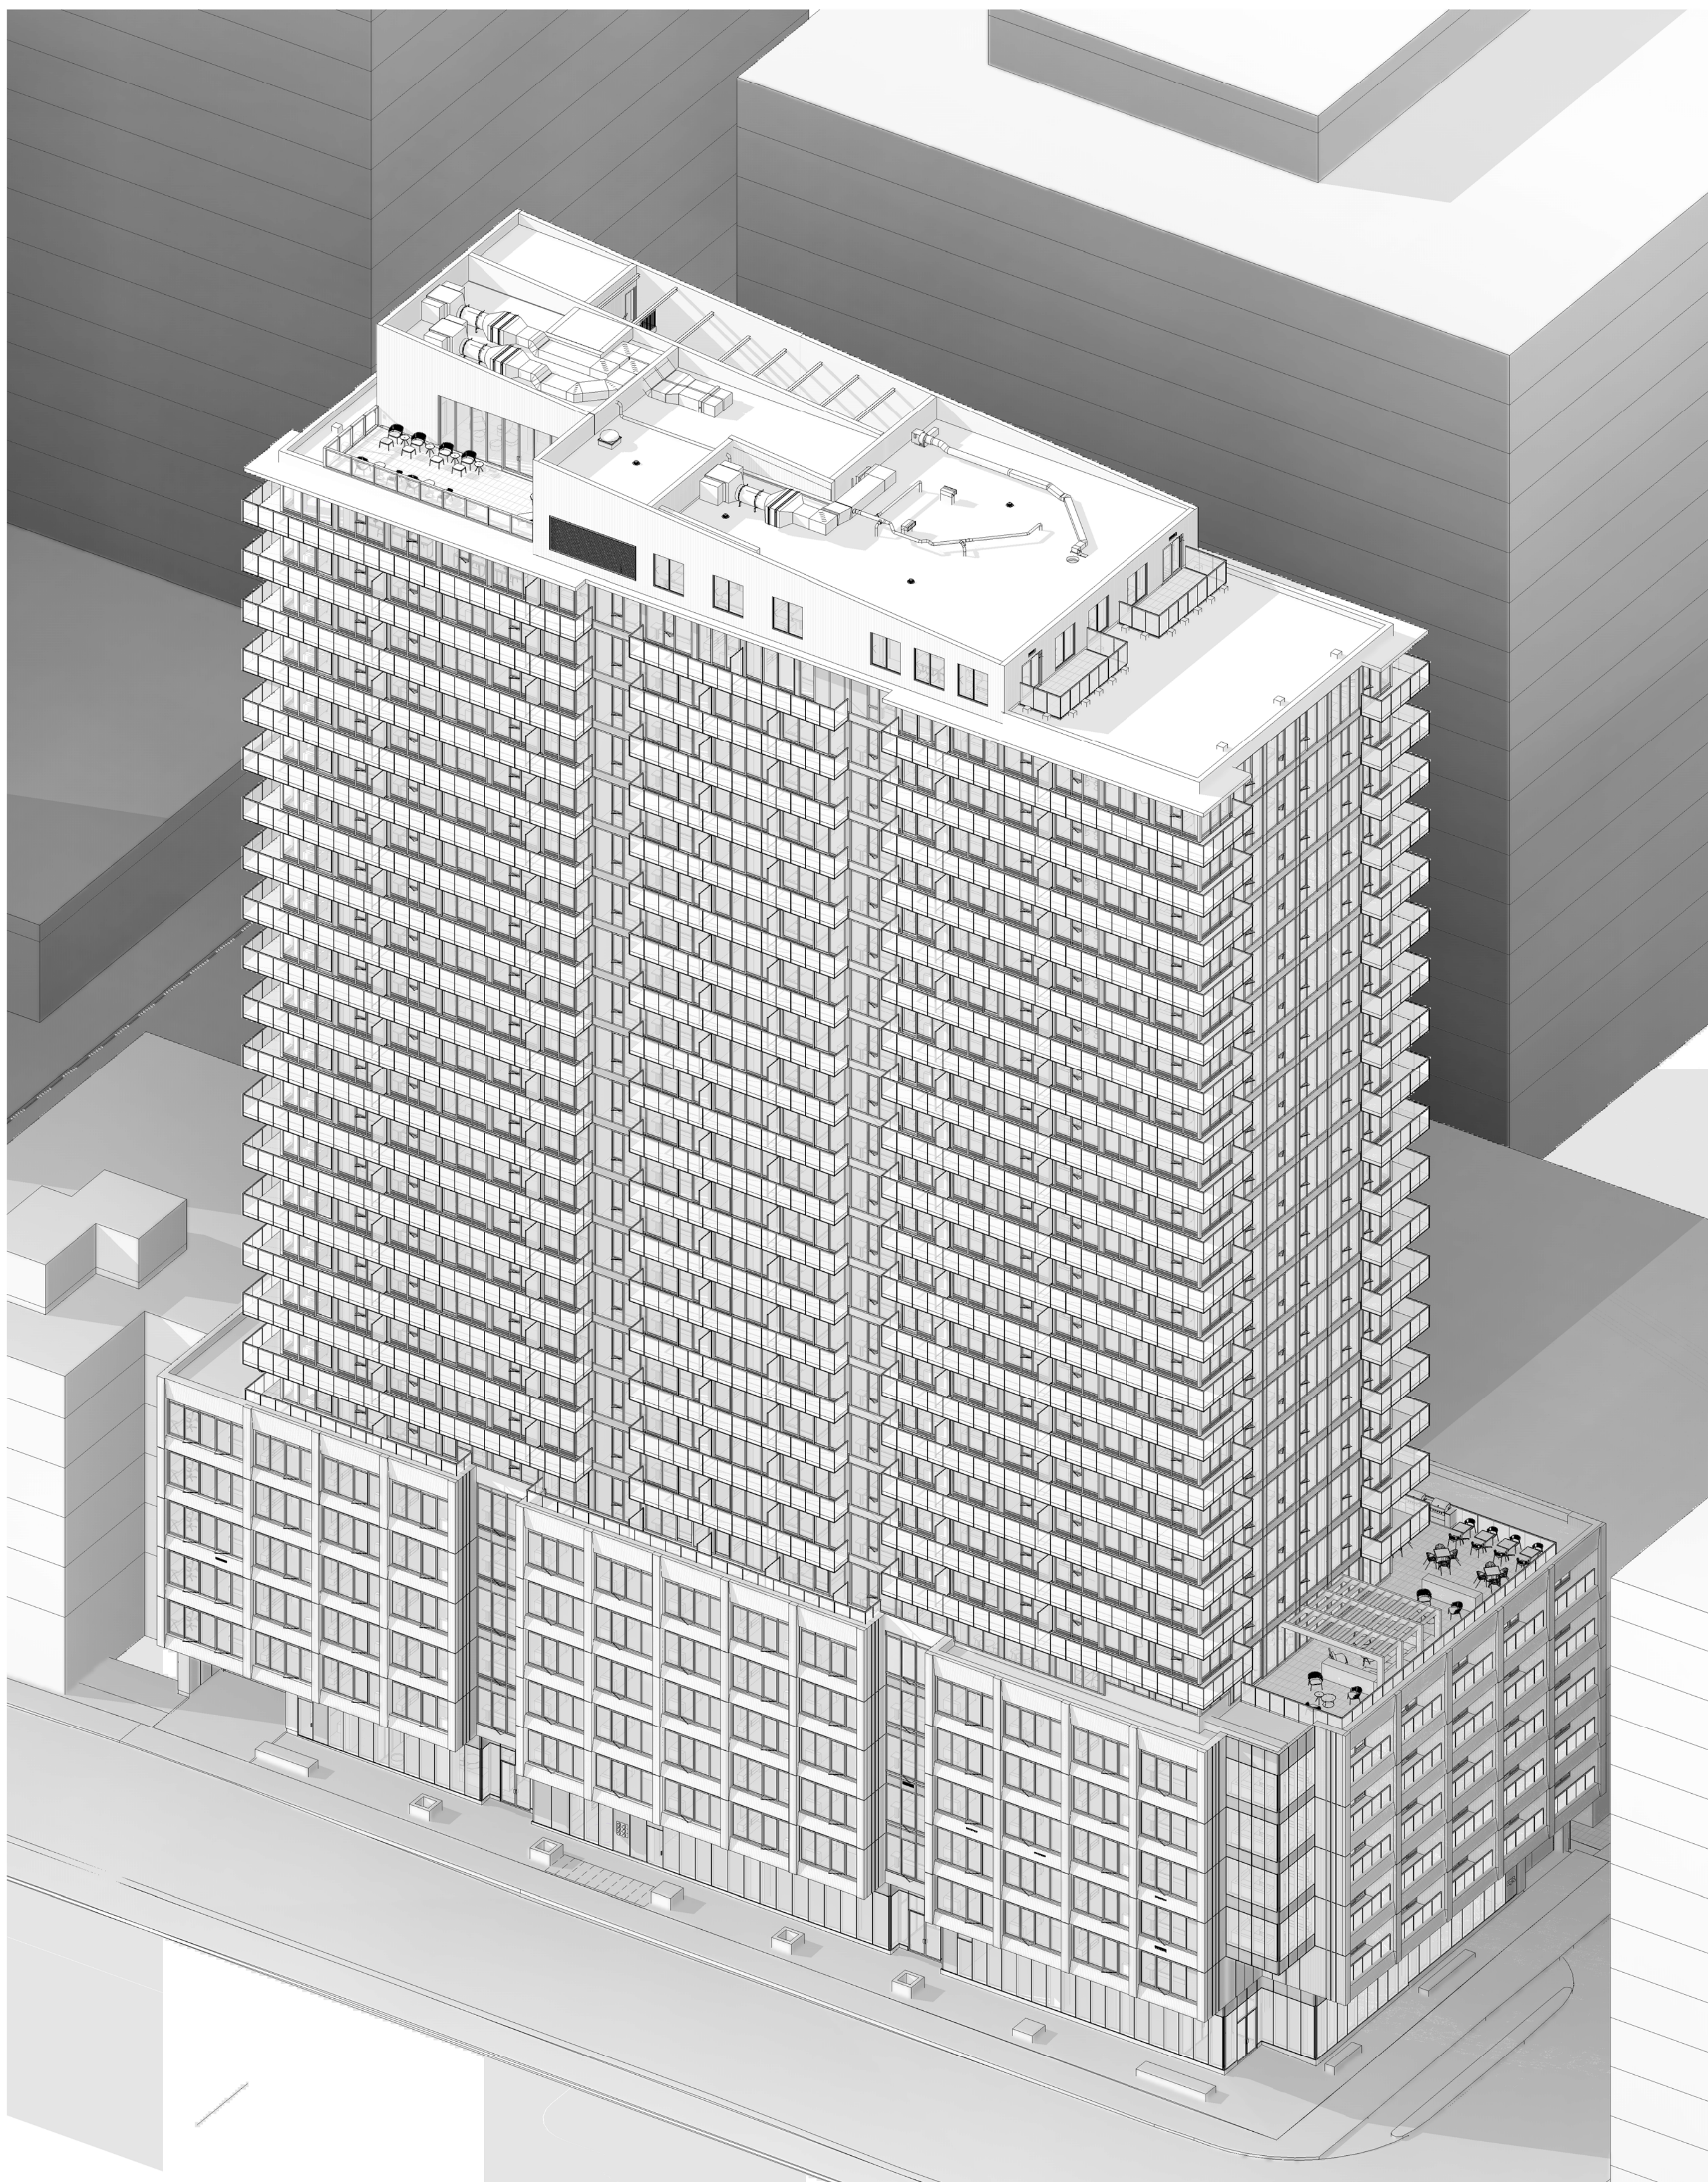

PAGE LIST				
PAGE #	PAGE NAME	DESCRIPTION	DATE	
A000	TITLE PAGE	REVISION 1.0	01/26/2025	
A002	ABSTRACT/PLAN	REVISION 1.0	01/26/2025	
A003	PROJECT LOCATION, SITE DATA, LOCATION DATA, AND/OR BUILDING CODE INFORMATION	REVISION 1.0	01/26/2025	
A004	GENERAL NOTES	REVISION 1.0	01/26/2025	
A005	AREA RAISE	00/00/00 PERMIT	01/26/2025	
A006	AREA RAISE	00/00/00 PERMIT	01/26/2025	
A007	RESIDENTIAL ROOF ROSS	00/00/00 PERMIT	01/26/2025	
A008	RESIDENTIAL ROOF ROSS	00/00/00 PERMIT	01/26/2025	
A009	3RD BALCONY FLOOR	REVISION 1.0	01/26/2025	
A010	3RD BALCONY FLOOR	00/00/00 PERMIT	01/26/2025	
A011	1ST BALCONY FLOOR	REVISION 1.0	01/26/2025	
A012	GROUND FLOOR FLOOR	00/00/00 PERMIT	01/26/2025	
A013	2ND FLOOR FLOOR	00/00/00 PERMIT	01/26/2025	
A014	3RD FLOOR FLOOR	00/00/00 PERMIT	01/26/2025	
A015	3RD FLOOR FLOOR	00/00/00 PERMIT	01/26/2025	
2024.10.04	POUR COORDINATION	O.P.
2024.10.20	POUR COORDINATION	O.P.
2024.11.12	POUR COORDINATION	O.P.
2024.11.19	POUR COORDINATION	O.P.
2024.11.29	ISSUED FOR PERMIT	O.P.
2025.02.21	REVISION 01	O.P.




O'CONNOR STREET

Sheet name:

TITLE PAGE

scale :	1 : 50	drawn by :	E.H.	
date :	date	approved by :	E.H.	
folder :	23-032	drawing :	A-000	

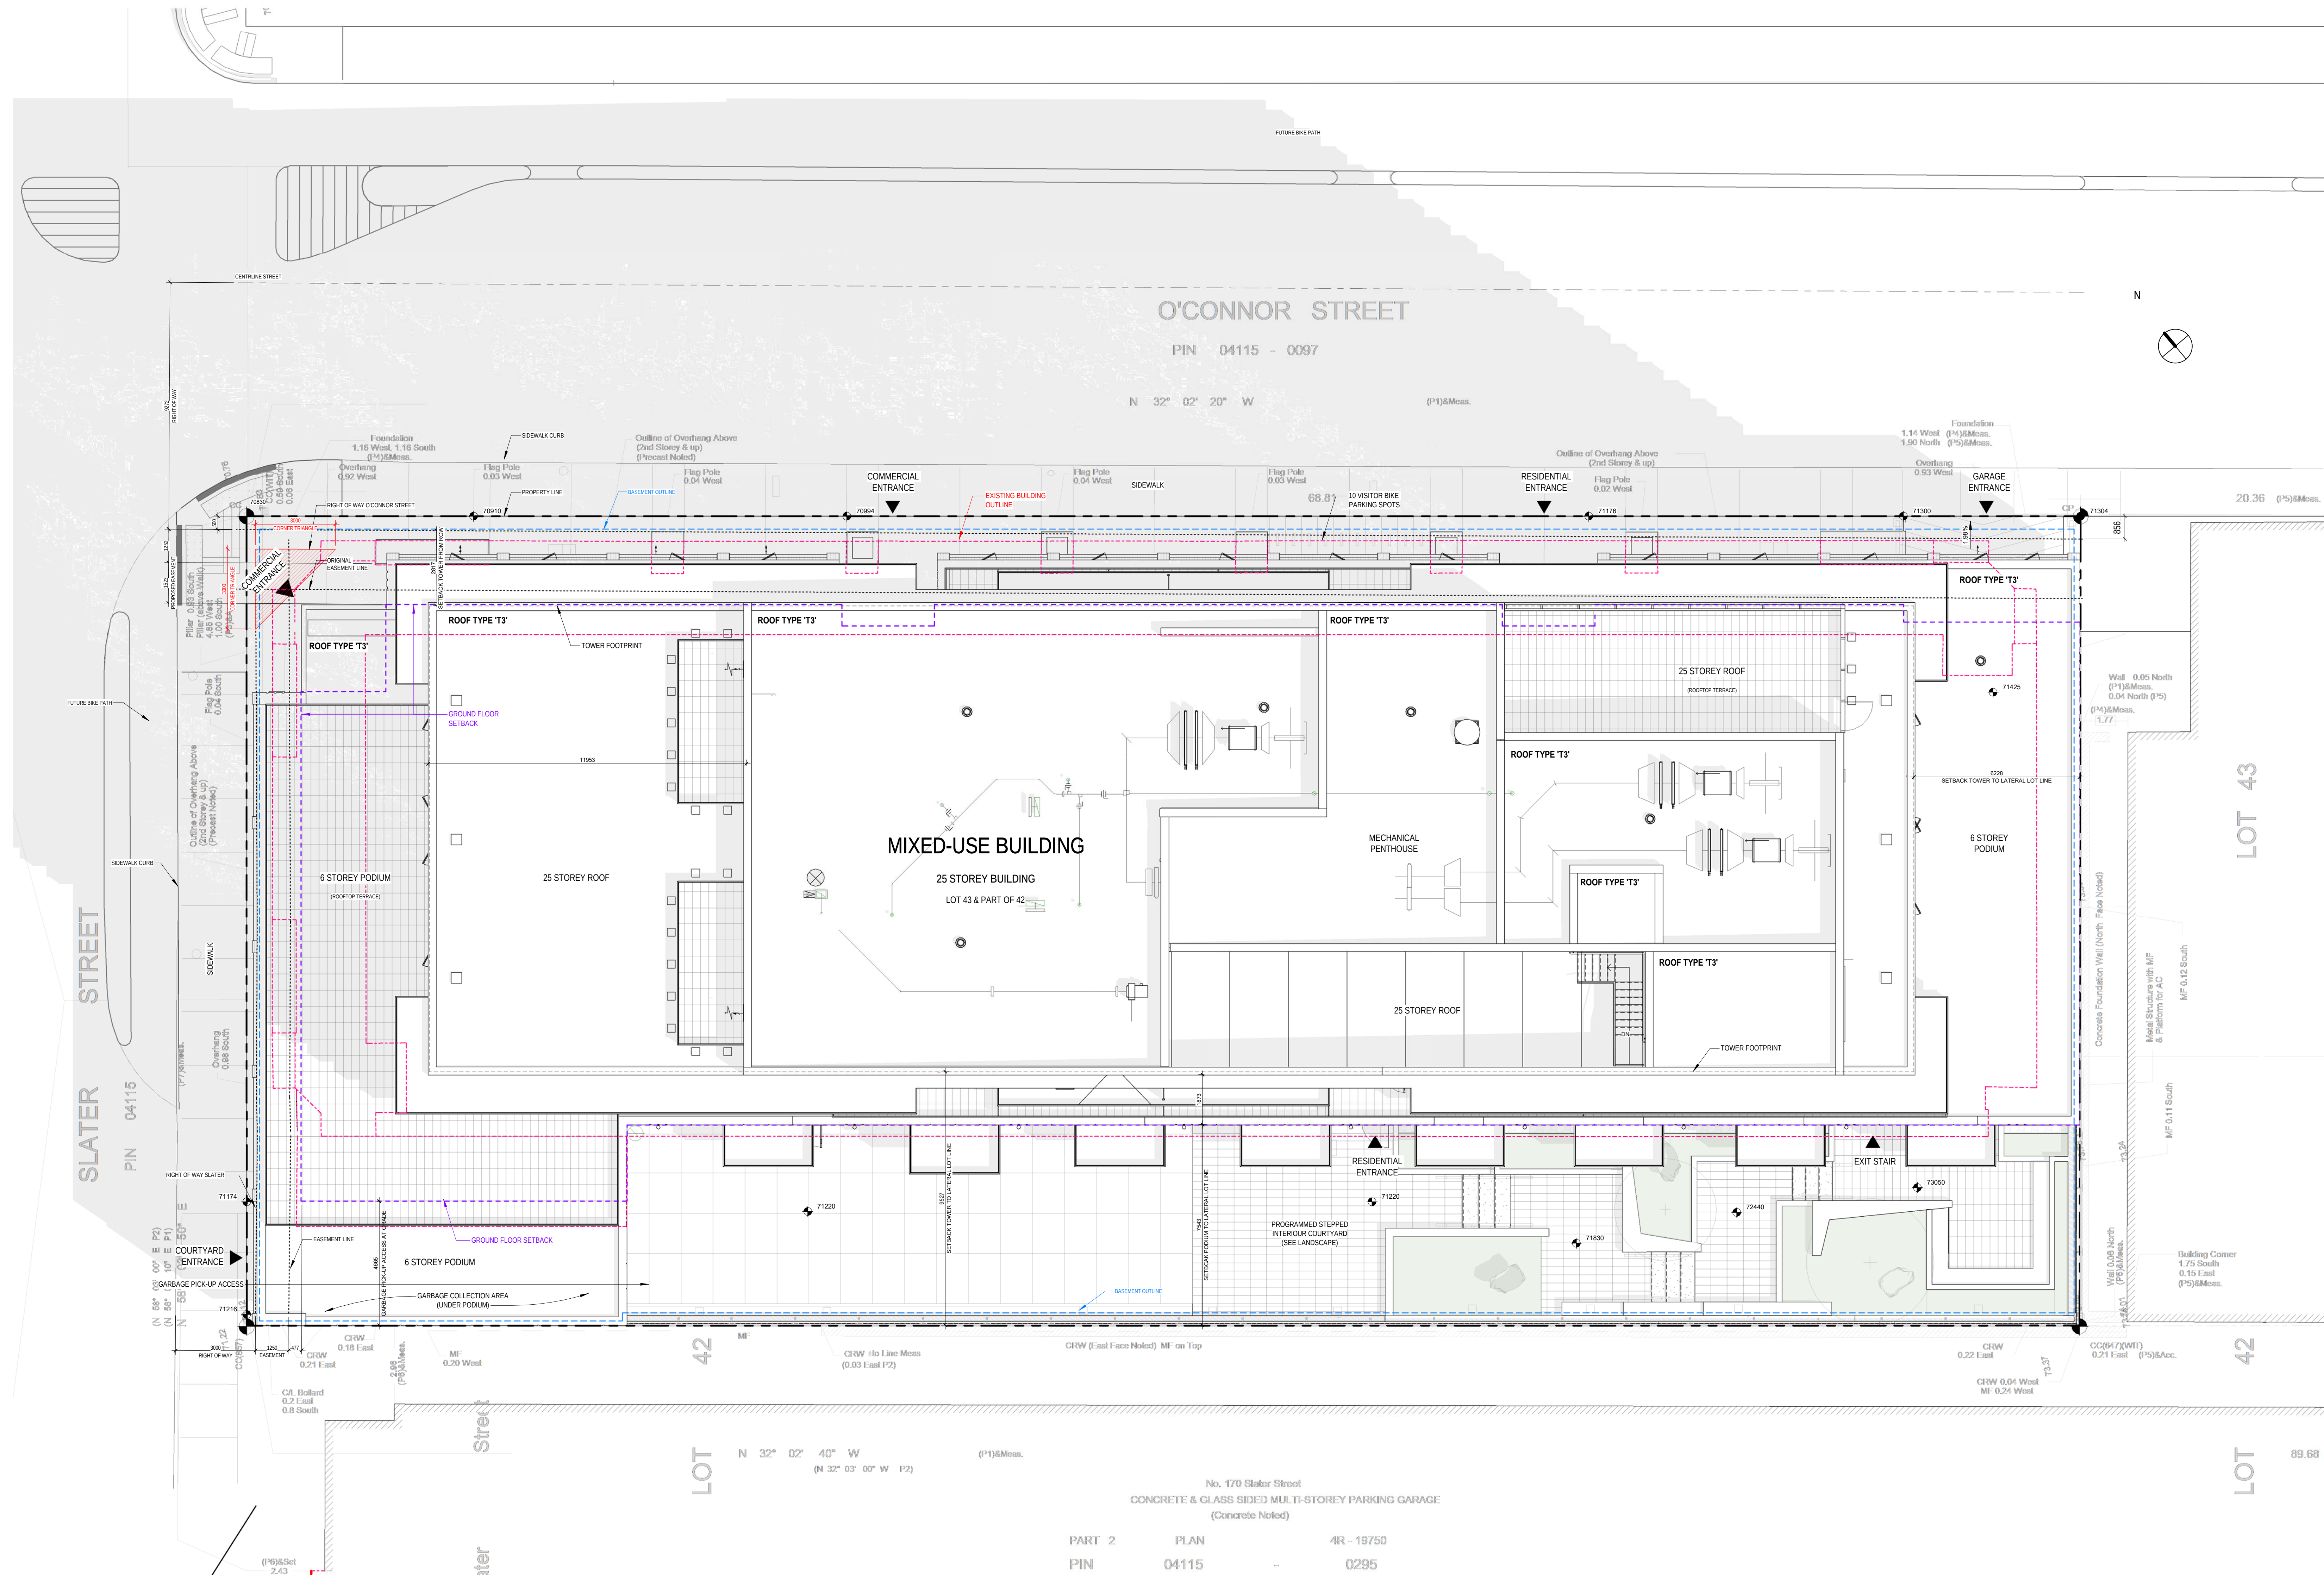

1 IMPLANTATION PLAN
A-001 1 : 100

SYMBOLS

Room name	ROOM NAME AND NUMBER
101	DOOR NUMBER
102	WINDOW TYPE
103	TYPE OF CLADDING
104	INTERIOR WALL TYPE
105	EXTERIOR WALL TYPE
106	ELEVATION REFERENCE
107	CONCRETE ELEVATION
108	ELEVATION OF FINISHED FLOOR
109	EXTERIOR ELEVATION REFERENCE
110	INTERIOR ELEVATION REFERENCE
111	SECTION REFERENCE
112	DETAIL REFERENCE

GENERAL

BUILDING	CNB 2015
1. OCCUPANCY	GROUPE C (RESIDENTIAL)
2. TYPE OF CONSTRUCTION	NON COMBUSTIBLE
3. BUILDING HEIGHT	26 STOREYS
4. CNB CLASSIFICATION	SECTION 3.2.2.
5. SPRINKLERED	YES

DENSITY

LOT AREA	2094.4 m ²
DENSITY COEFFICIENT:	
GROSS BUILT AREA	33 959.5 m ²
LOT AREA	2094.4 m ²

SITE COVERAGE

LOT AREA	2092.4 m ²
IMPLANTATION AREA	1494.0 m ²
IMPLANTATION AREA	1494.0m ² x 100% = 71.4%
LOT AREA	2092.4 m ²

PARKING

TOTAL VISITOR PARKING SPOTS REQUIRED :	0
TOTAL PARKING SPOTS OFFERED	59
ELECTRIC PARKING SPOTS	X
VISITOR PARKING SPOTS	0
ACCESSIBLE PARKING SPOTS	1
SMALL CAR	10
TOTAL BIKE PARKING SPOTS REQUIRED : 0.5 x 413 =	207
TOTAL BIKE PARKING SPOTS OFFERED	310
INSIDE BIKE PARKING SPOTS	300
OUTSIDE VISITOR BIKE PARKING SPOTS	10

LOCKERS

PRIVATE ROOM LOCKERS	36
REGULAR LOCKERS	383
TOTAL LOCKERS	419

AMENITY AREA

TOTAL AMENITY AREA REQUIRED : 6 m ² x 413 =	2 478 m ²
TOTAL AMENITY AREA OFFERED	4 722 m ²
BALCONY AREA	3 430 m ²
COMMON SPACE (MIN. 3 m ² / UNIT)	1 343 m ²

2024.08.13	POUR COOPERATION	O.P.
2024.08.18	POUR COOPERATION	O.P.
2024.08.27	POUR COOPERATION	O.P.
2024.10.04	POUR COOPERATION	O.P.
2024.10.28	POUR COOPERATION	O.P.
2024.11.12	POUR COOPERATION	O.P.
2024.11.18	POUR COOPERATION	O.P.
2024.11.29	REVISED FOR PERMIT	O.P.
2025.02.21	REVISED FOR PERMIT	O.P.

NO SCALE
PLEASE REFER TO CIVIL PAGE C-201 FOR MORE INFORMATION

NO SCALE
PLEASE REFER TO CIVIL PAGE C-206 FOR MORE INFORMATION

110 O'CONNOR				
Occupant load calculation				
ROOM NAME	Area (m²) or # of bedrooms	Occupant type	occupant load factor (m²/pp)	Occupant Load (persons)
PARKING				
Parking Level P3	1985.32	service	46.00	43
Parking Level P2	1985.32	service	46.00	43
Parking Level P1	1964.64	service	46.00	43
Level 1 (Ground Floor)				
Gym	119.12	Gym	9.30	13
Cardio room	45.87	Gym	fixed seats	9
Lobby	56.78	Lobby	6.40	9
Lounge	39.93	lounge	fixed seats	6
Office	27.95	Office	9.30	3
RETAIL (1)	376.62	Retail	3.70	102
RETAIL (2)	286.3	Retail	3.70	77
Level 2 to 26				
Studio	128	Residential	2p/bedroom	256
1 Bedroom unit	183	Residential	2p/bedroom	366
2 Bedroom unit	80	Residential	2p/bedroom	320
3 Bedroom unit	22	Residential	2p/bedroom	132
Level 7				
Outdoor terrace	162.72	lounge	NOTE 3	30
Lounge	130.83	lounge	NOTE 3	30
Leisure room	53.53	billiard room	9.30	6
Level 25				
Co-working	123.5	reading	NOTE 1	50
Level 26				
Outdoor terrace	59.66	lounge	NOTE 2	10
Lounge	48.29	lounge	NOTE 3	30
Total Project Occupant Load				1578
Note 1 limited the occupancy load to maximum 50 person				
Note 2 limited the occupancy load to maximum 10 person				
Note 3 limited the occupancy load to maximum 30 person				

 OCCUPANCY LOAD

ZONING TABLE			
Current Zoning	MD 832		
Site Area	2,092.4 m ²		
Dwelling Units	413		
Proposed Retail Area	477.1m ²		
Hotel Rooms / GFA	-		
In	REQUIRED		PROPOSED
Setbacks	Min. Front (O'Connor, State): None Min. Corner Side (O'Connor): None Min. Interior Side Yard: None Min. Rear Yard: None		Corner Side (O'Connor): 0m (podium), 6.1m (tower) Interior Side Yard: 0m (podium), 9.5m (tower) Rear Yard: N/A
Ground Floor Height	Minimum: 4.5m		4.73m (commercial), 4.61m (residential)
Glazing Requirement	A minimum of 50% of the surface area of the ground floor facade, measured from the average grade up to a height of 4.5m, facing a public street must be comprised of transparent glazing and active customer or resident entrance access doors		> 90%
Building Height	Maximum (Schedule 32, C6-B): 149.4m – 155.0m		Maximum: 149.4m – 155.0m
Amenity Area (6m ² per unit if over 50% is required to be communal)	Total = 2748 m ² Communal = 1239 m ²		Private Amenities: 3388.82 m ² Indoor Communal Amenities: 710.28 m ² Outdoor Communal Amenities: 631.71 m ² Private: 3396.82 m ² Communal: 1343.98 m ²
Parking Residential: None Visitor: Minimum: 1 dwelling unit excluding the first 12 units, up to 30	Residential: Visitor: Retail: Total:	0 spaces 30 spaces 0 spaces 30 spaces	Residential total (Garage): Small Cars: 216 spaces Regular Cars: 256 spaces Visitor Cars: 30 spaces Accessible Cars:
Retail Store: Non-Residential (500m ² or less): None Otherwise: 1,250,00m ² of GFA			Total: 65 spaces
Bicycle Parking Residential: 0.5 dwelling unit Retail: 1,250m ² of GFA 50% can be vertical 25% of residential spaces must be indoors	Residential: Retail: Total:	207 spaces 2 spaces 209 spaces	Residential total (Garage): 298 spaces Exterior: 10 spaces Total: 309 spaces

 ZONING TABLE
1 : 25

Name of Practice:
Eric Hux, Architect
GEIGER HUXT Architects
404 - rue Guy, Suite 104, Montreal (QC), H3J 1S6.
Tel: (514) 955-3338 Fax: (514) 955-3375.

Name of Project:
110 O'Connor Street - Ottawa, ON

Location:
110 O'Connor Street - Ottawa, ON

Date: 11 November 2024



Ontario Building Code Data Matrix Part 3					Building Code Reference 1
3.00	Building Code Version:	☐ <u>R-Reg_332.12</u>	Last Amendment	☐ <u>R-Reg_451.02</u>	
3.01	Project Type:	☒ New ☐ Change of use ☐ Addition ☐ Alterations and renovation			[A] 1.1.2.
Description:		26 stories condominium with 3 levels of basement parking and 1 level of Mechanical Penthouse			
3.02	Major Occupancy Classification:	<u>Occupancy</u> Group C Group A-2 Group E Group F-3	<u>Use</u> Residential Occupancies Gym, Lounge and Open Terraces Commercial space Parking		3.1.2.1 (1)
3.03	Superimposed Major Occupancies:	☐ No ☒ Yes Description: Residential units above a ground floor commercial space and gym and lounge space.			3.2.2.7
3.04	Building Area (m ²)	Description:	Existing	New m ²	Total m ²
26 stories residential towers with 2 commercial suites and several amenity spaces			0	1561.16	1561.16
Total			0	1561.16	1561.16

Insert additional lines as needed

Ontario Building Code Data Matrix, Part
© Ontario Association of Architects

October 2018

3.05	Gross Area (m ²)	<u>Description:</u> <u>Residential spaces only from Level (1) to (2)</u>	<u>Existing</u> <u>0</u>	<u>New m²</u> <u>2246.4</u>	<u>Total m²</u> <u>2246.4</u>	[A] 14.1.2.
	Insert additional text as needed					
3.06	Mazehane Area (m ²)	<u>Description:</u> <u>N/A</u>	<u>Existing</u> <u>0</u>	<u>New m²</u> <u>0</u>	<u>Total m²</u> <u>0</u>	3.2.1.1.
	Insert additional text as needed					
			<u>0</u>	<u>0</u>	<u>0</u>	
			<u>0</u>	<u>0</u>	<u>0</u>	
			<u>0</u>	<u>0</u>	<u>0</u>	
		<u>Total</u>	<u>0</u>	<u>0</u>	<u>0</u>	
3.07	Building Height	<u>26</u> Storeys above grade	<u>26.62</u> (m)	Above grade		[A] 14.1.2. & 3.2.1.1.
		<u>3</u> Storeys below grade				
3.08	High Building	☐ No ☒ Yes				3.2.6.
3.09	Number of Streets/ Firefighter access	<u>2</u> streets)				3.2.2.10. & 3.2.5.
3.10	Building Classification: (See and Cross-reference Tables to Chapter 3)	<u>3.2.2.45</u>	Group/Div	<u>C, Any height, Any Area, Sprinklered</u>		3.2.2.20 - 83.
3.11	Sprinkler System	☒ Required ☐ Not Required <u>Proposed</u> ☐ entire building ☐ selected compartments ☐ selected floor areas ☐ basement ☐ in lieu of roof rating ☐ none				3.2.1.5. & 3.2.2.17.
3.12	Standpipe System	☐ Not required ☒ Required				3.2.9.
3.13	Fire Alarm System	☒ Required ☐ Not required <u>Proposed</u> ☐ Single stage ☐ Two stage ☐ None				3.2.4.
3.14	Water Service / Supply is Adequate	☐ No ☒ Yes				
3.15	Construction Type:	<u>Restriction</u> ☐ Combustible permitted ☒ Non-combustible required <u>Actual</u> ☐ Combustible ☒ Non-combustible ☐ Combination <u>Heavy Timber Construction:</u> ☐ No ☒ Yes				3.2.2.20 - 83. & 3.2.14.

Ontario Building Code Data Matrix, Part
© Ontario Association of Architects

October 2015

3.16	Importance Category:	☐ Low ☒ Normal ☐ High	☐ Low human occupancy ☒ Minor storage building ☐ Explosive or hazardous substances	☐ Post-disaster shelter ☒ Post-disaster ☐ Pre-disaster	4.1.2.1 (A) 7.4.1.2.8				
3.17	Seismic Hazard Index:	If Fa Sa (0.2) > _____ see structural engineer advice. Seismic design requires for Table A-1.1. Items 1 to 21? ☒ No ☐ Yes (If: Fa Sa (0.2) ≤ 0.25 or Post-disaster)				4.1.2.1 (3) 4.1.8.19 (2)			
3.18	Occupant Load	Floor Location(s)	Occupancy Type	Based On	Occupant Load (Persons)	3.1.17.			
Please refer to the Occupant Load Calculation table									
3.19	Barrier-free Design:	X Yes Barrier-free design is applied to all entrances of the building, to the parking garage at P/F, F/G and P/L, indoor courts at P/F, P/L, and P/L Courts, to disabled sportsmen's updates at levels 1, 7, P/L and roof. There are 15% of barrier-free units in total of 473 units out of 473 units provided from level 2 to level 25. X No					3.8.		
3.20	Hazardous Substances:	☒ Yes _____ ☐ No _____					3.3.1.2 & 3.3.1.19.		
3.21	Required Fire Resistance Ratings	Horizontal Assembly	Rating	Supporting Assembly	Non-combustible in lieu of rating?	3.2.2.20 - 83 & 3.2.1.4.			
Floors over basement 2 2 ☐ No ☒ Yes ☐ N/A									
Floors 2 2 ☐ No ☒ Yes ☐ N/A									
Mezzanine ☐ Yes ☐ Yes ☐ N/A									
Roof ☐ No ☒ Yes ☐ N/A									
3.22	Spatial Separation	Wall	EBF Area (m²)	L/D	L/H or H/W	Required FRSR (Hr)	Construction Type Required	Ceiling Type Required	3.2.3.
Slater		N	1535	20<	3<1	0.0	Non Combustible	☐ Noncombustible	
O'Connor		E	4591	20<	>3<1	0.0	Non Combustible	☐ Non Combustible	
		S	1554	0.6.2	3<1	1.0	Non Combustible	☐ Noncombustible	
		W	4550	0.7.5	>3<1	1.0	Non Combustible	☐ Noncombustible	
				0.5					

Ontario Building Code Data Matrix, Part
© Ontario Association of Architects

October 2015

[illegible]

Ontario Building Code Data Matrix, Part 1
© Ontario Association of Architects

0-9

GENERAL NOTES:

REVISIONS		
#	DESCRIPTION	DATE
1	ISSUED FOR PERMIT	29 NOV 2006

[illegible]

110 O'CONNOR - GFT TABLE														
FLOOR LEVEL	MECH. / ELEC. / SHAFTS m ²	ELEVATOR SHAFT m ²	LOBBY, RECEP. m ²	MAIL ROOM m ²	GARAGE m ²	STAIRS m ²	CORRIDOR m ²	AMENITY m ²	JANITOR ROOM m ²	SUBTOTAL m ²	NO. OF FLOOR	TOTAL DEDUCTION f2	TOTAL GROSS FLOOR m ²	TOTAL GFA (GROSS AREA - DEDUCTION) f2
GROUND FLOOR	50.66	30.63	56.73	47.02		29.57	93.67	234.30	0.00	542.58	1	5840.28	542.58	1227.56
LEVEL 2	8.01	18.70	0.00	0.00	0.00	29.57	115.16	0.00	0.00	171.67	1	1847.84	171.67	1597.88
LEVELS 3 to 6 (x4)	8.01	18.70	0.00	0.00	0.00	29.80	115.16	0.00	0.00	171.67	4	7391.35	686.68	56770.10
LEVEL 7	34.53	18.70	0.00	0.00	0.00	29.89	81.60	203.78	0.00	368.50	1	3966.50	368.50	6572.11
LEVELS 8 to 24 (x17)	7.80	18.70	0.00	0.00	0.00	29.69	80.79	0.00	0.00	136.96	17	23065.49	2328.66	154029.23
LEVEL 25	8.19	18.70	0.00	0.00	0.00	29.69	128.64	138.11	0.00	323.33	1	3480.29	323.33	7058.64
ROOF	149.03	18.70	0.00	0.00	0.00	49.44	12.61	63.88	0.00	293.66	1	3160.93	293.66	3142.84
OTTAWA ZONING GFA														
											26.00		50752.65	249020.03
													27849.82	23134.74

Note : Retail uses is calculated based on the Development Charge definition of GFA

GFT TABLE

1 : 25


GROSS AREAS	
TYPE	AREA
CIRCULATION	2,316.71 m ²
COMMERCIAL	662.92 m ²
COMMON SPACES	1,710.79 m ²
ELEVATOR	542.3 m ²
PARKING	5,785.01 m ²
RENTAL	22,448.4 m ²
SHAFT	213.61 m ²
STAIRS	880.99 m ²
UTILITIES	124.19 m ²
	33,794.93 m ²

GROSS AREAS - ABOVE GROUND	
TYPE	AREA
CIRCULATION	2,316.71 m ²
COMMERCIAL	662.92 m ²
COMMON SPACES	1,710.79 m ²
ELEVATOR	542.3 m ²
RENTAL	22,448.4 m ²
SHAFT	213.61 m ²
STAIRS	880.99 m ²
UTILITIES	124.19 m ²
	27,849.78 m ²


GROSS AREAS ABOVE GROUND - EFFICIENCY	
TYPE	AREA
CIRCULATION	2,316.71 m ²
COMMON SPACES	1,710.79 m ²
RENTAL	22,448.4 m ²
STAIRS	880.99 m ²
UTILITIES	124.19 m ²
	26,581.08 m ²

TOTAL LEASABLE AREAS		
TYPE	NUMBER	AREA
1BD	150	7,506.23 m ²
1BD+	33	2,081.34 m ²
2BD	80	5,837.83 m ²
3BD	22	2,286.94 m ²
MICRO STUDIO	64	17,125.92 m ²
STUDIO	64	2,010.95 m ²
415	63	22,448.4 m ²


AMENITY AREA			
LEVEL	LOCATION	TYPE	AREA
GROUND FLOOR	COMMON SPACES	FITNESS CENTER	119.74 m ²
GROUND FLOOR	COMMON SPACES	LOUNGE	39.93 m ²
GROUND FLOOR	COMMON SPACES	CARDIO ROOM	46.66 m ²
GROUND FLOOR	COMMON SPACES	OFFICE	27.95 m ²
GROUND FLOOR	COMMON SPACES	LOBBY	56.73 m ²
GROUND FLOOR	COMMON SPACES	BATHROOM	13.99 m ²
LEVEL 7	COMMON SPACES	LOUNGE	13.93 m ²
LEVEL 7	COMMON SPACES	LOUNGE	53.53 m ²
LEVEL 7	COMMON SPACES	BATHROOM	4.38 m ²
LEVEL 7	COMMON SPACES	BATHROOM	15.04 m ²
LEVEL 25	COMMON SPACES	CO-WORKING	123.5 m ²
LEVEL 25	COMMON SPACES	BATHROOM	14.61 m ²
ROOF	COMMON SPACES	URBAN CHALET	48.29 m ²
ROOF	COMMON SPACES	BATHROOM	15.59 m ²
COMMON SPACES: 14			710.79 m ²
GROUND FLOOR	COMMON SPACES EXTERIOR	COURTYARD	411.32 m ²
LEVEL 7	COMMON SPACES EXTERIOR	TERRACE	182.72 m ²
ROOF	COMMON SPACES EXTERIOR	TERRACE	58.66 m ²
COMMON SPACES EXTERIOR: 3			633.71 m ²
			1,344.49 m ²

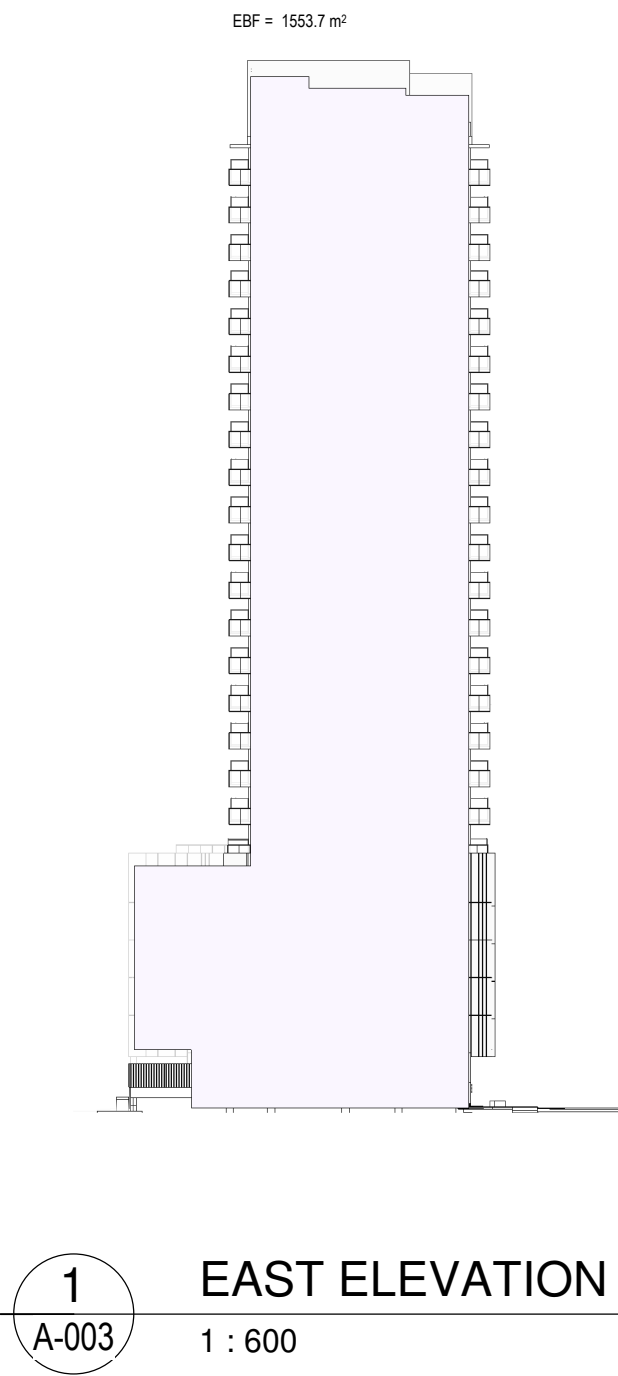


1 A-003 EAST ELEVATION - EBF
1 : 600

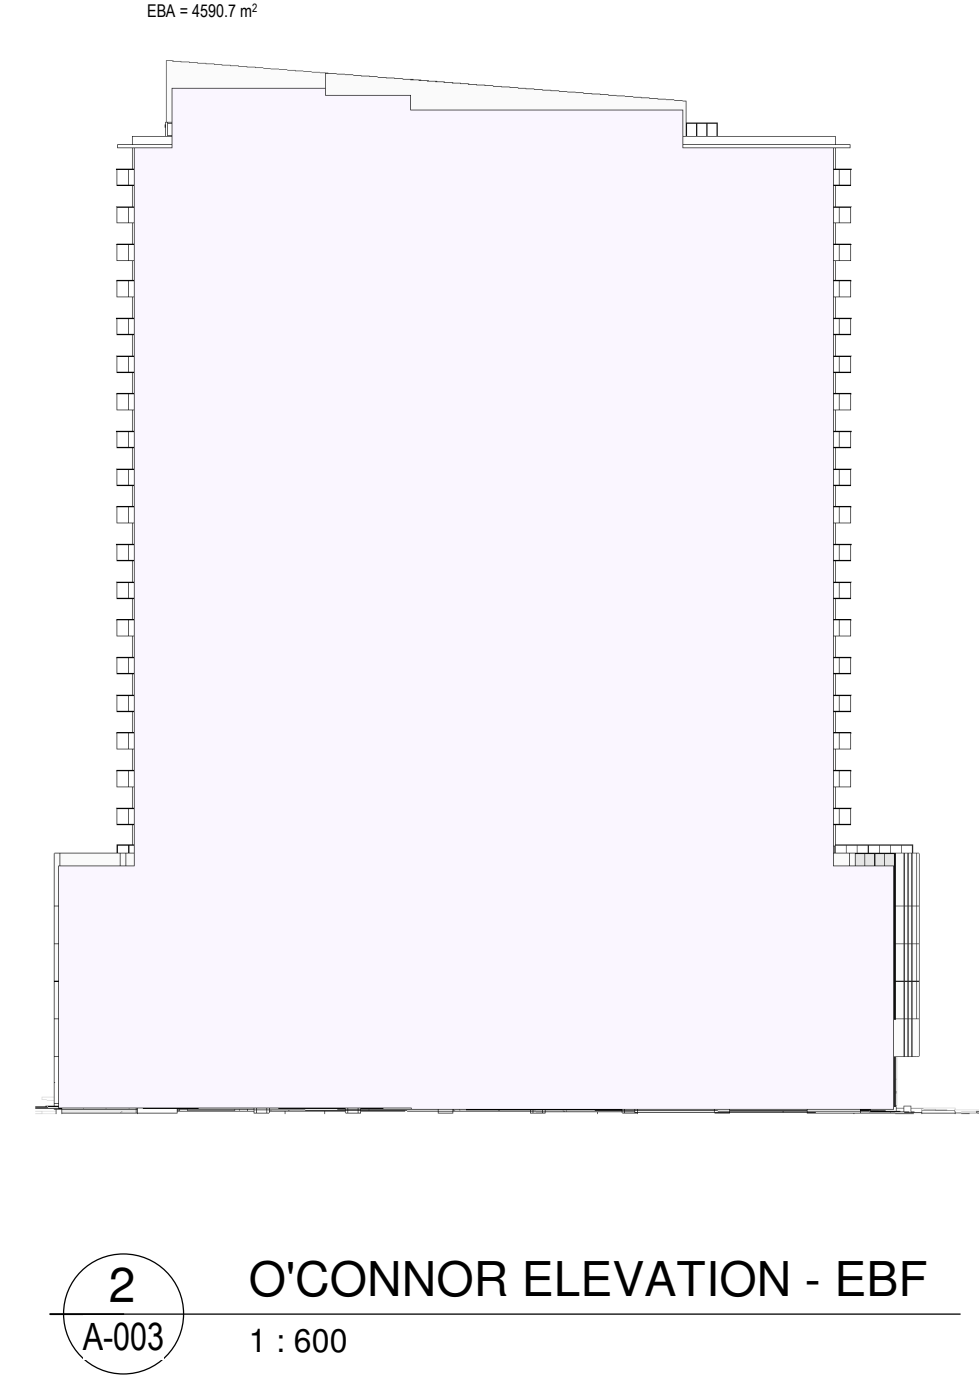

2 A-003 O'CONNOR ELEVATION - EBF
1 : 600

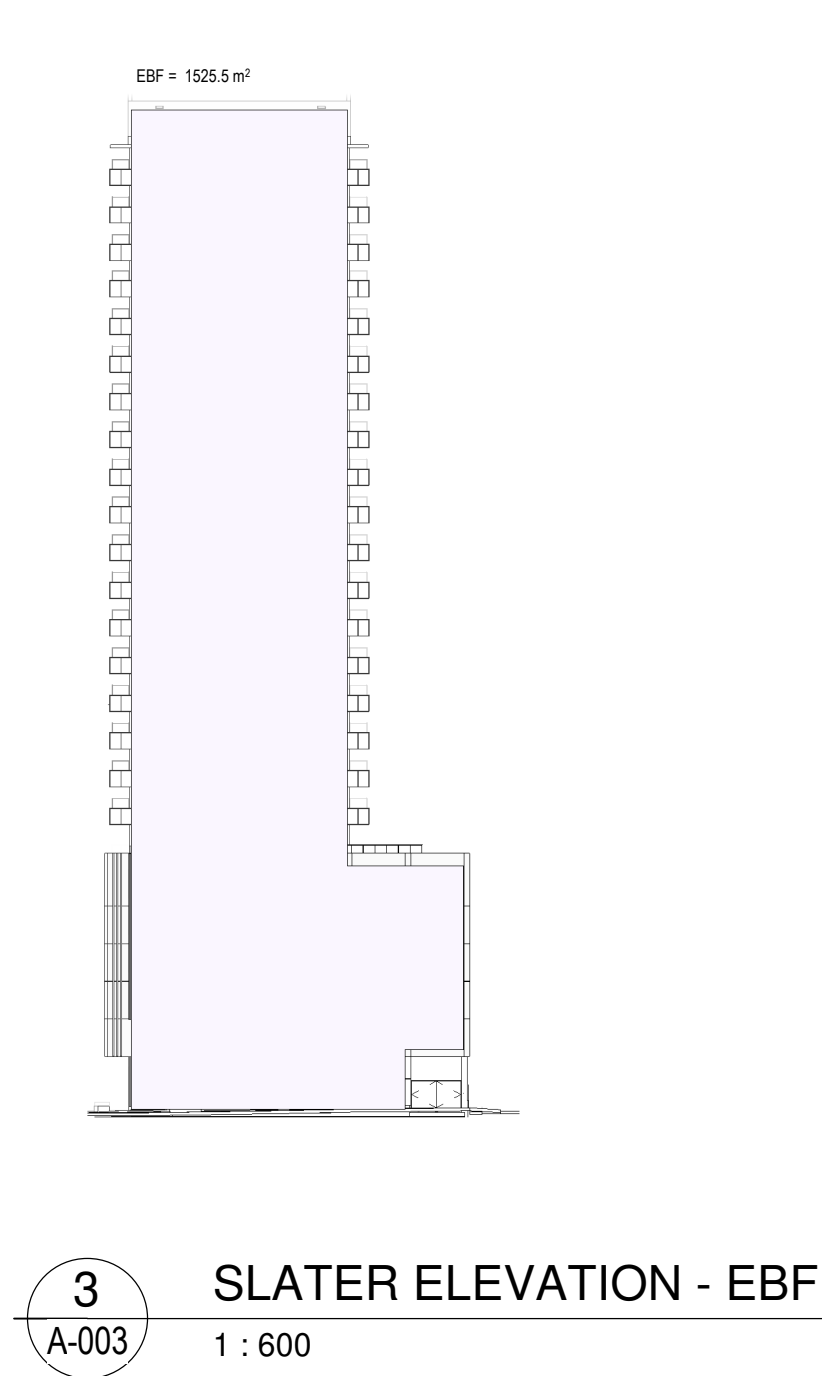

3 A-003 SLATER ELEVATION - EBF
1 : 600

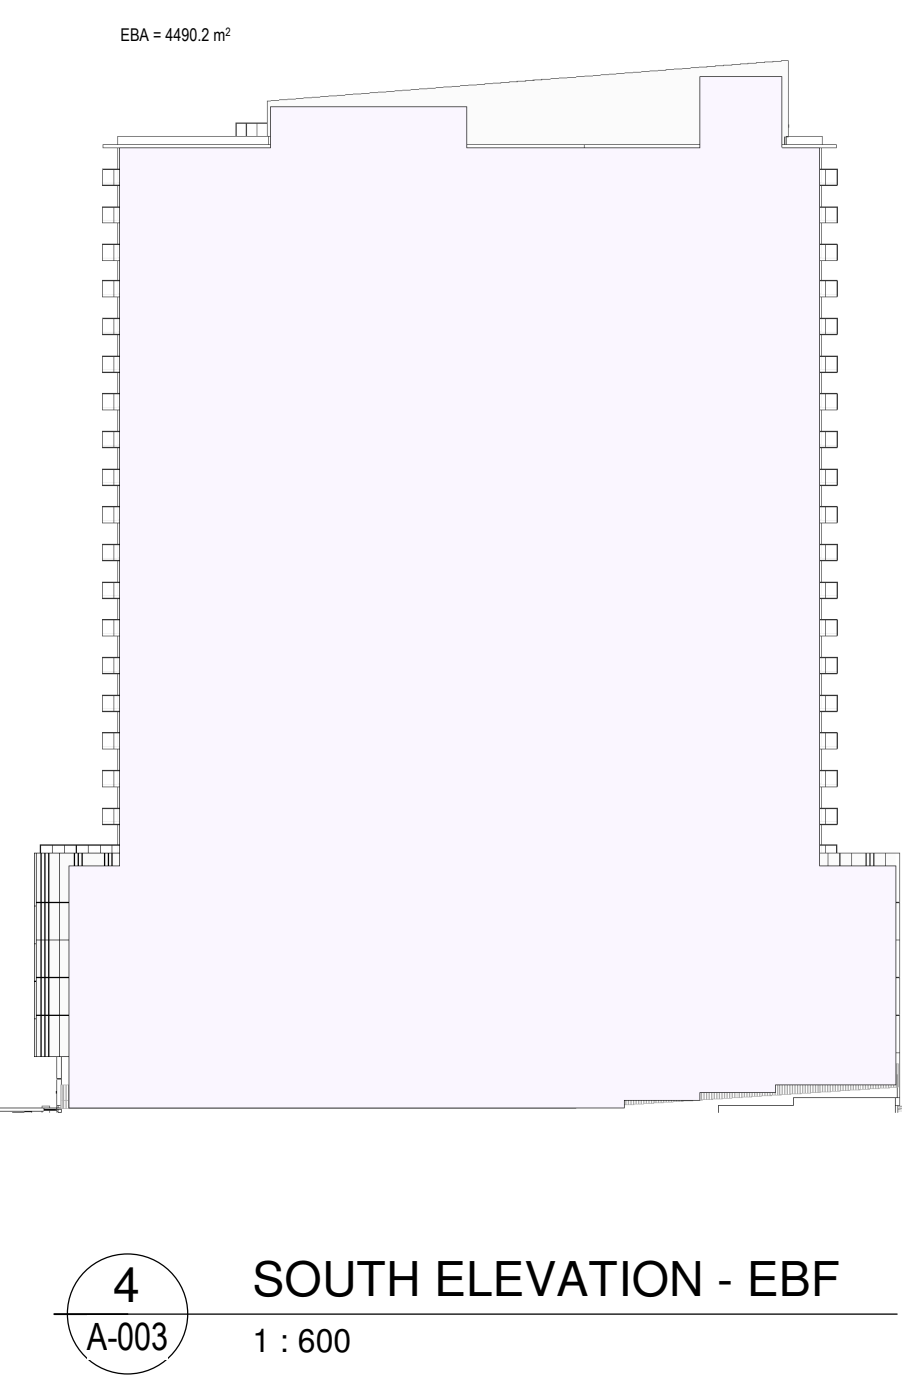


4 A-003 SOUTH ELEVATION - EBF
1 : 600

AREA PER FLOOR		
LEVEL	TYPE	AREA
BASEMENT 3	ELEVATOR	18.7 m ²
BASEMENT 3	PARKING	1,941.5 m ²
BASEMENT 3	STAIRS	29.5 m ²
BASEMENT 2	ELEVATOR	1,939.69 m ²
BASEMENT 2	PARKING	1,937.05 m ²
BASEMENT 2	SHAFT	2.76 m ²
BASEMENT 2	STAIRS	1,988.04 m ²
BASEMENT	ELEVATOR	18.7 m ²
BASEMENT	PARKING	1,916.47 m ²
BASEMENT	SHAFT	2.77 m ²
BASEMENT	STAIRS	29.47 m ²
GROUND FLOOR	CIRCULATION	1,967.41 m ²
GROUND FLOOR	COMMERCIAL	662.92 m ²
GROUND FLOOR	COMMON SPACES	305.02 m ²
GROUND FLOOR	ELEVATOR	18.7 m ²
GROUND FLOOR	SHAFT	11.42 m ²
GROUND FLOOR	STAIRS	29.57 m ²
GROUND FLOOR	UTILITIES	65.25 m ²
LEVEL 2	CIRCULATION	1,227.56 m ²
LEVEL 2	ELEVATOR	18.7 m ²
LEVEL 2	RENTAL	1,304.08 m ²
LEVEL 2	SHAFT	8.01 m ²
LEVEL 2	STAIRS	29.8 m ²
LEVEL 3	CIRCULATION	1,479.79 m ²
LEVEL 3	ELEVATOR	18.7 m ²
LEVEL 3	RENTAL	1,515.44 m ²
LEVEL 3	SHAFT	7.8 m ²
LEVEL 3	STAIRS	29.7 m ²
LEVEL 3	CIRCULATION	1,318.2 m ²
LEVEL 3	SHAFT	8.0 m ²
LEVEL 3	RENTAL	1,490.2 m ²
LEVEL 4	CIRCULATION	1,154.41 m ²
LEVEL 4	ELEVATOR	18.7 m ²
LEVEL 4	RENTAL	1,318.25 m ²
LEVEL 4	SHAFT	8.08 m ²
LEVEL 4	STAIRS	29.5 m ²
LEVEL 5	CIRCULATION	1,154.4 m ²
LEVEL 5	ELEVATOR	18.7 m ²
LEVEL 5	RENTAL	1,318.23 m ²
LEVEL 5	SHAFT	8.08 m ²
LEVEL 5	STAIRS	29.81 m ²
LEVEL 6	CIRCULATION	1,480.22 m ²
LEVEL 6	ELEVATOR	18.7 m ²
LEVEL 6	RENTAL	1,490.18 m ²
LEVEL 6	SHAFT	8.08 m ²
LEVEL 6	STAIRS	29.81 m ²
LEVEL 7	CIRCULATION	81.7 m ²
LEVEL 7	COMMON SPACES	203.76 m ²
LEVEL 7	ELEVATOR	18.7 m ²
LEVEL 7	RENTAL	1,010.56 m ²
LEVEL 7	SHAFT	8.51 m ²
LEVEL 7	STAIRS	29.89 m ²
LEVEL 7	UTILITIES	26.03 m ²
LEVEL 8	CIRCULATION	80.79 m ²
LEVEL 8	ELEVATOR	18.7 m ²
LEVEL 8	RENTAL	841.71 m ²
LEVEL 8	SHAFT	7.8 m ²
LEVEL 8	STAIRS	29.7 m ²
LEVEL 9	CIRCULATION	80.79 m ²
LEVEL 9	ELEVATOR	18.7 m ²
LEVEL 9	RENTAL	841.71 m ²
LEVEL 9	SHAFT	7.8 m ²
LEVEL 9	STAIRS	29.7 m ²
LEVEL 10	CIRCULATION	80.79 m ²
LEVEL 10	ELEVATOR	18.7 m ²
LEVEL 10	RENTAL	841.71 m ²
LEVEL 10	SHAFT	7.8 m ²
LEVEL 10	STAIRS	29.7 m ²
LEVEL 11	CIRCULATION	80.79 m ²
LEVEL 11	ELEVATOR	18.7 m ²
LEVEL 11	RENTAL	841.71 m ²
LEVEL 11	SHAFT	7.8 m ²
LEVEL 11	STAIRS	29.7 m ²
LEVEL 12	CIRCULATION	80.79 m ²
LEVEL 12	ELEVATOR	18.7 m ²
LEVEL 12	RENTAL	841.71 m ²
LEVEL 12	SHAFT	7.8 m ²
LEVEL 12	STAIRS	29.7 m ²

AREA PER FLOOR		
LEVEL	TYPE	AREA
LEVEL 13	CIRCULATION	80.79 m ²
LEVEL 13	ELEVATOR	18.7 m ²
LEVEL 13	RENTAL	841.71 m ²
LEVEL 13	SHAFT	7.8 m ²
LEVEL 13	STAIRS	29.7 m ²
LEVEL 14	CIRCULATION	80.79 m ²
LEVEL 14	ELEVATOR	18.7 m ²
LEVEL 14	RENTAL	841.71 m ²
LEVEL 14	SHAFT	7.8 m ²
LEVEL 14	STAIRS	29.7 m ²
LEVEL 15	CIRCULATION	80.79 m ²
LEVEL 15	ELEVATOR	18.7 m ²
LEVEL 15	RENTAL	841.71 m ²
LEVEL 15	SHAFT	7.8 m ²
LEVEL 15	STAIRS	29.7 m ²
LEVEL 16	CIRCULATION	80.79 m ²
LEVEL 16	ELEVATOR	18.7 m ²
LEVEL 16	RENTAL	841.71 m ²
LEVEL 16	SHAFT	7.8 m ²
LEVEL 16	STAIRS	29.7 m ²
LEVEL 17	CIRCULATION	80.79 m ²
LEVEL 17	ELEVATOR	18.7 m ²
LEVEL 17	RENTAL	841.71 m ²
LEVEL 17	SHAFT	7.8 m ²
LEVEL 17	STAIRS	29.7 m ²
LEVEL 18	CIRCULATION	80.79 m ²
LEVEL 18	ELEVATOR	18.7 m ²
LEVEL 18	RENTAL	841.71 m ²
LEVEL 18	SHAFT	7.8 m ²
LEVEL 18	STAIRS	29.7 m ²
LEVEL 19	CIRCULATION	80.79 m ²
LEVEL 19	ELEVATOR	18.7 m ²
LEVEL 19	RENTAL	841.71 m ²
LEVEL 19	SHAFT	7.8 m ²
LEVEL 19	STAIRS	29.7 m ²
LEVEL 20	CIRCULATION	80.79 m ²
LEVEL 20	ELEVATOR	18.7 m ²
LEVEL 20	RENTAL	841.71 m ²
LEVEL 20	SHAFT	7.8 m ²
LEVEL 20	STAIRS	29.7 m ²
LEVEL 21	CIRCULATION	80.79 m ²
LEVEL 21	ELEVATOR	18.7 m ²
LEVEL 21	RENTAL	841.74 m ²
LEVEL 21	SHAFT	7.8 m ²
LEVEL 21	STAIRS	29.7 m ²
LEVEL 22	CIRCULATION	80.79 m ²
LEVEL 22	ELEVATOR	18.7 m ²
LEVEL 22	RENTAL	841.71 m ²
LEVEL 22	SHAFT	7.8 m ²
LEVEL 22	STAIRS	29.7 m ²
LEVEL 23	CIRCULATION	80.79 m ²
LEVEL 23	ELEVATOR	18.7 m ²
LEVEL 23	RENTAL	841.71 m ²
LEVEL 23	SHAFT	7.8 m ²
LEVEL 23	STAIRS	29.7 m ²
LEVEL 24	CIRCULATION	80.79 m ²
LEVEL 24	ELEVATOR	18.7 m ²
LEVEL 24	RENTAL	841.71 m ²
LEVEL 24	SHAFT	7.8 m ²
LEVEL 24	STAIRS	29.7 m ²
LEVEL 25	CIRCULATION	979.1 m ²
LEVEL 25	COMMON SPACES	138.11 m ²
LEVEL 25	ELEVATOR	18.7 m ²
LEVEL 25	RENTAL	655.75 m ²
LEVEL 25	SHAFT	8.2 m ²
LEVEL 25	STAIRS	29.7 m ²
ROOF	CIRCULATION	979.1 m ²
ROOF	COMMON SPACES	123.61 m ²
ROOF	ELEVATOR	18.7 m ²
ROOF	RENTAL	291.99 m ²
ROOF	SHAFT	7.11 m ²
ROOF	STAIRS	49.44 m ²
ROOF	UTILITIES	141.91 m ²
Grand total		33,794.93 m ²


UNIT AREAS			
NIVEAU	NUMÉRO	TYPE	AREA
LEVEL 2	201	MICRO STUDIO	33.18 m ²
LEVEL 2	202	STUDIO	40.53 m ²
LEVEL 2	203	STUDIO	40.17 m ²
LEVEL 2	204	STUDIO	39.96 m ²
LEVEL 2	205	1BD+	69.19 m ²
LEVEL 2	206	1BD+	66.87 m ²
LEVEL 2	207	1BD	50.45 m ²
LEVEL 2	208	1BD	53.61 m ²
LEVEL 2	209	1BD	49.79 m ²
LEVEL 2	210	ADA 1BD+	59.95 m ²
LEVEL 2	211	ADA 1BD+	61.11 m ²
LEVEL 2	212	ADA 1BD+	61.98 m ²
LEVEL 2	213	1BD+	63.06 m ²
LEVEL 2	214	3BD	101.11 m ²
LEVEL 2	215	1BD+	58.91 m ²
LEVEL 2	216	STUDIO	40.98 m ²
LEVEL 2	217	1BD	64.29 m ²
LEVEL 2	218	STUDIO	38.96 m ²
LEVEL 2	219	STUDIO	40.14 m ²
LEVEL 2	220	STUDIO	40.52 m ²
LEVEL 2	221	MICRO STUDIO	33.12 m ²
LEVEL 2	222	STUDIO	40.52 m ²
LEVEL 2	223	STUDIO	40.17 m ²
LEVEL 2	224	STUDIO	40.13 m ²
LEVEL 2	225	STUDIO	39.57 m ²
LEVEL 2	226	STUDIO	4

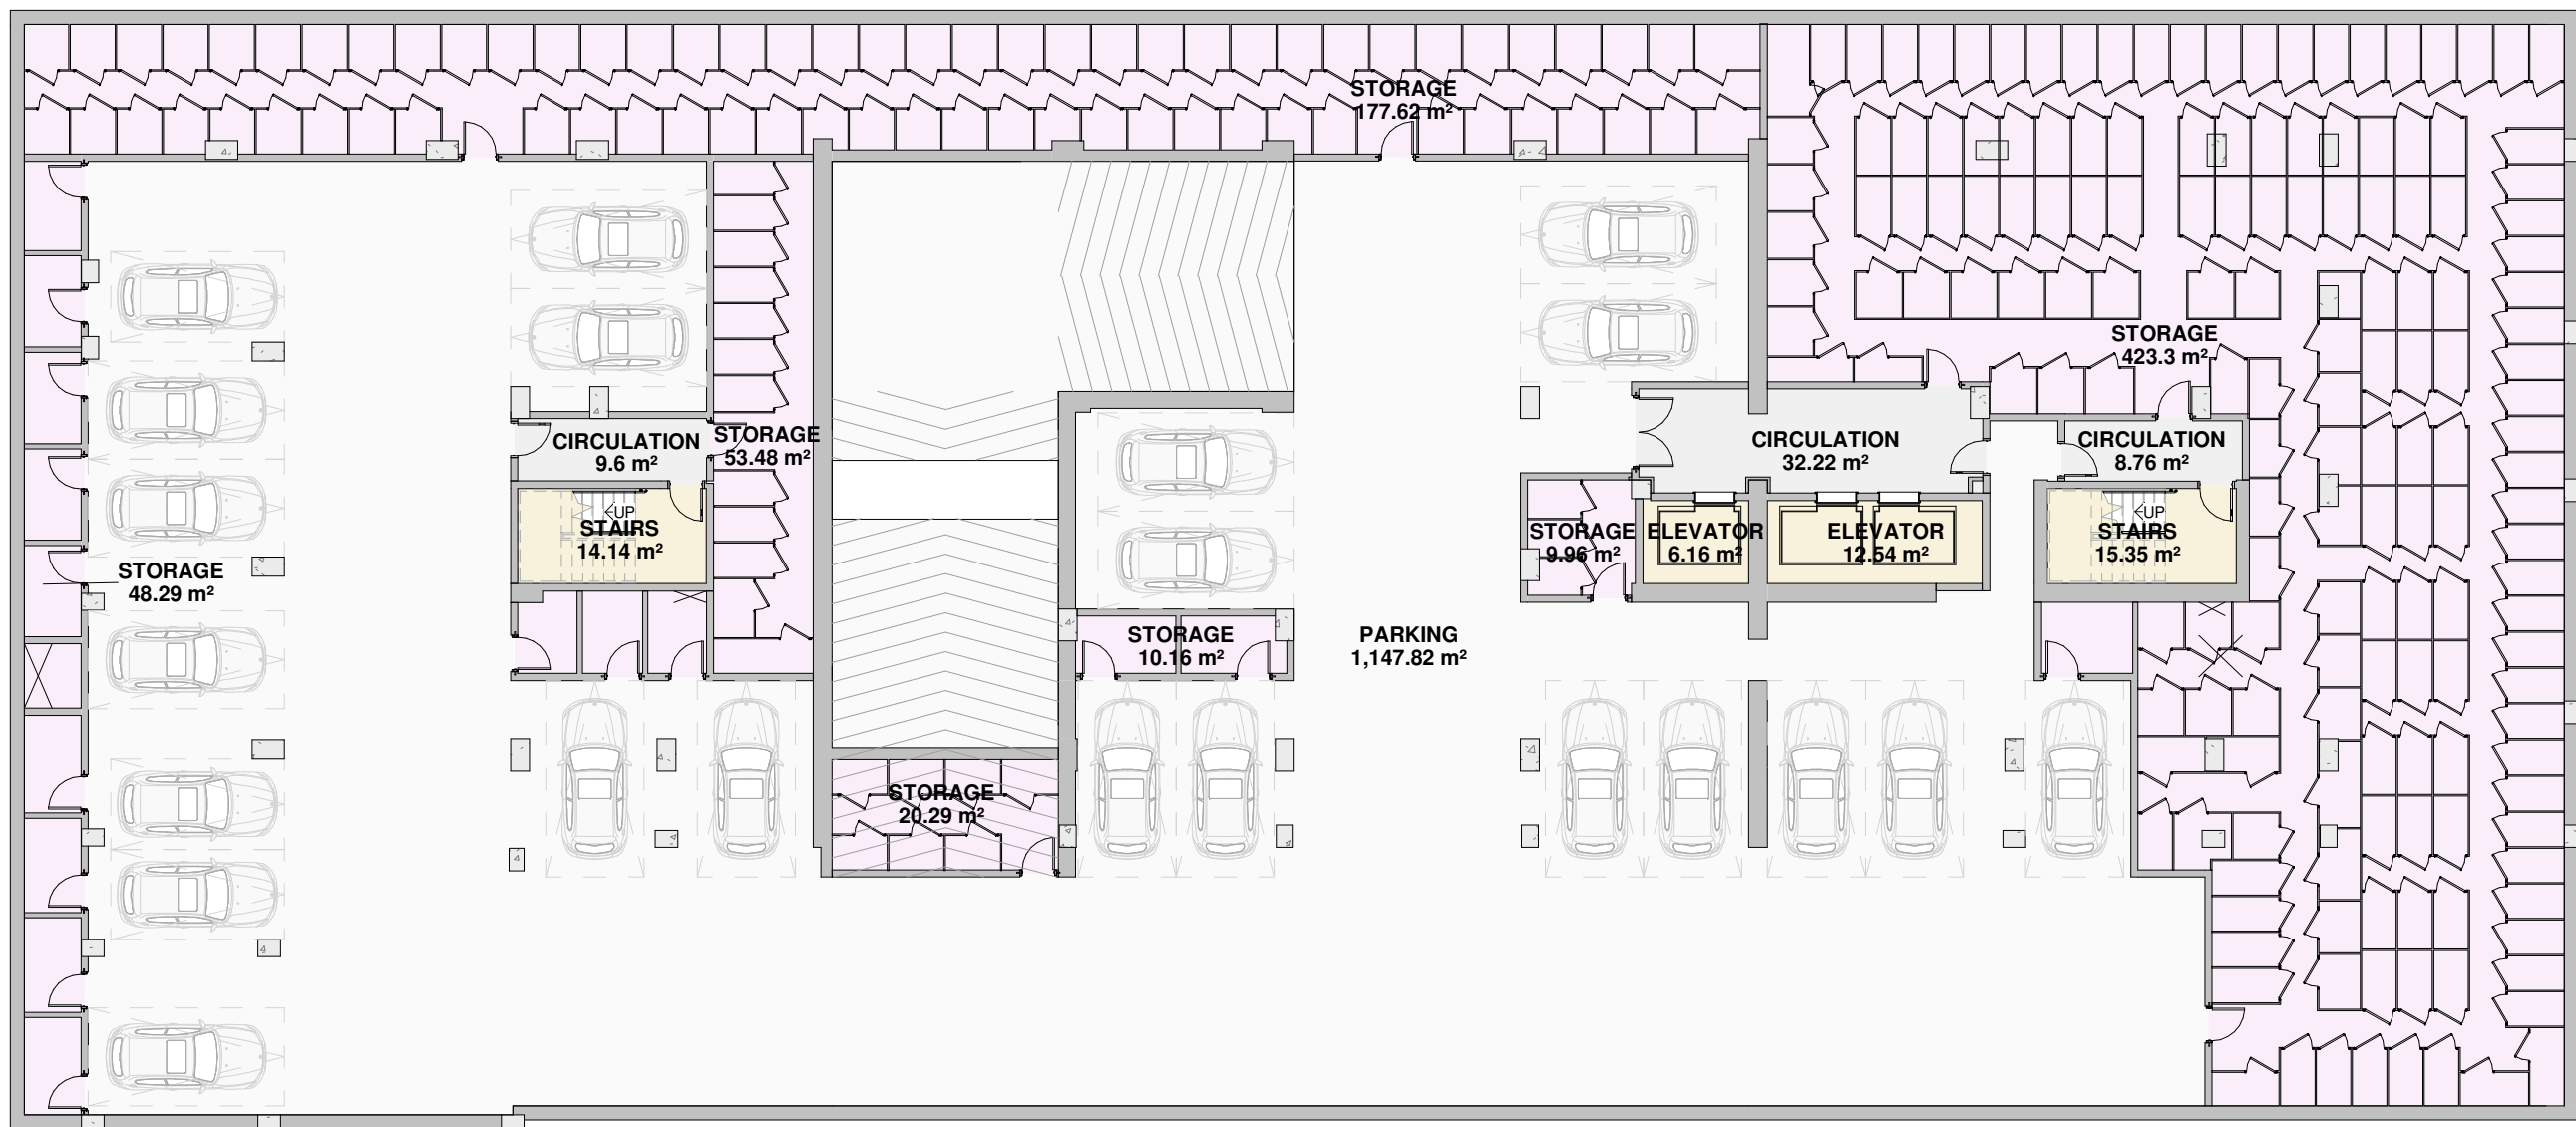

AREA LEGEND

- CIRCULATION
- ELEVATOR
- PARKING
- STAIRS
- STORAGE

GROSS AREAS - 3RD BASEMENT	
TYPE	AREA
ELEVATOR	6.16 m²
ELEVATOR	12.54 m²
CIRCULATION	9.61 m²
CIRCULATION	32.23 m²
CIRCULATION	7.86 m²
STORAGE	9.31 m²
STORAGE	133.53 m²
PARKING	1,301.94 m²
BICYCLE	224.56 m²
STORAGE	101.33 m²
STORAGE	10.16 m²
STORAGE	53.47 m²
STORAGE	47.04 m²
SHAFT	1.27 m²
SHAFT	0.25 m²
SHAFT	1.25 m²
STAIRS	15.35 m²
STAIRS	14.18 m²
STAIRS	1,988.04 m²

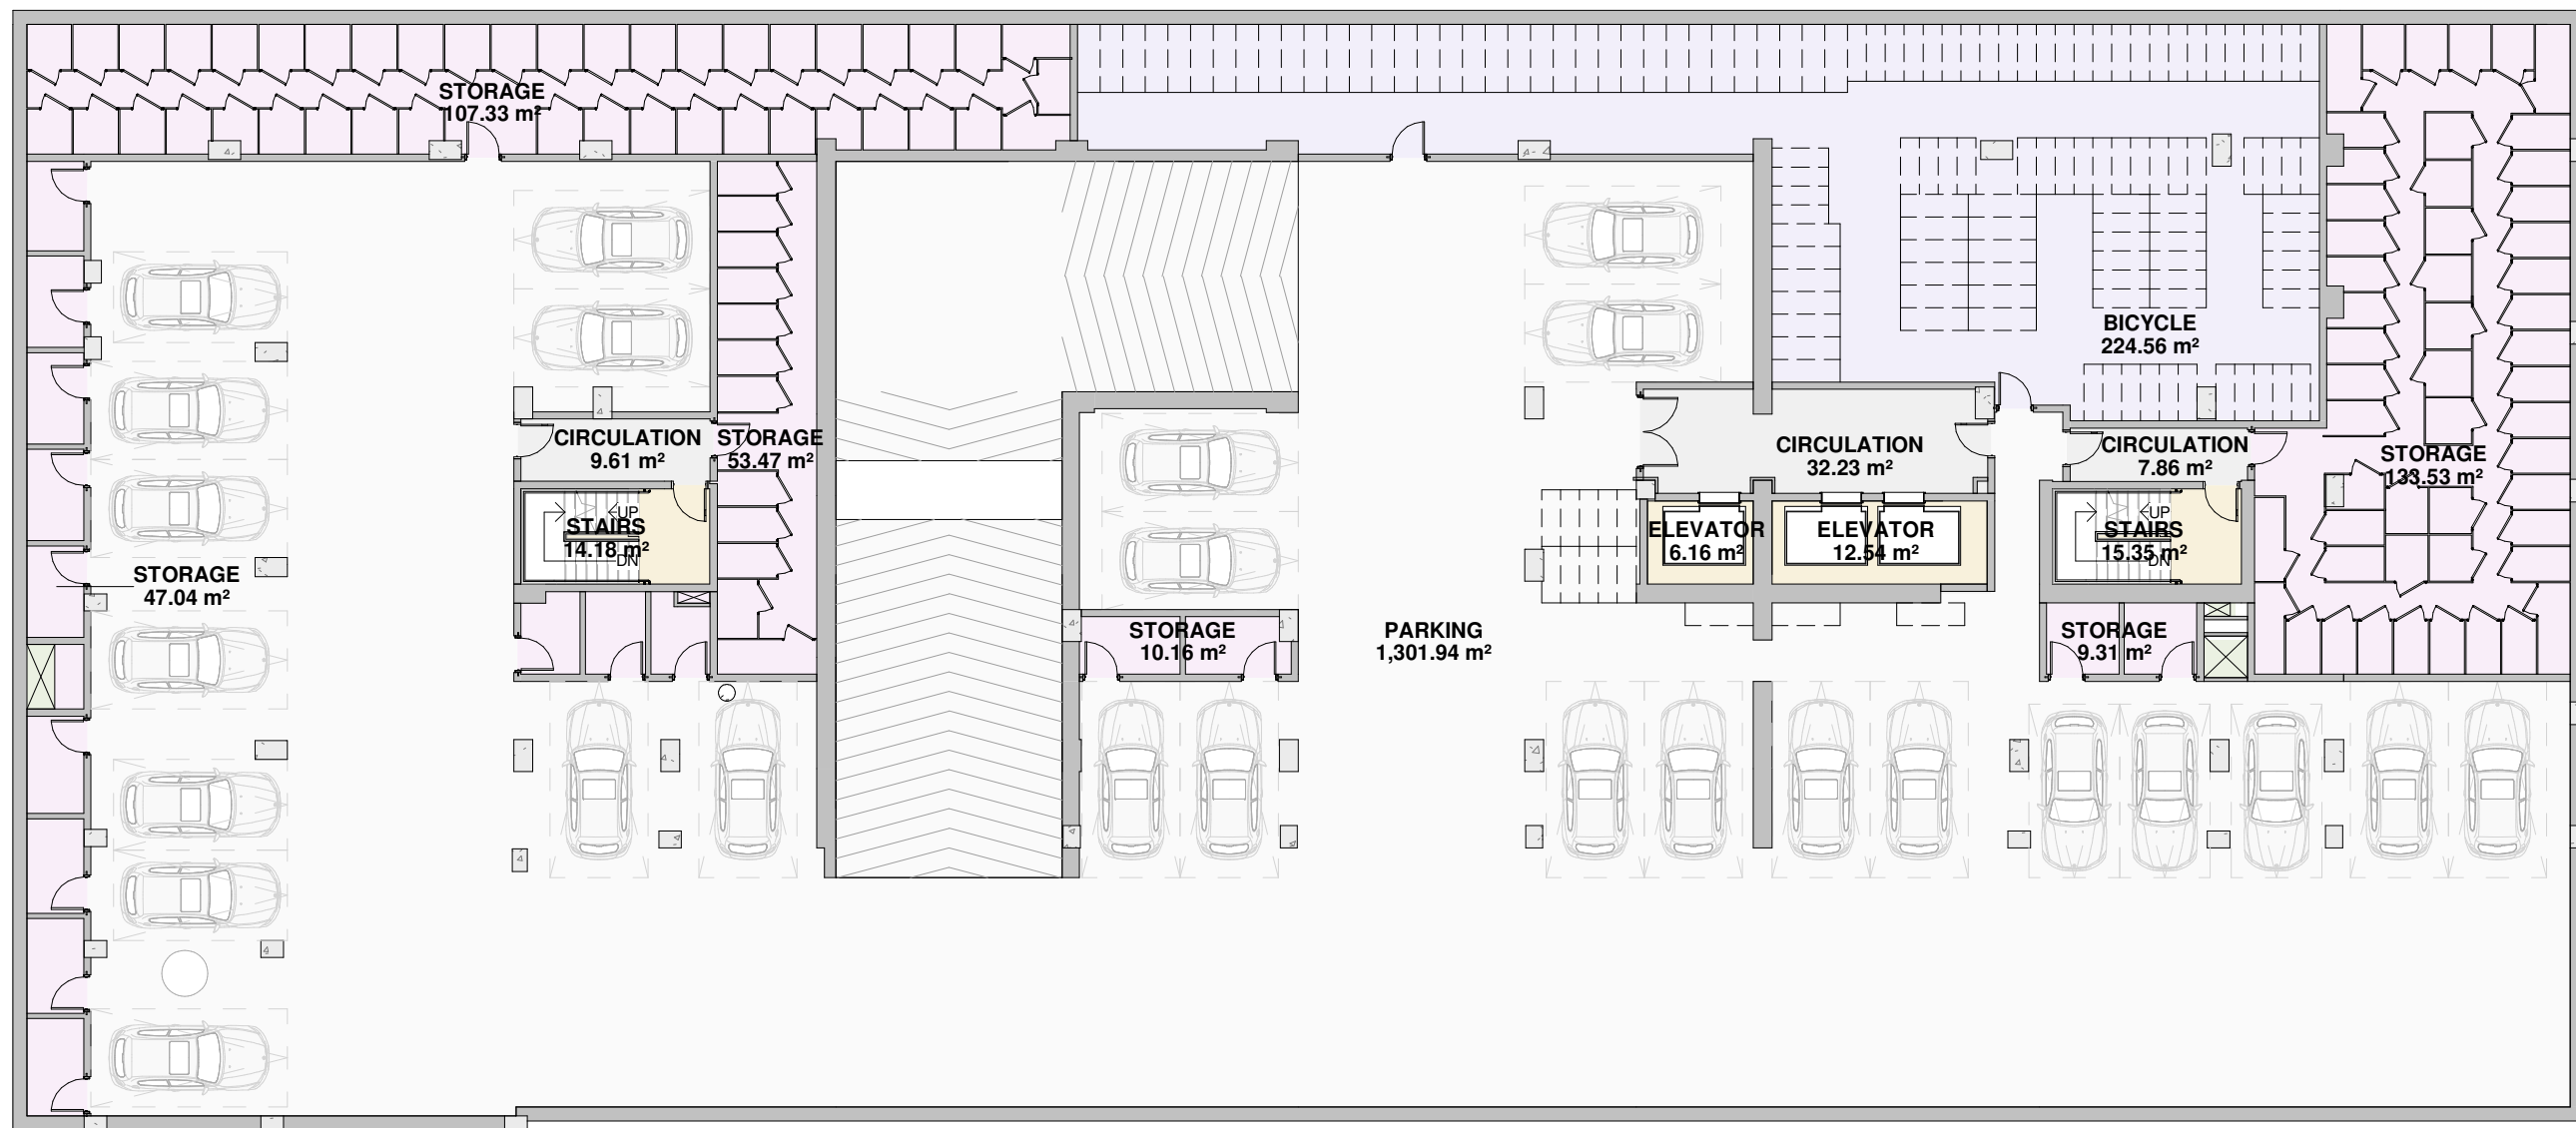


AREA LEGEND

- BICYCLE
- CIRCULATION
- ELEVATOR
- PARKING
- SHAFT
- STAIRS
- STORAGE

GROSS AREAS - 2ND BASEMENT	
TYPE	AREA
ELEVATOR	6.16 m²
ELEVATOR	12.54 m²
CIRCULATION	9.61 m²
CIRCULATION	32.23 m²
CIRCULATION	7.86 m²
STORAGE	9.31 m²
STORAGE	133.53 m²
PARKING	1,301.94 m²
BICYCLE	224.56 m²
STORAGE	101.33 m²
STORAGE	10.16 m²
STORAGE	53.47 m²
STORAGE	47.04 m²
SHAFT	1.27 m²
SHAFT	0.25 m²
SHAFT	1.25 m²
STAIRS	15.35 m²
STAIRS	14.18 m²
STAIRS	1,988.04 m²

1 3RD BASEMENT
A-010 1 : 200

2 2ND BASEMENT
A-010 1 : 200

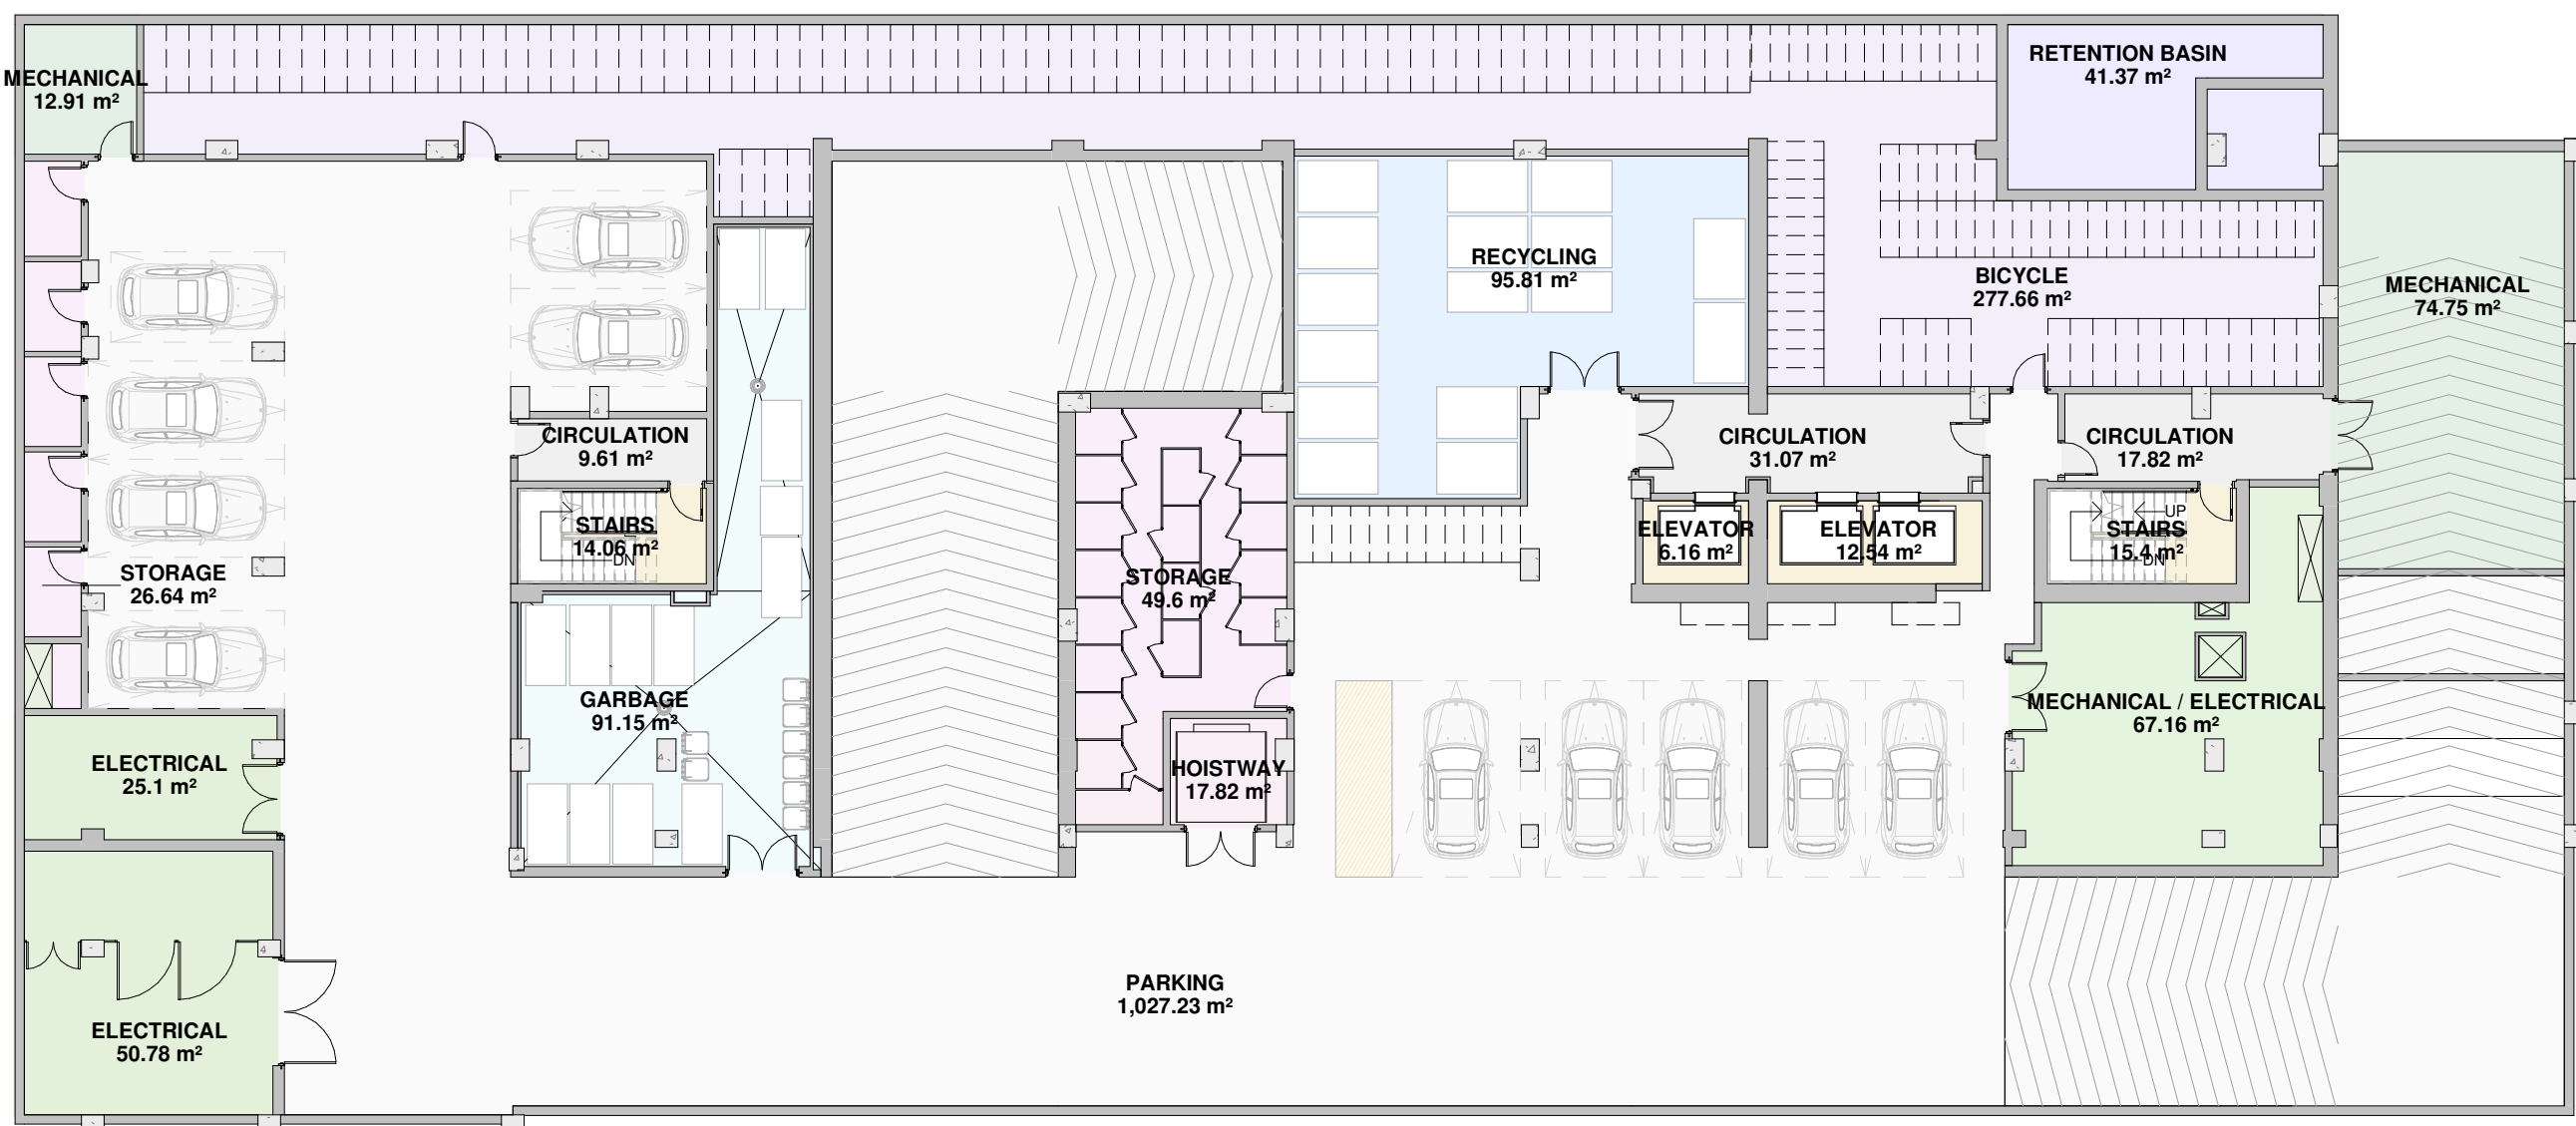


AREA LEGEND

- BICYCLE
- CIRCULATION
- ELECTRICAL
- ELEVATOR
- GARAGE
- HOISTWAY
- MECHANICAL

- MECHANICAL / ELECTRICAL
- PARKING
- RECYCLING
- RETENTION BASIN
- SHAFT
- STAIRS
- STORAGE

GROSS AREAS - BASEMENT	
TYPE	AREA
ELEVATOR	6.16 m²
ELEVATOR	12.54 m²
CIRCULATION	9.61 m²
CIRCULATION	31.07 m²
CIRCULATION	17.82 m²
BICYCLE	277.66 m²
MECHANICAL / ELECTRICAL	67.16 m²
PARKING	1,027.23 m²
RETENTION BASIN	41.37 m²
MECHANICAL	74.75 m²
MECHANICAL	12.21 m²
HOISTWAY	17.82 m²
GARAGE	91.15 m²
STORAGE	26.64 m²
ELECTRICAL	50.78 m²
ELECTRICAL	25.1 m²
RECYCLING	95.81 m²
STORAGE	49.6 m²
SHAFT	1.25 m²
SHAFT	1.52 m²
STAIRS	14.06 m²
STAIRS	15.4 m²
STAIRS	1,967.41 m²

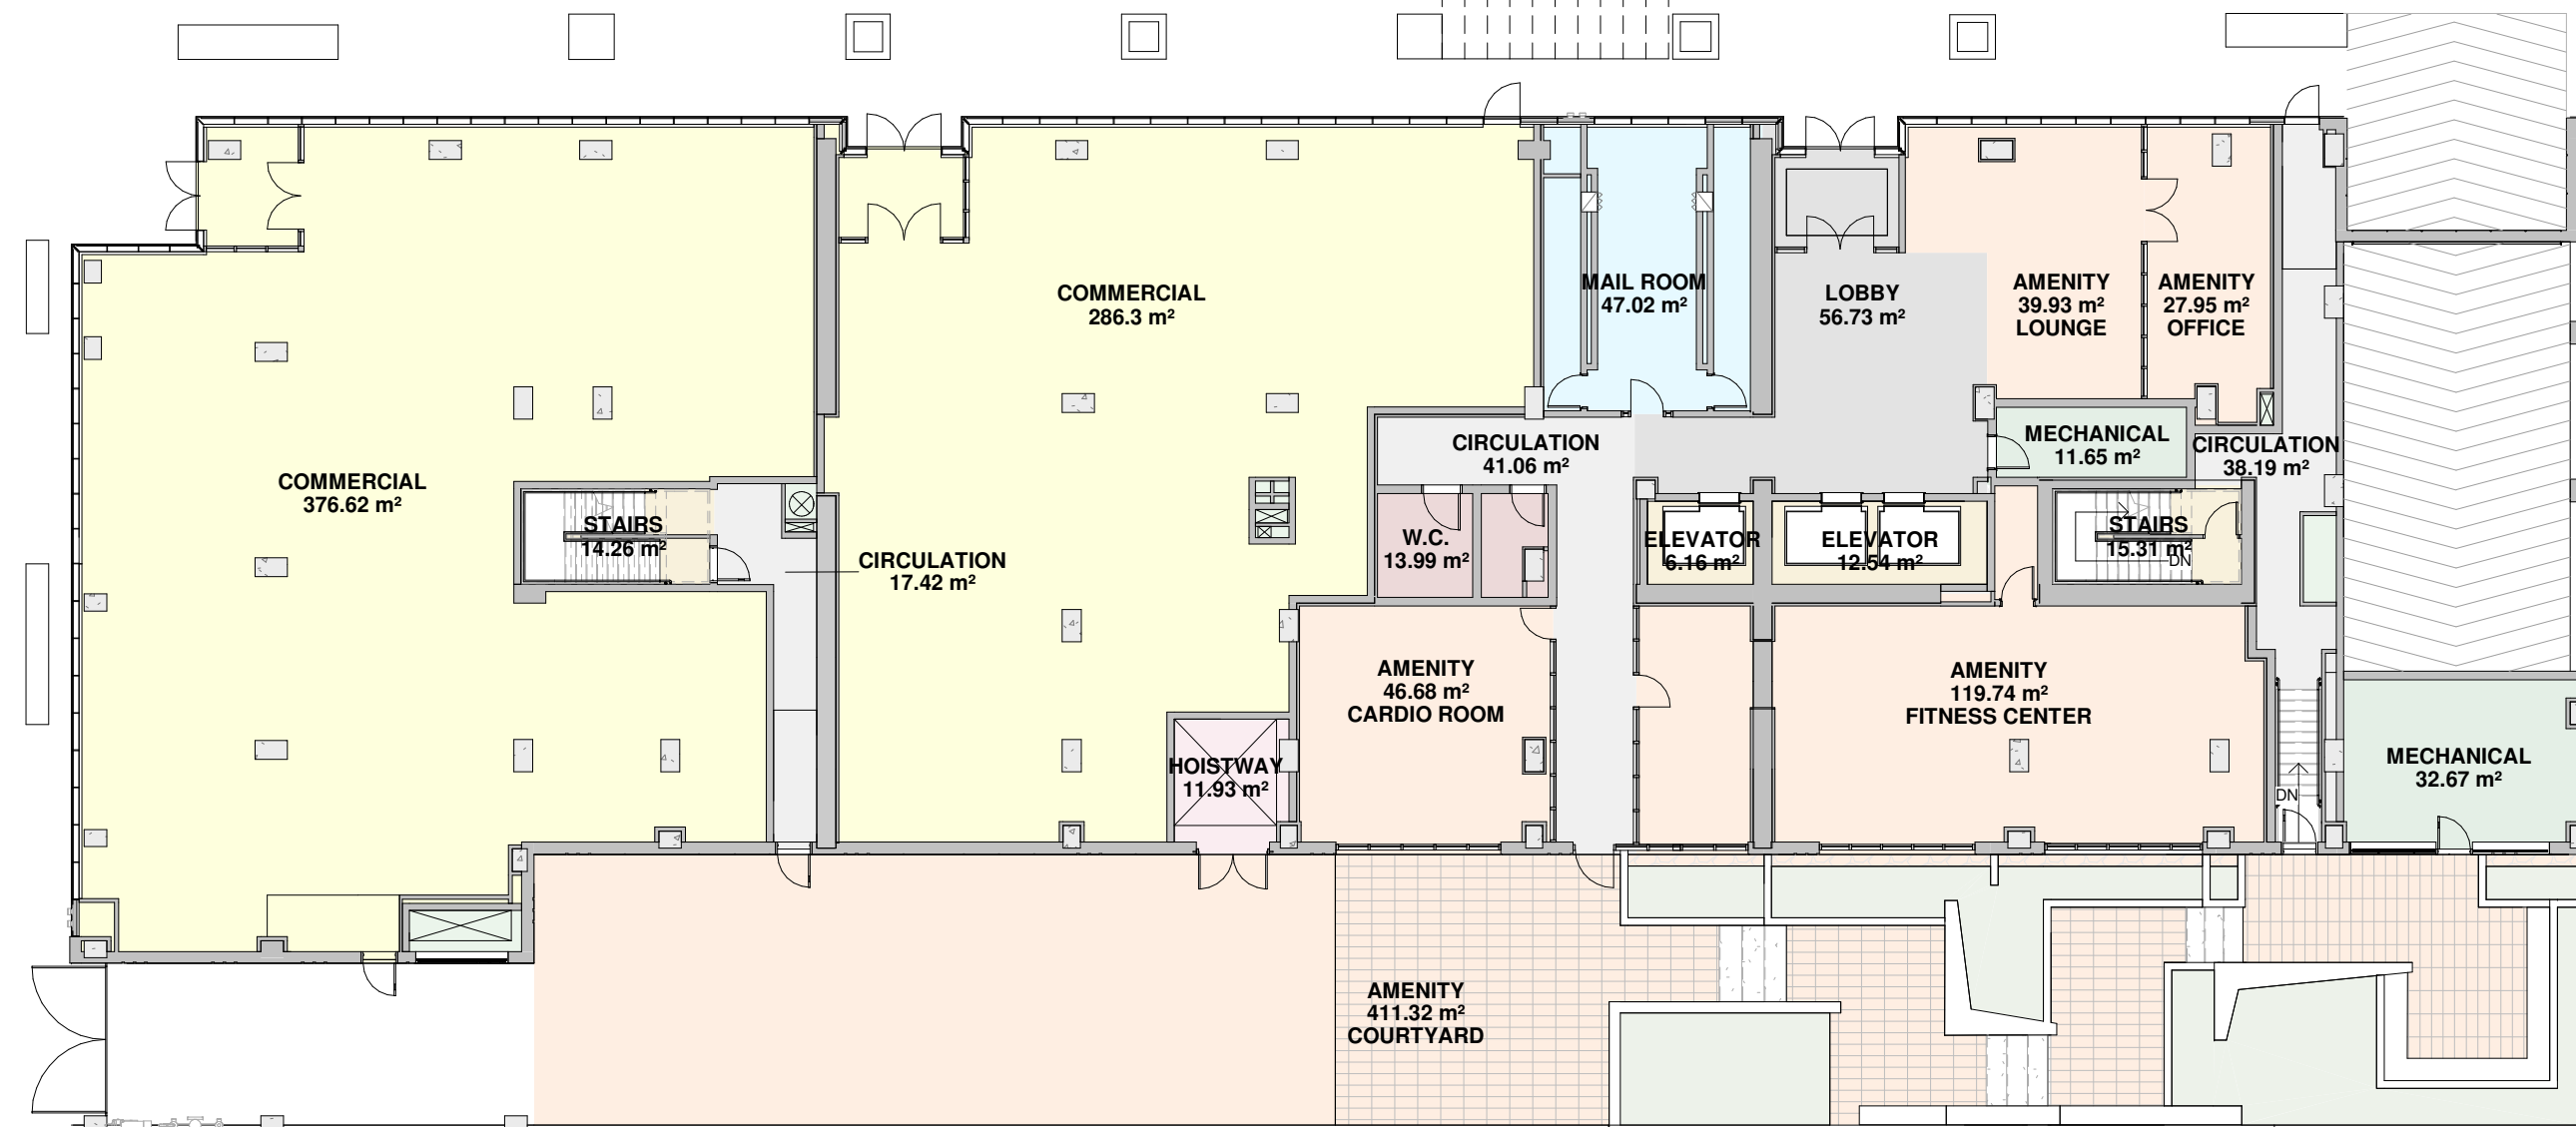

AREA LEGEND


- AMENITY
- CIRCULATION
- ELEVATOR
- COMMERCIAL
- HOISTWAY
- MAIL ROOM

- LOBBY
- MECHANICAL
- SHAFT
- STAIRS
- W.C.


GROSS AREAS - GROUND FLOOR		
NAME	TYPE	AREA
STAIR S1	CIRCULATION	17.42 m²
HALLWAY	CIRCULATION	41.56 m²
STAIR S2	CIRCULATION	38.19 m²
MAIL ROOM	MAIL ROOM	47.02 m²
COMMERCIAL	COMMERCIAL	276.92 m²
COMMERCIAL	COMMERCIAL	286.3 m²
FITNESS CENTER	AMENITY	119.74 m²
LOBBY	LOBBY	56.73 m²
LOUNGE	AMENITY	39.53 m²
CARDIO ROOM	AMENITY	46.68 m²
OFFICE	AMENITY	27.95 m²
BATHROOM	W.C.	13.39 m²
ELEVATOR	ELEVATOR	6.16 m²
ELEVATOR	ELEVATOR	12.54 m²
SHAFT	SHAFT	1.78 m²
SHAFT	SHAFT	2.44 m²
SHAFT	SHAFT	0.53 m²
SHAFT	SHAFT	5.08 m²
SHAFT	SHAFT	1.59 m²
STAIR S2	STAIRS	14.06 m²
STAIR S1	STAIRS	15.31 m²
FIREMAN ROOM	MECHANICAL	11.65 m²
MECHANICAL	MECHANICAL	32.67 m²
RECYCLING	HOISTWAY	11.93 m²
		1,227.56 m²

3 BASEMENT
A-010 1 : 200


4 GROUND FLOOR
A-010 1 : 200

 

ERIC HUO ARCHITECTS,
ONTARIO ASSOCIATION
OF ARCHITECTS
ERIC HUO
LICENCE
5507
Eric Huo

  50%

©

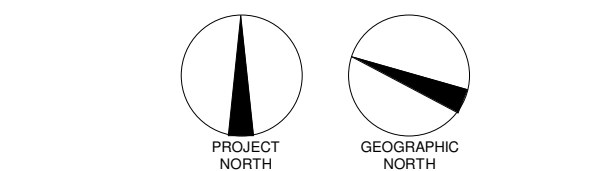

REVISIONS		
#	DESCRIPTION	DATE
1	ISSUED FOR PERMIT	29 NOV 2018

A-012 1 : 200



	STUDIO		CIRCULATION
	1BD		ELEVATOR
	2BD		SHAFT
	AMENITY		STAIRS
	BALCONY		W.C.

GROSS AREAS - LEVEL 25		
NAME	TYPE	AREA
2501	2BD	74.07 m ²
2502	1BD	53.42 m ²
2503	1BD	47.61 m ²
2504	1BD	48.63 m ²
2505	1BD	52.73 m ²
2506	2BD	79.57 m ²
2507	2BD	76.58 m ²
2508	1BD	48.63 m ²
2509	STUDIO	40.22 m ²
2510	STUDIO	35.73 m ²
2511	STUDIO	48.63 m ²
2512	1BD	44.61 m ²
BATHROOM	W.C	14.85 m ²
CIRCULATION	CIRCULATION	129.25 m ²
CO-WORKING	AMENITY	123.5 m ²
ELEVATOR	ELEVATOR	6.16 m ²
ELEVATOR	ELEVATOR	6.16 m ²
SHAFT	SHAFT	0.86 m ²
SHAFT	SHAFT	0.86 m ²
SHAFT	SHAFT	0.86 m ²
SHAFT	SHAFT	1.71 m ²
SHAFT	SHAFT	1.3 m ²
SHAFT	SHAFT	1.67 m ²
STAR S1	STAIRS	14.34 m ²
STAR S2	STAIRS	97.6 m ²



	1BD		ELEVATOR
	2BD		MECHANICAL
	AMENITY		SHAFT
	CIRCULATION		STAIRS
	ELECTRICAL		W.C.

GROSS AREAS - LEVEL ROOF			
NAME	TYPE	AREA	
2001	2BD	88.31	m²
2002	2BD	93.45	m²
2003	1BD	53.5	m²
2004	1BD	56.74	m²
BATHROOM	W.C.	15.59	m²
CIRCULATION	CIRCULATION	12.61	m²
ELECTRICAL	ELECTRICAL	37.4	m²
ELEVATOR	ELEVATOR	0.74	m²
ELEVATOR	ELEVATOR	12.54	m²
MECHANICAL	MECHANICAL	104.51	m²
SHAFT	SHAFT	1.82	m²
SHAFT	SHAFT	0.91	m²
SHAFT	SHAFT	1.11	m²
SHAFT	SHAFT	1.82	m²
SHAFT	SHAFT	1.38	m²
STAIR 32	STAIR	16.91	m²
STAIRS 34, 55	STAIRS	17.34	m²
STAIRS 56, 57	STAIRS	15.19	m²
URINAL CHALET	AMENITY	48.29	m²

A-012 1 : 200

BALCONY AREA		
LEVEL	NUMBER	AREA
LEVEL 2	13	74.72 m ²
LEVEL 3	13	74.65 m ²
LEVEL 4	13	74.43 m ²
LEVEL 5	13	74.49 m ²
LEVEL 6	13	74.49 m ²
LEVEL 7	10	117.5 m ²
LEVEL 8	8	151.56 m ²
LEVEL 9	8	151.56 m ²
TOTAL		2,968.83 m ²

AMENITY AREA				GROSS AREAS	
LEVEL	LOCATION	TYPE	AREATYPE		AREA
GROUND FLOOR	COMMON SPACES	FITNESS CENTER	COMMERCIAL		2,316.71 m ²
GROUND FLOOR	COMMON SPACES	LOUNGE	COMMERCIAL		662.92 m ²
GROUND FLOOR	COMMON SPACES	CARDIO ROOM	COMMERCIAL SPACES		710.70 m ²
GROUND FLOOR	COMMON SPACES	OFFICE	RECREATION		543.3 m ²
GROUND FLOOR	COMMON SPACES	LOBBY	PARKING		5,765.01 m ²
GROUND FLOOR	COMMON SPACES	BATHROOM	RESTROOM		2,443.4 m ²
LEVEL 7	COMMON SPACES	LOUNGE	RECREATION		213.61 m ²
LEVEL 7	COMMON SPACES	LOUNGE	RECREATION		889.89 m ²
LEVEL 7	COMMON SPACES	BATHROOM	RESTROOM		224.1 m ²
LEVEL 7	COMMON SPACES	BATHROOM			15.04 m ²
LEVEL 25	COMMON SPACES	CO WORKING			123.5 m ²
LEVEL 25	COMMON SPACES	BATHROOM			14.61 m ²
ROOF	COMMON SPACES	URBAN CHALET			48.29 m ²
ROOF	COMMON SPACES	BATHROOM			15.99 m ²
COMMON SPACES 15					715.75 m ²
GROUND FLOOR	COMMON SPACES EXTERIOR	COURTYARD			411.52 m ²
LEVEL 7	COMMON SPACES EXTERIOR	TERRACE			162.72 m ²
ROOF	COMMON SPACES EXTERIOR	TERRACE			59.66 m ²
COMMON SPACES EXTERIOR: 3					633.93 m ²
					1,344.45 m ²

[illegible]

LAURENCE
INGENIERIE CIVILE

Civil Engineer



Structural Engineer

GROUPE
cme
 SERVICES D'INGÉNÉRIE

Mechanical/Electrical Engineer

siteform



Landscape Architecture
GAUVREAU
DESIGN

Interior Design

110 O'CONNOR

O'CONNOR STREET
OTTAWA, ONTARIO

Sheet name :

scale :	1 : 200	drawn by :	E.H.	
date :	date	approved by :	E.H.	
folder :	23-032	drawing :		A-012




1 TYPICAL PODIUM FLOOR
A-013 1 : 100

GENERAL NOTES:

Do not measure directly on the plans.
All dimensions and general conditions are to be verified before the
beginning of work.

Never proceed with uncertainty.

This drawing must be read carefully with the architectural
specifications as well as the general notes.

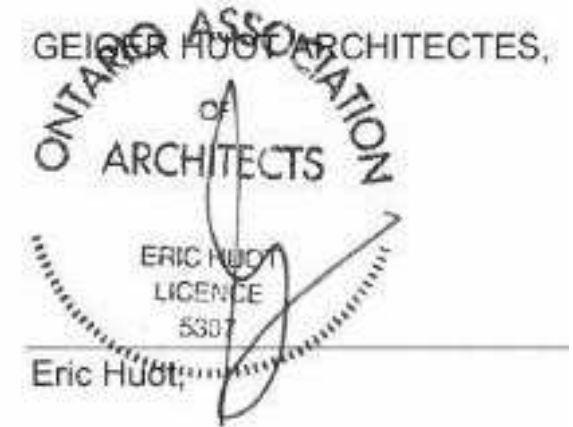


Stamp



GROUPE MACH
681 rue Saint-Paul, Suite 500
Montreal, QC H2C 1L8
Tel: 514-374-6506 Fax: 514-374-5561

Client

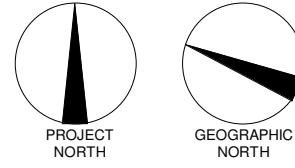

REVISIONS		
#	DESCRIPTION	DATE
1	ISSUED FOR PERMIT	20 NOV 2024

2024-08-13	POUR COORDINATION	O.P.
2024-08-18	POUR COORDINATION	O.P.
2024-08-27	POUR COORDINATION	O.P.
2024-10-04	POUR COORDINATION	O.P.
2024-10-30	POUR COORDINATION	O.P.
2024-11-12	POUR COORDINATION	O.P.
2024-11-18	POUR COORDINATION	O.P.
2024-11-29	ISSUED FOR PERMIT	O.P.

Revision



Civil Engineer



Structural Engineer



Mechanical/Electrical Engineer



Interior Designer


110 O'CONNOR

O'CONNOR STREET
OTTAWA, ONTARIO

Sheet name:



RESIDENTIAL ROOM SIZES


0000	1 : 100	drawn by :	E.H.	
000	date	approved by :	E.H.	
0000	23-03-2025	drawing	A-014	

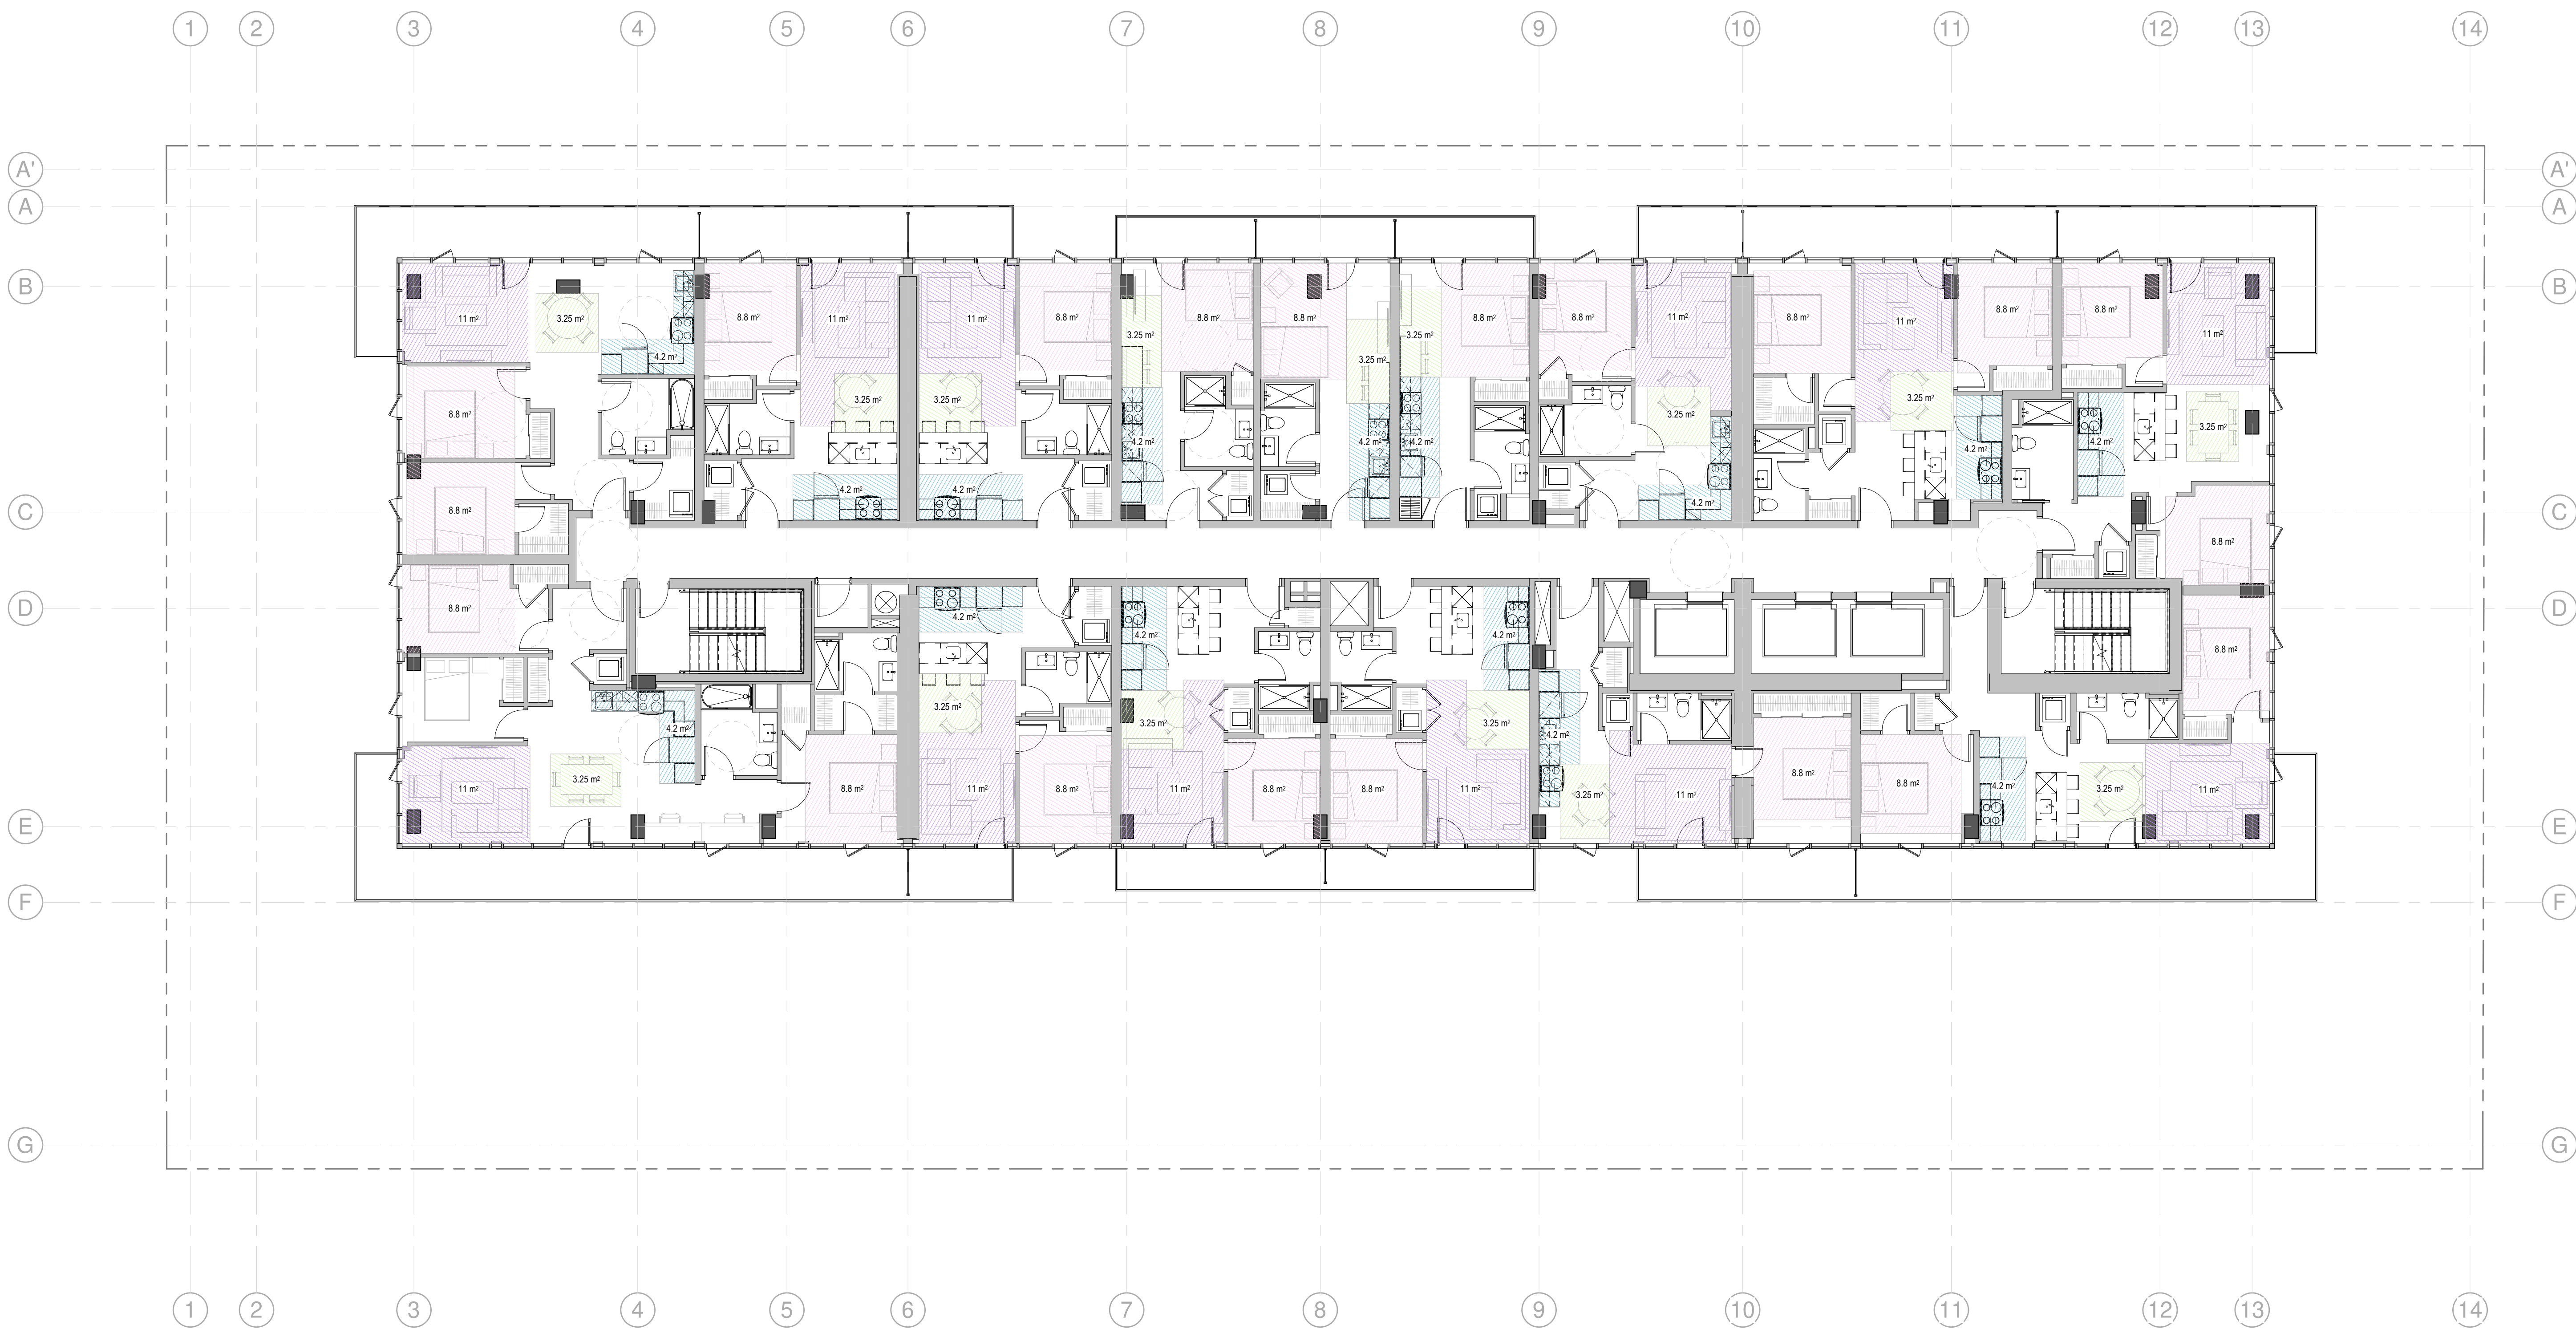

1
A-014
TYPICAL TOWER FLOOR
1 : 100

1. EMERGENCY OPERATIONS OF ELEVATORS SHALL COMPLY TO ARTICLE
3.2.6.4 OF ONTARIO REGULATION 332/12 BUILDING CODE
2. ELEVATOR FOR USE BY FIREFIGHTERS SHALL COMPLY TO ARTICLE
3.2.6.5 OF ONTARIO REGULATION 332/12 BUILDING CODE

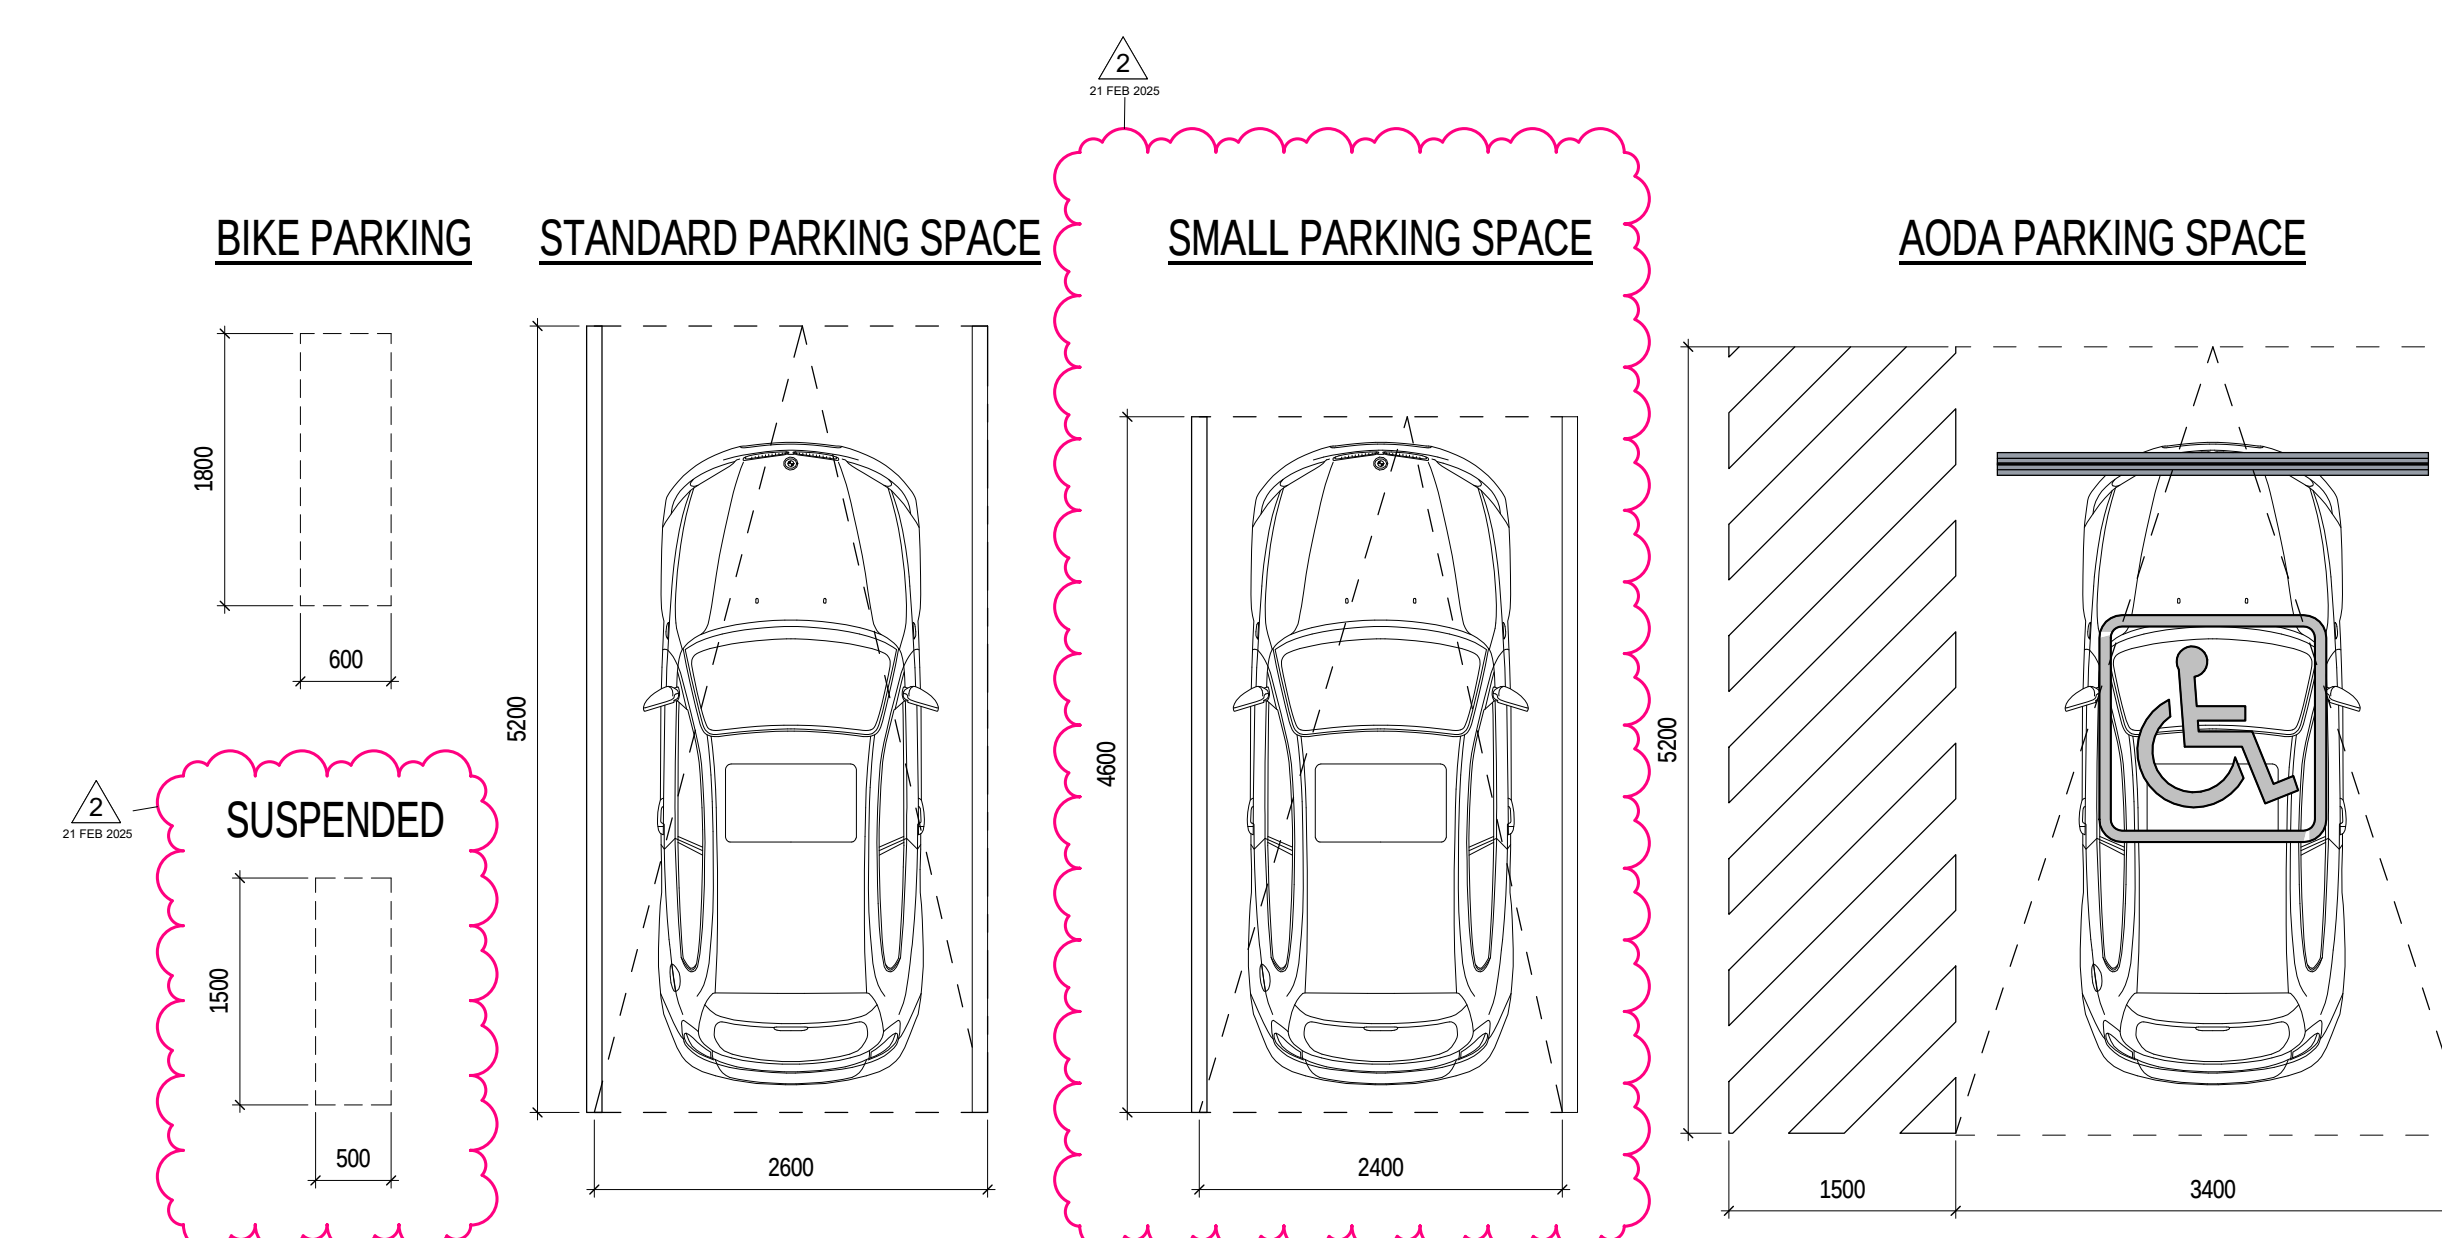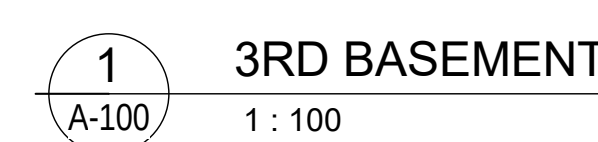

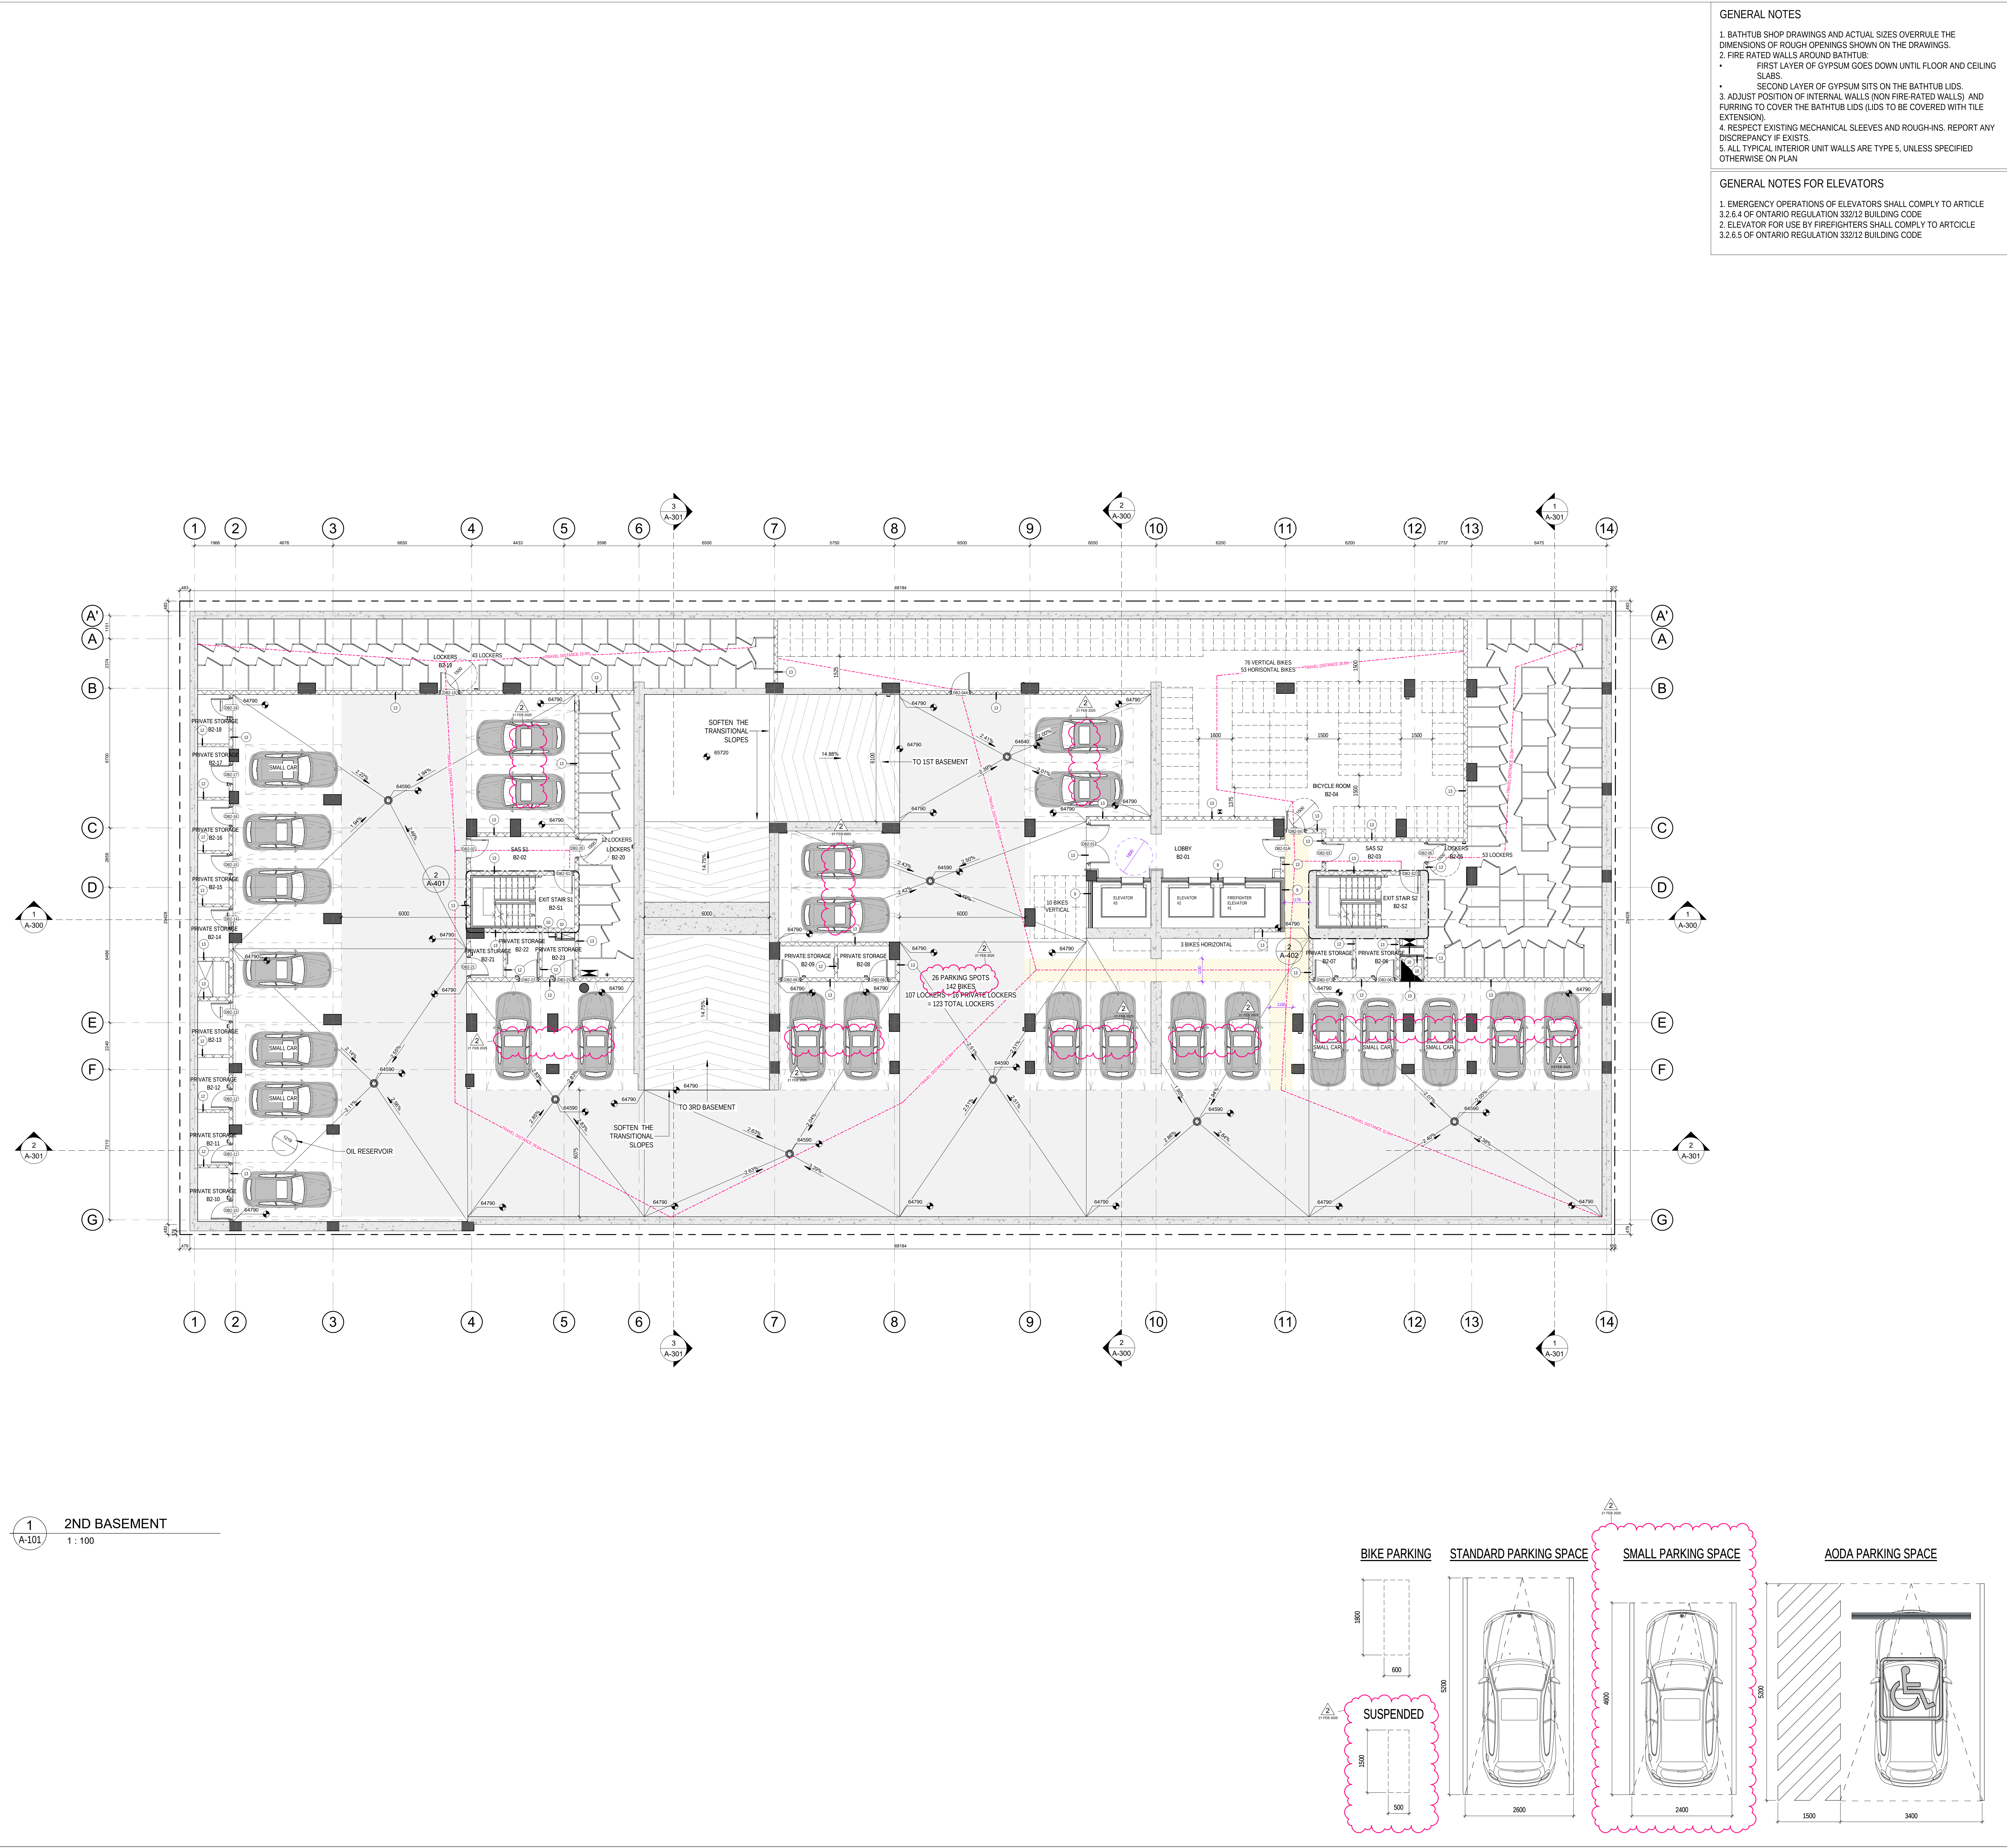

REVISIONS		
#	DESCRIPTION	DATE
1	ISSUED FOR PERMIT	28 NOV 2024

2024.08.13	POUR COORDINATION	O.P.
2024.08.18	POUR COORDINATION	O.P.
2024.08.27	POUR COORDINATION	O.P.
2024.10.04	POUR COORDINATION	O.P.
2024.10.28	POUR COORDINATION	O.P.
2024.11.12	POUR COORDINATION	O.P.
2024.11.18	POUR COORDINATION	O.P.
2024.11.29	ISSUED FOR PERMIT	O.P.


posh:	As indicated	drawn by:	E.H.
date:	date	approved by:	E.H.
drawn:	23.03.2024	drawing:	A-103

GENERAL NOTES

- BATHTUB SHOP DRAWINGS AND ACTUAL SIZES OVERRULE THE DIMENSIONS OF ROUGH OPENINGS SHOWN ON THE DRAWINGS.
- FIRE RATED WALLS AROUND BATHTUB:
 - FIRST LAYER OF GYPSUM GOES DOWN UNTIL FLOOR AND CEILING SLABS.
 - SECOND LAYER OF GYPSUM SITS ON THE BATHTUB LIDS.
- ADJUST POSITION OF INTERNAL WALLS (NON FIRE-RATED WALLS) AND FURRING TO COVER THE BATHTUB LIDS (LIDS TO BE COVERED WITH TILE EXTENSION).
- RESPECT EXISTING MECHANICAL SLEEVES AND ROUGH-INS. REPORT ANY DISCREPANCY IF EXISTS.
- ALL TYPICAL INTERIOR UNIT WALLS ARE TYPE 5, UNLESS SPECIFIED OTHERWISE ON PLAN.

GENERAL NOTES FOR ELEVATORS

- EMERGENCY OPERATIONS OF ELEVATORS SHALL COMPLY TO ARTICLE 3.2.6.4 OF ONTARIO REGULATION 332/12 BUILDING CODE.
- ELEVATOR FOR USE BY FIREFIGHTERS SHALL COMPLY TO ARTICLE 3.2.6.5 OF ONTARIO REGULATION 332/12 BUILDING CODE.

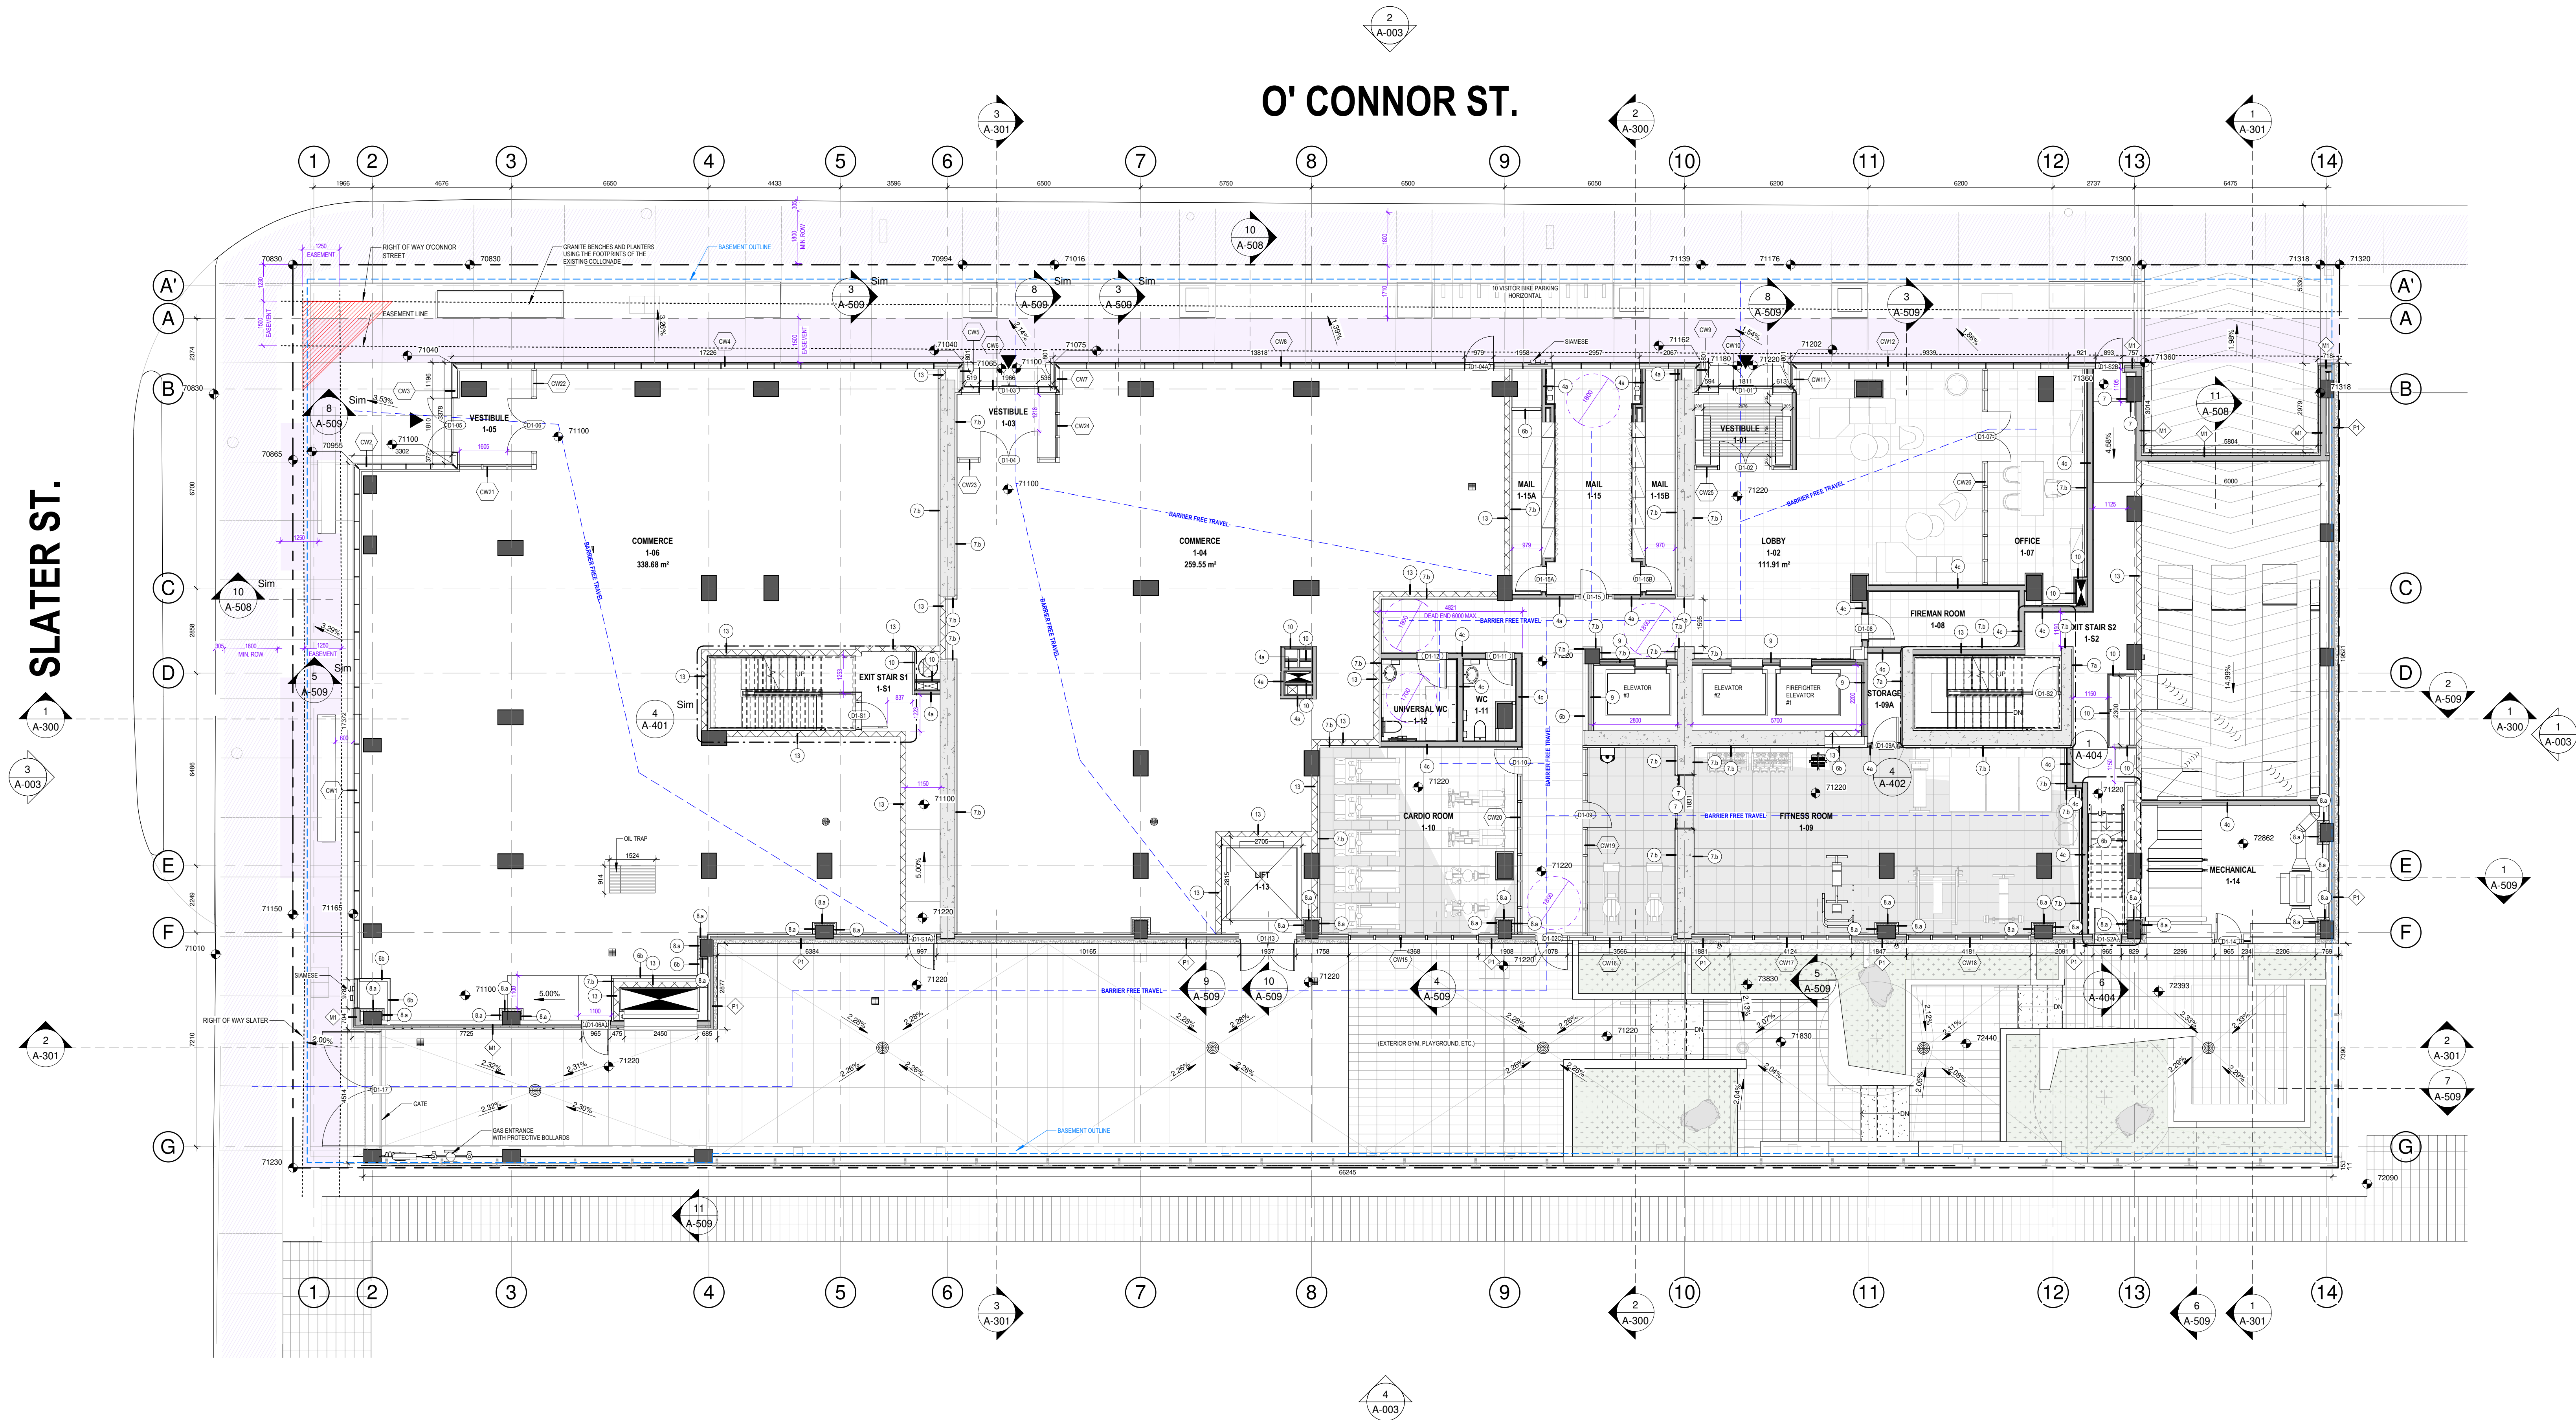

1 GROUND FLOOR
1 : 100

[illegible]

date :	date	approved by : E.H.	
folder :	23 032	drawing :	

1. BATHTUB SHOP DRAWINGS AND ACTUAL SIZES OVERRULE THE DIMENSIONS OF ROUGH OPENINGS SHOWN ON THE DRAWINGS.
2. FIRE RATED WALLS AROUND BATHTUB:
 - FIRST LAYER OF GYPSUM GOES DOWN UNTIL FLOOR AND CEILING SLABS.
 - SECOND LAYER OF GYPSUM SITS ON THE BATHTUB LIDS.
3. ADJUST POSITION OF INTERNAL WALLS (NON FIRE-RATED WALLS) AND FURRING TO COVER THE BATHTUB LIDS (LIDS TO BE COVERED WITH TILE EXTENSION).
4. REPORT ANY EXISTING MECHANICAL SLEEVES AND ROUGH-INS. REPORT ANY DISCREPANCY IF EXISTS.
5. ALL TYPICAL INTERIOR UNIT WALLS ARE TYPE 5, UNLESS SPECIFIED OTHERWISE ON PLAN

1. EMERGENCY OPERATIONS OF ELEVATORS SHALL COMPLY TO ARTICLE 3.2.6.4 OF ONTARIO REGULATION 332/12 BUILDING CODE
2. ELEVATOR FOR USE BY FIREFIGHTERS SHALL COMPLY TO ARTICLE 3.2.6.5 OF ONTARIO REGULATION 332/12 BUILDING CODE



GENERAL NOTES

1. BATHTUB SHOP DRAWINGS AND ACTUAL SIZES OVERRULE THE DIMENSIONS OF ROUGH OPENINGS SHOWN ON THE DRAWINGS.

2. FIRE RATED WALLS AROUND BATHTUB:

- FIRST LAYER OF GYPSUM GOES DOWN UNTIL FLOOR AND CEILING SLABS.
- SECOND LAYER OF GYPSUM SITS ON THE BATHTUB LIDS.

3. ADJUST POSITION OF INTERNAL WALLS (NON FIRE-RATED WALLS) AND FURRING TO COVER THE BATHTUB LIDS (LIDS TO BE COVERED WITH TILE EXTENSION).

4. RESPECT EXISTING MECHANICAL SLEEVES AND ROUGH-INS. REPORT ANY DISCREPANCY IF EXISTS.

5. ALL TYPICAL INTERIOR UNIT WALLS ARE TYPE 5, UNLESS SPECIFIED OTHERWISE ON PLAN.

GENERAL NOTES FOR ELEVATORS

1. EMERGENCY OPERATIONS OF ELEVATORS SHALL COMPLY TO ARTICLE 3.2.6.4 OF ONTARIO REGULATION 332/12 BUILDING CODE.

2. ELEVATOR FOR USE BY FIREFIGHTERS SHALL COMPLY TO ARTICLE 3.2.6.5 OF ONTARIO REGULATION 332/12 BUILDING CODE.

GeigerHuo
architects

404 rue Des Rues, 104 Montreal, QC H4J 1H9
tel. 514 955-3338 fax. 514 955-3375
info@geigerhuo.com

GENERAL NOTES:

Do not measure directly on the plans.

All dimensions and general conditions are to be verified before the beginning of work.

Never proceed with uncertainty.

This drawing must be read carefully with the architectural specifications as well as the general notes.

GEIGER ASSOCIATION of ARCHITECTS

ERIC HUO
Licence 5531
Eric Huo

Stamp

MACH

GRUPE MACH
101 rue Saint-Paul, Suite 500
Montreal, QC H2C 1T1
Tel. 514 274-5555 Fax. 514 274-5551

Client

REVISIONS		
#	DESCRIPTION	DATE
1	ISSUED FOR PERMIT	28 NOV 2024

2024.08.13	POUR COORDINATION	O.P.
2024.08.18	POUR COORDINATION	O.P.
2024.08.27	POUR COORDINATION	O.P.
2024.10.04	POUR COORDINATION	O.P.
2024.10.28	POUR COORDINATION	O.P.
2024.11.12	POUR COORDINATION	O.P.
2024.11.18	POUR COORDINATION	O.P.
2024.11.29	ISSUED FOR PERMIT	O.P.

Revision

LAU REE
MECHANICAL ENGINEER

Civil Engineer

LC
Structural Engineer

GRUPE **cme**
SERVICES D'INGENIERIE
Mechanical/Electrical Engineer

siteform
Landscape Architect

DG
GAUVREAU
D. E. S. I. C. N.
Interior Designer


110 O'CONNOR

O'CONNOR STREET
OTTAWA, ONTARIO


Sheet name:

2ND FLOOR PLAN - A

scale:	As indicated	drawn by:	E.H.
date:		approved by:	E.H.
drawn:	23.02.2024	drawing:	A-104-A

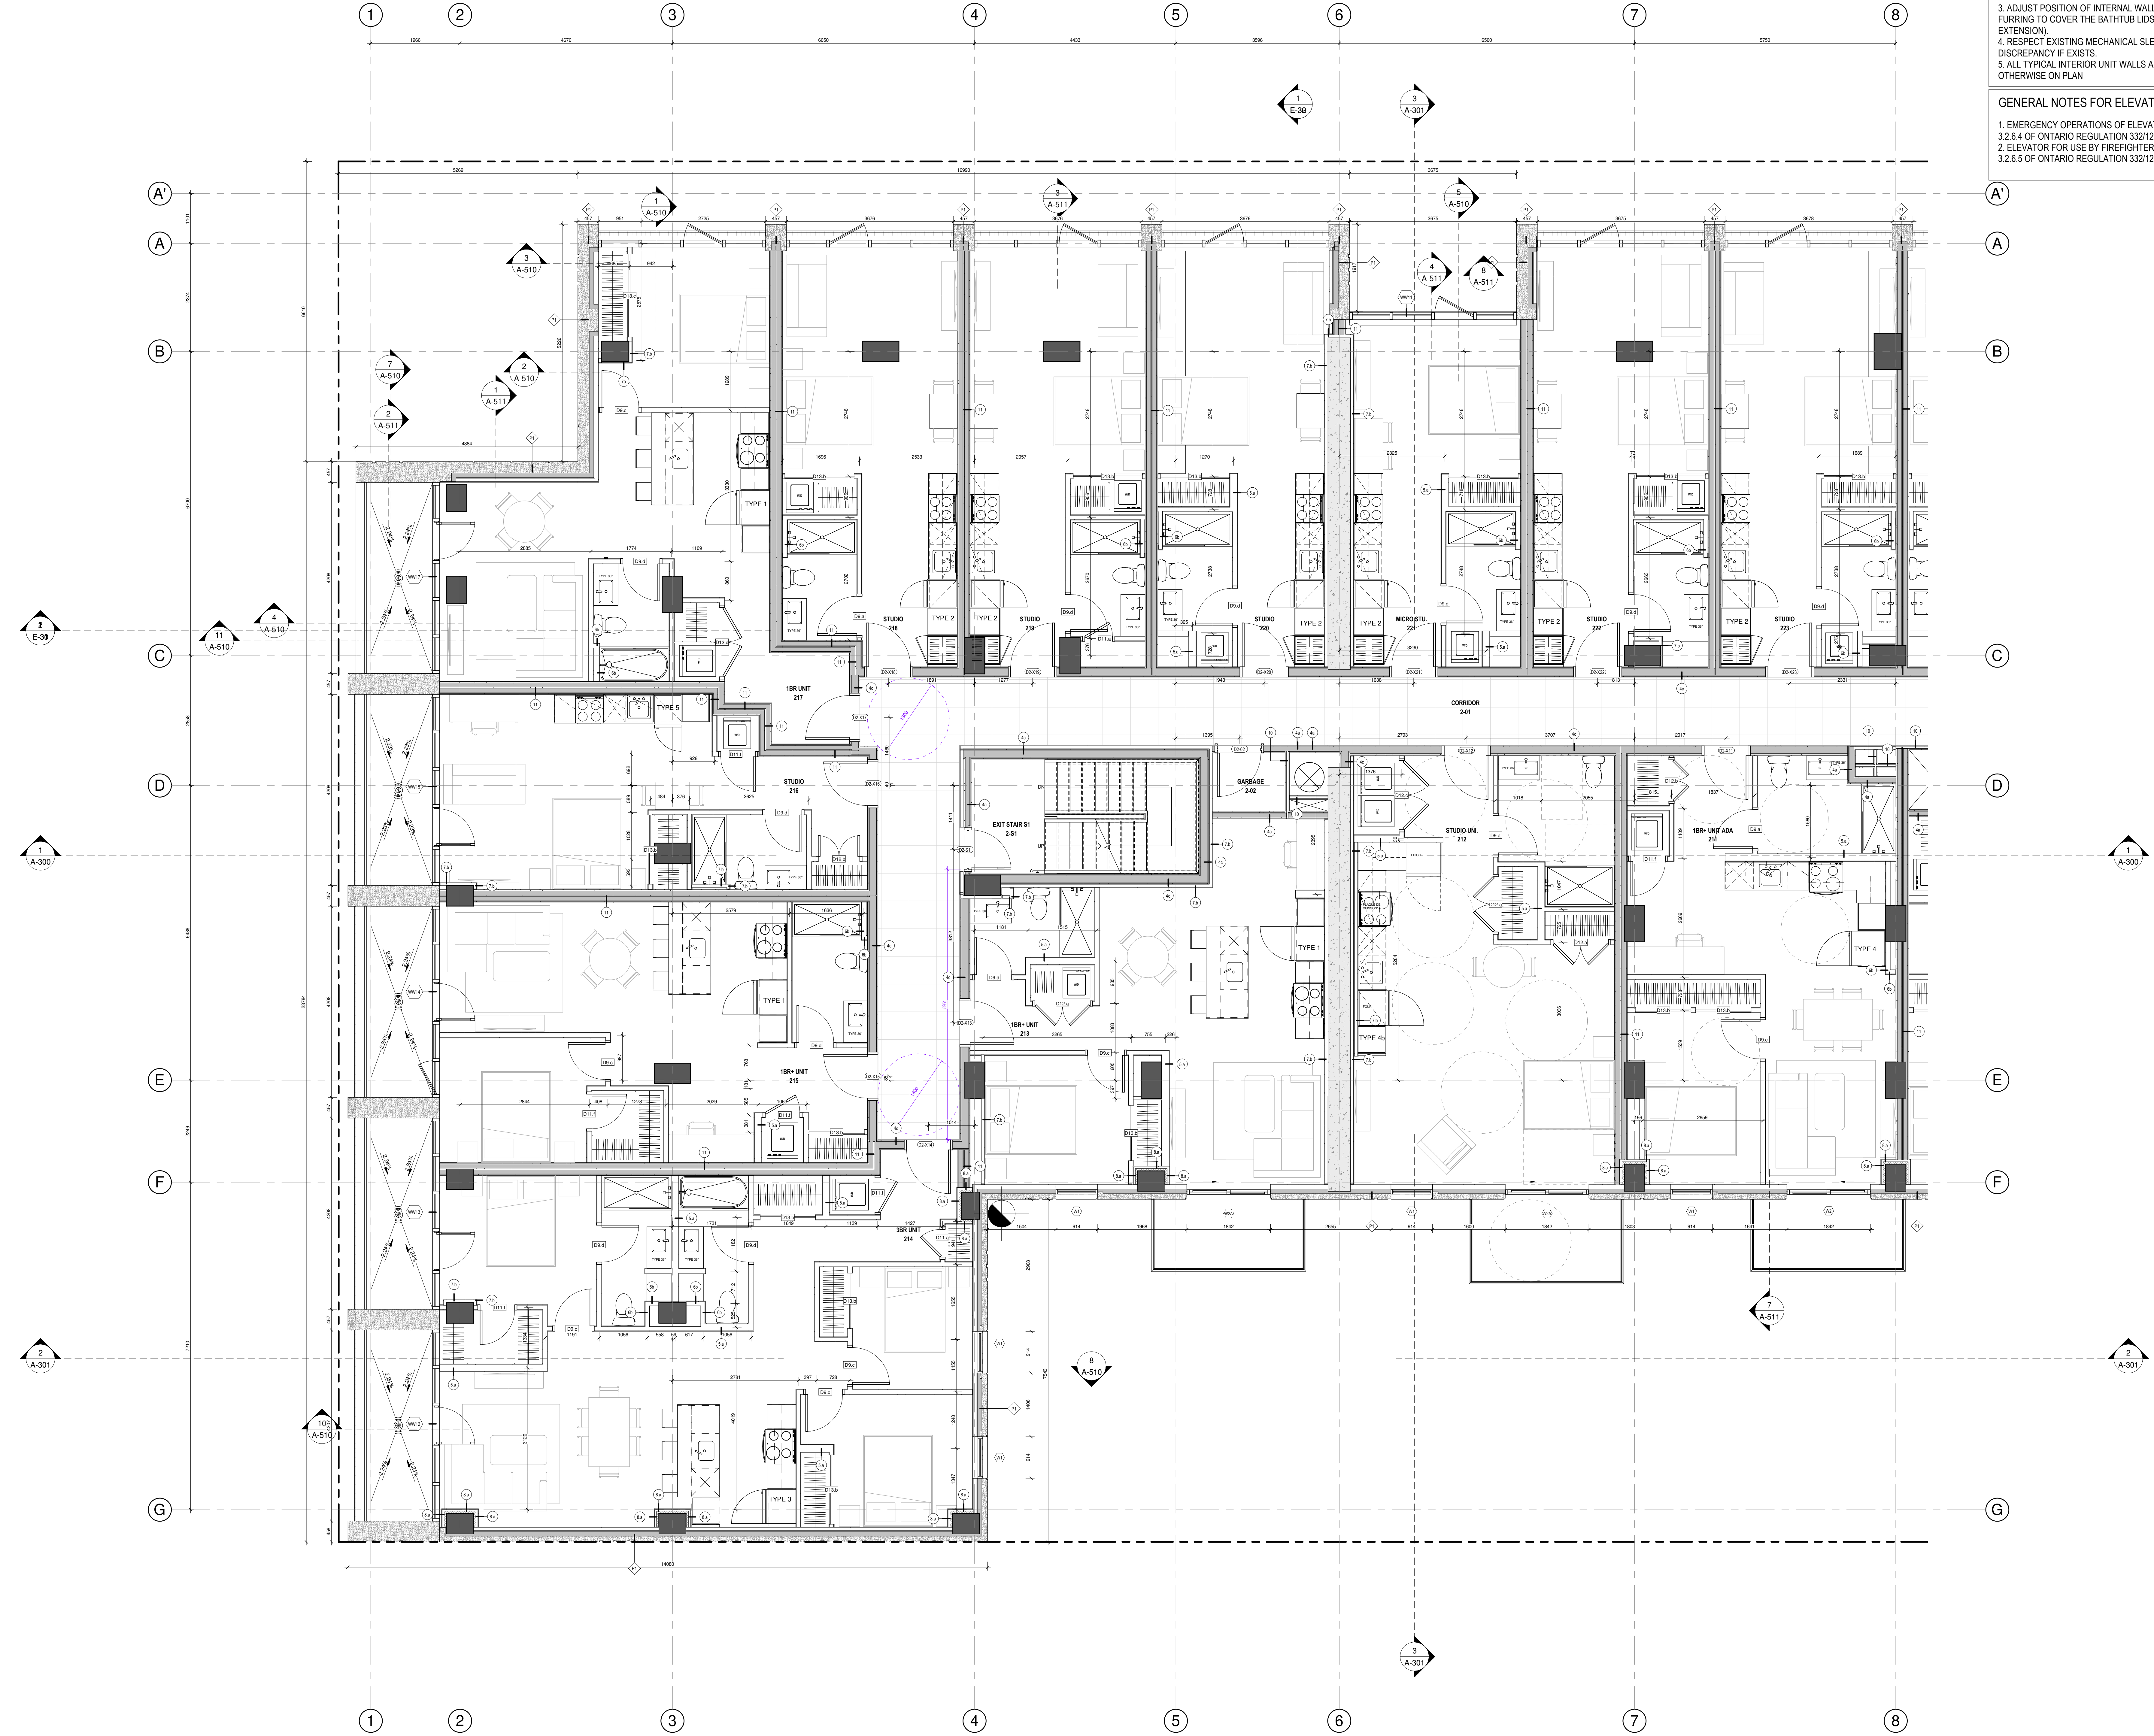

1
A-104-A
LEVEL 2 - A
1 : 50

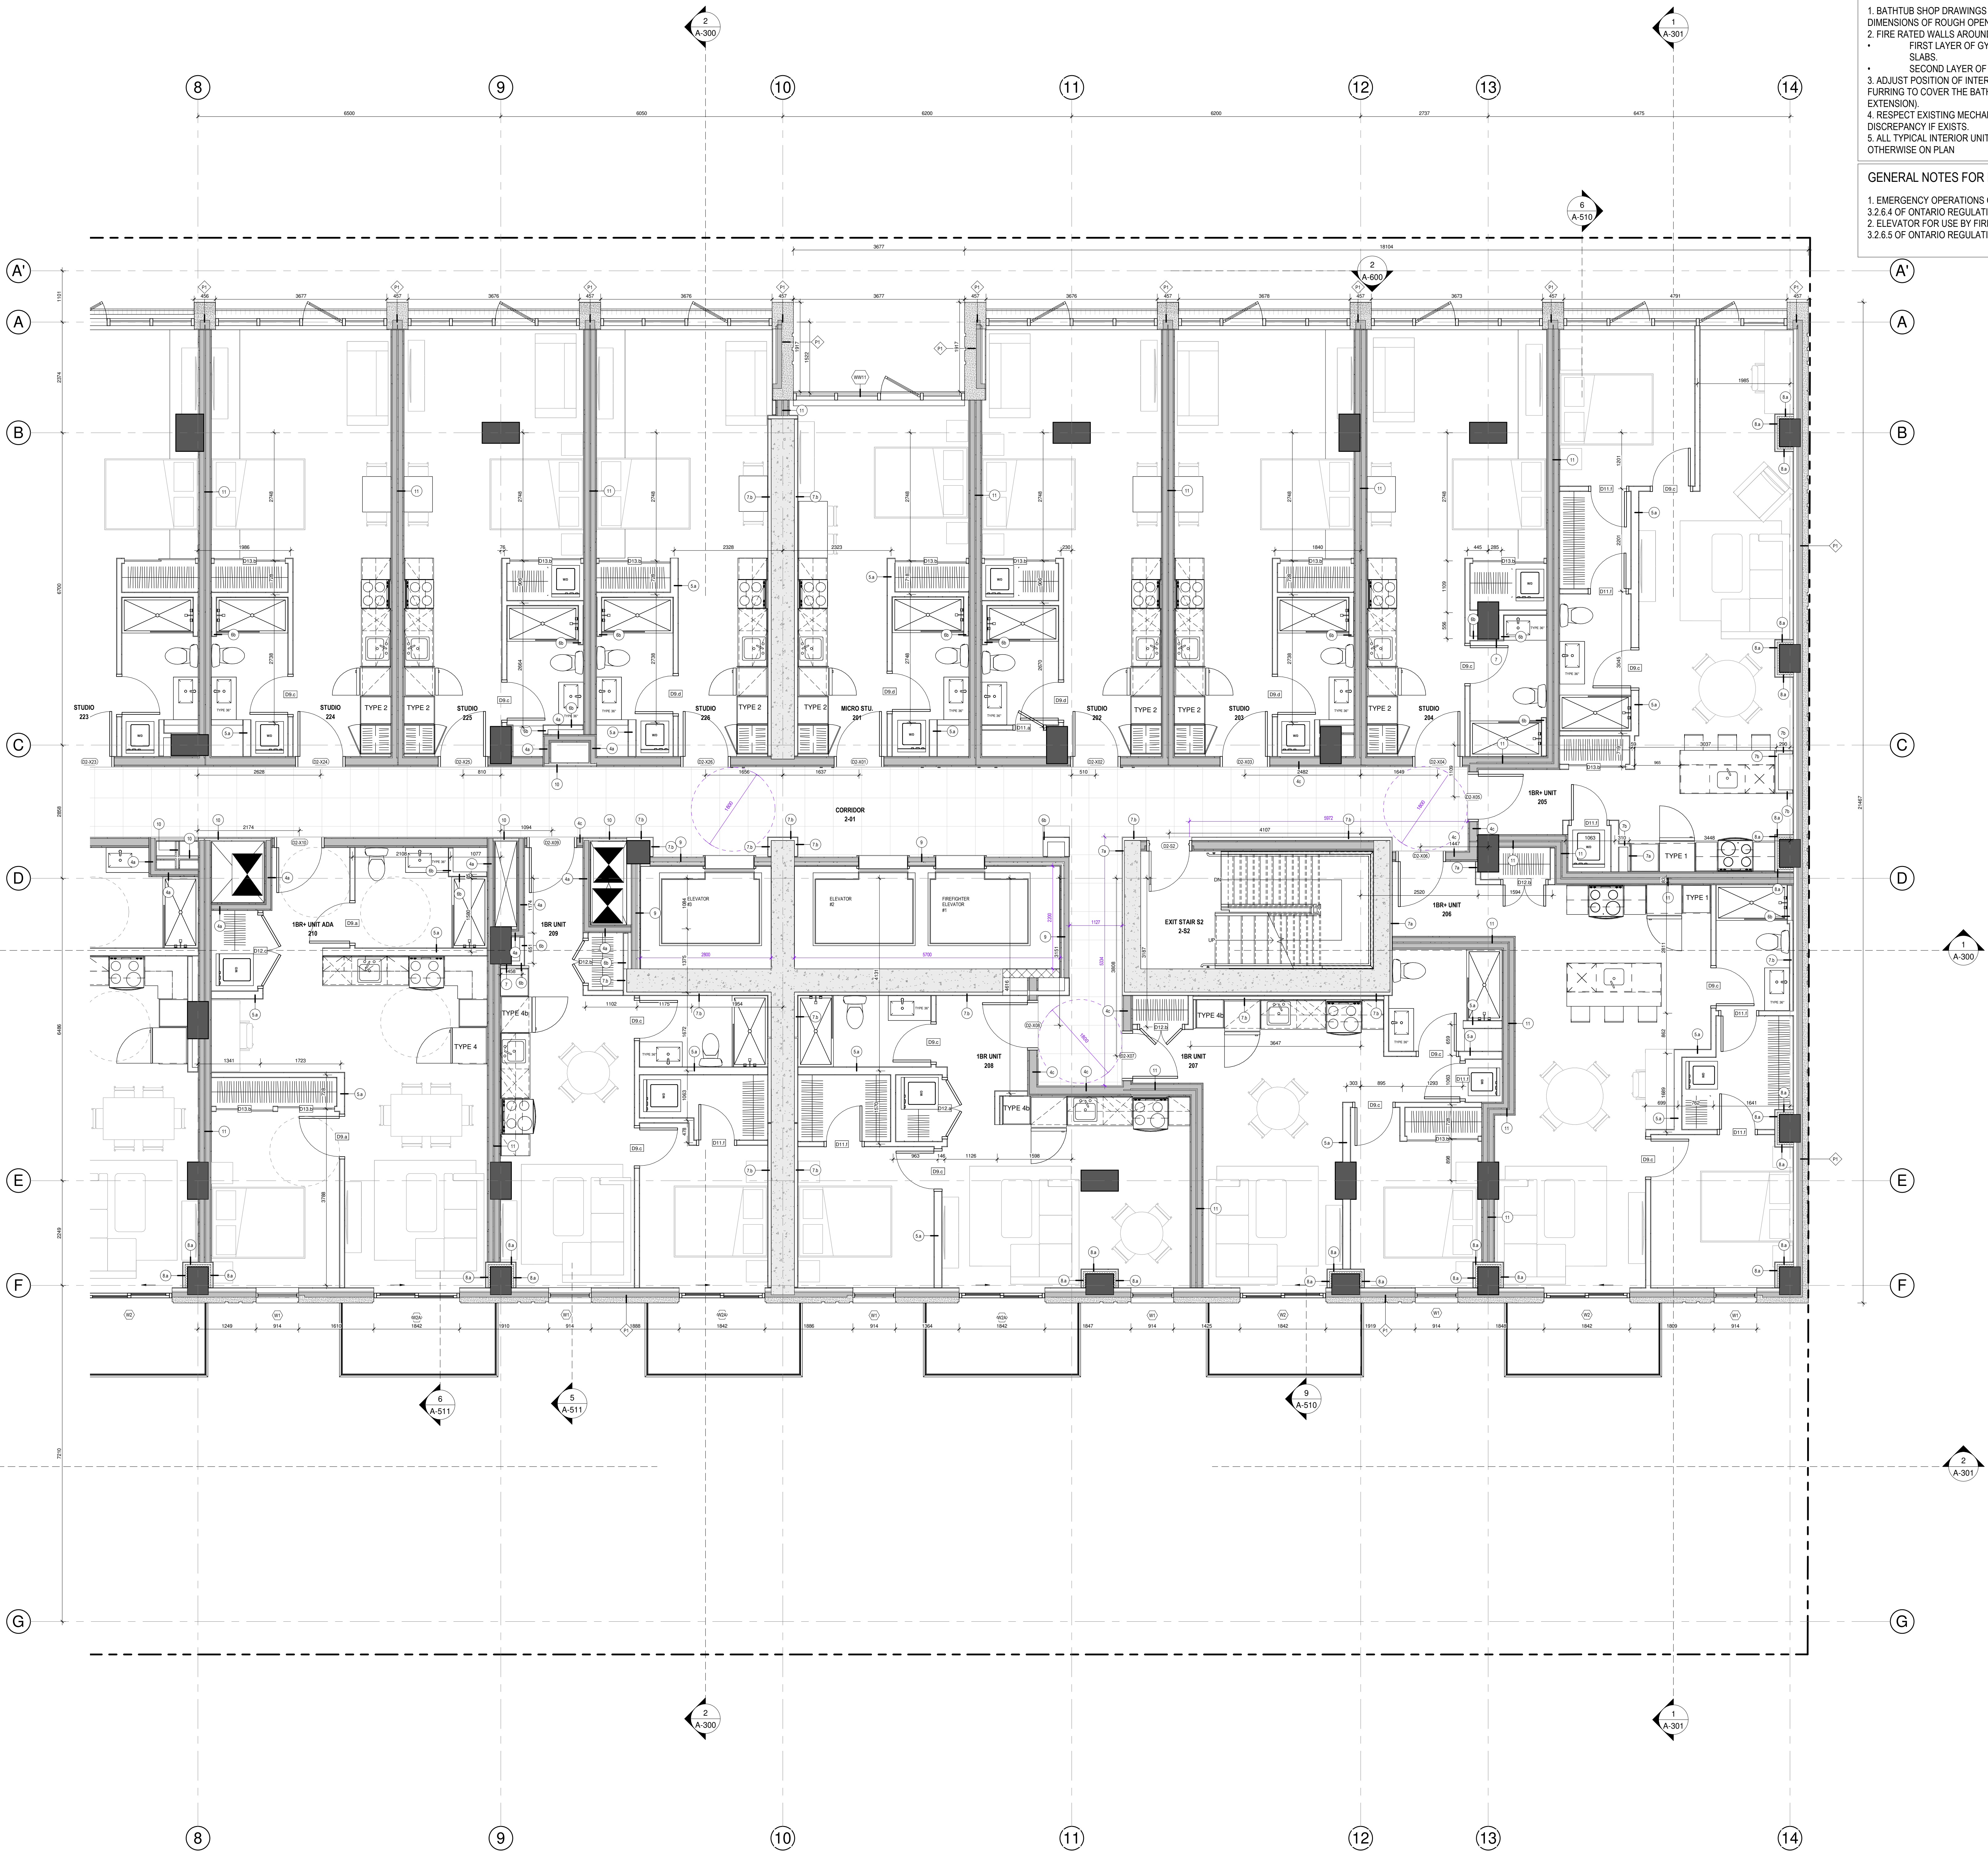

GENERAL NOTES

- BATHUB SHOP DRAWINGS AND ACTUAL SIZES OVERRULE THE DIMENSIONS OF ROUGH OPENINGS SHOWN ON THE DRAWINGS.
- FIRE RATED WALLS AROUND BATHTUB:
 - FIRST LAYER OF GYPSUM GOES DOWN UNTIL FLOOR AND CEILING SLABS.
 - SECOND LAYER OF GYPSUM SITS ON THE BATHTUB LIDS.
- ADJUST POSITION OF INTERNAL WALLS (NON FIRE-RATED WALLS) AND FURRING TO COVER THE BATHTUB LIDS (LIDS TO BE COVERED WITH TILE EXTENSION).
- RESPECT EXISTING MECHANICAL SLEEVES AND ROUGH-INS. REPORT ANY DISCREPANCY IF EXISTS.
- ALL TYPICAL INTERIOR UNIT WALLS ARE TYPE 5, UNLESS SPECIFIED OTHERWISE ON PLAN.

GENERAL NOTES FOR ELEVATORS

- EMERGENCY OPERATIONS OF ELEVATORS SHALL COMPLY TO ARTICLE 3.2.6.4 OF ONTARIO REGULATION 332/12 BUILDING CODE.
- ELEVATOR FOR USE BY FIREFIGHTERS SHALL COMPLY TO ARTICLE 3.2.6.5 OF ONTARIO REGULATION 332/12 BUILDING CODE.

GeigerHuot
architects

434 rue Desjardins, 104, Montreal, QC H3J 1H9
tel. 514 355-3338 fax. 514 355-3375
info@geigerhuot.com

GENERAL NOTES:
Do not measure directly on the plans.
All dimensions and general conditions are to be verified before the beginning of work.
Never proceed with uncertainty.
This drawing must be read carefully with the architectural specifications as well as the general notes.

GEIGER ASSOCIATION of ARCHITECTS
ERIC HUOT
Licence 5531
Eric Huot

MACH

GROUPE MACH
381 rue Saint-Paul, Suite 500
Montreal, QC H2C 1L8
Tel. 514 374-5555 Fax. 514 374-5551

REVISIONS

#	DESCRIPTION	DATE
1	ISSUED FOR PERMIT	28 NOV 2024

PROJECT NORTH ORIENTATION NORTH

2024.08.13	POUR COORDINATION	O.P.
2024.08.18	POUR COORDINATION	O.P.
2024.08.27	POUR COORDINATION	O.P.
2024.10.04	POUR COORDINATION	O.P.
2024.10.08	POUR COORDINATION	O.P.
2024.11.12	POUR COORDINATION	O.P.
2024.11.18	POUR COORDINATION	O.P.
2024.11.29	ISSUED FOR PERMIT	O.P.

LAU REE
MECHANICAL ENGINEER

LC
Structural Engineer

GROUPE cme
SERVICES D'INGENIERIE
Mechanical/Electrical Engineer

siteform
Landscape Architect

DG GAUVREAU
D. E. S. I. C. N.
Interior Designer

110 O'CONNOR
O'CONNOR STREET
OTTAWA, ONTARIO

Sheet name:
2ND FLOOR PLAN - B

code	As indicated	drawn by	E.H.
date	date	approved by	E.H.
date	22.02.2025	drawing	A-104-B

GENERAL NOTES

1. BATHTUB SHOP DRAWINGS AND ACTUAL SIZES OVERRULE THE DIMENSIONS OF ROUGH OPENINGS SHOWN ON THE DRAWINGS.

2. FIRE RATED WALLS AROUND BATHTUB:

- FIRST LAYER OF GYPSUM GOES DOWN UNTIL FLOOR AND CEILING SLABS.
- SECOND LAYER OF GYPSUM SITS ON THE BATHTUB LIDS.

3. ADJUST POSITION OF INTERNAL WALLS (NON FIRE-RATED WALLS) AND FURRING TO COVER THE BATHTUB LIDS (LIDS TO BE COVERED WITH TILE EXTENSION).

4. RESPECT EXISTING MECHANICAL SLEEVES AND ROUGH-INS. REPORT ANY DISCREPANCY IF EXISTS.

5. ALL TYPICAL INTERIOR UNIT WALLS ARE TYPE 5, UNLESS SPECIFIED OTHERWISE ON PLAN.

GENERAL NOTES FOR ELEVATORS

1. EMERGENCY OPERATIONS OF ELEVATORS SHALL COMPLY TO ARTICLE 3.2.6.4 OF ONTARIO REGULATION 332/12 BUILDING CODE.

2. ELEVATOR FOR USE BY FIREFIGHTERS SHALL COMPLY TO ARTICLE 3.2.6.5 OF ONTARIO REGULATION 332/12 BUILDING CODE.

GeigerHuot architects

434 rue Des Rues, 104, Montreal, QC H4J 1H9
Tel: 514 955-5338 Fax: 514 955-5375
info@geigerhuot.com

GENERAL NOTES:

Do not measure directly on the plans.

All dimensions and general conditions are to be verified before the beginning of work.

Never proceed with uncertainty.

This drawing must be read carefully with the architectural specifications as well as the general notes.

GEIGER ASSOCIATION of ARCHITECTS

ERIC HUOT
Licence 5531

Stamp

MACH

GROUPE MACH
101 rue Saint-Paul, Suite 500
Montreal, QC H2Y 1T1
Tel: 514 374-5555 Fax: 514 374-5561

Client

PROJECT NORTH

ORIENTATION NORTH

REVISIONS

#	DESCRIPTION	DATE
1	ISSUED FOR PERMIT	28 NOV 2024

2024.08.13	POUR COORDINATION	O.P.
2024.08.18	POUR COORDINATION	O.P.
2024.08.27	POUR COORDINATION	O.P.
2024.10.04	POUR COORDINATION	O.P.
2024.10.28	POUR COORDINATION	O.P.
2024.11.12	POUR COORDINATION	O.P.
2024.11.18	POUR COORDINATION	O.P.
2024.11.29	ISSUED FOR PERMIT	O.P.

Revision

LAU RE RE

Civil Engineer

Structural Engineer

GROUPE cme SERVICES D'INGENIERIE

Mechanical/Electrical Engineer

siteform

Landscapes Architect

DG GAUVREAU D. E. S. I. C. N.

Interior Designer


110 O'CONNOR

O'CONNOR STREET
OTTAWA, ONTARIO

Sheet name:

3RD FLOOR PLAN - A

scale:	As indicated	drawn by:	E.H.
date:		approved by:	E.H.
drawn:	23-03-22	drawing:	A-105-A

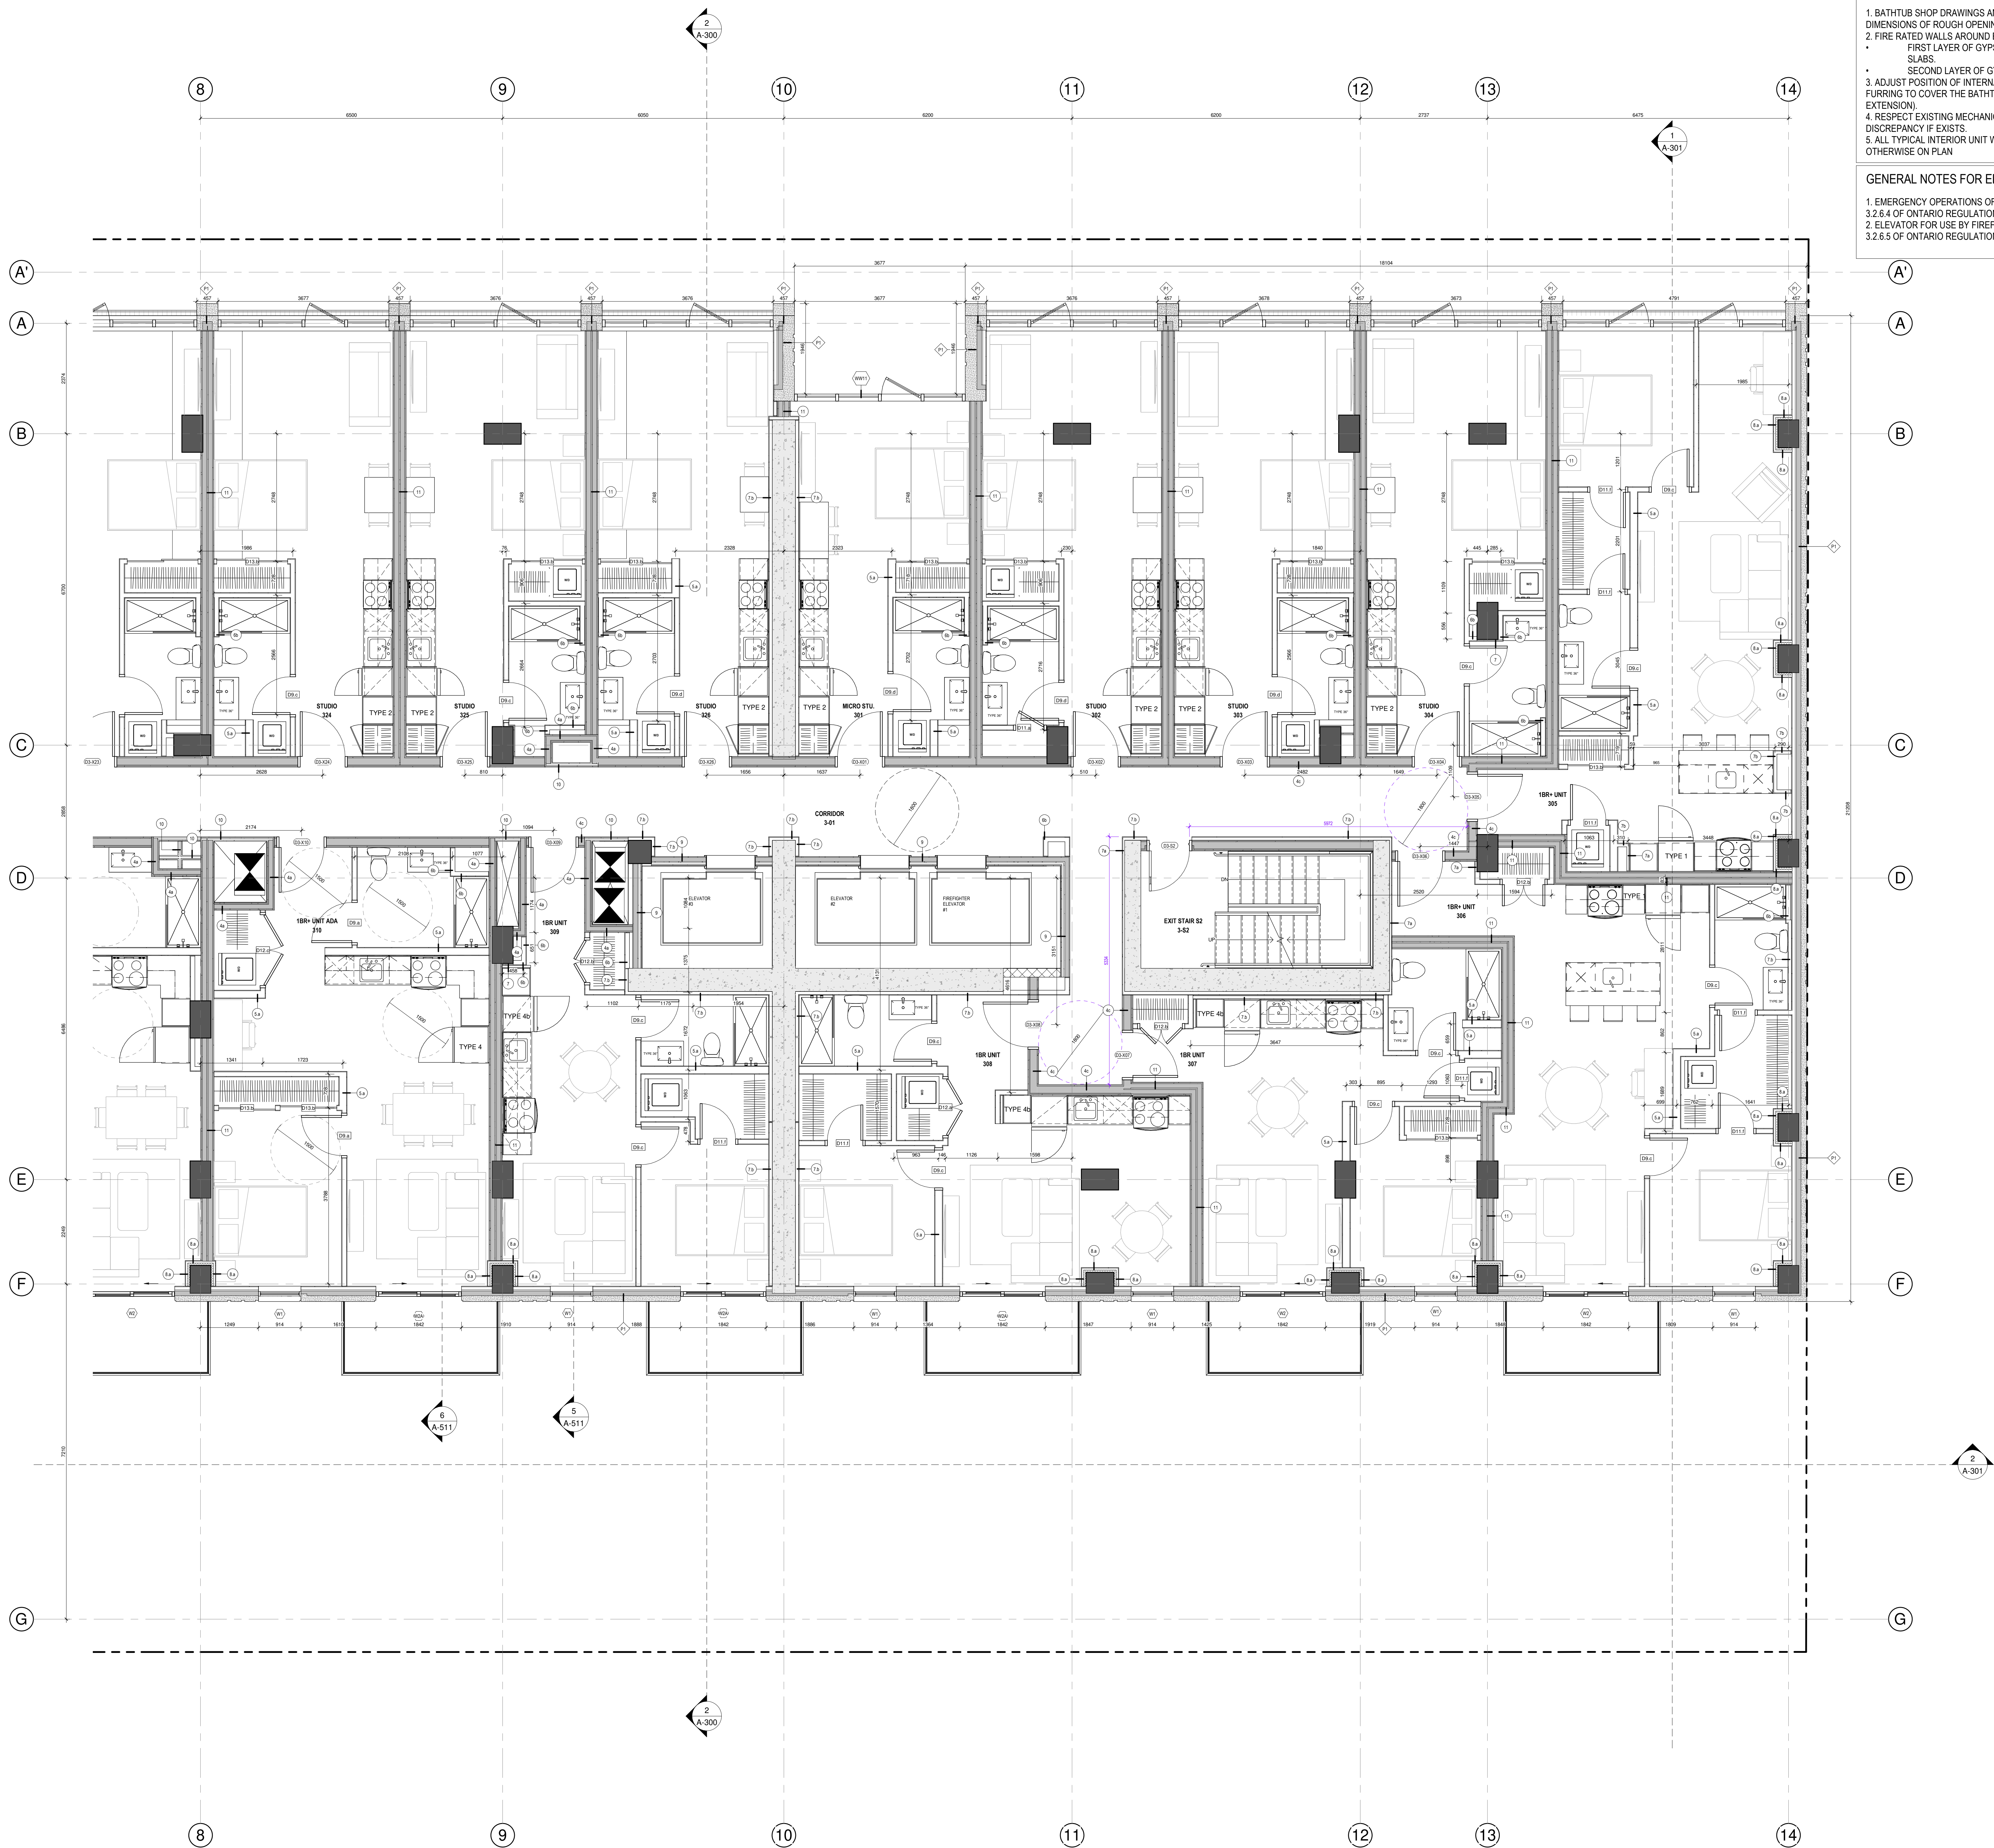

GENERAL NOTES

1. BATHTUB SHOP DRAWINGS AND ACTUAL SIZES OVERRULE THE DIMENSIONS OF ROUGH OPENINGS SHOWN ON THE DRAWINGS.
2. FIRE RATED WALLS AROUND BATHTUB:
 - FIRST LAYER OF GYPSUM GOES DOWN UNTIL FLOOR AND CEILING SLABS.
 - SECOND LAYER OF GYPSUM SITS ON THE BATHTUB LIDS.
3. ADJUST POSITION OF INTERNAL WALLS (NON FIRE-RATED WALLS) AND FURRING TO COVER THE BATHTUB LIDS (LIDS TO BE COVERED WITH TILE EXTENSION).
4. RESPECT EXISTING MECHANICAL SLEEVES AND ROUGH-INS. REPORT ANY DISCREPANCY IF EXISTS.
5. ALL TYPICAL INTERIOR UNIT WALLS ARE TYPE 5, UNLESS SPECIFIED OTHERWISE ON PLAN.


GENERAL NOTES FOR ELEVATORS

1. EMERGENCY OPERATIONS OF ELEVATORS SHALL COMPLY TO ARTICLE 3.2.6.4 OF ONTARIO REGULATION 332/12 BUILDING CODE.
2. ELEVATOR FOR USE BY FIREFIGHTERS SHALL COMPLY TO ARTICLE 3.2.6.5 OF ONTARIO REGULATION 332/12 BUILDING CODE.



REVISIONS

#	DESCRIPTION	DATE
1	ISSUED FOR PERMIT	18 NOV 2024

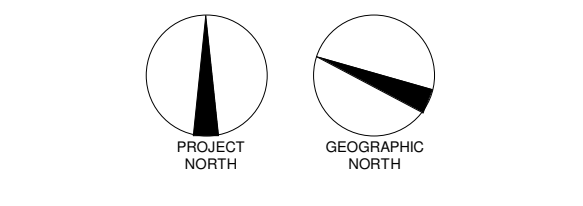

2024.08.13	POUR COOPERATION	O.P.
2024.08.18	POUR COOPERATION	O.P.
2024.08.27	POUR COOPERATION	O.P.
2024.10.04	POUR COOPERATION	O.P.
2024.10.08	POUR COOPERATION	O.P.
2024.11.12	POUR COOPERATION	O.P.
2024.11.18	POUR COOPERATION	O.P.
2024.11.29	ISSUED FOR PERMIT	O.P.



110 O'CONNOR
O'CONNOR STREET
OTTAWA, ONTARIO


Sheet name:
3RD FLOOR PLAN - B

code:	As indicated	drawn by:	E.H.
date:		approved by:	E.H.
date:	23.02	drawing:	A-105-B


REVISIONS		
#	DESCRIPTION	DATE
1	ISSUED FOR PERMIT	28 NOV 2024

2024.08.13	POUR COORDINATION	O.P.
2024.08.18	POUR COORDINATION	O.P.
2024.08.27	POUR COORDINATION	O.P.
2024.10.04	POUR COORDINATION	O.P.
2024.10.28	POUR COORDINATION	O.P.
2024.11.12	POUR COORDINATION	O.P.
2024.11.18	POUR COORDINATION	O.P.
2024.11.29	ISSUED FOR PERMIT	O.P.


scale:	As indicated	drawn by:	E.H.
date:	date	approved by:	E.H.
drawn:	23.02.2024	drawing:	A-106

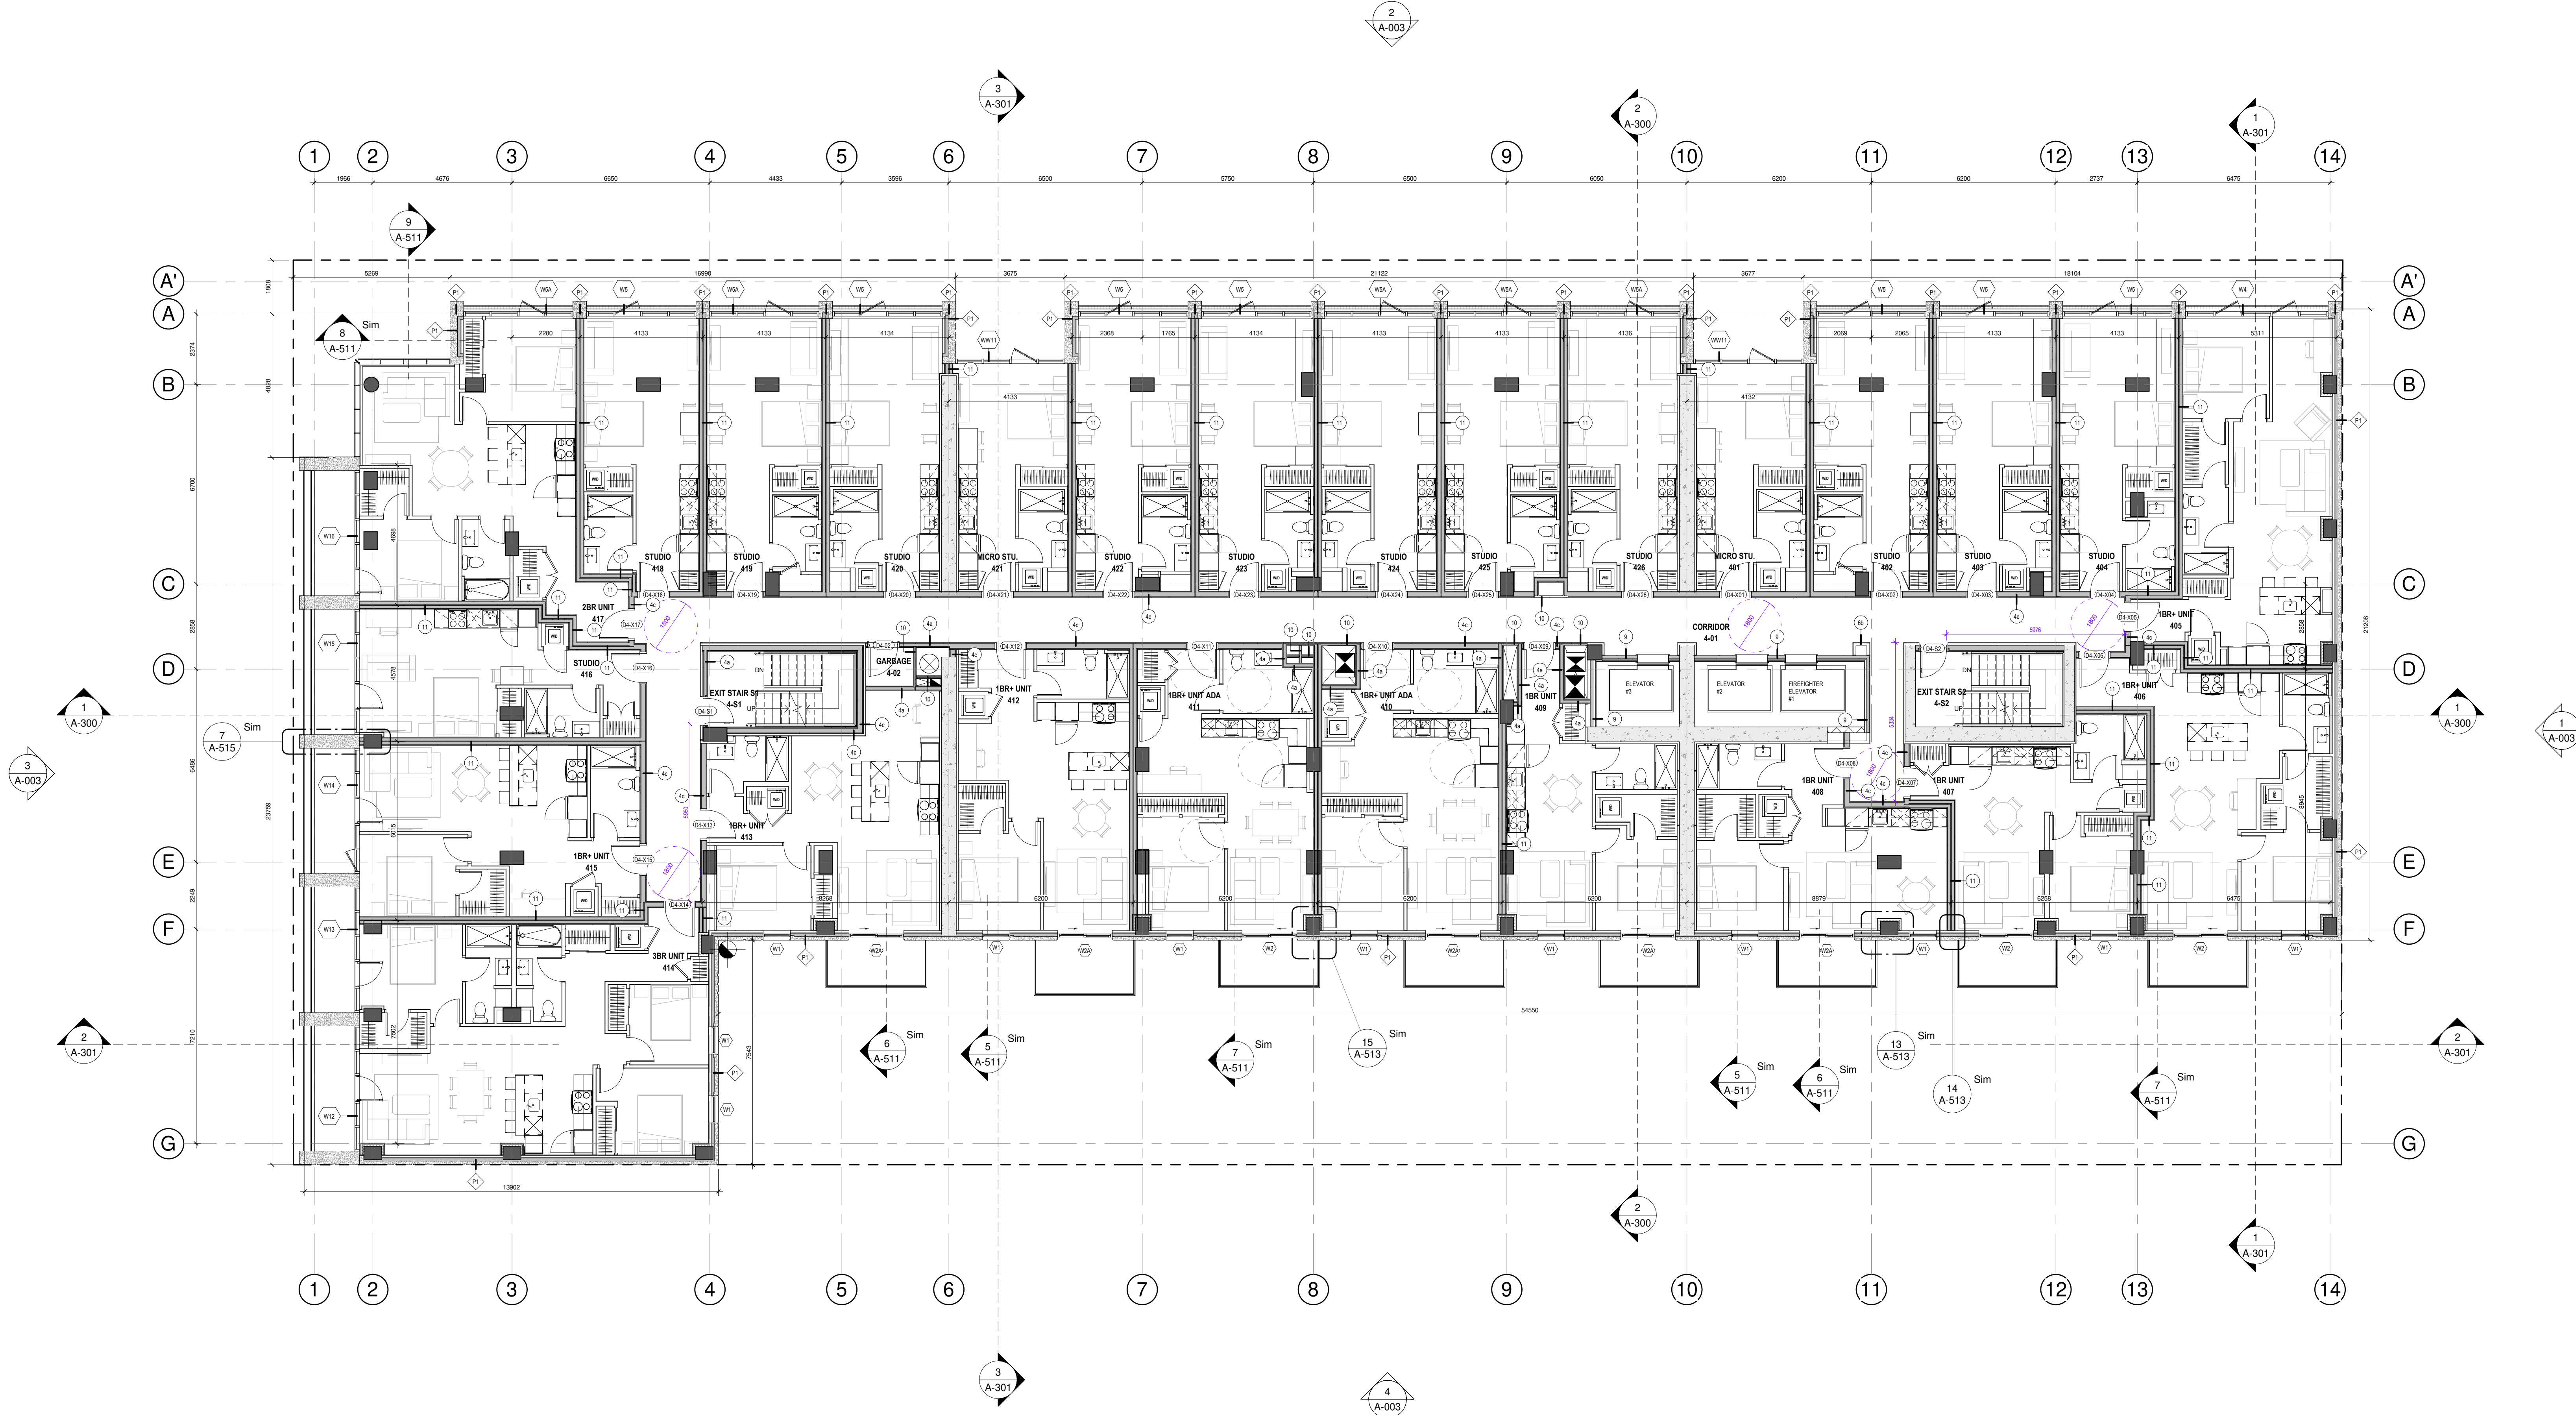

1 LEVEL 4
1 : 100

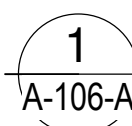

1 : 50


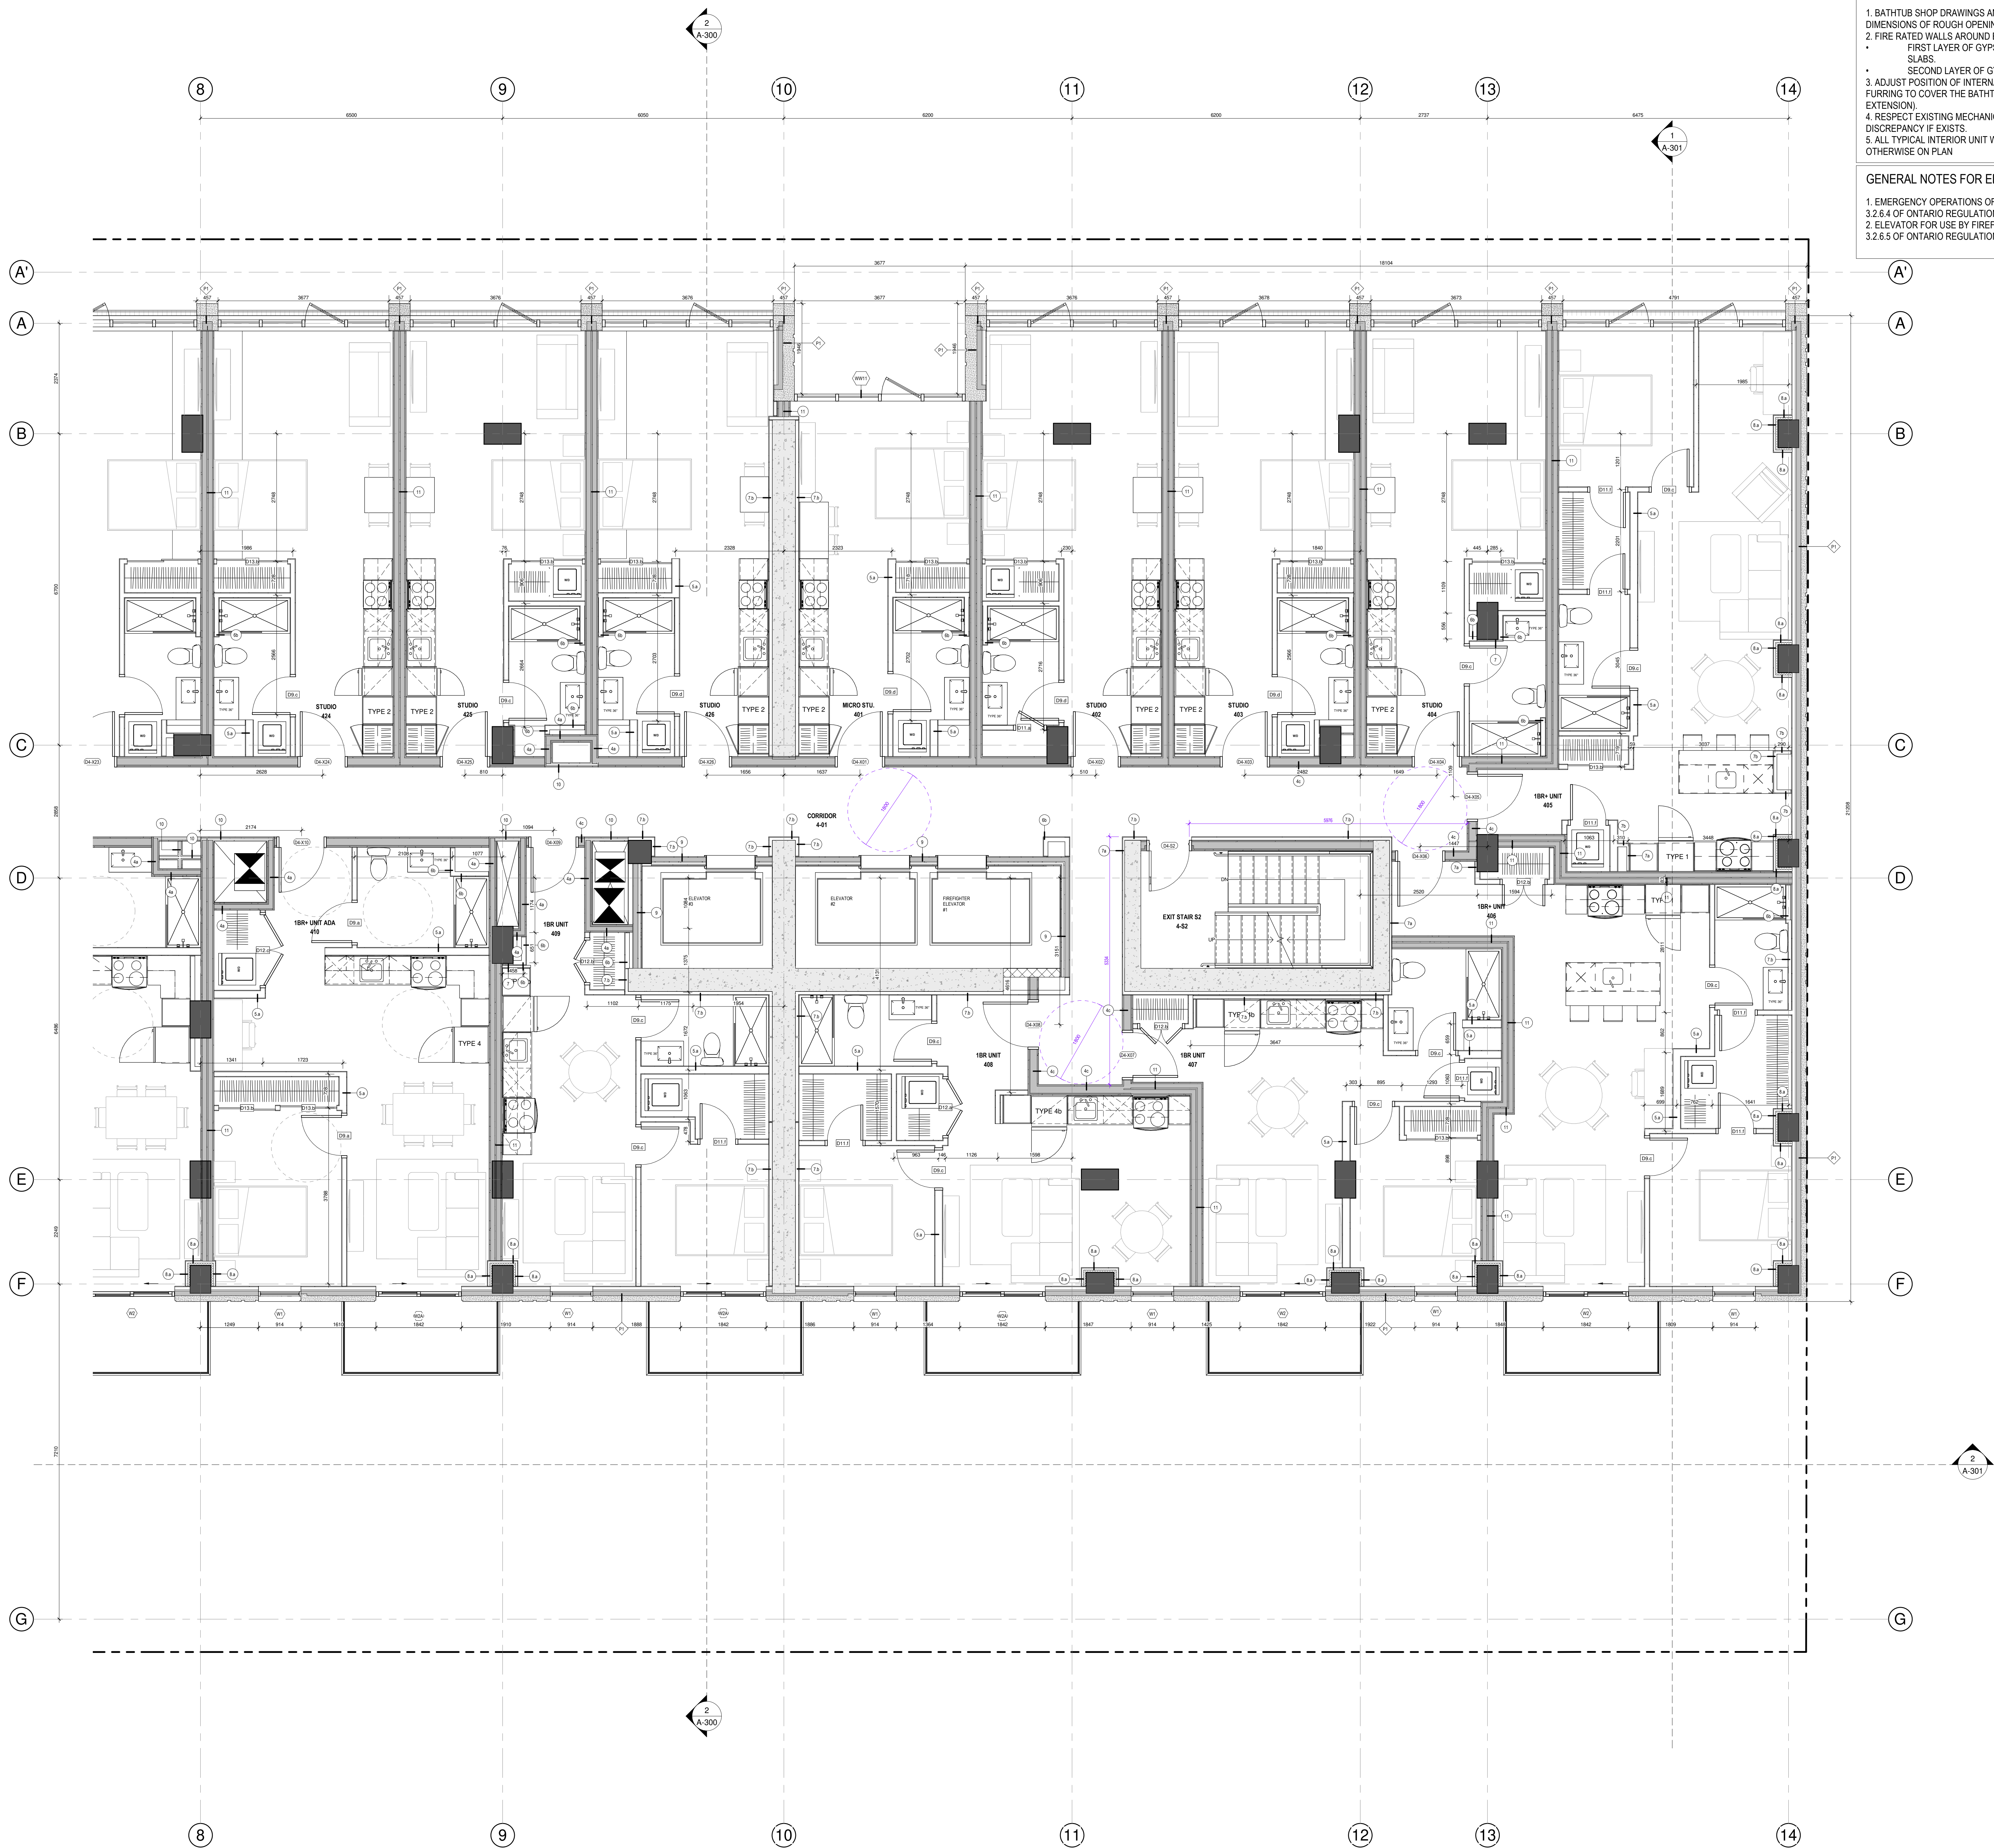


GENERAL NOTES

1. BATHTUB SHOP DRAWINGS AND ACTUAL SIZES OVERRULE THE DIMENSIONS OF ROUGH OPENINGS SHOWN ON THE DRAWINGS.
2. FIRE RATED WALLS AROUND BATHTUB:
 - FIRST LAYER OF GYPSUM GOES DOWN UNTIL FLOOR AND CEILING SLABS.
 - SECOND LAYER OF GYPSUM SITS ON THE BATHTUB LIDS.
3. ADJUST POSITION OF INTERNAL WALLS (NON FIRE-RATED WALLS) AND FURRING TO COVER THE BATHTUB LIDS (LIDS TO BE COVERED WITH TILE EXTENSION).
4. RESPECT EXISTING MECHANICAL SLEEVES AND ROUGH-INS. REPORT ANY DISCREPANCY IF EXISTS.
5. ALL TYPICAL INTERIOR UNIT WALLS ARE TYPE 5, UNLESS SPECIFIED OTHERWISE ON PLAN.


GENERAL NOTES FOR ELEVATORS

1. EMERGENCY OPERATIONS OF ELEVATORS SHALL COMPLY TO ARTICLE 3.2.6.4 OF ONTARIO REGULATION 332/12 BUILDING CODE.
2. ELEVATOR FOR USE BY FIREFIGHTERS SHALL COMPLY TO ARTICLE 3.2.6.5 OF ONTARIO REGULATION 332/12 BUILDING CODE.

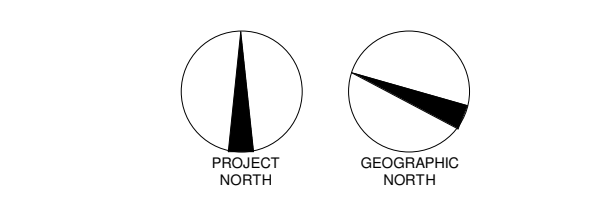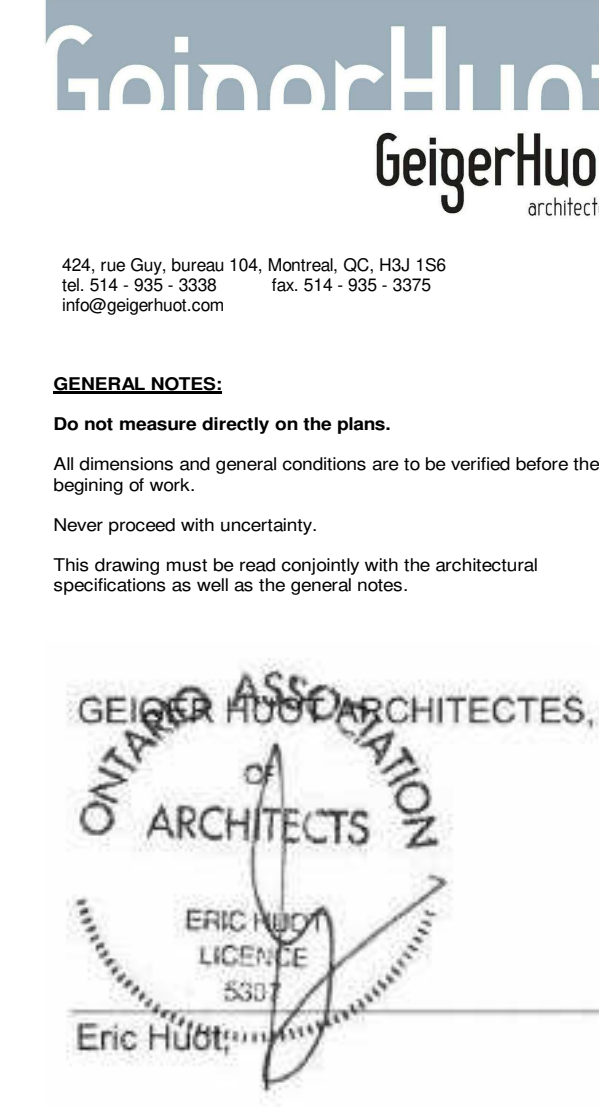

REVISIONS		
#	DESCRIPTION	DATE
1	ISSUED FOR PERMIT	18 NOV 2024

2024.08.13	POUR COOPERATION	O.P.
2024.08.18	POUR COOPERATION	O.P.
2024.08.27	POUR COOPERATION	O.P.
2024.10.04	POUR COOPERATION	O.P.
2024.10.28	POUR COOPERATION	O.P.
2024.11.12	POUR COOPERATION	O.P.
2024.11.18	POUR COOPERATION	O.P.
2024.11.29	ISSUED FOR PERMIT	O.P.

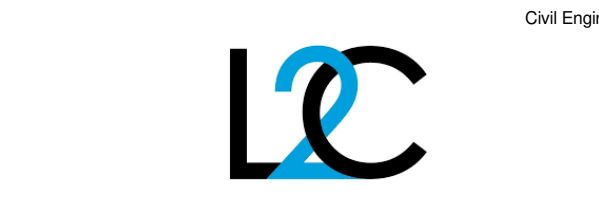

110 O'CONNOR
O'CONNOR STREET
OTTAWA, ONTARIO

Sheet name:
4TH-5TH FLOOR PLAN - B


code:	As indicated	drawn by:	E.H.
date:		approved by:	E.H.
date:	23.02.2025	drawing:	A-106-B

GENERAL NOTES

- BATHTUB SHOP DRAWINGS AND ACTUAL SIZES OVERRULE THE DIMENSIONS OF ROUGH OPENINGS SHOWN ON THE DRAWINGS.
- FIRE RATED WALLS AROUND BATHTUB:
 - FIRST LAYER OF GYPSUM GOES DOWN UNTIL FLOOR AND CEILING SLABS.
 - SECOND LAYER OF GYPSUM SITS ON THE BATHTUB LIDS.
- ADJUST POSITION OF INTERNAL WALLS (NON FIRE-RATED WALLS) AND FURRING TO COVER THE BATHTUB LIDS (LIDS TO BE COVERED WITH TILE EXTENSION).
- RESPECT EXISTING MECHANICAL SLEEVES AND ROUGH-INS. REPORT ANY DISCREPANCY IF EXISTS.
- ALL TYPICAL INTERIOR UNIT WALLS ARE TYPE 5, UNLESS SPECIFIED OTHERWISE ON PLAN.

GENERAL NOTES FOR ELEVATORS

- EMERGENCY OPERATIONS OF ELEVATORS SHALL COMPLY TO ARTICLE 3.2.6.4 OF ONTARIO REGULATION 332/12 BUILDING CODE.
- ELEVATOR FOR USE BY FIREFIGHTERS SHALL COMPLY TO ARTICLE 3.2.6.5 OF ONTARIO REGULATION 332/12 BUILDING CODE.

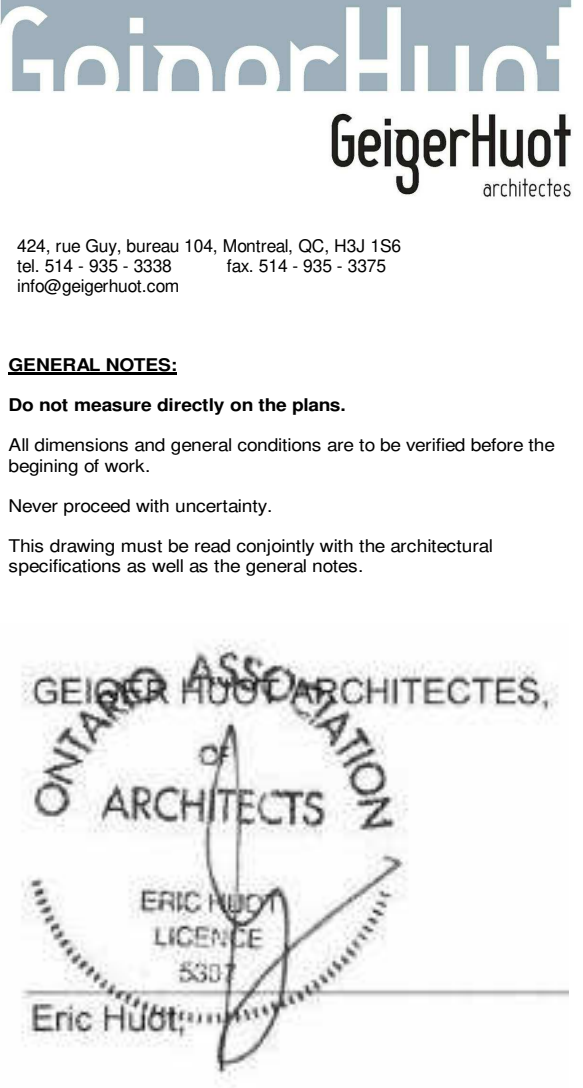

REVISIONS		
#	DESCRIPTION	DATE
1	ISSUED FOR PERMIT	20 NOV 2024



2024.08.13	POUR COOPERATION	O.P.
2024.08.18	POUR COOPERATION	O.P.
2024.08.27	POUR COOPERATION	O.P.
2024.10.04	POUR COOPERATION	O.P.
2024.10.08	POUR COOPERATION	O.P.
2024.11.12	POUR COOPERATION	O.P.
2024.11.18	POUR COOPERATION	O.P.
2024.11.29	ISSUED FOR PERMIT	O.P.




110 O'CONNOR
O'CONNOR STREET
OTTAWA, ONTARIO

6TH FLOOR PLAN - A

scale:	As indicated	drawn by:	E.H.
date:		approved by:	E.H.
sheet:	23-002	drawing:	A-108-A

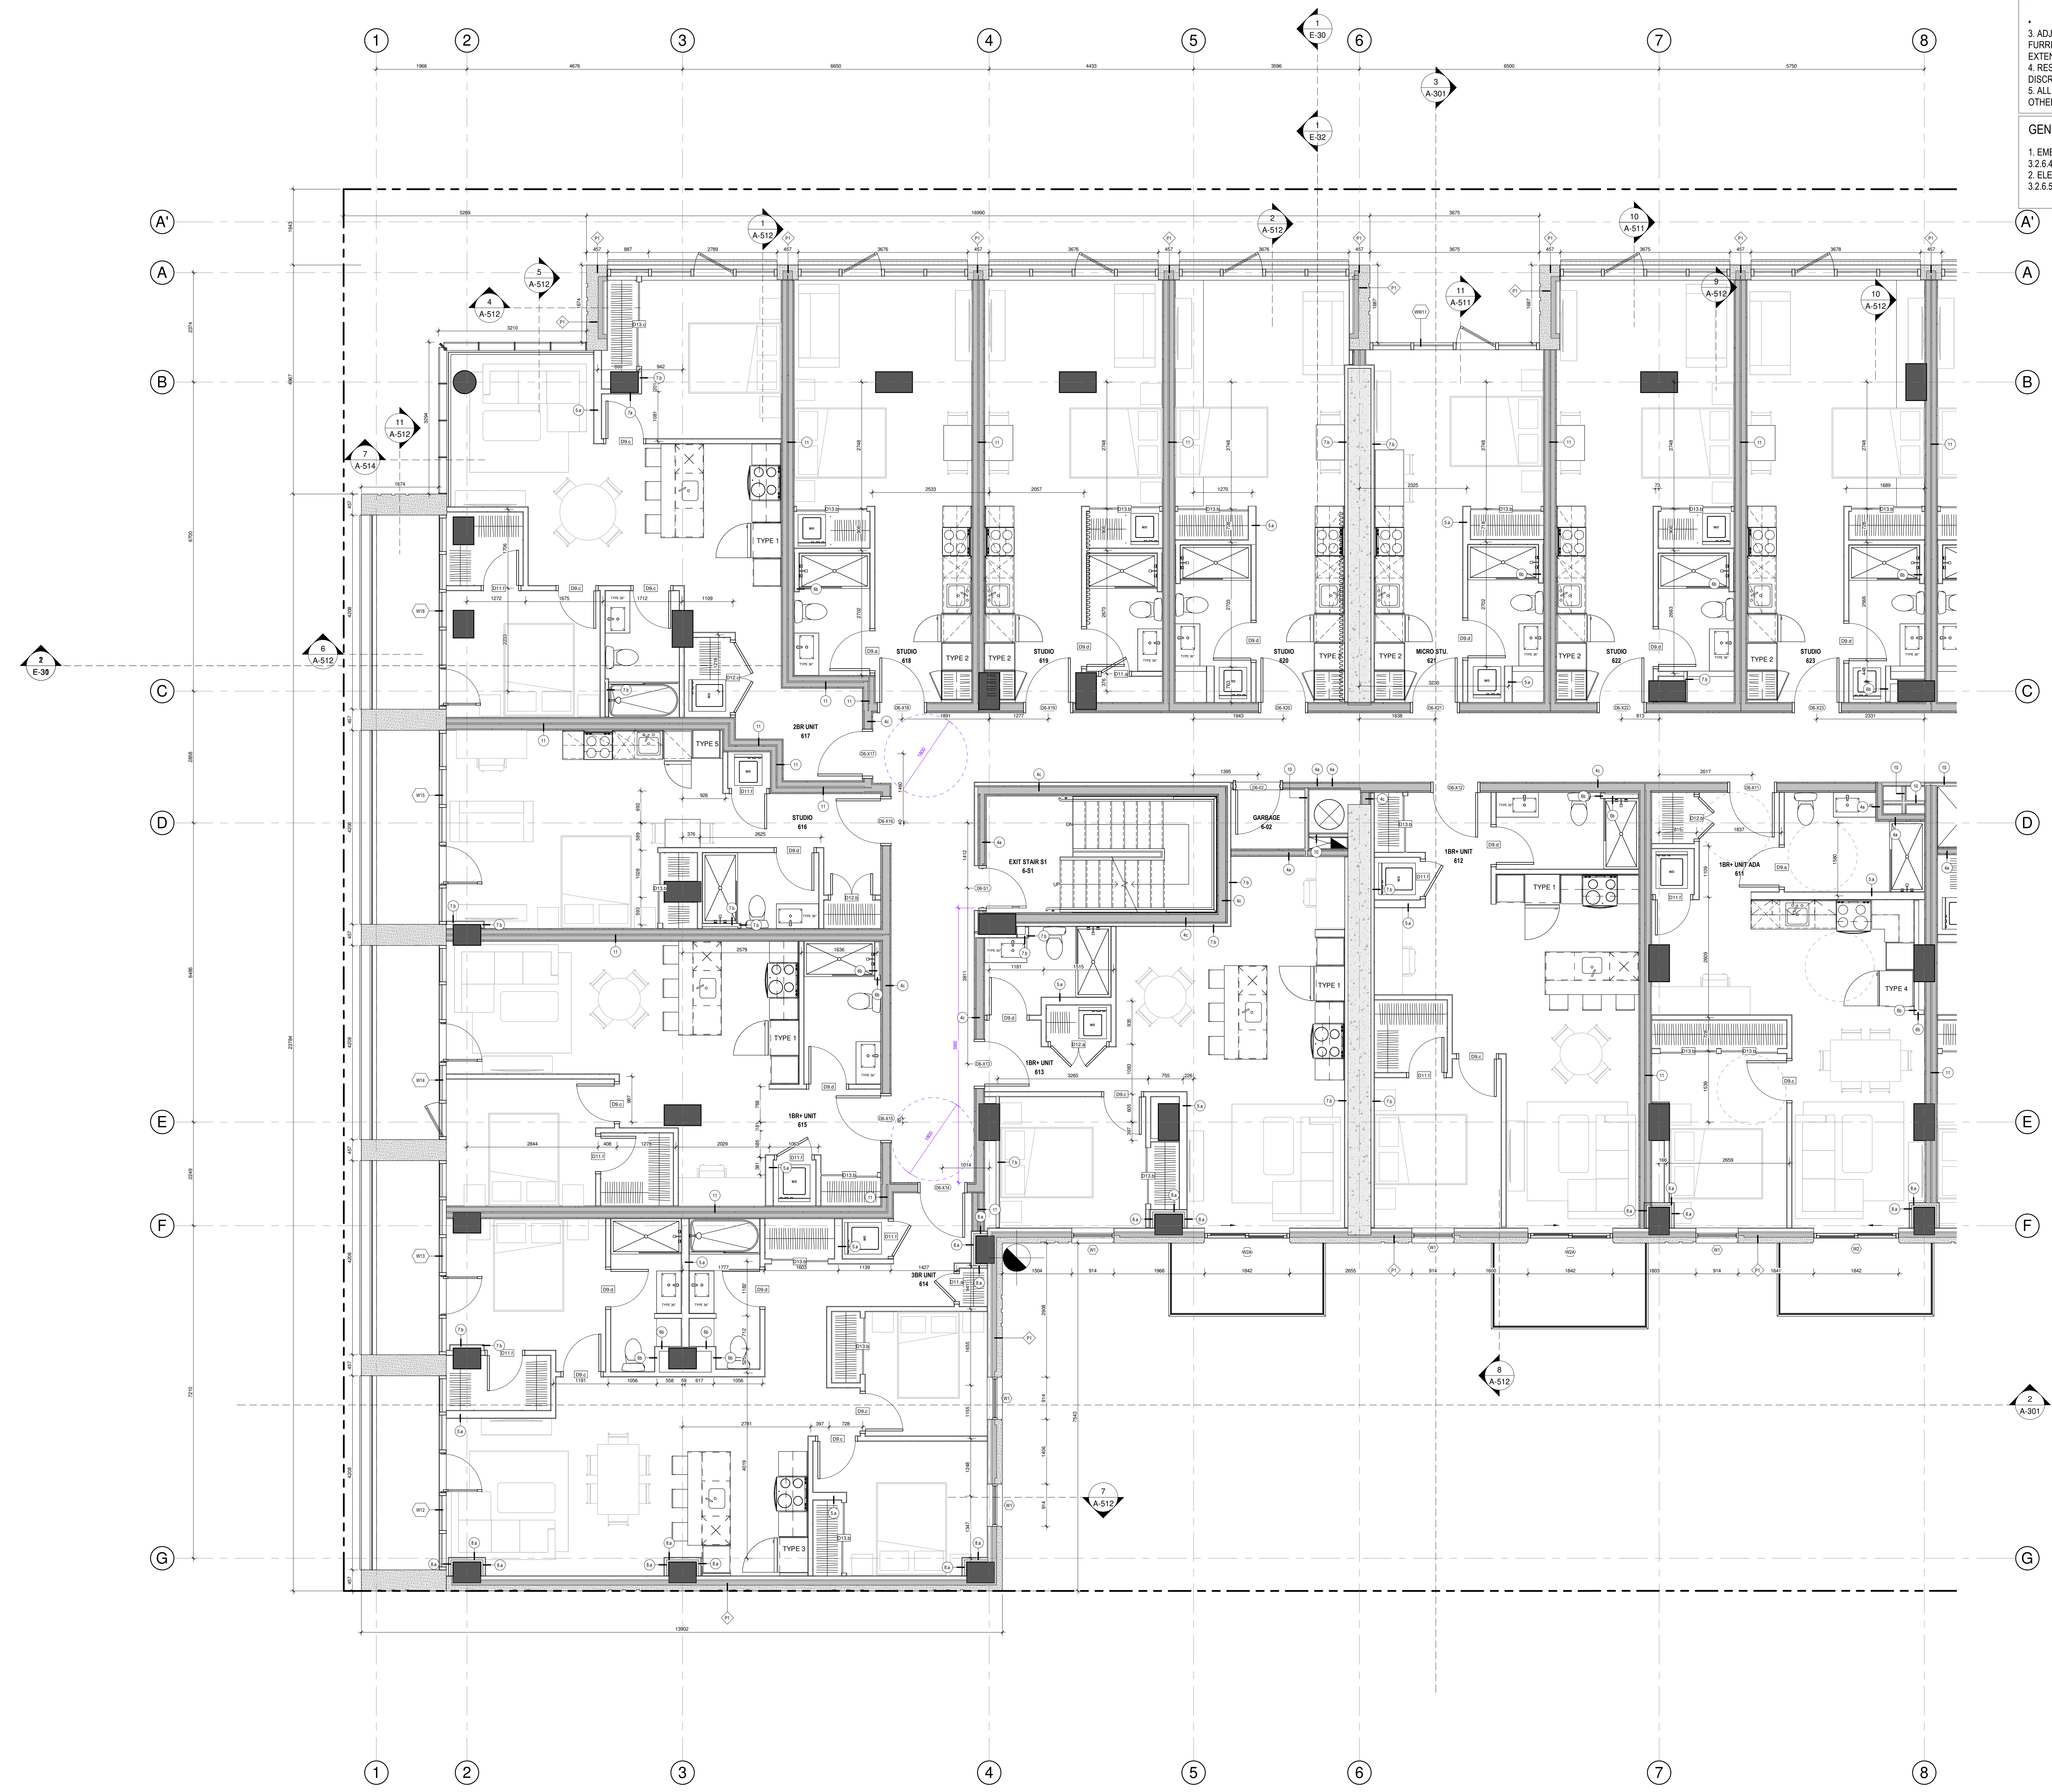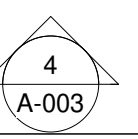

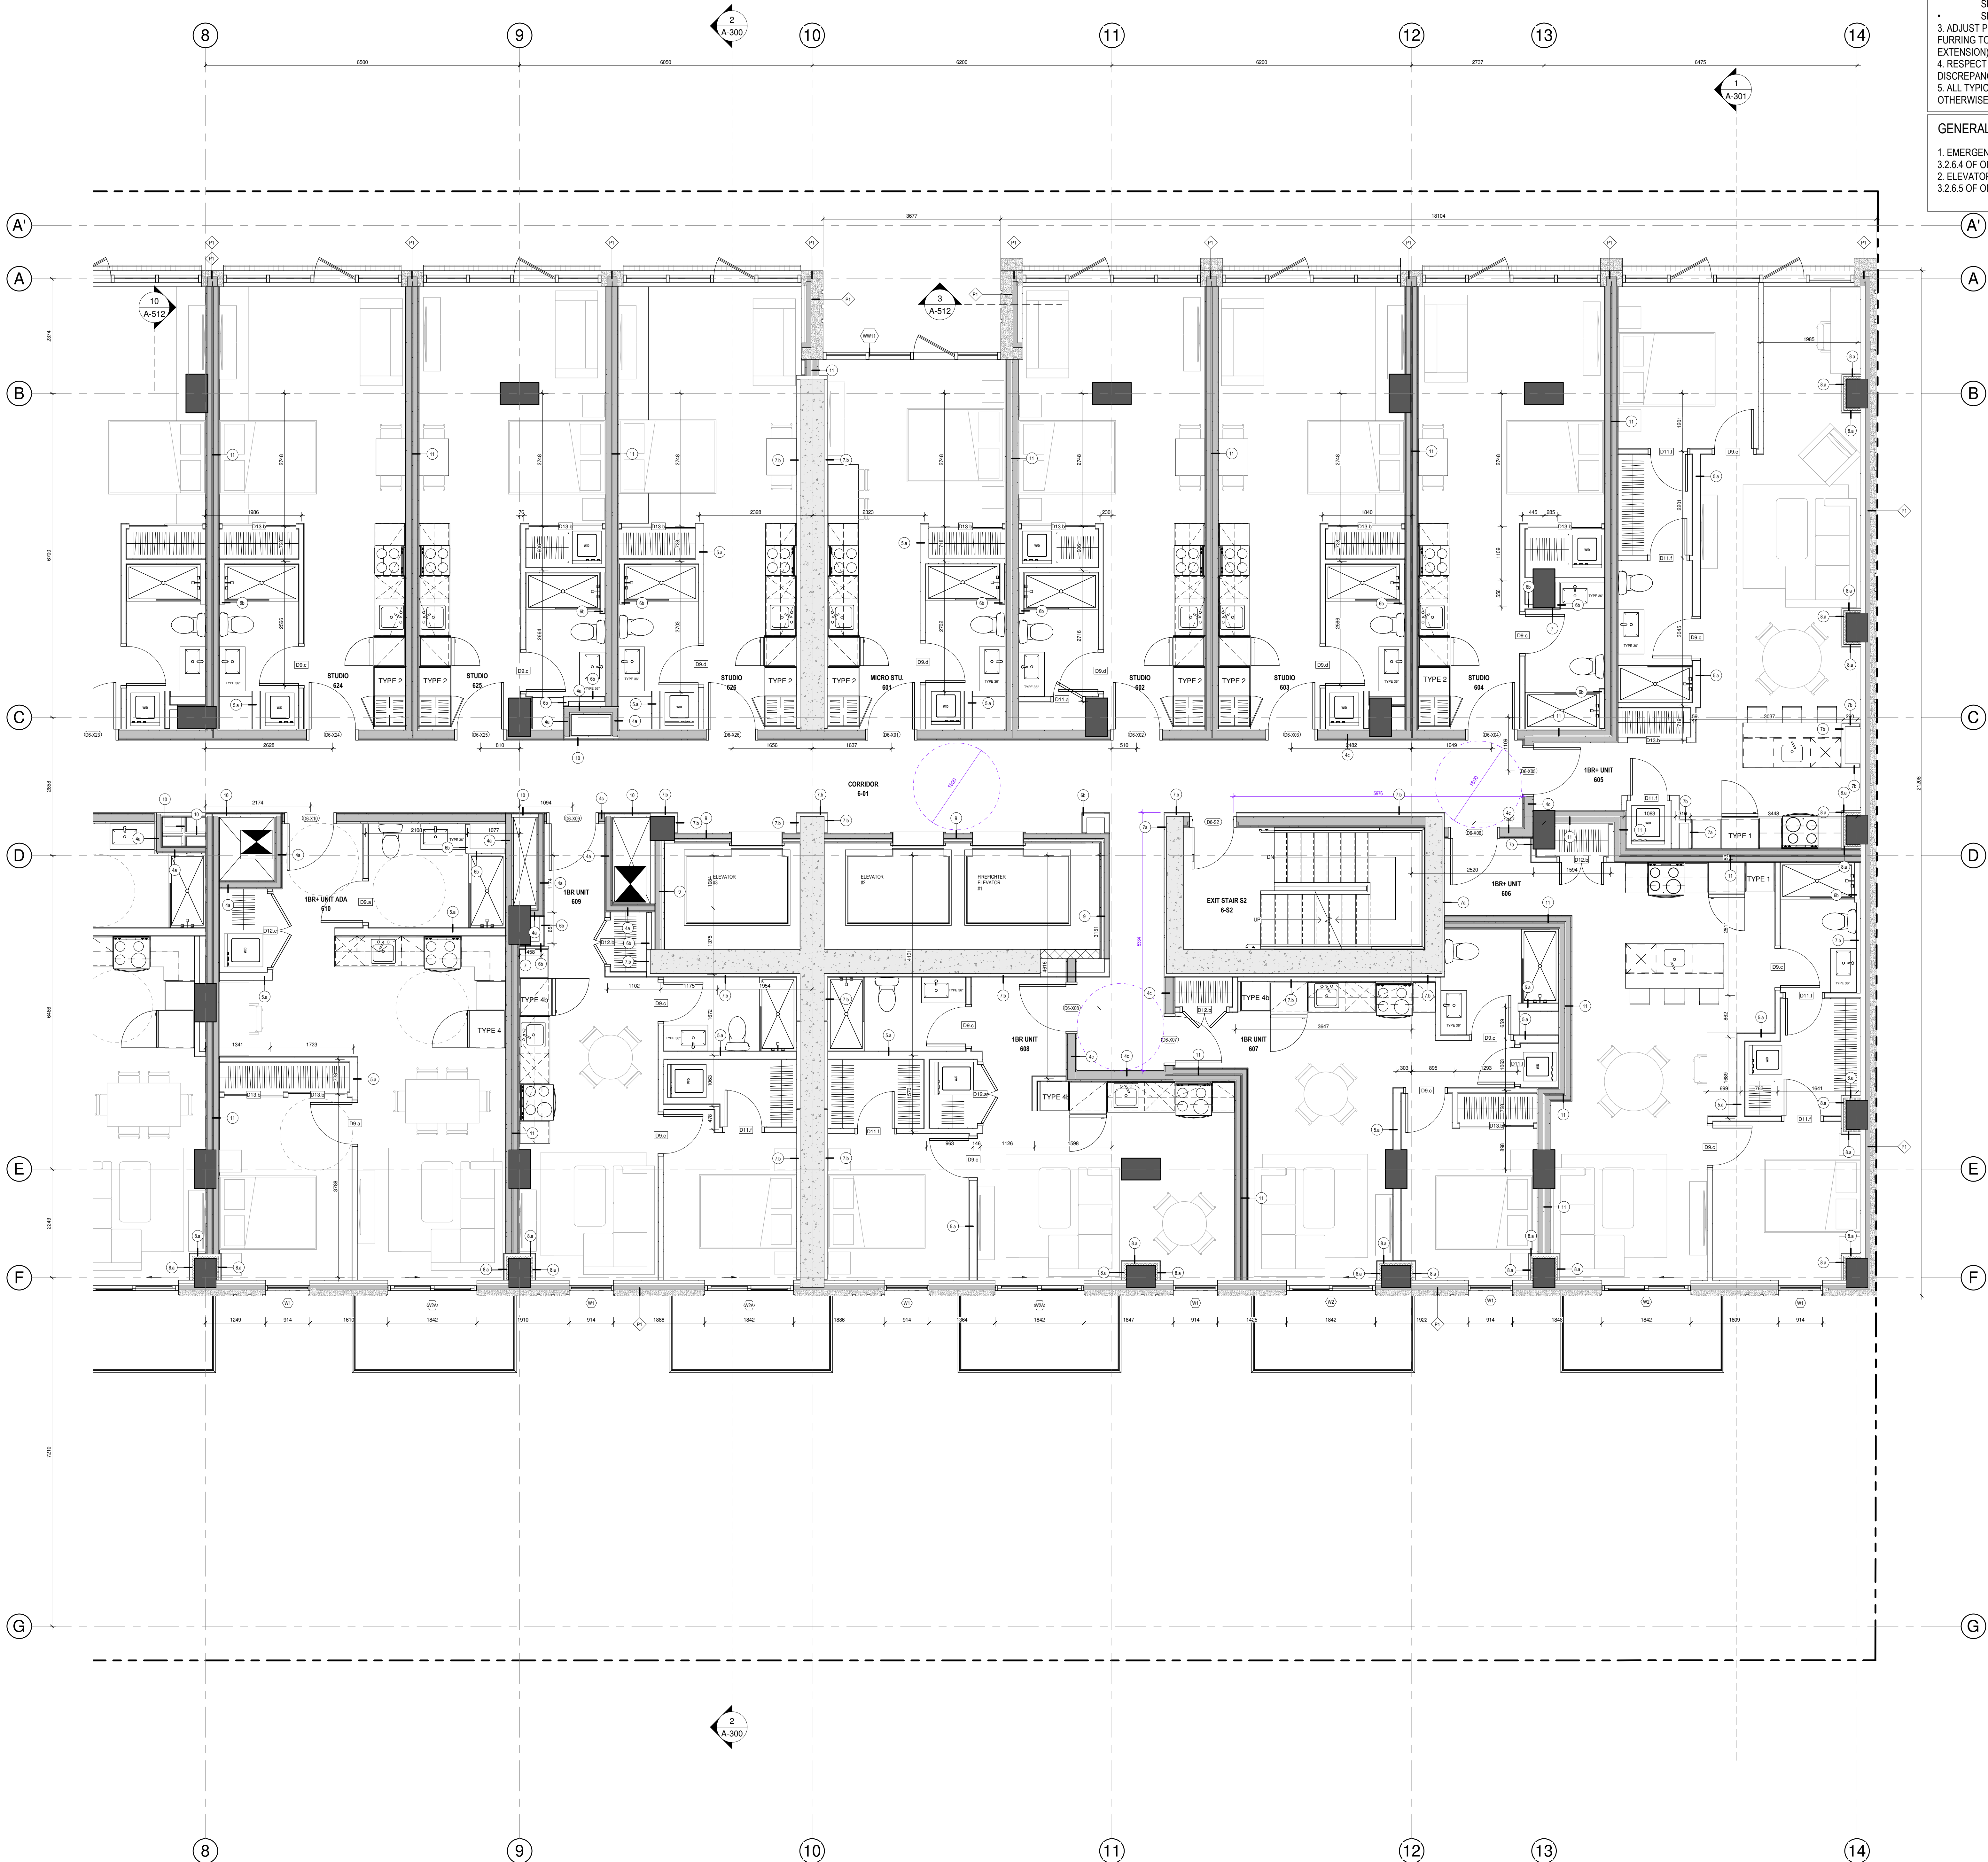

1
A-108-B
LEVEL 6 - B
1 : 50

4
A-003

GENERAL NOTES

1. BATHTUB SHOP DRAWINGS AND ACTUAL SIZES OVERRULE THE DIMENSIONS OF ROUGH OPENINGS SHOWN ON THE DRAWINGS.
2. FIRE RATED WALLS AROUND BATHTUB:
 - FIRST LAYER OF GYPSUM GOES DOWN UNTIL FLOOR AND CEILING SLABS.
 - SECOND LAYER OF GYPSUM SITS ON THE BATHTUB LIDS.
3. ADJUST POSITION OF INTERNAL WALLS (NON FIRE-RATED WALLS) AND FURRING TO COVER THE BATHTUB LIDS (LIDS TO BE COVERED WITH TILE EXTENSION).
4. RESPECT EXISTING MECHANICAL SLEEVES AND ROUGH-INS. REPORT ANY DISCREPANCY IF EXISTS.
5. ALL TYPICAL INTERIOR UNIT WALLS ARE TYPE 5, UNLESS SPECIFIED OTHERWISE ON PLAN.

GENERAL NOTES FOR ELEVATORS

1. EMERGENCY OPERATIONS OF ELEVATORS SHALL COMPLY TO ARTICLE 3.2.6.4 OF ONTARIO REGULATION 332/12 BUILDING CODE.
2. ELEVATOR FOR USE BY FIREFIGHTERS SHALL COMPLY TO ARTICLE 3.2.6.5 OF ONTARIO REGULATION 332/12 BUILDING CODE.

GeigerHut
architects

434 rue Des Rues, 104 Montreal, QC H4J 1H9
tel. 514 955-5338 fax. 514 955-5375
info@geigerhut.com

GENERAL NOTES

Do not measure directly on the plans.
All dimensions and general conditions are to be verified before the beginning of work.
Never proceed with uncertainty.
This drawing must be read carefully with the workmanship specifications as well as the general notes.

GEIGER ASSOCIATION
of
ARCHITECTS
ERIC HUOT
Licence
5531
Eric Huot

MACH

GRUPE MACH
101 rue Saint-Paul, Suite 600
Montreal, QC H2C 1L6
Tel. 514 374-5555 Fax. 514 374-5551

PROJECT
NORTH
ORGANIC
NORTH

REVISIONS

#	DESCRIPTION	DATE
1	ISSUED FOR PERMIT	18 NOV 2024

2024.08.13	POUR COOPERATION	O.P.
2024.08.18	POUR COOPERATION	O.P.
2024.08.27	POUR COOPERATION	O.P.
2024.10.04	POUR COOPERATION	O.P.
2024.10.28	POUR COOPERATION	O.P.
2024.11.12	POUR COOPERATION	O.P.
2024.11.18	POUR COOPERATION	O.P.
2024.11.29	ISSUED FOR PERMIT	O.P.

LAU
RE
CE
MECANIQUE CIVILE

LC
Structural Engineer

GRUPE
cme
SERVICES D'INGENIERIE
Mechanical/Electrical Engineer


siteform
Landscape Architect

DG
GAUVREAU
D. E. S. I. C. N.
Interior Designer

110 O'CONNOR
O'CONNOR STREET
OTTAWA, ONTARIO

Sheet name:
6TH FLOOR PLAN - B

scale:	As indicated	drawn by:	E.H.
date:		approved by:	E.H.
date:	23.02.2025	drawing:	A-108-B

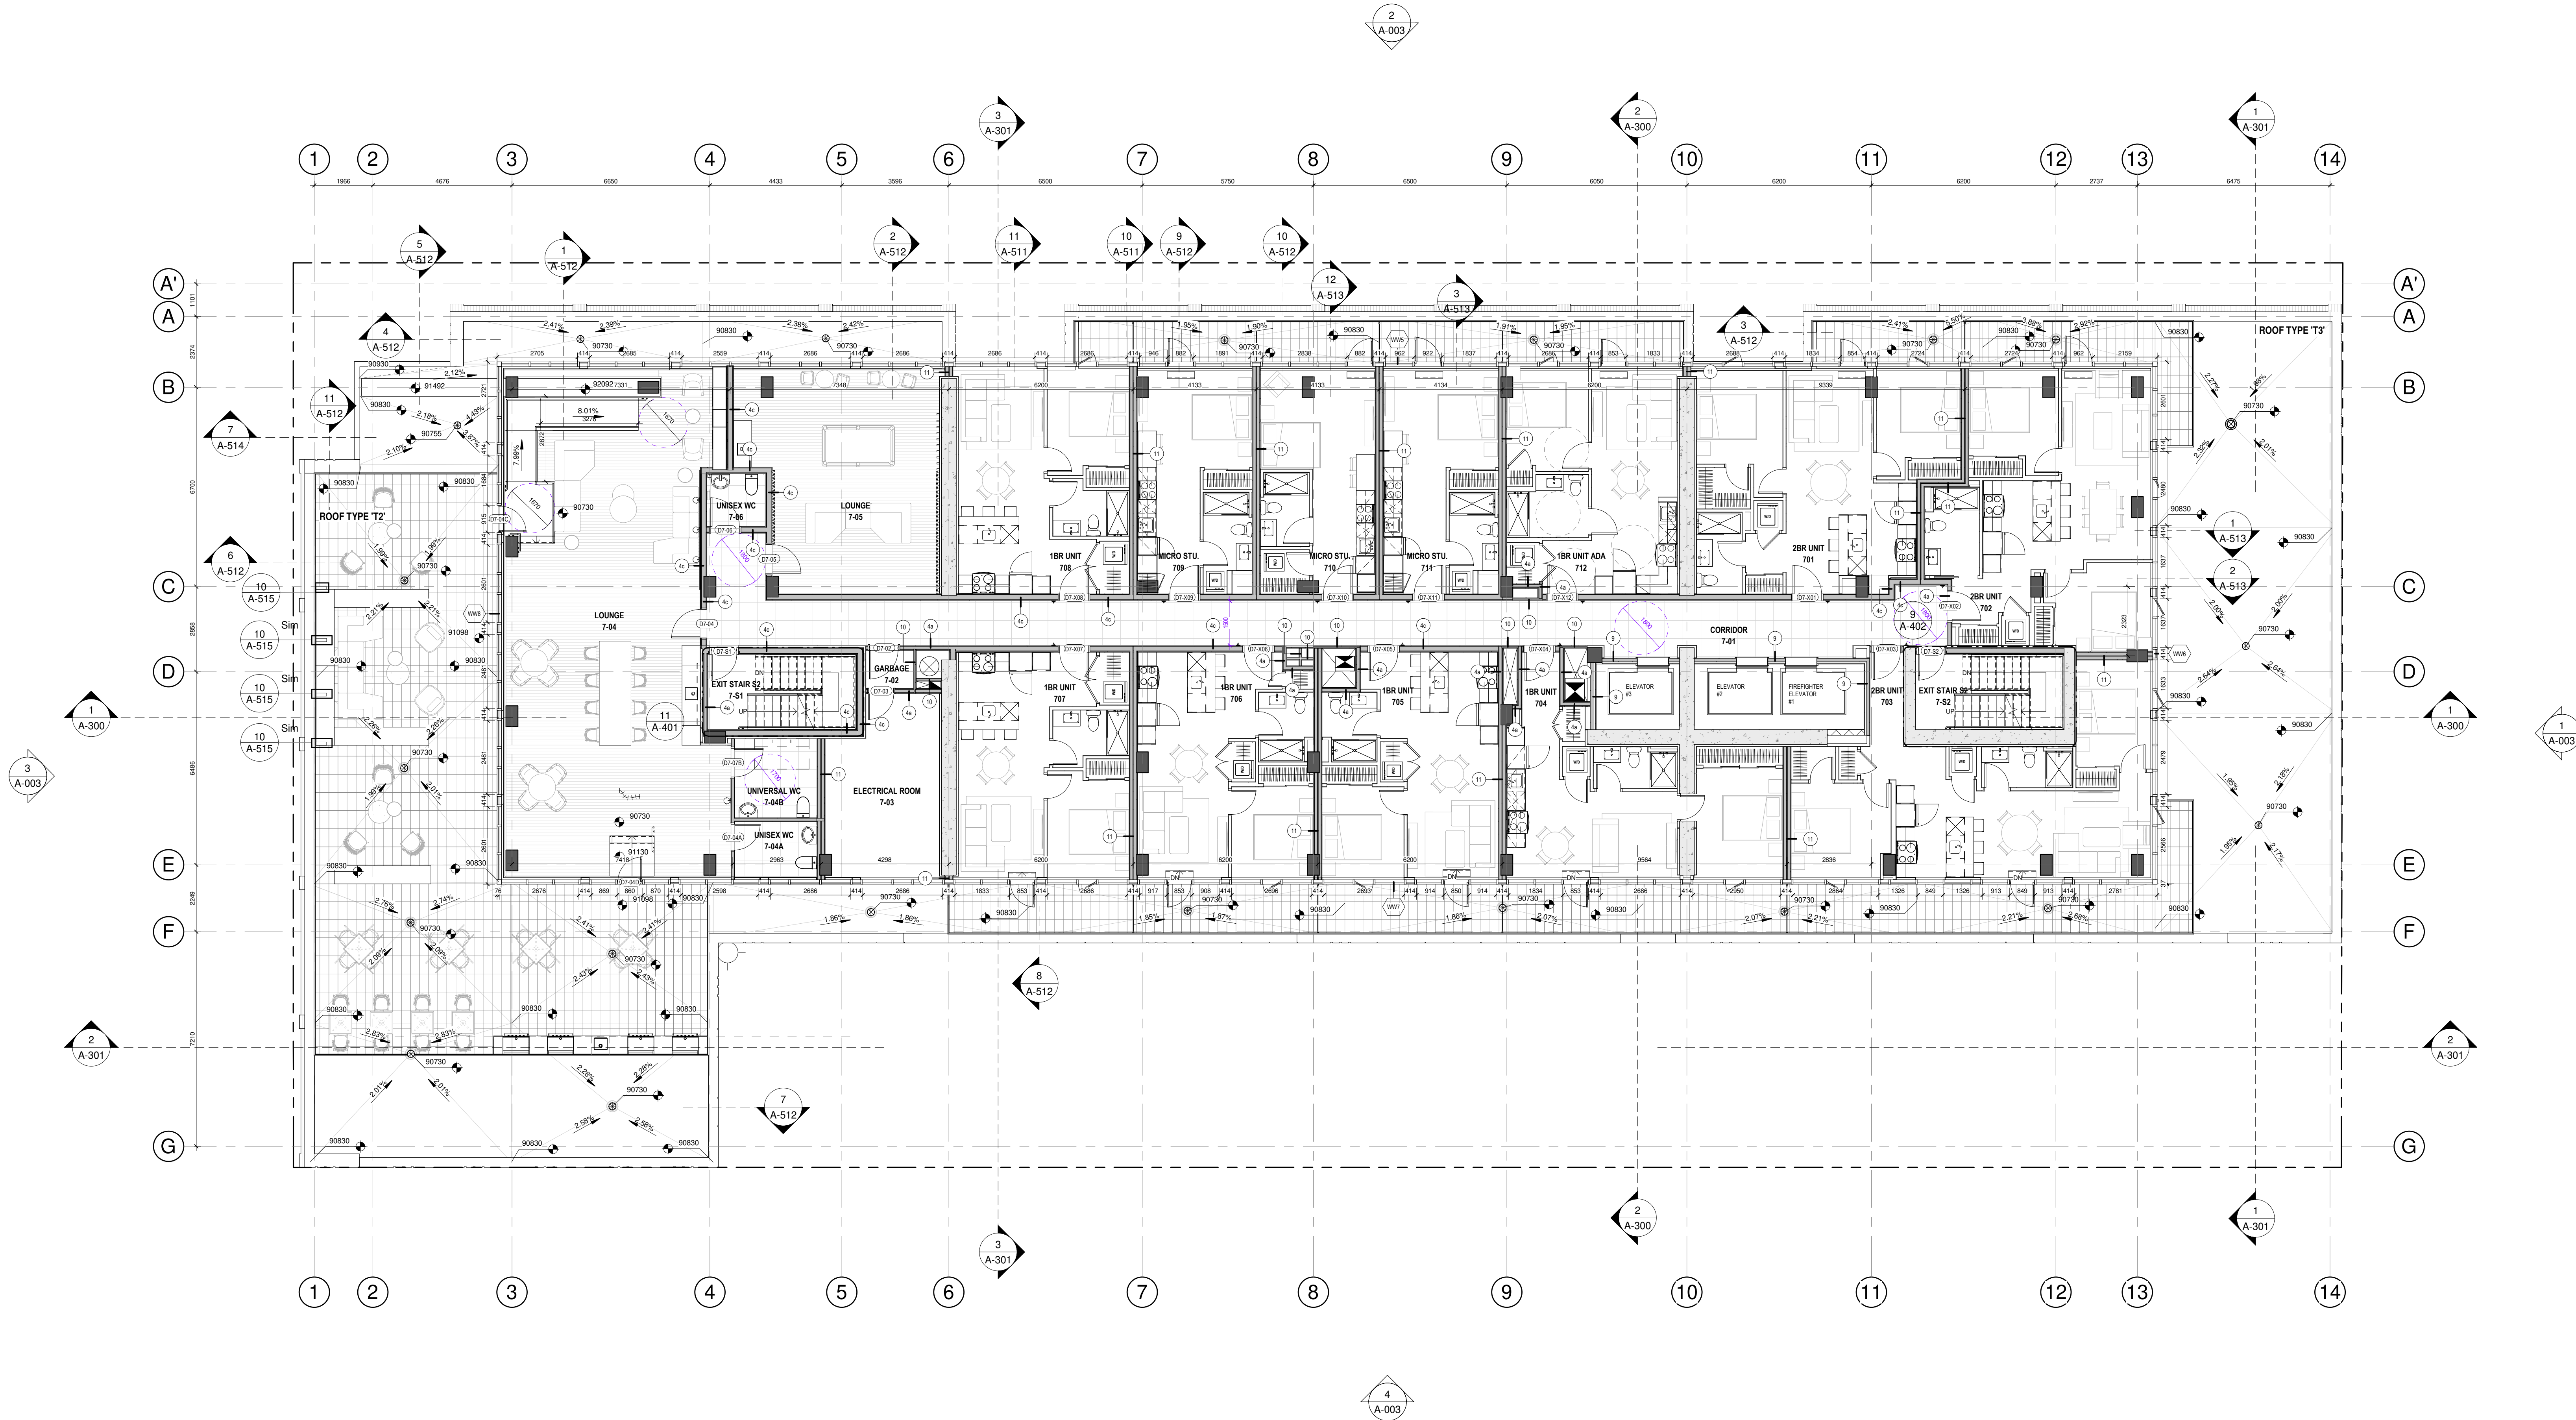

1 LEVEL 7
A-109 1 : 100

GENERAL NOTES

1. BATHTUB SHOP DRAWINGS AND ACTUAL SIZES OVERRULE THE DIMENSIONS OF ROUGH OPENINGS SHOWN ON THE DRAWINGS.
2. FIRE RATED WALLS AROUND BATHTUB:
 - FIRST LAYER OF GYPSUM GOES DOWN UNTIL FLOOR AND CEILING SLABS.
 - SECOND LAYER OF GYPSUM SITS ON THE BATHTUB LIDS.
3. ADJUST POSITION OF INTERNAL WALLS (NON FIRE-RATED WALLS) AND FURRING TO COVER THE BATHTUB LIDS (LIDS TO BE COVERED WITH TILE EXTENSION).
4. RESPECT EXISTING MECHANICAL SLEEVES AND ROUGH-INS. REPORT ANY DISCREPANCY IF EXISTS.
5. ALL TYPICAL INTERIOR UNIT WALLS ARE TYPE 5, UNLESS SPECIFIED OTHERWISE ON PLAN

GENERAL NOTES FOR ELEVATORS

1. EMERGENCY OPERATIONS OF ELEVATORS SHALL COMPLY TO ARTICLE 3.2.6.4 OF ONTARIO REGULATION 332/12 BUILDING CODE
2. ELEVATOR FOR USE BY FIREFIGHTERS SHALL COMPLY TO ARTICLE 3.2.6.5 OF ONTARIO REGULATION 332/12 BUILDING CODE

GeigerHuot

actives

438, rue Des Rues, 104, Montreal, QC H3J 1H9
tel: 514 955-5338 fax: 514 955-5375
info@geigerhuot.com

GEIGER ASSOCIATION
OF ARCHITECTS
ERIC HUOT
Licence 5531
Eric HUOT

Stamp

MACH

GROUPE MACH
3811 rue Saint-Paul, Suite 500
Montreal, QC H2S 1L9
Tel: 514 374-5561 Fax: 514 374-5561

Client

REVISIONS		
#	DESCRIPTION	DATE
1	ISSUED FOR PERMIT	28 NOV 2024

2024.08.13	POUR COOPERATION	O.P.
2024.08.18	POUR COOPERATION	O.P.
2024.08.27	POUR COOPERATION	O.P.
2024.10.04	POUR COOPERATION	O.P.
2024.10.08	POUR COOPERATION	O.P.
2024.11.12	POUR COOPERATION	O.P.
2024.11.18	POUR COOPERATION	O.P.
2024.11.29	ISSUED FOR PERMIT	O.P.

LAURENCE
INGENIERIE

Revision

LC

Civil Engineer

GROUPE
cme
SERVICES D'INGENIERIE

Mechanical/Electrical Engineer

siteform

Landscape Architect

DG
GAUVREAU
D. E. S. I. G. N.

Interior Designer

110 O'CONNOR

O'CONNOR STREET
OTTAWA, ONTARIO

Sheet name:

7TH FLOOR PLAN

scale:	As indicated	drawn by:	E.H.
date:		approved by:	E.H.
drawn:	23.02.2024	drawing:	A-109

GENERAL NOTES

1. BATHTUB SHOP DRAWINGS AND ACTUAL SIZES OVERRULE THE DIMENSIONS OF ROUGH OPENINGS SHOWN ON THE DRAWINGS.

2. FIRE RATED WALLS AROUND BATHTUB:

- FIRST LAYER OF GYPSUM GOES DOWN UNTIL FLOOR AND CEILING SLABS.
- SECOND LAYER OF GYPSUM SITS ON THE BATHTUB LIDS.

3. ADJUST POSITION OF INTERNAL WALLS (NON FIRE-RATED WALLS) AND FURRING TO COVER THE BATHTUB LIDS (LIDS TO BE COVERED WITH TILE EXTENSION).

4. RESPECT EXISTING MECHANICAL SLEEVES AND ROUGH-INS. REPORT ANY DISCREPANCY IF EXISTS.

5. ALL TYPICAL INTERIOR UNIT WALLS ARE TYPE 5, UNLESS SPECIFIED OTHERWISE ON PLAN.

GENERAL NOTES FOR ELEVATORS

1. EMERGENCY OPERATIONS OF ELEVATORS SHALL COMPLY TO ARTICLE 3.2.6.4 OF ONTARIO REGULATION 332/12 BUILDING CODE.

2. ELEVATOR FOR USE BY FIREFIGHTERS SHALL COMPLY TO ARTICLE 3.2.6.5 OF ONTARIO REGULATION 332/12 BUILDING CODE.

GeigerHuot
architects

404 rue des Rues, 104, Montreal, QC H4J 1H9
Tel: 514 955-3338 Fax: 514 955-3375
info@geigerhuot.com

GENERAL NOTES:

Do not measure directly on the plans.

All dimensions and general conditions are to be verified before the beginning of work.

Never proceed with uncertainty.

This drawing must be read carefully with the workmanship specifications as well as the general notes.

GEIGER ASSOCIATION of ARCHITECTS

ERIC HUOT
Licence 5531
Eric Huot

MACH

GRUPE MACH
101 rue Saint-Jacques, Suite 500
Montreal, QC H2Y 1J1
Tel: 514 374-5551 Fax: 514 374-5551

Revisions

#	DESCRIPTION	DATE
1	ISSUED FOR PERMIT	28 NOV 2024

2024.08.13	POUR COOPERATION	O.P.
2024.08.18	POUR COOPERATION	O.P.
2024.08.27	POUR COOPERATION	O.P.
2024.10.04	POUR COOPERATION	O.P.
2024.10.28	POUR COOPERATION	O.P.
2024.11.12	POUR COOPERATION	O.P.
2024.11.18	POUR COOPERATION	O.P.
2024.11.29	ISSUED FOR PERMIT	O.P.

LAU RE
MECANIQUE COULE

LC
Structural Engineer

GRUPE cme
SERVICES D'INGENIERIE
Mechanical/Electrical Engineer

siteform
Landscape Architect

DG GAUVREAU
D.E.S.I.C.N.
Interior Designer


110 O'CONNOR


O'CONNOR STREET
OTTAWA, ONTARIO

Sheet name:

7TH FLOOR PLAN - A

0000	As indicated	0000	E.H.
0000	data	0000	E.H.
0000	23.03.2024	0000	A-109-A

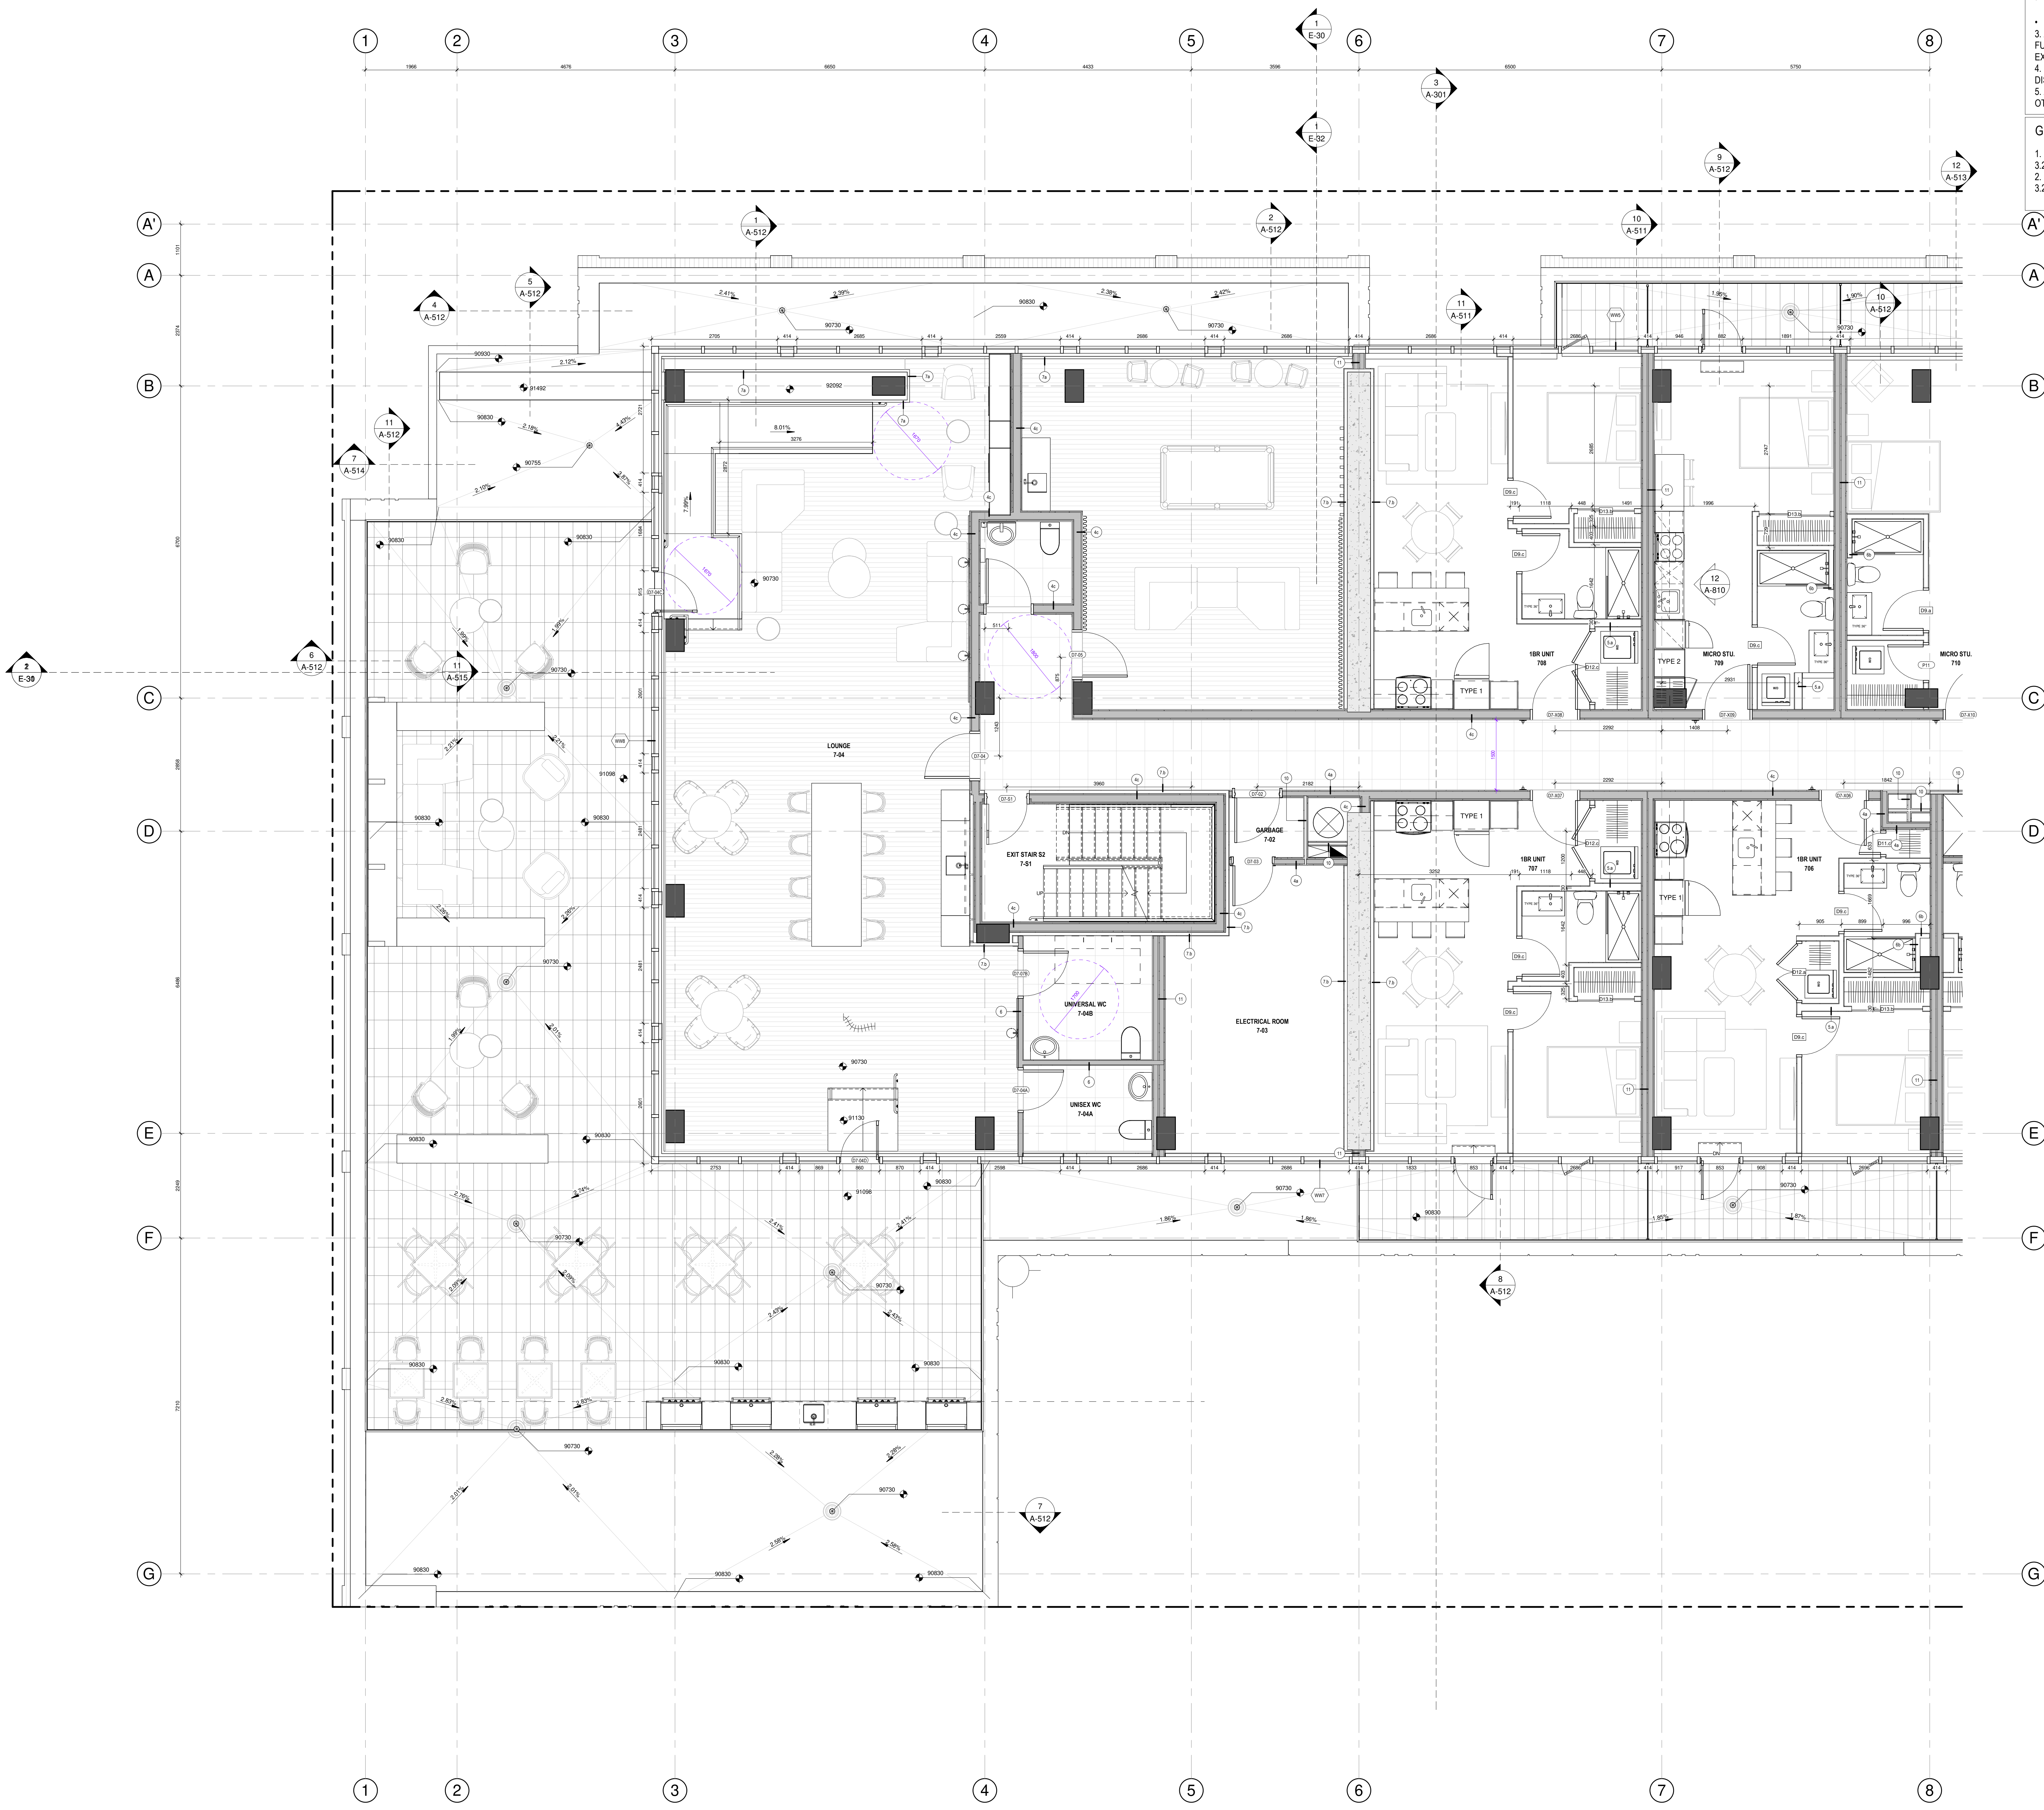

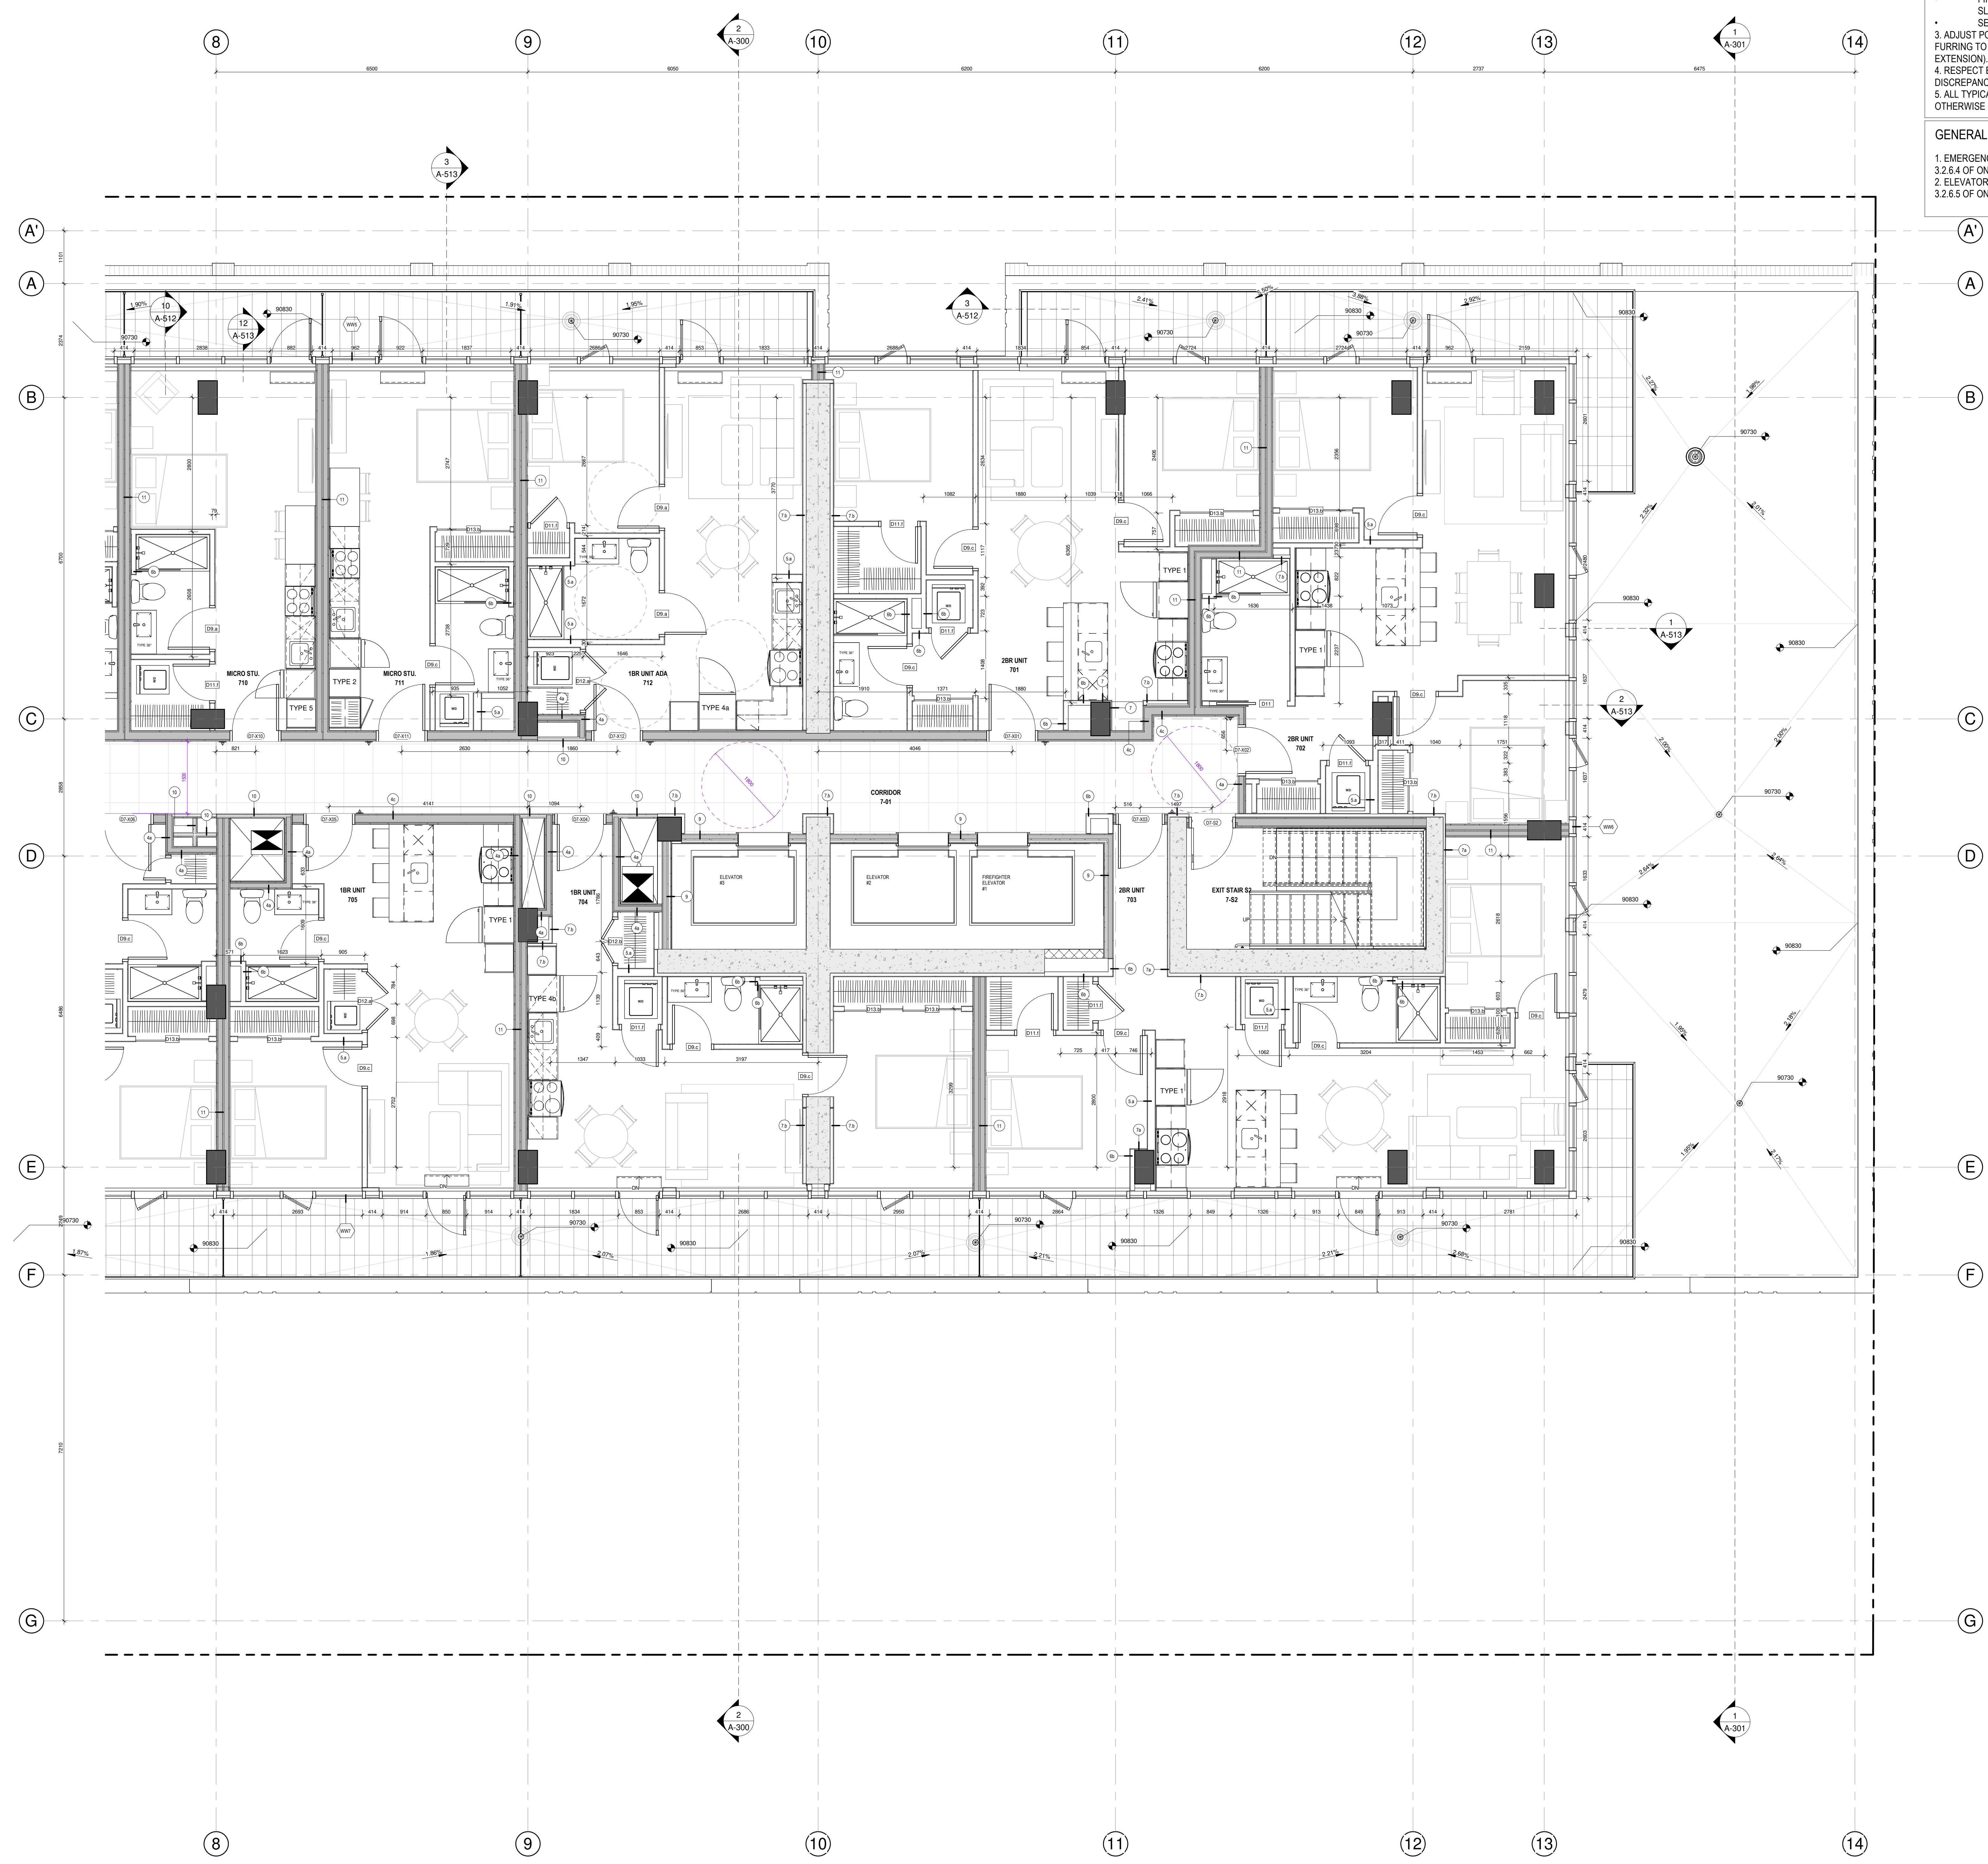

GENERAL NOTES

- BATHUB SHOP DRAWINGS AND ACTUAL SIZES OVERRULE THE DIMENSIONS OF ROUGH OPENINGS SHOWN ON THE DRAWINGS.
- FIRE RATED WALLS AROUND BATHUB:
 - FIRST LAYER OF GYPSUM GOES DOWN UNTIL FLOOR AND CEILING SLABS.
 - SECOND LAYER OF GYPSUM SITS ON THE BATHUB LIDS.
- ADJUST POSITION OF INTERNAL WALLS (NON FIRE-RATED WALLS) AND FURRING TO COVER THE BATHUB LIDS (LIDS TO BE COVERED WITH TILE EXTENSION).
- RESPECT EXISTING MECHANICAL SLEEVES AND ROUGH-INS. REPORT ANY DISCREPANCY IF EXISTS.
- ALL TYPICAL INTERIOR UNIT WALLS ARE TYPE 5, UNLESS SPECIFIED OTHERWISE ON PLAN.

GENERAL NOTES FOR ELEVATORS

- EMERGENCY OPERATIONS OF ELEVATORS SHALL COMPLY TO ARTICLE 3.2.6.4 OF ONTARIO REGULATION 332/12 BUILDING CODE.
- ELEVATOR FOR USE BY FIREFIGHTERS SHALL COMPLY TO ARTICLE 3.2.6.5 OF ONTARIO REGULATION 332/12 BUILDING CODE.

GeigerHuo
architects

434 rue Bay Street, 10th Floor, Toronto, ON M5G 1S9
Tel: 416-593-3338 Fax: 416-593-3375
info@geigerhuo.com

GENERAL NOTES:

Do not measure directly on the plans.
All dimensions and general conditions are to be verified before the beginning of work.
Never proceed with uncertainty.
This drawing must be read carefully with the architectural specifications as well as the general notes.

GEIGER ASSOCIATION of ARCHITECTS
ERIC HUO
Licence 5531
Eric Huo

Stamp

MACH

GROUPE MACH
100 rue Saint-Paul, Suite 500
Montreal, QC H2Y 1T6
Tel: 514-374-5555 Fax: 514-374-5551

Client

REVISIONS		
#	DESCRIPTION	DATE
1	ISSUED FOR PERMIT	28 NOV 2024

2024-08-13	POUR COOPERATION	O.P.
2024-08-18	POUR COOPERATION	O.P.
2024-08-27	POUR COOPERATION	O.P.
2024-10-04	POUR COOPERATION	O.P.
2024-10-08	POUR COOPERATION	O.P.
2024-11-12	POUR COOPERATION	O.P.
2024-11-18	POUR COOPERATION	O.P.
2024-11-29	ISSUED FOR PERMIT	O.P.

LAU RE
MECHANICAL CONSULTING

LC
Structural Engineer

GROUPE cme
SERVICES D'INGENIERIE
Mechanical/Electrical Engineer

siteform
Landscape Architect

DG
GAUVREAU
D. E. S. I. C. N.
Interior Designer

110 O'CONNOR

O'CONNOR STREET
OTTAWA, ONTARIO

Sheet name:

7TH FLOOR PLAN - B

drawn	As indicated	drawn by	E.H.
date		approved by	E.H.
date	22-02-2025	drawing	A-109-B

1. BATHTUB SHOW DRAWINGS AND ACTUAL SIZES OVERRULE THE DIMENSIONS OF ROUGH OPENINGS SHOWN ON THE DRAWINGS.
2. FIRE RATED WALLS AROUND BATHTUB:
 - * FIRST LAYER OF GYPSUM GOES DOWN UNTIL FLOOR AND CEILING SLABS.
 - * SECOND LAYER OF GYPSUM SITS ON THE BATHTUB LIDS.
3. ADJUST POSITION OF INTERNAL WALLS (NON FIRE-RATED WALLS) AND FURRING TO COVER THE BATHTUB LIDS (LIDS TO BE COVERED WITH TILE EXCEPT AT BATHTUB).
4. RESPECT EXISTING MECHANICAL SLEEVES AND ROUGH-INS. REPORT ANY DISCREPANCY IF EXISTS.
5. ALL TYPICAL INTERIOR UNIT WALLS ARE TYPE 5, UNLESS SPECIFIED OTHERWISE ON PLAN

1. EMERGENCY OPERATIONS OF ELEVATORS SHALL COMPLY TO ARTICLE 3.2.6.4 OF ONTARIO REGULATION 332/12 BUILDING CODE

2. ELEVATOR FOR USE BY FIREFIGHTERS SHALL COMPLY TO ARTICLE 3.2.6.5 OF ONTARIO REGULATION 332/12 BUILDING CODE

MACH

REVISIONS		
#	DESCRIPTION	DATE
1	ISSUED FOR PERMIT	29 NOV 2018

2024.06.13	POUR COORDINATION	Q.P.
2024.06.18	POUR COORDINATION	Q.P.
2024.06.27	POUR COORDINATION	Q.P.
2024.10.04	POUR COORDINATION	Q.P.
2024.10.28	POUR COORDINATION	Q.P.
2024.11.12	POUR COORDINATION	Q.P.
2024.11.19	POUR COORDINATION	Q.P.
2024.11.29	ISSUED FOR PERMIT	Q.P.

**siteform**


110 O'CONNOR

O'CONNOR STREET
OTTAWA, ONTARIO

Sheet name

8TH FLOOR PLAN

scale : As indicated	drawn by : E.H.	
date : date	approved by : E.H.	
folder : 23-032	drawing :	A-110

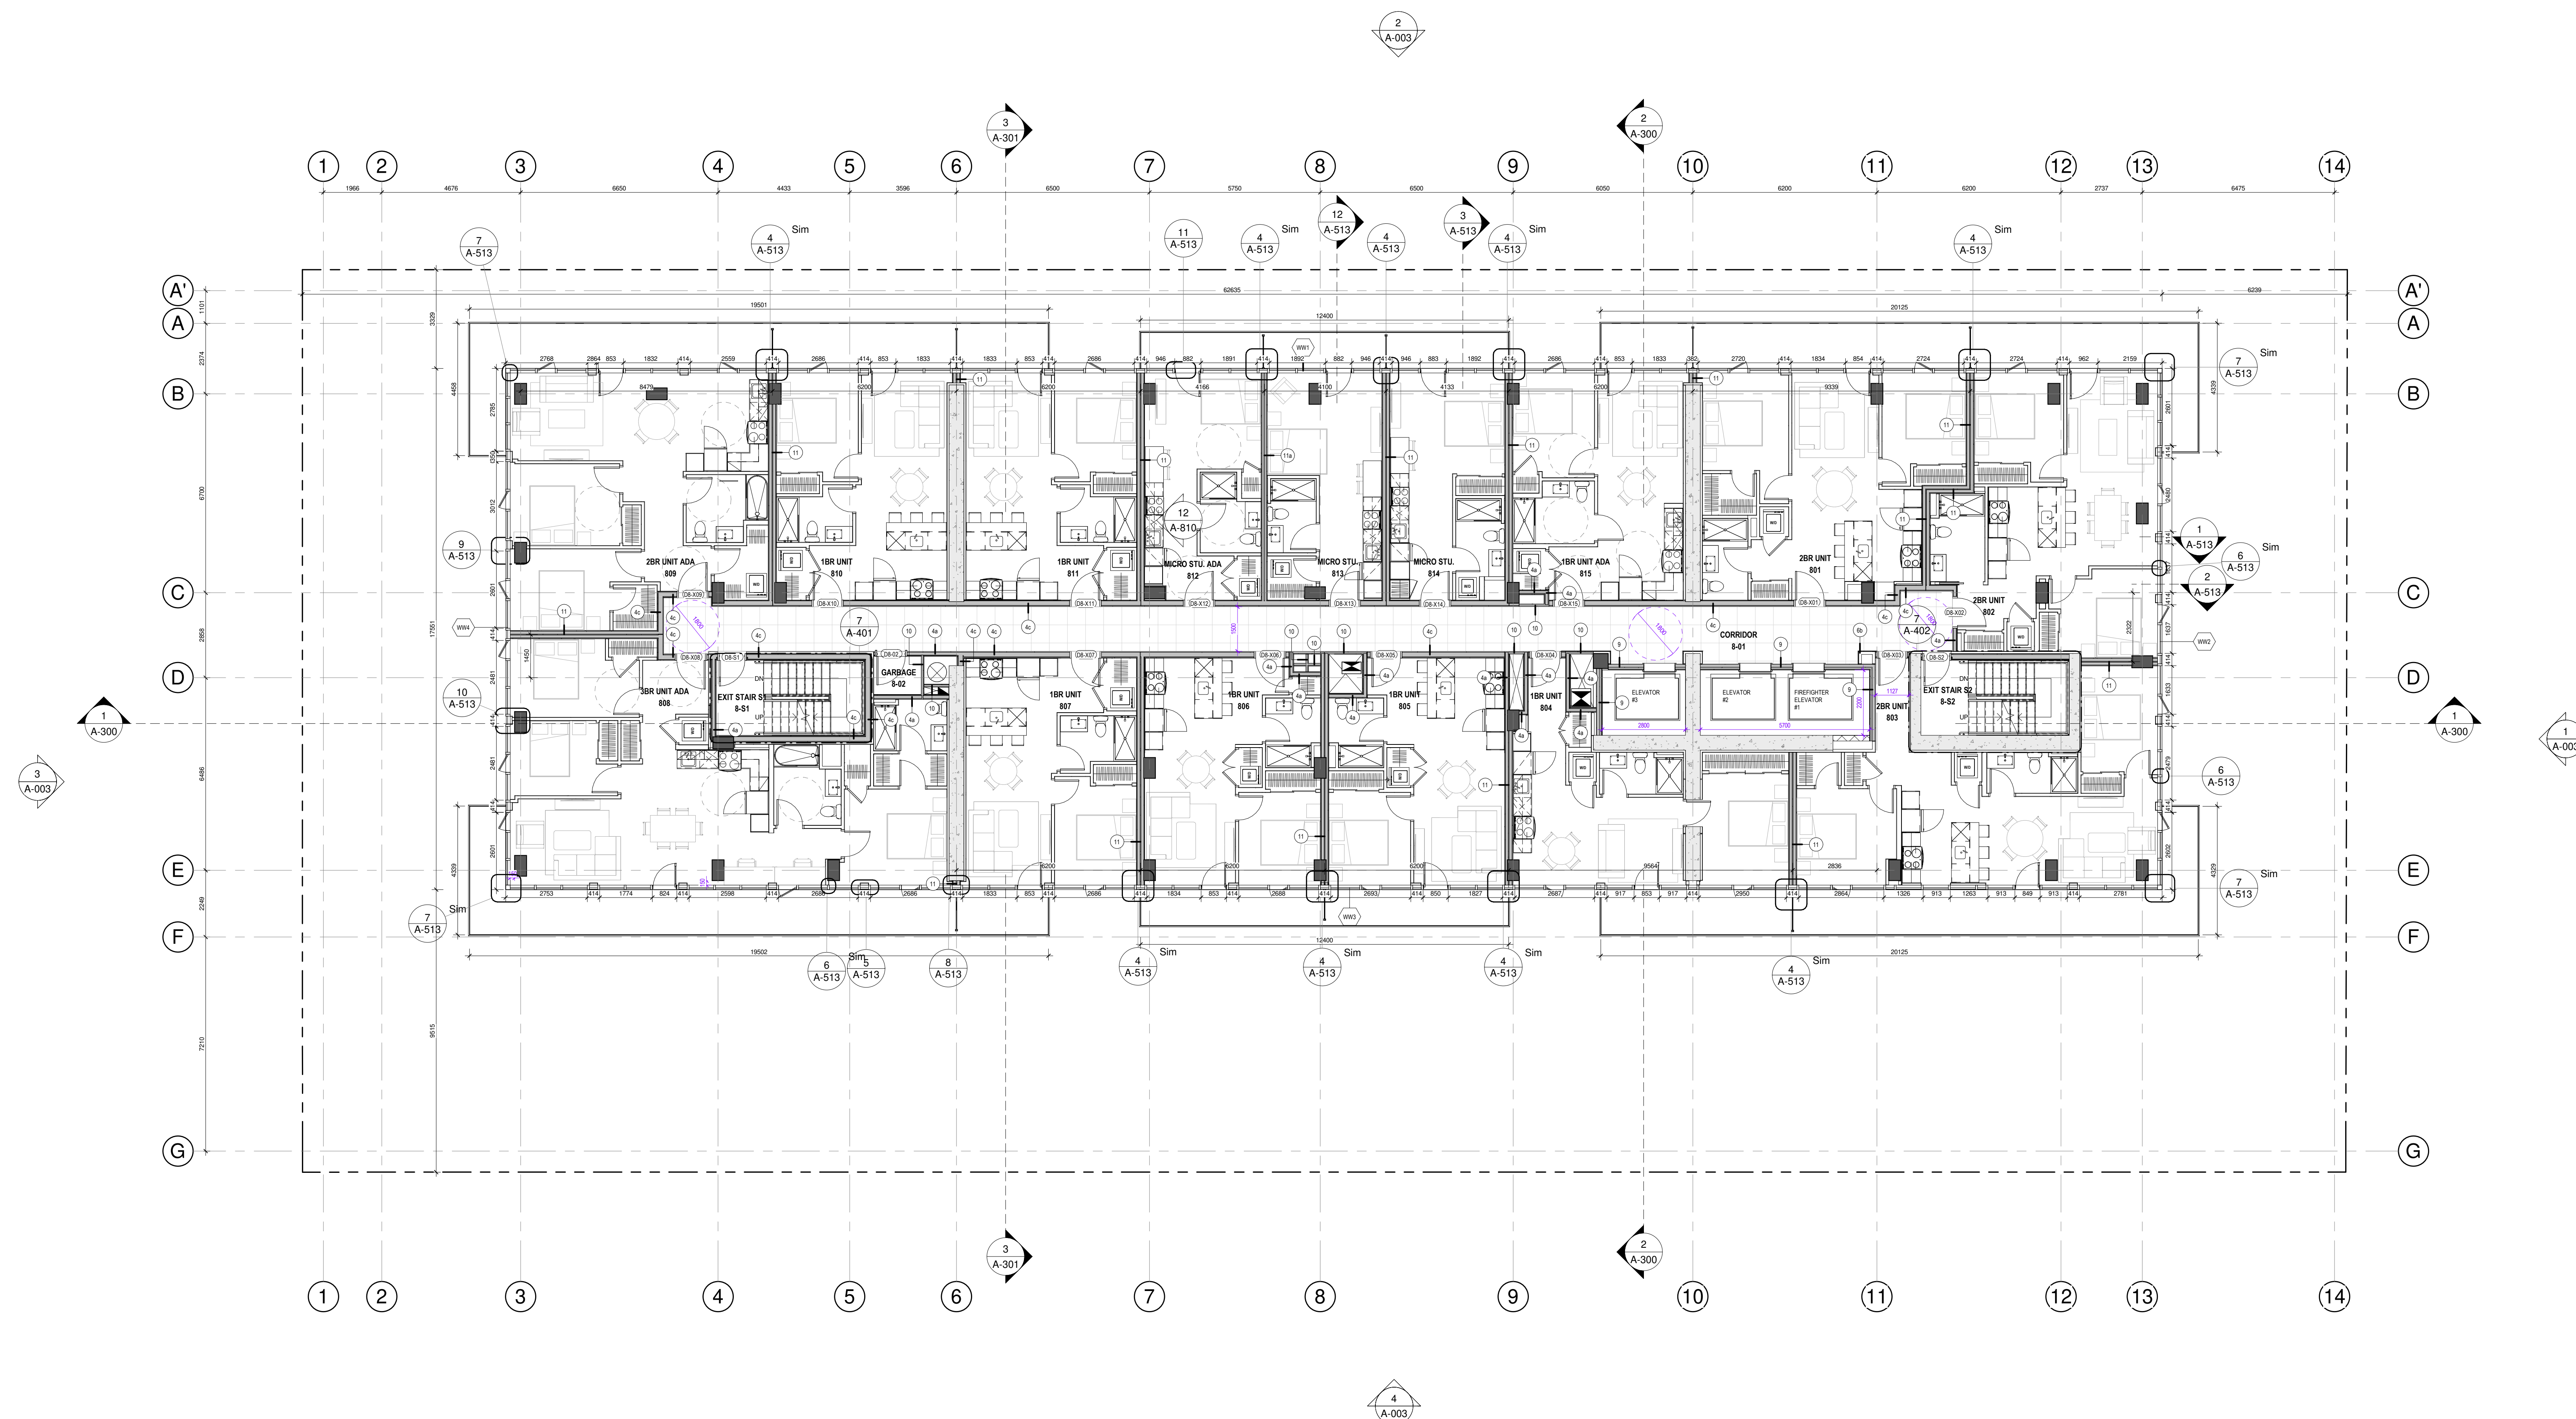

1 LEVEL 8
A-110 1:100

GENERAL NOTES

1. BATHTUB SHOP DRAWINGS AND ACTUAL SIZES OVERRULE THE DIMENSIONS OF ROUGH OPENINGS SHOWN ON THE DRAWINGS.

2. FIRE RATED WALLS AROUND BATHTUB:

- FIRST LAYER OF GYPSUM GOES DOWN UNTIL FLOOR AND CEILING SLABS.
- SECOND LAYER OF GYPSUM SITS ON THE BATHTUB LIDS.

3. ADJUST POSITION OF INTERNAL WALLS (NON FIRE-RATED WALLS) AND FURRING TO COVER THE BATHTUB LIDS (LIDS TO BE COVERED WITH TILE EXTENSION).

4. RESPECT EXISTING MECHANICAL SLEEVES AND ROUGH-INS. REPORT ANY DISCREPANCY IF EXISTS.

5. ALL TYPICAL INTERIOR UNIT WALLS ARE TYPE 5, UNLESS SPECIFIED OTHERWISE ON PLAN.

GENERAL NOTES FOR ELEVATORS

1. EMERGENCY OPERATIONS OF ELEVATORS SHALL COMPLY TO ARTICLE 3.2.6.4 OF ONTARIO REGULATION 332/12 BUILDING CODE.

2. ELEVATOR FOR USE BY FIREFIGHTERS SHALL COMPLY TO ARTICLE 3.2.6.5 OF ONTARIO REGULATION 332/12 BUILDING CODE.

GeigerHuot
architects

434 rue Des Rues, 104, Montreal, QC H4J 1H9
tel. 514 955-3338 fax. 514 955-3375
info@geigerhuot.com

GENERAL NOTES:

Do not measure directly on the plans.

All dimensions and general conditions are to be verified before the beginning of work.

Never proceed with uncertainty.

This drawing must be read carefully with the architectural specifications as well as the general notes.

GEIGER ASSOCIATION of ARCHITECTS
ERIC HUOT
Licence 5531
Eric Huot

Stamp

MACH

GROUPE MACH
301 rue Saint-Paul, Suite 500
Montreal, QC H2C 1L1
Tel. 514 374-5555 Fax. 514 374-5561

Client

PROJECT NORTH
ORIENTATION NORTH

REVISIONS

#	DESCRIPTION	DATE
1	ISSUED FOR PERMIT	18 NOV 2024

2024.08.13	POUR COOPERATION	O.P.
2024.08.18	POUR COOPERATION	O.P.
2024.08.27	POUR COOPERATION	O.P.
2024.10.04	POUR COOPERATION	O.P.
2024.10.28	POUR COOPERATION	O.P.
2024.11.12	POUR COOPERATION	O.P.
2024.11.18	POUR COOPERATION	O.P.
2024.11.29	ISSUED FOR PERMIT	O.P.

L'AU REVE
MECANIQUE COULE

Civil Engineer

LC
Structural Engineer

GROUPE cme
SERVICES D'INGENIERIE
Mechanical/Electrical Engineer

siteform
Landscape Architect


DG
GAUVREAU
D. E. S. I. C. N.
Interior Designer

110 O'CONNOR
O'CONNOR STREET
OTTAWA, ONTARIO

8TH FLOOR PLAN - A

0048	As indicated	drawn by:	E.H.
0489	data	approved by:	E.H.
0489	23-03-2024	drawing:	A-110-A

4
A-003

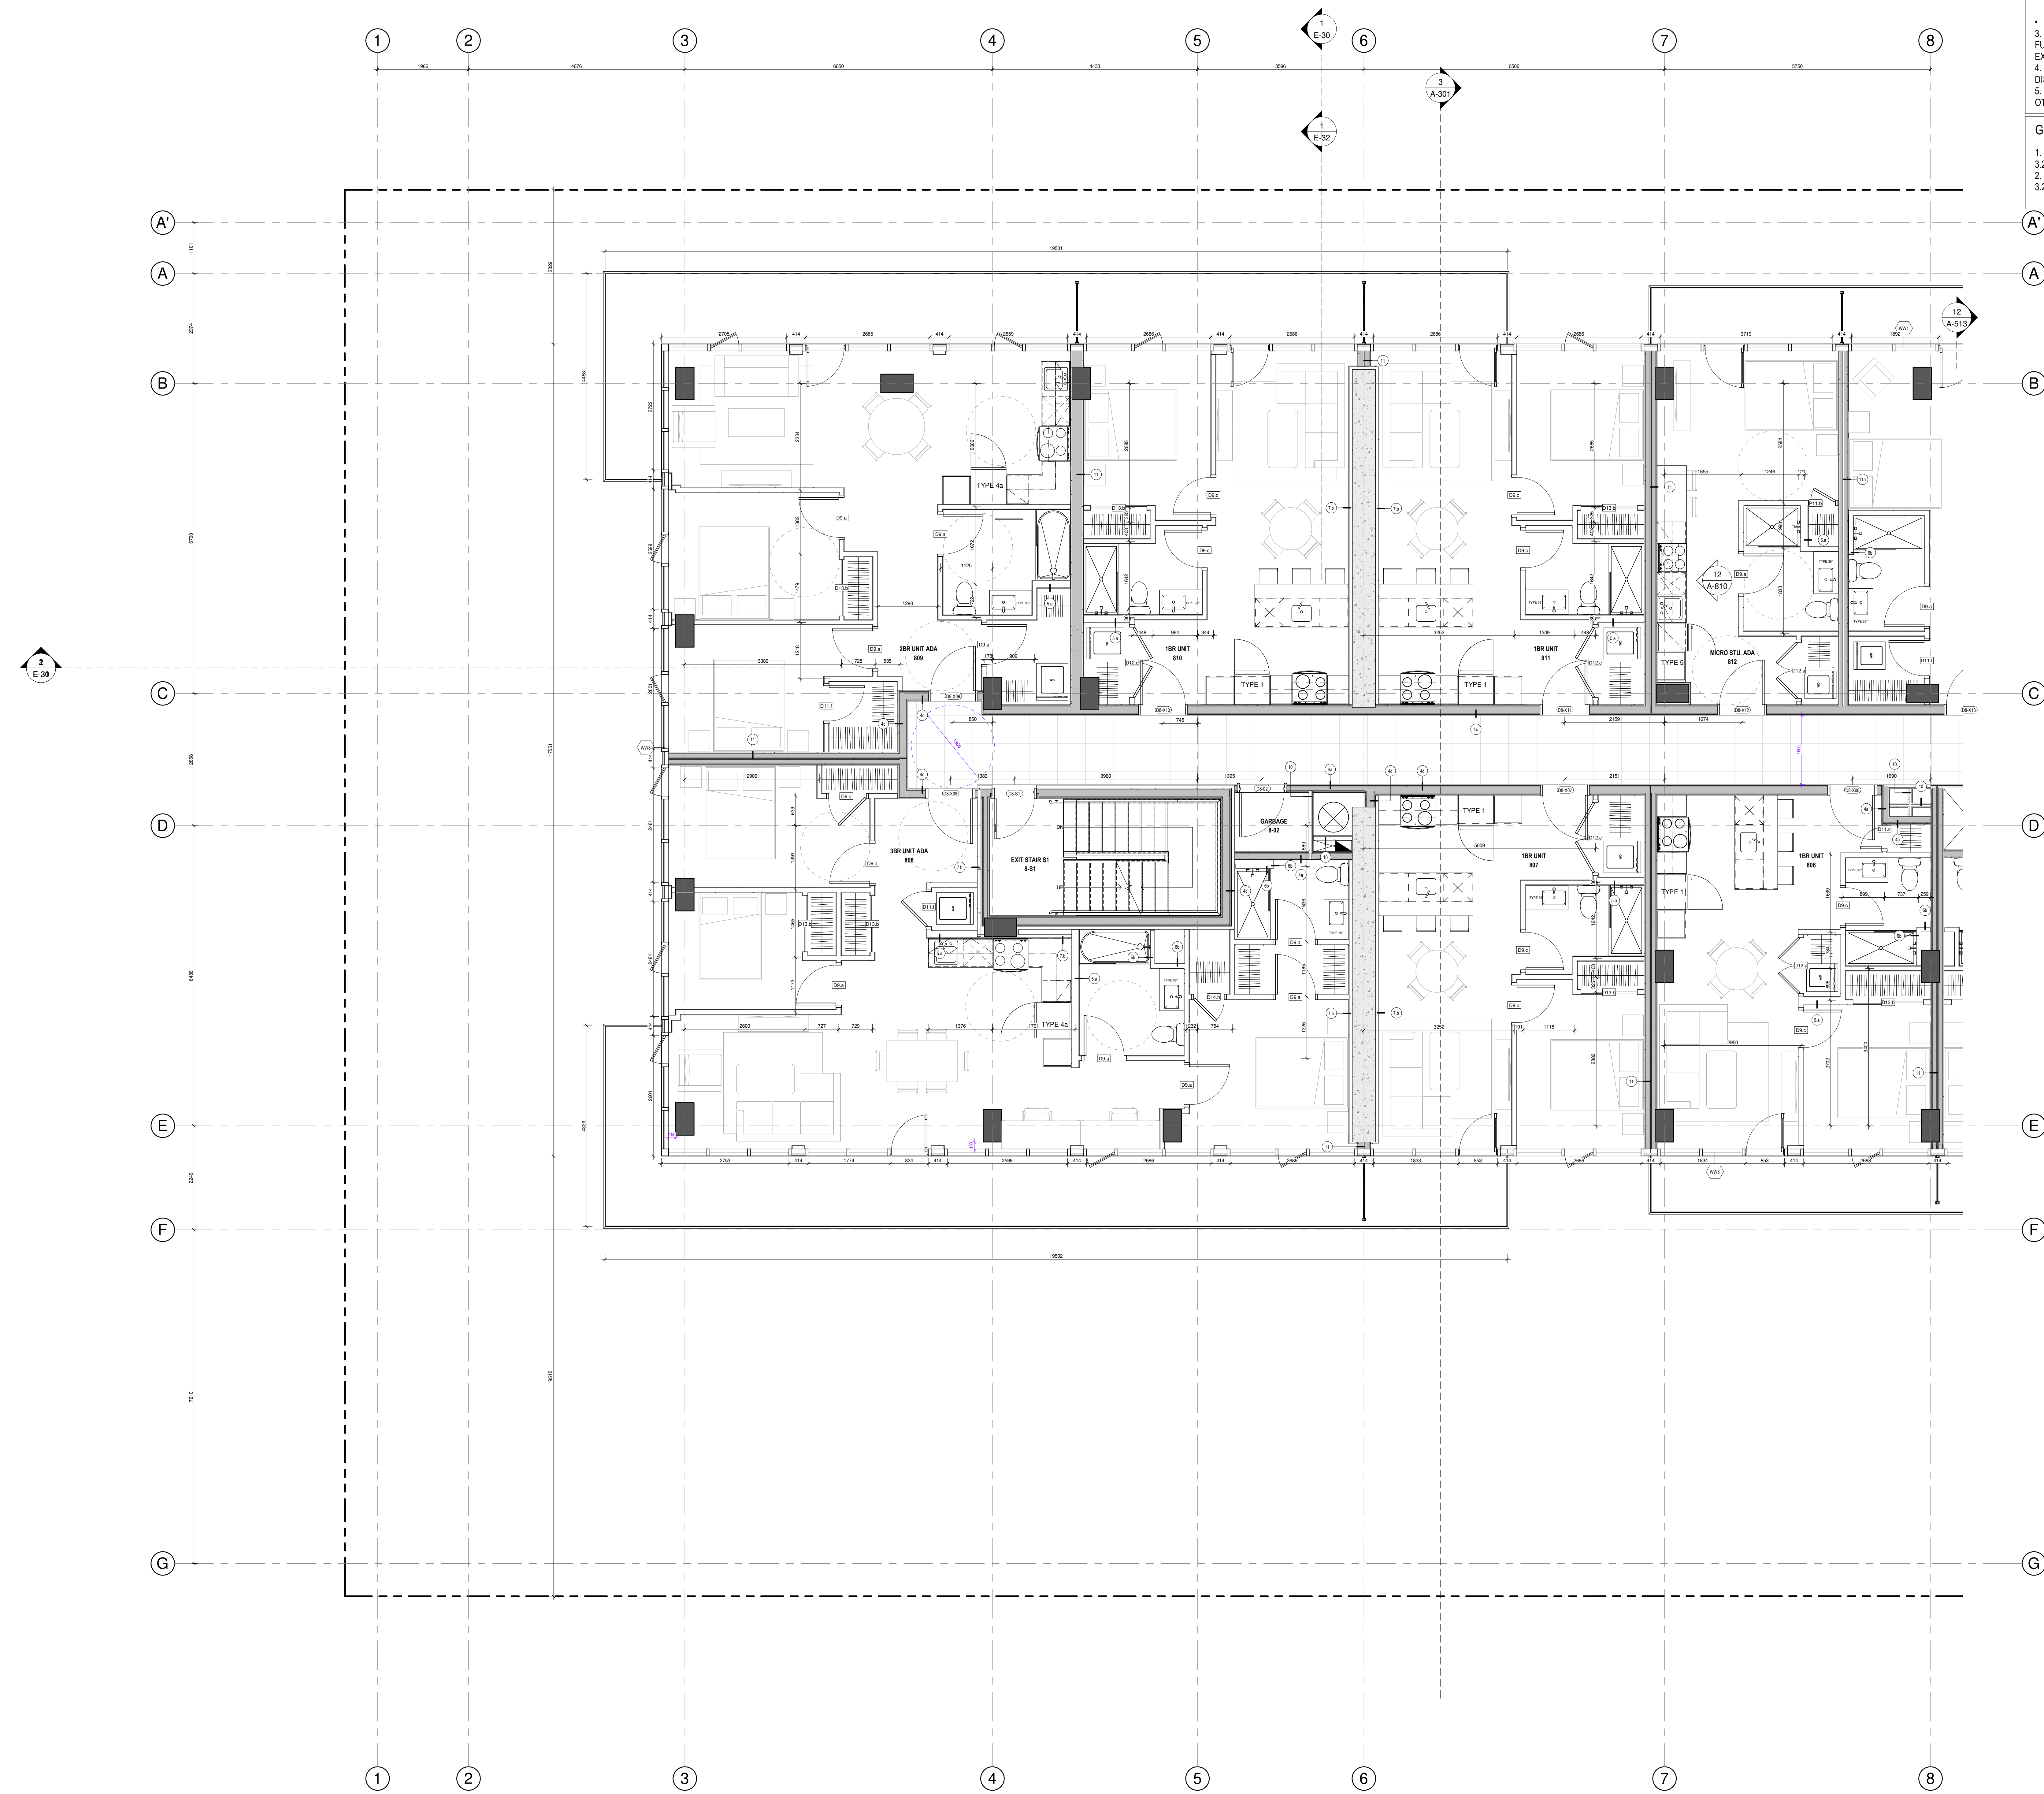

1
A-110-A
LEVEL 8 - A
1 : 50

1	DOUGLAS FISH FISHBUT	20 NOV 2008
---	----------------------	-------------


1	2	
---	---	---	---	---	---	---	---	---	----	----	-----


[illegible]

1. BATHTUB SHOP DRAWINGS AND ACTUAL SIZES OVERRULE THE DIMENSIONS OF ROUGH OPENINGS SHOWN ON THE DRAWINGS.
2. FIRE RATED WALLS AROUND BATHTUB:
 - FIRST LAYER OF GYPSUM GOES DOWN UNTIL FLOOR AND CEILING SLABS.
 - SECOND LAYER OF GYPSUM SITS ON THE BATHTUB LIDS.
3. ADJUST POSITION OF INTERNAL WALLS (NON FIRE-RATED WALLS) AND FLOOR TO COVER THE BATHTUB LIDS (LIDS TO BE COVERED WITH TILE EXTENSION).
4. RESPECT EXISTING MECHANICAL SLEEVES AND ROUGH-INS. REPORT ANY DISCREPANCY IF EXISTS.
5. ALL TYPICAL INTERIOR UNIT WALLS ARE TYPE 5, UNLESS SPECIFIED OTHERWISE ON PLAN

1. EMERGENCY OPERATIONS OF ELEVATORS SHALL COMPLY TO ARTICLE 3.2.6.4 OF ONTARIO REGULATION 332/12 BUILDING CODE


2. ELEVATOR FOR USE BY FIREFIGHTERS SHALL COMPLY TO ARTICLE 3.2.6.5 OF ONTARIO REGULATION 332/12 BUILDING CODE

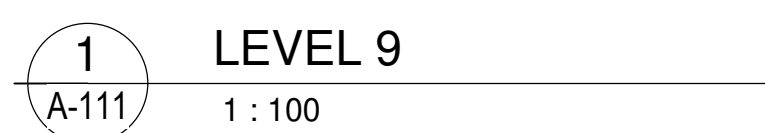

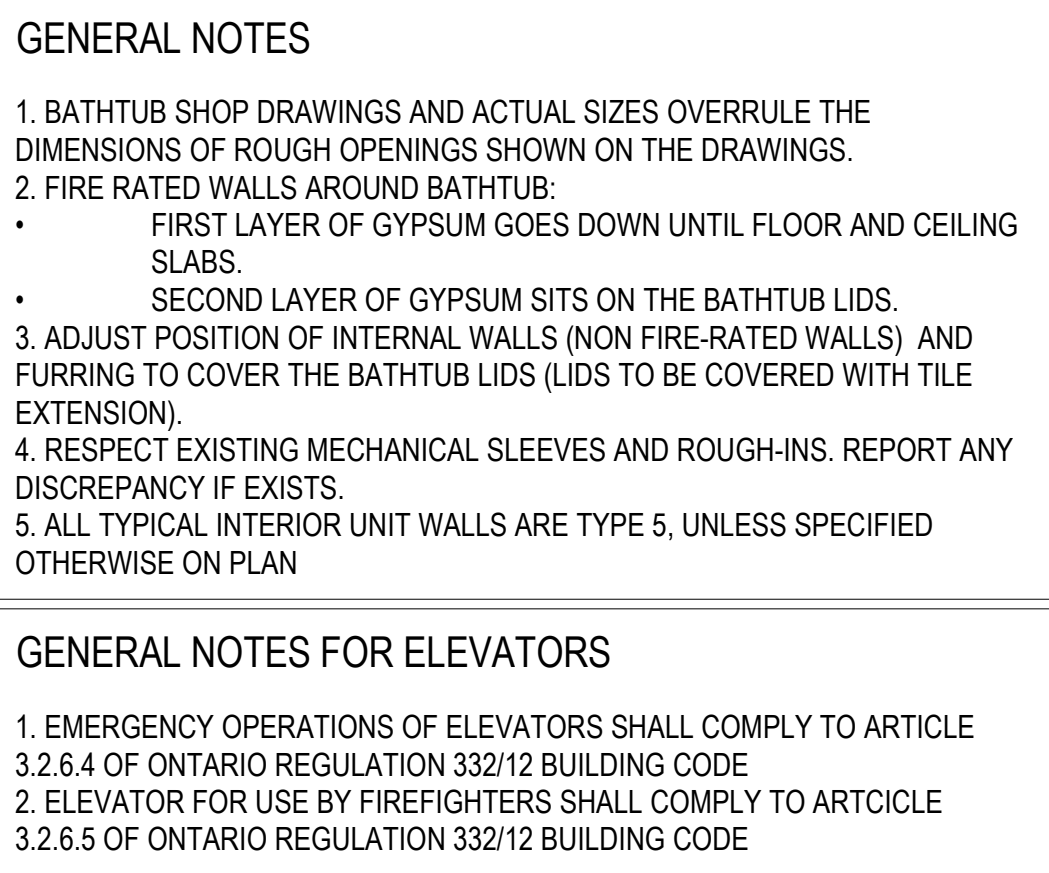

MACH

GROUPE MACH
630 rue Saint Paul, Suite 600
Montreal, QC, H3C 1L5
Tel: 514-374-6224, Fax: 514-374-5561

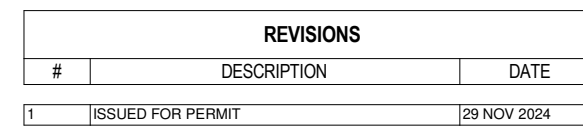

2024.09.13	FOUR COORDINATION	O.P.
2024.09.18	FOUR COORDINATION	O.P.
2024.09.27	FOUR COORDINATION	O.P.
2024.10.04	FOUR COORDINATION	O.P.
2024.10.28	FOUR COORDINATION	O.P.
2024.11.12	FOUR COORDINATION	O.P.
2024.11.19	FOUR COORDINATION	O.P.
2024.11.29	ISSUED FOR PERMIT	O.P.



9TH-10TH FLOOR PLAN - A

scale :	As indicated	drawn by :	E.H.	
date :	date	approved by :	E.H.	
folder :	23 032	drawing :	A-111-A	

REVISIONS		
#	DESCRIPTION	DATE
1	ISSUED FOR PERMIT	29 NOV 2008


2024.09.13	POLR COORDINATION	O.P.
2024.09.16	POLR COORDINATION	O.P.
2024.09.27	POLR COORDINATION	O.P.
2024.10.04	POLR COORDINATION	O.P.
2024.10.28	POLR COORDINATION	O.P.
2024.11.12	POLR COORDINATION	O.P.
2024.11.19	POLR COORDINATION	O.P.
2024.11.29	ISSUED FOR PERMIT	O.P.

GENERAL NOTES

- 1. BATHTUB SHOP DRAWINGS AND ACTUAL SIZES OVERRULE THE DIMENSIONS OF ROUGH OPENINGS SHOWN ON THE DRAWINGS.
- 2. FIRE RATED WALLS AROUND BATHTUBS
 - * FIRST LAYER OF GYPSUM GOES DOWN UNTIL FLOOR AND CEILING SLABS.
 - * SECOND LAYER OF GYPSUM SITS ON THE BATHTUB LIDS.
- 3. ADJUST POSITION OF INTERNAL WALLS (NON FIRE-RATED WALLS) AND FURRING TO COVER THE BATHTUB LIDS (LIDS TO BE COVERED WITH TILE EXTENSION).
- 4. IF ANY EXISTING MECHANICAL SLEEVES AND ROUGH-INS. REPORT ANY DISCREPANCY IF EXISTS.
- 5. ALL TYPICAL INTERIOR UNIT WALLS ARE TYPE 5, UNLESS SPECIFIED OTHERWISE ON PLAN


GENERAL NOTES FOR ELEVATORS

1. EMERGENCY OPERATIONS OF ELEVATORS SHALL COMPLY TO ARTICLE 3.2.6.4 OF ONTARIO REGULATION 332/12 BUILDING CODE
2. ELEVATOR FOR USE BY FIREFIGHTERS SHALL COMPLY TO ARTICLE 3.2.6.5 OF ONTARIO REGULATION 332/12 BUILDING CODE

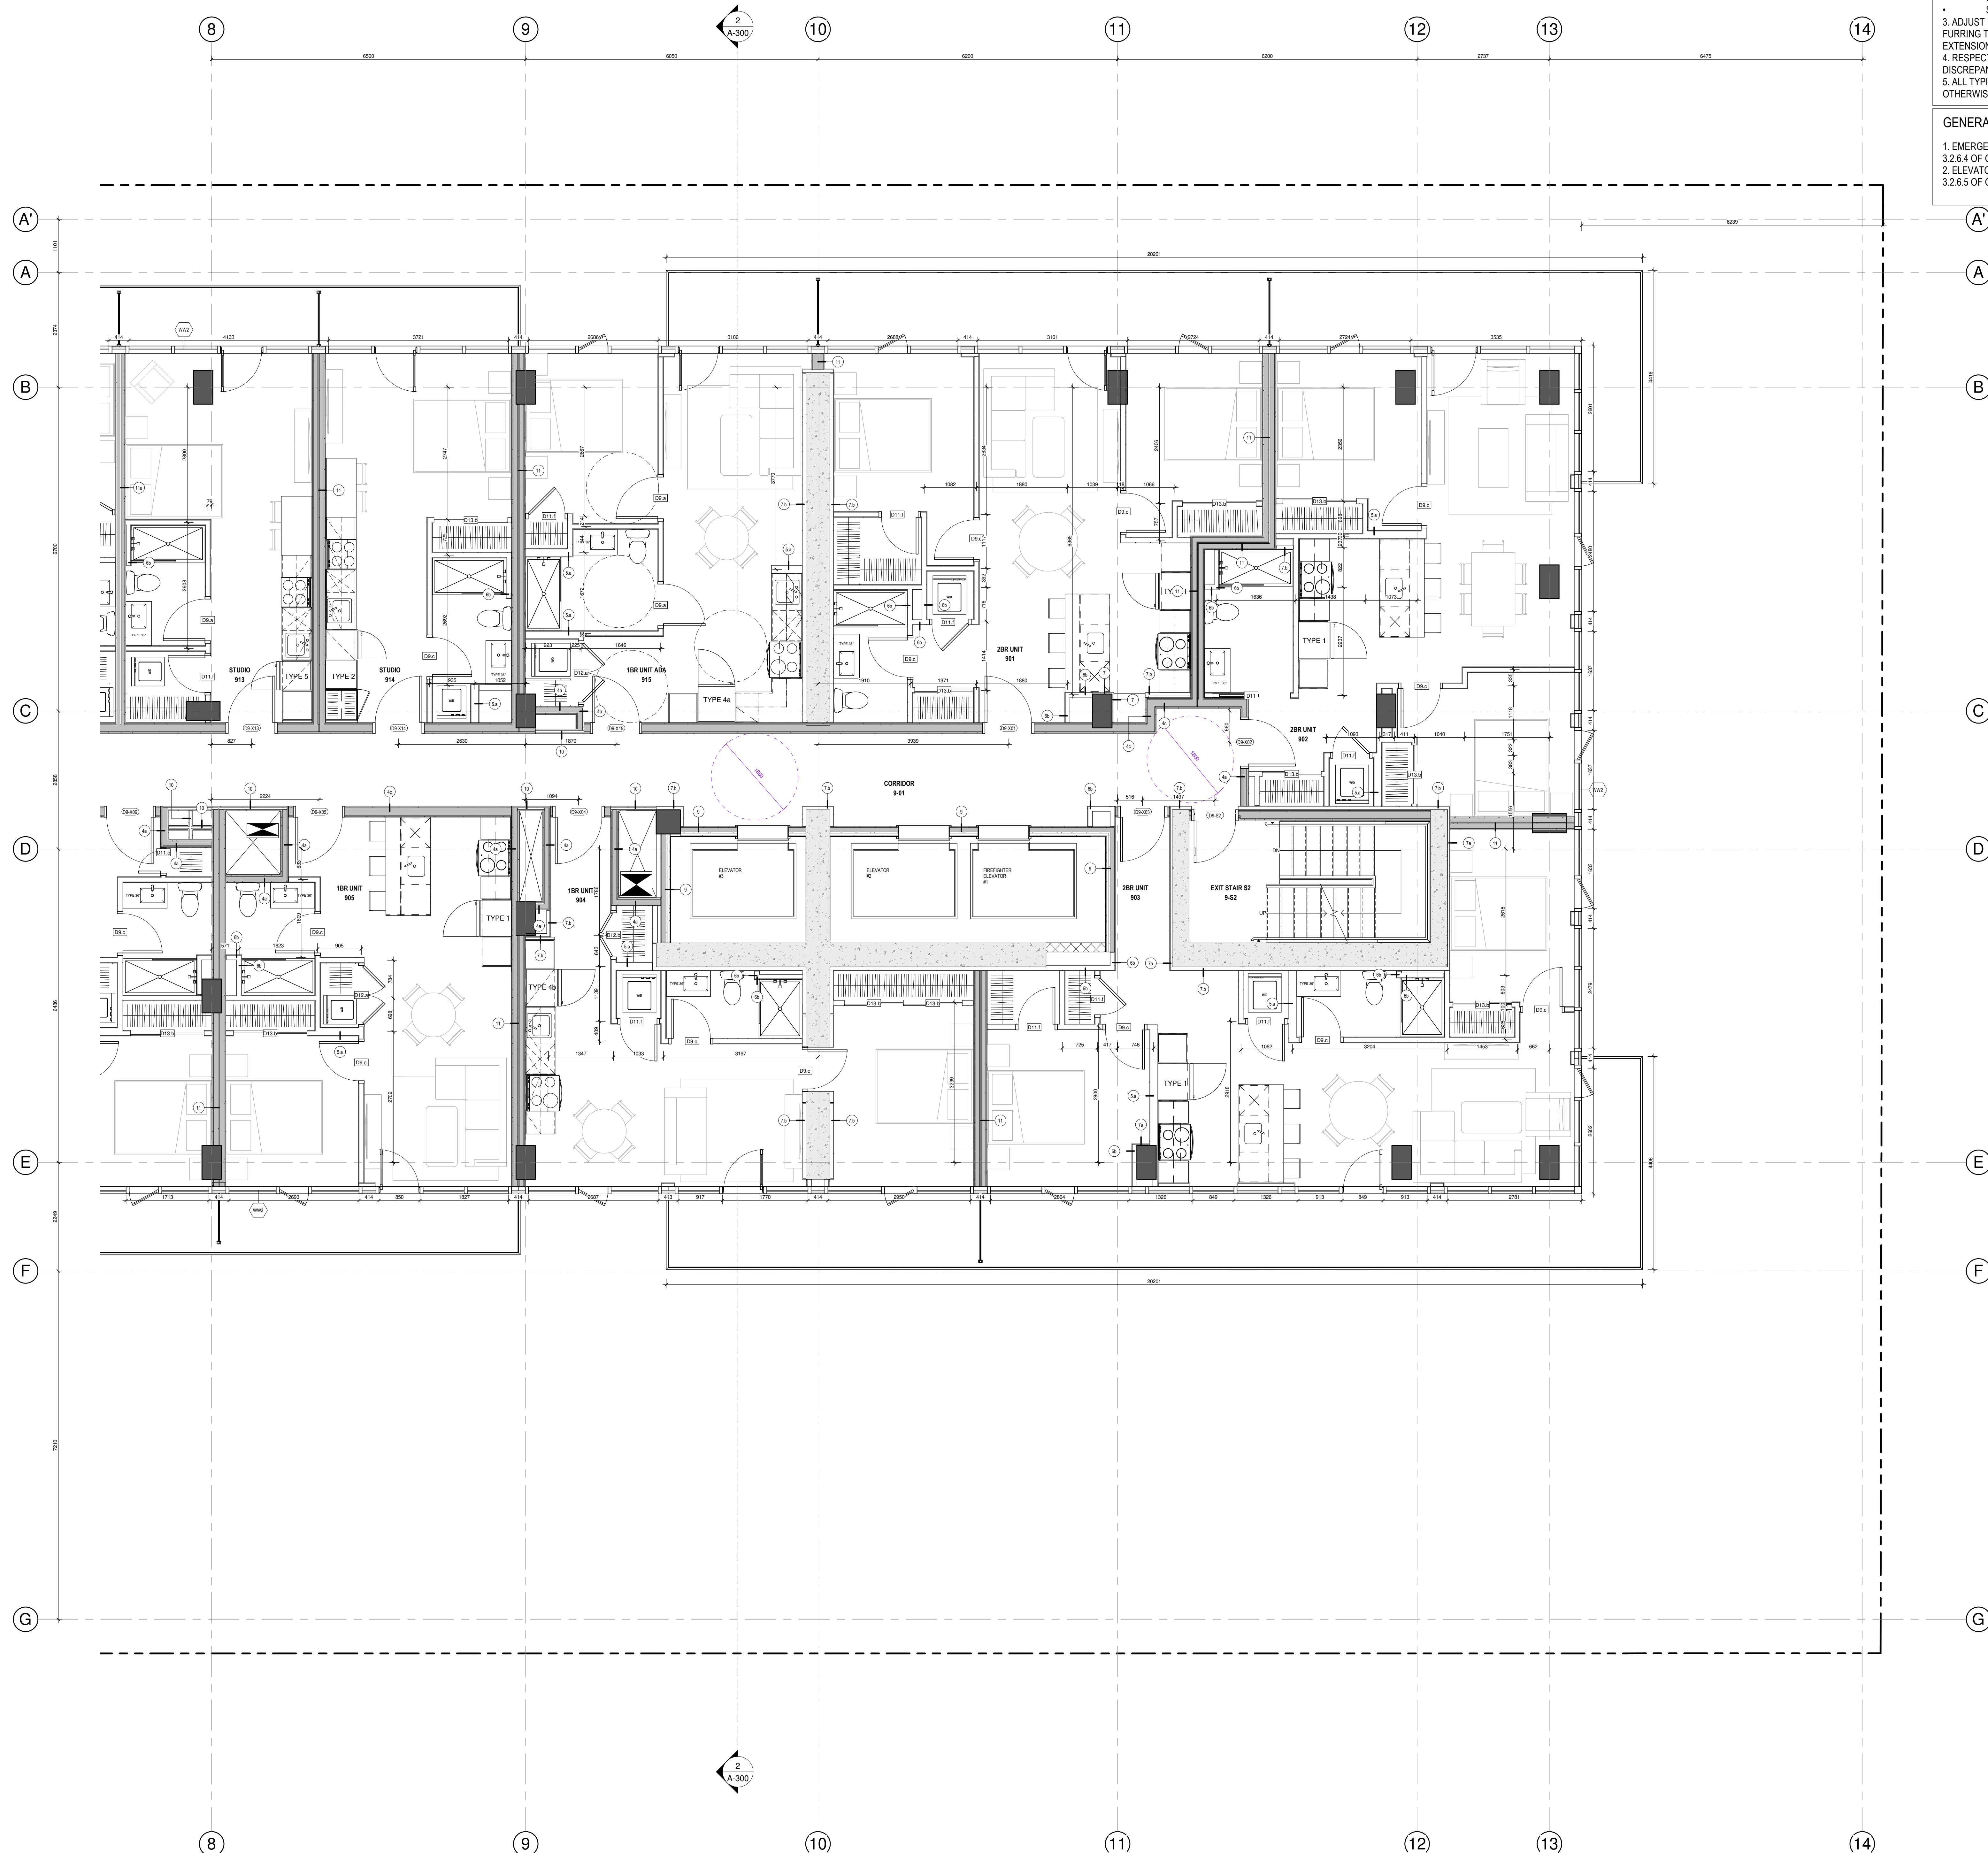


1 LEVEL 9-10 - B
A-111-B 1 : 50




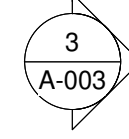

scale : As indicated	drawn by : E.H.	
date : date	approved by : E.H.	
folder : 23-032	drawing :	A-113-A

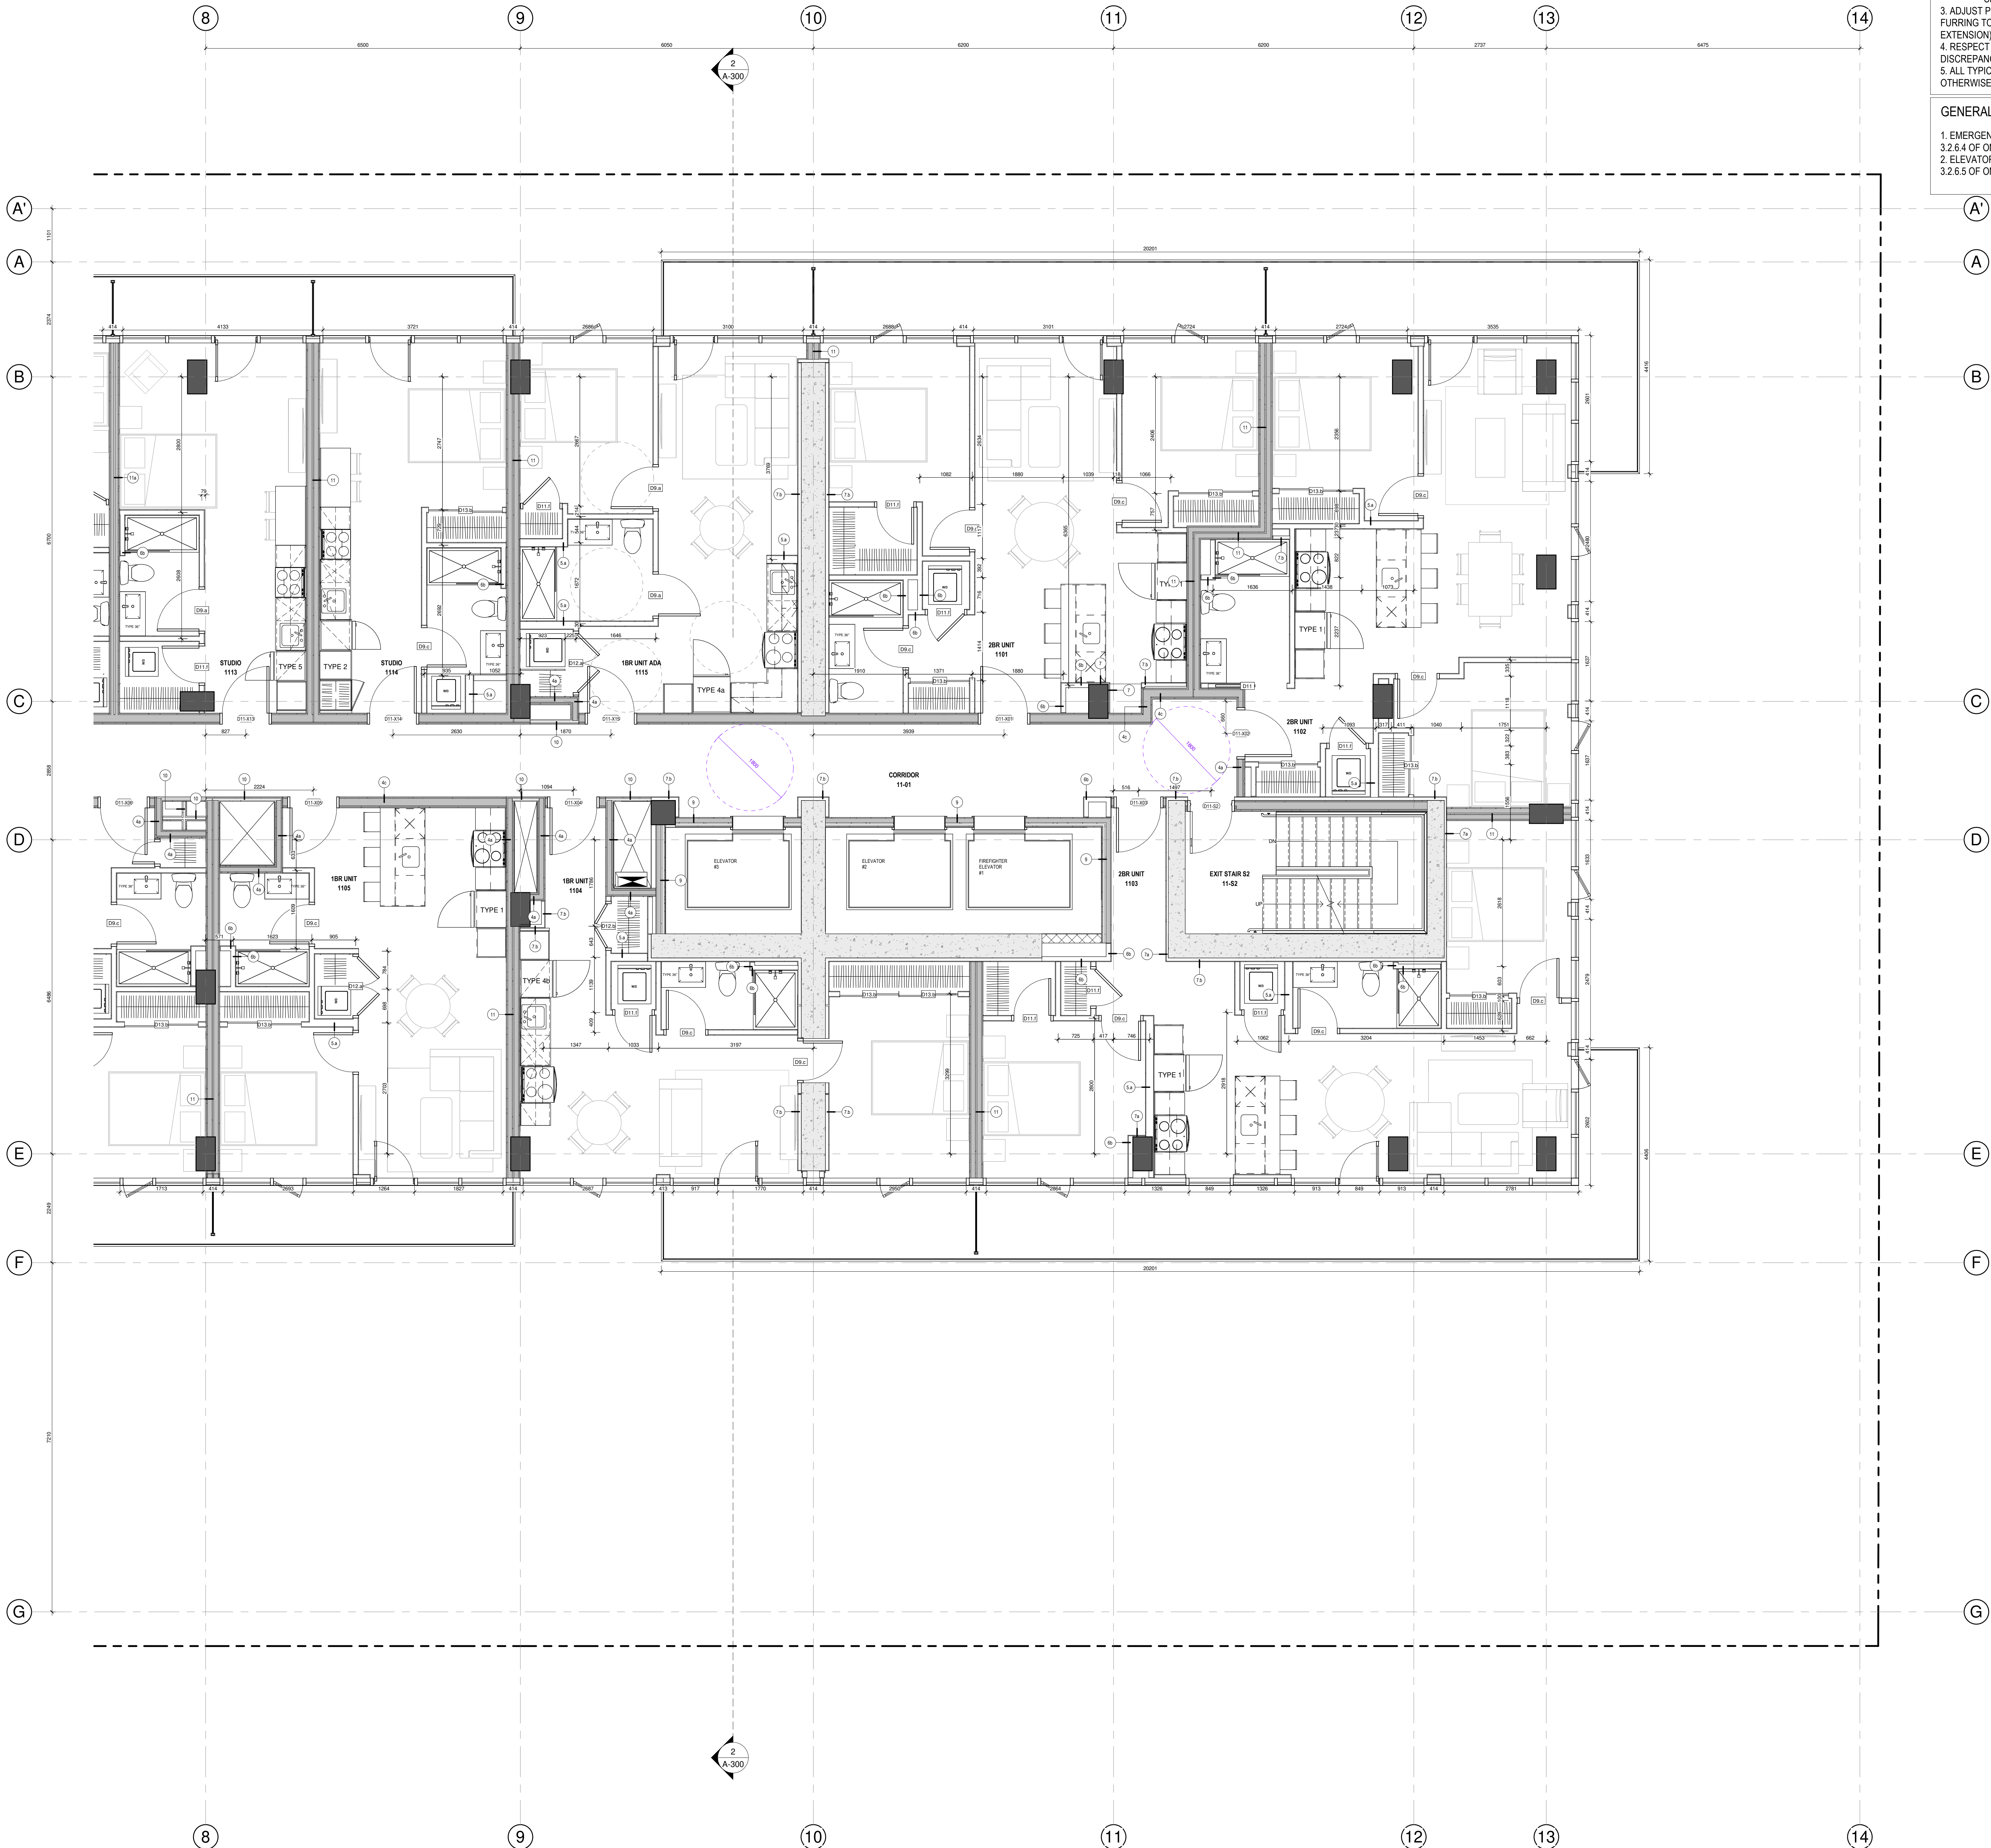

1 LEVEL 11-19 - B
A-113-B 1 : 50

 


GENERAL NOTES


- BATHTUB SHOP DRAWINGS AND ACTUAL SIZES OVERRULE THE DIMENSIONS OF ROUGH OPENINGS SHOWN ON THE DRAWINGS.
- FIRE RATED WALLS AROUND BATHTUB:
 - FIRST LAYER OF GYPSUM GOES DOWN UNTIL FLOOR AND CEILING SLABS.
 - SECOND LAYER OF GYPSUM SITS ON THE BATHTUB LIDS.
- ADJUST POSITION OF INTERNAL WALLS (NON FIRE-RATED WALLS) AND FURRING TO COVER THE BATHTUB LIDS (LIDS TO BE COVERED WITH TILE EXTENSION).
- RESPECT EXISTING MECHANICAL SLEEVES AND ROUGH-INS. REPORT ANY DISCREPANCY IF EXISTS.
- ALL TYPICAL INTERIOR UNIT WALLS ARE TYPE 5, UNLESS SPECIFIED OTHERWISE ON PLAN.

GENERAL NOTES FOR ELEVATORS

- EMERGENCY OPERATIONS OF ELEVATORS SHALL COMPLY TO ARTICLE 3.2.6.4 OF ONTARIO REGULATION 332/12 BUILDING CODE.
- ELEVATOR FOR USE BY FIREFIGHTERS SHALL COMPLY TO ARTICLE 3.2.6.5 OF ONTARIO REGULATION 332/12 BUILDING CODE.

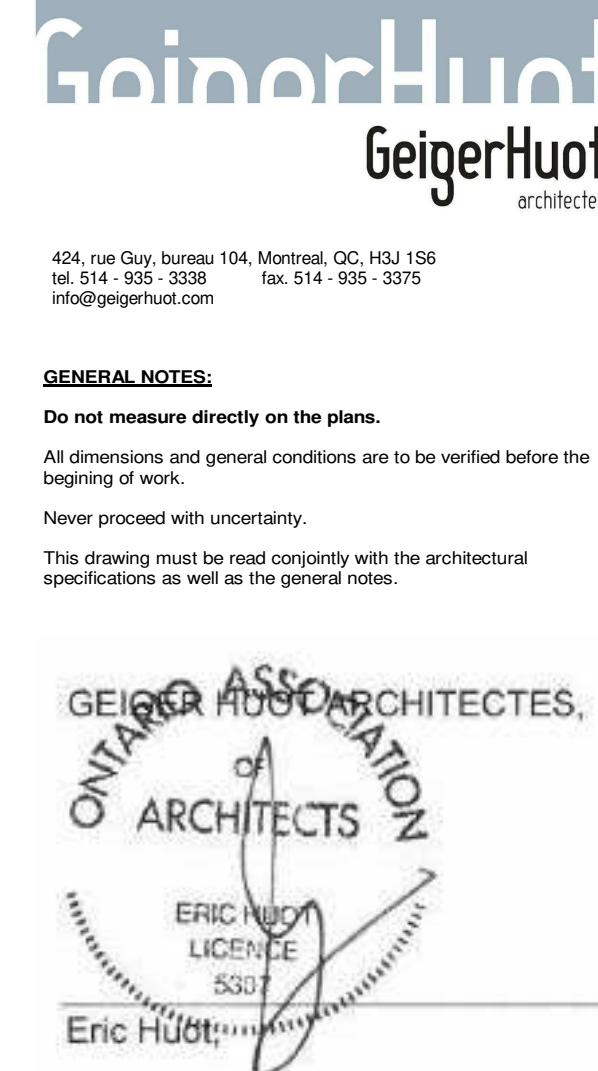

GROUPE MACH
101 rue Saint-Paul, Suite 500
Montreal, QC H2Y 1Y1
Tel: 514-374-5551 Fax: 514-374-5551

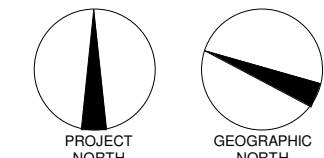

REVISIONS		
#	DESCRIPTION	DATE
1	ISSUED FOR PERMIT	28 NOV 2024

2024.08.13	POUR COOPERATION	O.P.
2024.08.18	POUR COOPERATION	O.P.
2024.08.27	POUR COOPERATION	O.P.
2024.10.04	POUR COOPERATION	O.P.
2024.10.28	POUR COOPERATION	O.P.
2024.11.12	POUR COOPERATION	O.P.
2024.11.18	POUR COOPERATION	O.P.
2024.11.29	ISSUED FOR PERMIT	O.P.



Revision



Civil Engineer



Structural Engineer

SERVICES D'INGENIERIE

Mechanical/Electrical Engineer



Landscape Architect



Interior Designer

110 O'CONNOR

O'CONNOR STREET
OTTAWA, ONTARIO

Sheet name:

11TH-19TH FLOOR PLAN - B


scale:	As indicated	drawn by:	E.H.
date:		approved by:	E.H.
date:	23.02.2025	drawing:	A-113-B

GENERAL NOTES


1. BATHTUB SHOP DRAWINGS AND ACTUAL SIZES OVERRULE THE DIMENSIONS OF ROUGH OPENINGS SHOWN ON THE DRAWINGS.
2. FIRE RATED WALLS AROUND BATHTUB:
 - FIRST LAYER OF GYPSUM GOES DOWN UNTIL FLOOR AND CEILING SLABS.
 - SECOND LAYER OF GYPSUM SITS ON THE BATHTUB LIDS.
3. ADJUST POSITION OF INTERNAL WALLS (NON FIRE-RATED WALLS) AND FURRING TO COVER THE BATHTUB LIDS (LIDS TO BE COVERED WITH TILE EXTENSION).
4. RESPECT EXISTING MECHANICAL SLEEVES AND ROUGH-INS. REPORT ANY DISCREPANCY IF EXISTS.
5. ALL TYPICAL INTERIOR UNIT WALLS ARE TYPE 5, UNLESS SPECIFIED OTHERWISE ON PLAN.

GENERAL NOTES FOR ELEVATORS


1. EMERGENCY OPERATIONS OF ELEVATORS SHALL COMPLY TO ARTICLE 3.2.6.4 OF ONTARIO REGULATION 332/12 BUILDING CODE.
2. ELEVATOR FOR USE BY FIREFIGHTERS SHALL COMPLY TO ARTICLE 3.2.6.5 OF ONTARIO REGULATION 332/12 BUILDING CODE.

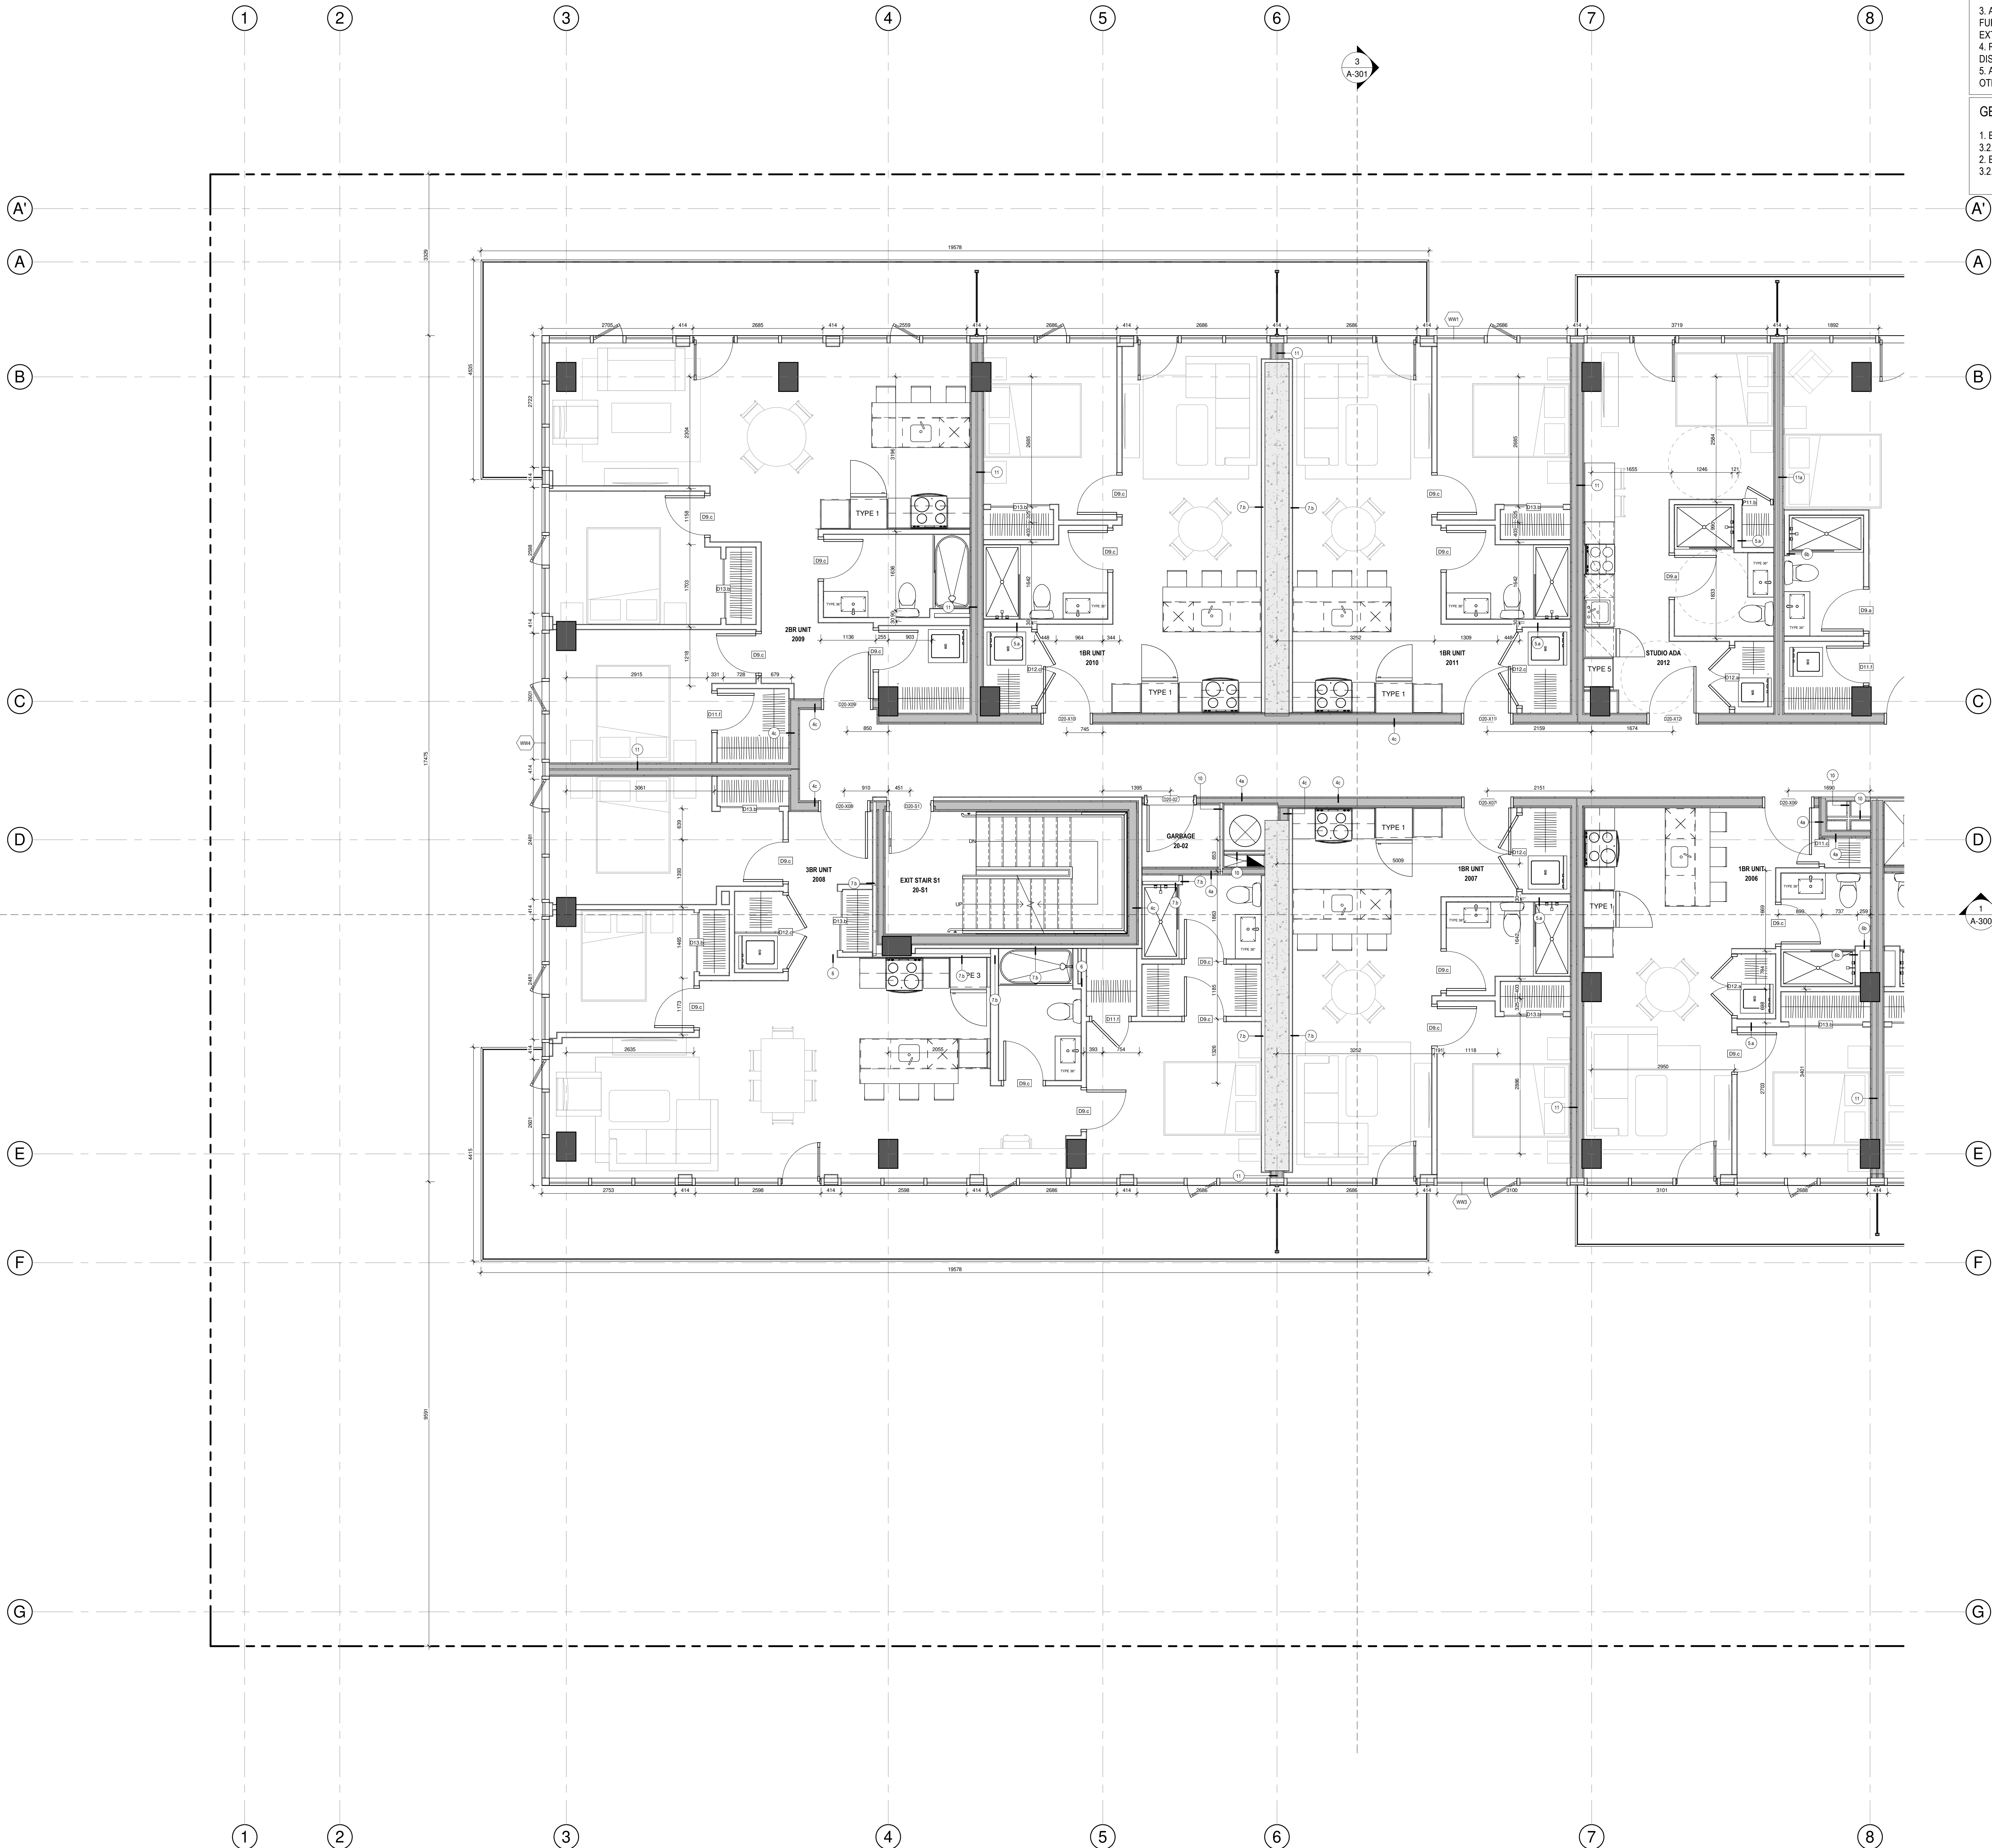

3
A-003

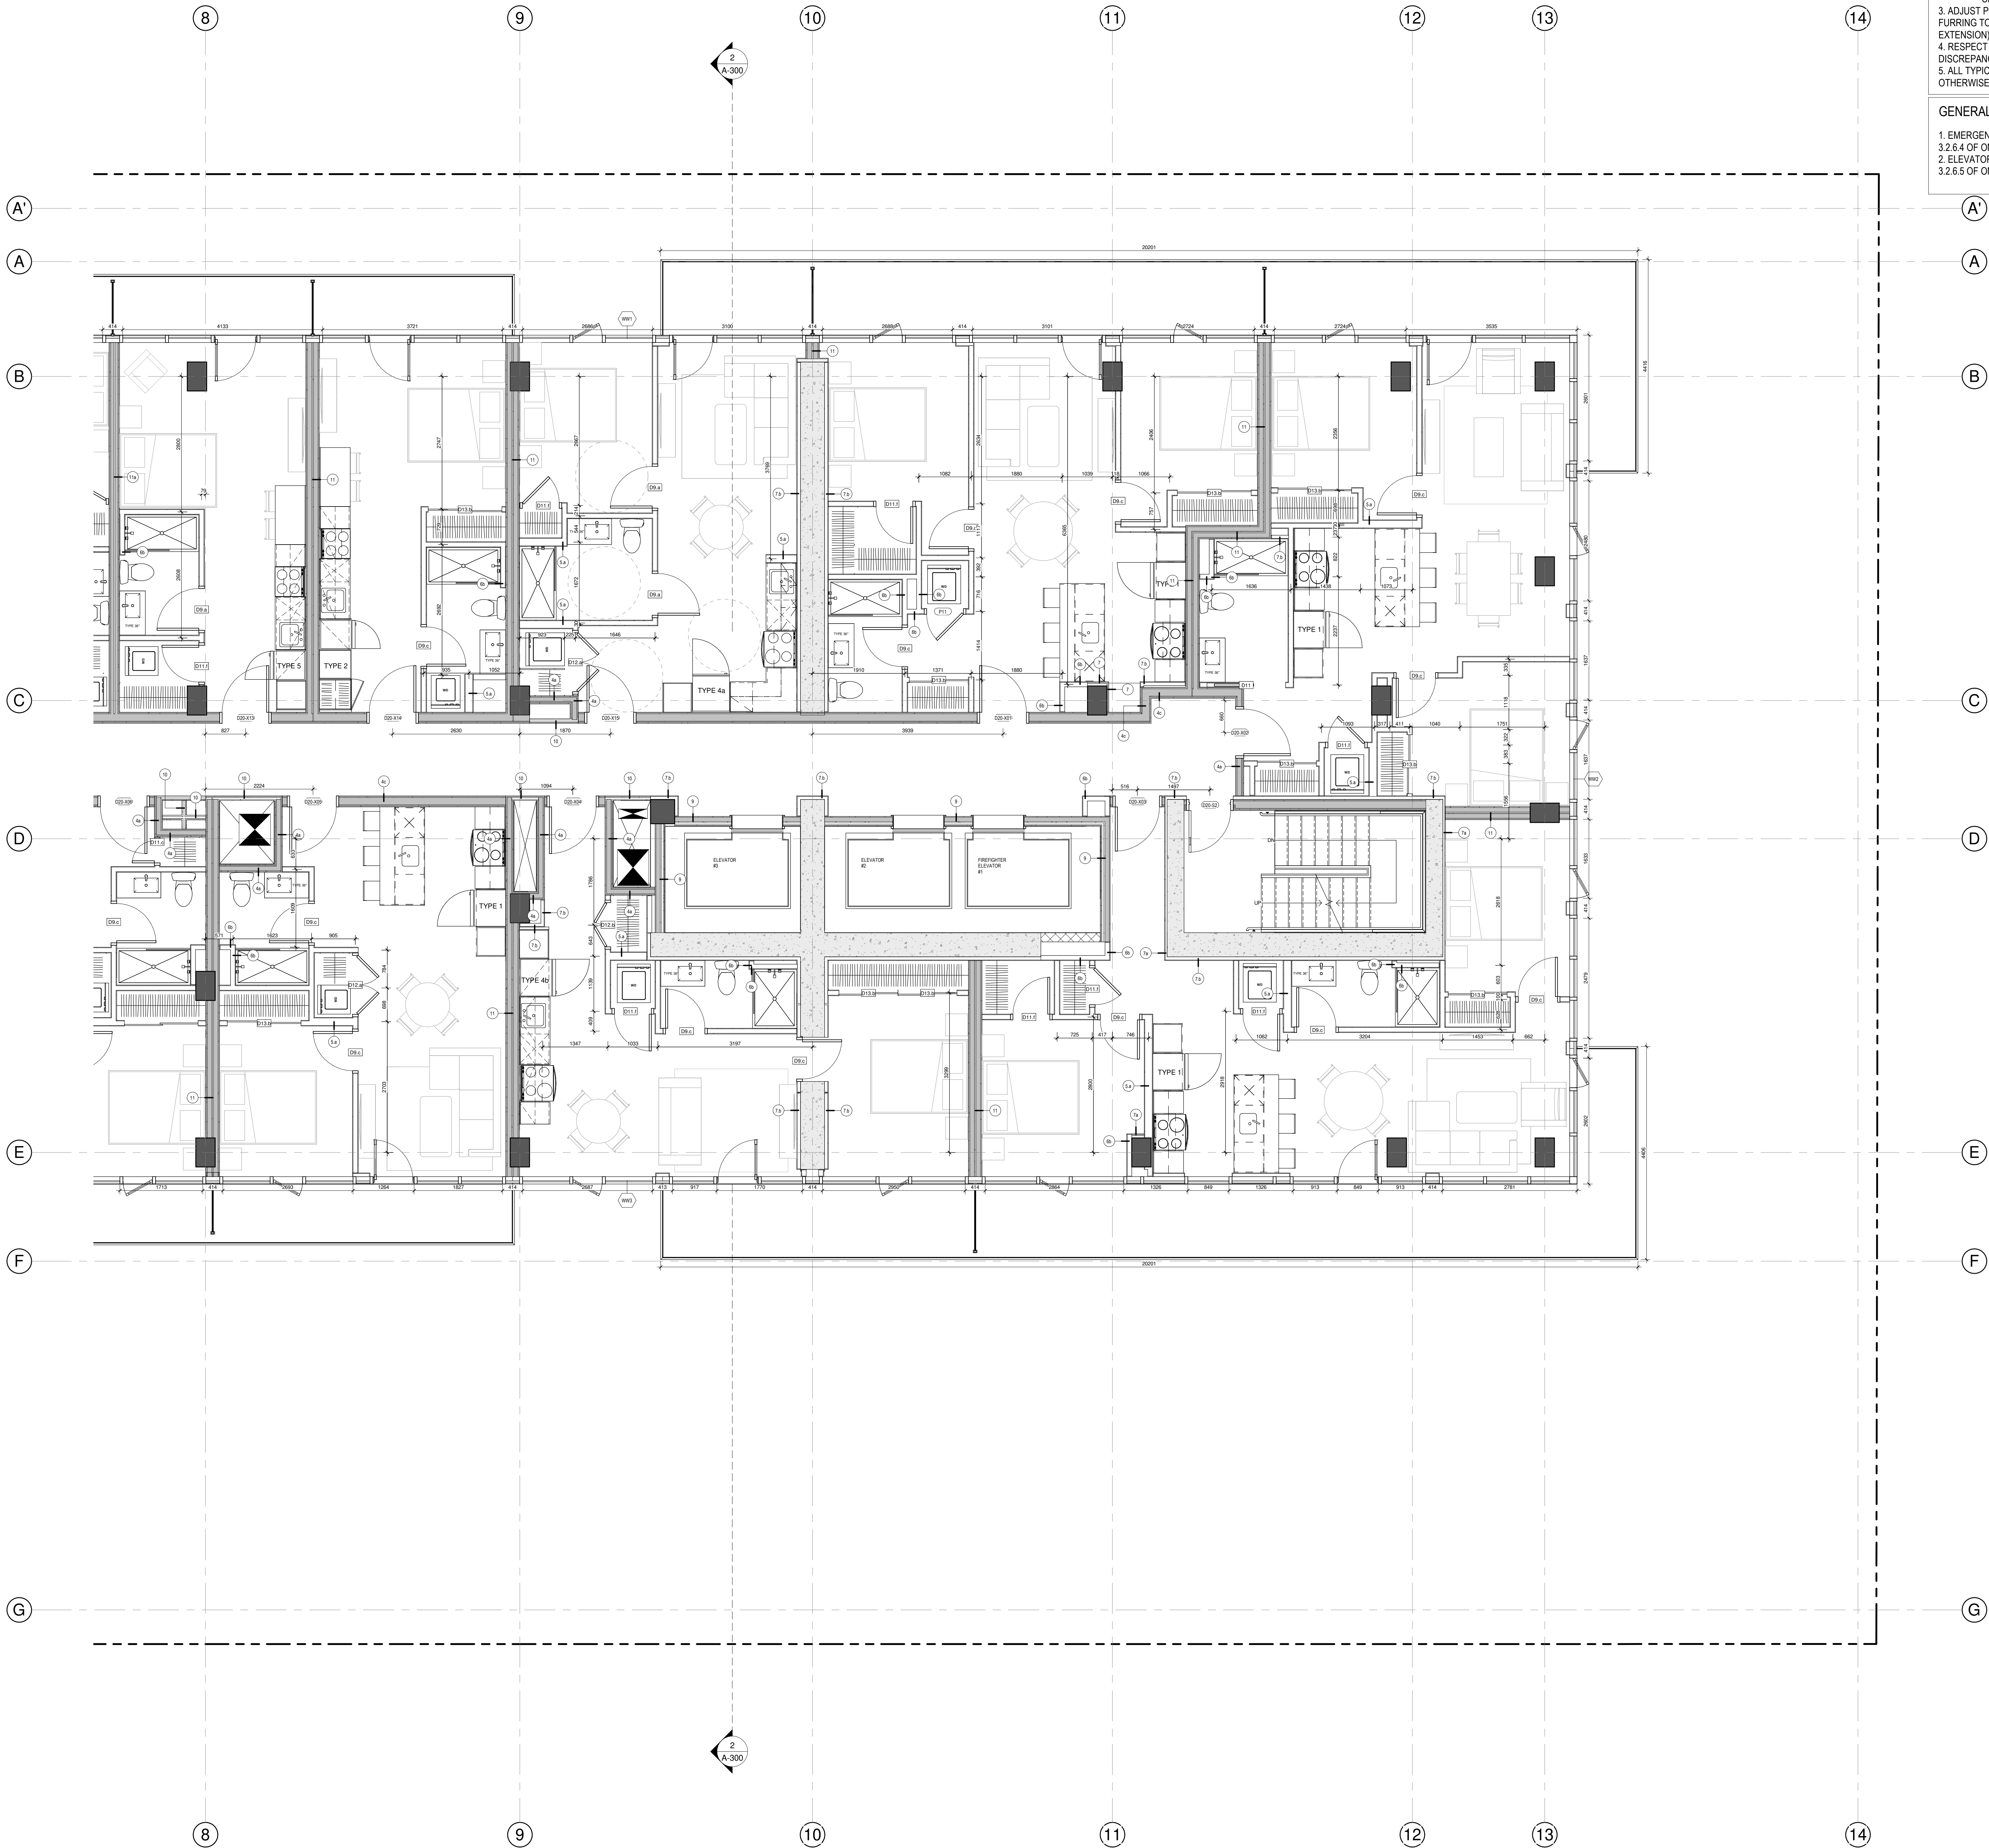

1 LEVEL 20-24 - B
A-126-B 1 : 50

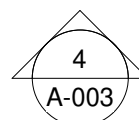


GENERAL NOTES


1. BATHTUB SHOP DRAWINGS AND ACTUAL SIZES OVERRULE THE DIMENSIONS OF ROUGH OPENINGS SHOWN ON THE DRAWINGS.
2. FIRE RATED WALLS AROUND BATHTUB:
 - FIRST LAYER OF GYPSUM GOES DOWN UNTIL FLOOR AND CEILING SLABS.
 - SECOND LAYER OF GYPSUM SITS ON THE BATHTUB LIDS.
3. ADJUST POSITION OF INTERNAL WALLS (NON FIRE-RATED WALLS) AND FURRING TO COVER THE BATHTUB LIDS (LIDS TO BE COVERED WITH TILE EXTENSION).
4. RESPECT EXISTING MECHANICAL SLEEVES AND ROUGH-INS. REPORT ANY DISCREPANCY IF EXISTS.
5. ALL TYPICAL INTERIOR UNIT WALLS ARE TYPE 5, UNLESS SPECIFIED OTHERWISE ON PLAN.

GENERAL NOTES FOR ELEVATORS

1. EMERGENCY OPERATIONS OF ELEVATORS SHALL COMPLY TO ARTICLE 3.2.6.4 OF ONTARIO REGULATION 332/12 BUILDING CODE.
2. ELEVATOR FOR USE BY FIREFIGHTERS SHALL COMPLY TO ARTICLE 3.2.6.5 OF ONTARIO REGULATION 332/12 BUILDING CODE.

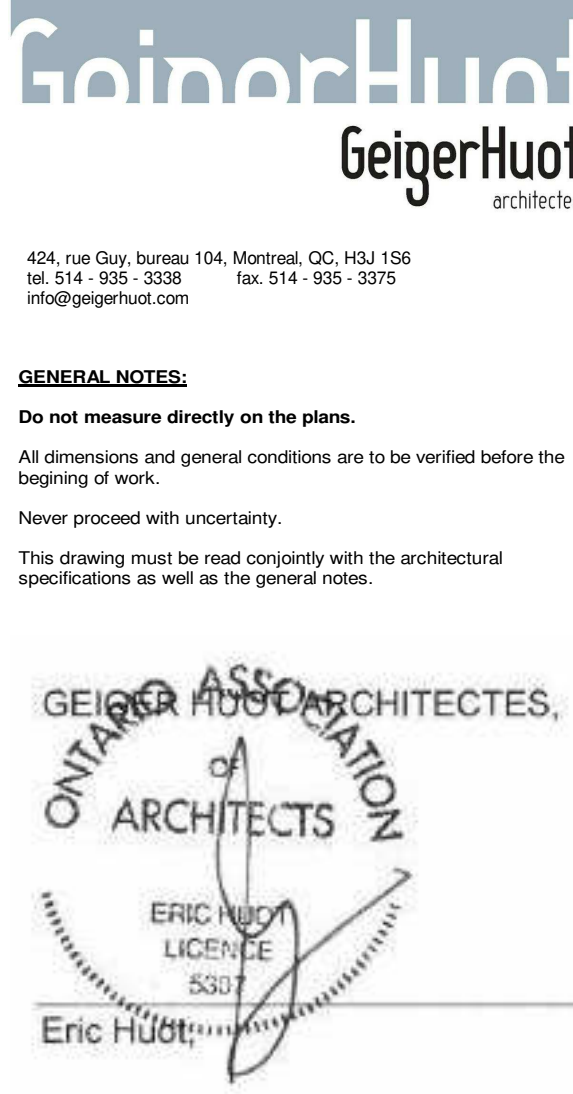

GROUPE MACH
101 rue Saint-Paul, Suite 500
Montreal, QC H2Y 1Y1
Tel: 514 374-5555, Fax: 514 374-5551

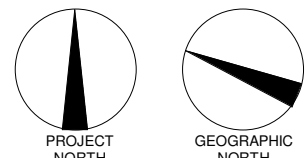

REVISIONS	
#	DESCRIPTION
1	ISSUED FOR PERMIT

2024.08.13	POUR COOPERATION	O.P.
2024.08.18	POUR COOPERATION	O.P.
2024.08.27	POUR COOPERATION	O.P.
2024.10.04	POUR COOPERATION	O.P.
2024.10.28	POUR COOPERATION	O.P.
2024.11.12	POUR COOPERATION	O.P.
2024.11.18	POUR COOPERATION	O.P.
2024.11.29	ISSUED FOR PERMIT	O.P.



Revision



Civil Engineer



Structural Engineer

SERVICES D'INGENIERIE

Mechanical/Electrical Engineer



Landscape Architect



Interior Designer


110 O'CONNOR

O'CONNOR STREET
OTTAWA, ONTARIO


Sheet name:

20TH-24TH FLOOR PLAN - B

scale:	As indicated	drawn by:	E.H.
date:		approved by:	E.H.
date:		drawing:	A-126-B

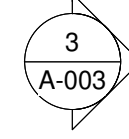

scale : As indicated	drawn by : E.H.	
date :	approved by : E.H.	
folder : 23-032	drawing :	A-127-A

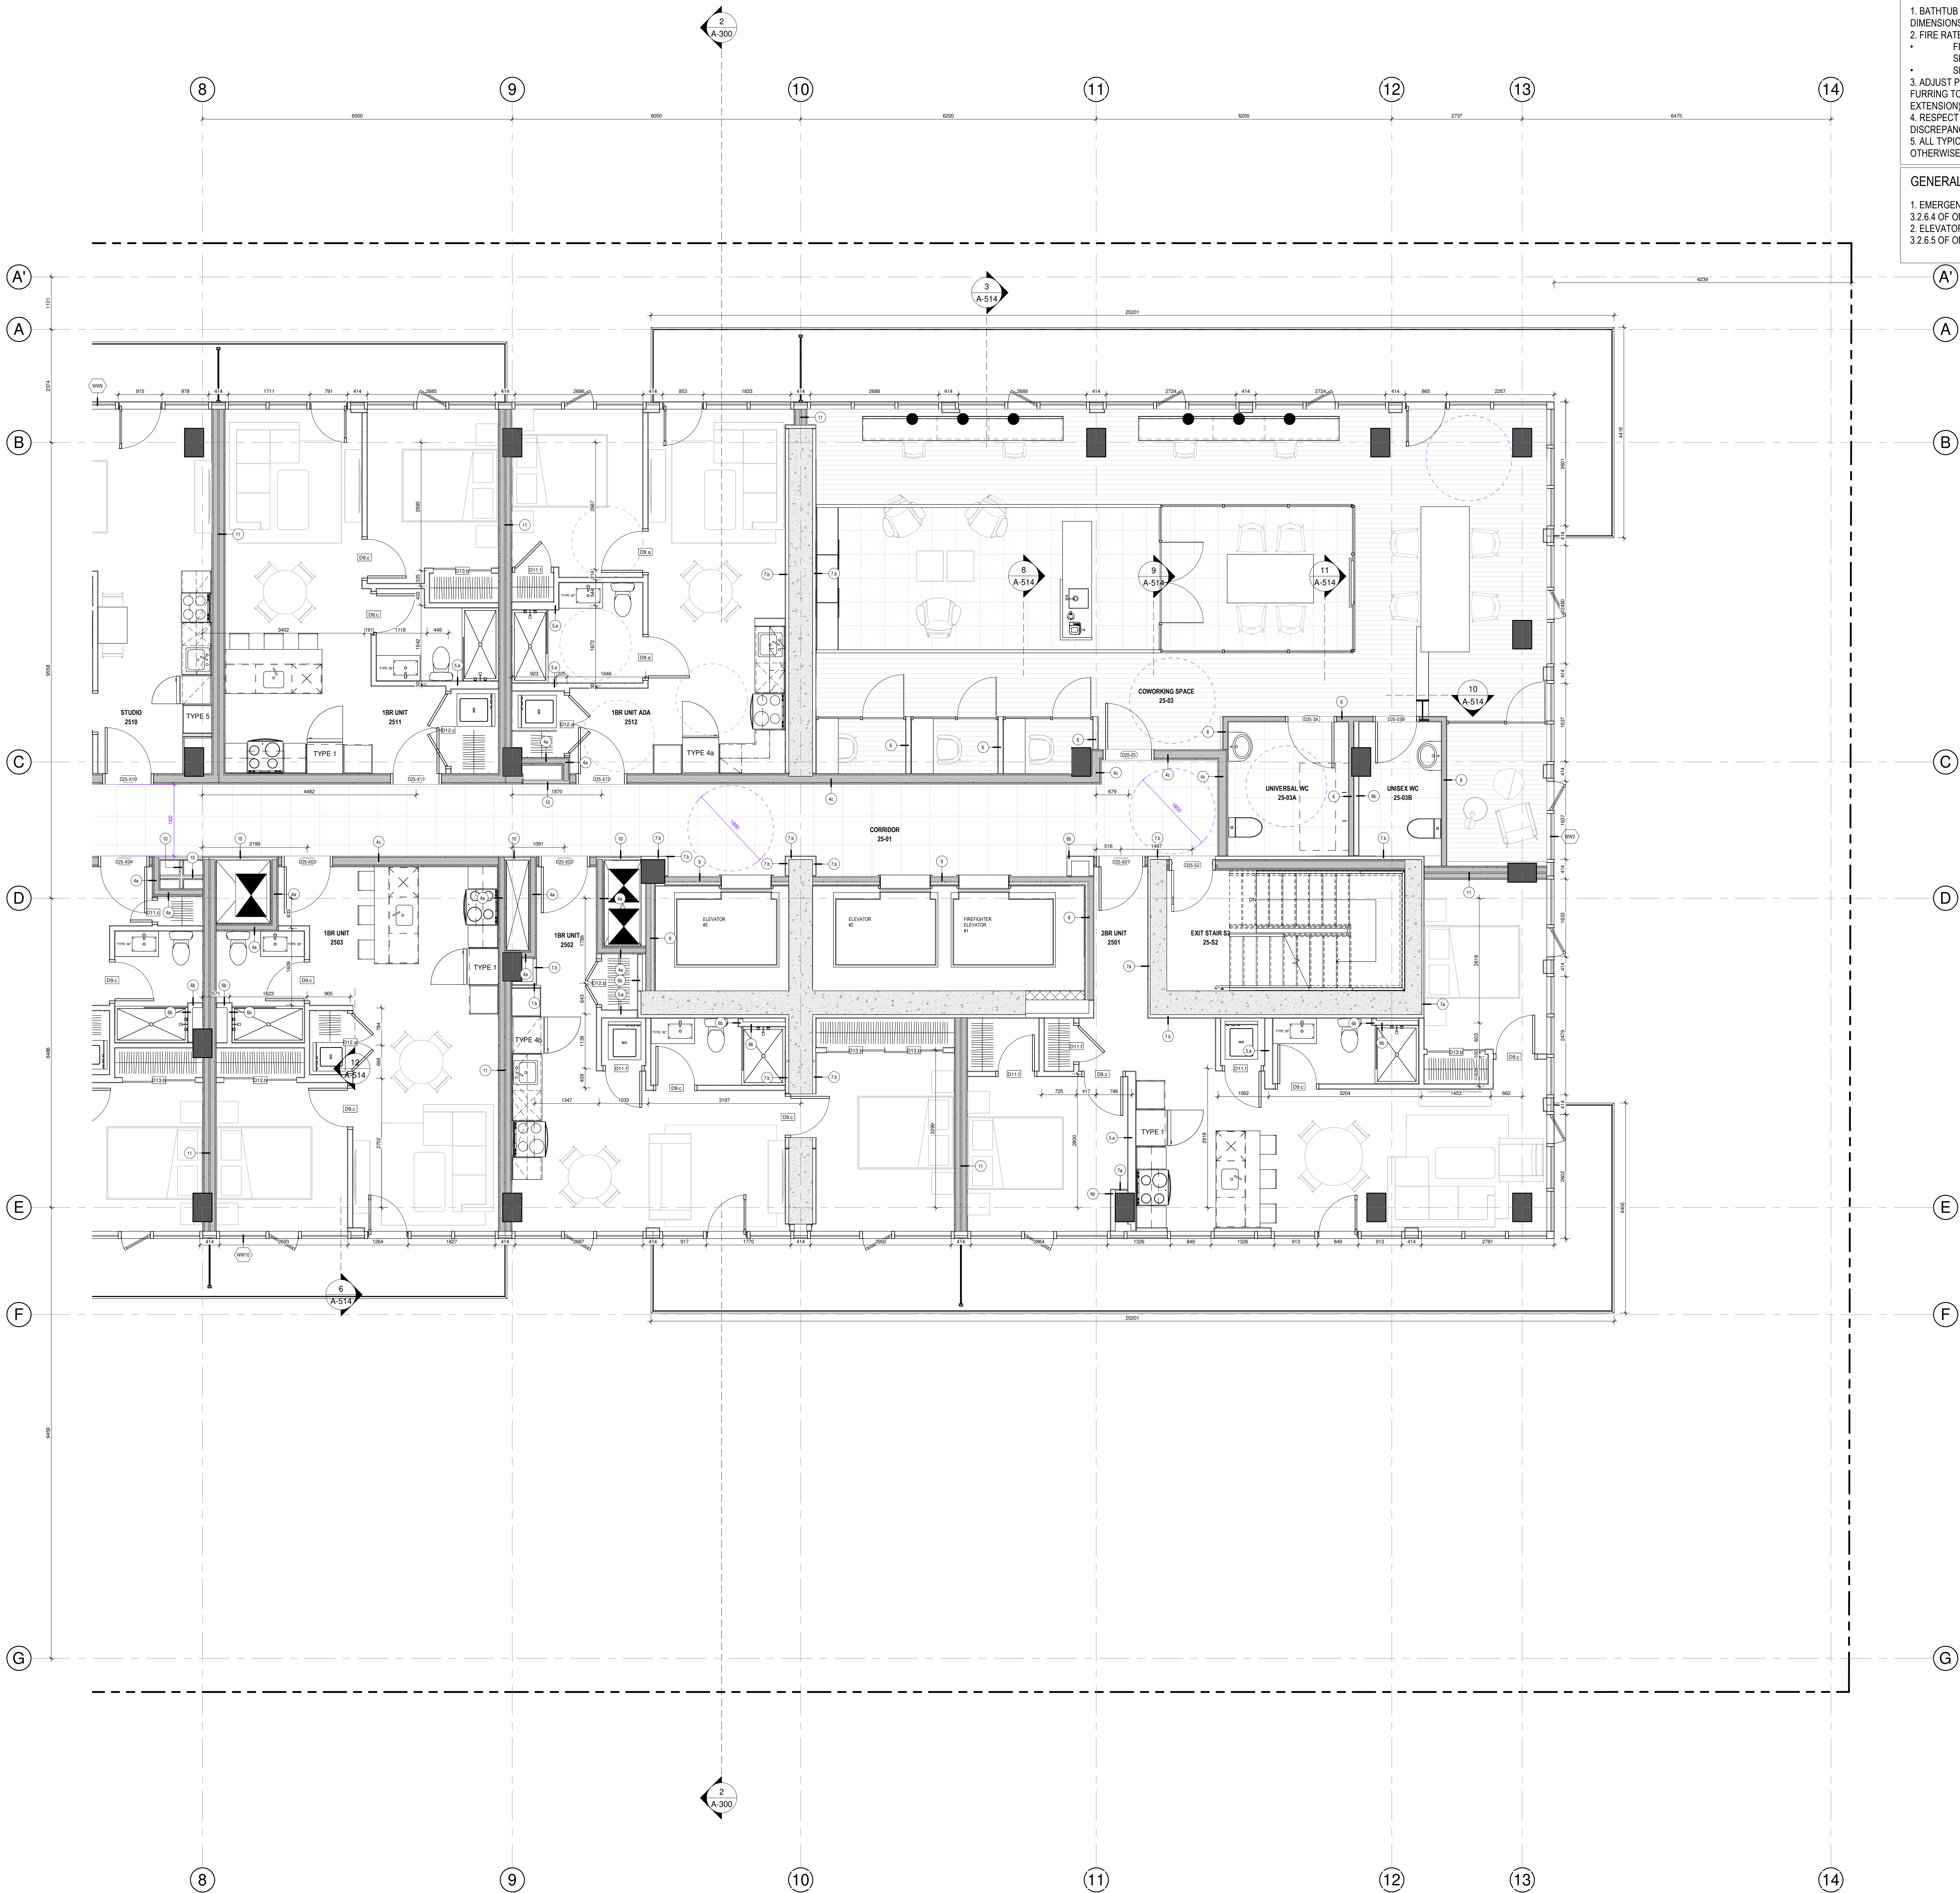

1
A-127-B
LEVEL 25 - B
1 : 50

4
A-003

GENERAL NOTES

- BATHUB SHOP DRAWINGS AND ACTUAL SIZES OVERRULE THE DIMENSIONS OF ROUGH OPENINGS SHOWN ON THE DRAWINGS.
- FIRE RATED WALLS AROUND BATHTUB:
 - FIRST LAYER OF GYPSUM GOES DOWN UNTIL FLOOR AND CEILING SLABS.
 - SECOND LAYER OF GYPSUM SITS ON THE BATHTUB LIDS.
- ADJUST POSITION OF INTERNAL WALLS (NON FIRE-RATED WALLS) AND FURRING TO COVER THE BATHTUB LIDS (LIDS TO BE COVERED WITH TILE EXTENSION).
- RESPECT EXISTING MECHANICAL SLEEVES AND ROUGH-INS. REPORT ANY DISCREPANCY IF EXISTS.
- ALL TYPICAL INTERIOR UNIT WALLS ARE TYPE 5, UNLESS SPECIFIED OTHERWISE ON PLAN

GENERAL NOTES FOR ELEVATORS

- EMERGENCY OPERATIONS OF ELEVATORS SHALL COMPLY TO ARTICLE 3.2.6.4 OF ONTARIO REGULATION 332/12 BUILDING CODE
- ELEVATOR FOR USE BY FIREFIGHTERS SHALL COMPLY TO ARTICLE 3.2.6.5 OF ONTARIO REGULATION 332/12 BUILDING CODE

GeigerHuot
architects

438 rue des Rues, 104, Montreal, QC H3J 1H9
tel. 514 355-3338 fax. 514 355-3375
info@geigerhuot.com

GENERAL NOTES:

Do not measure directly on the plans.
All dimensions and general conditions are to be verified before the beginning of work.
Have proceed with uncertainty.
This drawing must be read carefully with the work instructions specifications as well as the general notes.

GEIGER ASSOCIATION
OF ARCHITECTS
ERIC HUOT
Licence 5531
Eric Huot

MACH

GRUPE MACH
101 rue Saint-Paul, Suite 500
Montreal, QC H2Y 1Y1
Tel. 514 374-5555 Fax. 514 374-5551



REVISIONS		
#	DESCRIPTION	DATE
1	ISSUED FOR PERMIT	28 NOV 2024

2024.08.13	POUR COORDINATION	O.P.
2024.08.18	POUR COORDINATION	O.P.
2024.08.27	POUR COORDINATION	O.P.
2024.10.04	POUR COORDINATION	O.P.
2024.10.28	POUR COORDINATION	O.P.
2024.11.12	POUR COORDINATION	O.P.
2024.11.18	POUR COORDINATION	O.P.
2024.11.29	ISSUED FOR PERMIT	O.P.

Revision
LAU RE
MECANIQUE CLIMAT

Civil Engineer
LC
Structural Engineer

Mechanical/Electrical Engineer
GRUPE cme
SERVICES D'INGENIERIE

Landscapes Architect
siteform

Interior Designer
DG GAUVREAU
D. E. S. I. C. N.


110 O'CONNOR
O'CONNOR STREET
OTTAWA, ONTARIO

Sheet name:
25TH FLOOR PLAN - B

posh:	As indicated	drawn by:	E.H.
date:		approved by:	E.H.
date:	23.02.2025	drawing:	A-127-B

GENERAL NOTES:

Do not measure directly on the plans.
All dimensions and general conditions are to be verified before the beginning of work.
Have proceed with uncertainty.
This drawing must be read carefully with the architectural specifications as well as the general notes.

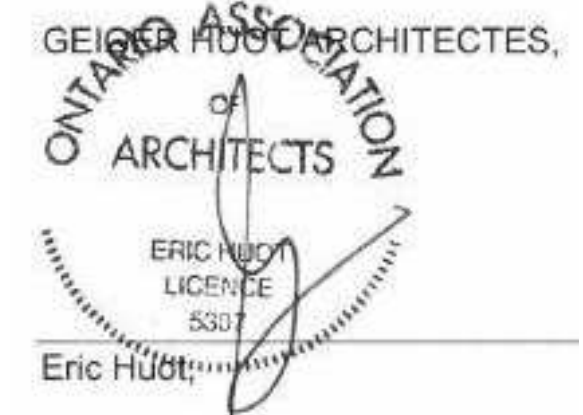


Stamp



GROUPE MACH
381 rue Saint-Paul, Suite 500
Montreal, QC H2C 1L8
Tel. 514-374-5555 Fax. 514-374-5561

Client

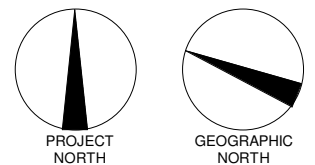

REVISIONS

#	DESCRIPTION	DATE
1	ISSUED FOR PERMIT	28 NOV 2024

2024.08.13	POUR COOPERATION	O.P.
2024.08.18	POUR COOPERATION	O.P.
2024.08.27	POUR COOPERATION	O.P.
2024.10.04	POUR COOPERATION	O.P.
2024.10.08	POUR COOPERATION	O.P.
2024.11.12	POUR COOPERATION	O.P.
2024.11.18	POUR COOPERATION	O.P.
2024.11.29	ISSUED FOR PERMIT	O.P.



Revision



Civil Engineer

Structural Engineer



Mechanical/Electrical Engineer



Interior Designer

110 O'CONNOR

O'CONNOR STREET
OTTAWA, ONTARIO

Sheet name:

ROOF PLAN

004h	As indicated	004h by	E.H.
004p	data	approved by	E.H.
004m	23.03.2024	drawing	A-128


11/12/2024 14:12 P.M.


GENERAL NOTES

- BATHTUB SHOP DRAWINGS AND ACTUAL SIZES OVERRULE THE DIMENSIONS OF ROUGH OPENINGS SHOWN ON THE DRAWINGS.
- FIRE RATED WALLS AROUND BATHTUB:
 - FIRST LAYER OF GYPSUM GOES DOWN UNTIL FLOOR AND CEILING SLABS.
 - SECOND LAYER OF GYPSUM SITS ON THE BATHTUB LIDS.
- ADJUST POSITION OF INTERNAL WALLS (NON FIRE-RATED WALLS) AND FURRING TO COVER THE BATHTUB LIDS (LIDS TO BE COVERED WITH TILE EXTENSION).
- RESPECT EXISTING MECHANICAL SLEEVES AND ROUGH-INS. REPORT ANY DISCREPANCY IF EXISTS.
- ALL TYPICAL INTERIOR UNIT WALLS ARE TYPE 5, UNLESS SPECIFIED OTHERWISE ON PLAN.

GENERAL NOTES FOR ELEVATORS

- EMERGENCY OPERATIONS OF ELEVATORS SHALL COMPLY TO ARTICLE 3.2.6.4 OF ONTARIO REGULATION 332/12 BUILDING CODE.
- ELEVATOR FOR USE BY FIREFIGHTERS SHALL COMPLY TO ARTICLE 3.2.6.5 OF ONTARIO REGULATION 332/12 BUILDING CODE.

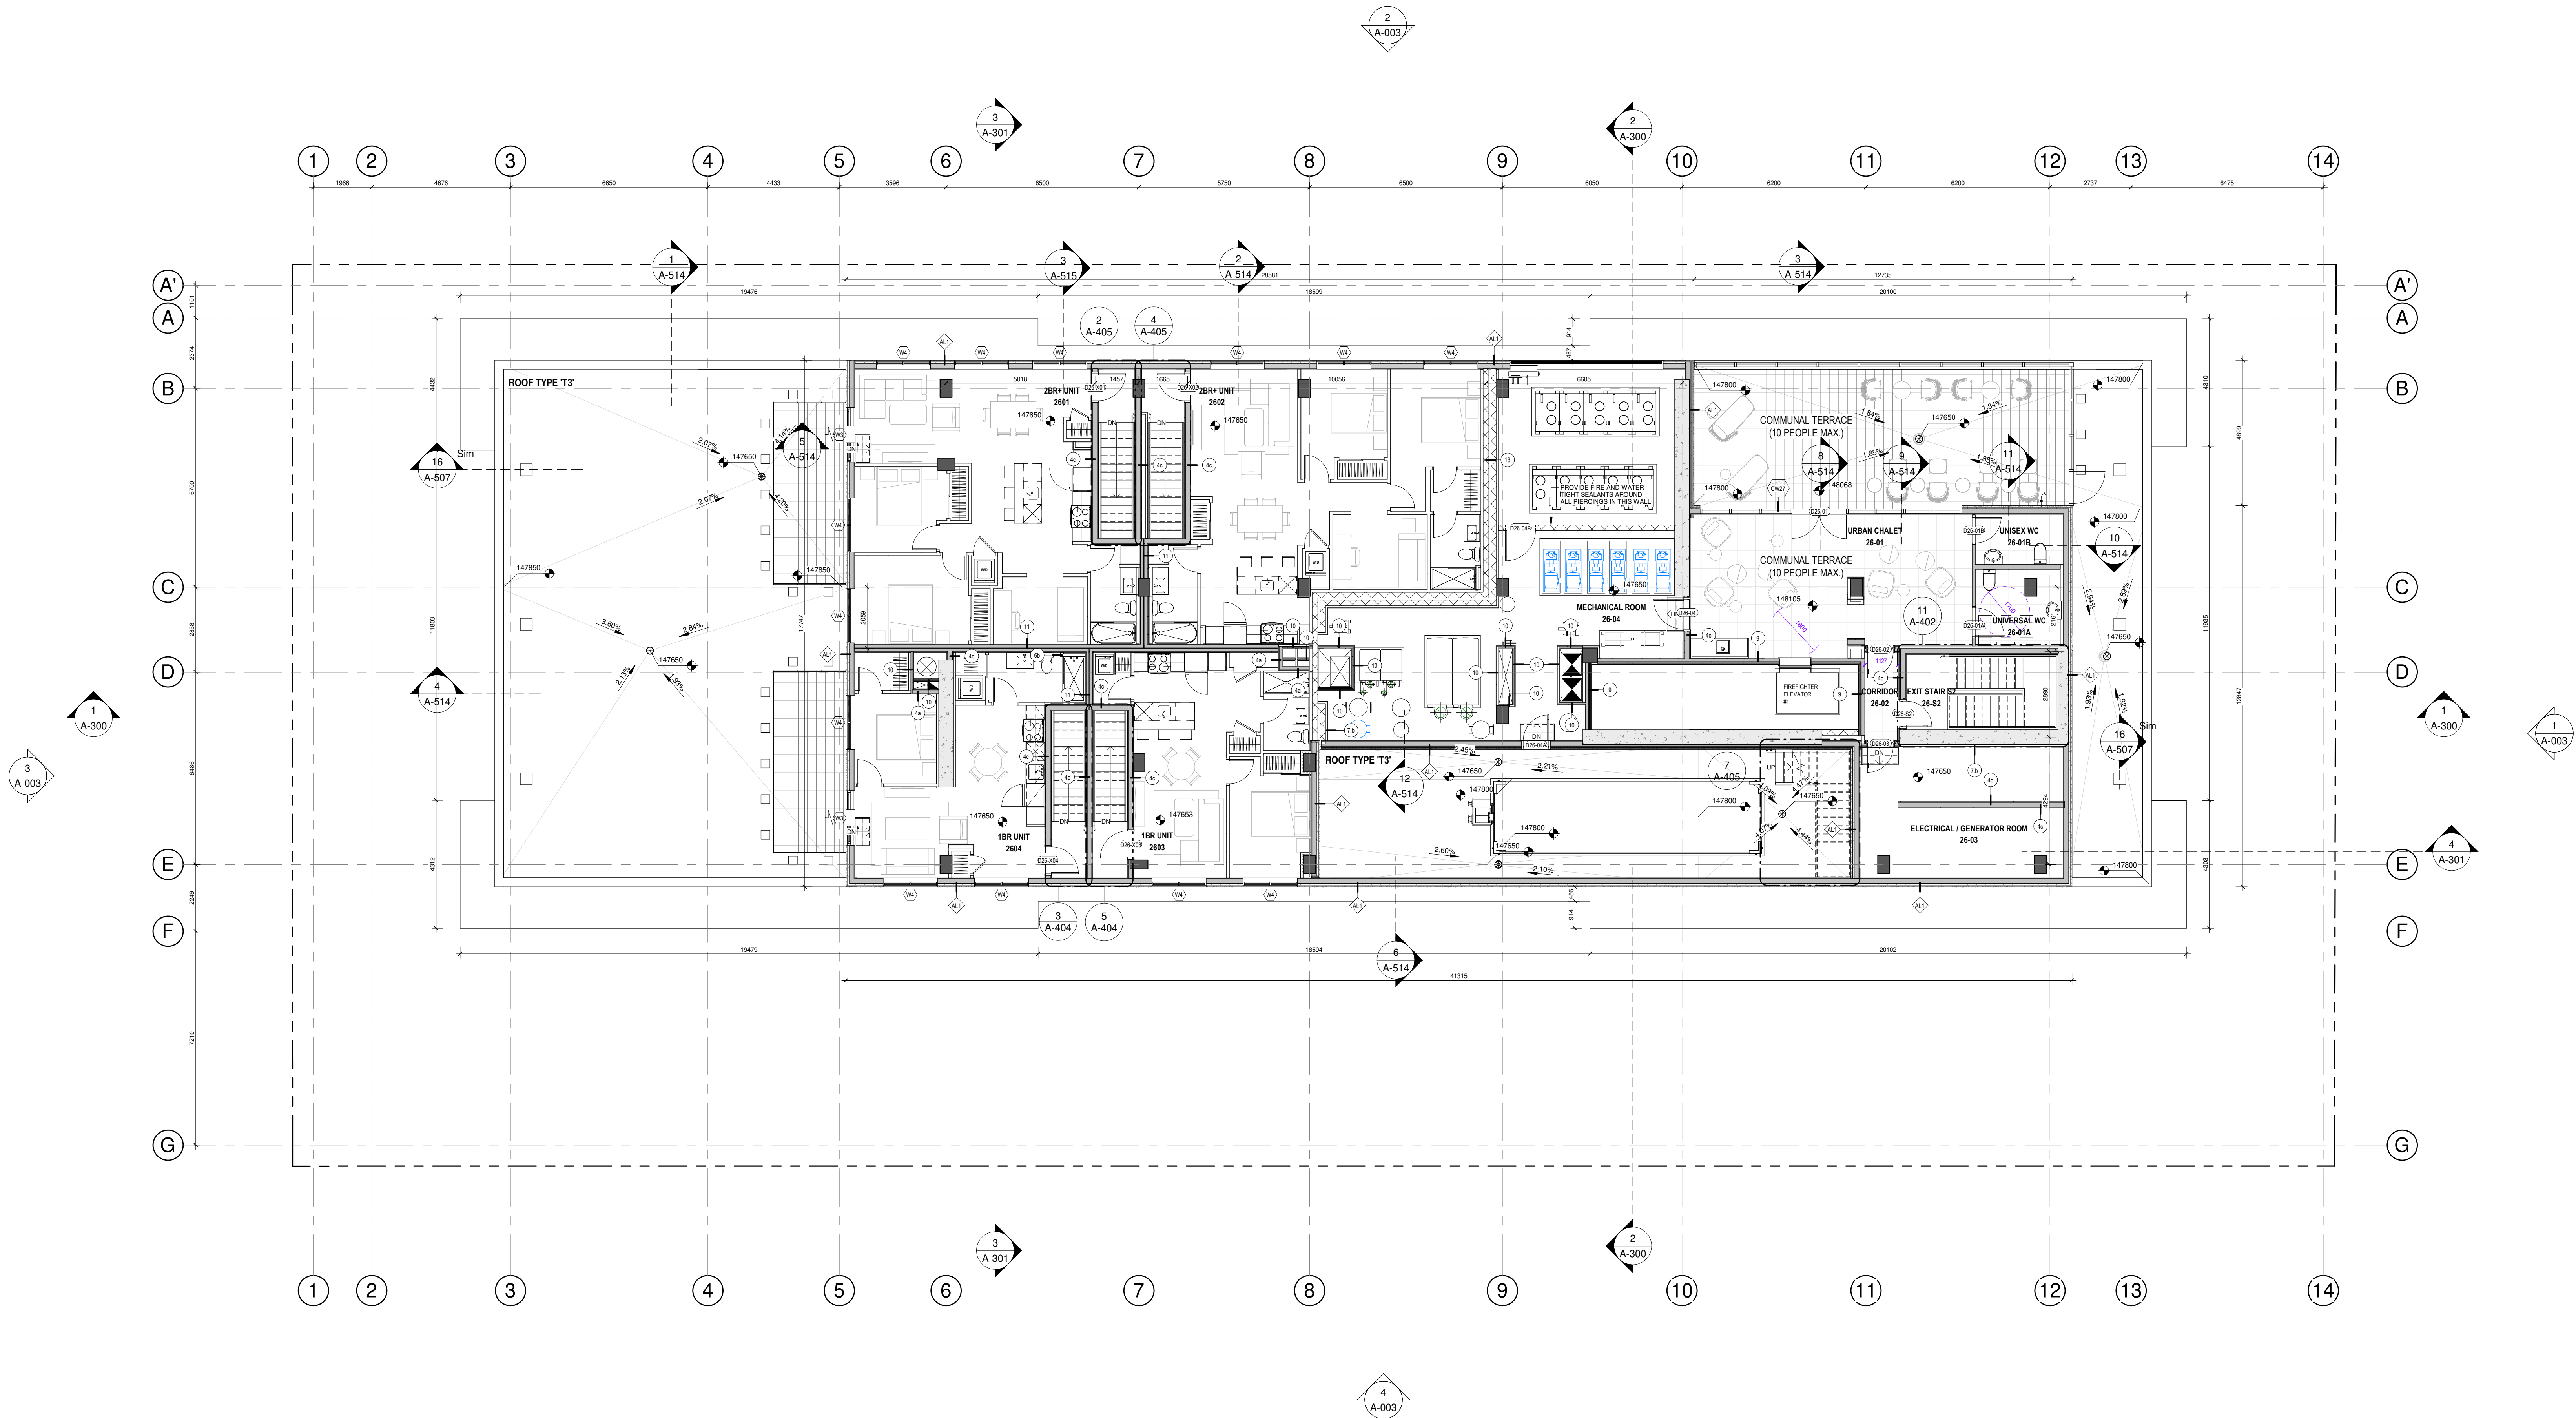

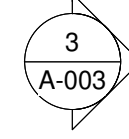


1. EMERGENCY OPERATIONS OF ELEVATORS SHALL COMPLY TO ARTICLE 3.2.6.4 OF ONTARIO REGULATION 332/12 BUILDING CODE

2. ELEVATOR FOR USE BY FIREFIGHTERS SHALL COMPLY TO ARTICLE 3.2.6.5 OF ONTARIO REGULATION 332/12 BUILDING CODE

scale :	As indicated	drawn by :	E.H.	
date :	date	approved by :	E.H.	
folder :	23-032	drawing :	A-128-A	



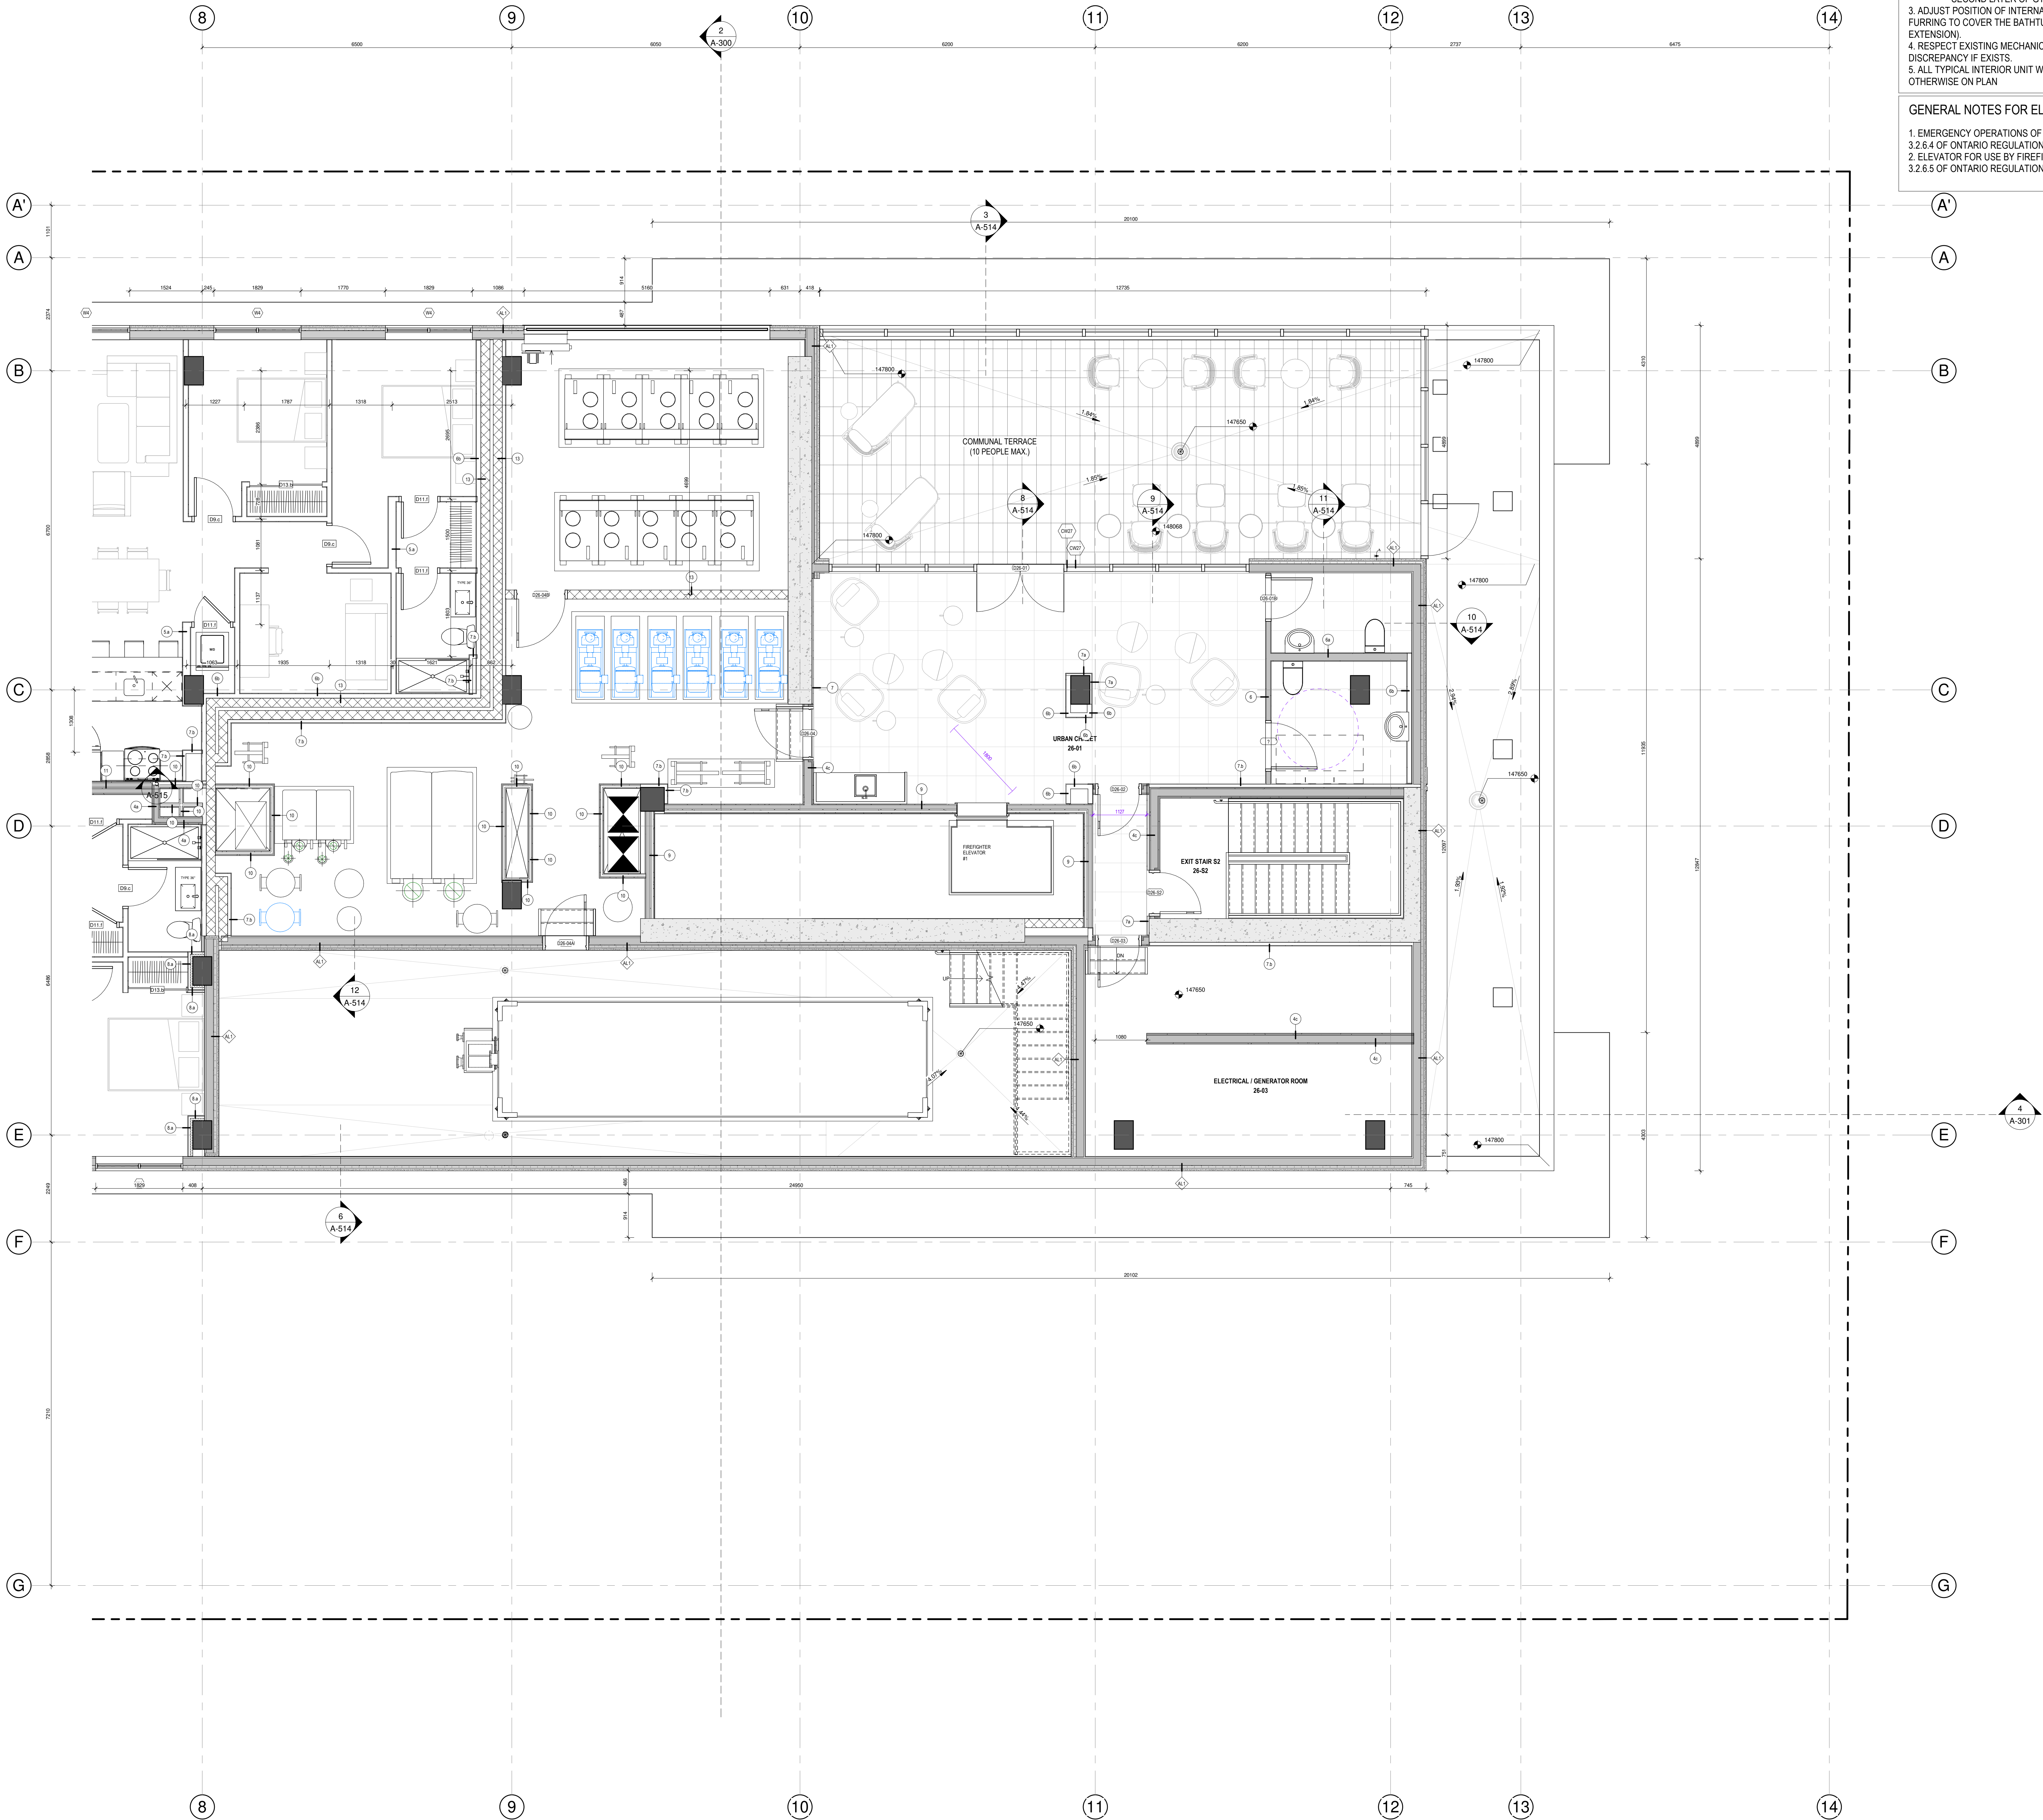

1 ROOF PLAN - B
A-128-B 1 : 50




GENERAL NOTES


1. BATHTUB SHOP DRAWINGS AND ACTUAL SIZES OVERRULE THE DIMENSIONS OF ROUGH OPENINGS SHOWN ON THE DRAWINGS.
2. FIRE RATED WALLS AROUND BATHTUB:
 - FIRST LAYER OF GYPSUM GOES DOWN UNTIL FLOOR AND CEILING SLABS.
 - SECOND LAYER OF GYPSUM SITS ON THE BATHTUB LIDS.
3. ADJUST POSITION OF INTERNAL WALLS (NON FIRE-RATED WALLS) AND FURRING TO COVER THE BATHTUB LIDS (LIDS TO BE COVERED WITH TILE EXTENSION).
4. RESPECT EXISTING MECHANICAL SLEEVES AND ROUGH-INS. REPORT ANY DISCREPANCY IF EXISTS.
5. ALL TYPICAL INTERIOR UNIT WALLS ARE TYPE 5, UNLESS SPECIFIED OTHERWISE ON PLAN.

GENERAL NOTES FOR ELEVATORS

1. EMERGENCY OPERATIONS OF ELEVATORS SHALL COMPLY TO ARTICLE 3.2.6.4 OF ONTARIO REGULATION 332/12 BUILDING CODE.
2. ELEVATOR FOR USE BY FIREFIGHTERS SHALL COMPLY TO ARTICLE 3.2.6.5 OF ONTARIO REGULATION 332/12 BUILDING CODE.

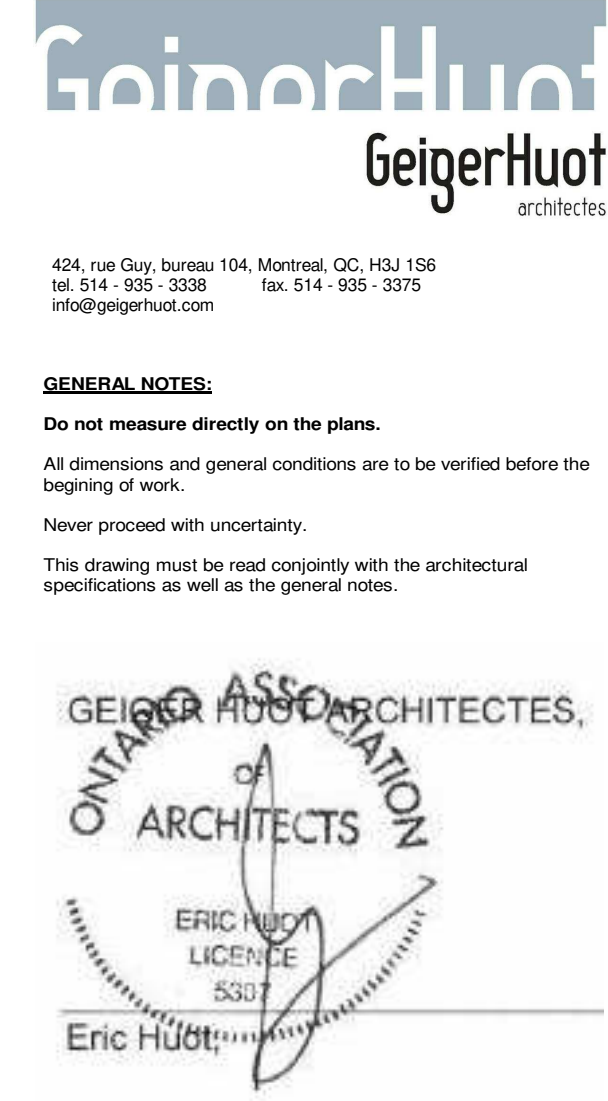


GROUPE MACH
101 rue Saint-Paul, Suite 500
Montreal, QC H2Y 1Y1
Tel: 514 374-5555 Fax: 514 374-5551

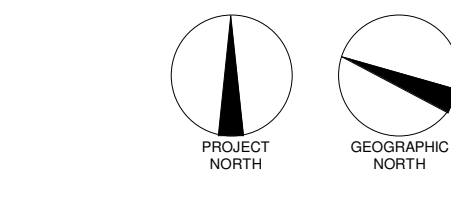

REVISIONS		
#	DESCRIPTION	DATE
1	ISSUED FOR PERMIT	28 NOV 2024

2024.08.13	POUR COOPERATION	O.P.
2024.08.18	POUR COOPERATION	O.P.
2024.08.27	POUR COOPERATION	O.P.
2024.10.04	POUR COOPERATION	O.P.
2024.10.08	POUR COOPERATION	O.P.
2024.11.12	POUR COOPERATION	O.P.
2024.11.18	POUR COOPERATION	O.P.
2024.11.29	ISSUED FOR PERMIT	O.P.

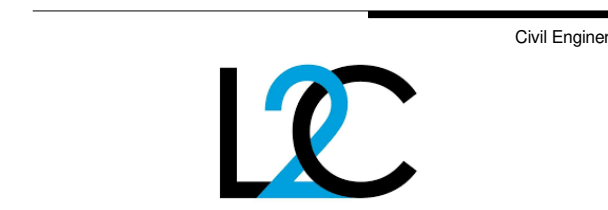


110 O'CONNOR
O'CONNOR STREET
OTTAWA, ONTARIO

Sheet name:
ROOF PLAN - B

posh:	As indicated	drawn by:	E.H.
date:		approved by:	E.H.
date:	23.02.2025	drawing:	A-128-B

GENERAL NOTES:

Do not measure directly on the plans.
All dimensions and general conditions are to be verified before the
beginning of work.
Have proceed with uncertainty.
This drawing must be read carefully with the architectural
specifications as well as the general notes.

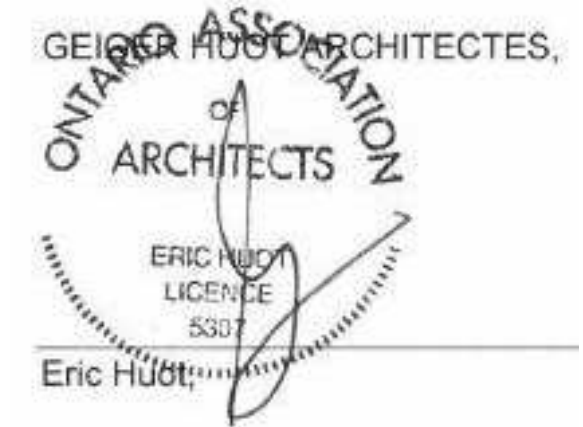


Stamp



GROUPE MACH
381 rue Saint-Paul, Suite 500
Montreal, QC H2C 1L8
Tel: 514-374-6500 Fax: 514-374-5561

Client

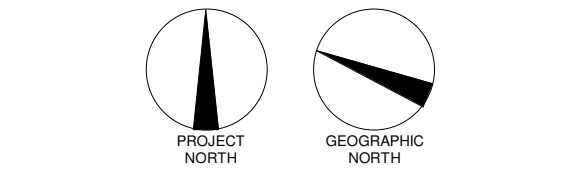

REVISIONS	
#	DESCRIPTION
1	ISSUED FOR PERMIT

DATE

18 NOV 2024

2024.08.13	POUR COOPERATION	O.P.
2024.08.18	POUR COOPERATION	O.P.
2024.08.27	POUR COOPERATION	O.P.
2024.10.04	POUR COOPERATION	O.P.
2024.10.08	POUR COOPERATION	O.P.
2024.11.12	POUR COOPERATION	O.P.
2024.11.18	POUR COOPERATION	O.P.
2024.11.29	ISSUED FOR PERMIT	O.P.



Civil Engineer



Structural Engineer



Mechanical/Electrical Engineer



Landscape Architect



Interior Designer


110 O'CONNOR
O'CONNOR STREET
OTTAWA, ONTARIO

Sheet name:


MECHANICAL PENTHOUSE
PLAN

000h:	1: 100	000h:	000h:	000h:
000h:	000h:	000h:	000h:	000h:
000h:	000h:	000h:	000h:	000h:
000h:	000h:	000h:	000h:	000h:


11/13/2024 3:14:28 PM

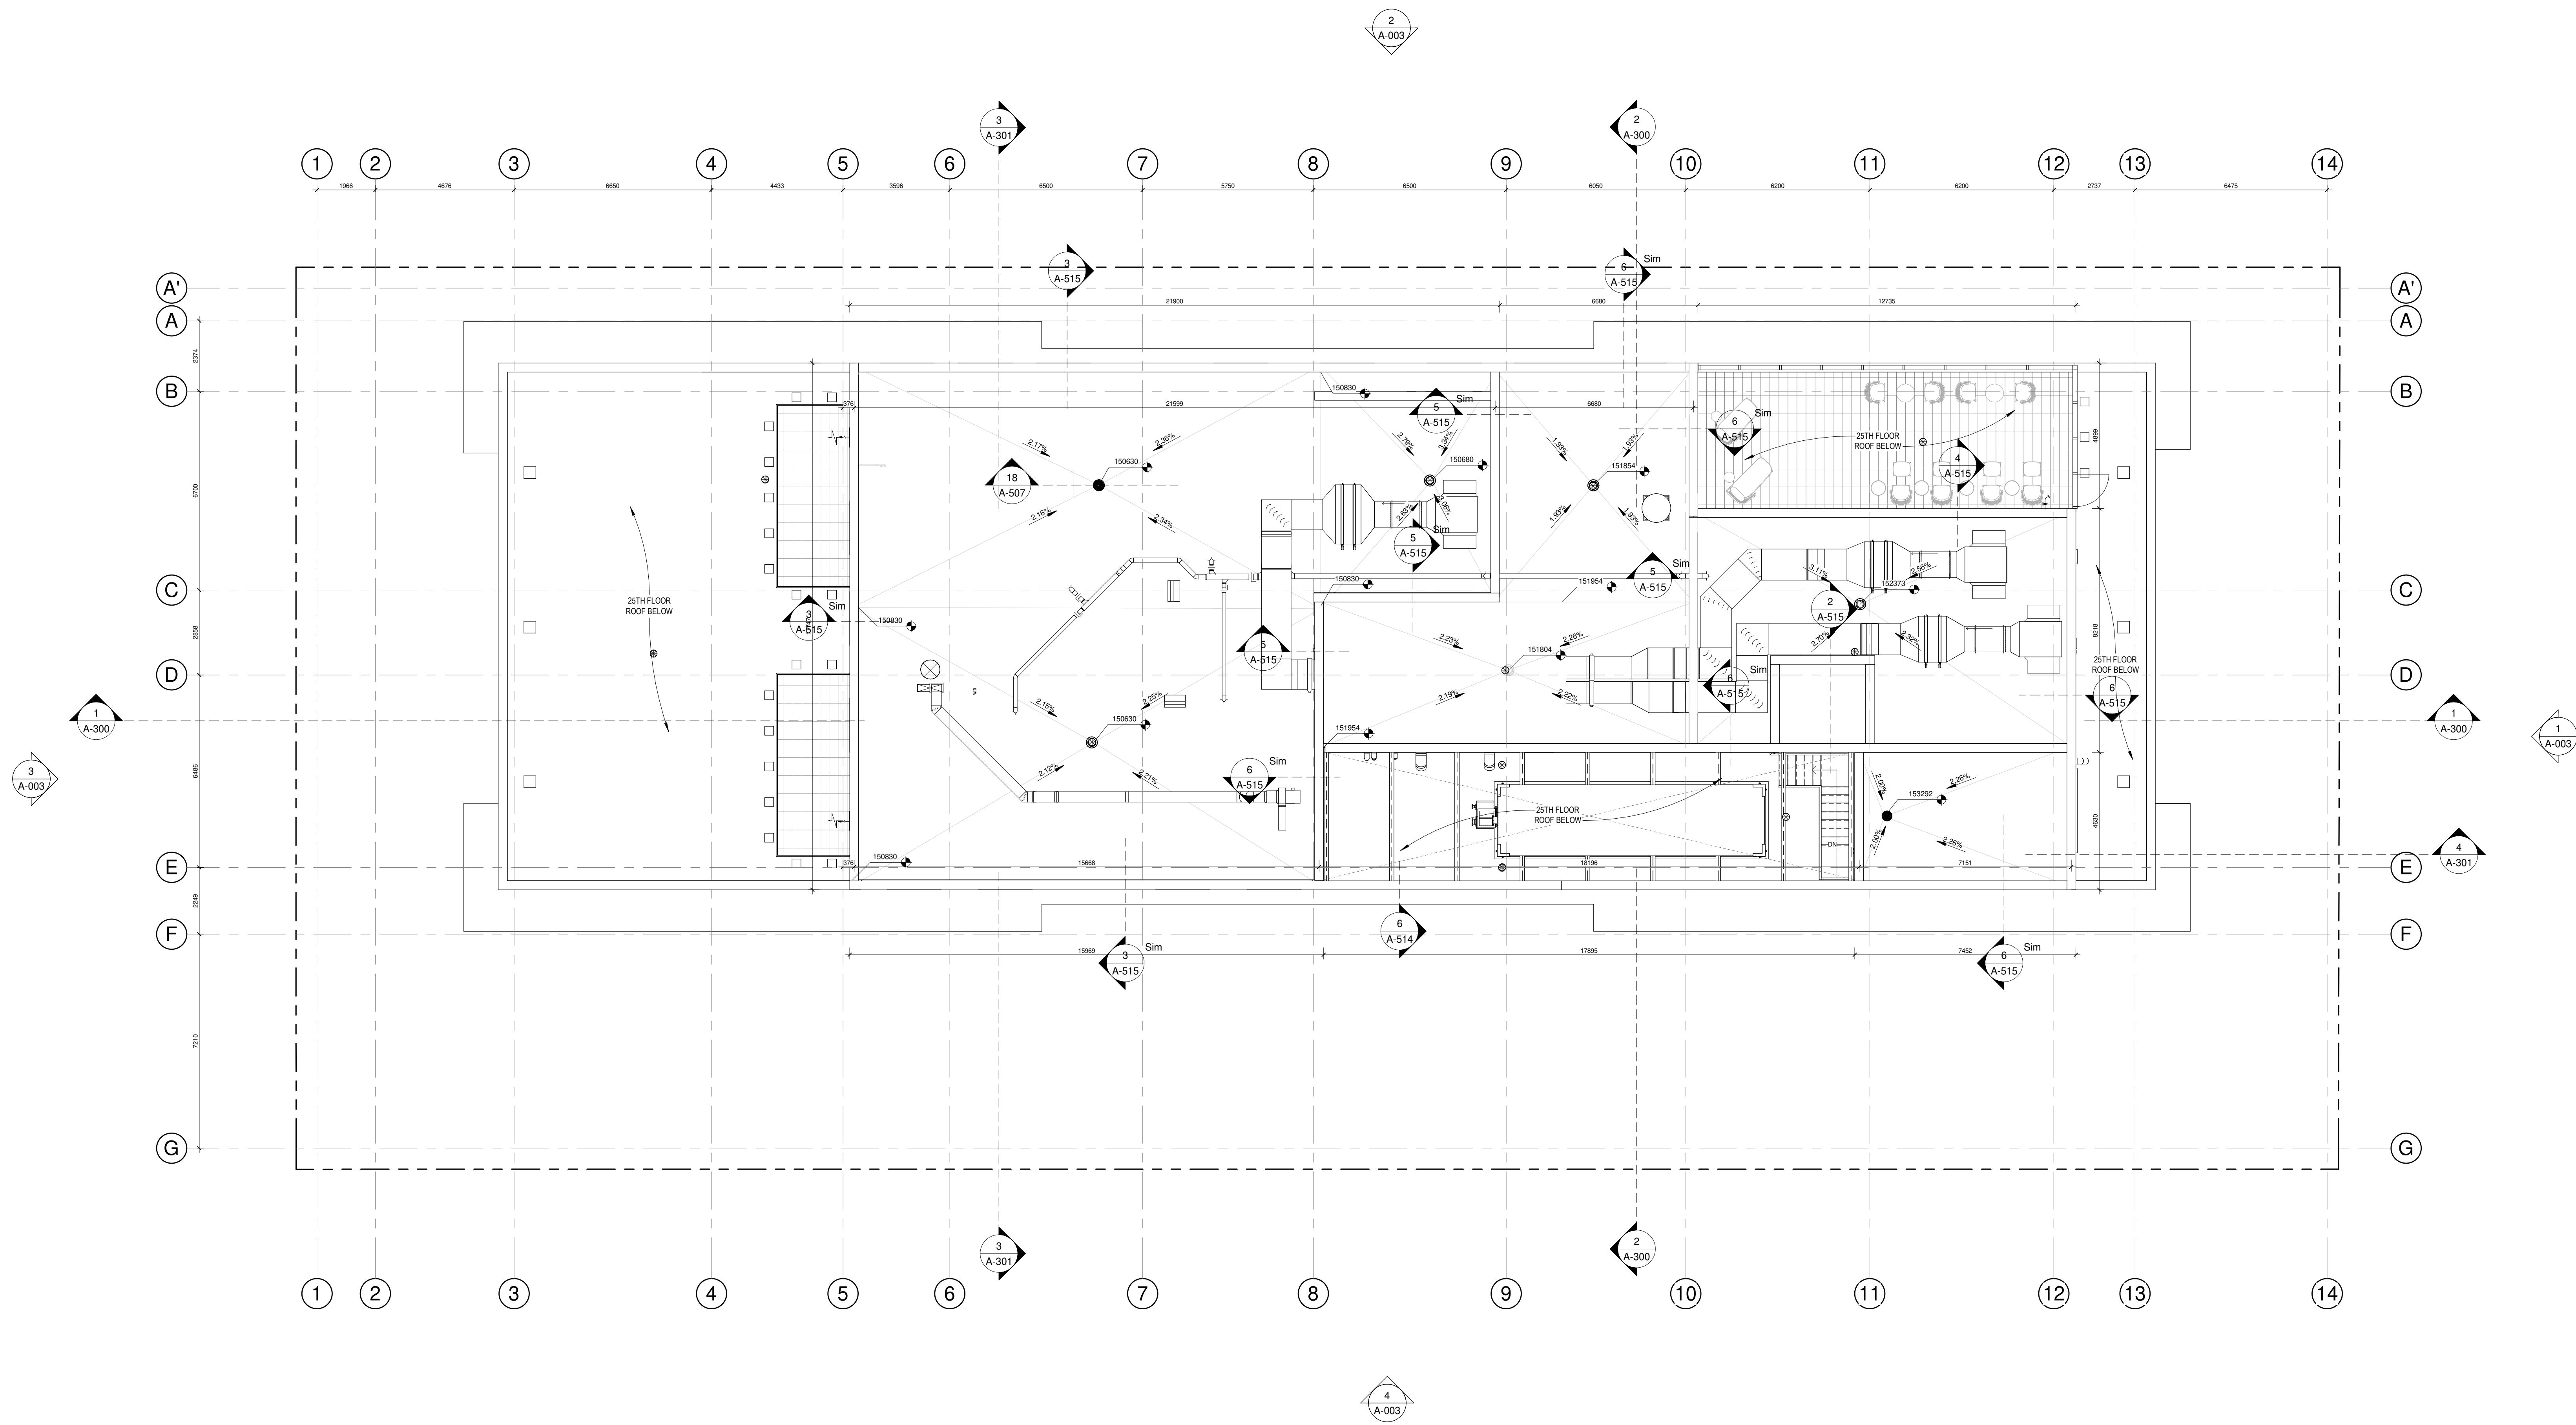

1 MECHANICAL PH
A-129 1 : 100

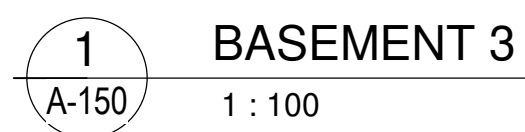

scale :	As indicated	drawn by :	E.H.	
date :	date	approved by :	E.H.	
order :	23 032	drawing :	A-150	

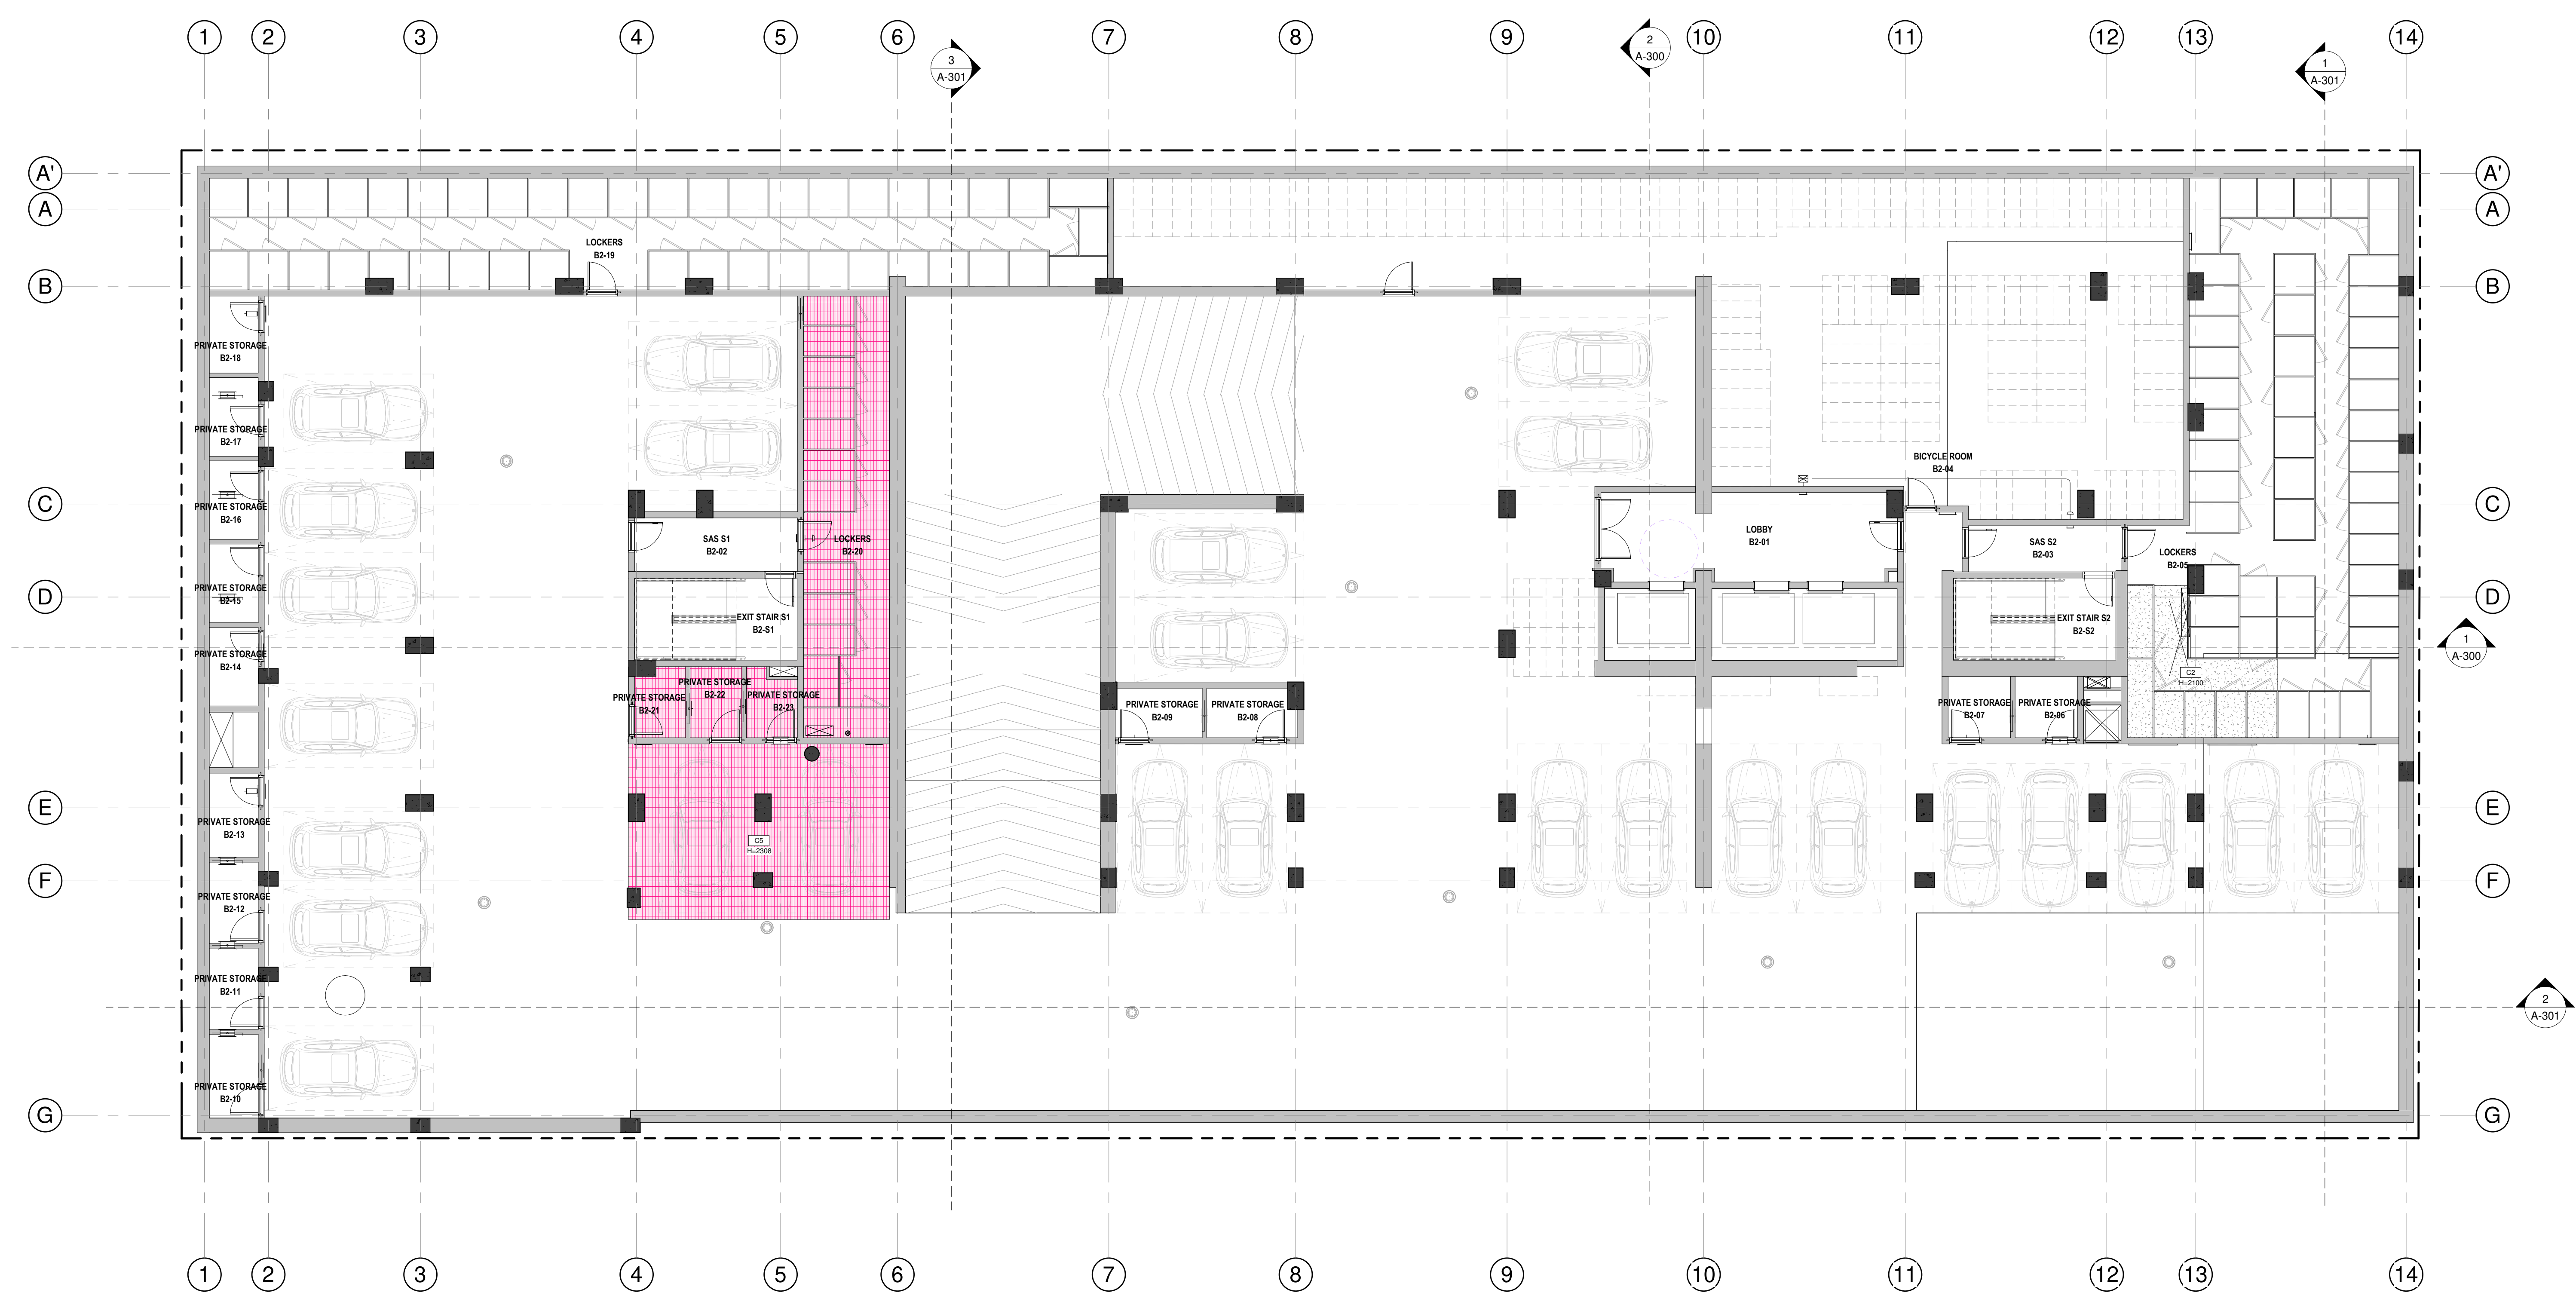

1 BASEMENT 2
1 : 100

LIGHTING LEGEND

- RECESSED LIGHT
- SUSPENDED / SURFACE MOUNTED LIGHT (UNITS AND COMMON AREAS)
- WALL MOUNTED LIGHT
- JUNCTION BOX
- RAIL LIGHT (UNITS)
- LED BAND LIGHT (COMMON AREAS)
- LINEAR LIGHT (COMMON AREAS)
- ACCESS PANEL

CEILING LEGEND

- C1 GYPSUM CEILING
- C2 FIRE-RATED CEILING
- C3 INSULATED CEILING
- C4 ACOUSTIC CEILING
- C5 INSULATED CEILING
- EC EXPOSED CONCRETE
- S1 HEATED CLADDING SOFFIT
- S2 HEATED BLACK ALUMINUM SOFFIT

GENERAL NOTES

IN GENERAL, METALLIC CORROSION RESISTANT AT 10' FROM THE SLAB LEVEL.
METALLIC BATHROOM AND KITCHEN CEILING AT 8' FROM THE SLAB LEVEL.
ROUT ALL UNIT SPRINKLER PIPES INSIDE THE UNITS.
LEAVE EXPOSED CONCRETE CEILING IN THE BASEMENTS UNLESS OTHERWISE INDICATED ON PLAN.
SEE MECHANICAL PLANS FOR LIGHTING SPECIFICATIONS.
COORDINATE WITH MECHANICAL AND ELECTRICAL PLANS BEFORE BEGINNING THE WORK.

GeigerHuot
ARCHITECTS

434 rue Des Rues, 104, Montreal, QC H2L 1G9
Tel: 514 305-3338
info@geigerhuot.com

GENERAL NOTES:
Do not measure directly on the plans.
All dimensions and general conditions are to be verified before the beginning of work.
Never proceed with uncertainty.
This drawing must be read carefully with the architectural specifications as well as the general notes.

GEIGER ASSOCIATION OF ARCHITECTS
ERIC HUOT
Licence 5531
Eric Huot

MACH

GROUP MACH
381 rue Saint-Paul, Suite 500
Montreal, QC H2C 1L8
Tel: 514 374-5555 Fax: 514 374-5551

REVISIONS

#	DESCRIPTION	DATE
1	ISSUED FOR PERMIT	20 NOV 2024

Stamp

Client

PROJECT NORTH

ORIENTATION NORTH

2024.08.13	POUR COORDINATION	O.P.
2024.08.18	POUR COORDINATION	O.P.
2024.08.27	POUR COORDINATION	O.P.
2024.10.04	POUR COORDINATION	O.P.
2024.10.28	POUR COORDINATION	O.P.
2024.11.12	POUR COORDINATION	O.P.
2024.11.18	POUR COORDINATION	O.P.
2024.11.29	ISSUED FOR PERMIT	O.P.

LAU REE
MECHANICAL ENGINEER

LC
Structural Engineer

GROUPE cme
SERVICES D'INGENIERIE
Mechanical/Electrical Engineer

siteform
Landscape Architect

DG
GAUVREAU
D. E. S. I. G. N.
Interior Designer

110 O'CONNOR
O'CONNOR STREET
OTTAWA, ONTARIO

2ND BASEMENT CEILING
PLAN

0000	As indicated	0000	E.H.
0000	data	0000	E.H.
0000	00.00	0000	A-151

11/11/2024 14:44 PM



1 BASEMENT
A-152
1 : 100

LIGHTING LEGEND

- RECESSED LIGHT
- SUSPENDED / SURFACE MOUNTED LIGHT (UNITS AND COMMON AREAS)
- WALL MOUNTED LIGHT
- JUNCTION BOX
- RAIL LIGHT (UNITS)
- LED BAND LIGHT (COMMON AREAS)
- LINEAR LIGHT (COMMON AREAS)
- ACCESS PANEL

Ceiling Legend

- C1 GYPSUM CEILING
- C2 FIRE-RATED CEILING
- C3 INSULATED CEILING
- C4 ACOUSTIC CEILING
- C5 INSULATED CEILING
- EC EXPOSED CONCRETE
- S1 HEATED CLADDING SOFFIT
- S2 HEATED BLACK ALUMINUM SOFFIT

GENERAL NOTES

IN GENERAL, INTERNAL CORRIDOR CEILING IS 8'0" FROM THE SLAB LEVEL.
INTERNAL BATHROOM AND KITCHEN CEILING IS 8'0" FROM THE SLAB LEVEL.
ROUT ALL UNIT SPRINKLER PIPES INSIDE THE UNITS.
LEAVE EXPOSED CONCRETE CEILING IN THE BASEMENTS UNLESS OTHERWISE INDICATED ON PLAN.
SEE MECHANICAL PLANS FOR LIGHTING SPECIFICATIONS.
COORDINATE WITH MECHANICAL AND ELECTRICAL PLANS BEFORE BEGINNING THE WORK.

GeigerHuot
ARCHITECTS

434 rue Des Remparts 104 Montreal, QC H2V 1S9
tel. 514 355-3338 fax. 514 355-3375
info@geigerhuot.com

GENERAL NOTES:
Do not measure directly on the plans.
All dimensions and general conditions are to be verified before the beginning of work.
Never proceed with uncertainty.
This drawing must be read carefully with the architectural specifications as well as the general notes.

GEIGER ASSOCIATION OF ARCHITECTS
ERIC HUOT
Licence 5531
Stamp

MACH

GRUPE MACH
381 rue Saint-Jacques, Suite 500
Montreal, QC H2C 1L8
Tel. 514 374-5556 Fax. 514 374-5561

Client

PROJECT NORTH
ORIENTATION NORTH

REVISIONS		
#	DESCRIPTION	DATE
1	ISSUED FOR PERMIT	20 NOV 2024

2024.08.13	POUR COORDINATION	O.P.
2024.08.18	POUR COORDINATION	O.P.
2024.08.27	POUR COORDINATION	O.P.
2024.10.04	POUR COORDINATION	O.P.
2024.10.28	POUR COORDINATION	O.P.
2024.11.12	POUR COORDINATION	O.P.
2024.11.18	POUR COORDINATION	O.P.
2024.11.29	ISSUED FOR PERMIT	O.P.

LAU REE
MECHANICAL ENGINEER

Revision

LC

Civil Engineer

GRUPE cme
SERVICES D'INGENIERIE

Mechanical/Electrical Engineer

siteform

Landscape Architect

DG GAUVREAU
D. E. S. I. C. N.


Interior Designer

110 O'CONNOR
O'CONNOR STREET
OTTAWA, ONTARIO

Sheet name:
BASEMENT CEILING PLAN

scale:	As indicated	drawn by:	E.H.
date:	date	approved by:	E.H.
drawn:	23.03.22	drawing:	A-152

11/11/2024 14:44:42

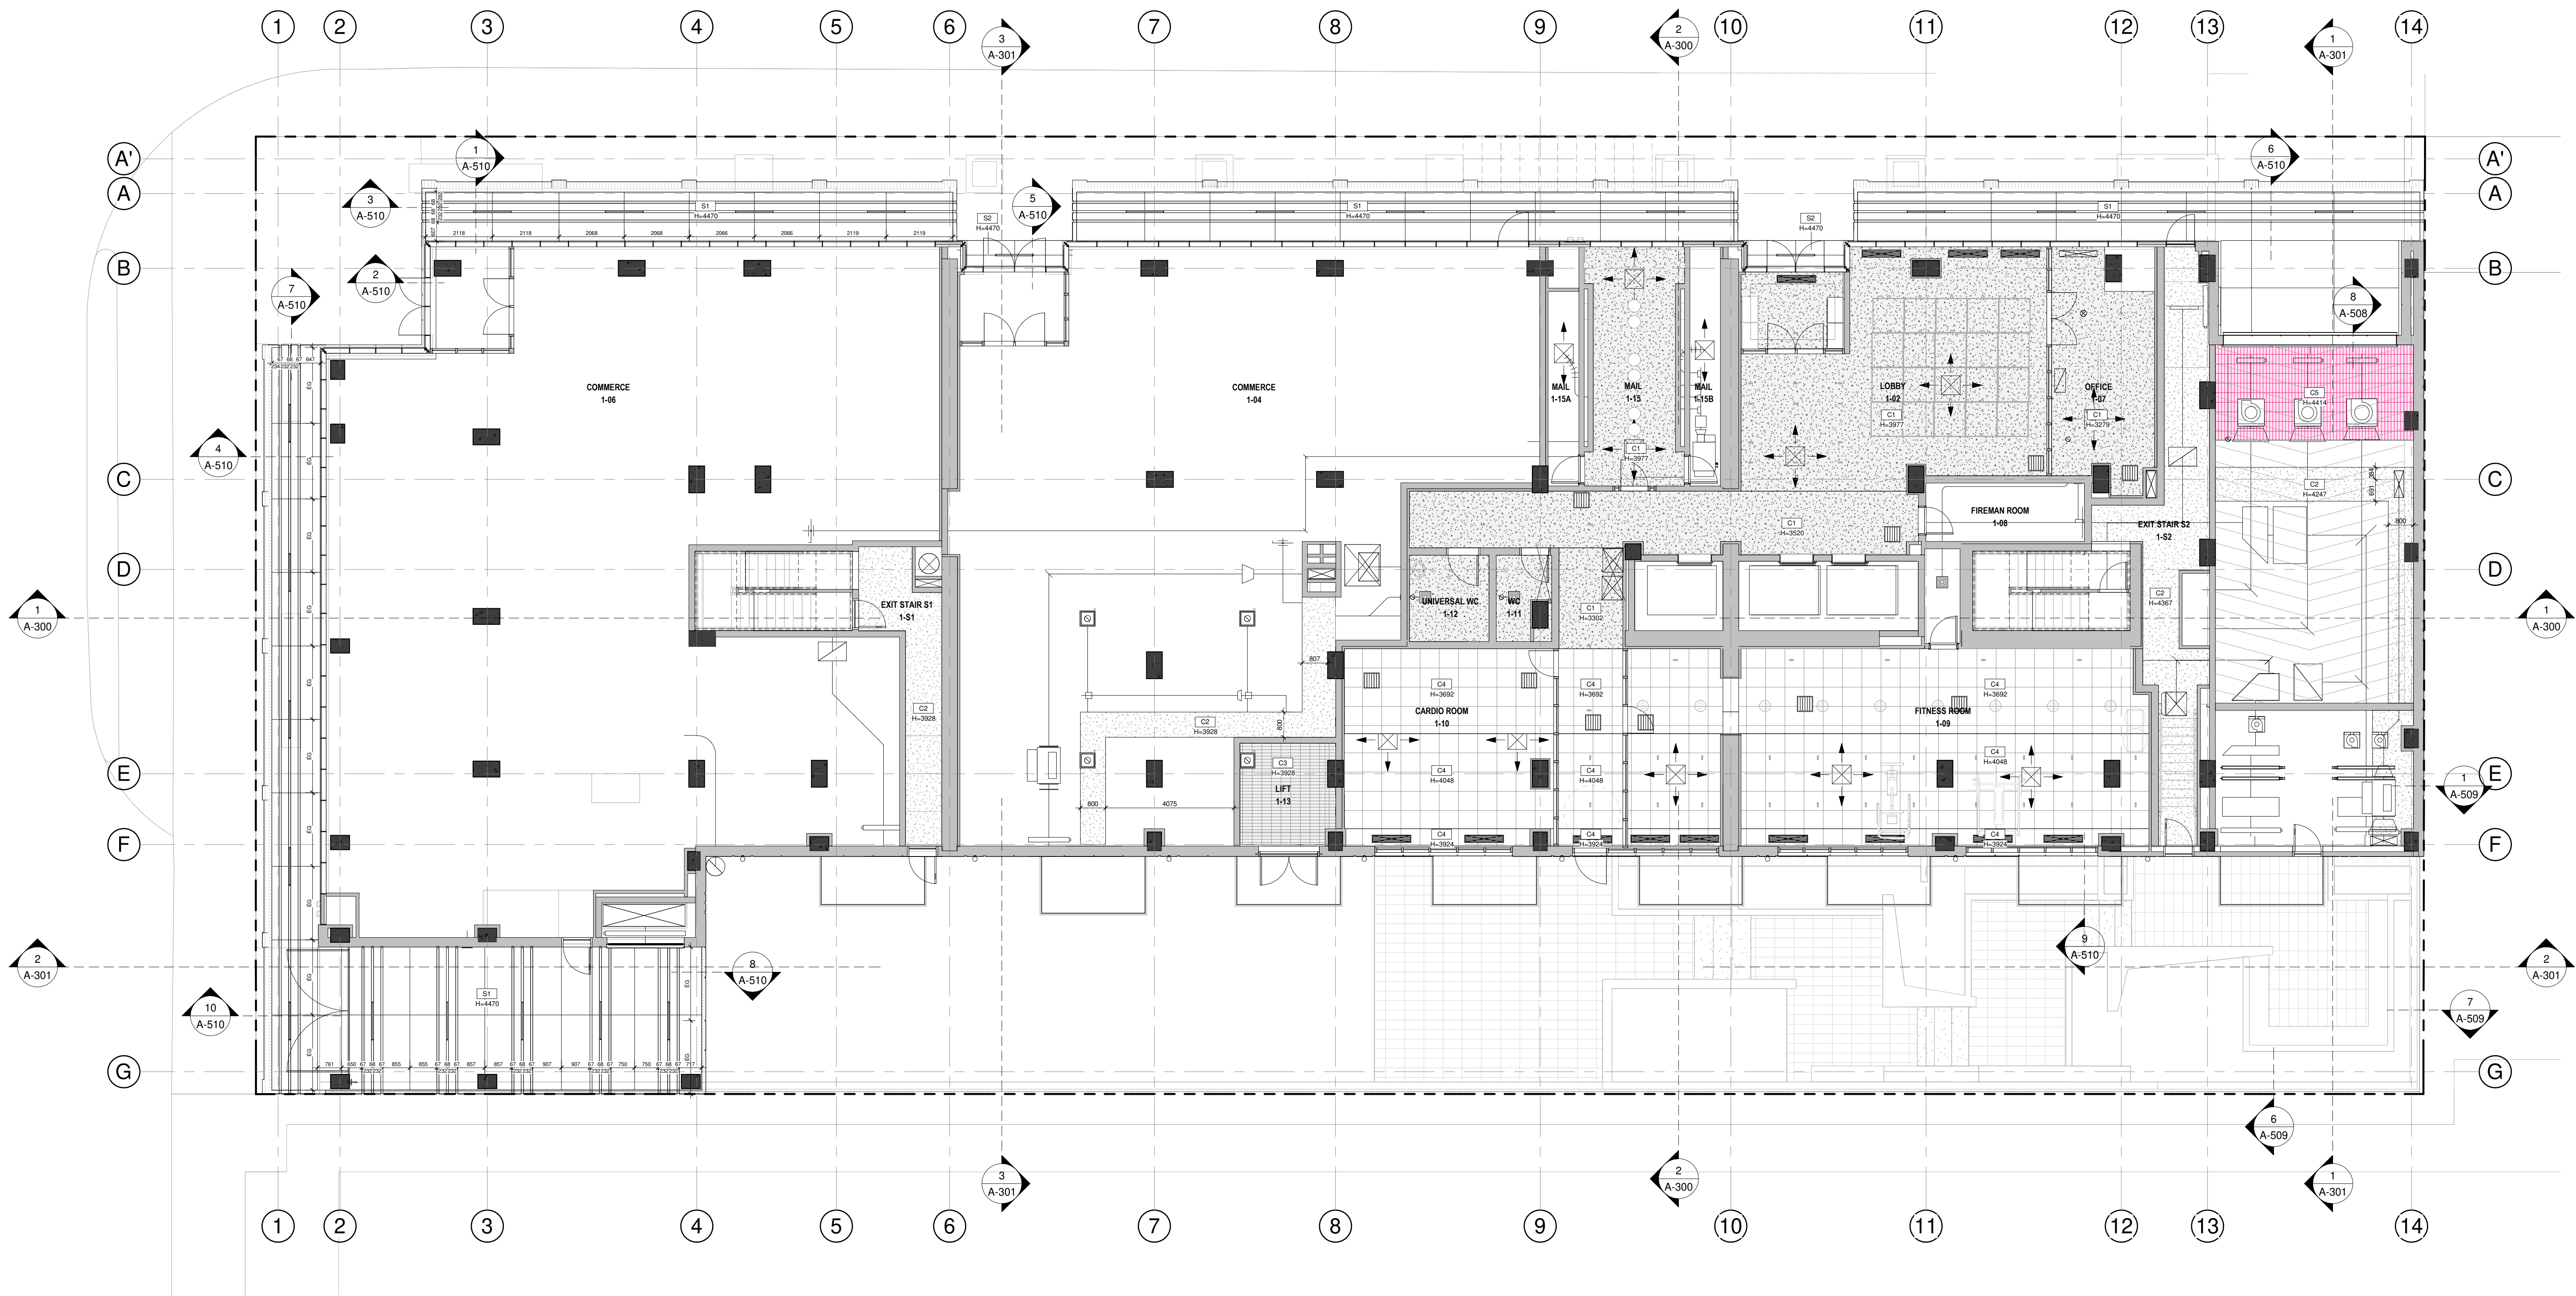

1 GROUND FLOOR
A-153 1 : 100

LIGHTING LEGEND

- RECESSED LIGHT
- SUSPENDED / SURFACE MOUNTED LIGHT (UNITS AND COMMON AREAS)
- WALL MOUNTED LIGHT
- JUNCTION BOX
- RAIL LIGHT (UNITS)
- LED BAND LIGHT (COMMON AREAS)
- LINEAR LIGHT (COMMON AREAS)
- ACCESS PANEL

CEILING LEGEND

- C1 GYPSUM CEILING
- C2 FIRE-RATED CEILING
- C3 INSULATED CEILING
- C4 ACOUSTIC CEILING
- C5 INSULATED CEILING
- EC EXPOSED CONCRETE
- S1 HEATED CLADDING SOFFIT
- S2 HEATED BLACK ALUMINUM SOFFIT

GENERAL NOTES

IN GENERAL, INSTALL CORRIDOR CEILING AT 8' FROM THE SLAB LEVEL.
INSTALL BATHROOM AND KITCHEN CEILING AT 8' FROM THE SLAB LEVEL.
ROUT ALL UNIT SPRINKLER PIPES ABOVE THE UNITS.
LEAVE EXPOSED CONCRETE CEILING IN THE BASEMENTS UNLESS OTHERWISE INDICATED ON PLAN.
SEE MECHANICAL PLANS FOR LIGHTING SPECIFICATIONS.
COORDINATE WITH MECHANICAL AND ELECTRICAL PLANS BEFORE BEGINNING THE WORK.

GeigerHuot
ARCHITECTS

434 rue Des Rues, 104, Montreal, QC H2V 1G9
tel. 514 305-3338
info@geigerhuot.com

GENERAL NOTES:
Do not measure directly on the plans.
All dimensions and general conditions are to be verified before the beginning of work.
Never proceed with uncertainty.
This drawing must be read carefully with the architectural specifications as well as the general notes.

GEIGER ASSOCIATION
of
ARCHITECTS

ERIC HUOT
Licence
5531

Eric Huot

MACH

GROUP MACH
3811 rue Saint-Paul, Suite 500
Montreal, QC H2S 1L8
Tel. 514 274-5561 Fax. 514 274-5561

Stamp

Client

REVISIONS	
#	DESCRIPTION
1	ISSUED FOR PERMIT
2	18 NOV 2024

2024.08.13	POUR COORDINATION	O.P.
2024.08.18	POUR COORDINATION	O.P.
2024.08.27	POUR COORDINATION	O.P.
2024.10.04	POUR COORDINATION	O.P.
2024.10.28	POUR COORDINATION	O.P.
2024.11.12	POUR COORDINATION	O.P.
2024.11.18	POUR COORDINATION	O.P.
2024.11.29	ISSUED FOR PERMIT	O.P.

LAU REE
MECHANICAL ENGINEER

Civil Engineer

LC

Structural Engineer

GROUPE cme
SERVICES D'INGENIERIE

Mechanical/Electrical Engineer

siteform

Landscape Architect

DG
GAUVREAU
D. E. S. I. C. N.

Interior Designer

110 O'CONNOR
O'CONNOR STREET
OTTAWA, ONTARIO

Sheet name:
GROUND FLOOR CEILING PLAN

drawn	As indicated	drawn by	E.H.
date		approved by	E.H.
date	23.02.2024	drawing	A-153

11/11/2024 14:45 PM



1 LEVEL 2
1 : 100

LIGHTING LEGEND

RECESSED LIGHT

SUSPENDED / SURFACE MOUNTED LIGHT
(UNITS AND COMMON AREAS)

WALL MOUNTED LIGHT

JUNCTION BOX

RAIL LIGHT
(UNITS)

LED BAND LIGHT
(COMMON AREAS)

LINEAR LIGHT
(COMMON AREAS)

ACCESS PANEL

CEILING LEGEND GYPSUM CEILING FIRE-RATED CEILING INSULATED CEILING ACOUSTIC CEILING INSULATED CEILING EXPOSED CONCRETE HEATED CLADDING SOFFIT HEATED BLACK ALUMINUM SOFFIT**GENERAL NOTES**

IN GENERAL, INSTALL CORRIDOR CEILING AT 8' FROM THE SLAB LEVEL.
INSTALL BATHROOM AND KITCHEN CEILING AT 8' FROM THE SLAB LEVEL.

ROUT ALL UNIT SPRINKLER PIPES INSIDE THE UNITS.

LEAVE EXPOSED CONCRETE CEILING IN THE BASEMENTS UNLESS OTHERWISE INDICATED ON PLAN.

SEE MECHANICAL PLANS FOR LIGHTING SPECIFICATIONS.

COORDINATE WITH MECHANICAL AND ELECTRICAL PLANS BEFORE BEGINNING THE WORK.

GeigerHuot
ARCHITECTS

434 rue Des Remparts, 104 Montreal, QC H2V 1S9
tel: 514-355-3338
info@geigerhuot.com

GENERAL NOTES:
Do not measure directly on the plans.
All dimensions and general conditions are to be verified before the beginning of work.
Never proceed with uncertainty.
This drawing must be read carefully with the architectural specifications as well as the general notes.

**GEIGER ASSOCIATION
OF ARCHITECTS**
ERIC HUOT
Licence 5531
Eric Huot

MACH

GRUPE MACH
381 rue Saint-Paul, Suite 500
Montreal, QC H2C 1L8
Tel: 514-274-5561 Fax: 514-274-5561

NORTH

ORIENTATION

REVISIONS

2024-08-13	POUR COORDINATION	O.P.
2024-08-18	POUR COORDINATION	O.P.
2024-08-27	POUR COORDINATION	O.P.
2024-10-04	POUR COORDINATION	O.P.
2024-10-28	POUR COORDINATION	O.P.
2024-11-12	POUR COORDINATION	O.P.
2024-11-18	POUR COORDINATION	O.P.
2024-11-29	ISSUED FOR PERMIT	O.P.

LAU REE
MECHANICAL ENGINEER

LC
Structural Engineer

GRUPE cme
SERVICES D'INGENIERIE
Mechanical/Electrical Engineer

siteform
Landscape Architect

DG
GAUVREAU
D. E. S. I. G. N.
Interior Designer

110 O'CONNOR
O'CONNOR STREET
OTTAWA, ONTARIO

2ND FLOOR CEILING PLAN

0000	As Indicated	0000	E.H.
0000	0000	0000	E.H.
0000	0000	0000	E.H.

[illegible]



1 LEVEL 6
A-158 1 : 100

LIGHTING LEGEND

RECESSED LIGHT

SUSPENDED / SURFACE MOUNTED LIGHT
(UNITS AND COMMON AREAS)

WALL MOUNTED LIGHT

JUNCTION BOX

RAIL LIGHT
(UNITS)

LED BAND LIGHT
(COMMON AREAS)

LINEAR LIGHT
(COMMON AREAS)

ACCESS PANEL

CEILING LEGEND GYPSUM CEILING FIRE-RATED CEILING INSULATED CEILING ACOUSTIC CEILING INSULATED CEILING EXPOSED CONCRETE HEATED GLAZING SOFFIT HEATED BLACK ALUMINUM SOFFIT**GENERAL NOTES**

IN GENERAL, INSTALL CORRIDOR CEILING AT 8' FROM THE SLAB LEVEL.
INSTALL BATHROOM AND KITCHEN CEILING AT 8' FROM THE SLAB LEVEL.

ROUT ALL UNIT SPRINKLER PIPES INSIDE THE UNITS.

LEAVE EXPOSED CONCRETE CEILING IN THE BASEMENTS UNLESS OTHERWISE INDICATED ON PLAN.

SEE MECHANICAL PLANS FOR LIGHTING SPECIFICATIONS.

COORDINATE WITH MECHANICAL AND ELECTRICAL PLANS BEFORE BEGINNING THE WORK.

GeigerHuot
ARCHITECTS

434 rue Bay Street, 10th Floor, Montreal, QC H2V 1G9
Tel: 514-393-3338 Fax: 514-393-3375
info@geigerhuot.com

GENERAL NOTES:

Do not measure directly on the plans.

All dimensions and general conditions are to be verified before the beginning of work.

Never proceed with uncertainty.

This drawing must be read concurrently with the architectural specifications as well as the general notes.

GEIGER ASSOCIATION of ARCHITECTS
ERIC HUOT
Licence 5531
Eric Huot

Stamp

MACH

GRUPE MACH
381 rue Saint-Paul, Suite 500
Montreal, QC H2C 1L8
Tel: 514-374-5556 Fax: 514-374-5561

Client

REVISIONS

#	DESCRIPTION	DATE
1	ISSUED FOR PERMIT	20 NOV 2024

2024-08-13	POUR COORDINATION	O.P.
2024-08-18	POUR COORDINATION	O.P.
2024-08-27	POUR COORDINATION	O.P.
2024-10-04	POUR COORDINATION	O.P.
2024-10-20	POUR COORDINATION	O.P.
2024-11-12	POUR COORDINATION	O.P.
2024-11-18	POUR COORDINATION	O.P.
2024-11-29	ISSUED FOR PERMIT	O.P.

Civil Engineer

Structural Engineer

GRUPE cme
SERVICES D'INGENIERIE

Mechanical/Electrical Engineer

siteform

Landscape Architect

GAUVREAU
D. E. S. I. C. N.

Interior Designer

110 O'CONNOR
O'CONNOR STREET
OTTAWA, ONTARIO

6TH FLOOR CEILING PLAN

scale:	As indicated	drawn by:	E.H.
date:		approved by:	E.H.
drawn:	23-03-22	drawing:	A-158



1 LEVEL 7
1 : 100

RECESSED LIGHT

SUSPENDED / SURFACE MOUNTED LIGHT (UNITS AND COMMON AREAS)

WALL MOUNTED LIGHT

JUNCTION BOX

RAIL LIGHT (UNITS)

LED BAND LIGHT (COMMON AREAS)

LINEAR LIGHT (COMMON AREAS)

ACCESS PANEL

C1

GYPSON CEILING

C2

FIRE-RATED CEILING

C3

INSULATED CEILING

C4

ACOUSTIC CEILING

C5

INSULATED CEILING

EC

EXPOSED CONCRETE

S1

HEATED CLADDING SOFFIT

S2

HEATED BLACK ALUMINUM SOFFIT

GENERAL NOTES

IN GENERAL, INSTALL CORRIDOR CEILING AT 8' FROM THE SLAB LEVEL.
INSTALL BATHROOM AND KITCHEN CEILING AT 8' FROM THE SLAB LEVEL.
ROUT ALL UNIT SPRINKLER PIPES INSIDE THE UNITS.
LEAVE EXPOSED CONCRETE CEILING IN THE BASEMENTS UNLESS OTHERWISE INDICATED ON PLAN.
SEE MECHANICAL PLANS FOR LIGHTING SPECIFICATIONS.
COORDINATE WITH MECHANICAL AND ELECTRICAL PLANS BEFORE BEGINNING THE WORK.

GeigerHuot

GeigerHuot

ARCHITECTS

434 rue des Remparts, 104, Montreal, QC H2V 1G9
tel. 514 355-3338 fax. 514 355-3375
info@geigerhuot.com

GENERAL NOTES:
Do not measure directly on the plans.
All dimensions and general conditions are to be verified before the beginning of work.
Never proceed with uncertainty.
This drawing must be read concurrently with the architectural specifications as well as the general notes.

GEIGER ASSOCIATION
ONTARIO ASSOCIATION
OF ARCHITECTS
ERIC HUOT
LICENCE
5531
Eric HUOT

Stamp

MACH

GRUPE MACH
381 rue Saint-Paul, Suite 500
Montreal, QC H2C 1L8
Tel. 514 374-5555 Fax. 514 374-5561

Client

PROJECT
NORTH

ORIENTATION
NORTH

REVISIONS

#	DESCRIPTION	DATE
1	ISSUED FOR PERMIT	28 NOV 2024

GENERAL NOTES

IN GENERAL, INSTALL CORRIDOR CEILING AT 8' FROM THE SLAB LEVEL.
INSTALL BATHROOM AND KITCHEN CEILING AT 8' FROM THE SLAB LEVEL.
ROUT ALL UNIT SPRINKLER PIPES INSIDE THE UNITS.
LEAVE EXPOSED CONCRETE CEILING IN THE BASEMENTS UNLESS OTHERWISE INDICATED ON PLAN.
SEE MECHANICAL PLANS FOR LIGHTING SPECIFICATIONS.
COORDINATE WITH MECHANICAL AND ELECTRICAL PLANS BEFORE BEGINNING THE WORK.

2024.08.13	POUR COORDINATION	O.P.
2024.08.18	POUR COORDINATION	O.P.
2024.08.27	POUR COORDINATION	O.P.
2024.10.04	POUR COORDINATION	O.P.
2024.10.28	POUR COORDINATION	O.P.
2024.11.12	POUR COORDINATION	O.P.
2024.11.18	POUR COORDINATION	O.P.
2024.11.29	ISSUED FOR PERMIT	O.P.

Civil Engineer

Structural Engineer

Mechanical/Electrical Engineer

Landscape Architect

Interior Designer

110 O'CONNOR
O'CONNOR STREET
OTTAWA, ONTARIO

Sheet name:

7TH FLOOR CEILING PLAN

0000	As indicated	0000	0000
0000	0000	0000	0000
0000	0000	0000	0000

A-159



GeigerHuot
architects

424, rue Gay, bureau 104, Montreal, QC, H3L 1S6
tel. 514 399-1030 fax 514 399-3075
info@geigerhuot.com

GENERAL NOTES:



Do not measure directly on the plans.

All dimensions and general conditions are to be verified before the beginning of work.

Never proceed with uncertainty.

This drawing must be read carefully with the architectural specification as well as the general notes.

GEIGER HUOT ASSOCIATES,
ONITARIO REGISTRATION
ARCHITECTS
ERIC HUOT
LICENCE
5037
Eric Huot

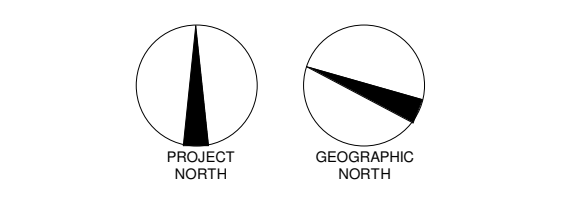 

REVISIONS		
#	DESCRIPTION	DATE
1	ISSUED FOR PERMIT	29 NOV 2024

IN GENERAL, INSTALL CORKER CEILINGS AT 8" FROM THE SLAB LEVEL.
INSTALL BATHROOM AND KITCHEN CEILINGS AT 8" FROM THE SLAB LEVEL.

ROUT ALL UNIT SPRINKLER PIPES INSIDE THE UNITS.

LEAVE EXPOSED CONCRETE CEILINGS IN THE BASEMENTS UNLESS OTHERWISE INDICATED ON PLAN.

SEE MECHANICAL PLANS FOR LIGHTING SPECIFICATIONS.

COORDINATE WITH MECHANICAL AND ELECTRICAL PLANS BEFORE BEGINNING THE WORK.

2024.09.13	FOUR COORDINATION	Q.P.
2024.09.18	FOUR COORDINATION	Q.P.
2024.09.27	FOUR COORDINATION	Q.P.
2024.10.04	FOUR COORDINATION	Q.P.
2024.10.28	FOUR COORDINATION	Q.P.
2024.11.12	FOUR COORDINATION	Q.P.
2024.11.19	FOUR COORDINATION	Q.P.
2024.11.29	ISSUED FOR PERMIT	Q.P.

[illegible]


10 O'CONNOR

O'CONNOR STREET
OTTAWA, ONTARIO

Sheet name :

8TH FLOOR CEILING PLAN

scale : As indicated	drawn by : E.H.	
date : date	approved by : E.H.	
folder : 23-032	drawing : A-160	

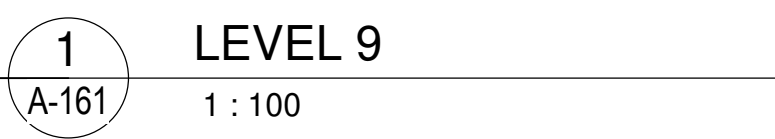

GeigerHuot
architects

434 N. Oak, Sunnyvale, CA 94085
Tel. 514 595-1000 Fax 514 595-3075
info@geigerhuot.com

GENERAL NOTES:



Do not measure directly on the plans.

All dimensions and general conditions are to be verified before the beginning of work.

Proceed with uncertainty.

This drawing must be read properly with the architectural specifications as well as the general notes.

GEIGER HUOT ASSOCIATES
OF
ARCHITECTS
ERIC HUOT
LICENSE
5087
Eric Huot

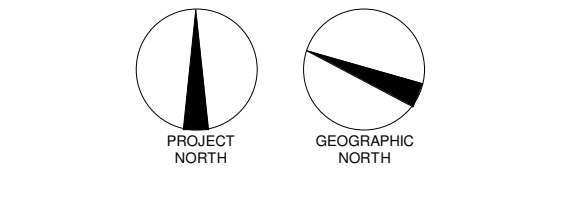 

REVISIONS		
#	DESCRIPTION	DATE
1	ISSUED FOR PERMIT	29 NOV 2024

IN GENERAL, INSTALL CORRIDOR CEILINGS AT 8'0" FROM THE SLAB LEVEL.
INSTALL BATHROOM AND KITCHEN CEILINGS AT A 9'0" FROM THE SLAB LEVEL.



ROUT ALL UNIT SPRINKLER PIPES INSIDE THE UNITS.

LEAVE EXPOSED CONCRETE CEILINGS IN THE BASEMENTS UNLESS OTHERWISE INDICATED ON PLAN.

SEE MECHANICAL PLANS FOR LIGHTING SPECIFICATIONS.

COORDINATE WITH MECHANICAL AND ELECTRICAL PLANS BEFORE BEGINNING THE WORK.

2024.06.13	POUR COORDINATION	Q.P.
2024.06.18	POUR COORDINATION	Q.P.
2024.06.27	POUR COORDINATION	Q.P.
2024.10.04	POUR COORDINATION	Q.P.
2024.10.28	POUR COORDINATION	Q.P.
2024.11.12	POUR COORDINATION	Q.P.
2024.11.19	POUR COORDINATION	Q.P.
2024.11.29	ISSUED FOR PERMIT	Q.P.

  [illegible]

O'CONNOR STREET
OTTAWA, ONTARIO

**9TH-10TH FLOOR CEILING
PLAN**

scale :	As indicated	drawn by :	E.H.	
date :	date	approved by :	E.H.	
folder :	23 032	drawing :	A-161	



1 LEVEL 11
1 : 100

LIGHTING LEGEND

- RECESSED LIGHT
- SUSPENDED / SURFACE MOUNTED LIGHT (UNITS AND COMMON AREAS)
- WALL MOUNTED LIGHT
- JUNCTION BOX
- RAIL LIGHT UNITS
- LED BAND LIGHT (COMMON AREAS)
- LINEAR LIGHT (COMMON AREAS)
- ACCESS PANEL

CEILING LEGEND

- C1 GYPSUM CEILING
- C2 FIRE-RATED CEILING
- C3 INSULATED CEILING
- C4 ACOUSTIC CEILING
- C5 INSULATED CEILING
- EC EXPOSED CONCRETE
- S1 HEATED GLAZING SOFFIT
- S2 HEATED BLACK ALUMINUM SOFFIT

GENERAL NOTES

IN GENERAL, METALLIC CORRIDOR CEILING IS AT 8' FROM THE SLAB LEVEL.
METALLIC BATHROOM AND KITCHEN CEILING IS AT 8' 6" FROM THE SLAB LEVEL.
ROUT ALL UNIT SPRINKLER PIPES INSIDE THE UNITS.
LEAVE EXPOSED CONCRETE CEILING IN THE BASEMENTS UNLESS OTHERWISE INDICATED ON PLAN.
SEE MECHANICAL PLANS FOR LIGHTING SPECIFICATIONS.
COORDINATE WITH MECHANICAL AND ELECTRICAL PLANS BEFORE BEGINNING THE WORK.

GeigerHuot
ARCHITECTS

434 rue des Remparts, 104 Montreal, QC H2J 1K9
tel. 514 935-3338
info@geigerhuot.com

GENERAL NOTES:
Do not measure directly on the plans.
All dimensions and general conditions are to be verified before the beginning of work.
Never proceed with uncertainty.
This drawing must be read concurrently with the architectural specifications as well as the general notes.

**GEIGER ASSOCIATION
OF ARCHITECTS**
ERIC HUOT
Licence 5531

Stamp

MACH

GROUPE MACH
381 rue Saint-Paul, Suite 500
Montreal, QC H2C 1L8
Tel. 514-274-6506 Fax. 514-274-5561

Client

Project North
Occupancy North

REVISIONS		
#	DESCRIPTION	DATE
1	ISSUED FOR PERMIT	28 NOV 2024

2024-08-13	POUR COORDINATION	O.P.
2024-08-18	POUR COORDINATION	O.P.
2024-08-27	POUR COORDINATION	O.P.
2024-10-04	POUR COORDINATION	O.P.
2024-10-28	POUR COORDINATION	O.P.
2024-11-12	POUR COORDINATION	O.P.
2024-11-18	POUR COORDINATION	O.P.
2024-11-29	ISSUED FOR PERMIT	O.P.

Revision

LAU RE
MECANIQUE CIVILE

Civil Engineer

LC

Structural Engineer

GROUPE cme
SERVICES D'INGENIERIE

Mechanical/Electrical Engineer

siteform

Landscape Architect

DG
GAUVREAU
D. E. S. I. C. N.


Interior Designer

110 O'CONNOR
O'CONNOR STREET
OTTAWA, ONTARIO

Sheet name:
11TH-19TH FLOOR CEILING PLAN

0046:	As indicated	drawn by:	E.H.
049:	date	approved by:	E.H.
049:	23-10-22	drawing:	A-163

11/11/2024 11:23:36 AM

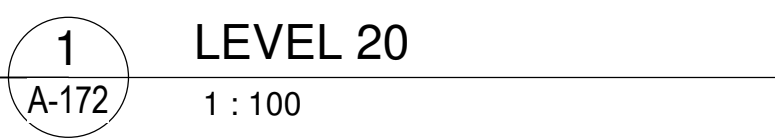

GeigerHuot
architects

424, rue Gay, bureau 104, Montreal, QC, H3L 1S6
tel. 514 399-1030 fax 514 399-3075
info@geigerhuot.com

GENERAL NOTES:

Do not measure directly on the plans.

All dimensions and general conditions are to be verified before the beginning of work.

Never proceed with uncertainty.

This drawing must be read carefully with the architectural specification as well as the general notes.

GEIGER HUOT ASSOCIATES,
ONITARIO REGISTRATION
ARCHITECTS
ERIC HUOT
LICENTIE
5037
Eric Huot

MACH

GROUPE MACH
630 rue Saint Paul, Suite 600
Montréal, QC, H3C 1L5
Tél: 514-374-6224, Fax: 514-374-5581

[illegible]

LAU REN CE
INGÉNIEUR CIVIL



GRUPE
cme
SERVICES D'INGENIERIE

siteform



GAUVREAU
DESIGN

Interior Designer

110 O'CONNOR
O'CONNOR STREET
OTTAWA, ONTARIO

Sheet name :

**20TH-24TH FLOOR CEILING
PLAN**

scale :	As indicated	drawn by :	E.H.	
date :	date	approved by :	E.H.	
folder :	23 032	drawing :	A-172	



GeigerHuot
architects

434 N. Oak, Sunnyvale, CA 94085
Tel. 514 595-1000 Fax 514 595-3075
info@geigerhuot.com

GENERAL NOTES:



Do not measure directly on the plans.

All dimensions and general conditions are to be verified before the beginning of work.

Proceed with uncertainty.

This drawing must be read properly with the architectural specifications as well as the general notes.

GEIGER HUOT ASSOCIATES
OF
ARCHITECTS
ERIC HUOT
LICENCE 5087
ERIC HUOT

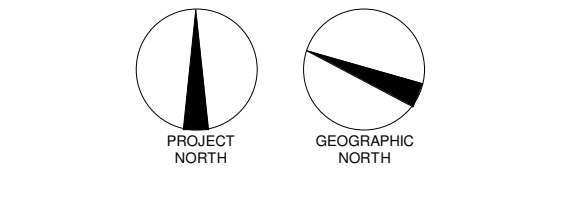 

REVISIONS		
#	DESCRIPTION	DATE
1	ISSUED FOR PERMIT	29 NOV 2024




IN GENERAL, INSTALL CORROSION CEILINGS AT 10" FROM THE SLAB LEVEL.
INSTALL BATHROOM AND KITCHEN CEILINGS AT A 8" FROM THE SLAB LEVEL.
ROUT ALL UNIT SPRINKLER PIPES INSIDE THE UNITS.

LEAVE EXPOSED CONCRETE CEILINGS IN THE BASEMENTS UNLESS OTHERWISE
INDICATED ON PLAN.

SEE MECHANICAL PLANS FOR LIGHTING SPECIFICATIONS.

COORDINATE WITH MECHANICAL AND ELECTRICAL PLANS BEFORE BEGINNING THE

2024.06.13	POUR COORDINATION	Q.P.
2024.06.18	POUR COORDINATION	Q.P.
2024.06.27	POUR COORDINATION	Q.P.
2024.10.04	POUR COORDINATION	Q.P.
2024.10.28	POUR COORDINATION	Q.P.
2024.11.12	POUR COORDINATION	Q.P.
2024.11.19	POUR COORDINATION	Q.P.
2024.11.29	ISSUED FOR PERMIT	Q.P.

   [illegible]

O'CONNOR STREET
OTTAWA, ONTARIO

Sheet name

scale :	As indicated	drawn by :	E.H.	
date :	date	approved by :	E.H.	
folder :	23 032	drawing :	A-177	

date :	date	approved by : E.H.	
folder :	23-032	drawing :	A-177



INITIAL BATHROOM AND KITCHEN CEILINGS AT 8'-0" FROM THE SLAB LEVEL.
ROUT ALL UNIT SPRINKLER PIPES INSIDE THE UNITS.
LEAVE EXPOSED CONCRETE CEILINGS IN THE BASEMENTS UNLESS OTHERWISE
INDICATED ON PLAN.
SEE MECHANICAL PLANS FOR LIGHTING SPECIFICATIONS.
COORDINATE WITH MECHANICAL AND ELECTRICAL PLANS BEFORE BEGINNING THE
WORK.



Revisión



GRUPE
cme
SERVICES D'INGENIERIE

Mecanical/Electrical Engineer

siteform
Landscape Architect

GD
GAUVREAU
DESIGN

Landscape Architect

Interior Designer


110 O'CONNOR

O'CONNOR STREET
OTTAWA, ONTARIO

Sheet name :

ROOF CEILING PLAN

scale :	As indicated	drawn by :	E.H.	
date :	date	approved by :	E.H.	
folder :	23 032	drawing :	A-178	

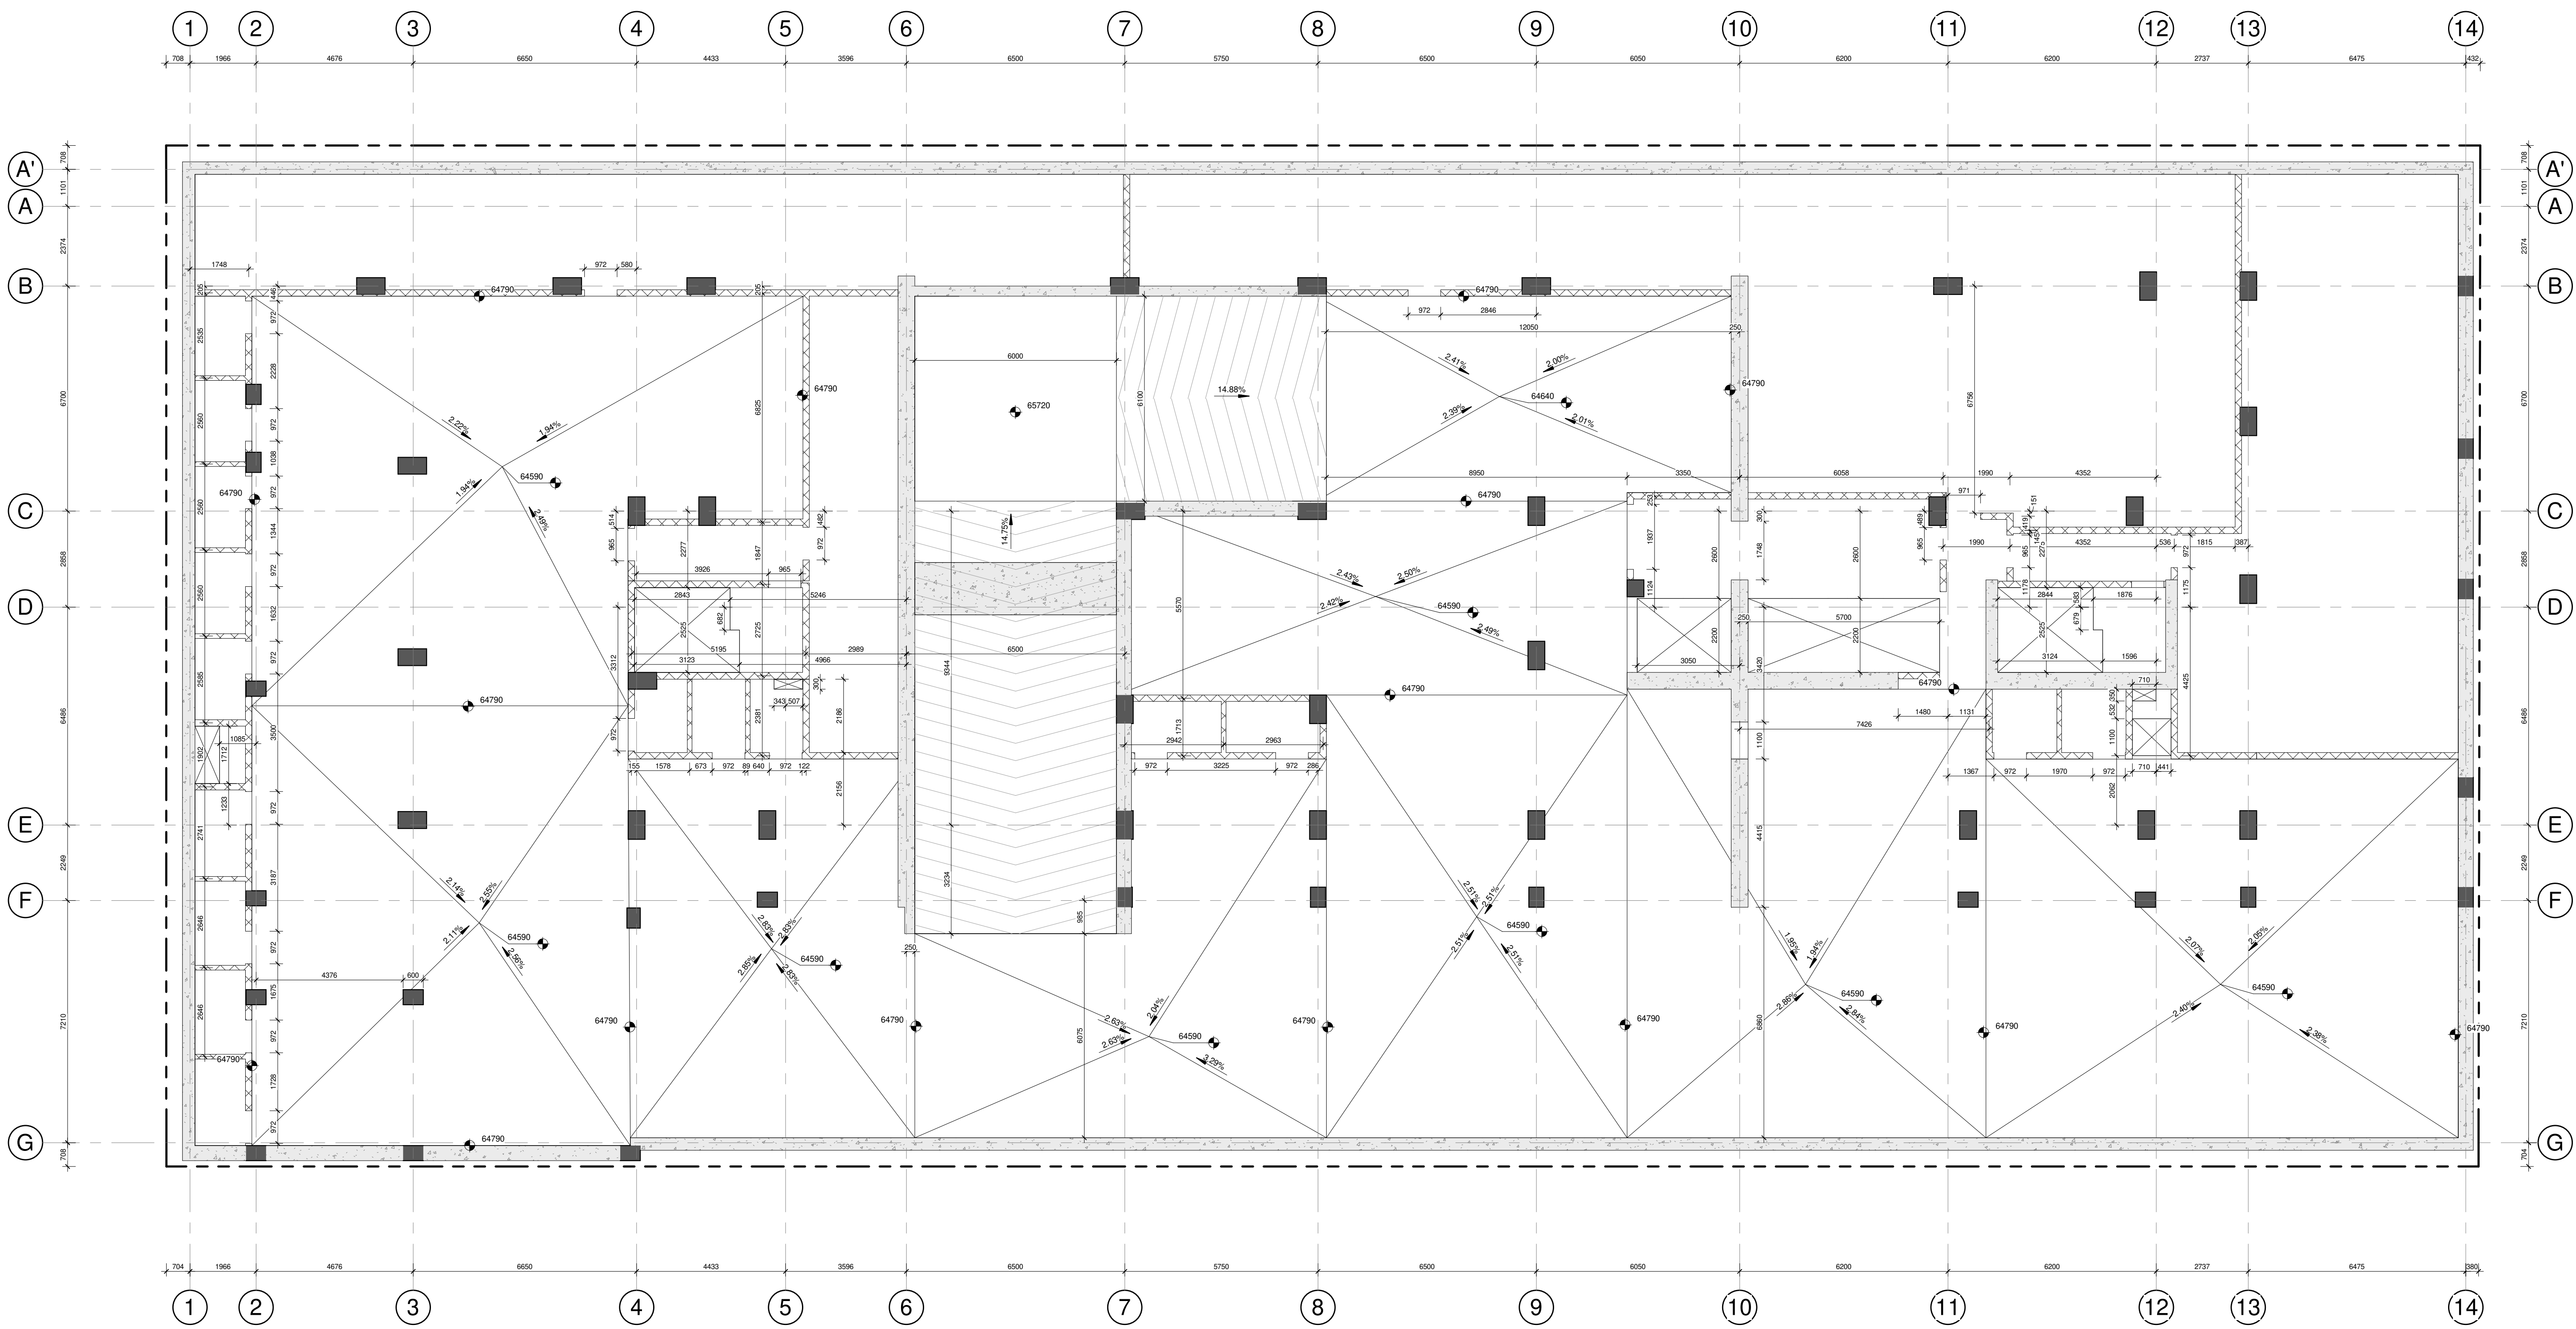


1 BASEMENT 2
A-181 1 : 100


REVISIONS		
#	DESCRIPTION	DATE
1	ISSUED FOR PERMIT	20 NOV 2024

2024-08-13	POUR COORDINATION	O.D.
2024-08-18	POUR COORDINATION	O.D.
2024-08-27	POUR COORDINATION	O.D.
2024-10-04	POUR COORDINATION	O.D.
2024-10-28	POUR COORDINATION	O.D.
2024-11-12	POUR COORDINATION	O.D.
2024-11-18	POUR COORDINATION	O.D.
2024-11-29	ISSUED FOR PERMIT	O.D.

scale:	1 : 100	drawn by:	E.H.
date:		approved by:	E.H.
date:	22-02-2025	drawing:	A-181

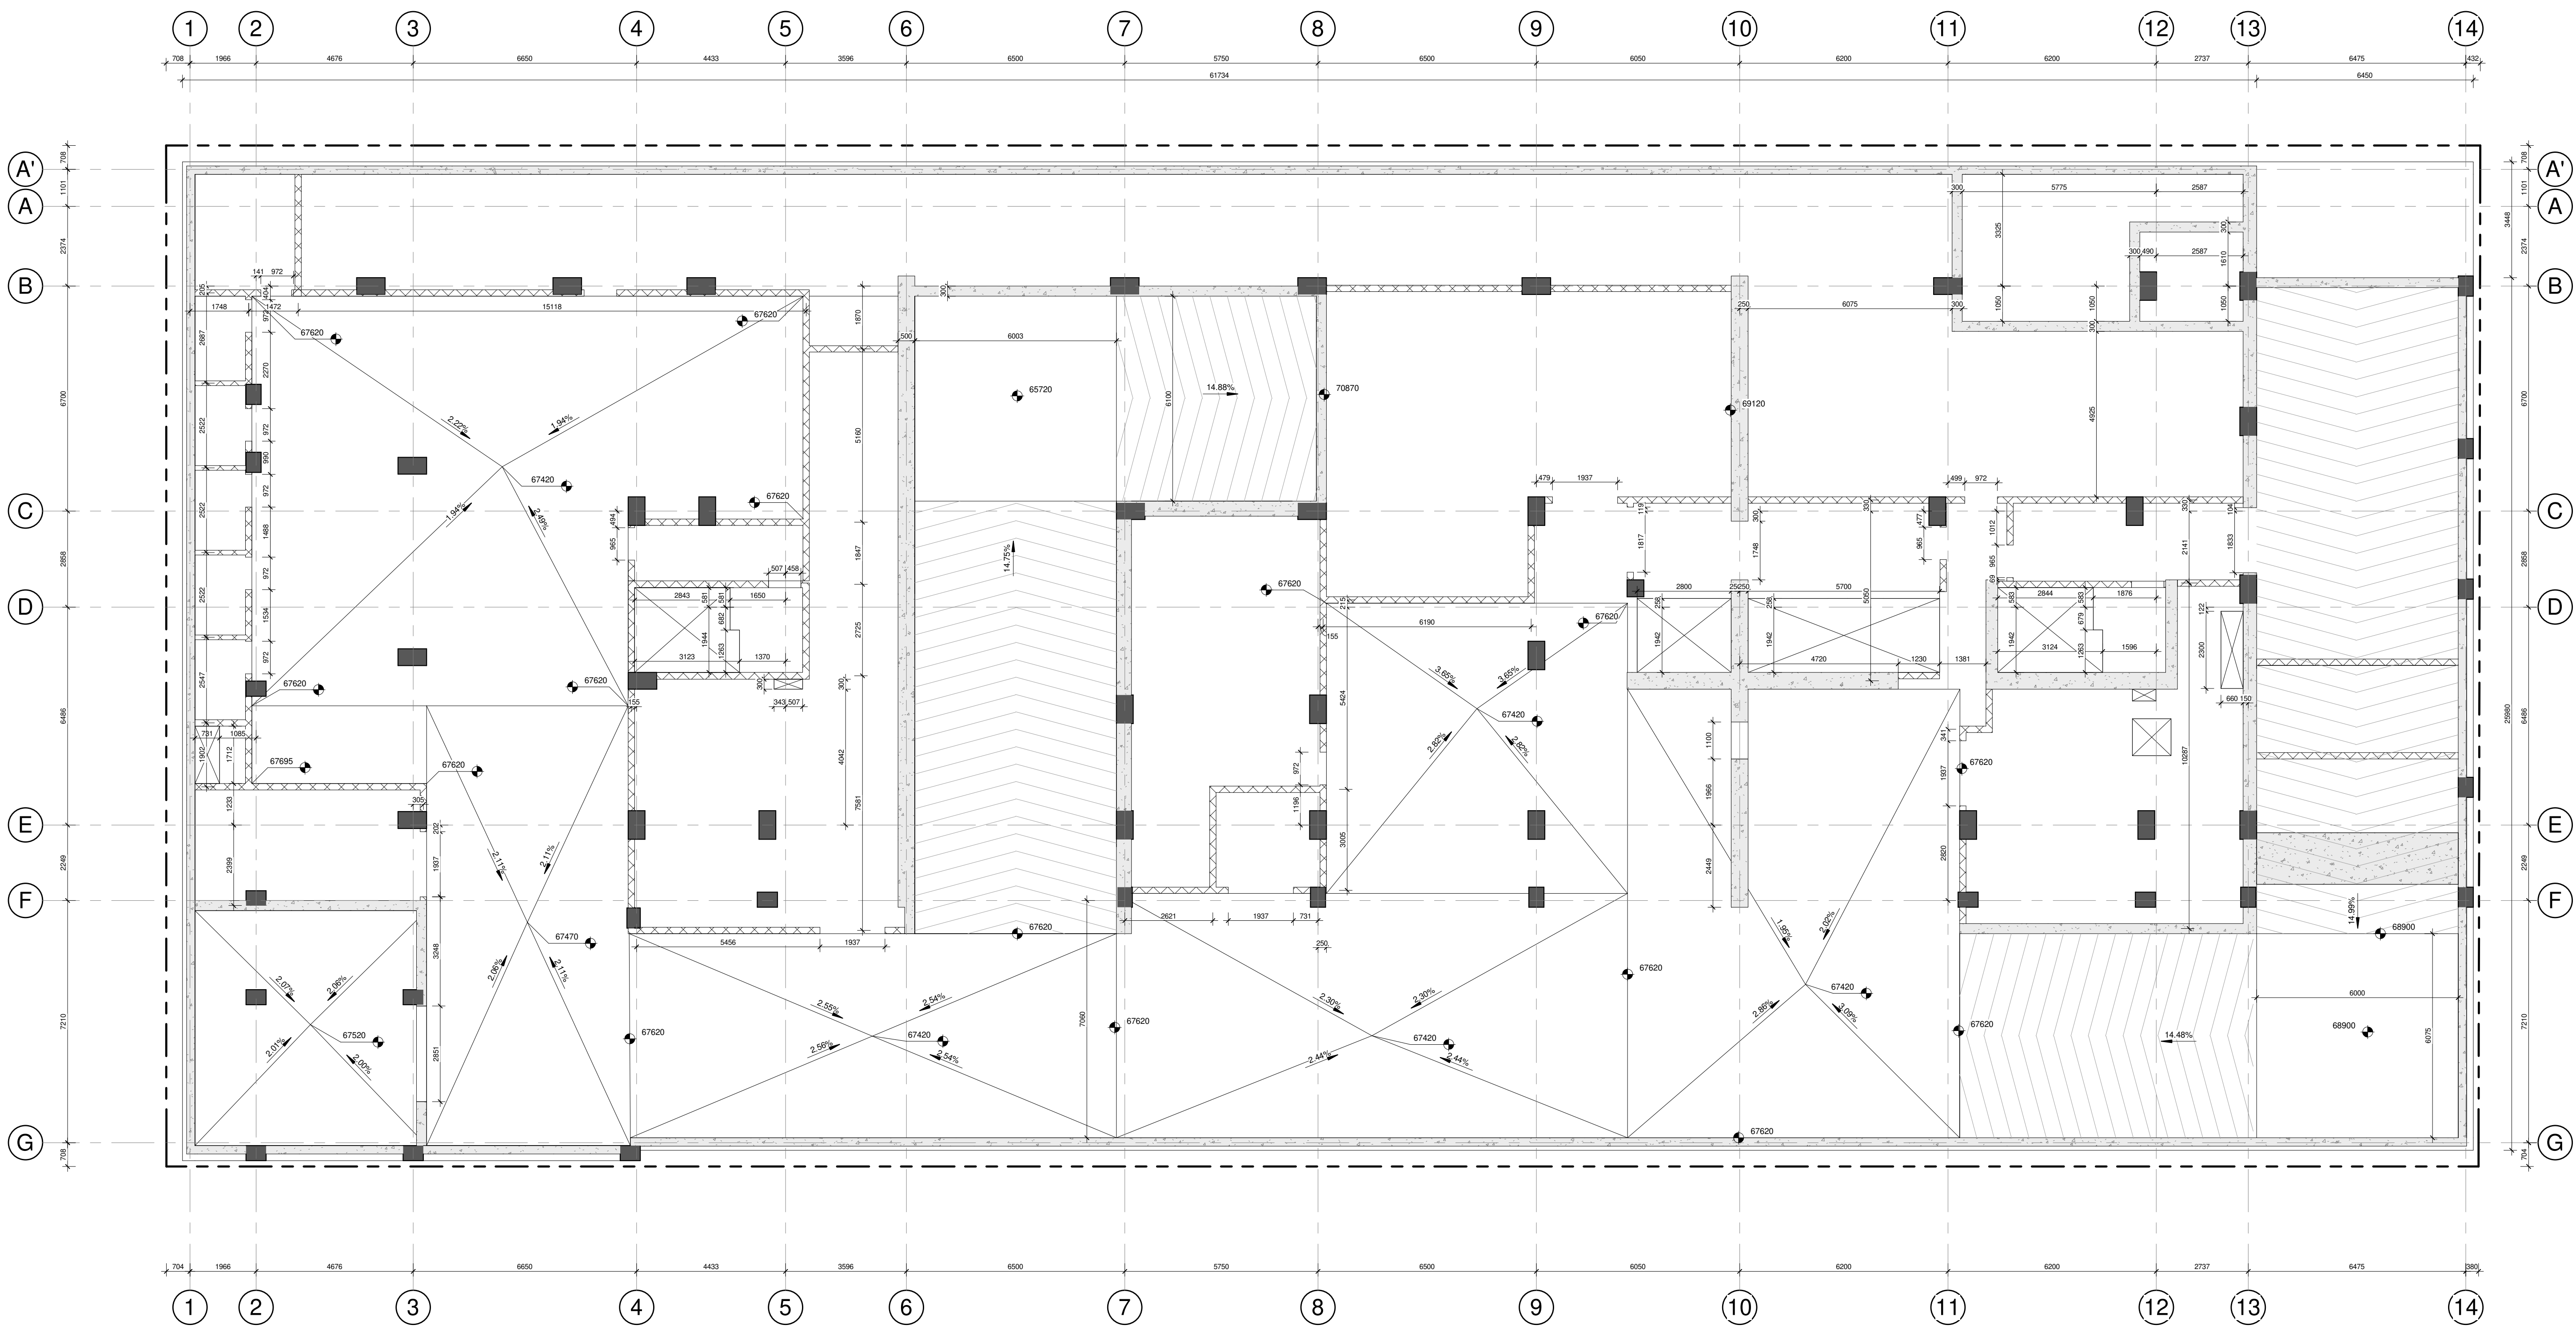



1 BASEMENT
A-182
1:100

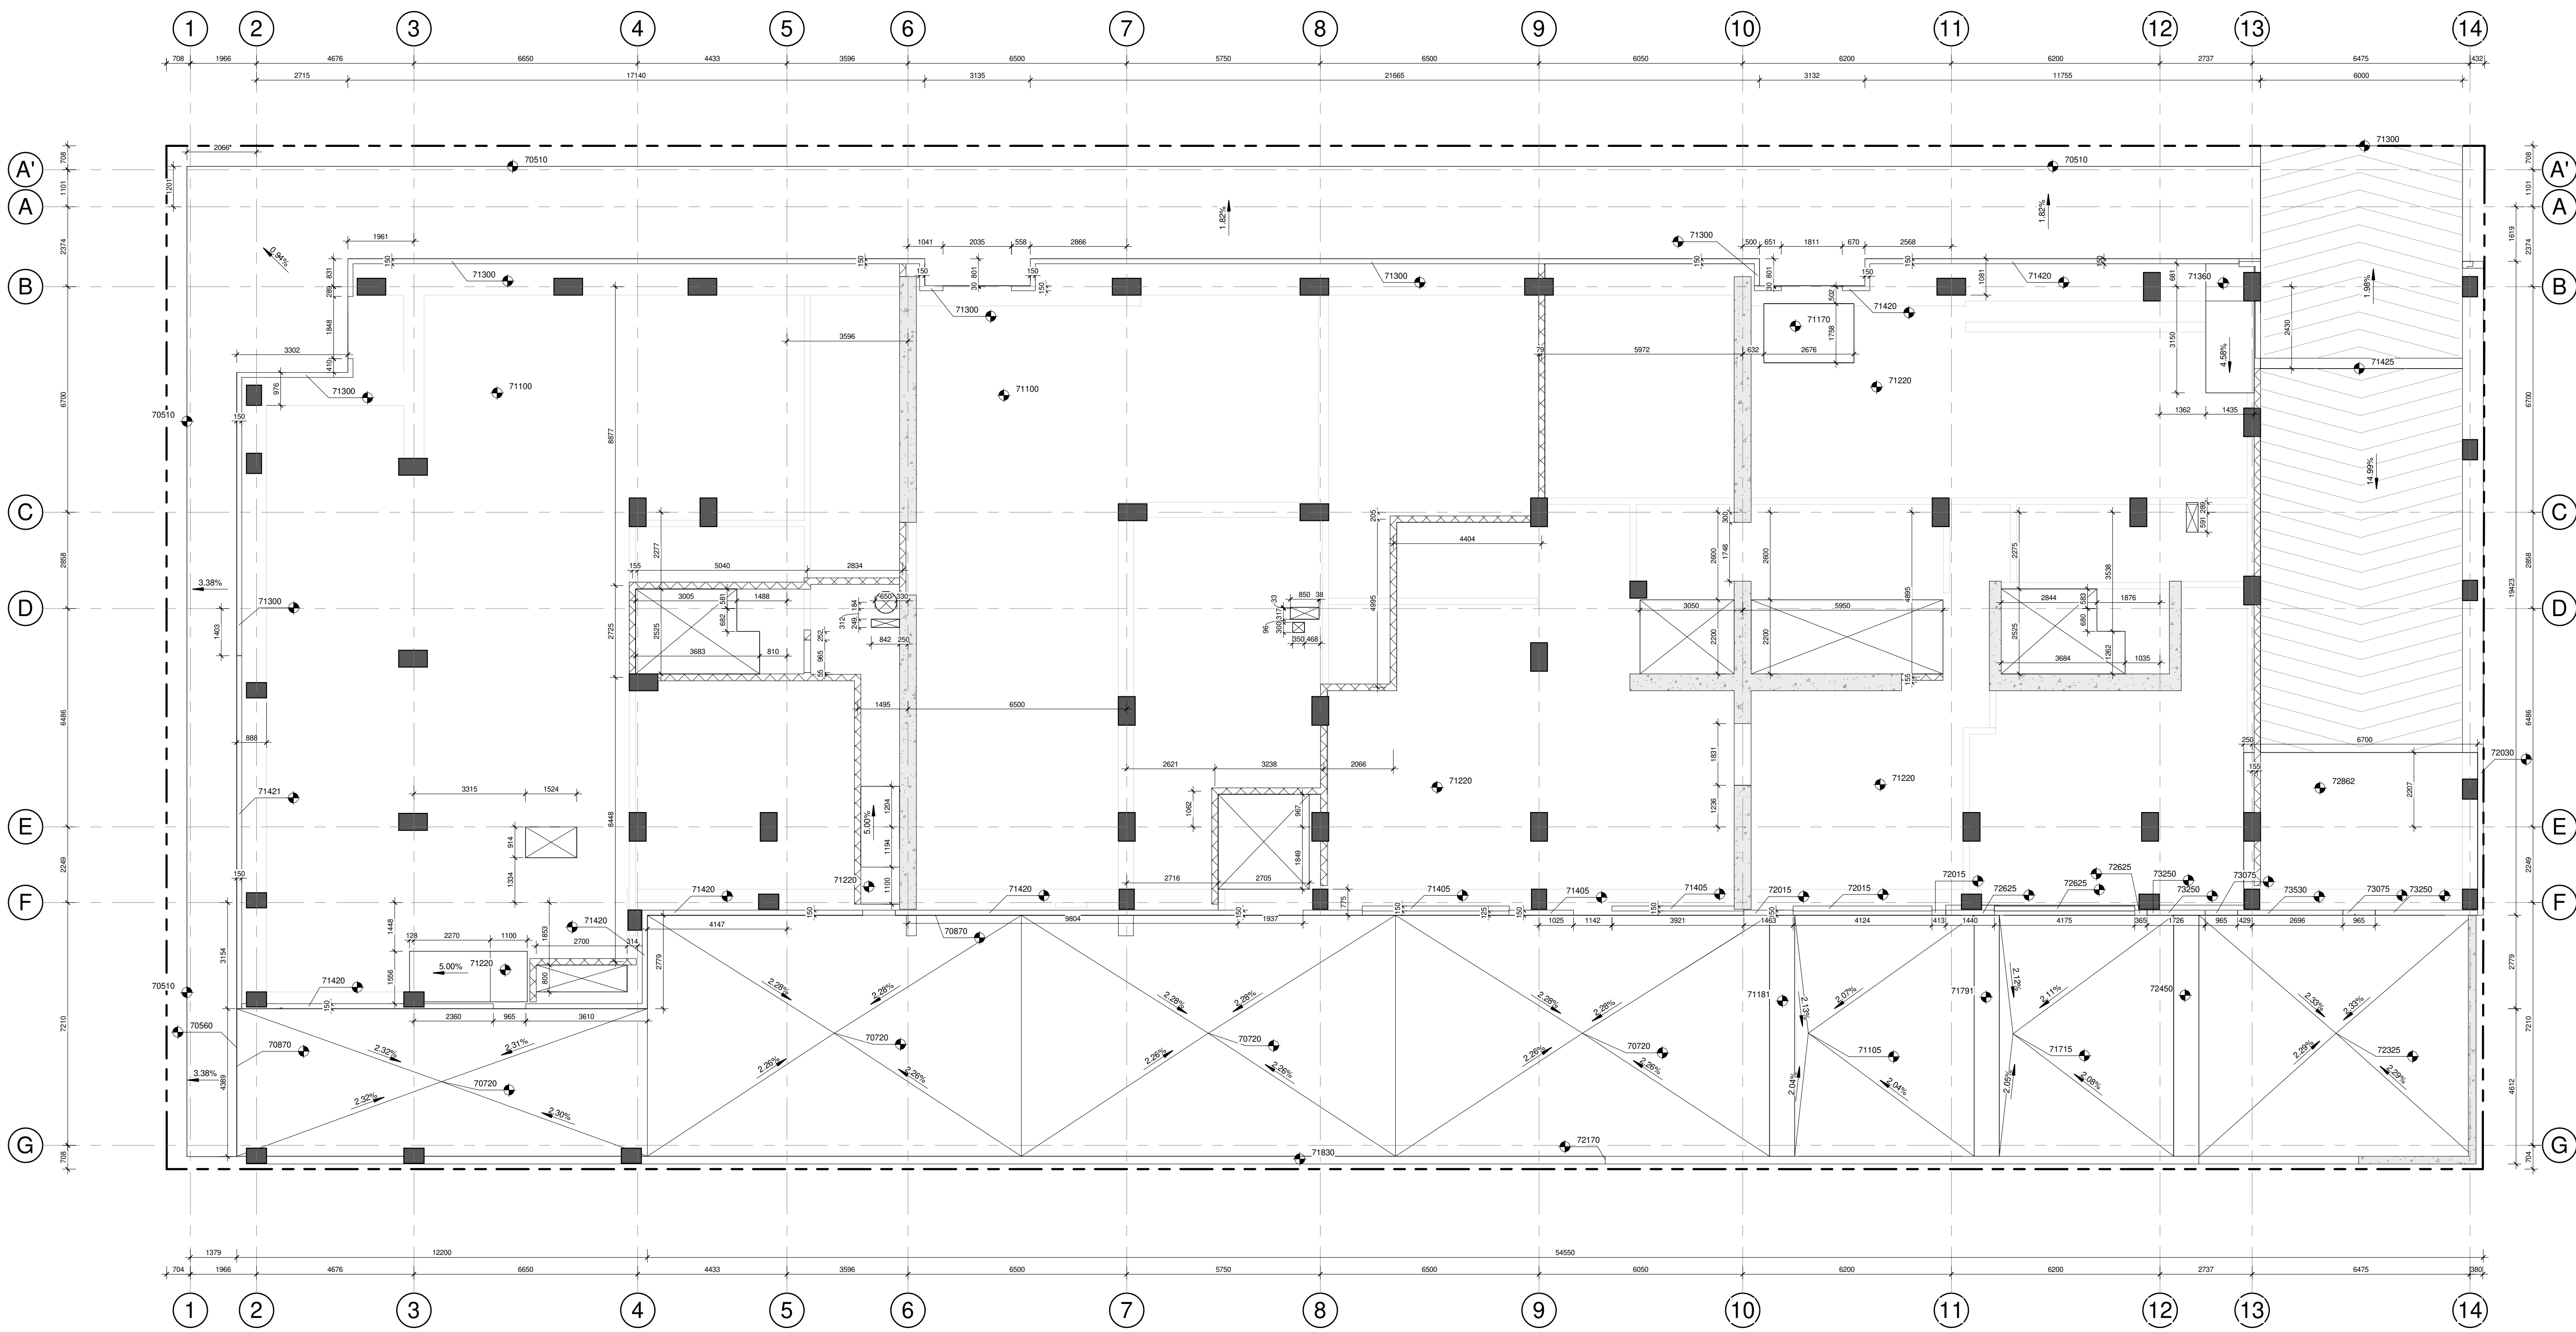

1 GROUND FLOOR
A-183 1:100


2024.09.13	FOUR COORDINATION	Q.P.
2024.09.18	FOUR COORDINATION	Q.P.
2024.09.27	FOUR COORDINATION	Q.P.
2024.10.04	FOUR COORDINATION	Q.P.
2024.10.28	FOUR COORDINATION	Q.P.
2024.11.12	FOUR COORDINATION	Q.P.
2024.11.19	FOUR COORDINATION	Q.P.
2024.11.29	ISSUED FOR PERMIT	Q.P.

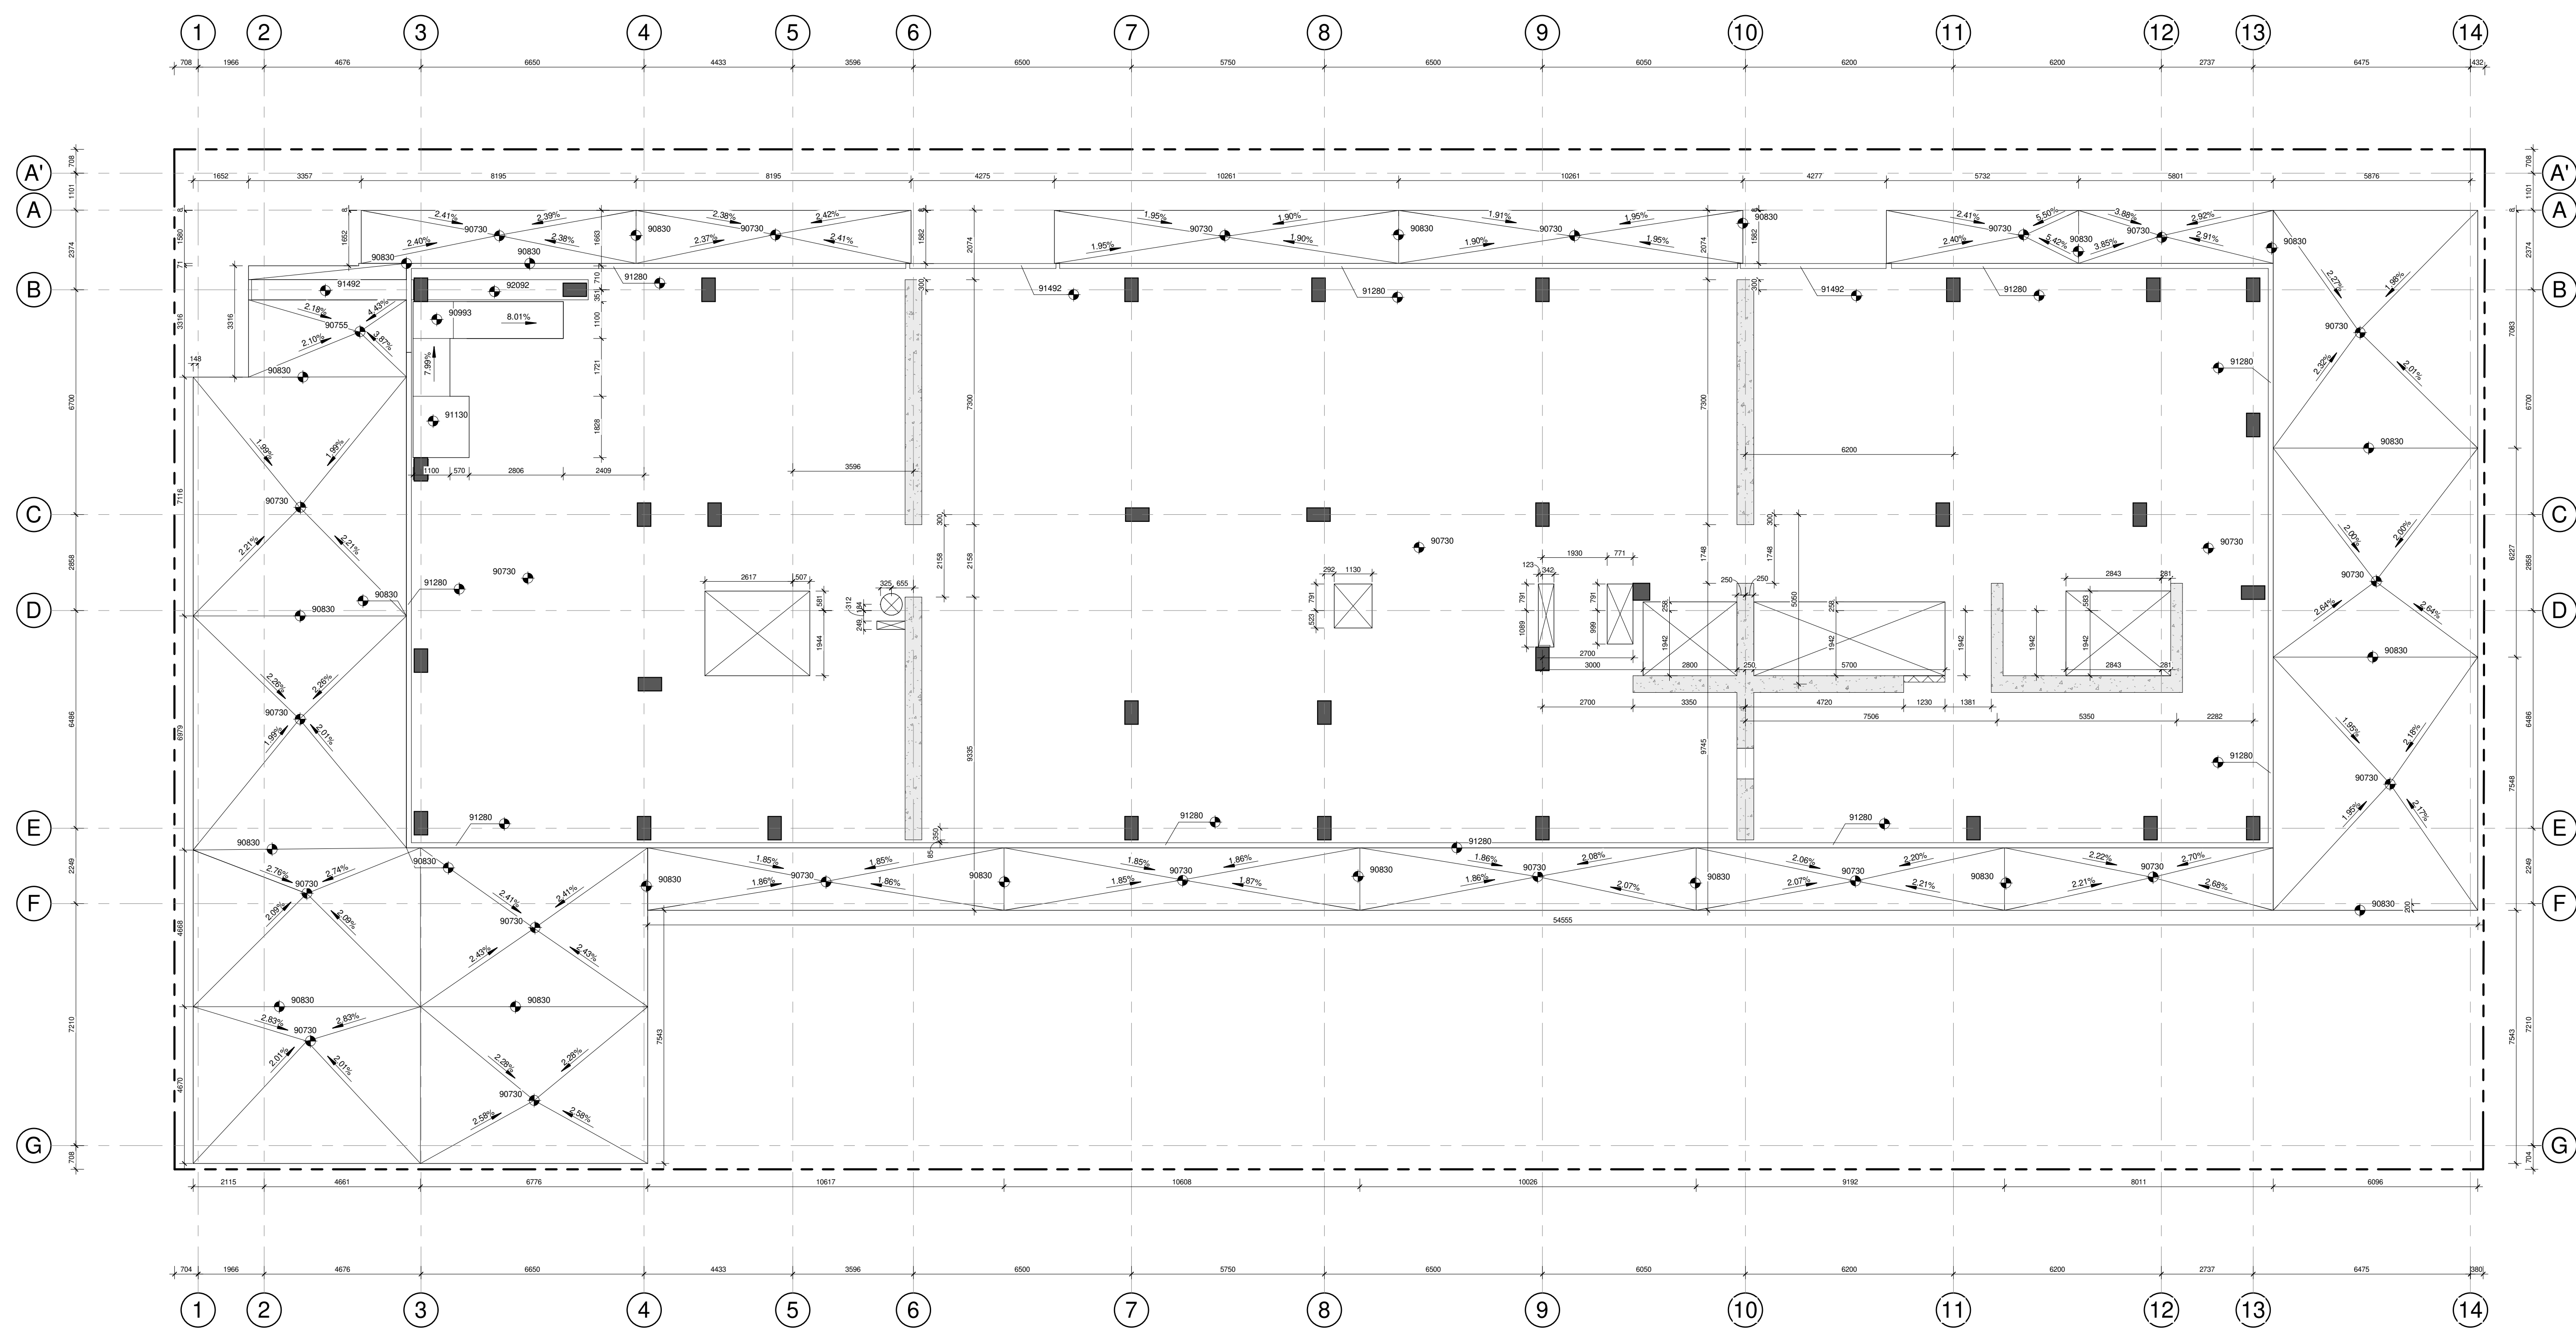

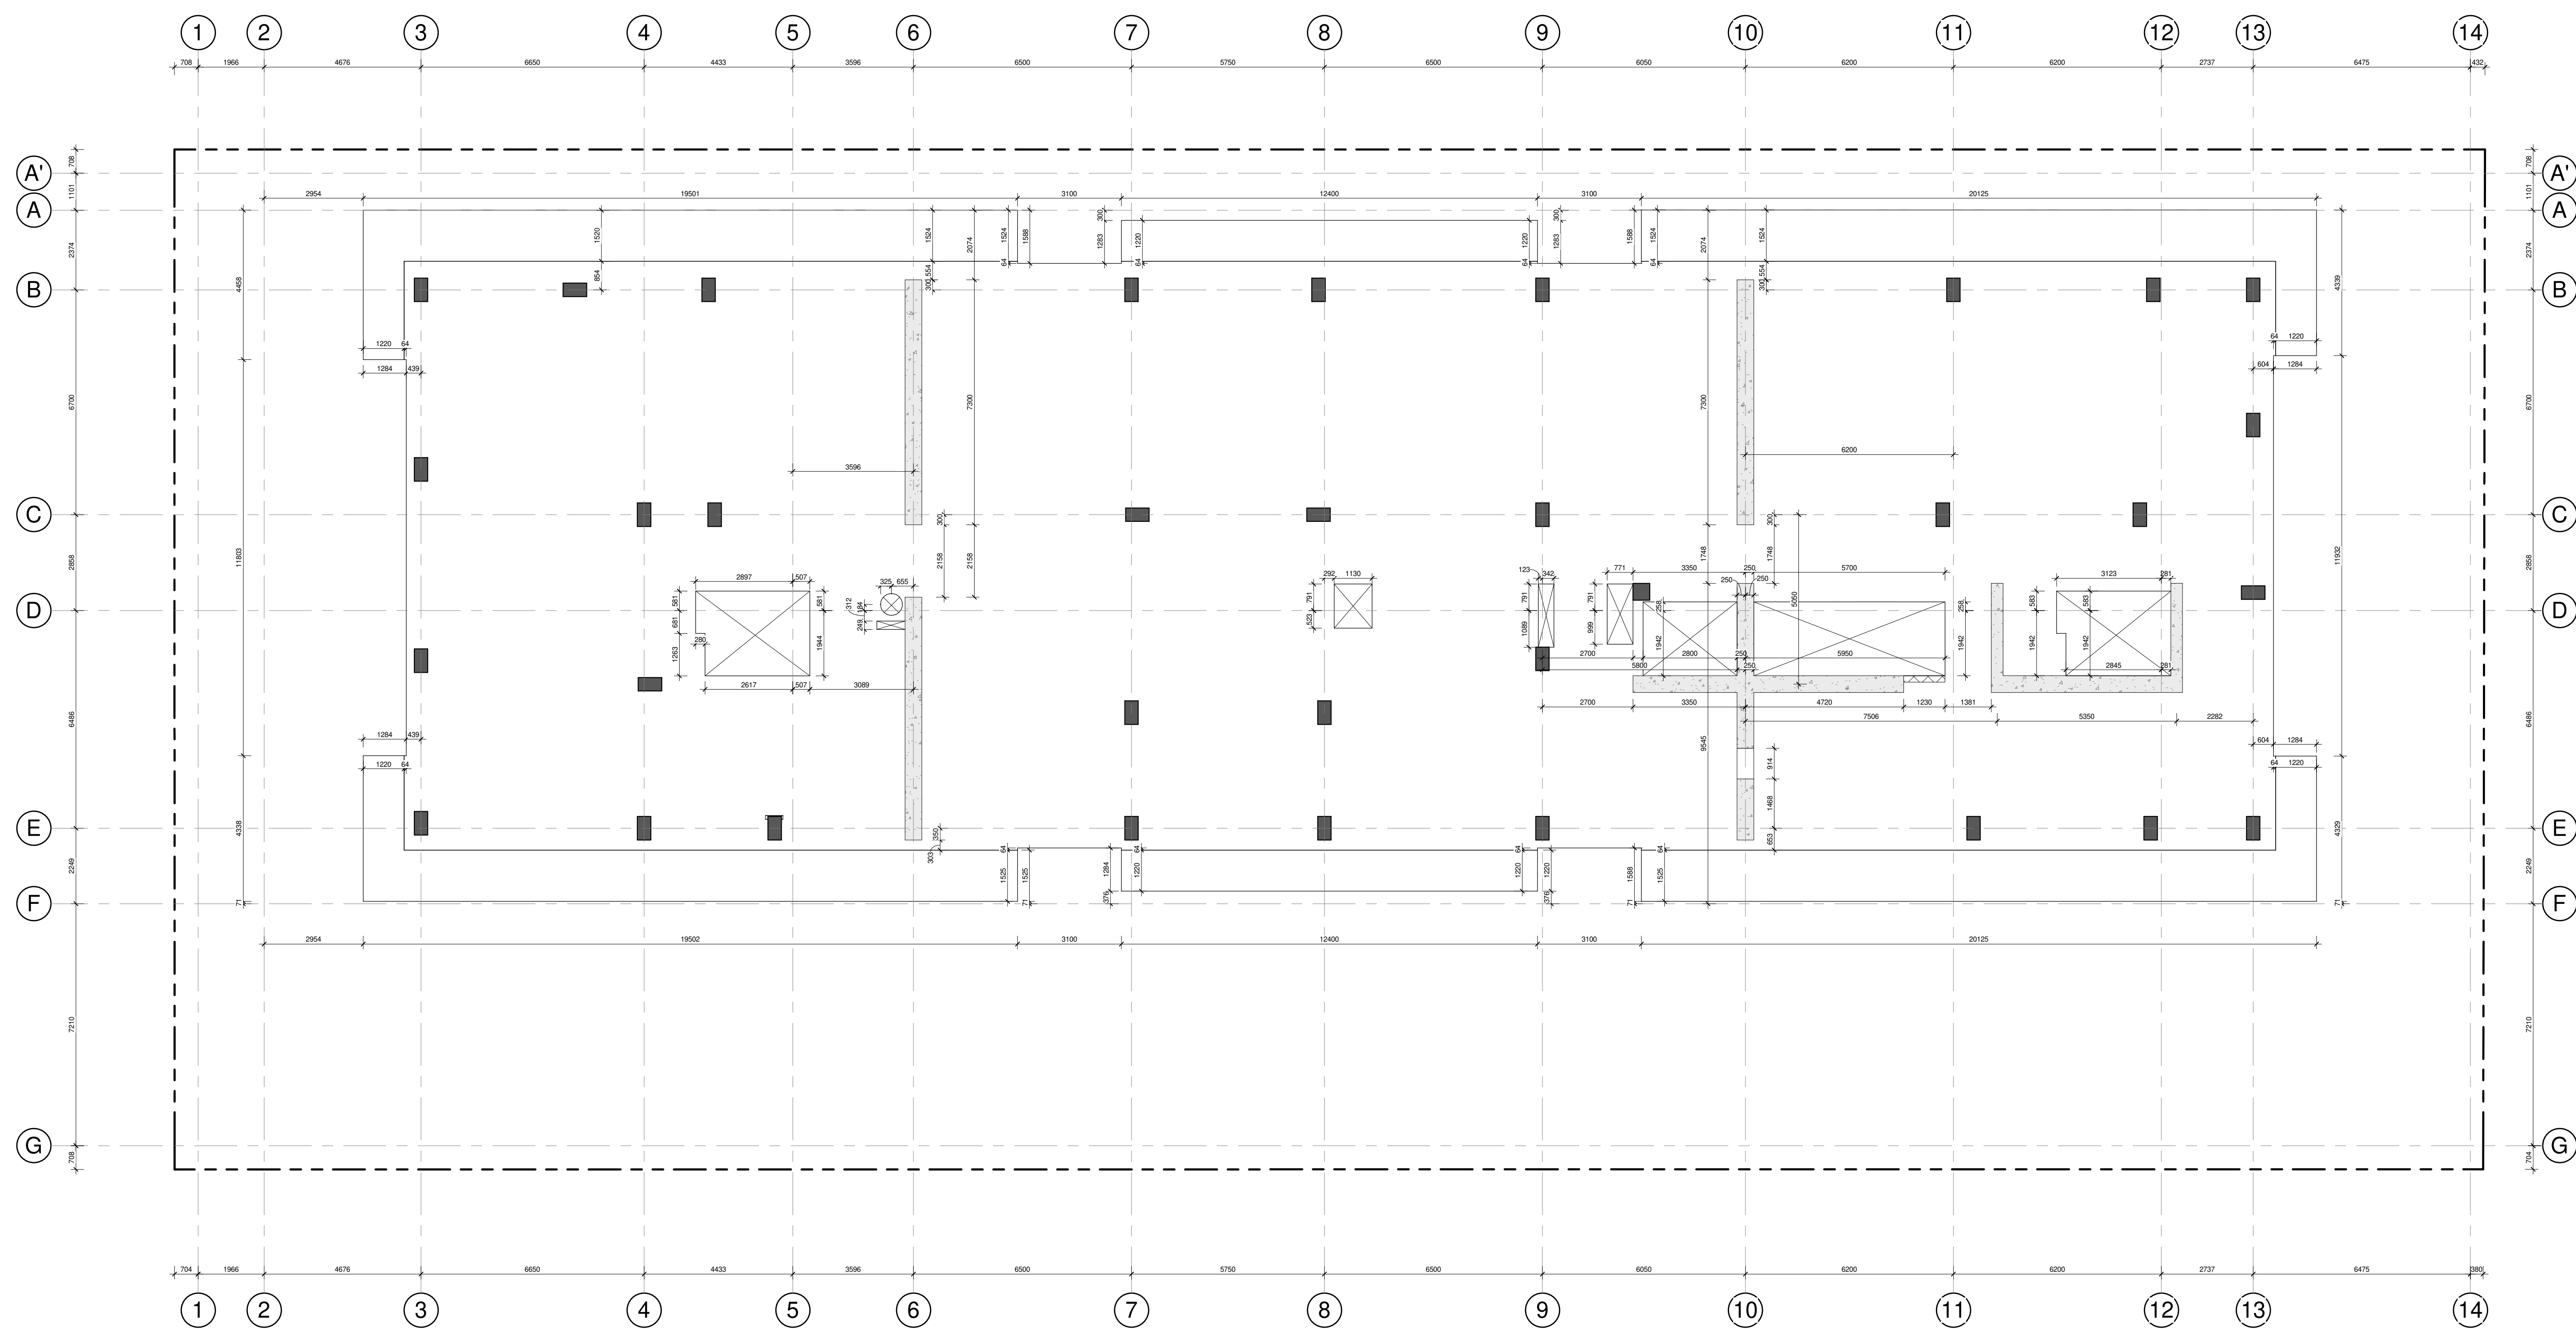

1
A-187



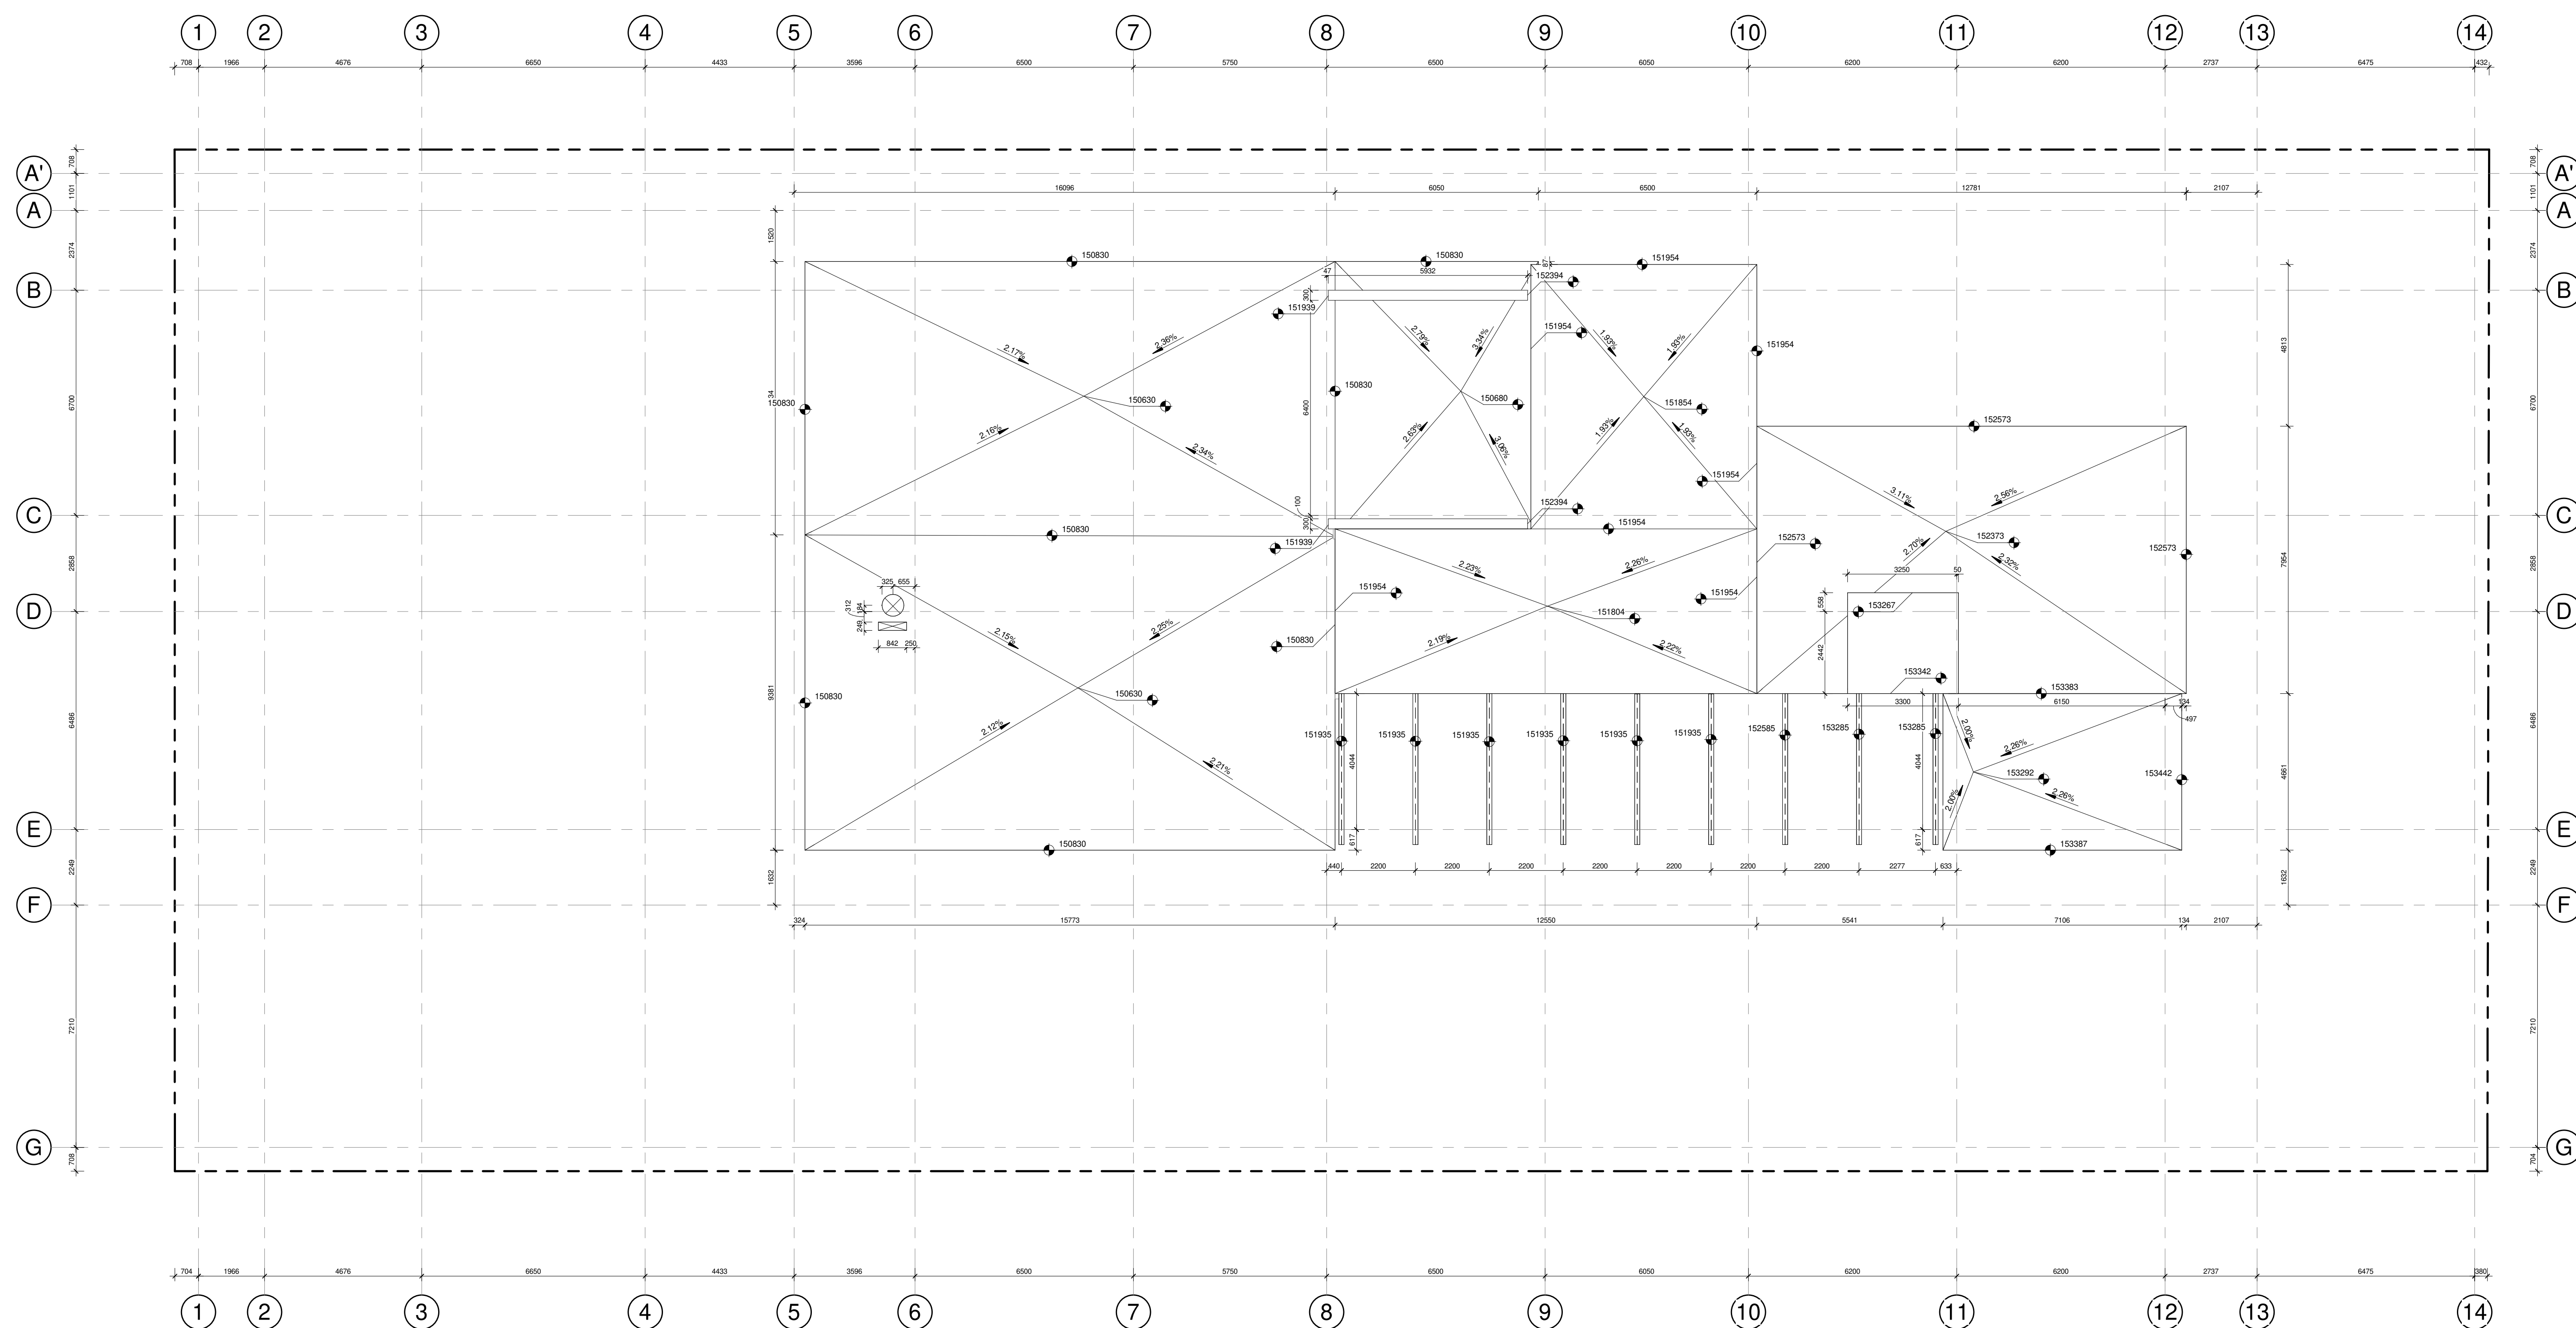


REVISIONS	
#	DESCRIPTION
1	ISSUED FOR PERMIT

2024.08.13	POUR COORDINATION	O.P.
2024.08.18	POUR COORDINATION	O.P.
2024.08.27	POUR COORDINATION	O.P.
2024.10.04	POUR COORDINATION	O.P.
2024.10.28	POUR COORDINATION	O.P.
2024.11.12	POUR COORDINATION	O.P.
2024.11.18	POUR COORDINATION	O.P.
2024.11.29	ISSUED FOR PERMIT	O.P.


scale:	As indicated	drawn by:	E.H.
date:		approved by:	E.H.
drawn:	23.03.2024	drawing:	A-190

FIRE RESISTANCE RATING LEGEND	
	1 HR
	1.5 HR
	2 HR
	3 HR


Do not measure directly on the plans.
All dimensions and general conditions are to be verified before the beginning of work.
Never proceed with uncertainty.
This drawing must be read carefully with the architectural specifications as well as the general notes.

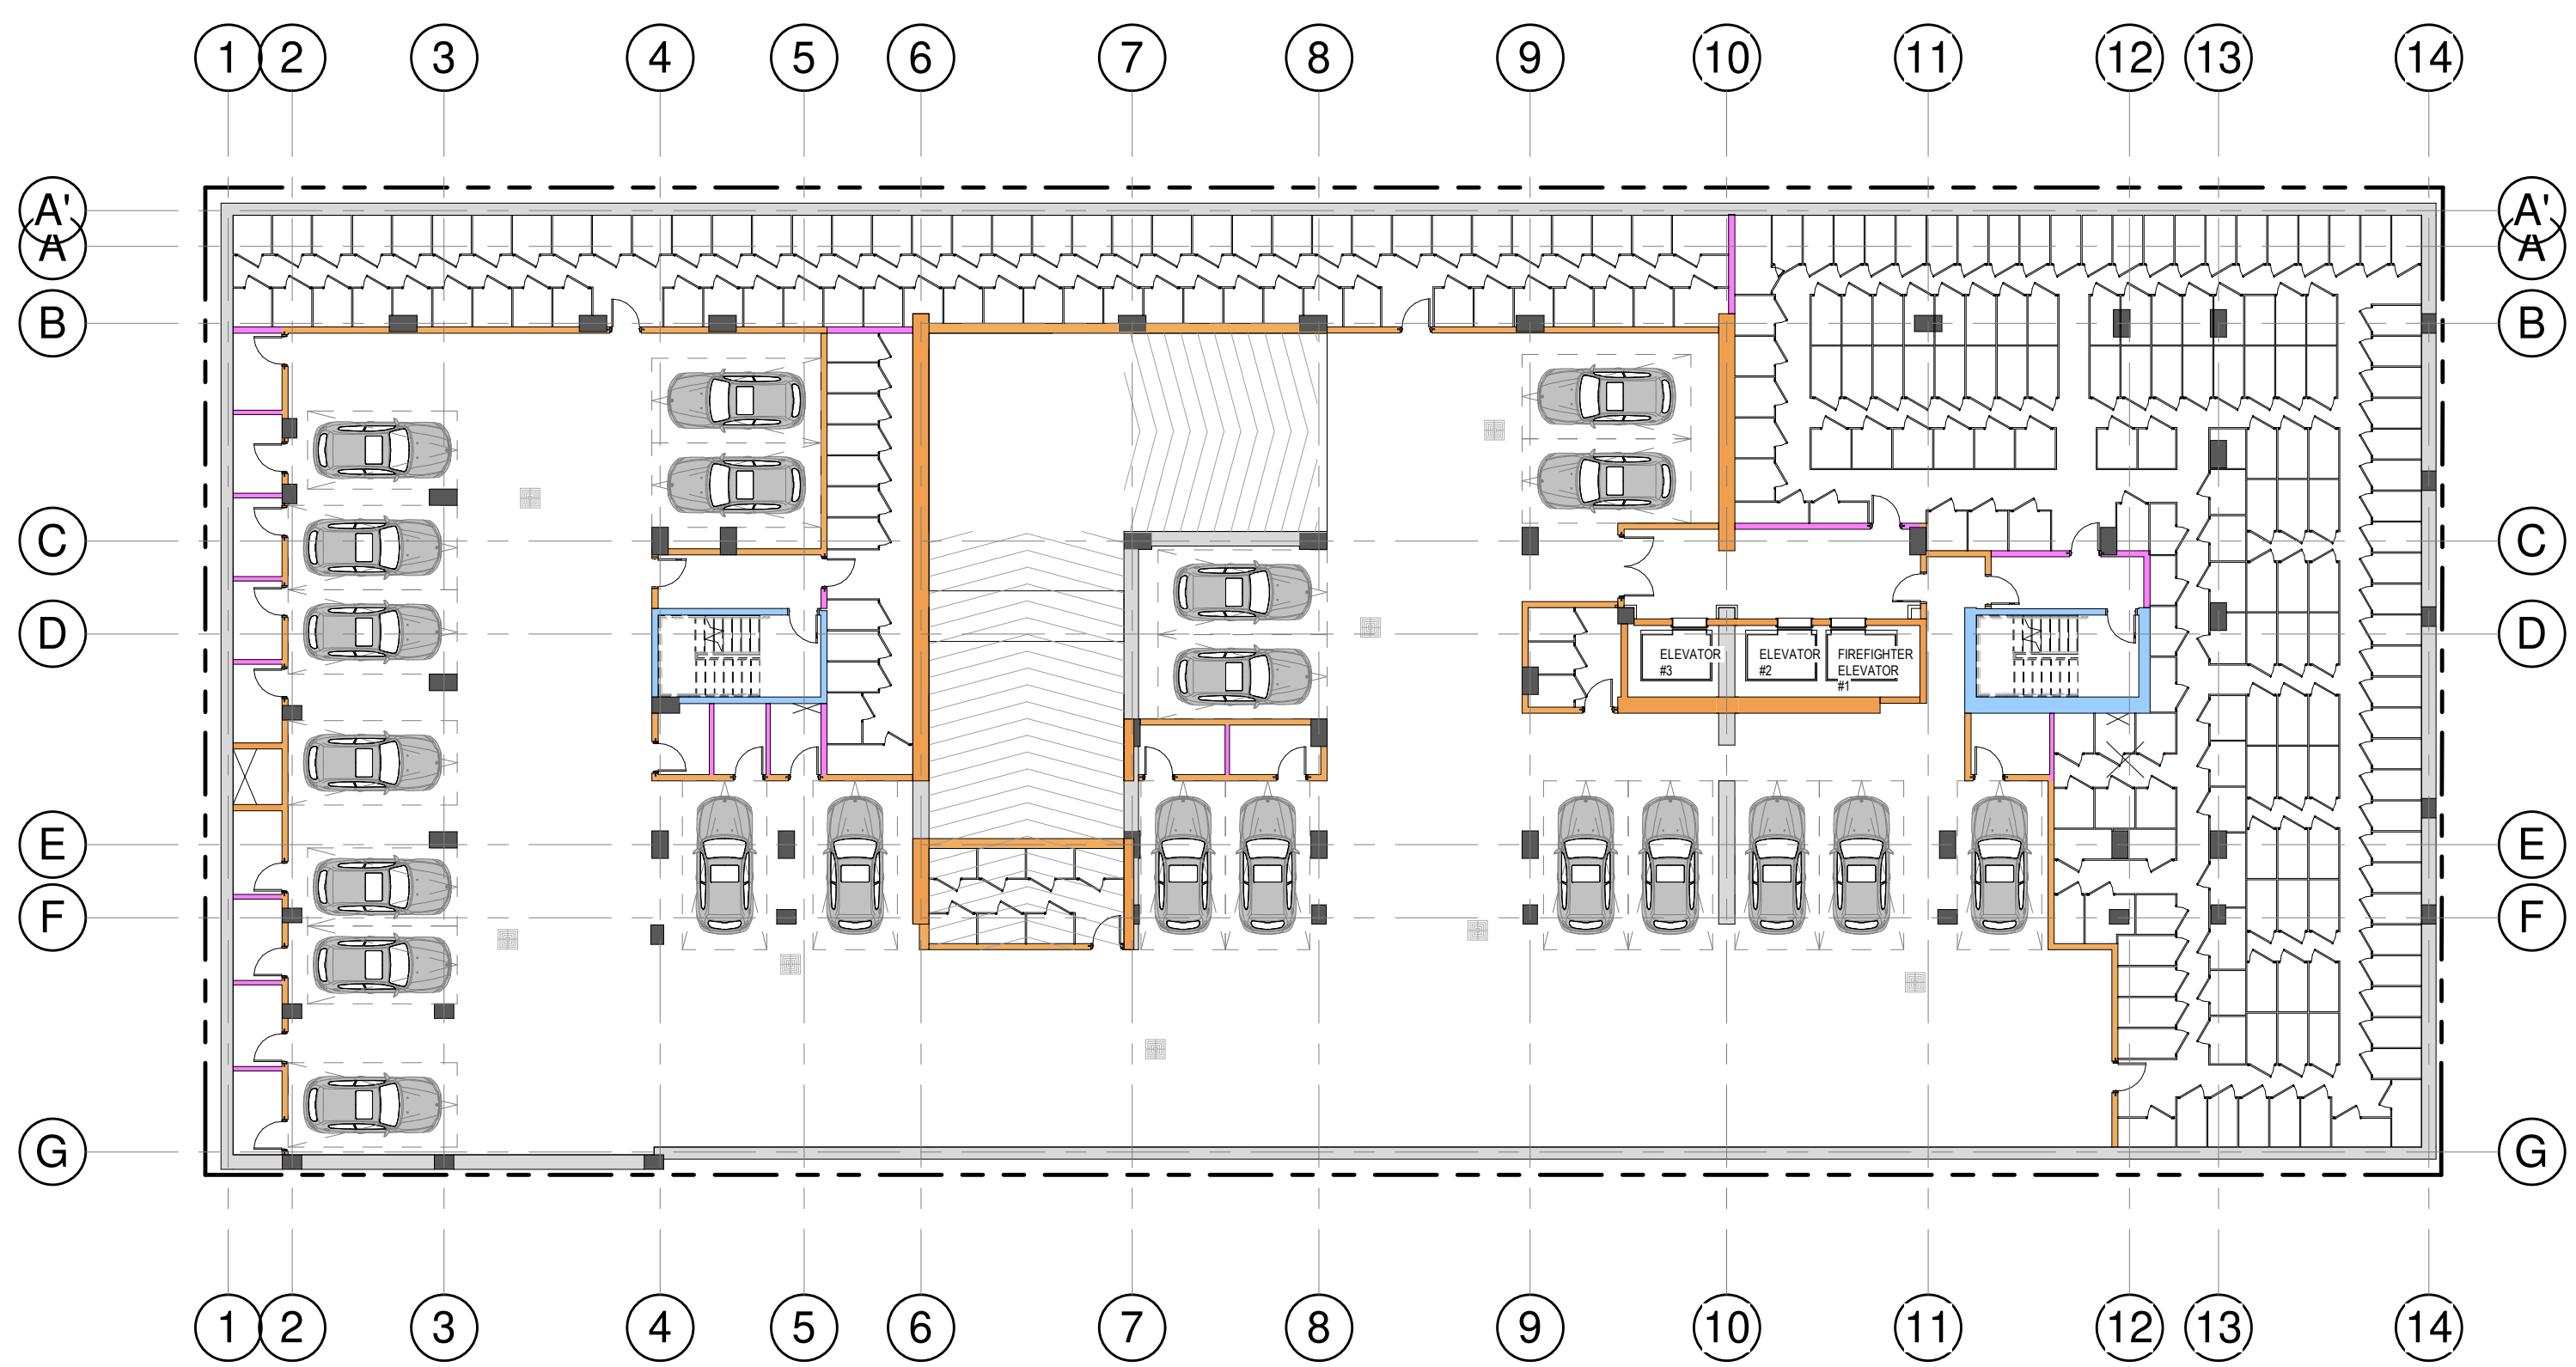


1 3RD BASEMENT - FR
A-190 1:200

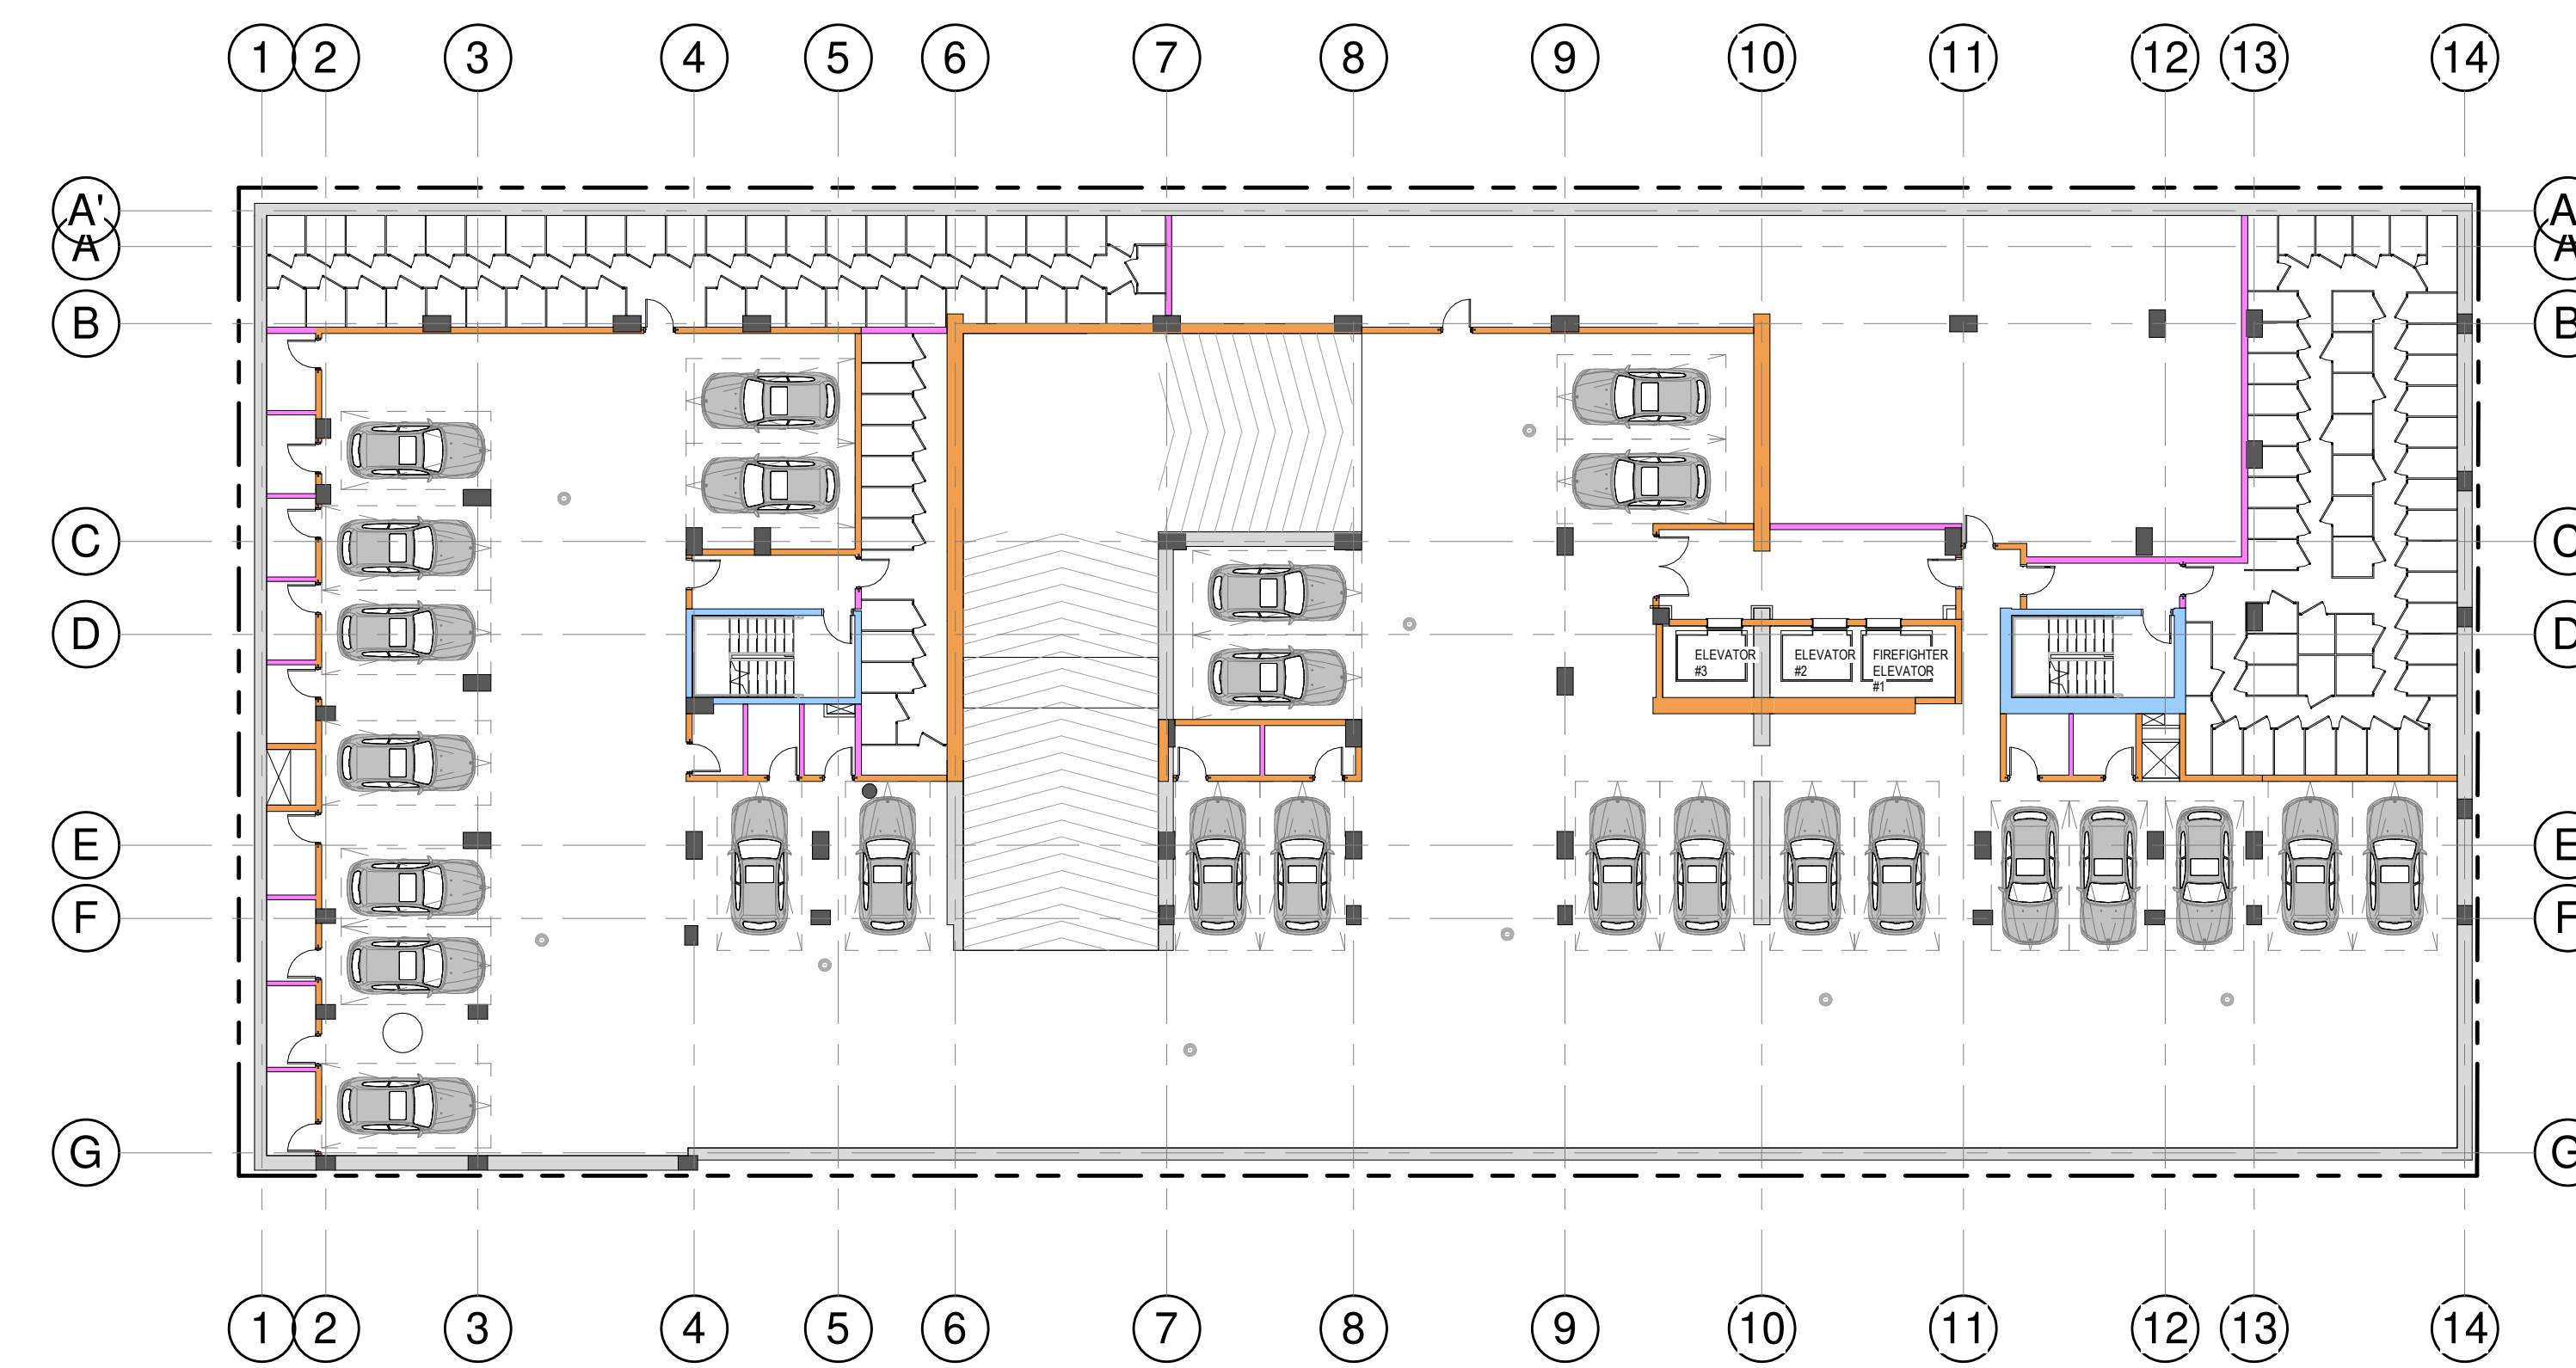


2 2ND BASEMENT
A-190 1:200

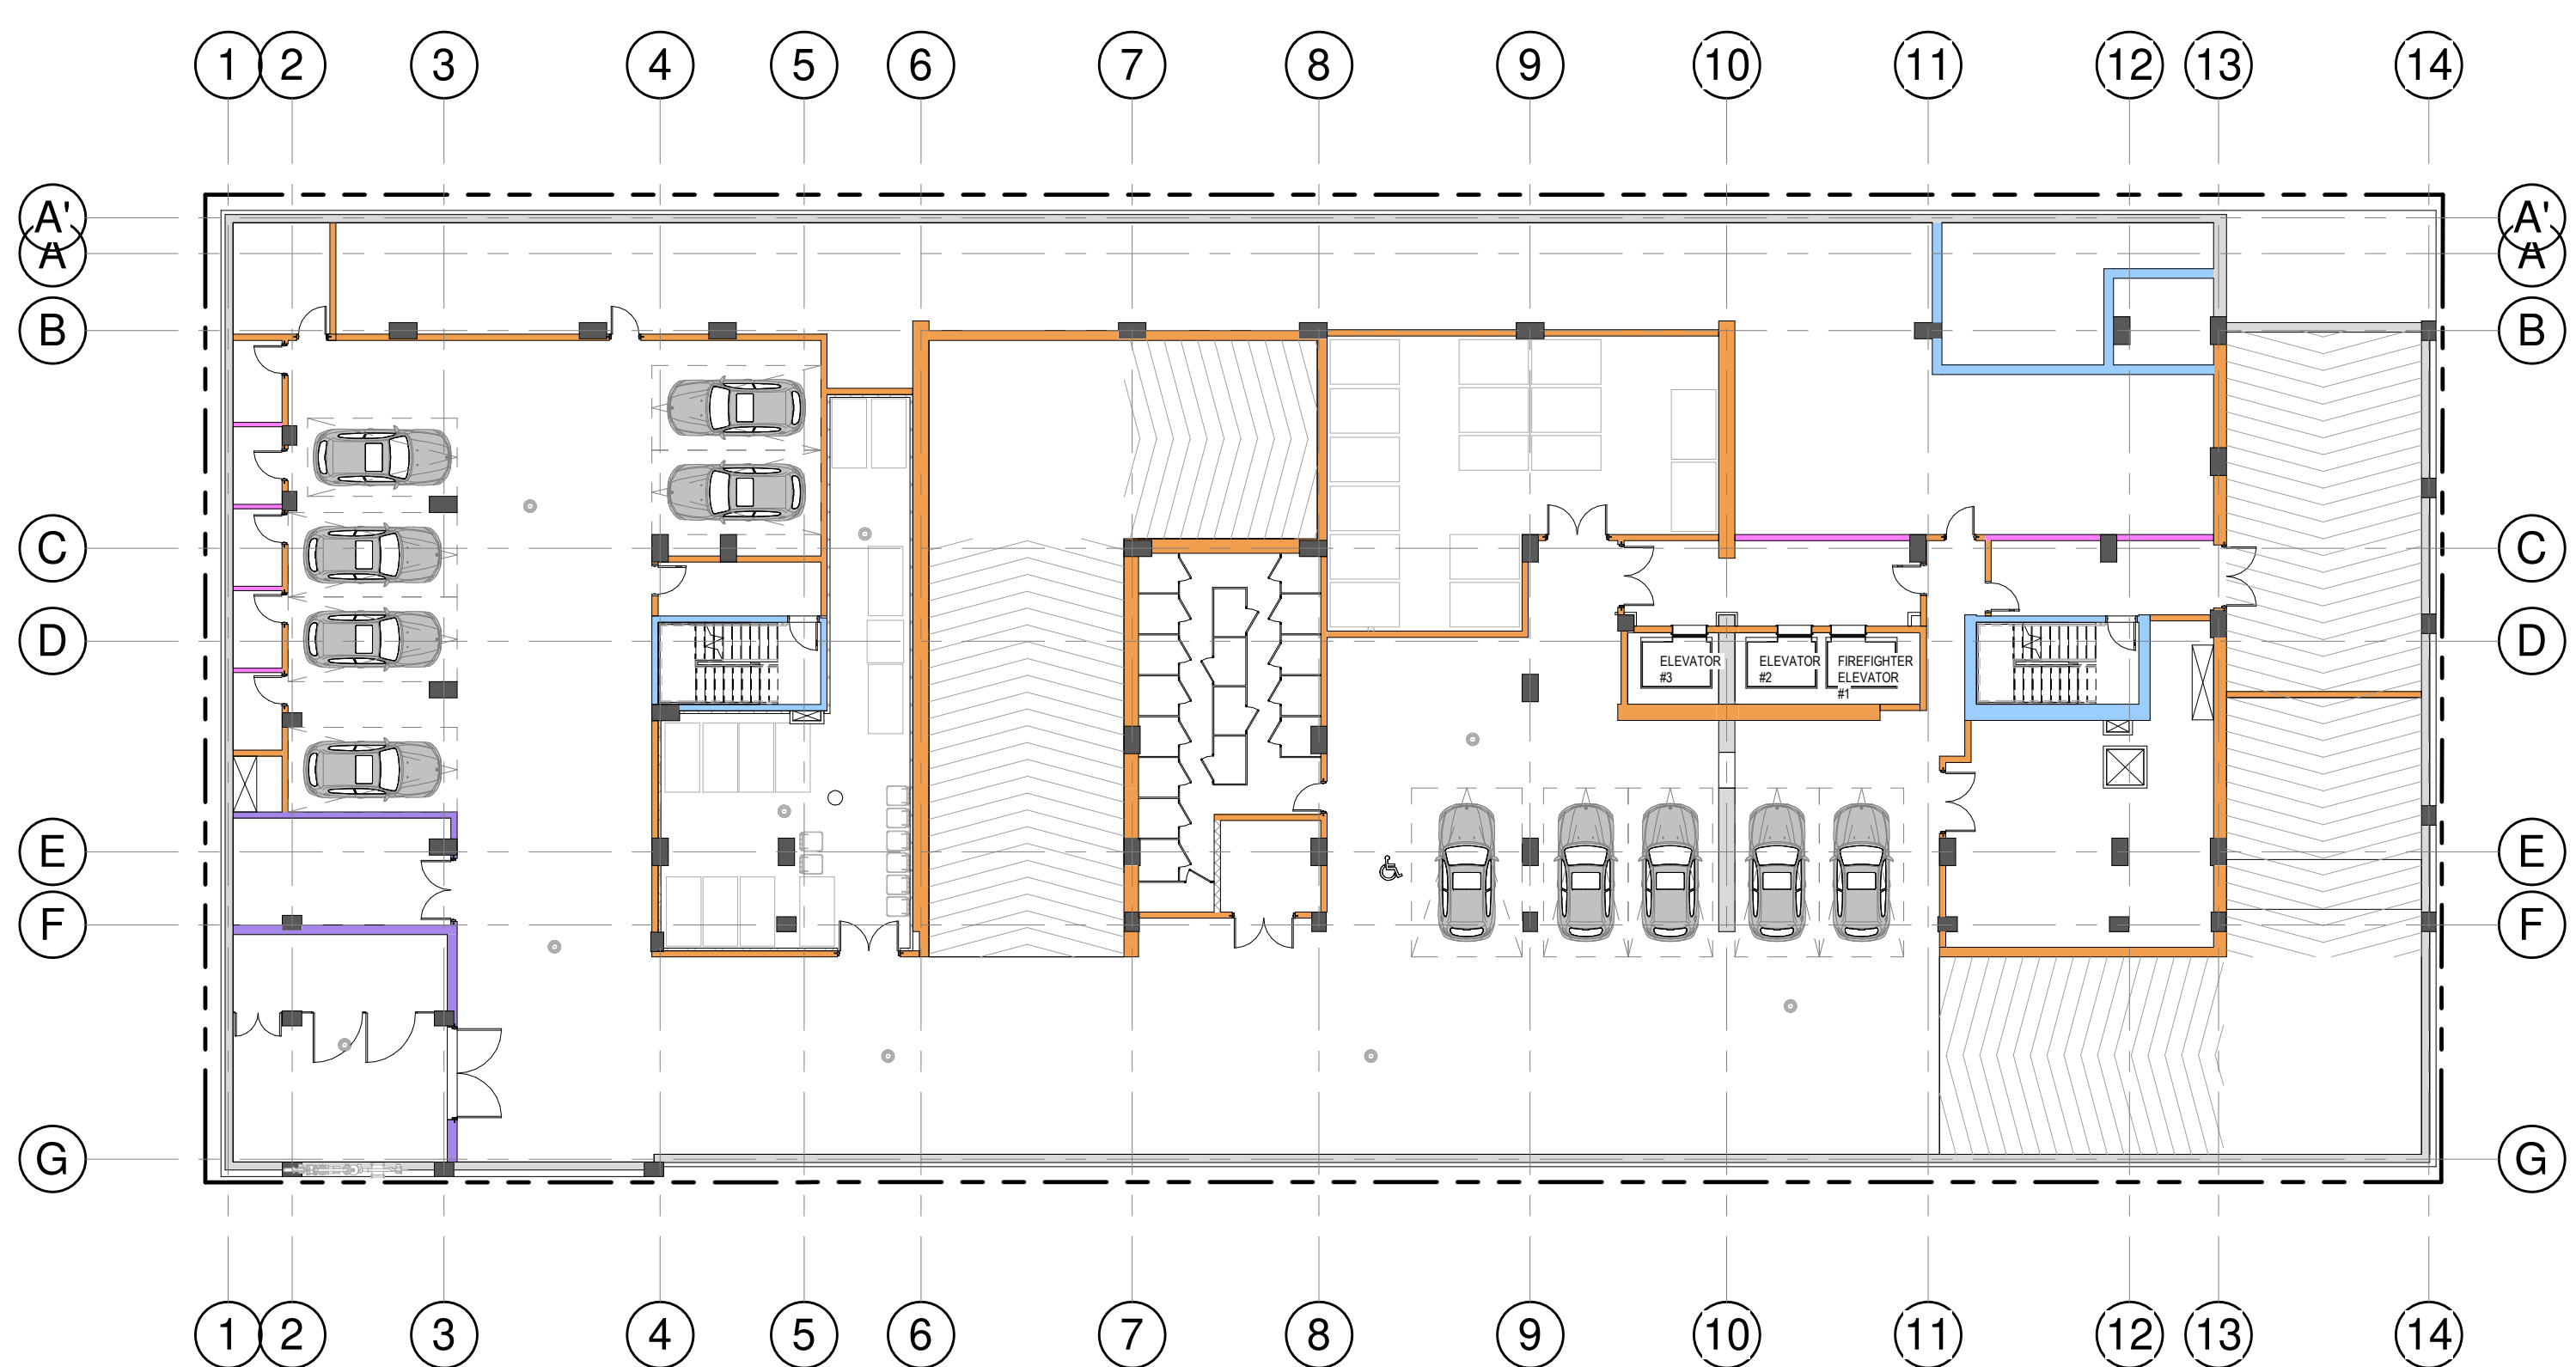


3 1ST BASEMENT
A-190 1:200

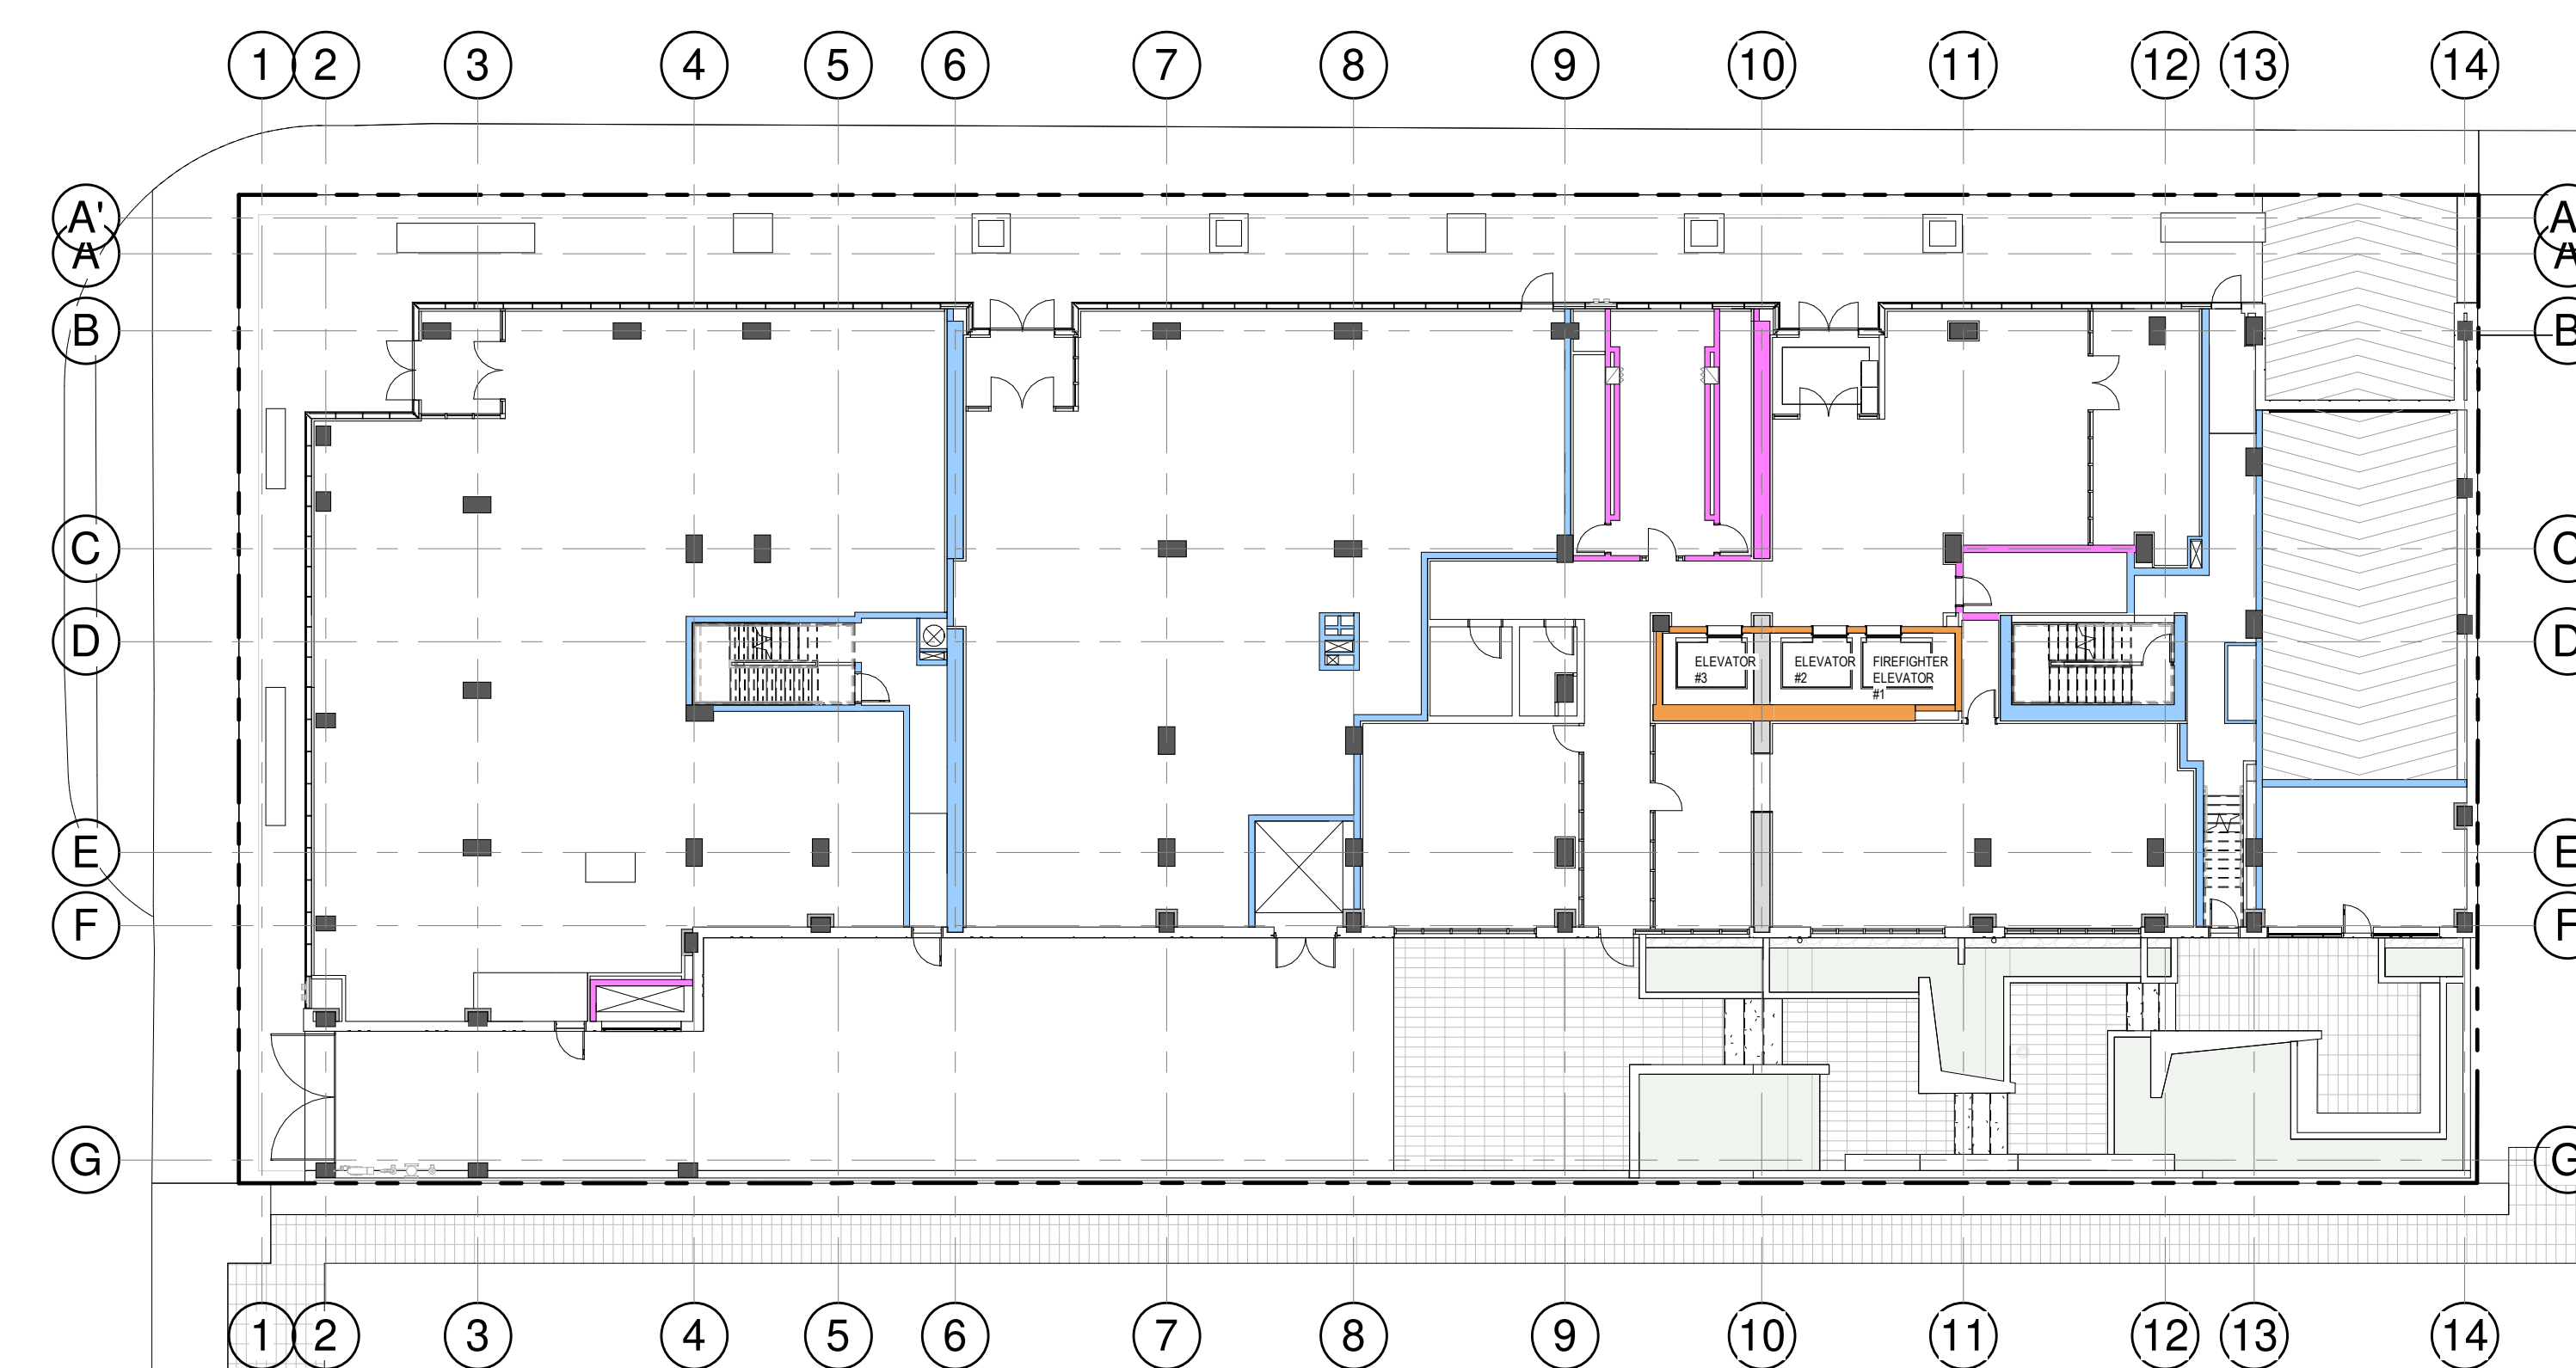


4 GROUND FLOOR
A-190 1:200

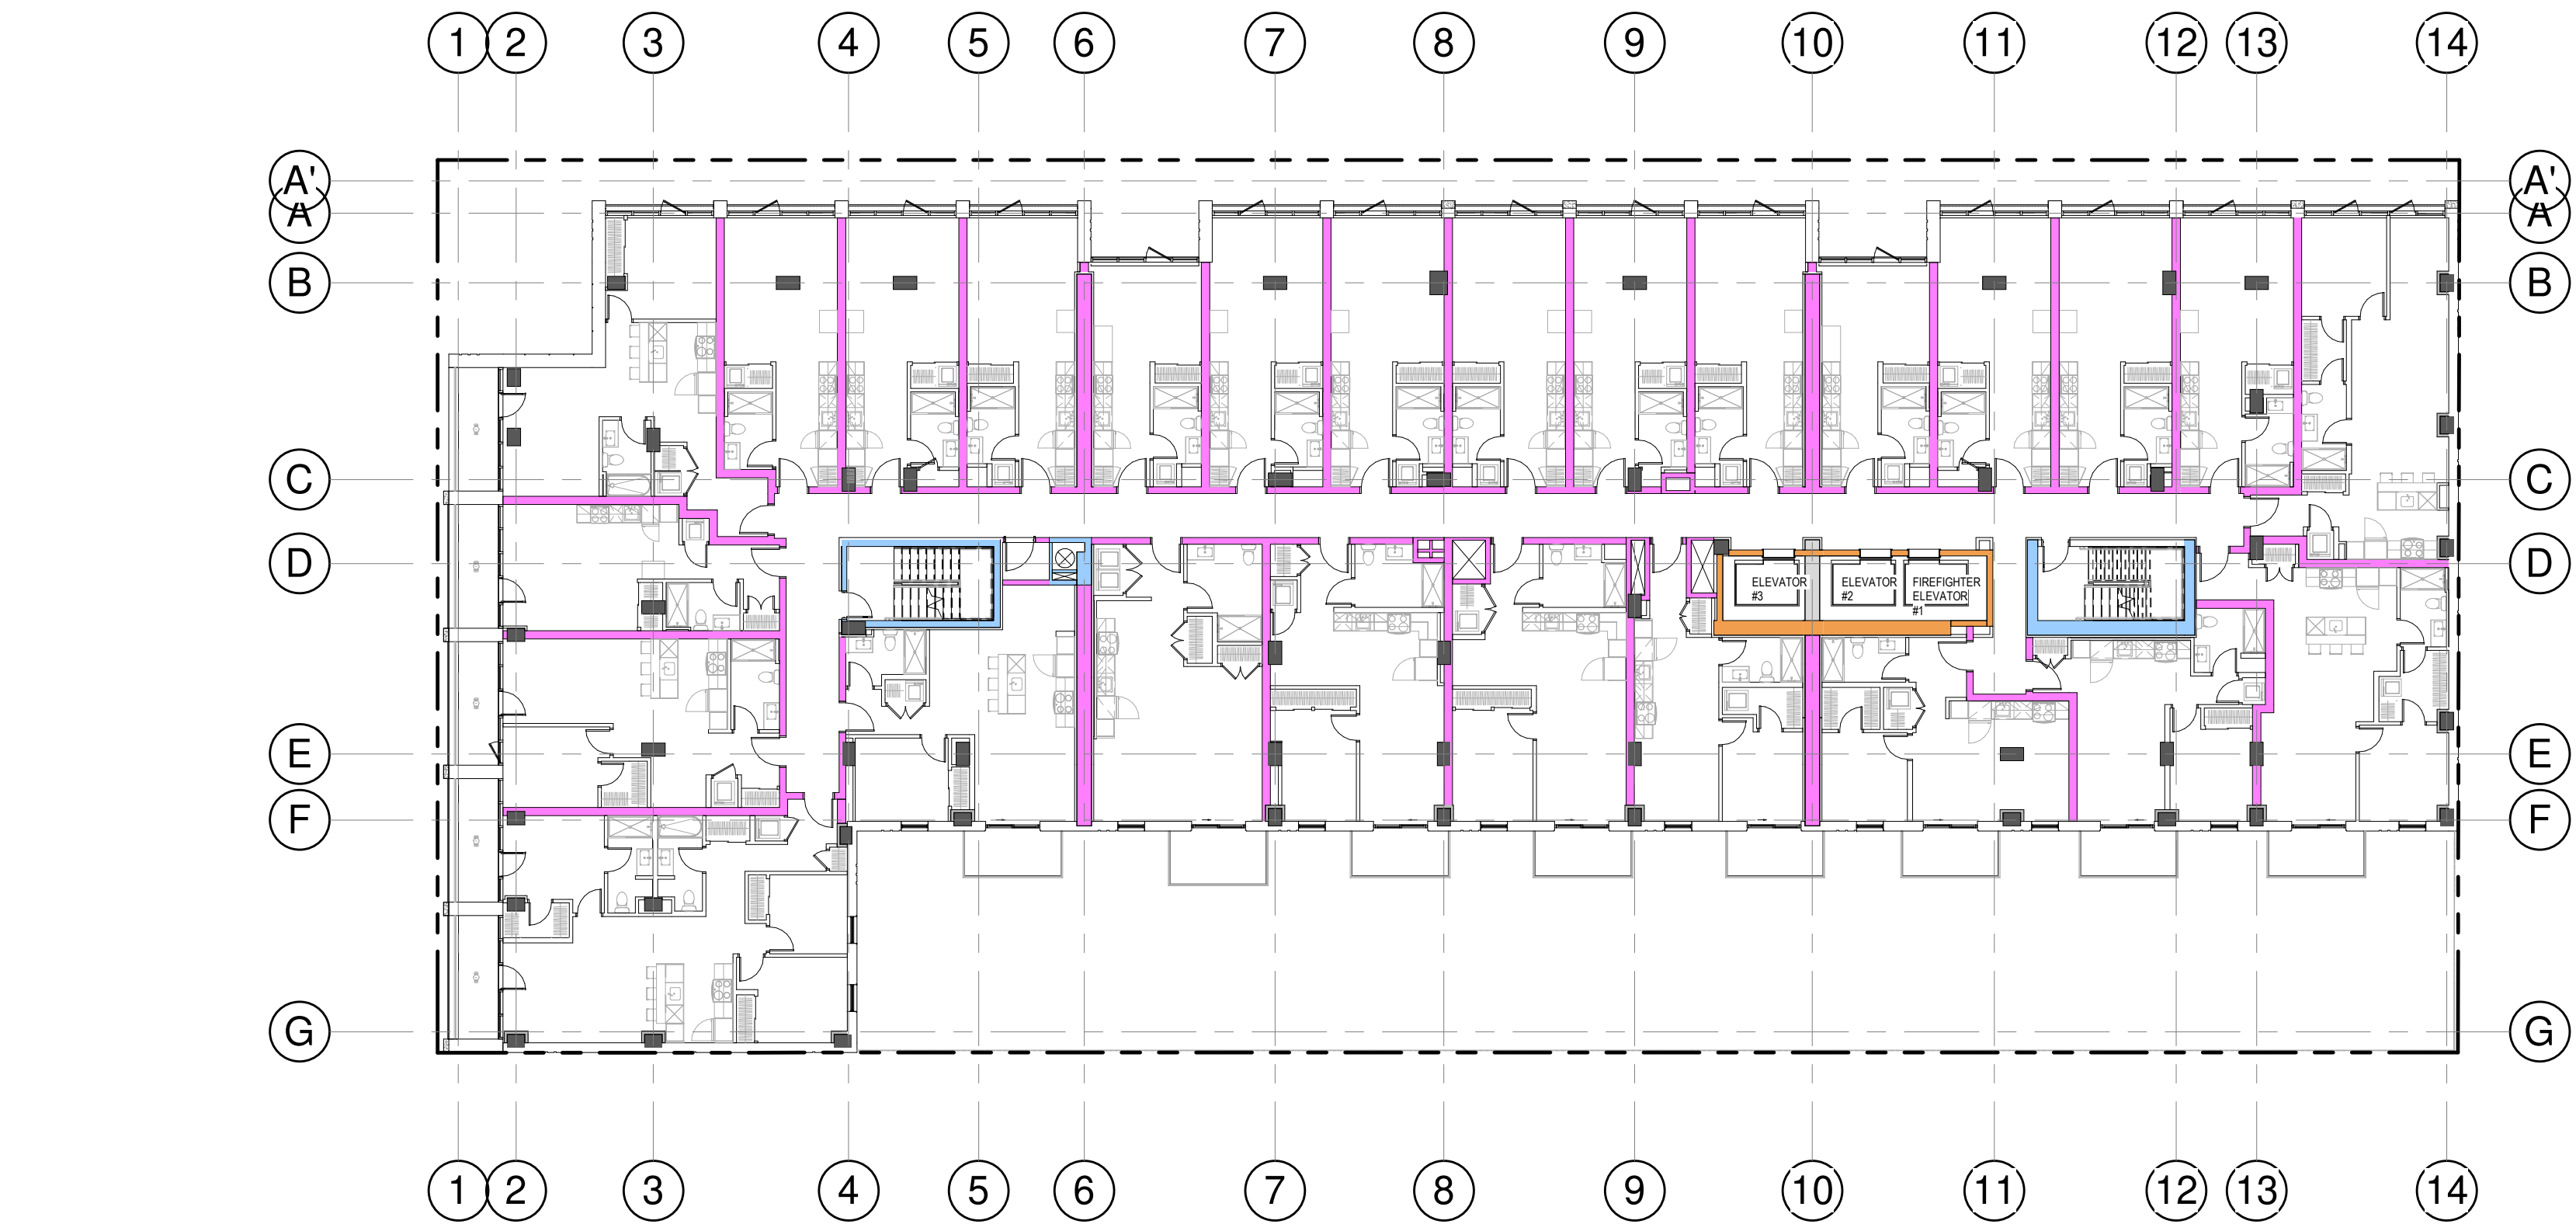

1 LEVEL 2 - FR
A-191 1 : 200

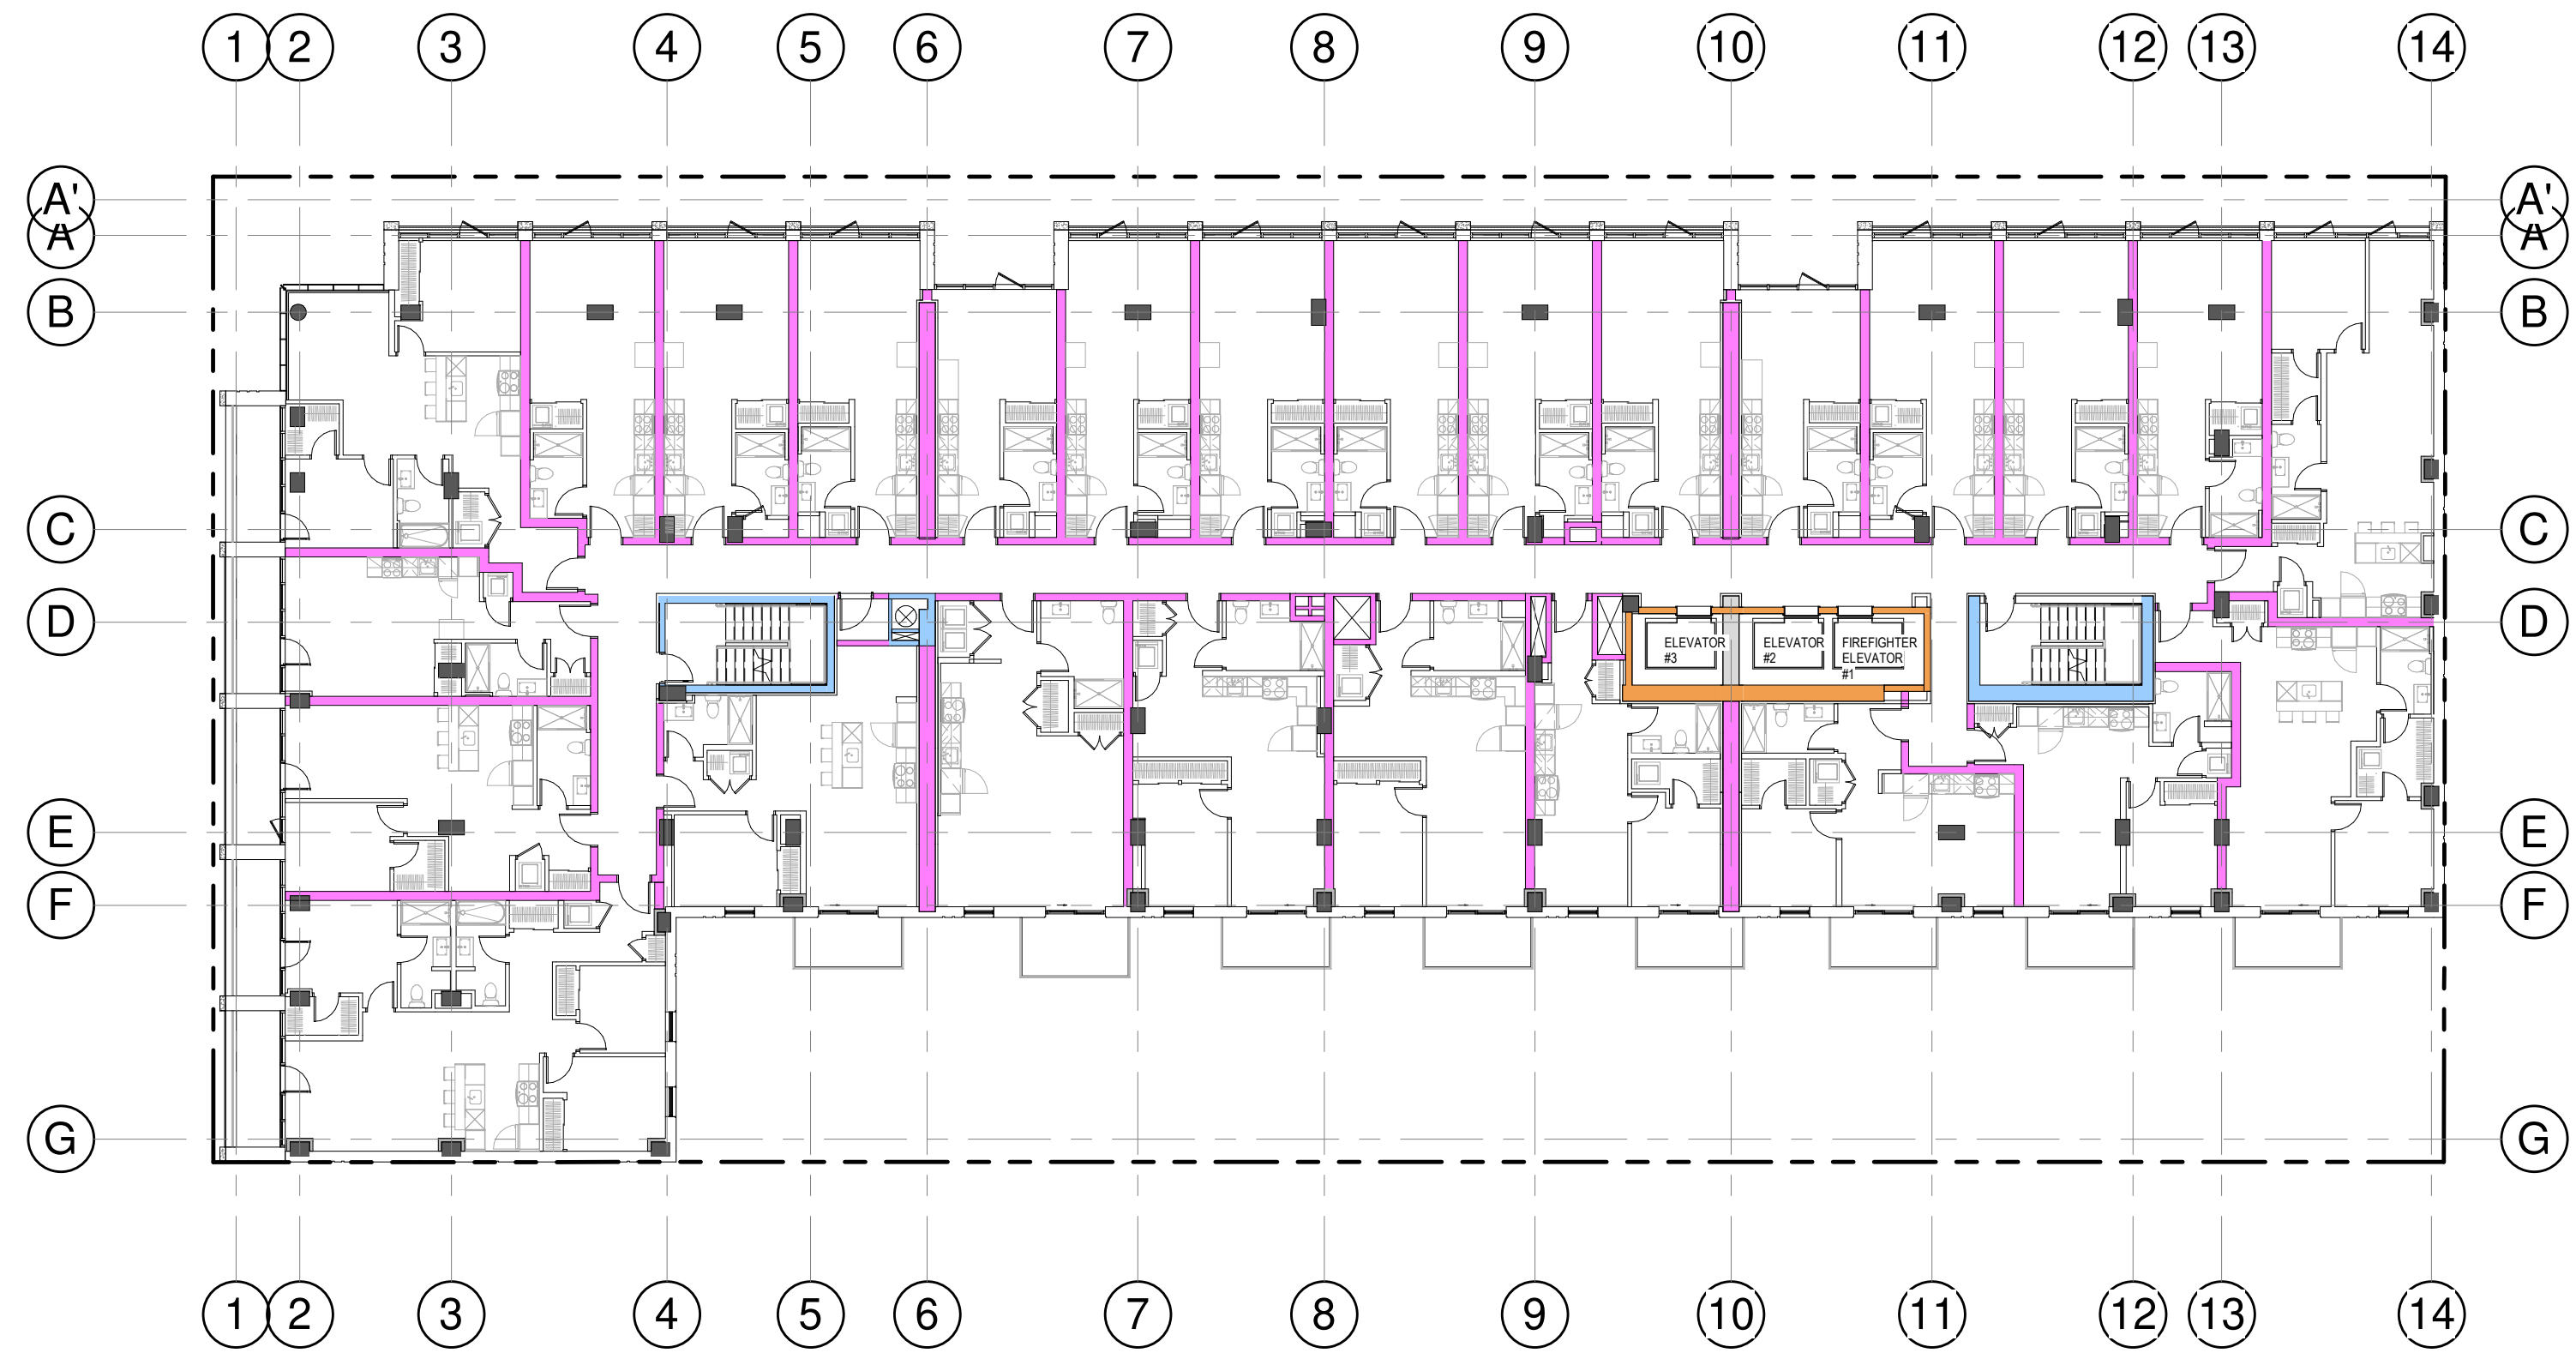

2 LEVEL 3 TO 6 - FR
A-191 1 : 200

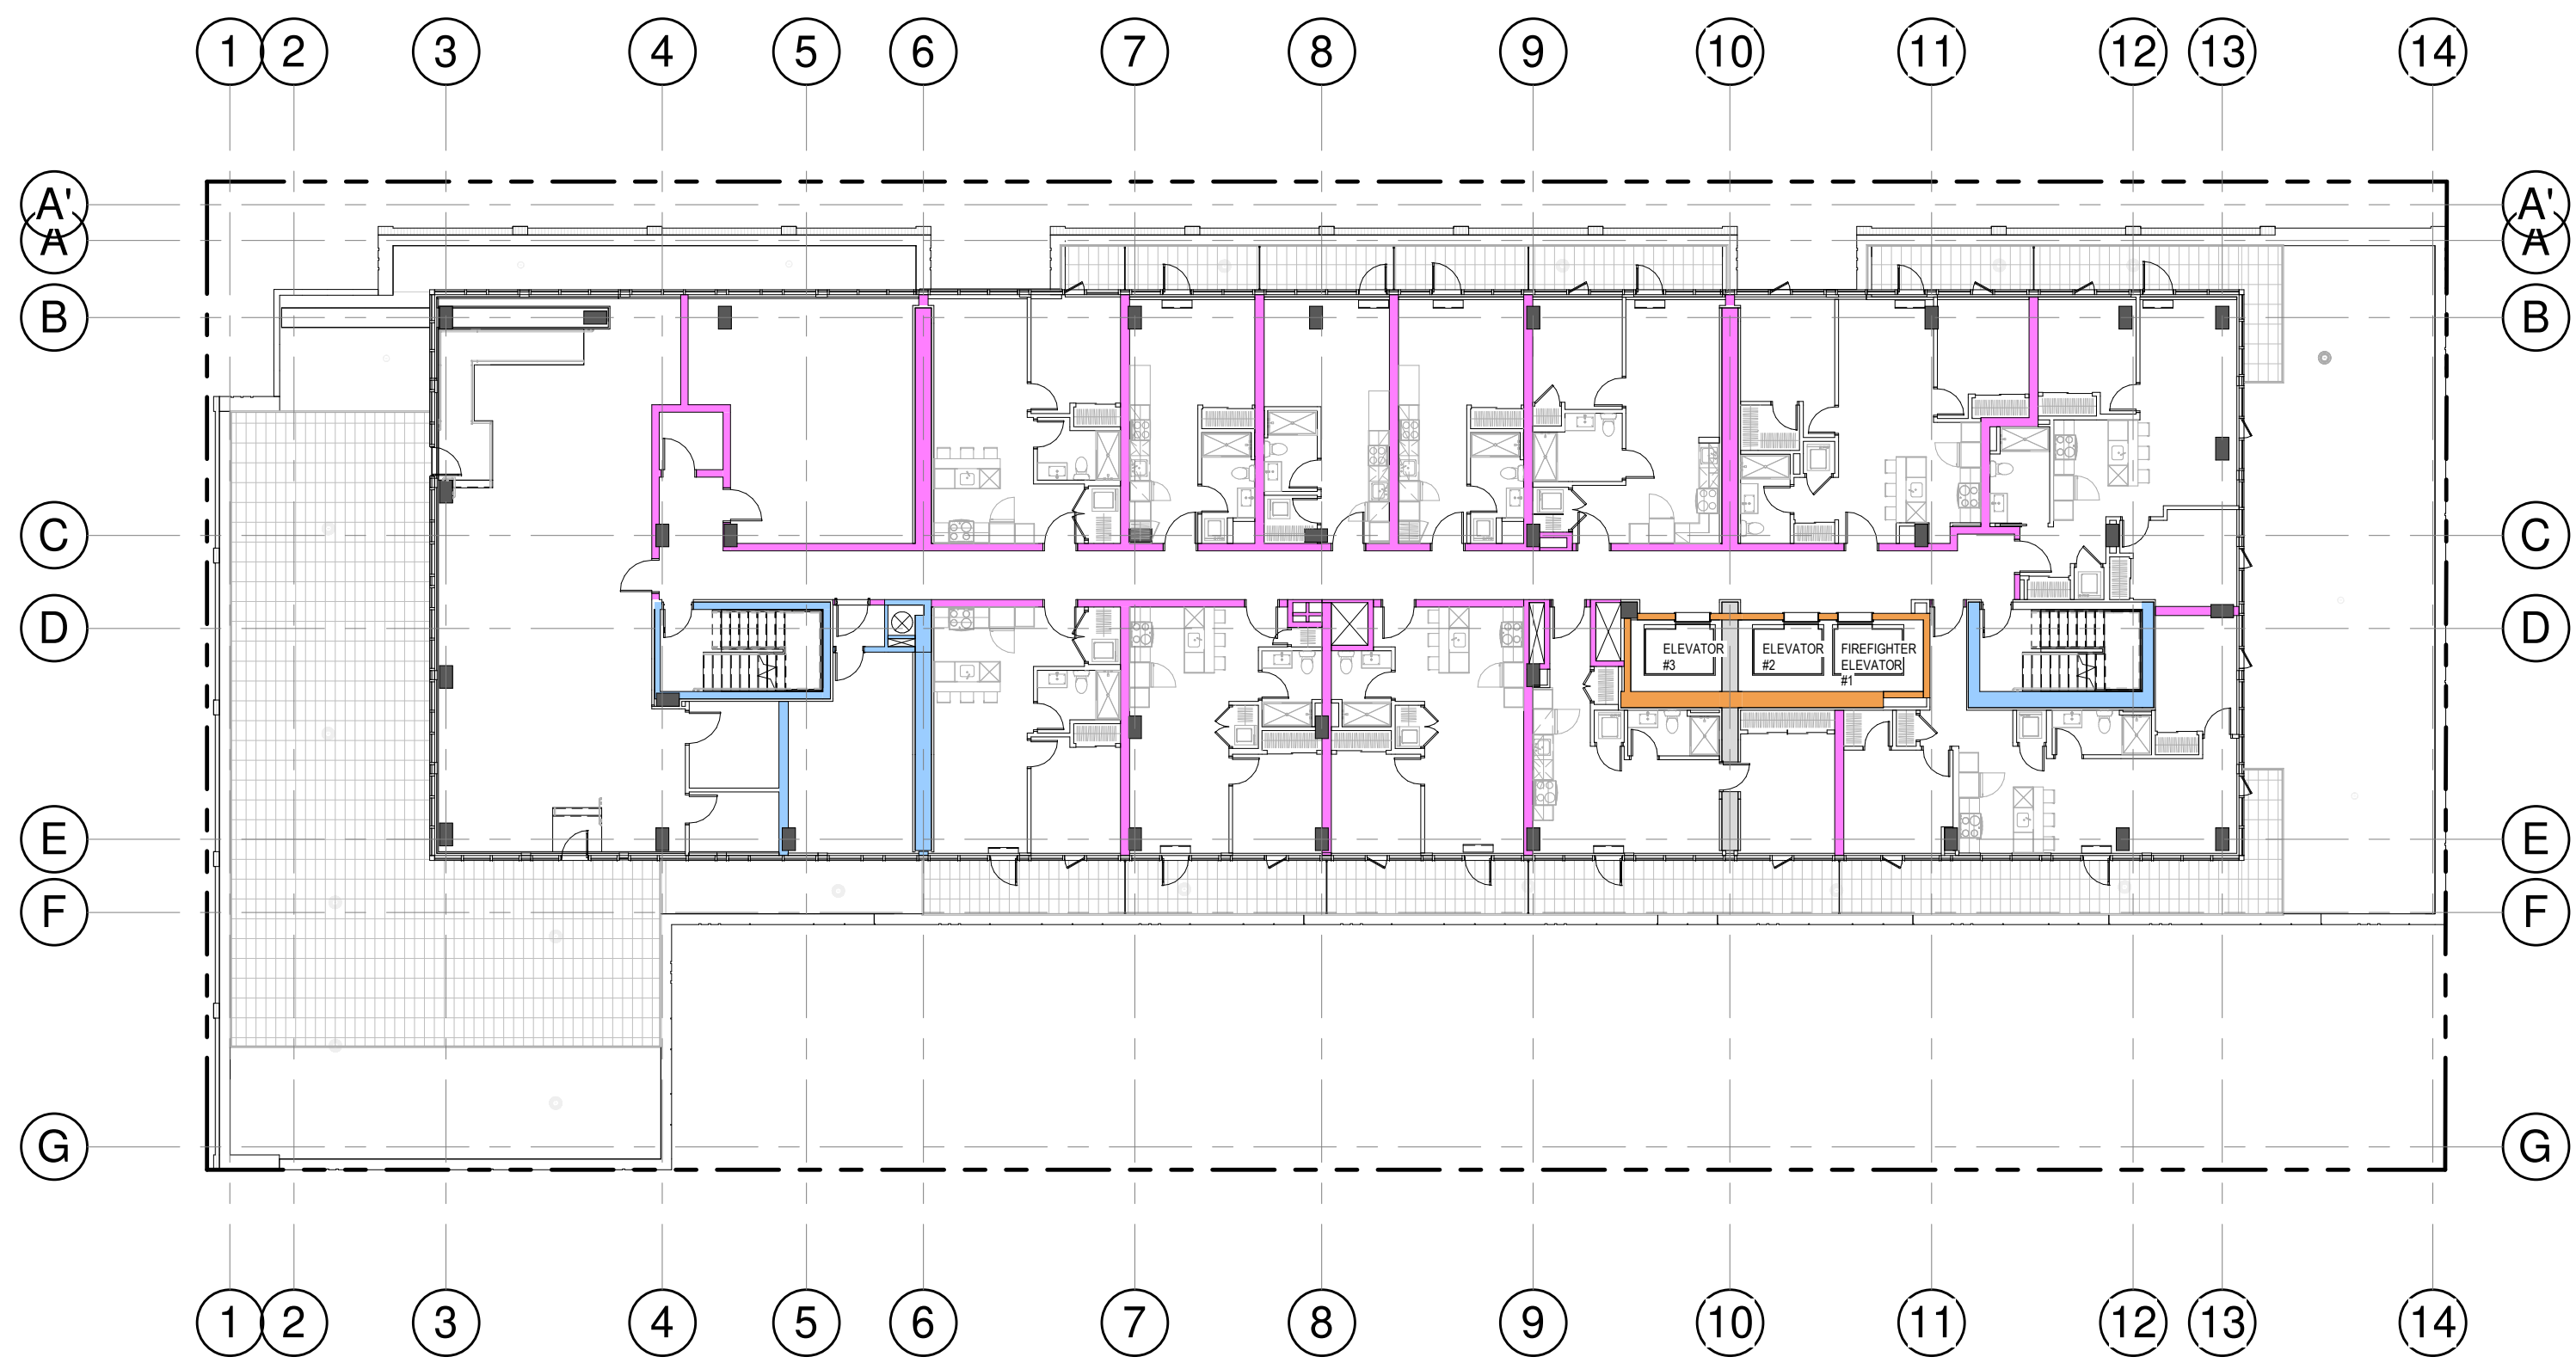

3 LEVEL 7 - FR
A-191 1 : 200



4 LEVEL 8 TO 24 - FR
A-191 1 : 200

FIRE RESISTANCE RATING LEGEND	
1 HR	1.5 HR
2 HR	3 HR

REVISIONS	
#	DATE
1	ISSUED FOR PERMIT

2024-08-13	POUR COORDINATION	O.P.
2024-08-18	POUR COORDINATION	O.P.
2024-08-27	POUR COORDINATION	O.P.
2024-10-04	POUR COORDINATION	O.P.
2024-10-28	POUR COORDINATION	O.P.
2024-11-12	POUR COORDINATION	O.P.
2024-11-18	POUR COORDINATION	O.P.
2024-11-29	ISSUED FOR PERMIT	O.P.

scale:	As indicated	drawn by:	E.H.
date:		approved by:	E.H.
drawn:	23-03-2024	drawing:	A-191



GeigerHut
architects

1254 N. 4th Street / Durham, NC 27604
tel. 919.405.3328 fax. 919.405.3379
info@geigerhut.com

GENERAL NOTES:

1. Do not measure directly on the plans.

2. All dimensions and general conditions are to be verified before the beginning of work.

3. Proceed with uncertainty.

4. The drawing must be read carefully with the architectural specifications as well as the general notes.

GEIGER ASSOCIATES
OF ARCHITECTS
ERIC HUST
5017
ERIC HUST


[illegible]

110 O'CONNOR


O'CONNOR STREET
OTTAWA, ONTARIO

FIRE RESISTANCE PLANS

scale :	As indicated	drawn by :	E.H.	
date :	date	approved by :	E.H.	
order :	23 032	drawing :	A-192	

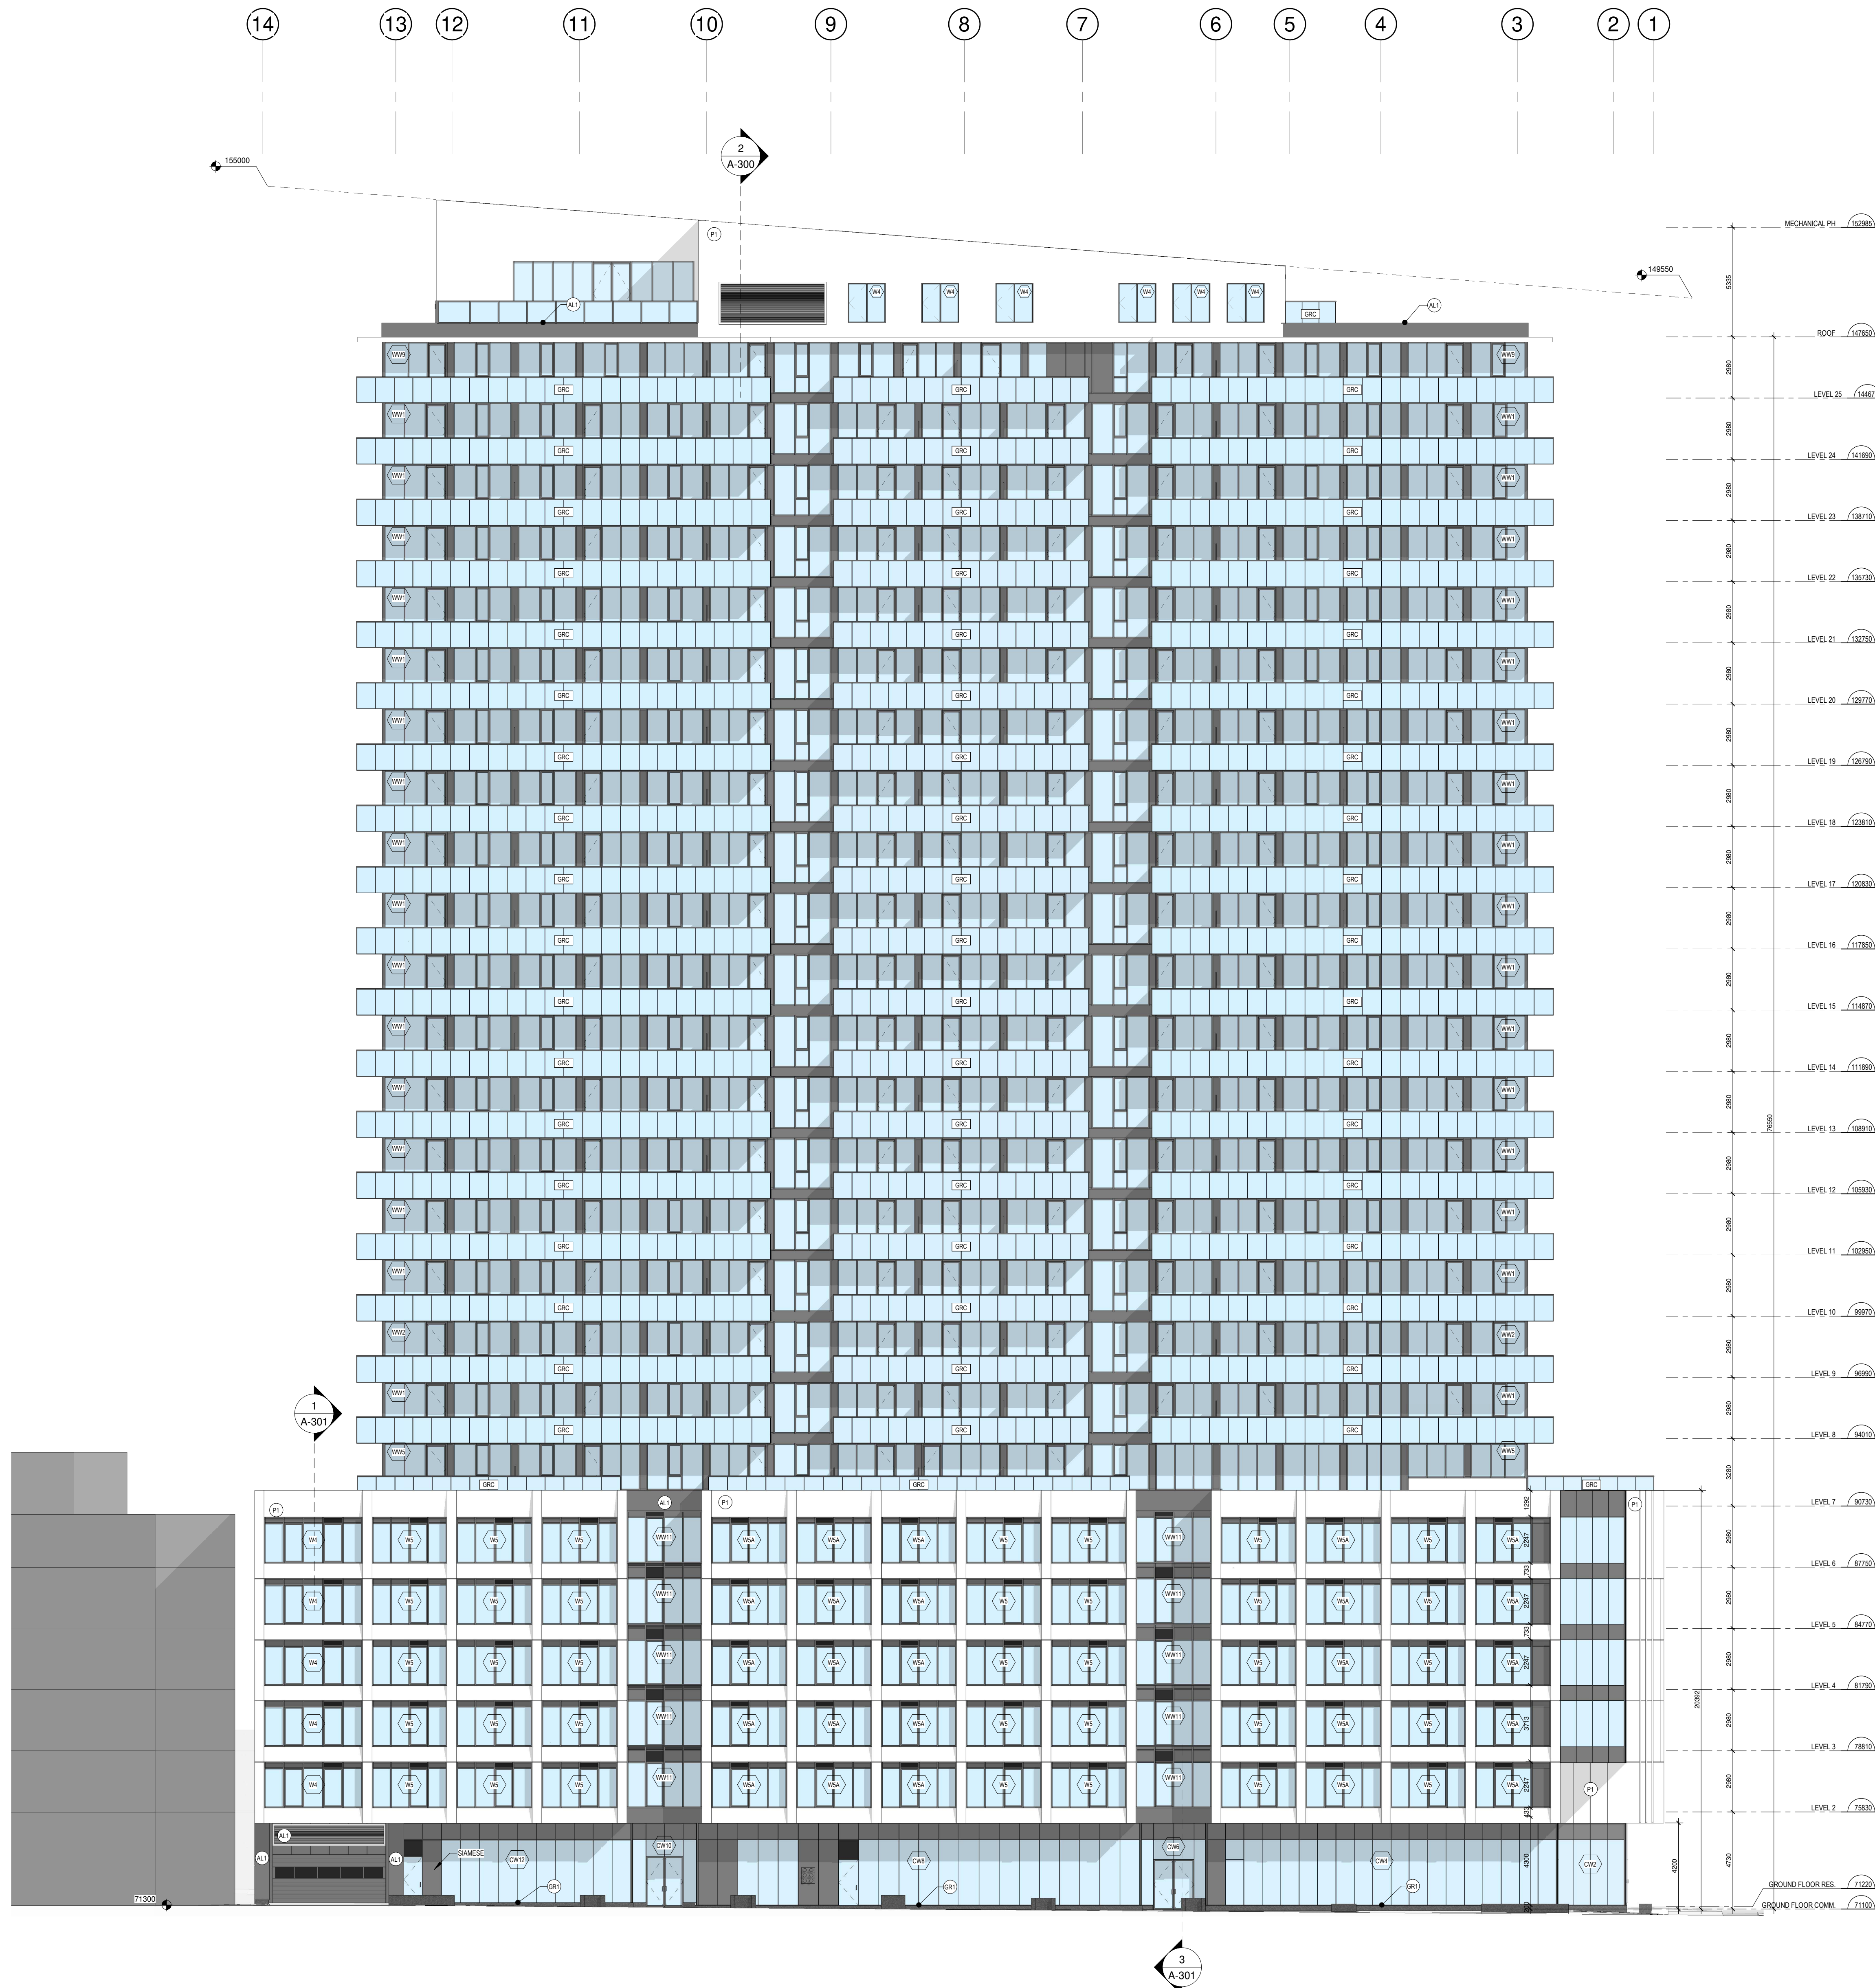

1
A-200
ÉLÉVATION NORD
1 : 150

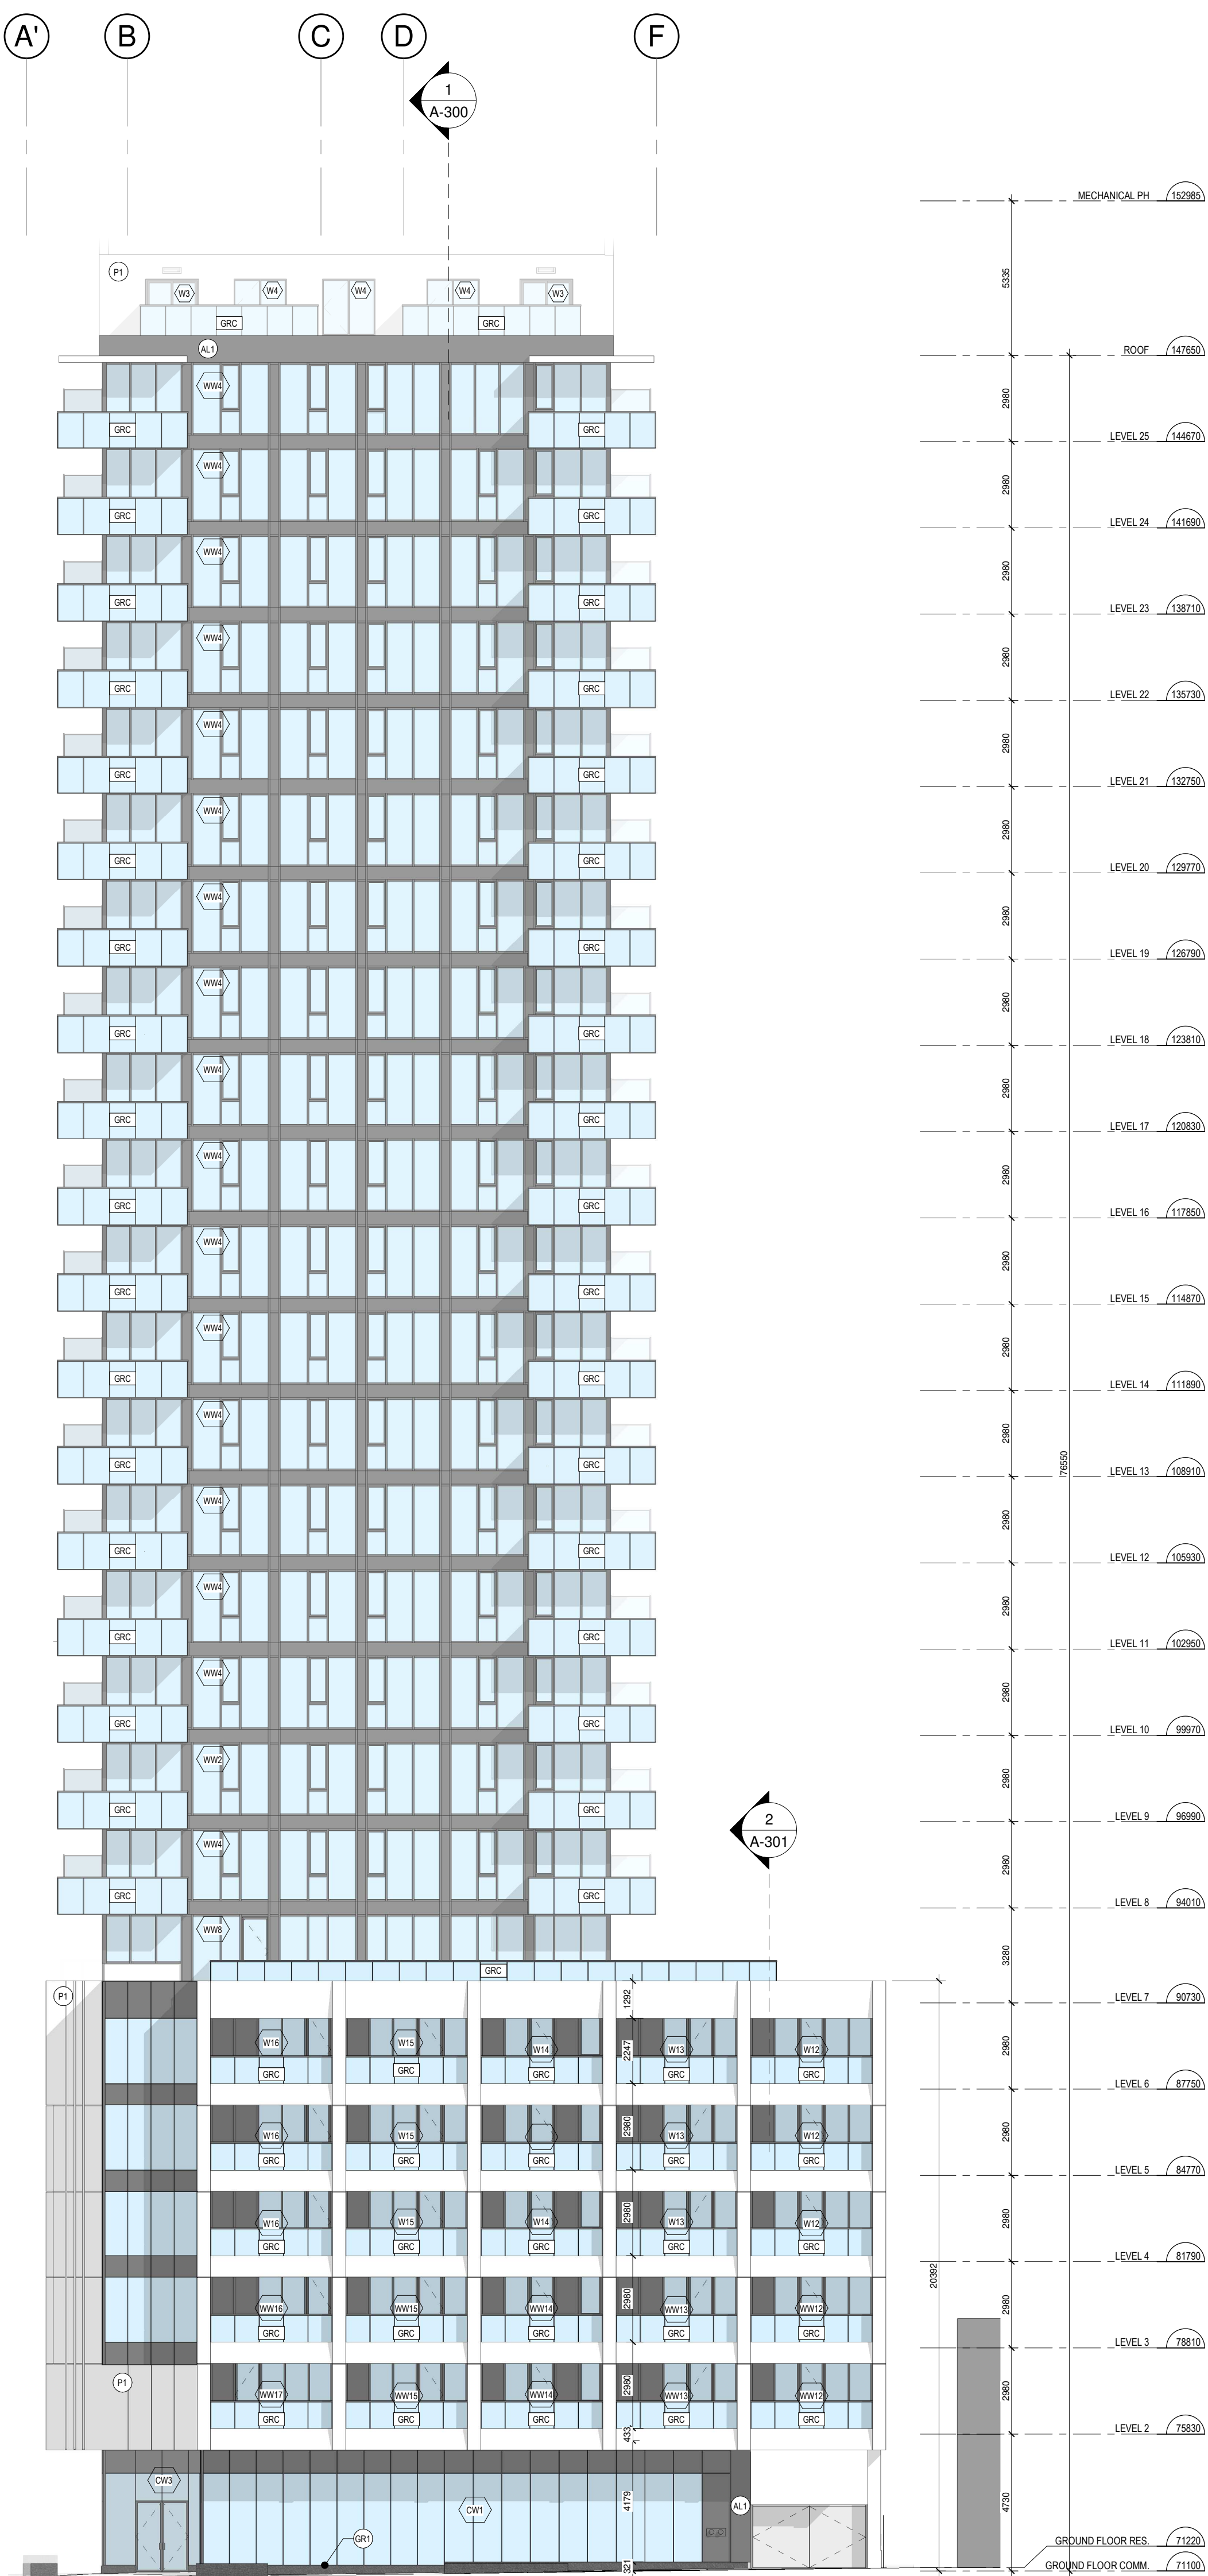

2
A-200
ÉLÉVATION EST
1 : 150

LOUVER COLOURS	
	COLOUR X
	COLOUR X
	COLOUR X
LINTELS	
	STRUCTURAL LINTEL
	LOOSE LINTEL
FINISH TABLE	
P1	PREFAB CONCRETE PANEL COLOUR: PALE GREY
A11	METAL CLADDING COLOUR:
G01	GRANITE
M1	
M2	
C001	CURTAIN WALL LOW-E WITH SHADE COEFFICIENT OF 0.5
G02	QUADRASOL, GREY TINTED TEMPERED GLASS
P02	PRIVACY SCREEN - FROSTED GLASS
LIGHTING	
	LIGHT FIXTURE X

GeigerHuot
ARCHITECTS

434, rue des Remparts, 104, Montréal, QC H2Y 1G9
Tel: 514-935-3338 Fax: 514-935-3375
info@geigerhuot.com

GENERAL NOTES:
Do not measure directly on the plans.
All dimensions and general conditions are to be verified before the beginning of work.
Never proceed with uncertainty.
This drawing must be read carefully with the architectural specifications as well as the general notes.

GEIGER ASSOCIATION of ARCHITECTS
ONTOARIO
Licence No. 1531
Eric HUOT

Stamp

MACH

GROUP MACH
3011 rue Saint-Jacques, Suite 500
Montréal, QC H3C 1J8
Tel: 514-274-5555 Fax: 514-274-5561

Client

PROJECTIONS
NORTH
NORTH

REVISIONS		
#	DESCRIPTION	DATE
1	ISSUED FOR PERMIT	18 NOV 2024

2024-08-13	POUR COORDINATION	O.P.
2024-08-18	POUR COORDINATION	O.P.
2024-08-27	POUR COORDINATION	O.P.
2024-10-04	POUR COORDINATION	O.P.
2024-10-30	POUR COORDINATION	O.P.
2024-11-12	POUR COORDINATION	O.P.
2024-11-18	POUR COORDINATION	O.P.
2024-11-29	ISSUED FOR PERMIT	O.P.

LAU RE
MECANIQUE CLIMATIQUE

Revison

LC

Civil Engineer

GRUPE cme
SERVICES D'INGENIERIE

Structural Engineer

siteform

Landscape Architect


DG
GAUVREAU
D. E. S. I. C. N.

Interior Designer


110 O'CONNOR
O'CONNOR STREET
OTTAWA, ONTARIO

ELEVATIONS

0000	As indicated	0000	0000
0000	0000	0000	0000
0000	0000	0000	0000

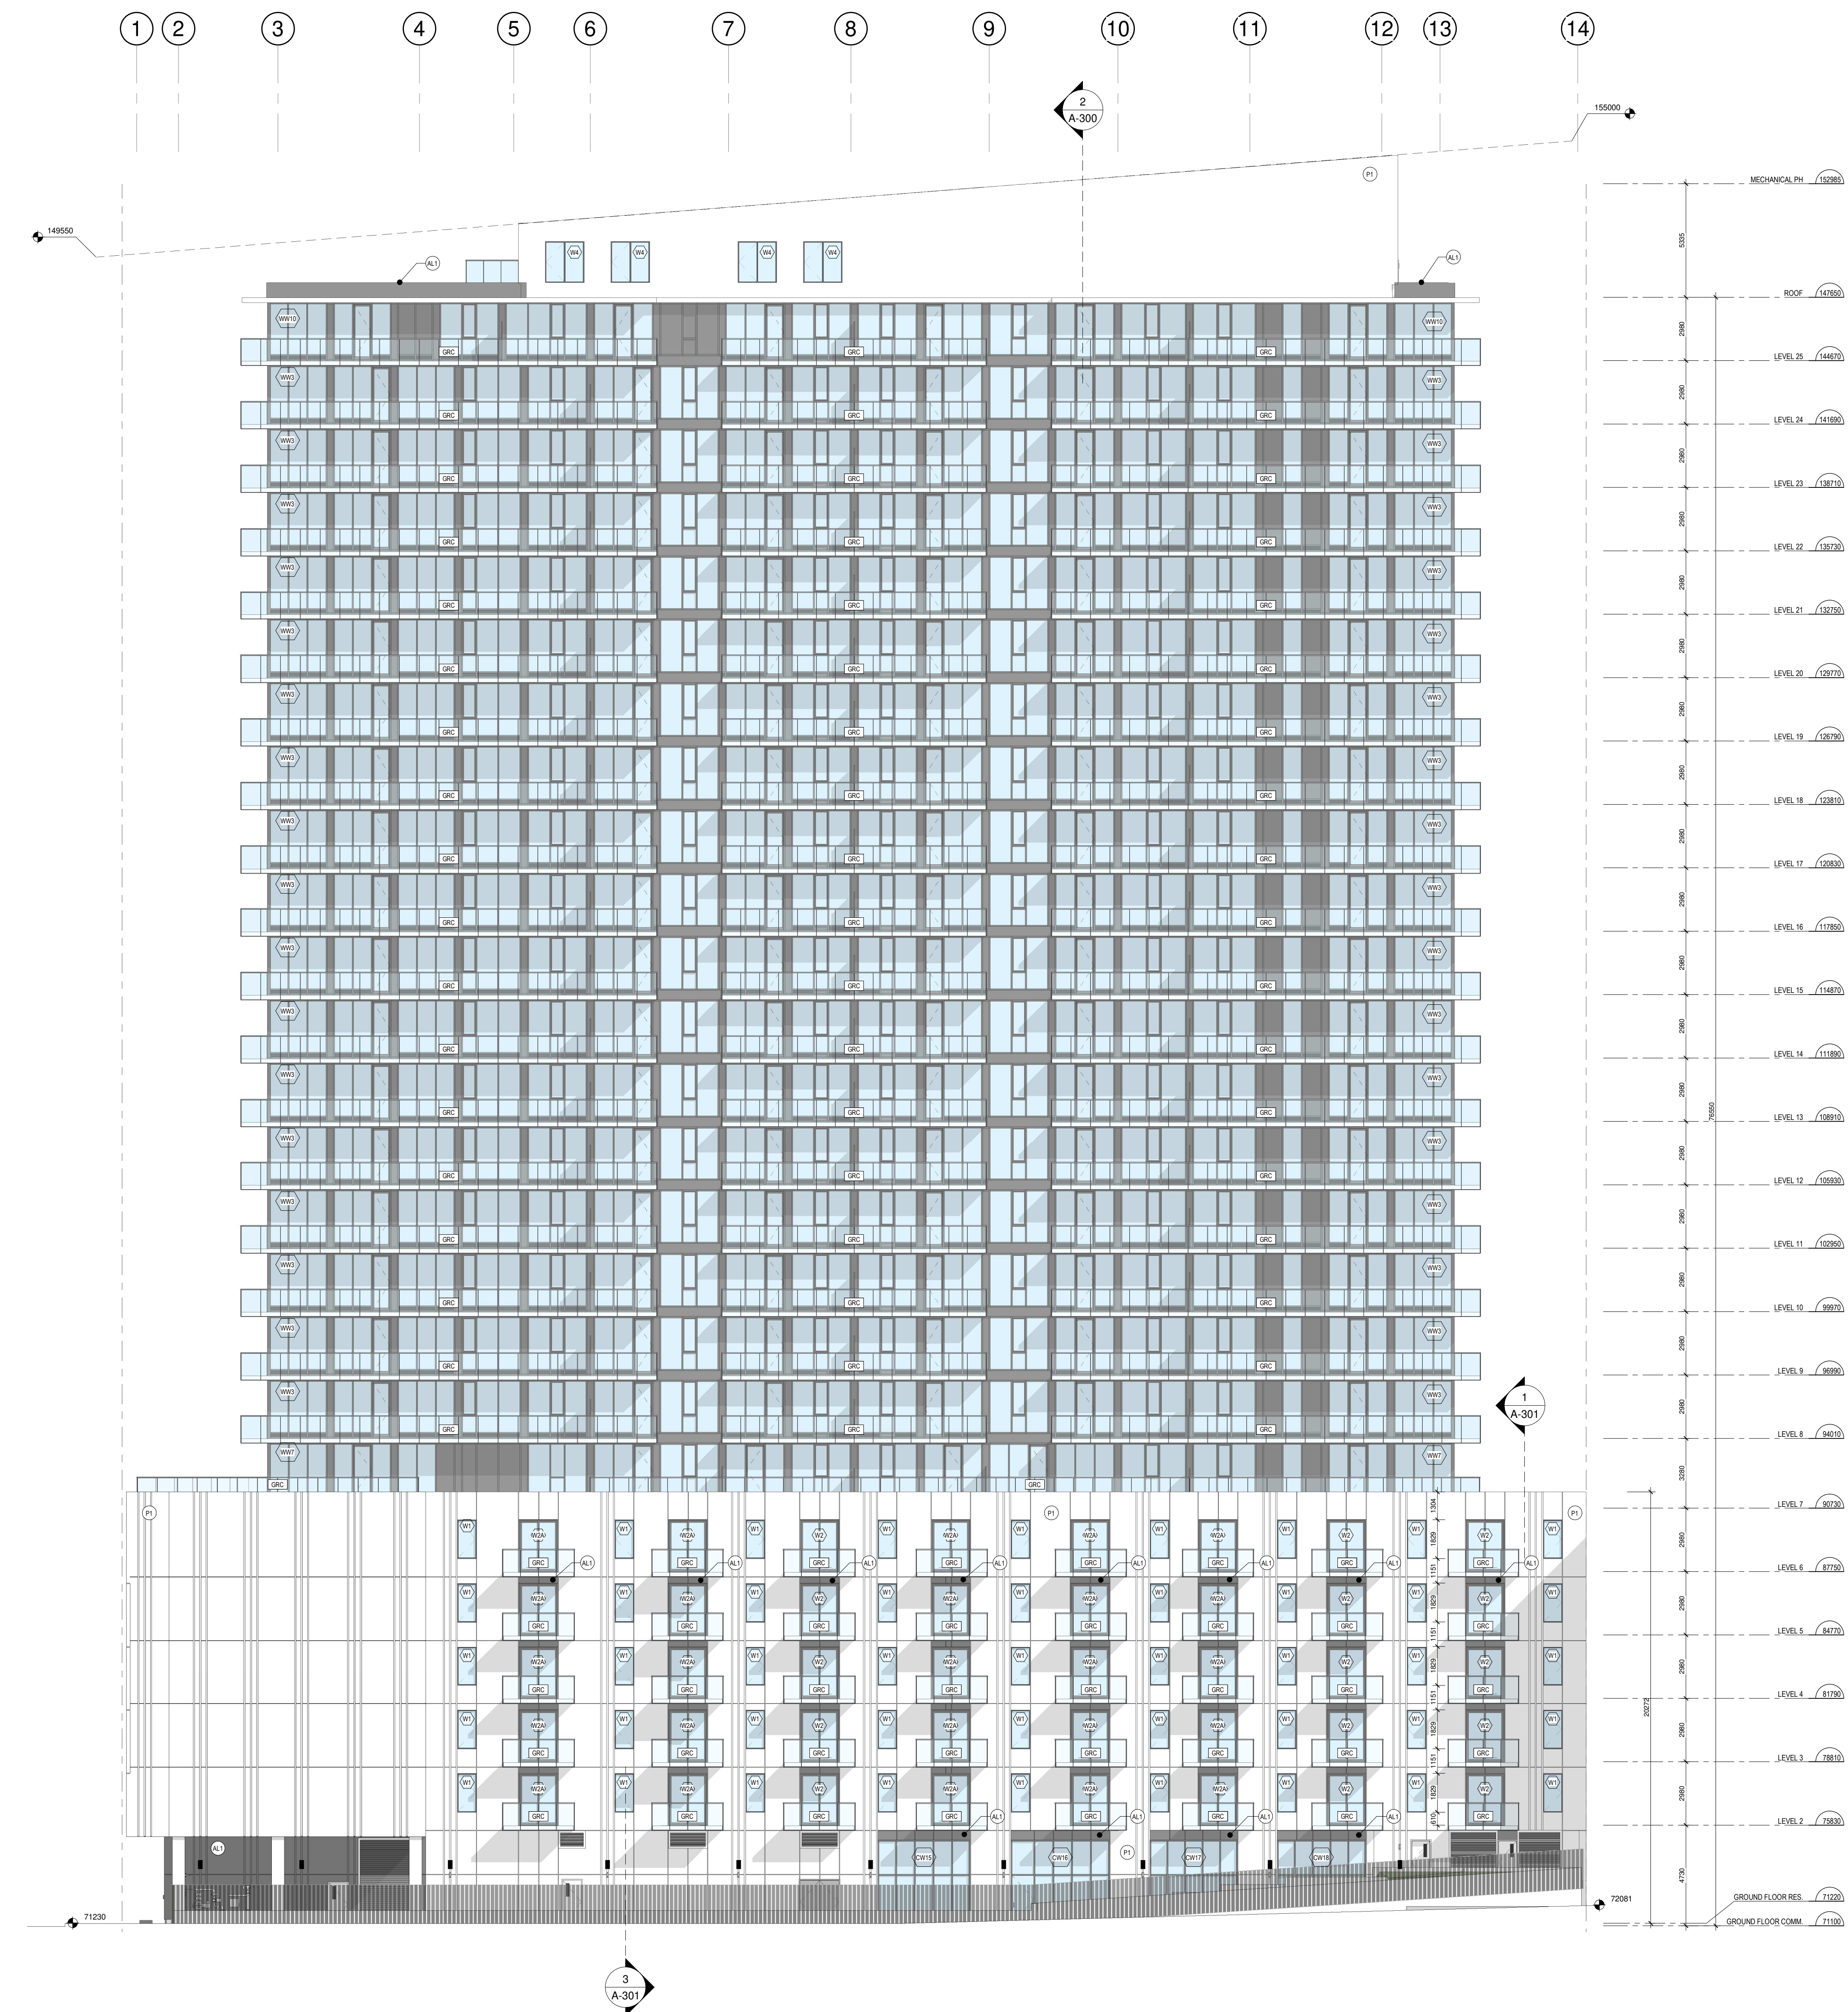

1
A-201
ÉLÉVATION SUD
1 : 150

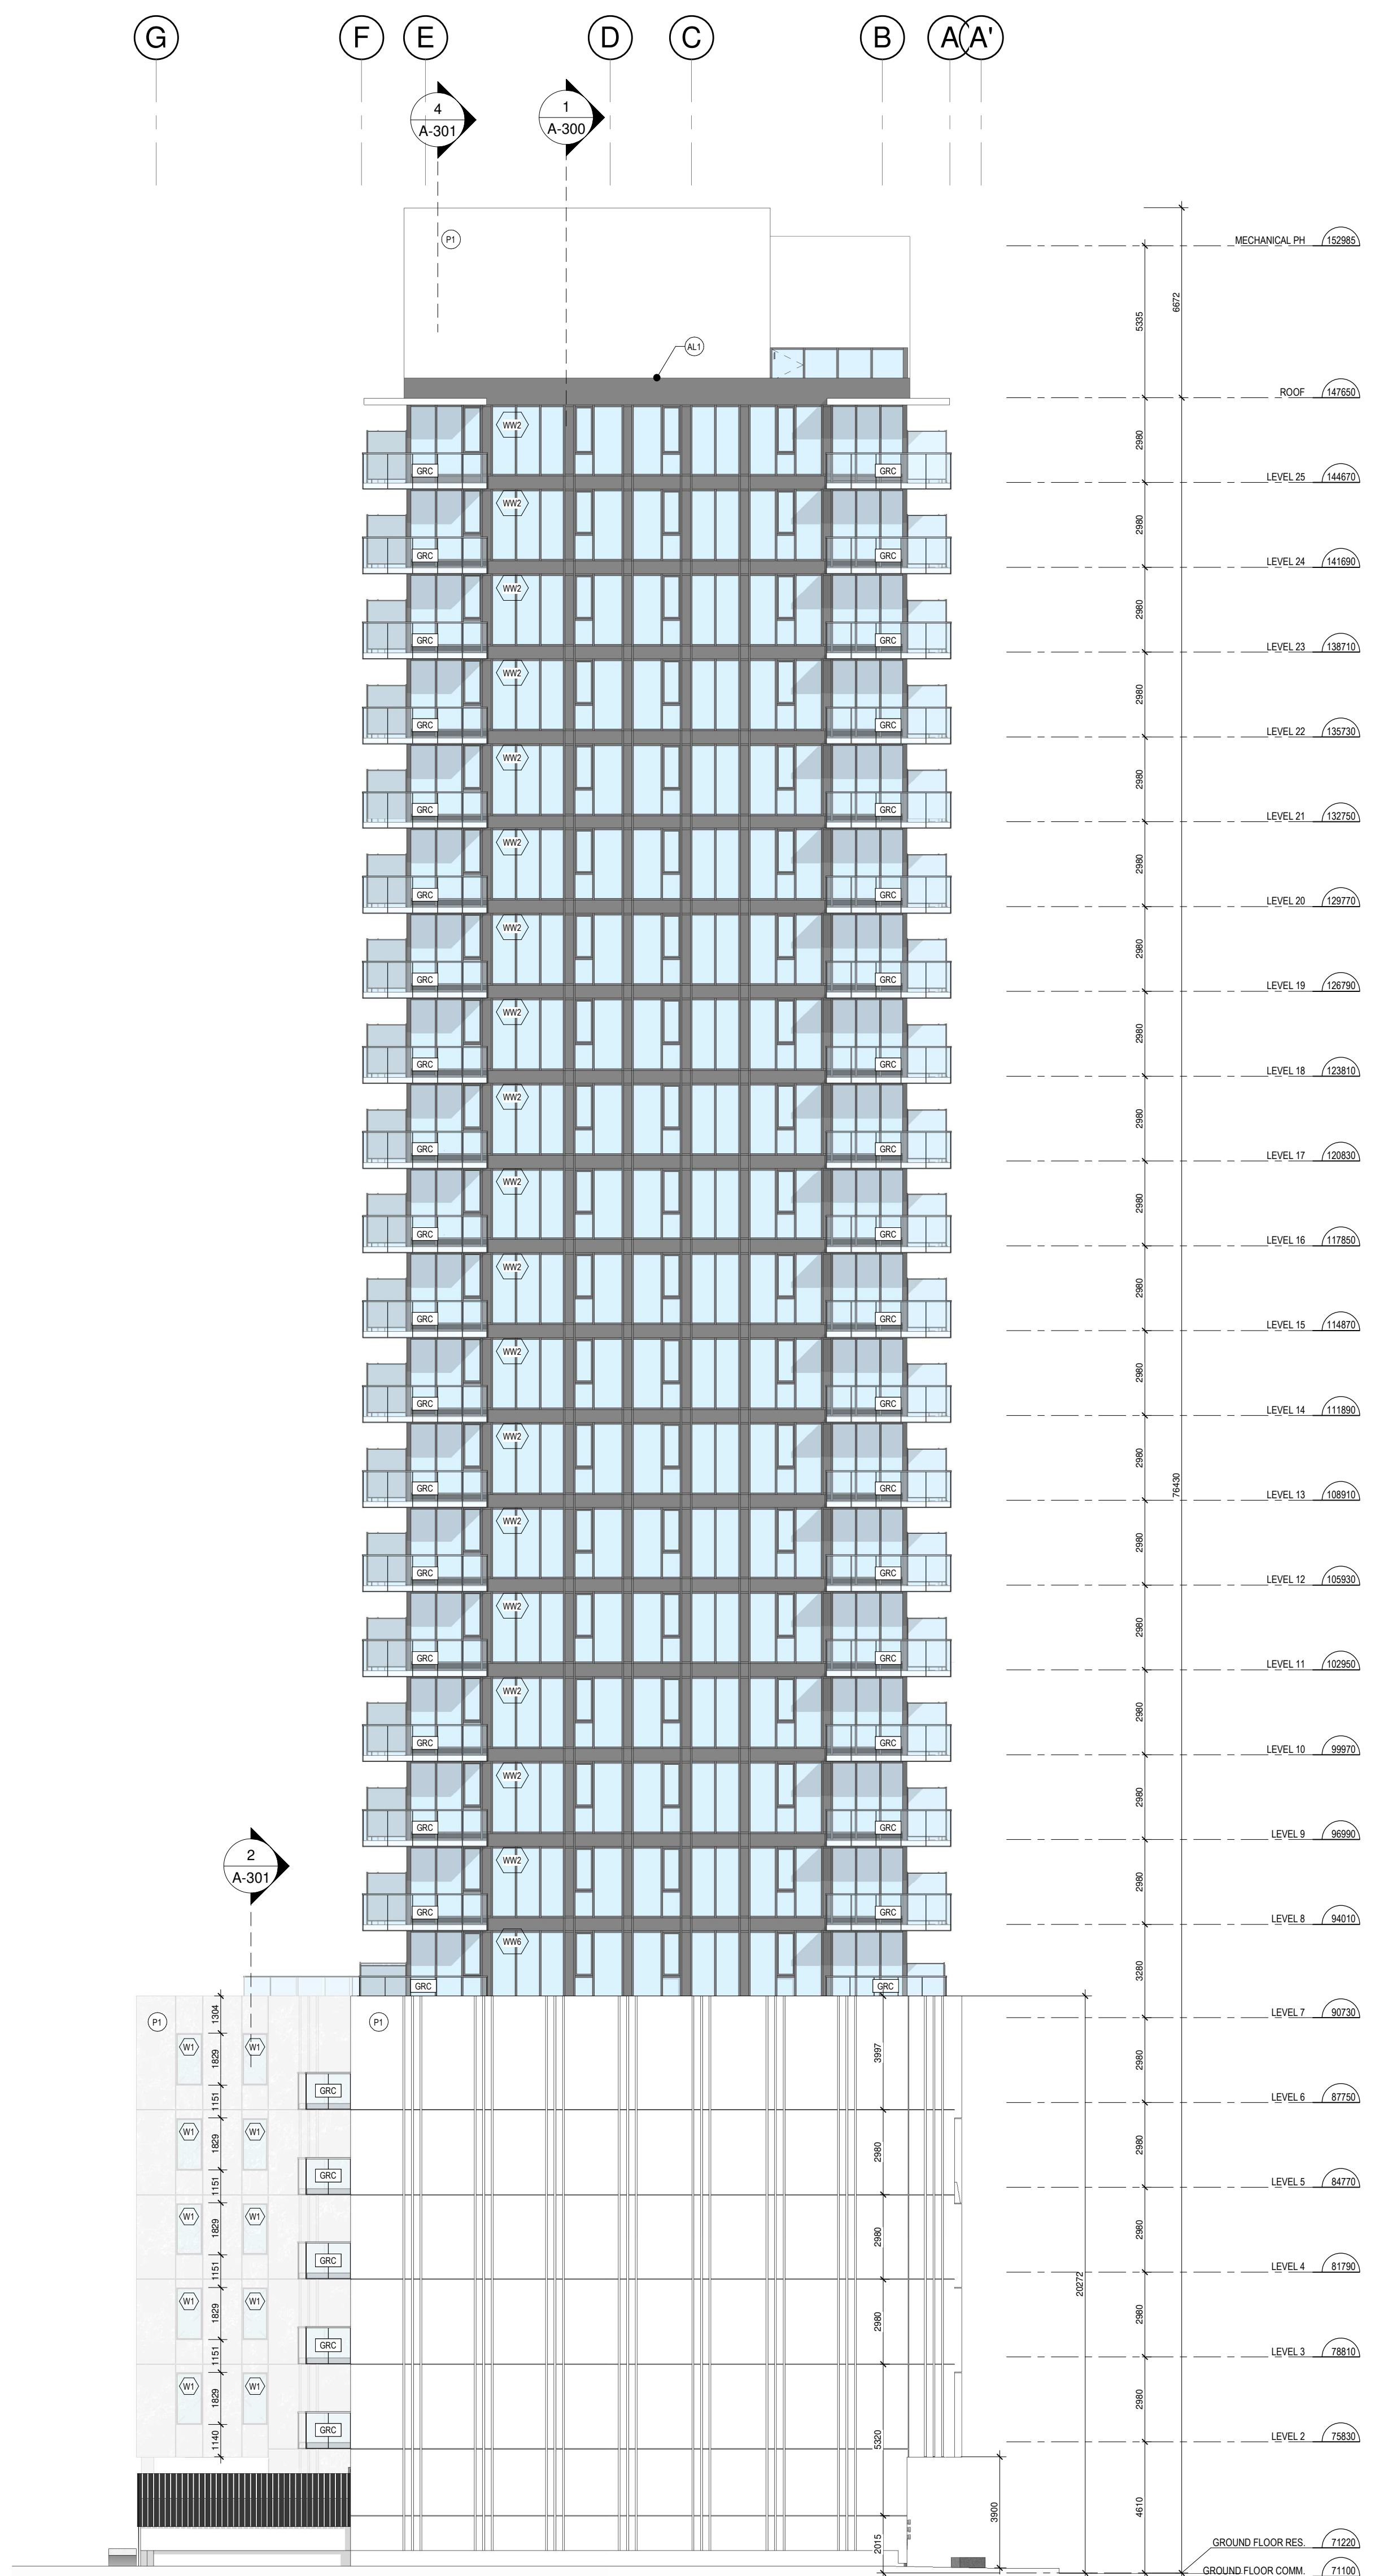

2
A-201
ÉLÉVATION OUEST
1 : 150

LOUVER COLOURS	
	COLOUR X
	COLOUR X
	COLOUR X
LINTELS	
	STRUCTURAL LINTEL
	LOOSE LINTEL
FINISH TABLE	
P1	PREFAB CONCRETE PANEL COLOUR: PALE GREY
A11	METAL CLADDING COLOUR:
G11	GRANITE
M1	
M2	
CW1	CURTAIN WALL LOW-E WITH SHADE COEFFICIENT OF 0.5
G12	QUADRAAL - GREY TINTED TEMPERED GLASS
P12	PRIVACY SCREEN- FROSTED GLASS
LIGHTING	
	LIGHT FIXTURE X

GeigerHuot

GeigerHuot

ACTIVISTS

434, rue des Remparts, 104, Montreal, QC, H2L 1G9

tel: 514-935-5338

info@geigerhuot.com

GENERAL NOTES:

Do not measure directly on the plans.

All dimensions and general conditions are to be verified before the beginning of work.

Never proceed with uncertainty.

This drawing must be read carefully with the architectural specifications as well as the general notes.

GEIGER ASSOCIATION

of

ARCHITECTS

ERIC HUOT

LICENCE

5531

Stamp

MACH

GROUP MACH

381 rue Saint-Paul, Suite 500

Montreal, QC, H2C 1L8

Tel: 514-274-5555 Fax: 514-374-5551

PROJECT NORTH

ORIENTATION NORTH

REVISIONS		
#	DESCRIPTION	DATE
1	ISSUED FOR PERMIT	28 NOV 2024

2024-08-13	POUR COOPERATION	O.P.
2024-08-18	POUR COOPERATION	O.P.
2024-08-27	POUR COOPERATION	O.P.
2024-10-04	POUR COOPERATION	O.P.
2024-10-08	POUR COOPERATION	O.P.
2024-11-12	POUR COOPERATION	O.P.
2024-11-18	POUR COOPERATION	O.P.
2024-11-29	ISSUED FOR PERMIT	O.P.

LAU

RE

RE

MECANIQUE CLIMAT

LC

Structural Engineer

GRUPE

cme

SERVICES D'INGENIERIE

Mechanical/Electrical Engineer

siteform

Landscape Architect

2G

GAUVREAU


D. E. S. I. C. N.

Interior Designer

110 O'CONNOR
O'CONNOR STREET
OTTAWA, ONTARIO


ELEVATIONS

scale:	As indicated	drawn by:	E.H.
date:		approved by:	E.H.
drawn:	23-03-2024	drawing:	A-201

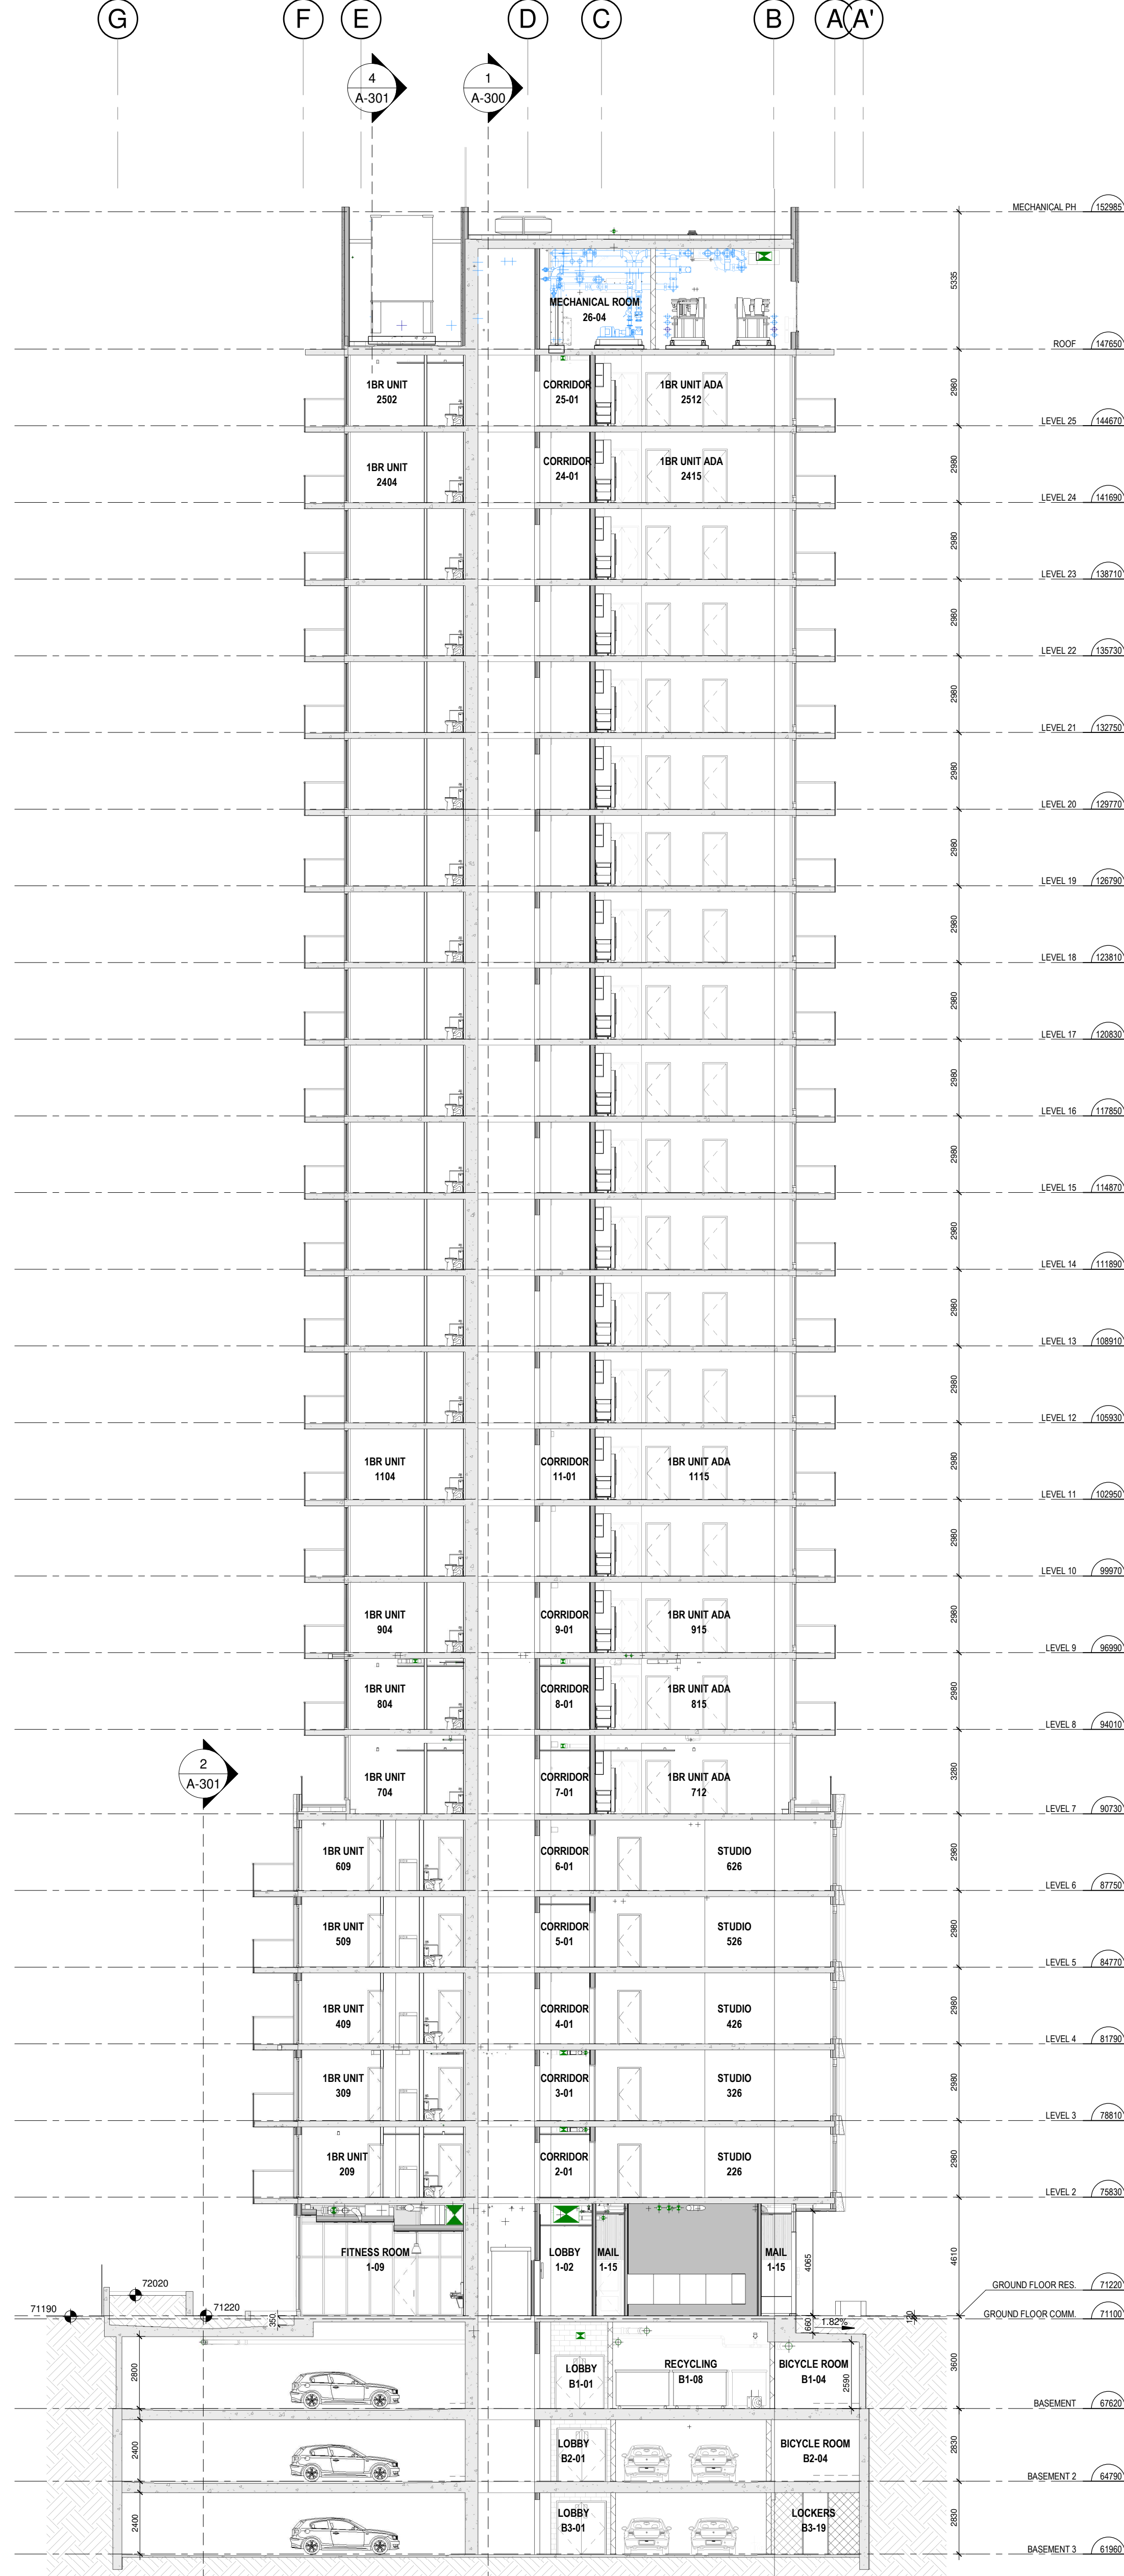


1 LONGITUDINAL SECTION
A-300 1:150



2 TRANSVERSAL SECTION
A-301 1:150

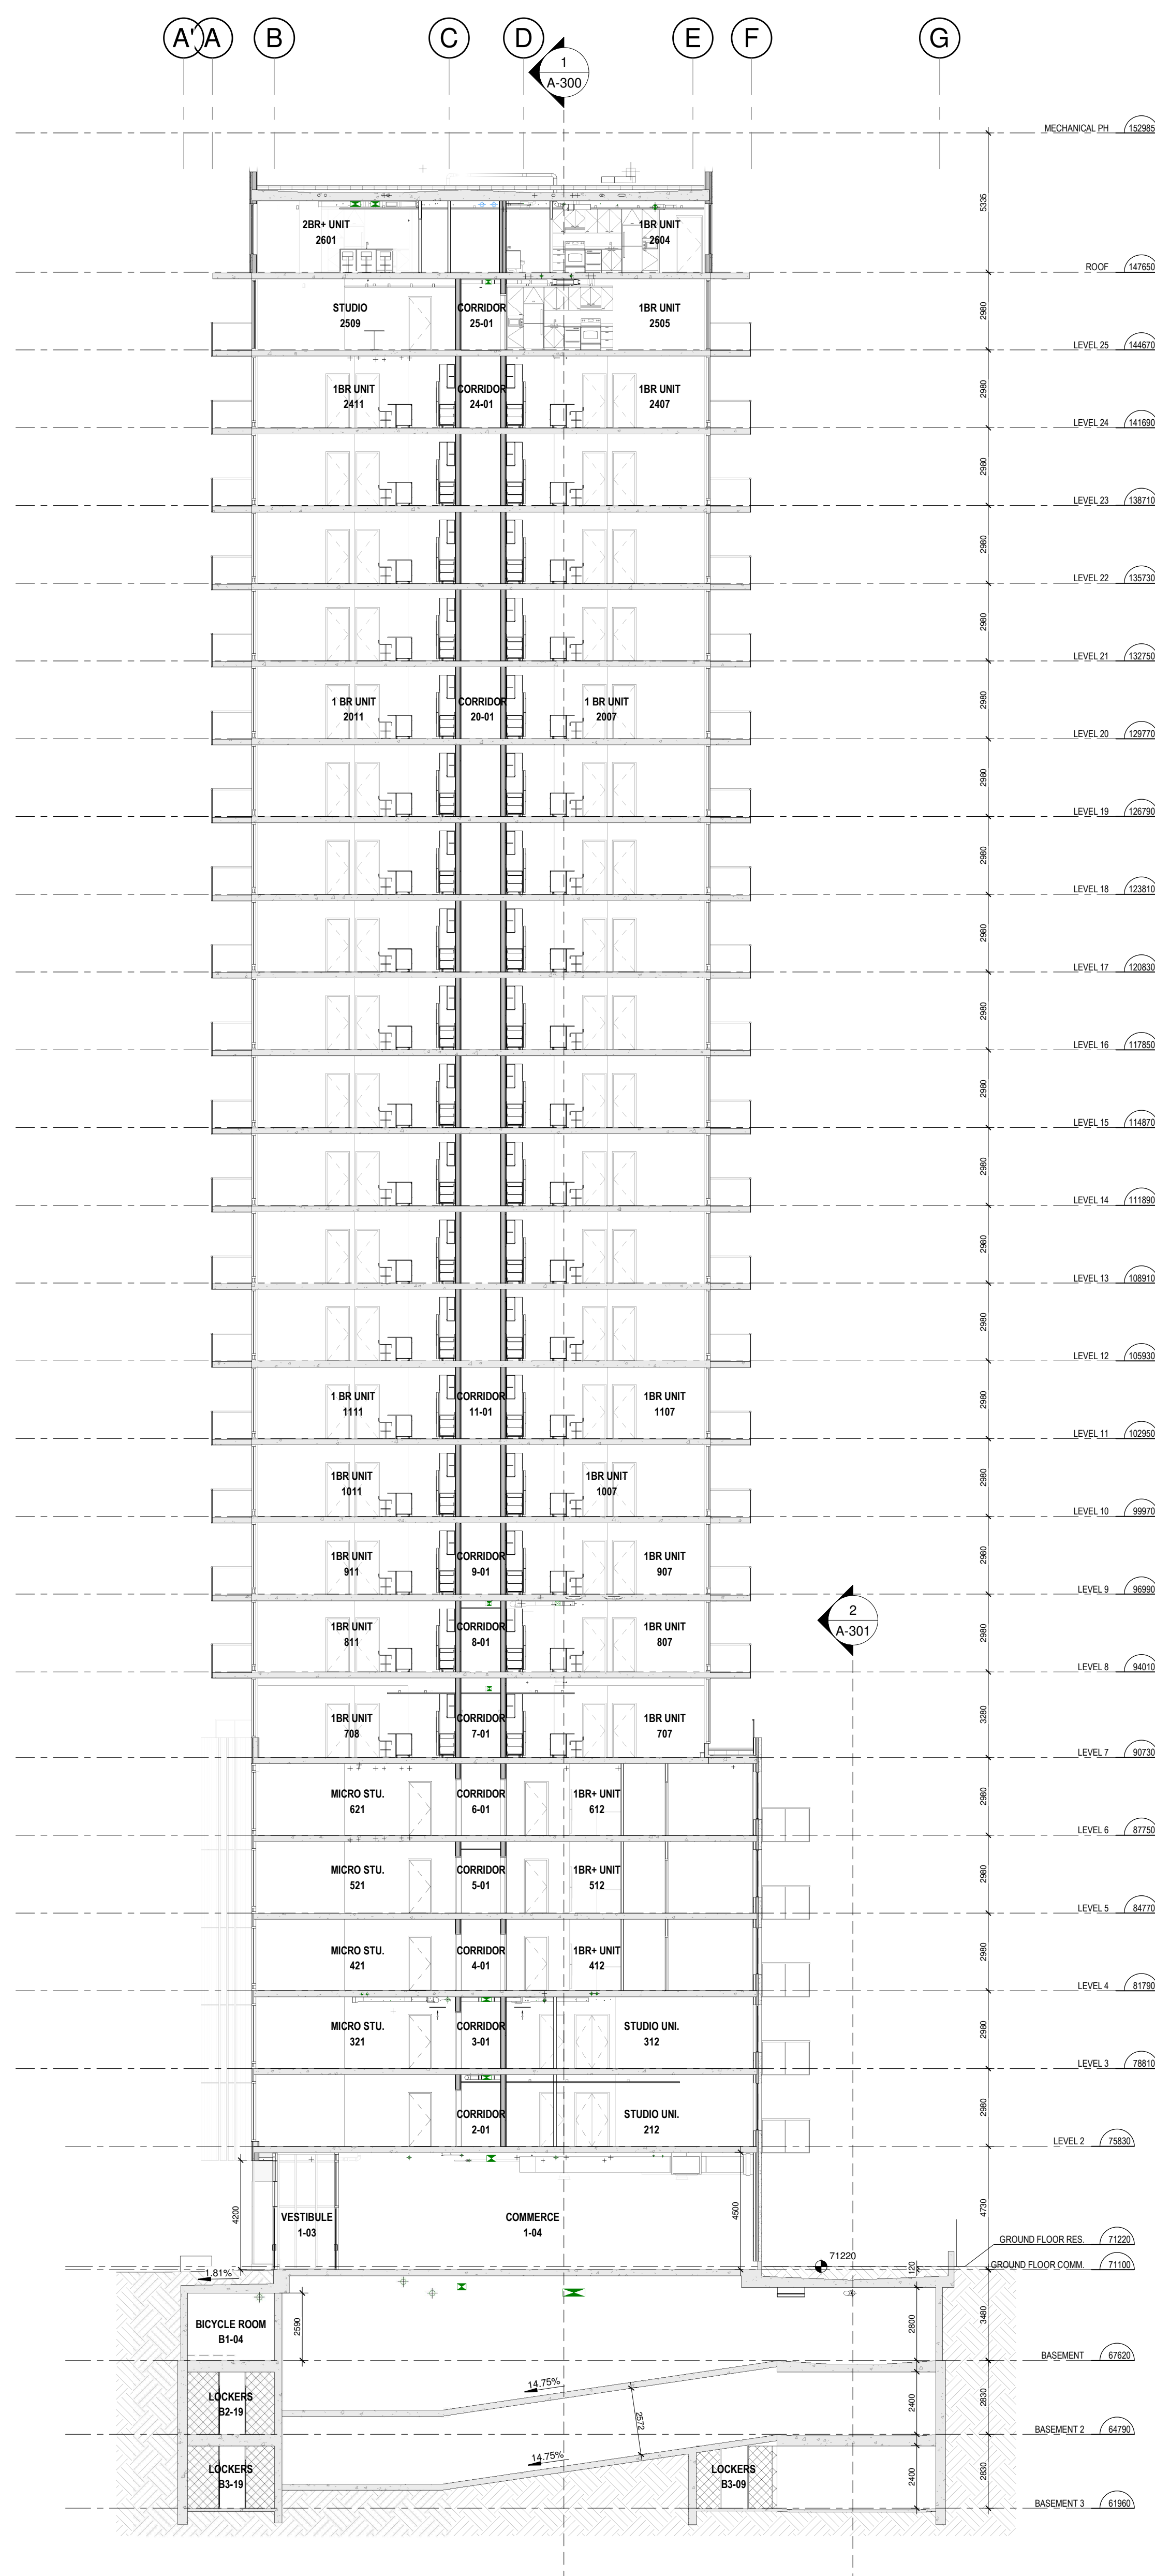

1 RAMP SECTION
A-301 1 : 150

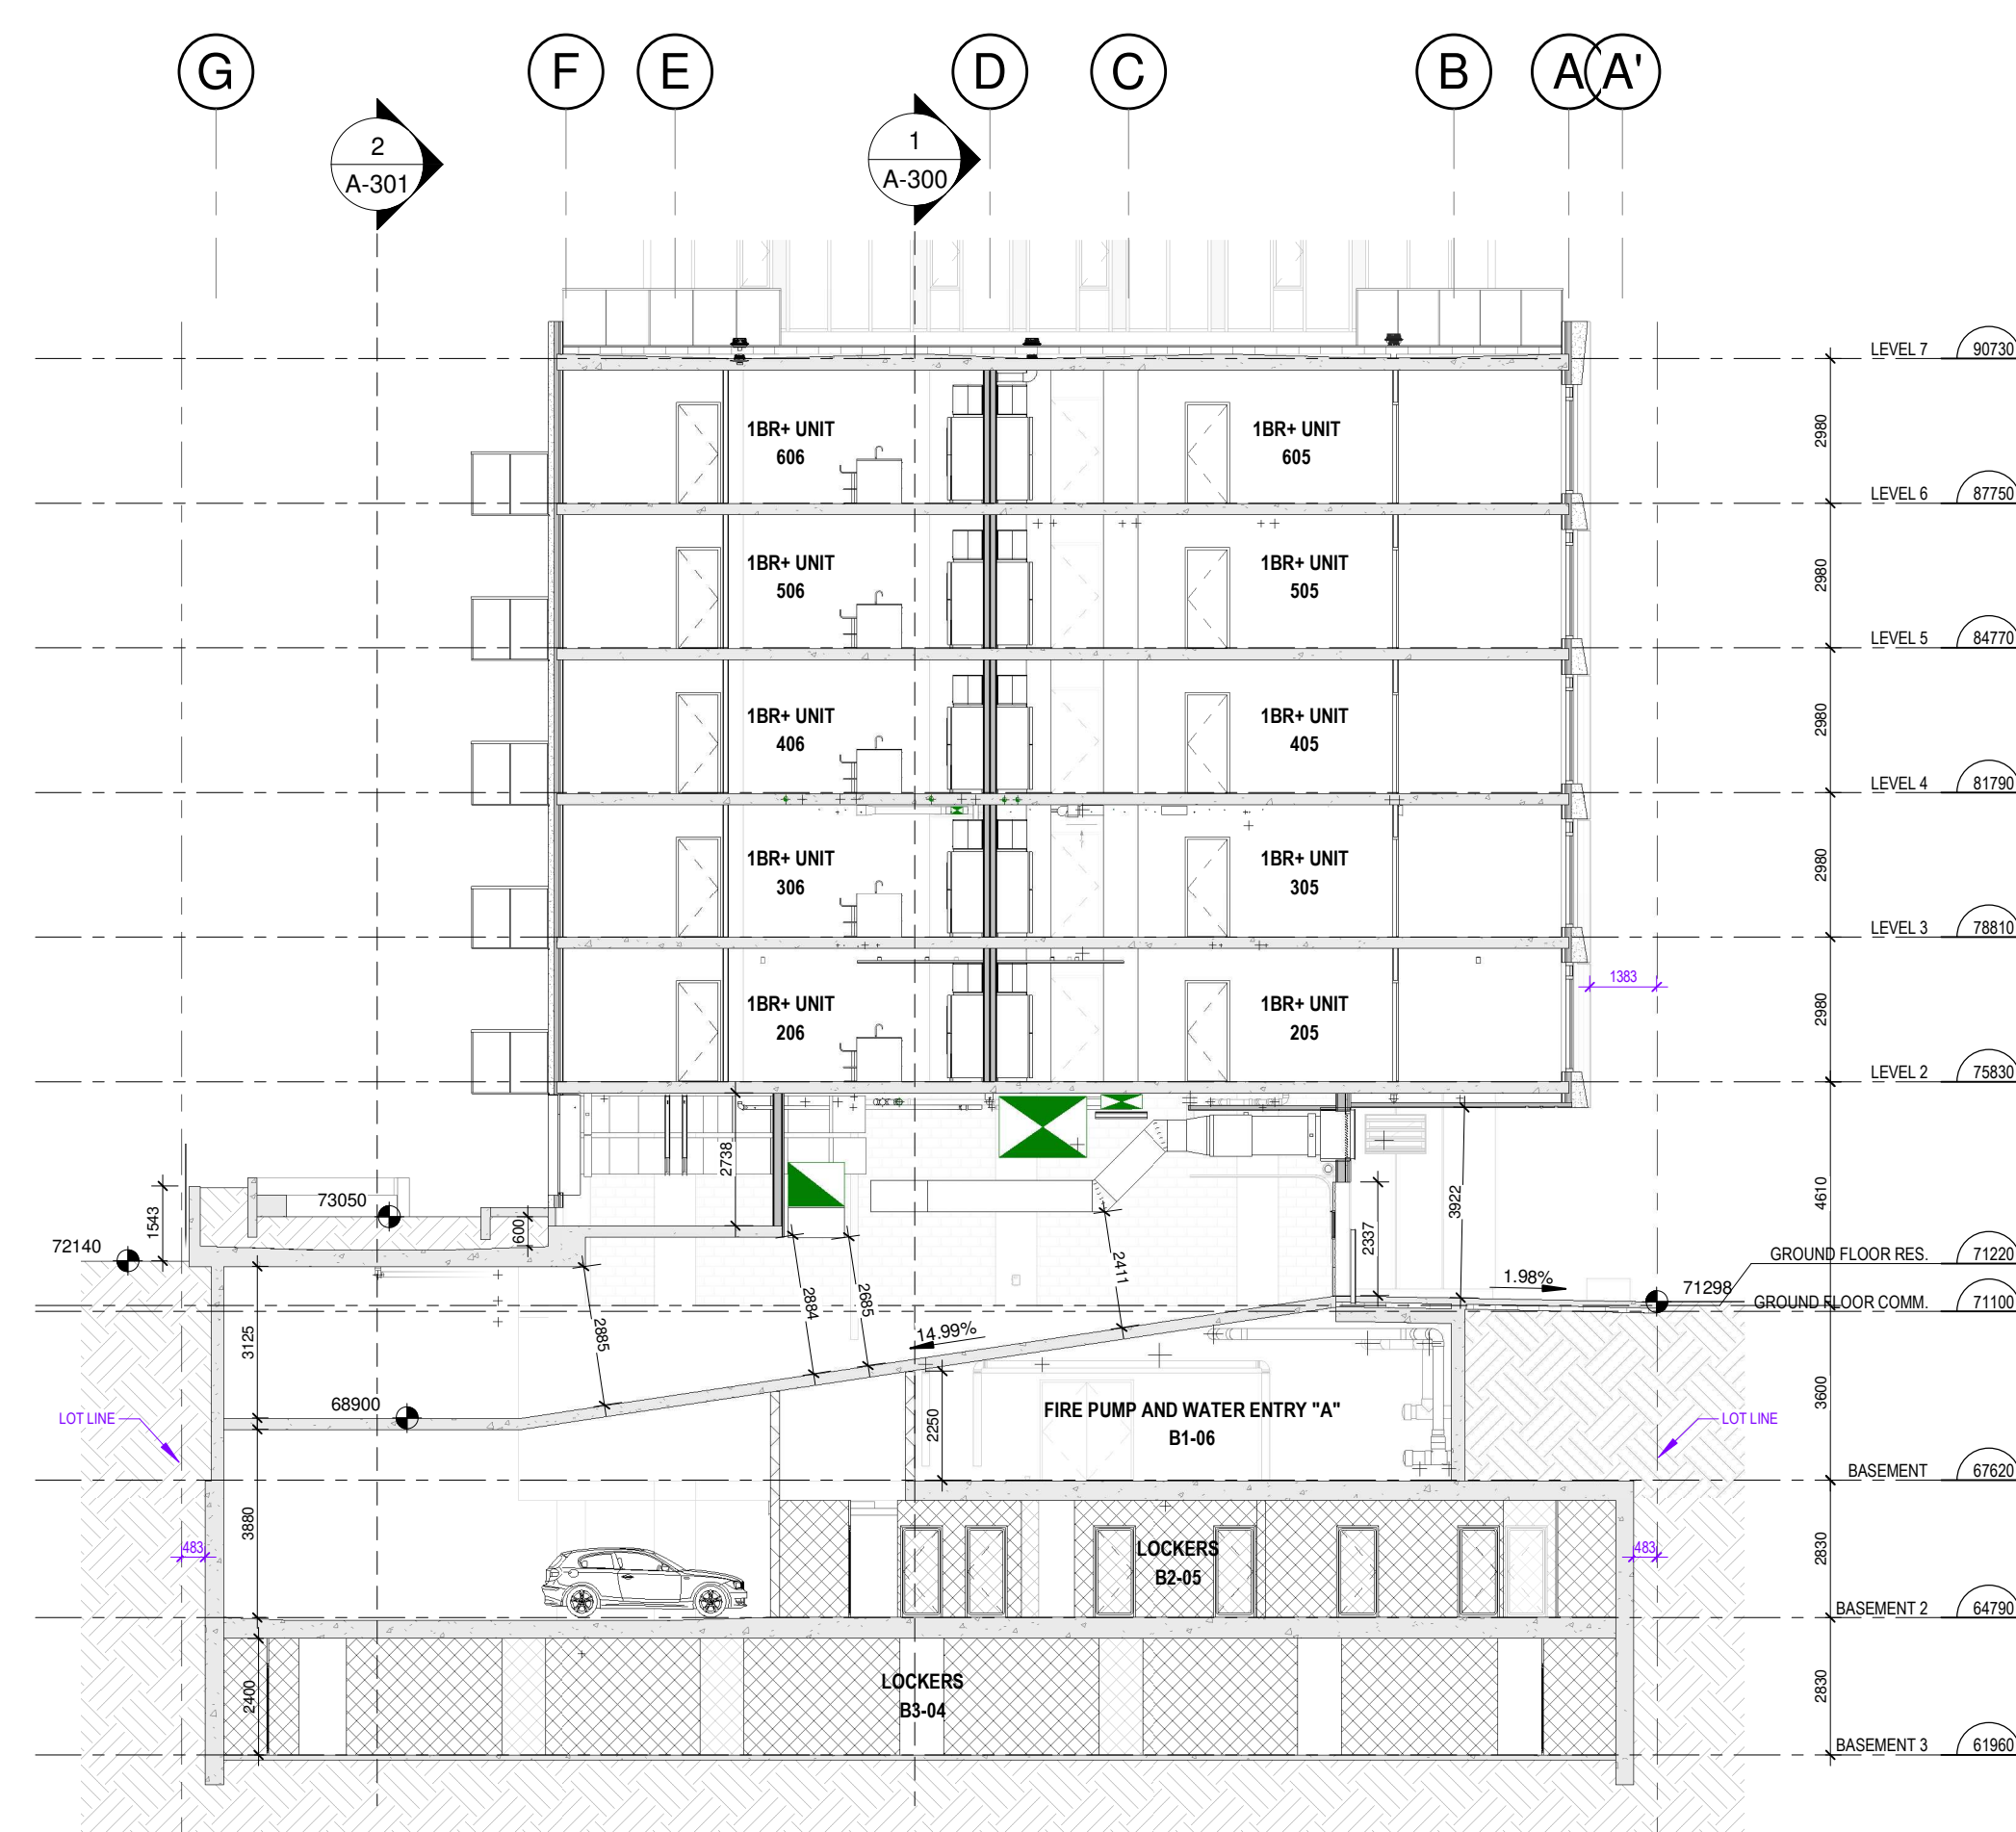


4 MECHANICAL PENTHOUSE SECTION
A-301 1 : 150

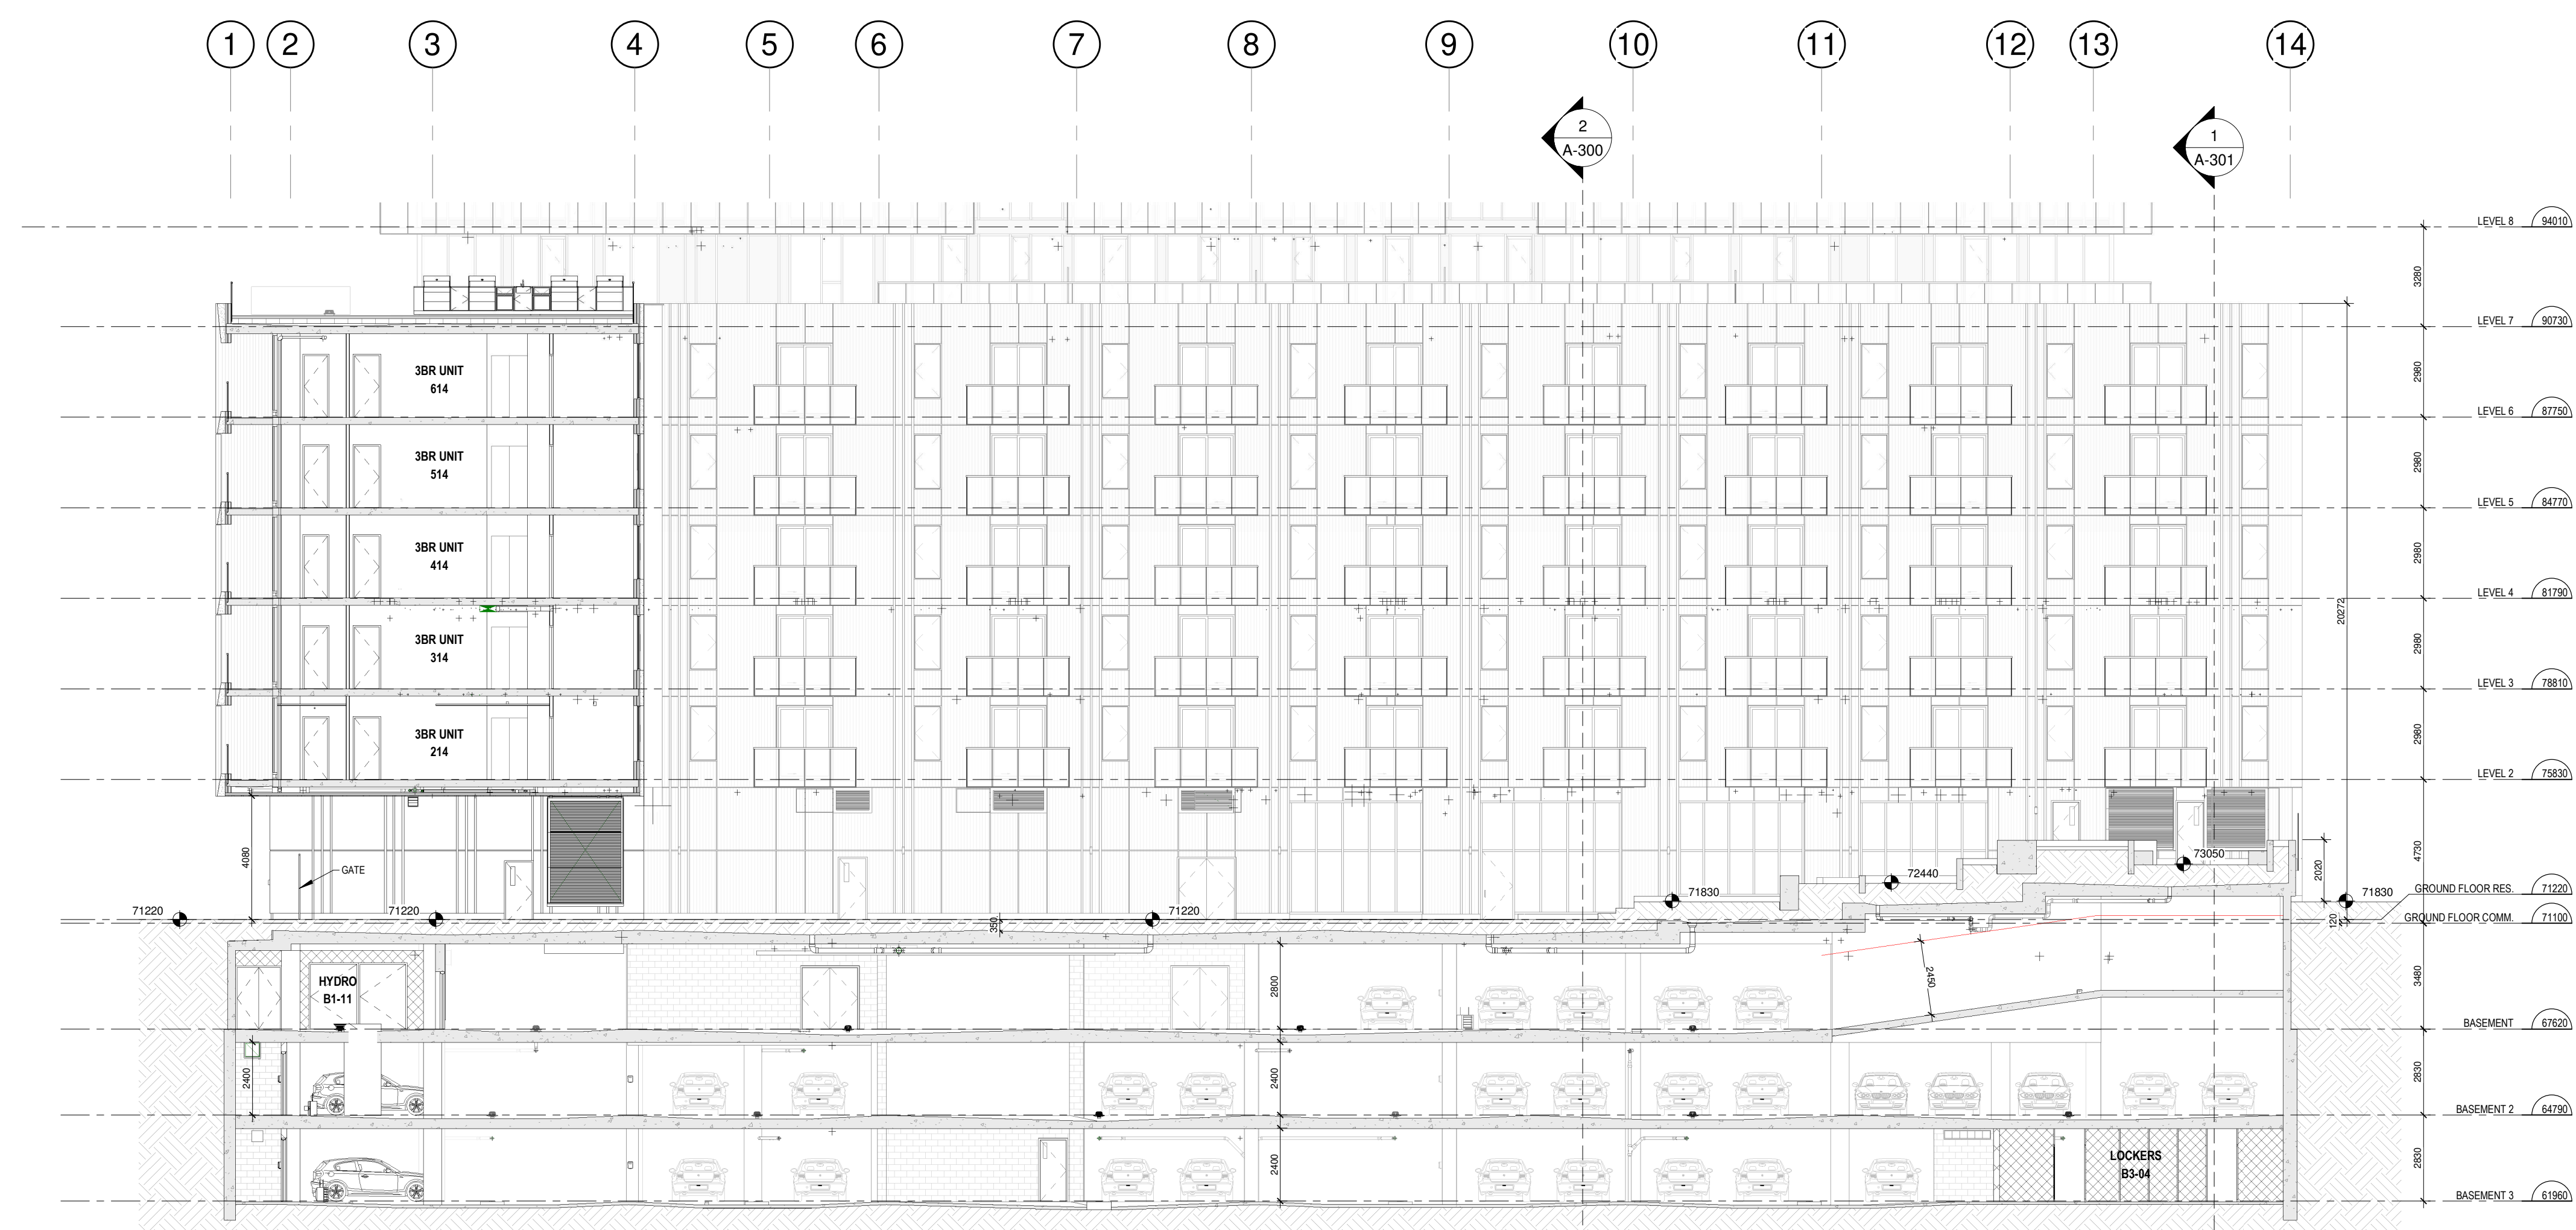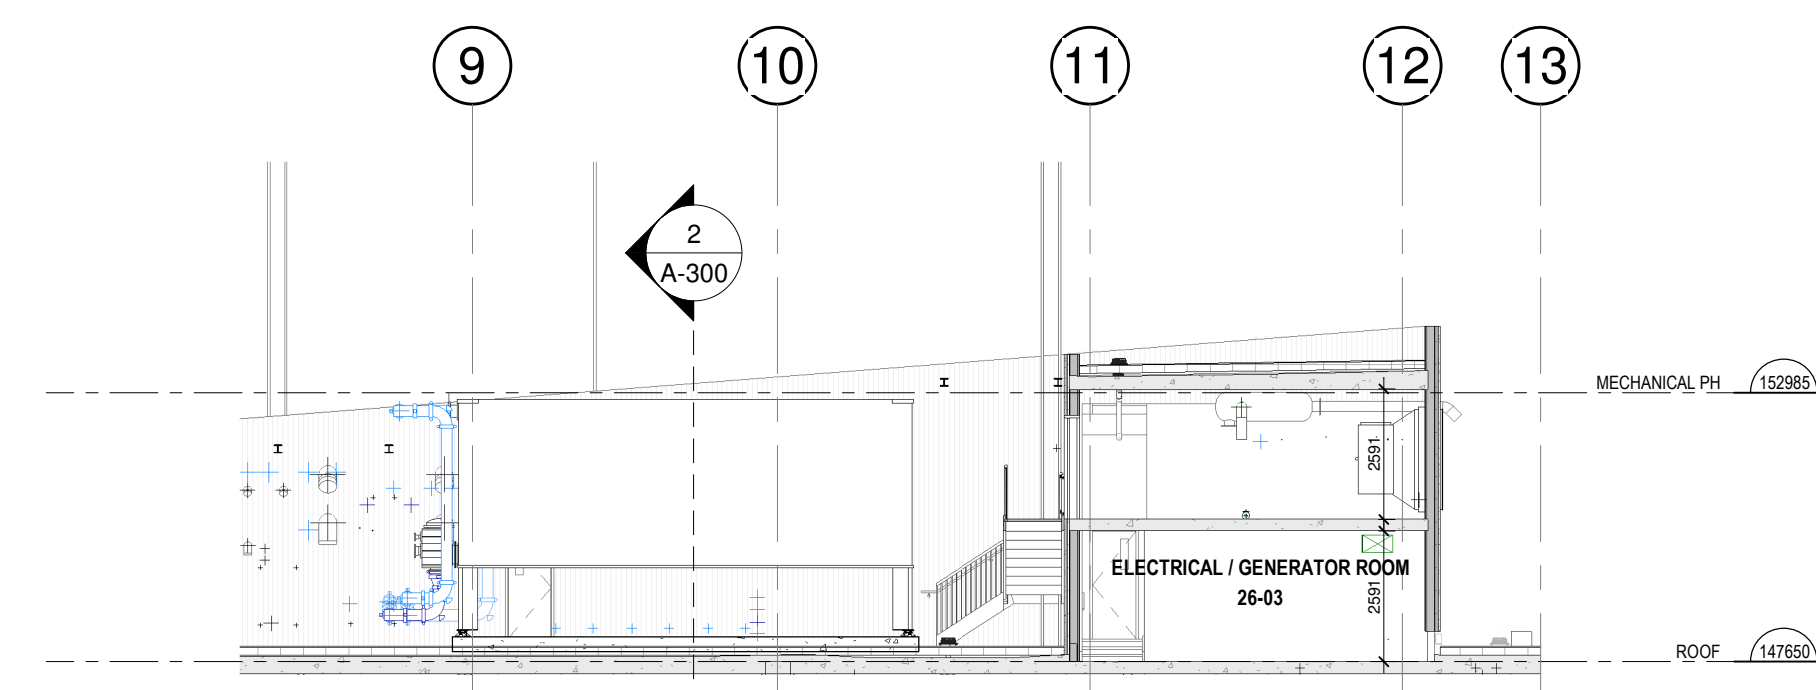


2 GARAGE SECTION
A-301 1 : 150


3 RAMP SECTION 2
A-301 1 : 150

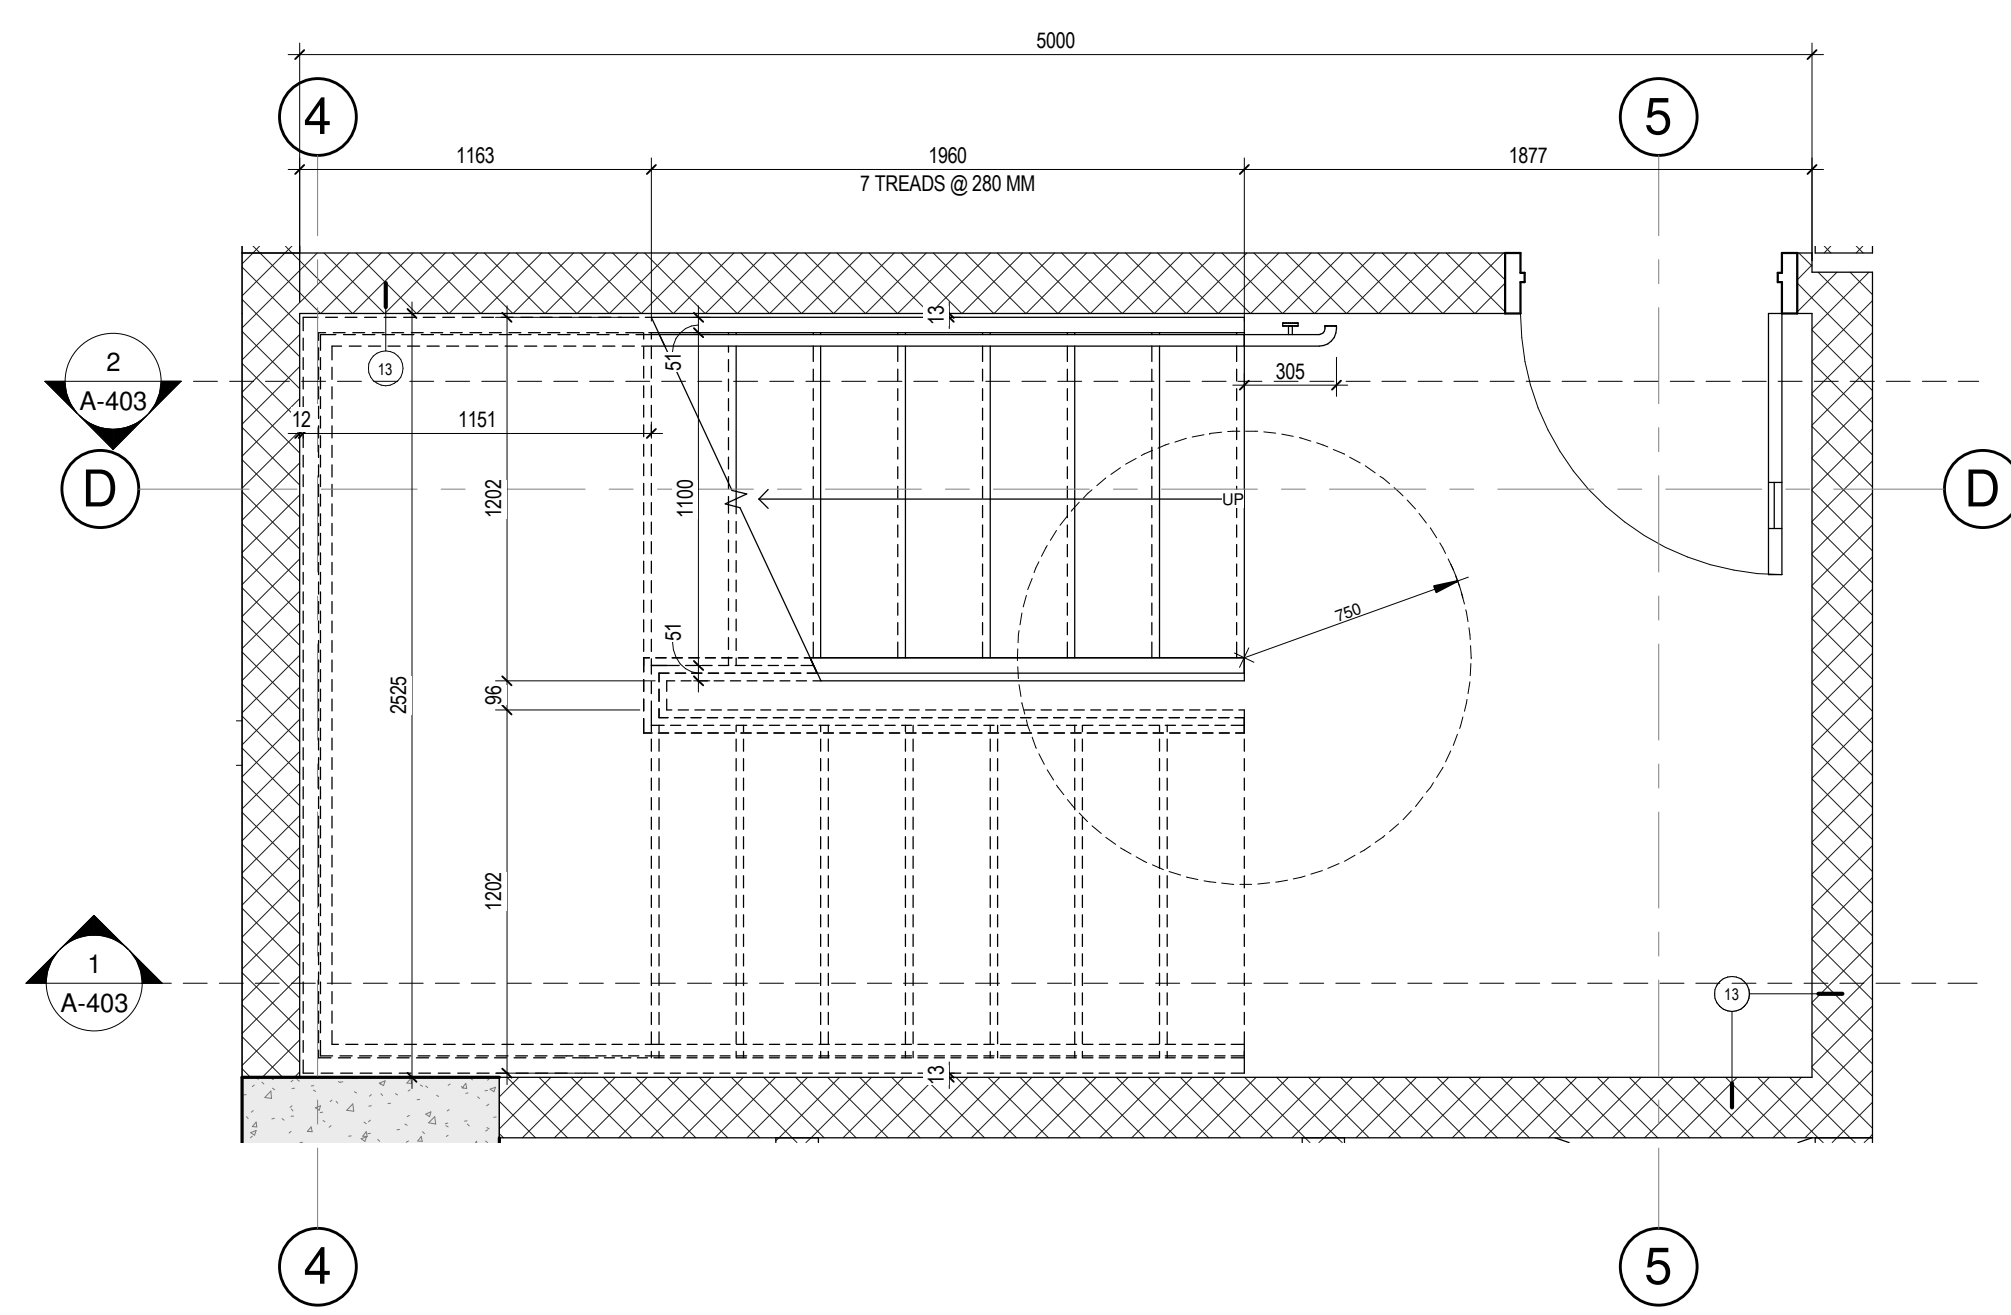


1 STAIR S1 - BASEMENT 3
A-401 1 : 25

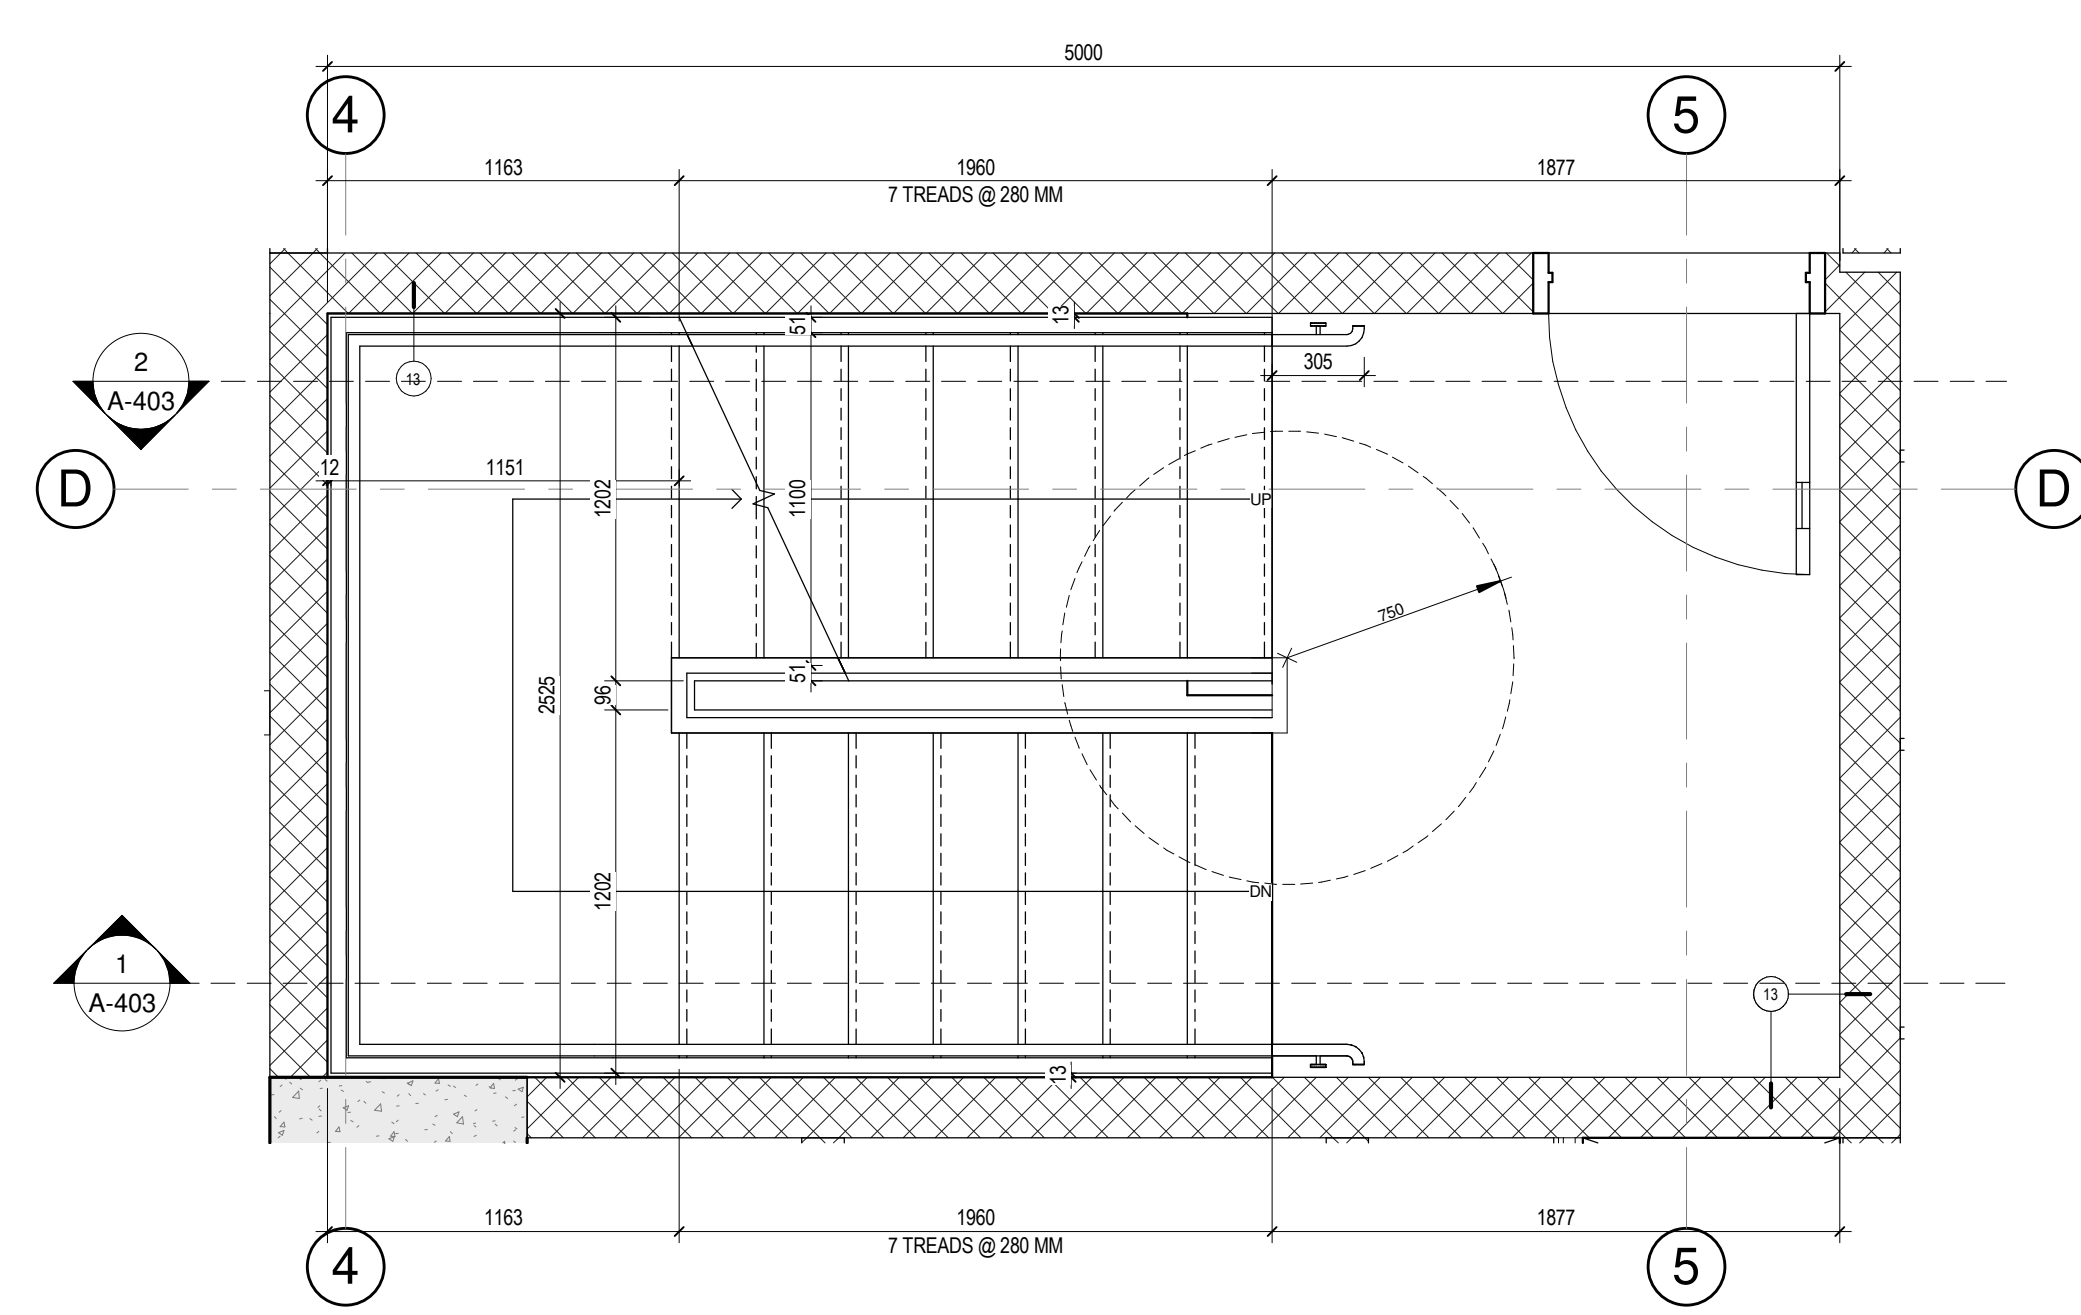


2 STAIR S1 - BASEMENT 2
A-401 1 : 25

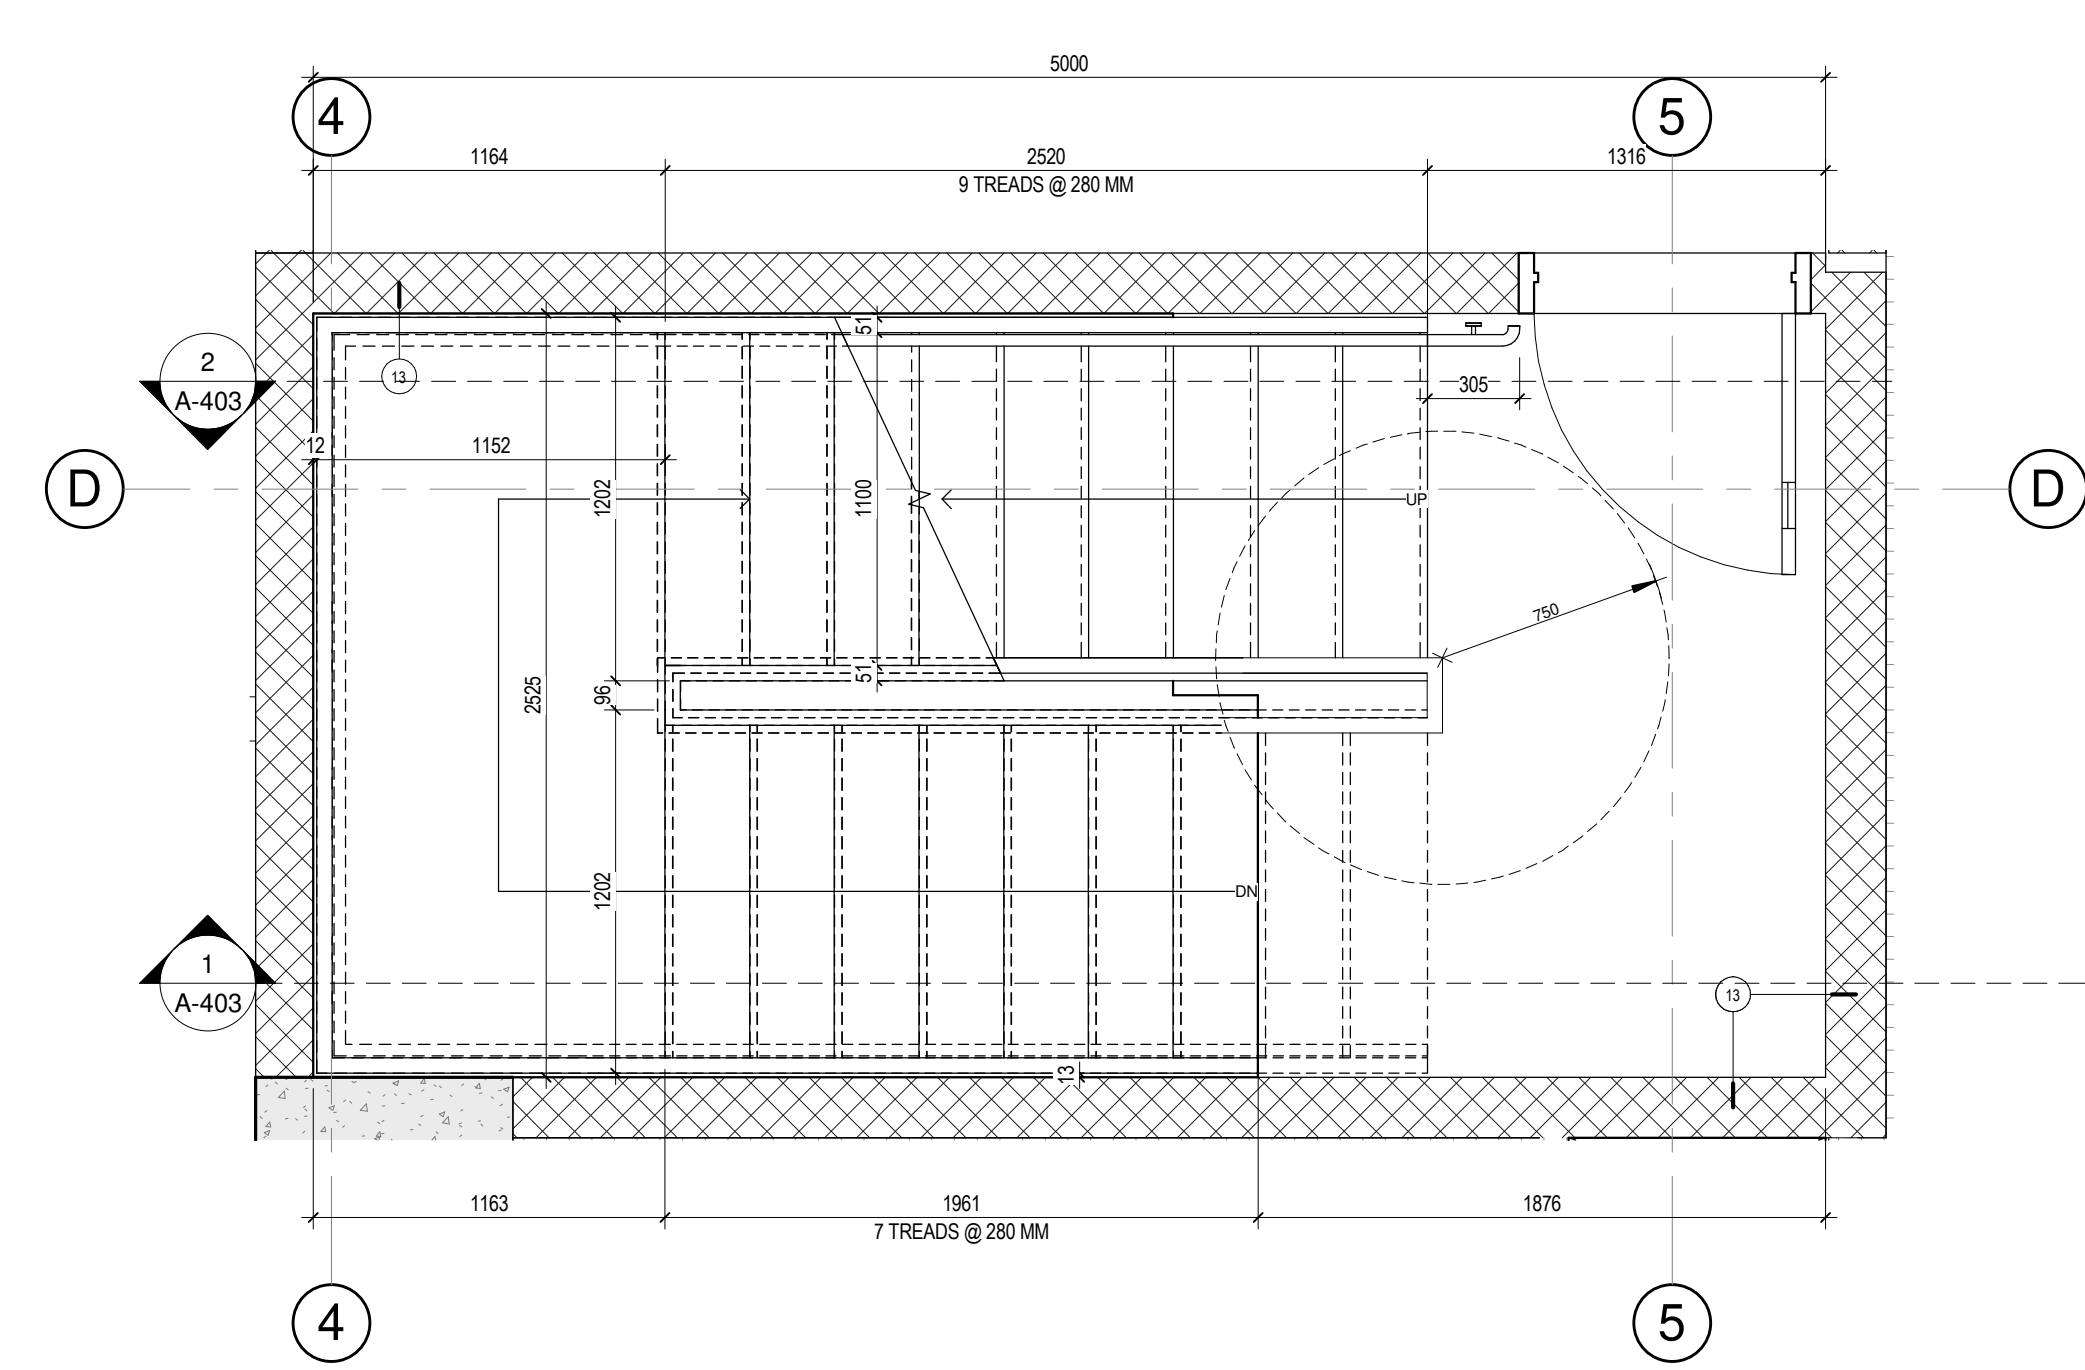


3 STAIR S1 - BASEMENT 1
A-401 1 : 25

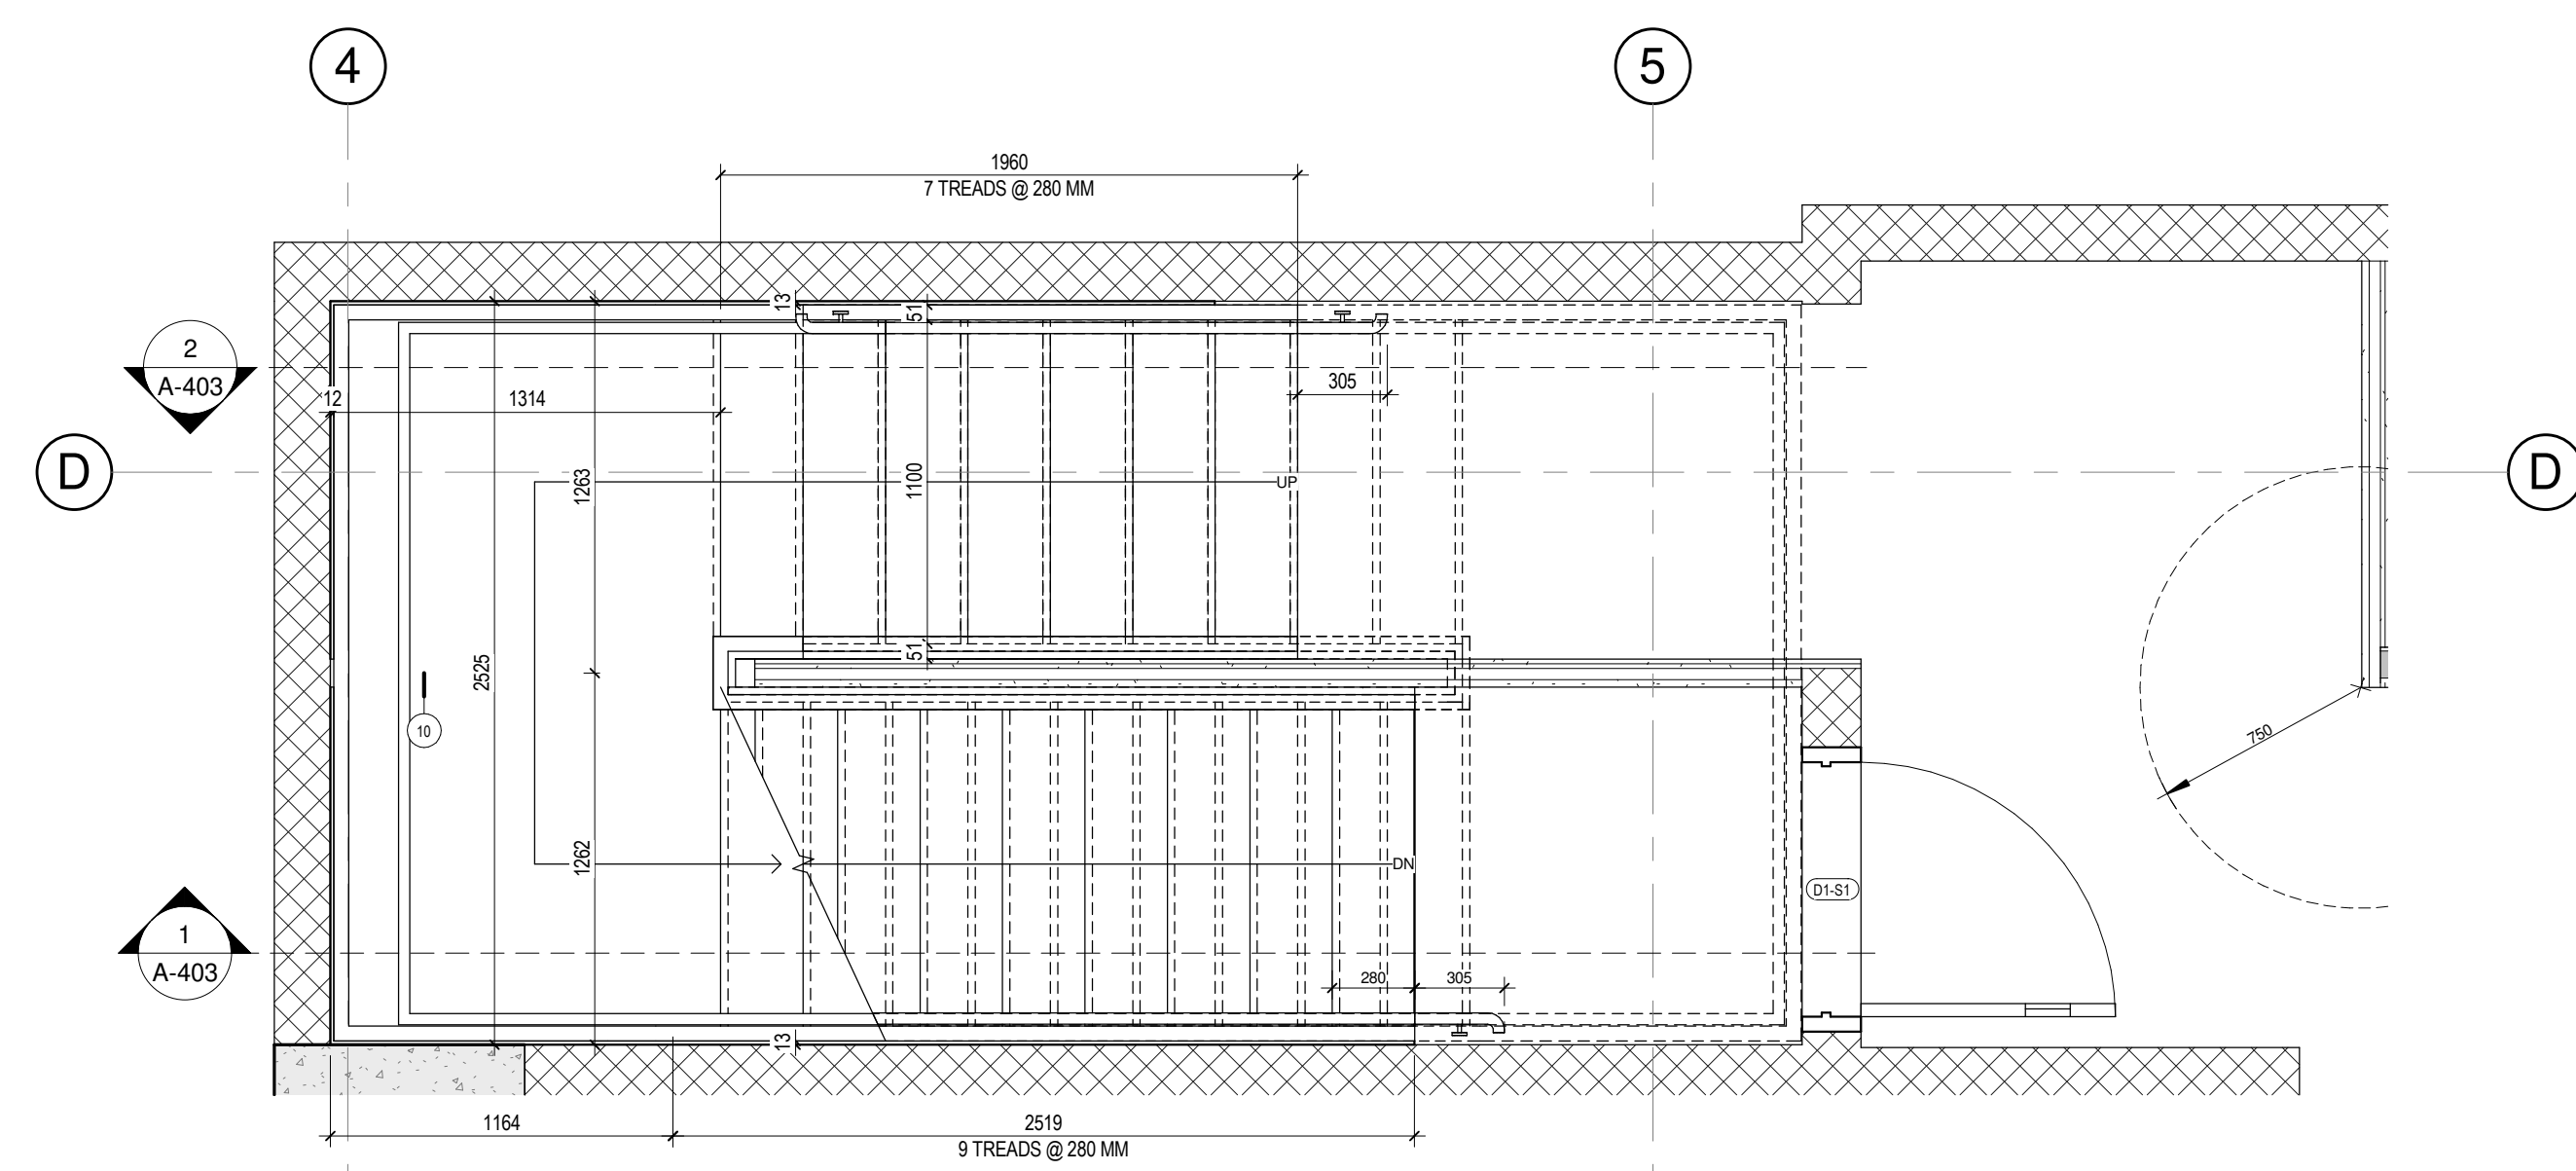


4 STAIR S1 - GROUND FLOOR RES.
A-401 1 : 25

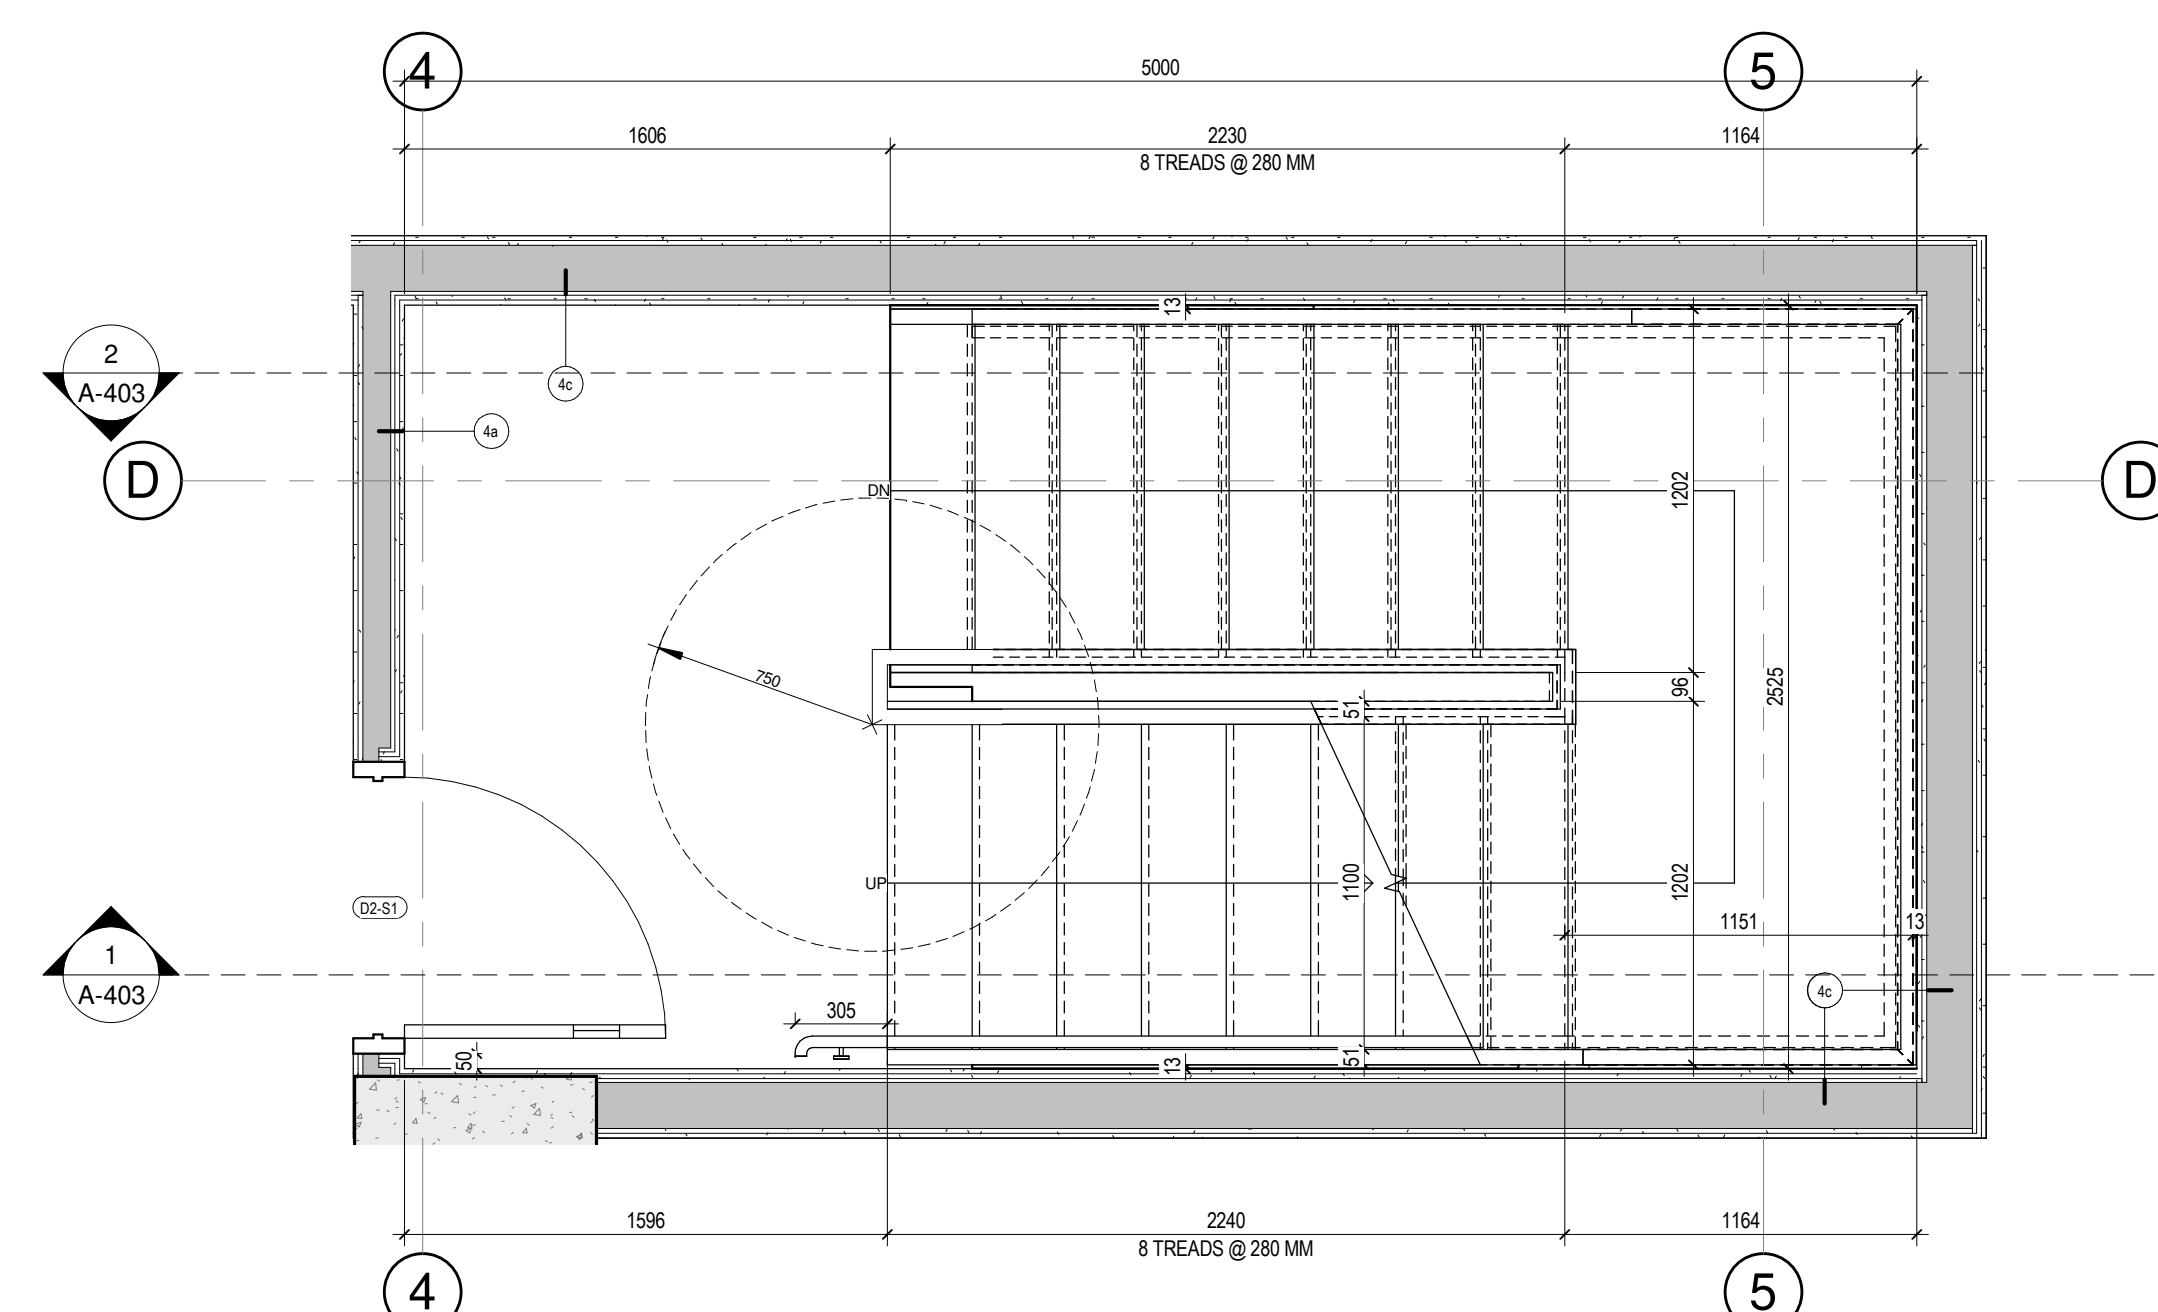


5 STAIR S1 - LEVEL 2
A-401 1 : 25

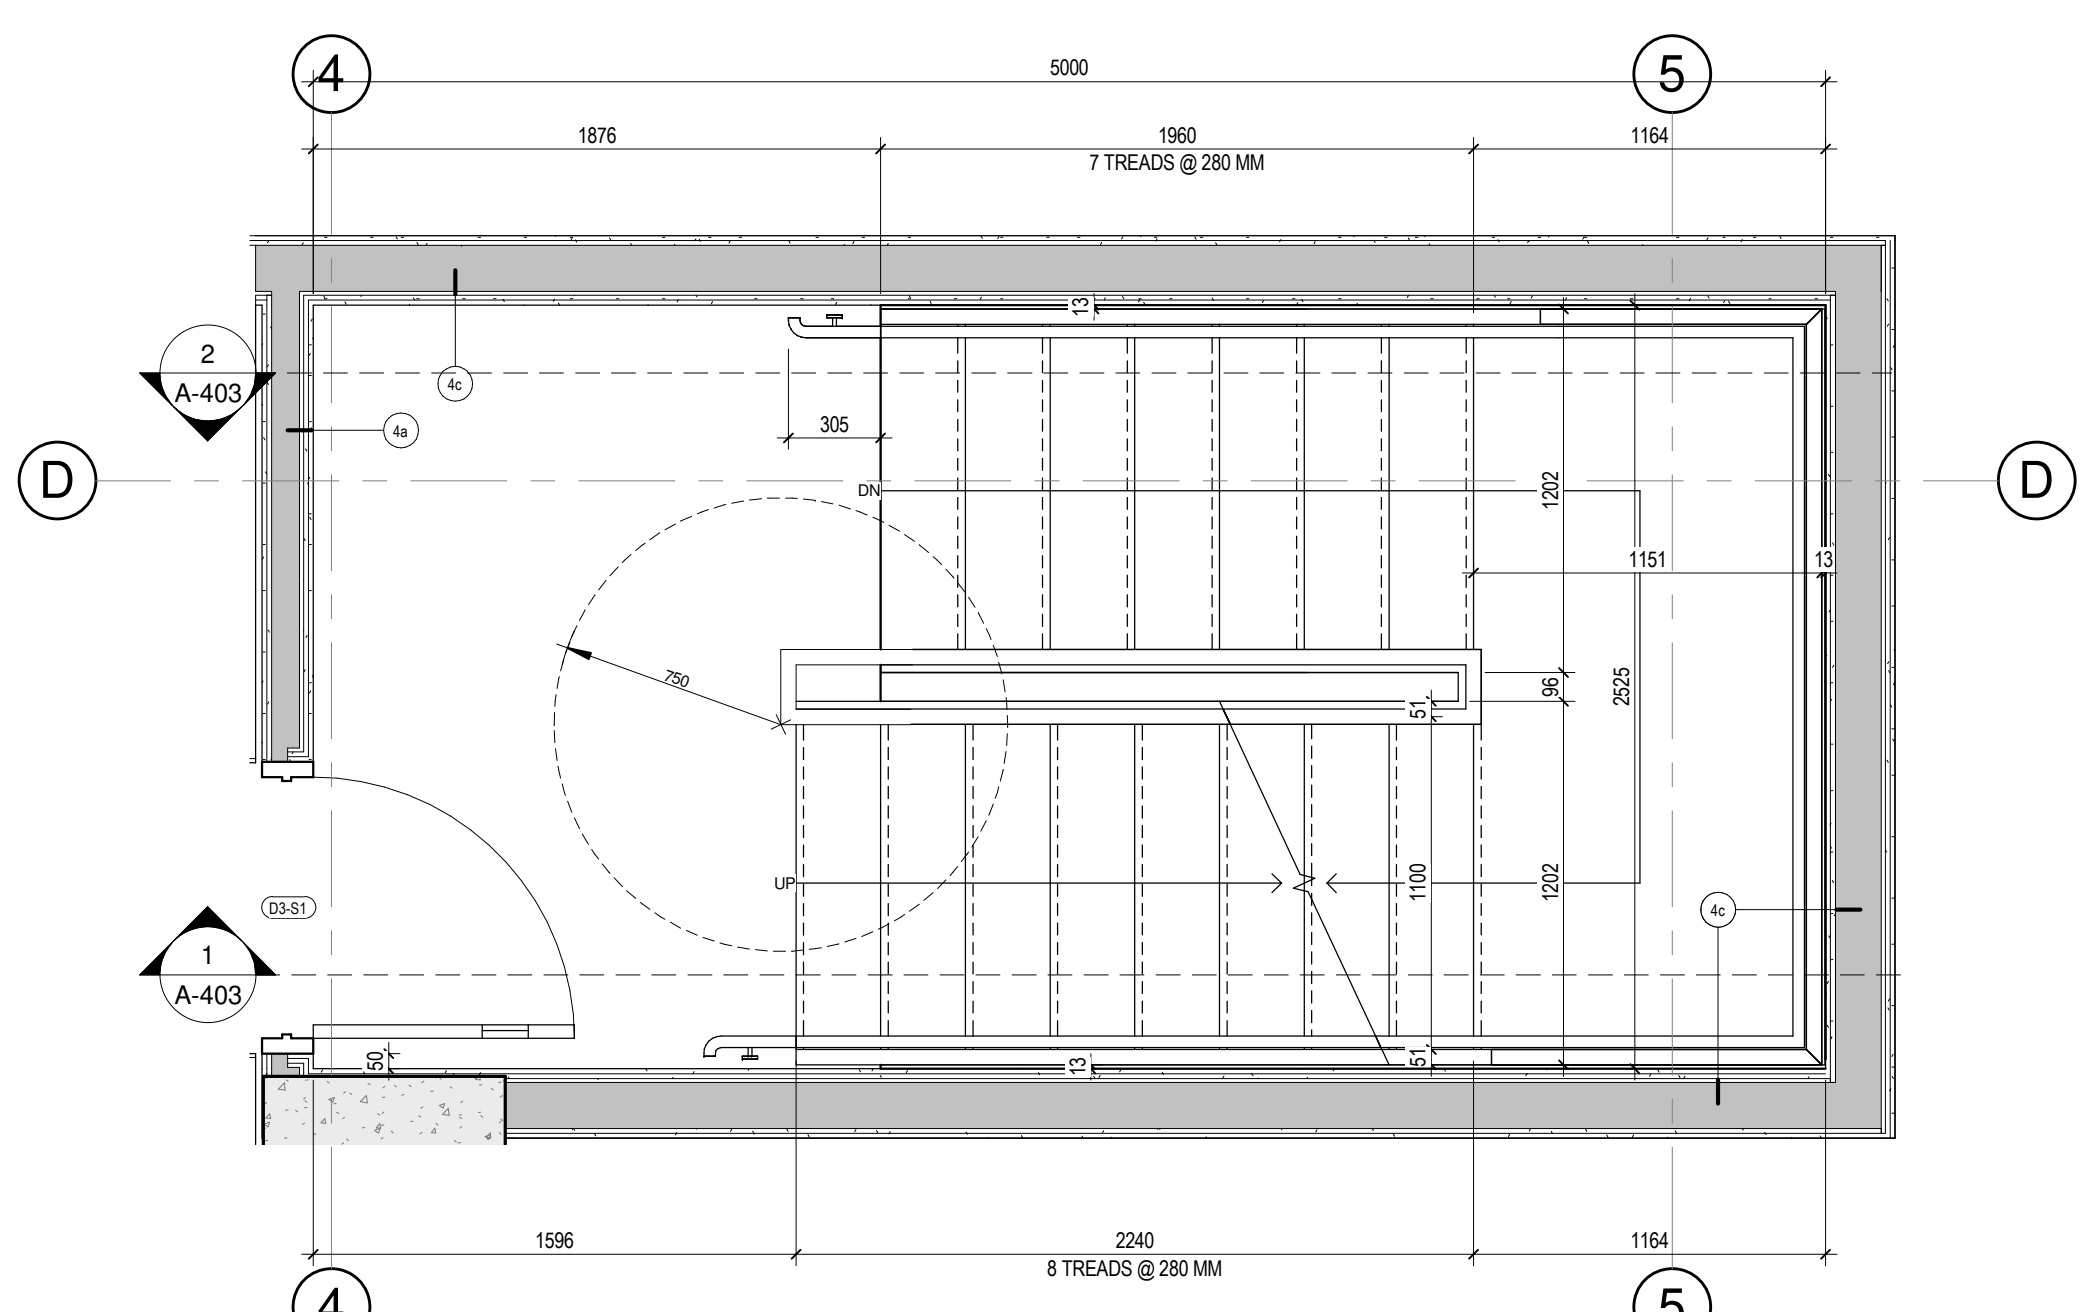


6 STAIR S1 - LEVELS 3-6
A-401 1 : 25

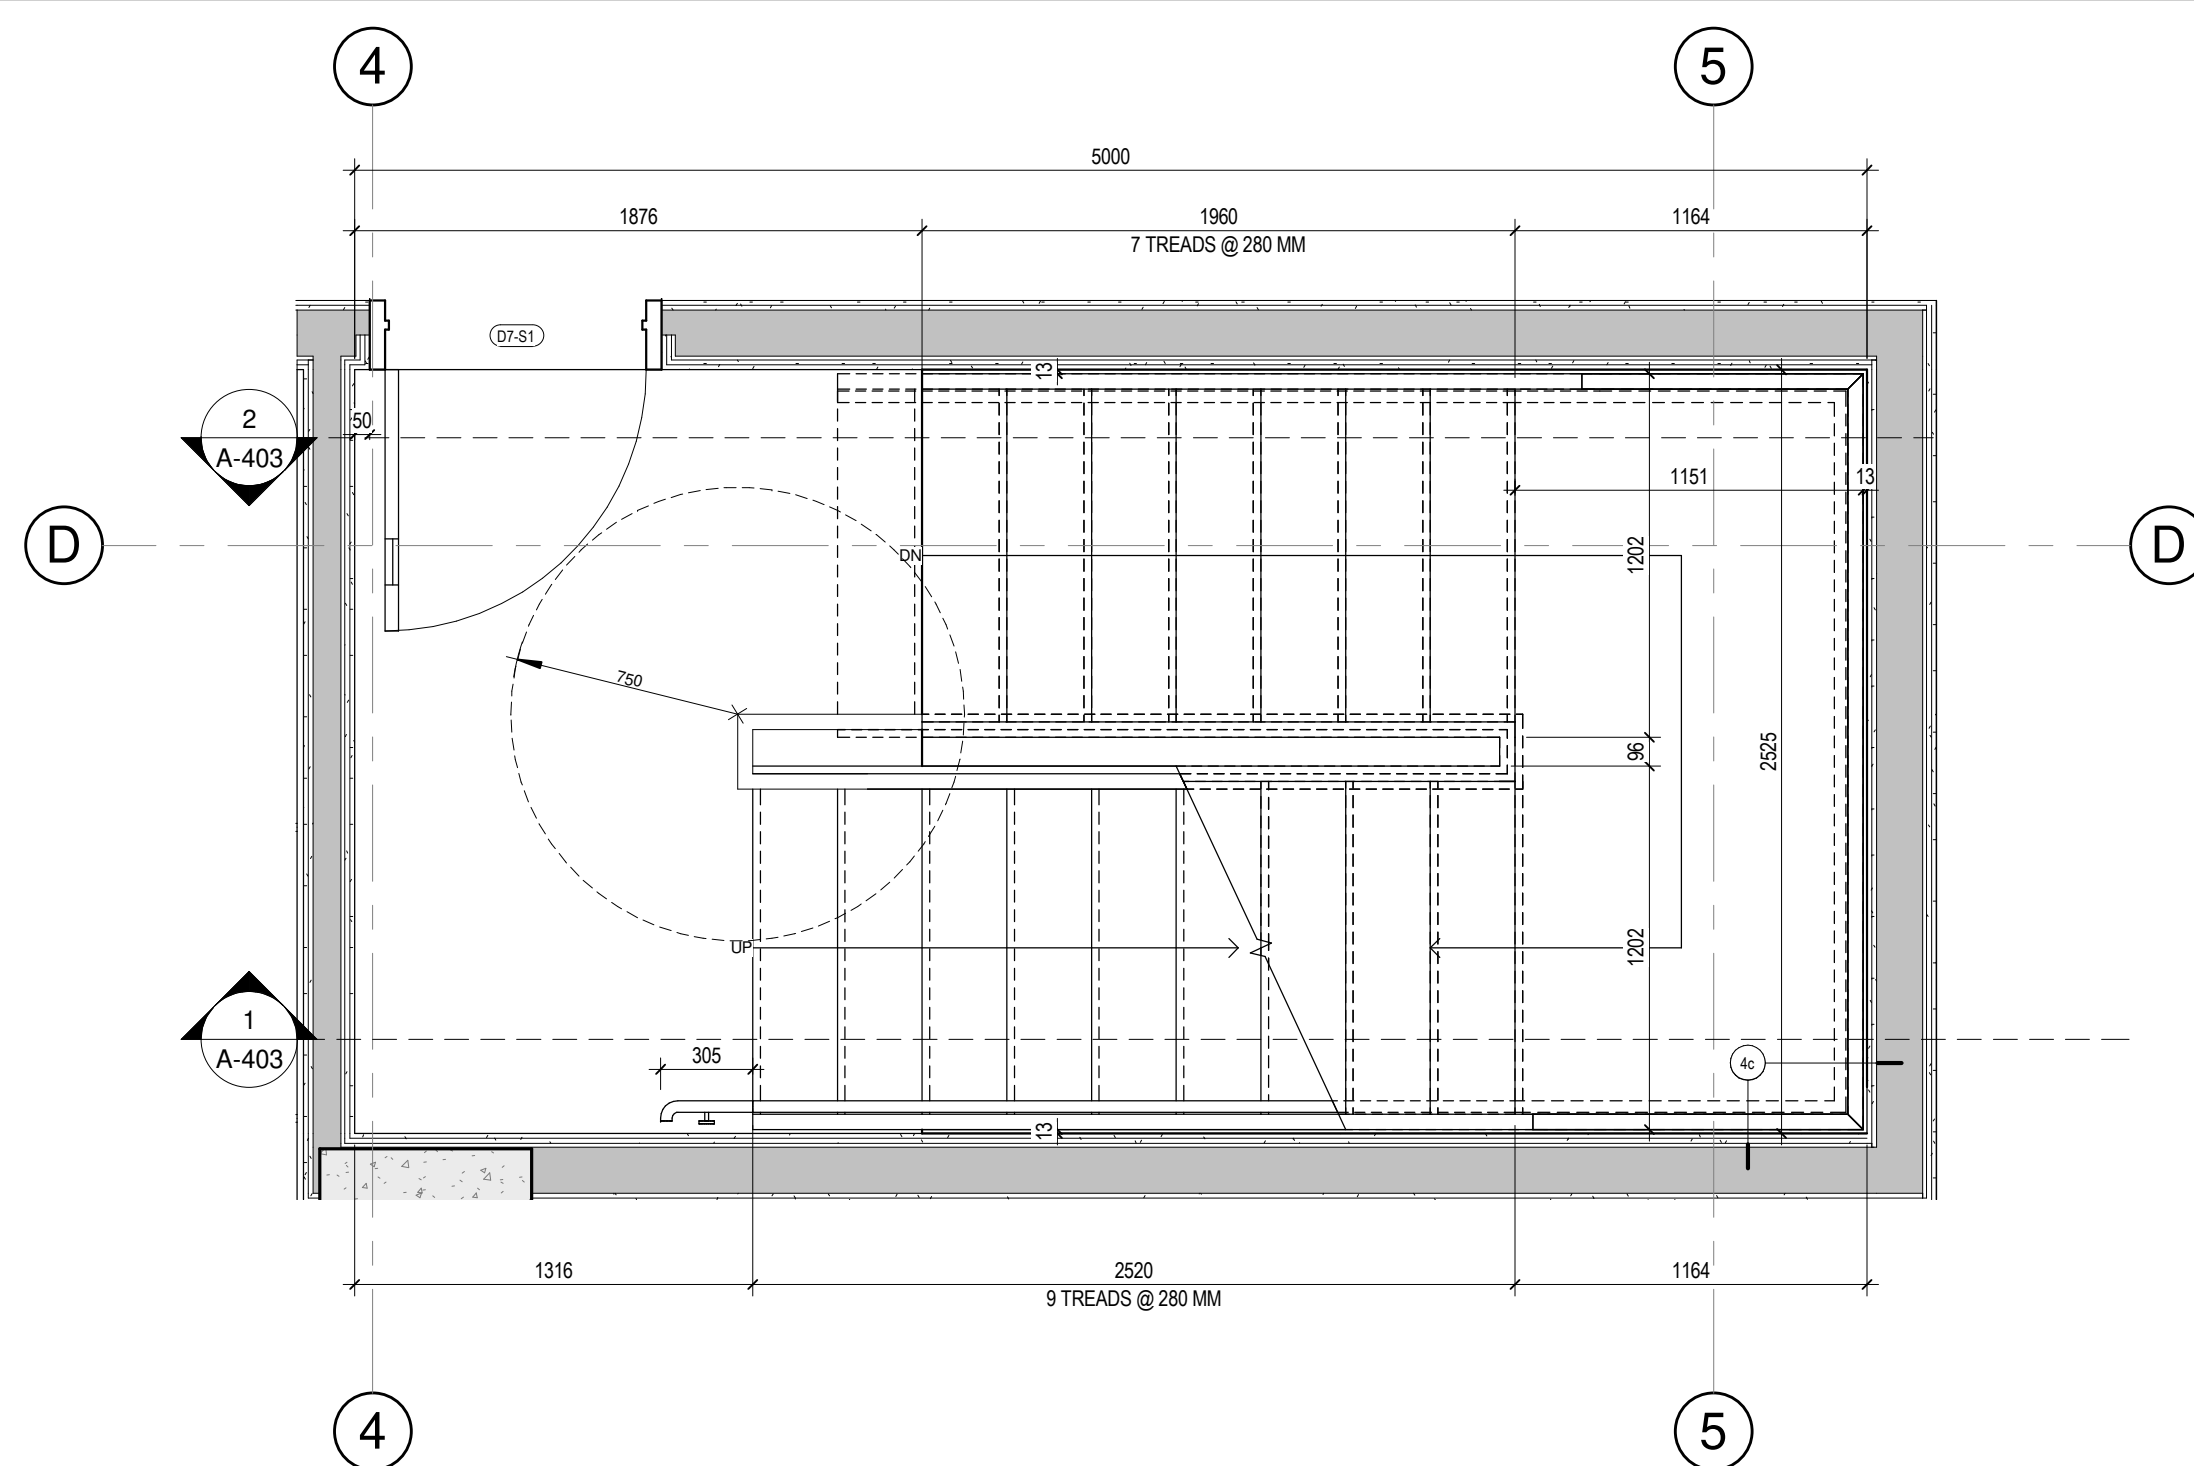


11 STAIR S1 - LEVELS 7
A-401 1:25

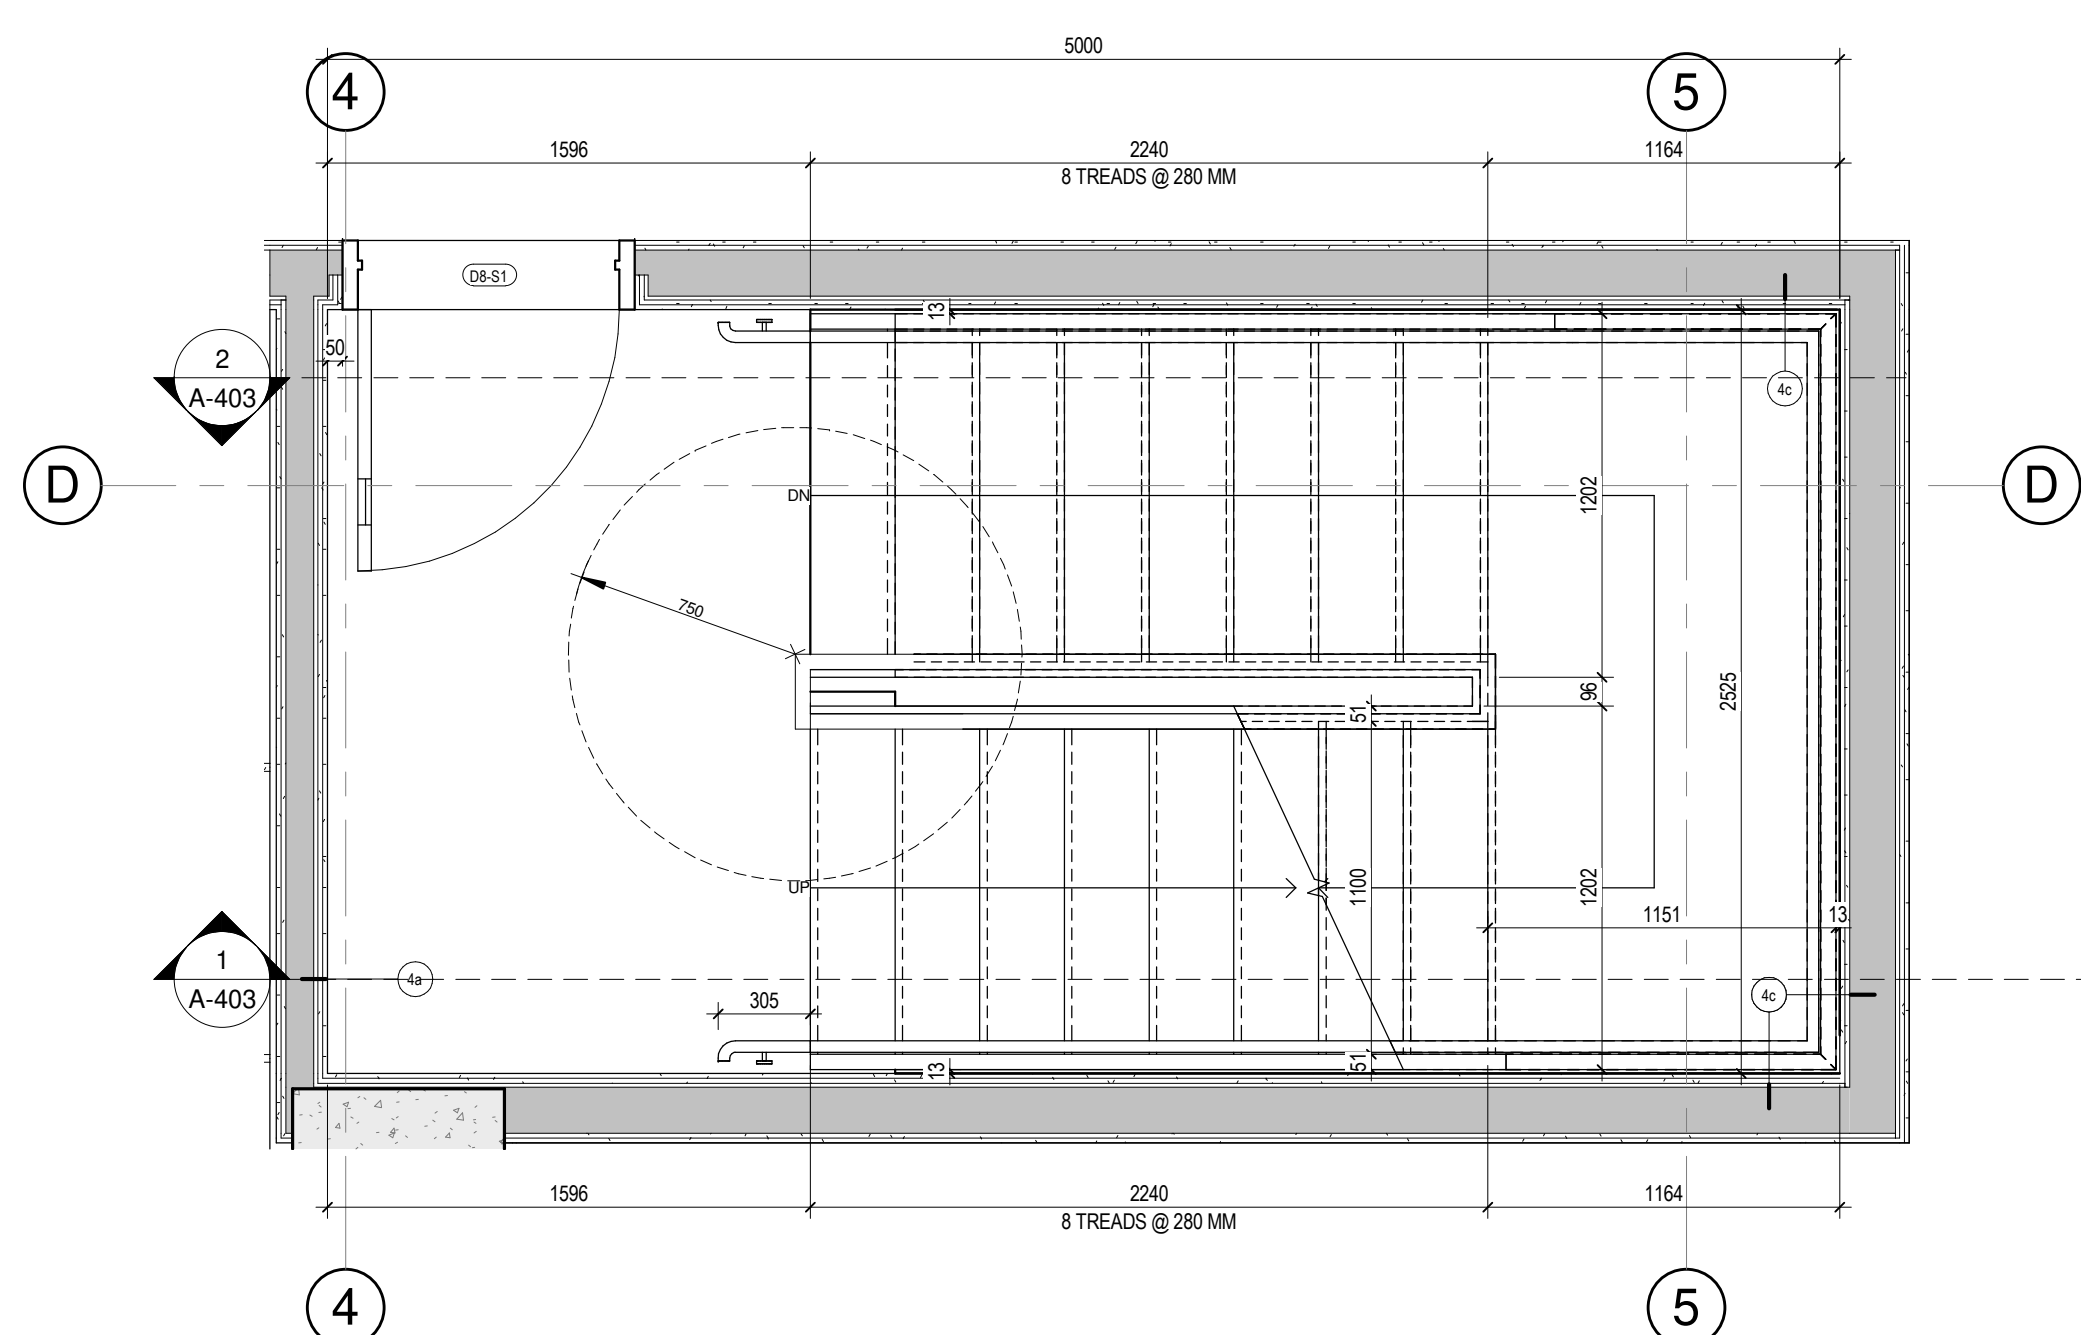

7 STAIR S1 - LEVELS 8
A-401 1:25

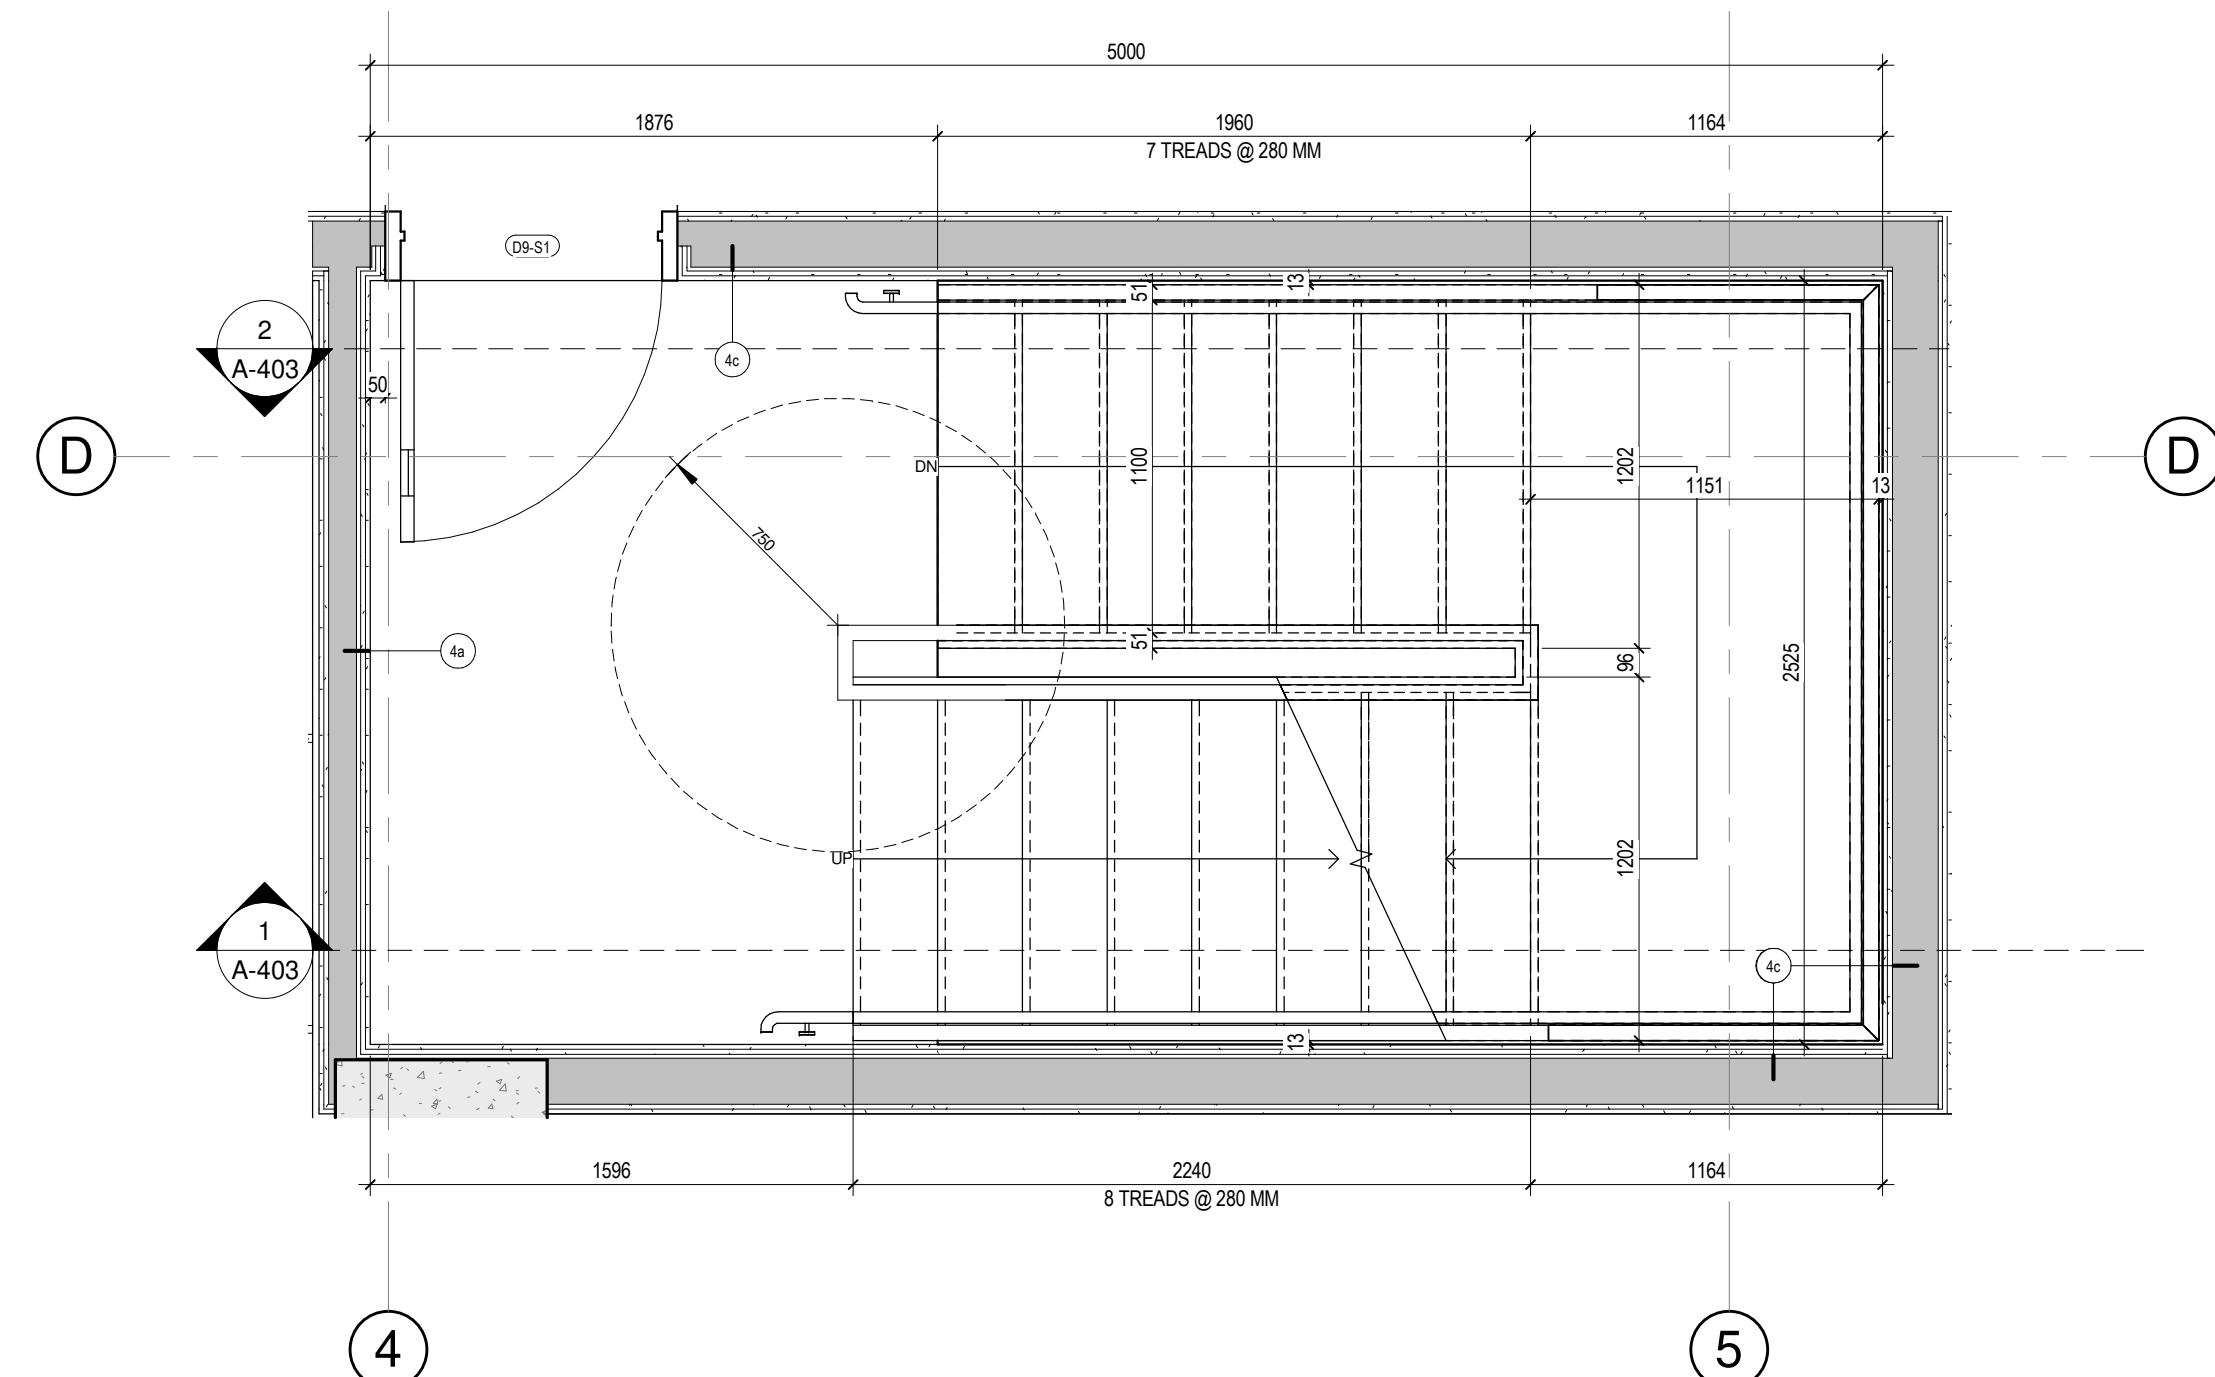


12 STAIR S1 - LEVELS 9-24
A-401 1 : 25

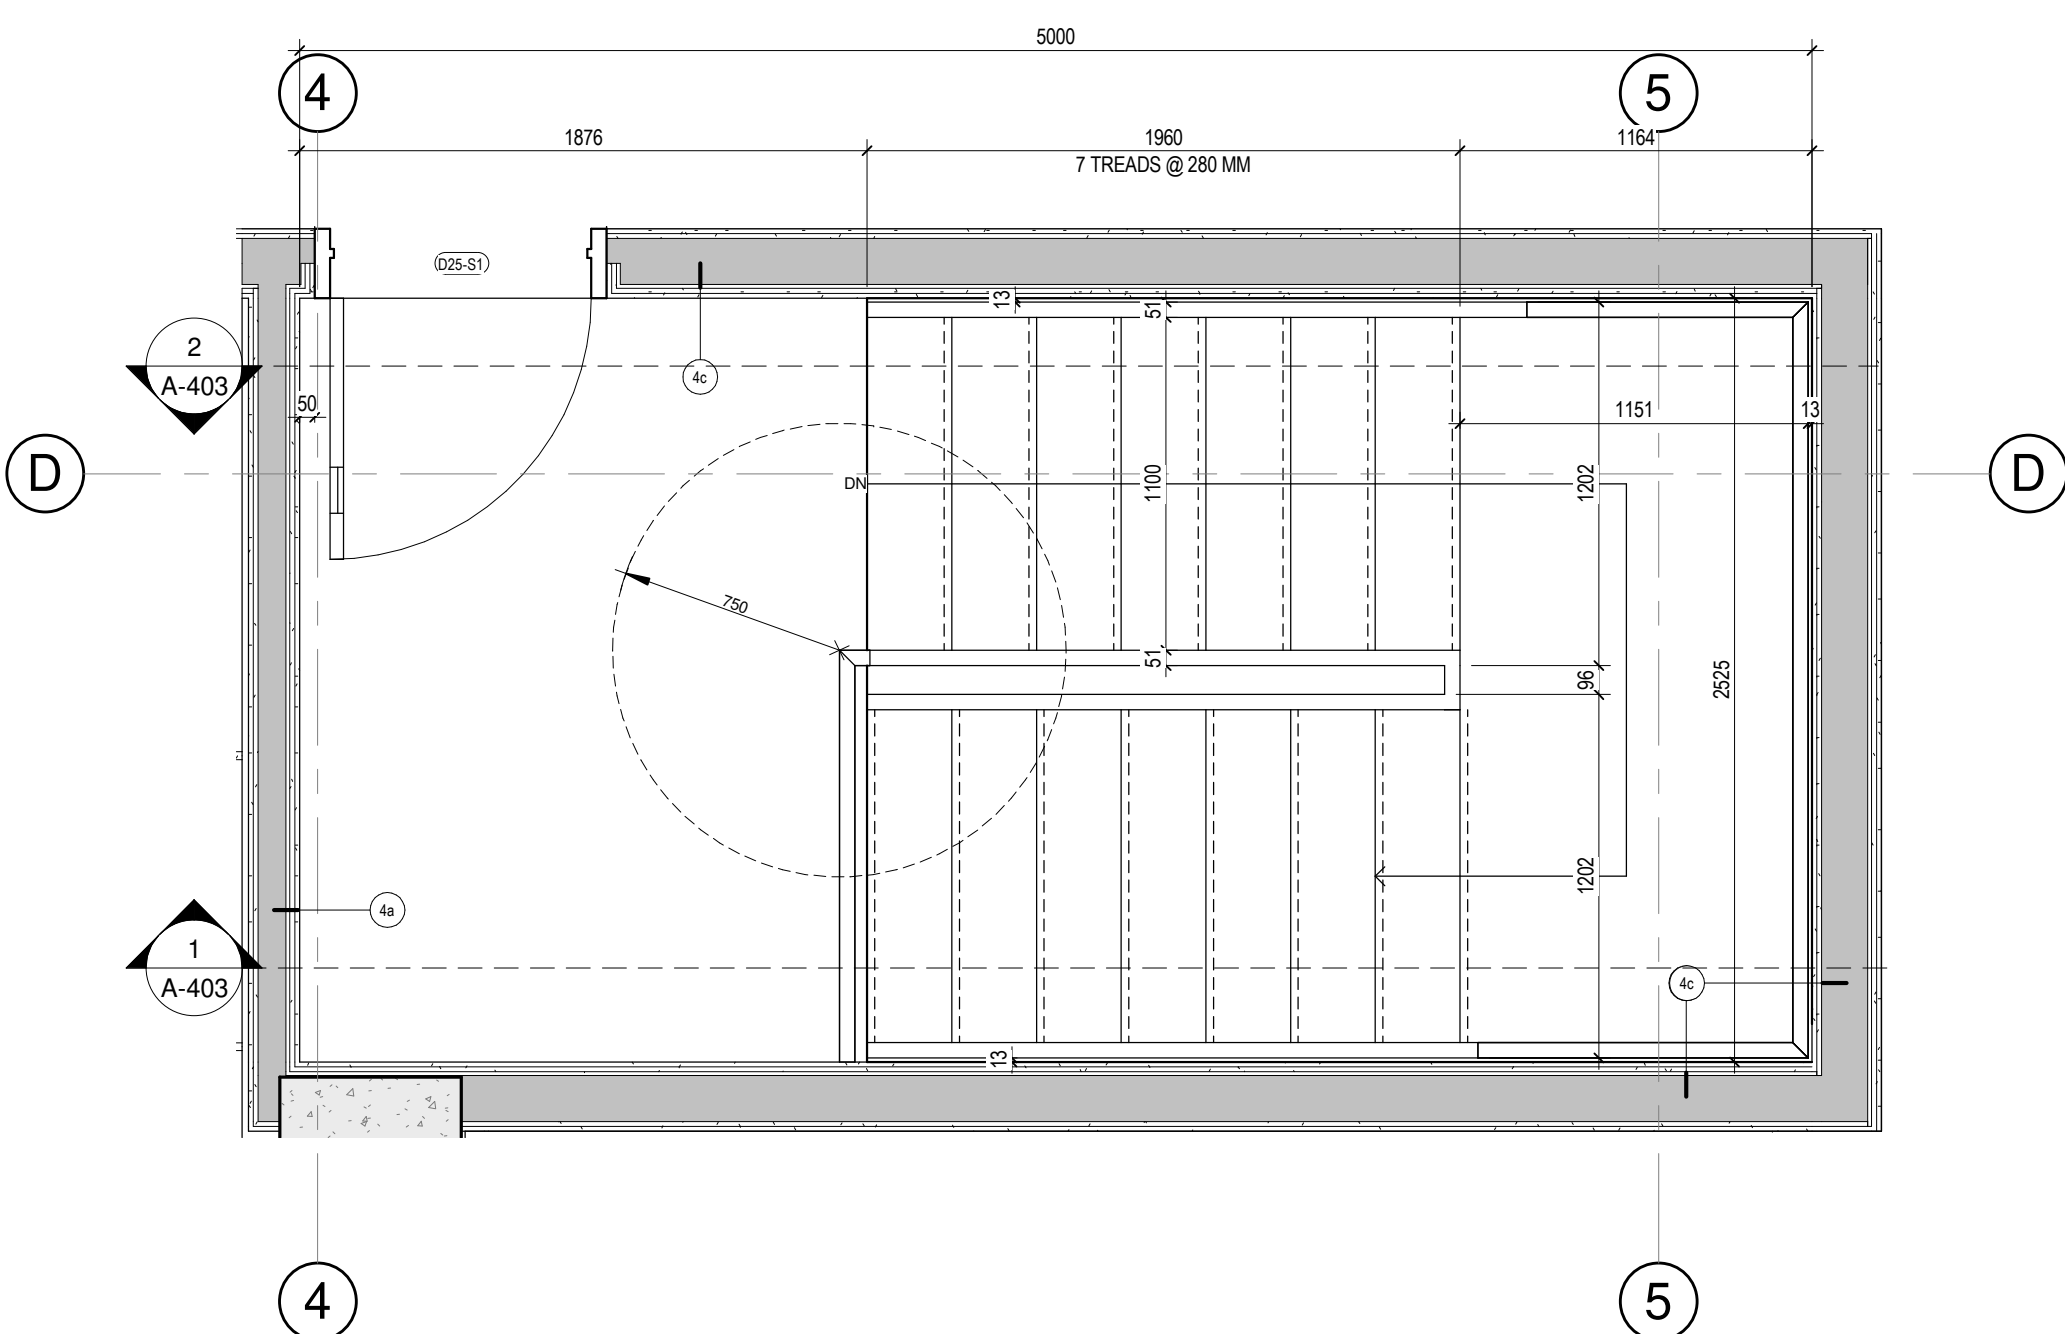


8 STAIR S1 - LEVEL 25
A-401 1:25

REVISIONS		
#	DESCRIPTION	DATE
1	ISSUED FOR PERMIT	29 NOV 2008


2024.09.13	POLR COORDINATION	O.P.
2024.09.16	POLR COORDINATION	O.P.
2024.09.27	POLR COORDINATION	O.P.
2024.10.04	POLR COORDINATION	O.P.
2024.10.28	POLR COORDINATION	O.P.
2024.11.12	POLR COORDINATION	O.P.
2024.11.19	POLR COORDINATION	O.P.
2024.11.29	ISSUED FOR PERMIT	O.P.

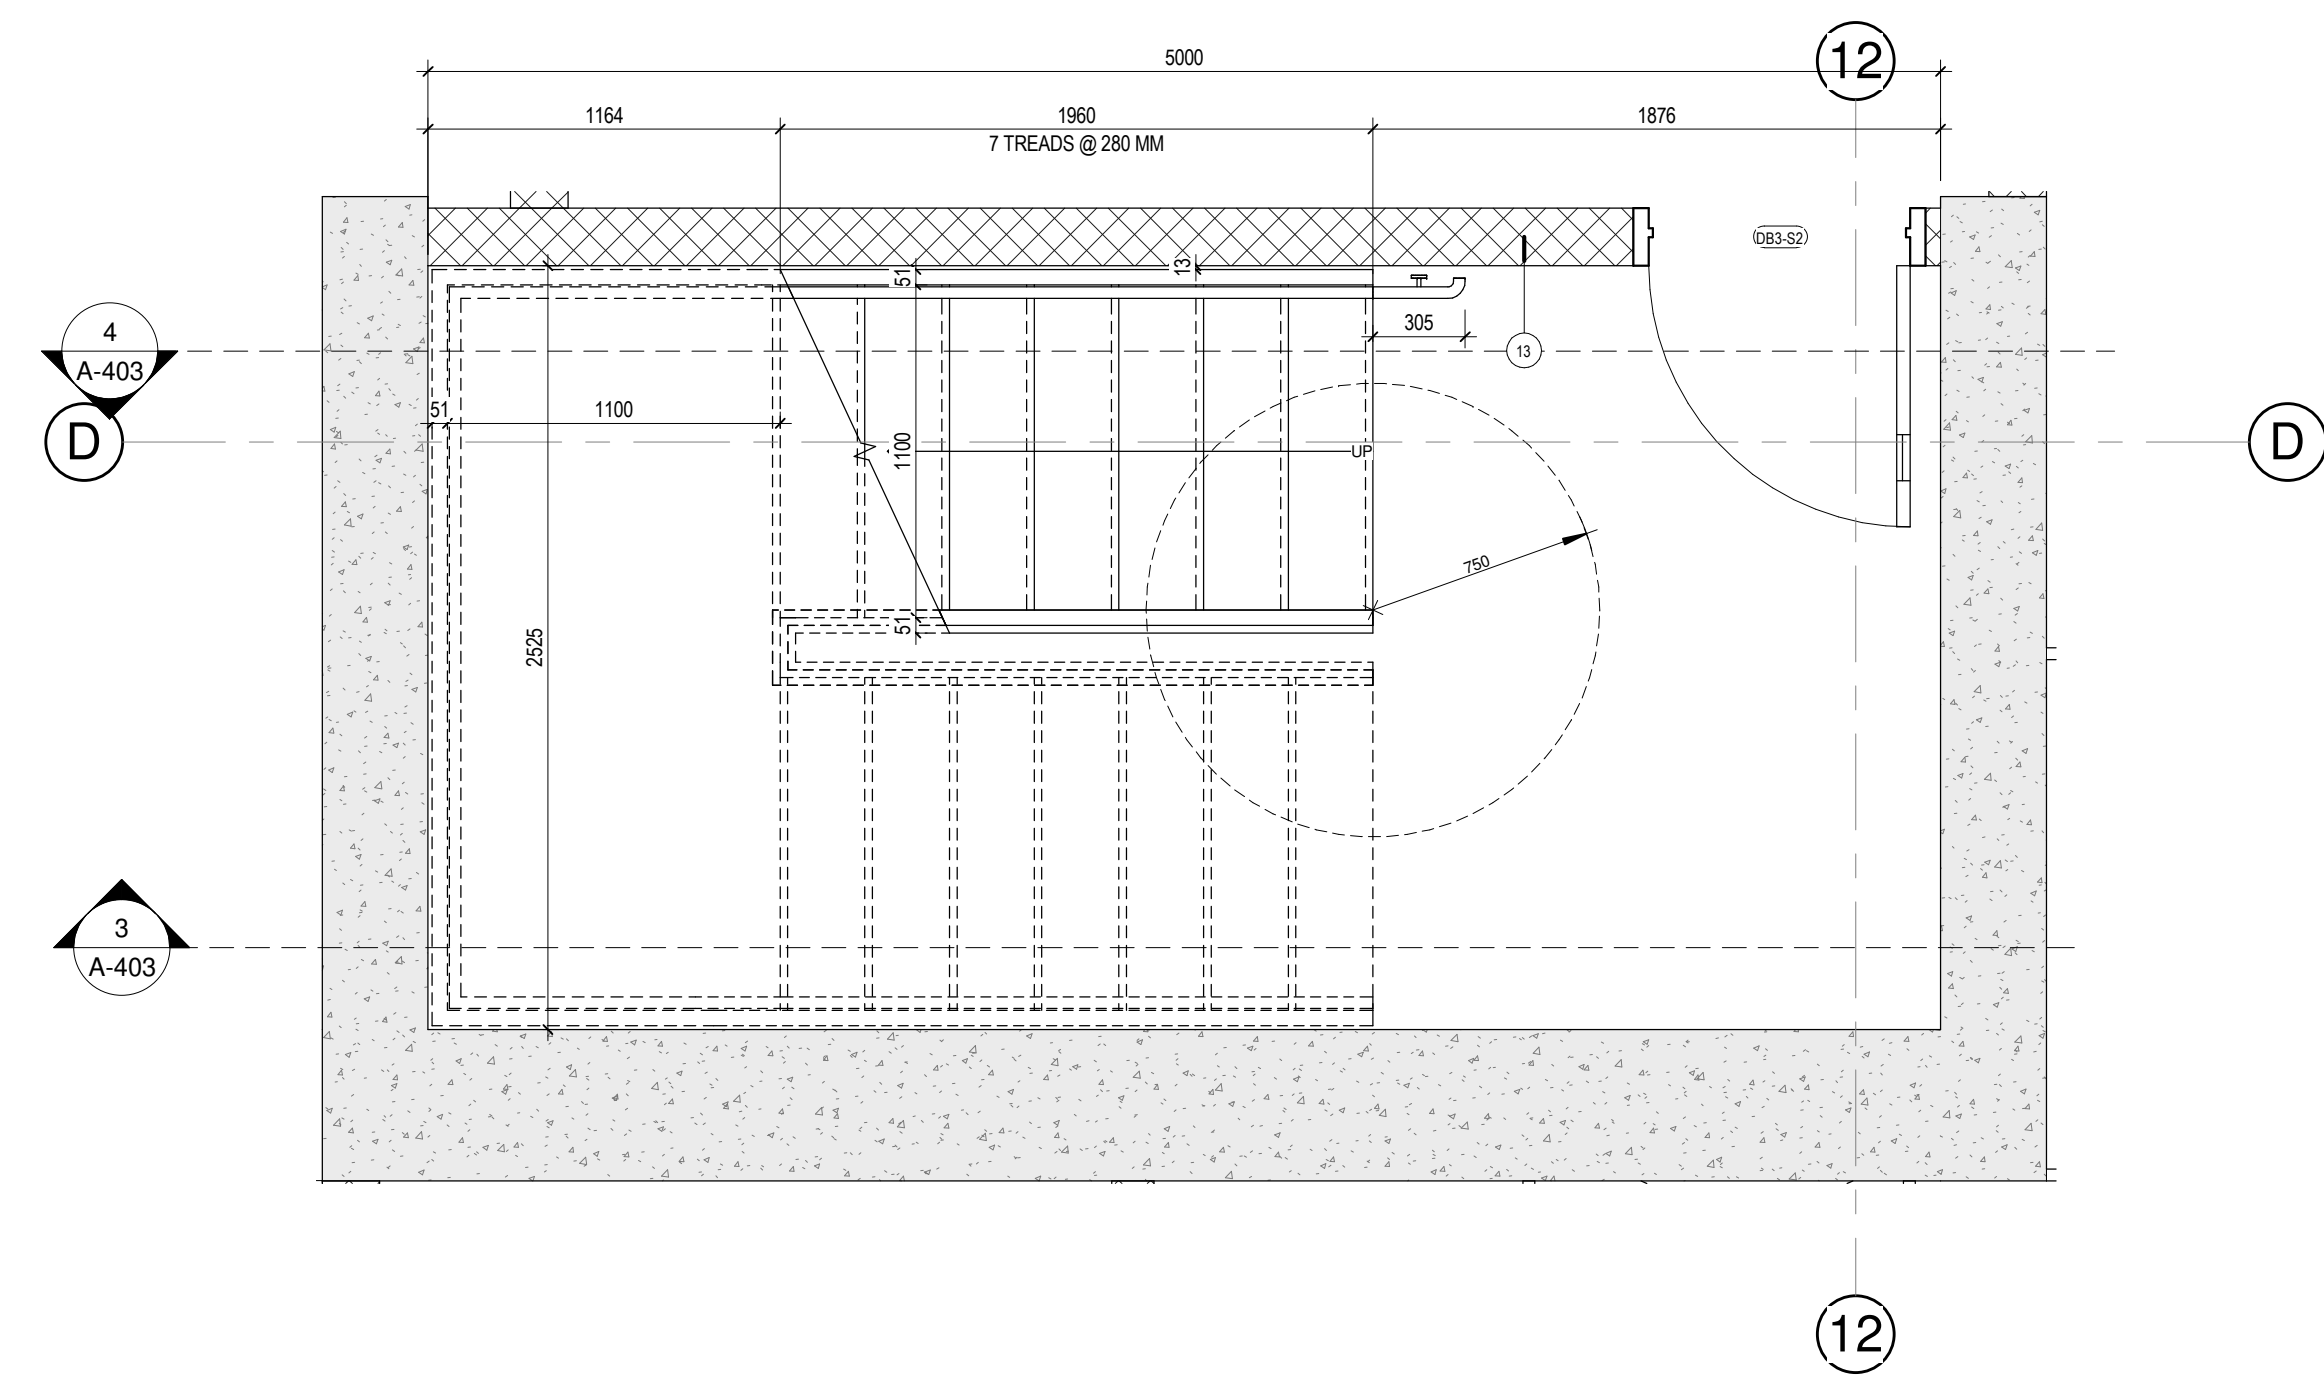


1 STAIR S2 - BASEMENT 3
A-402 1 : 25

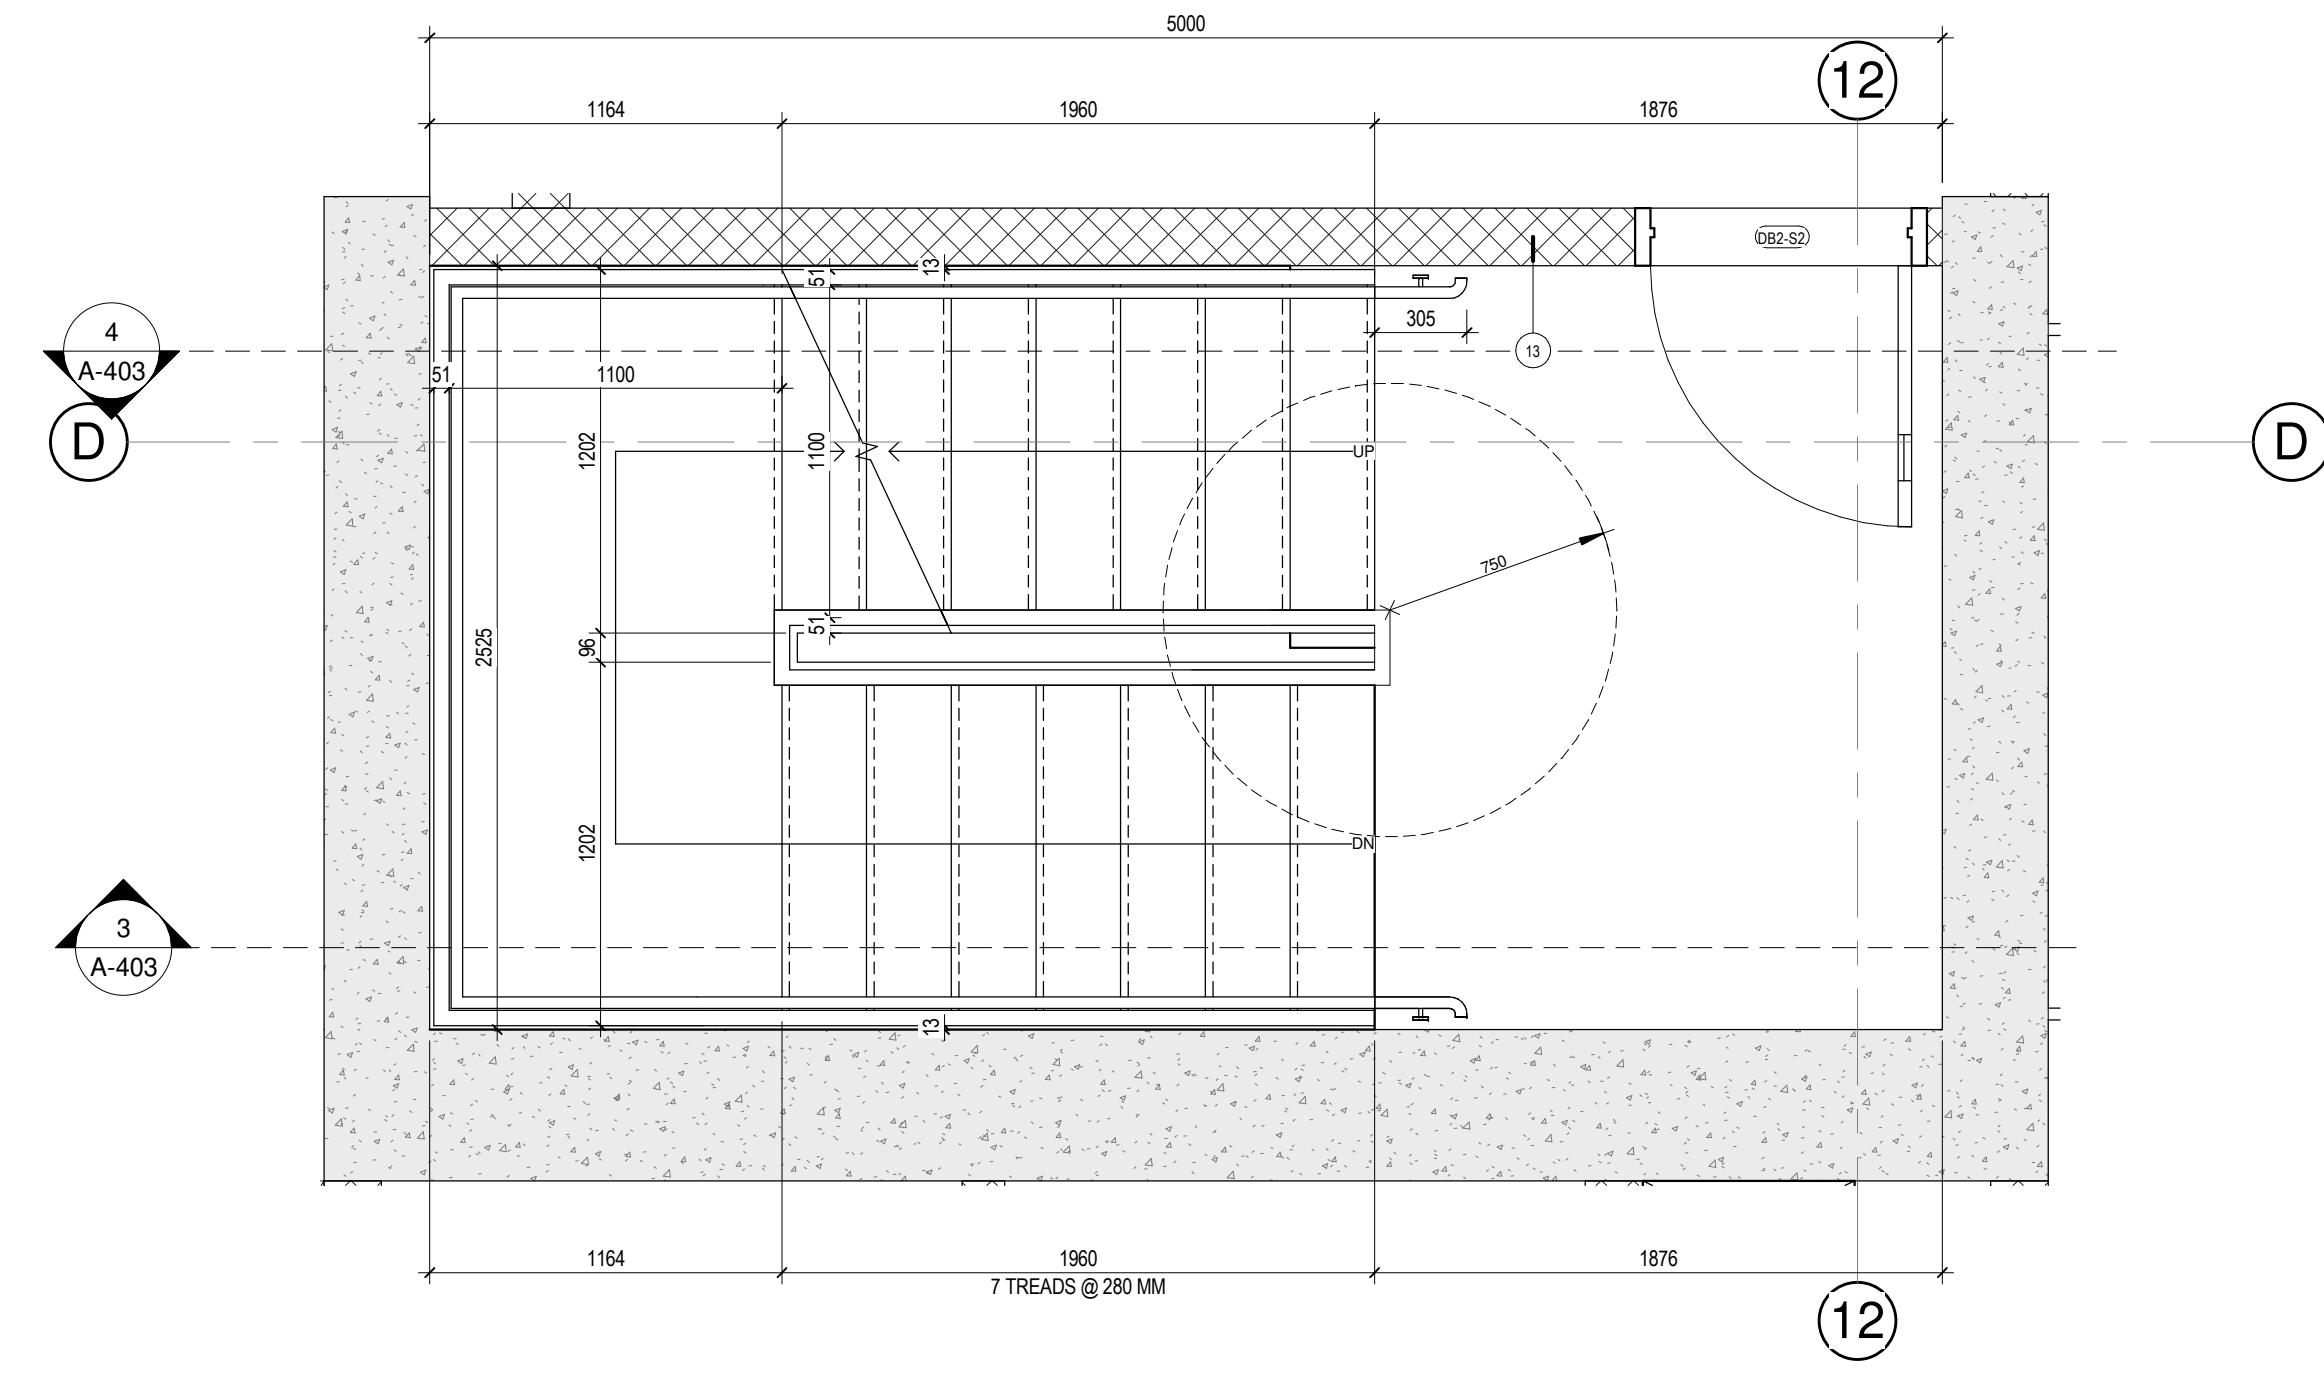


2 STAIR S2 - BASEMENT 2
A-402 1 : 25

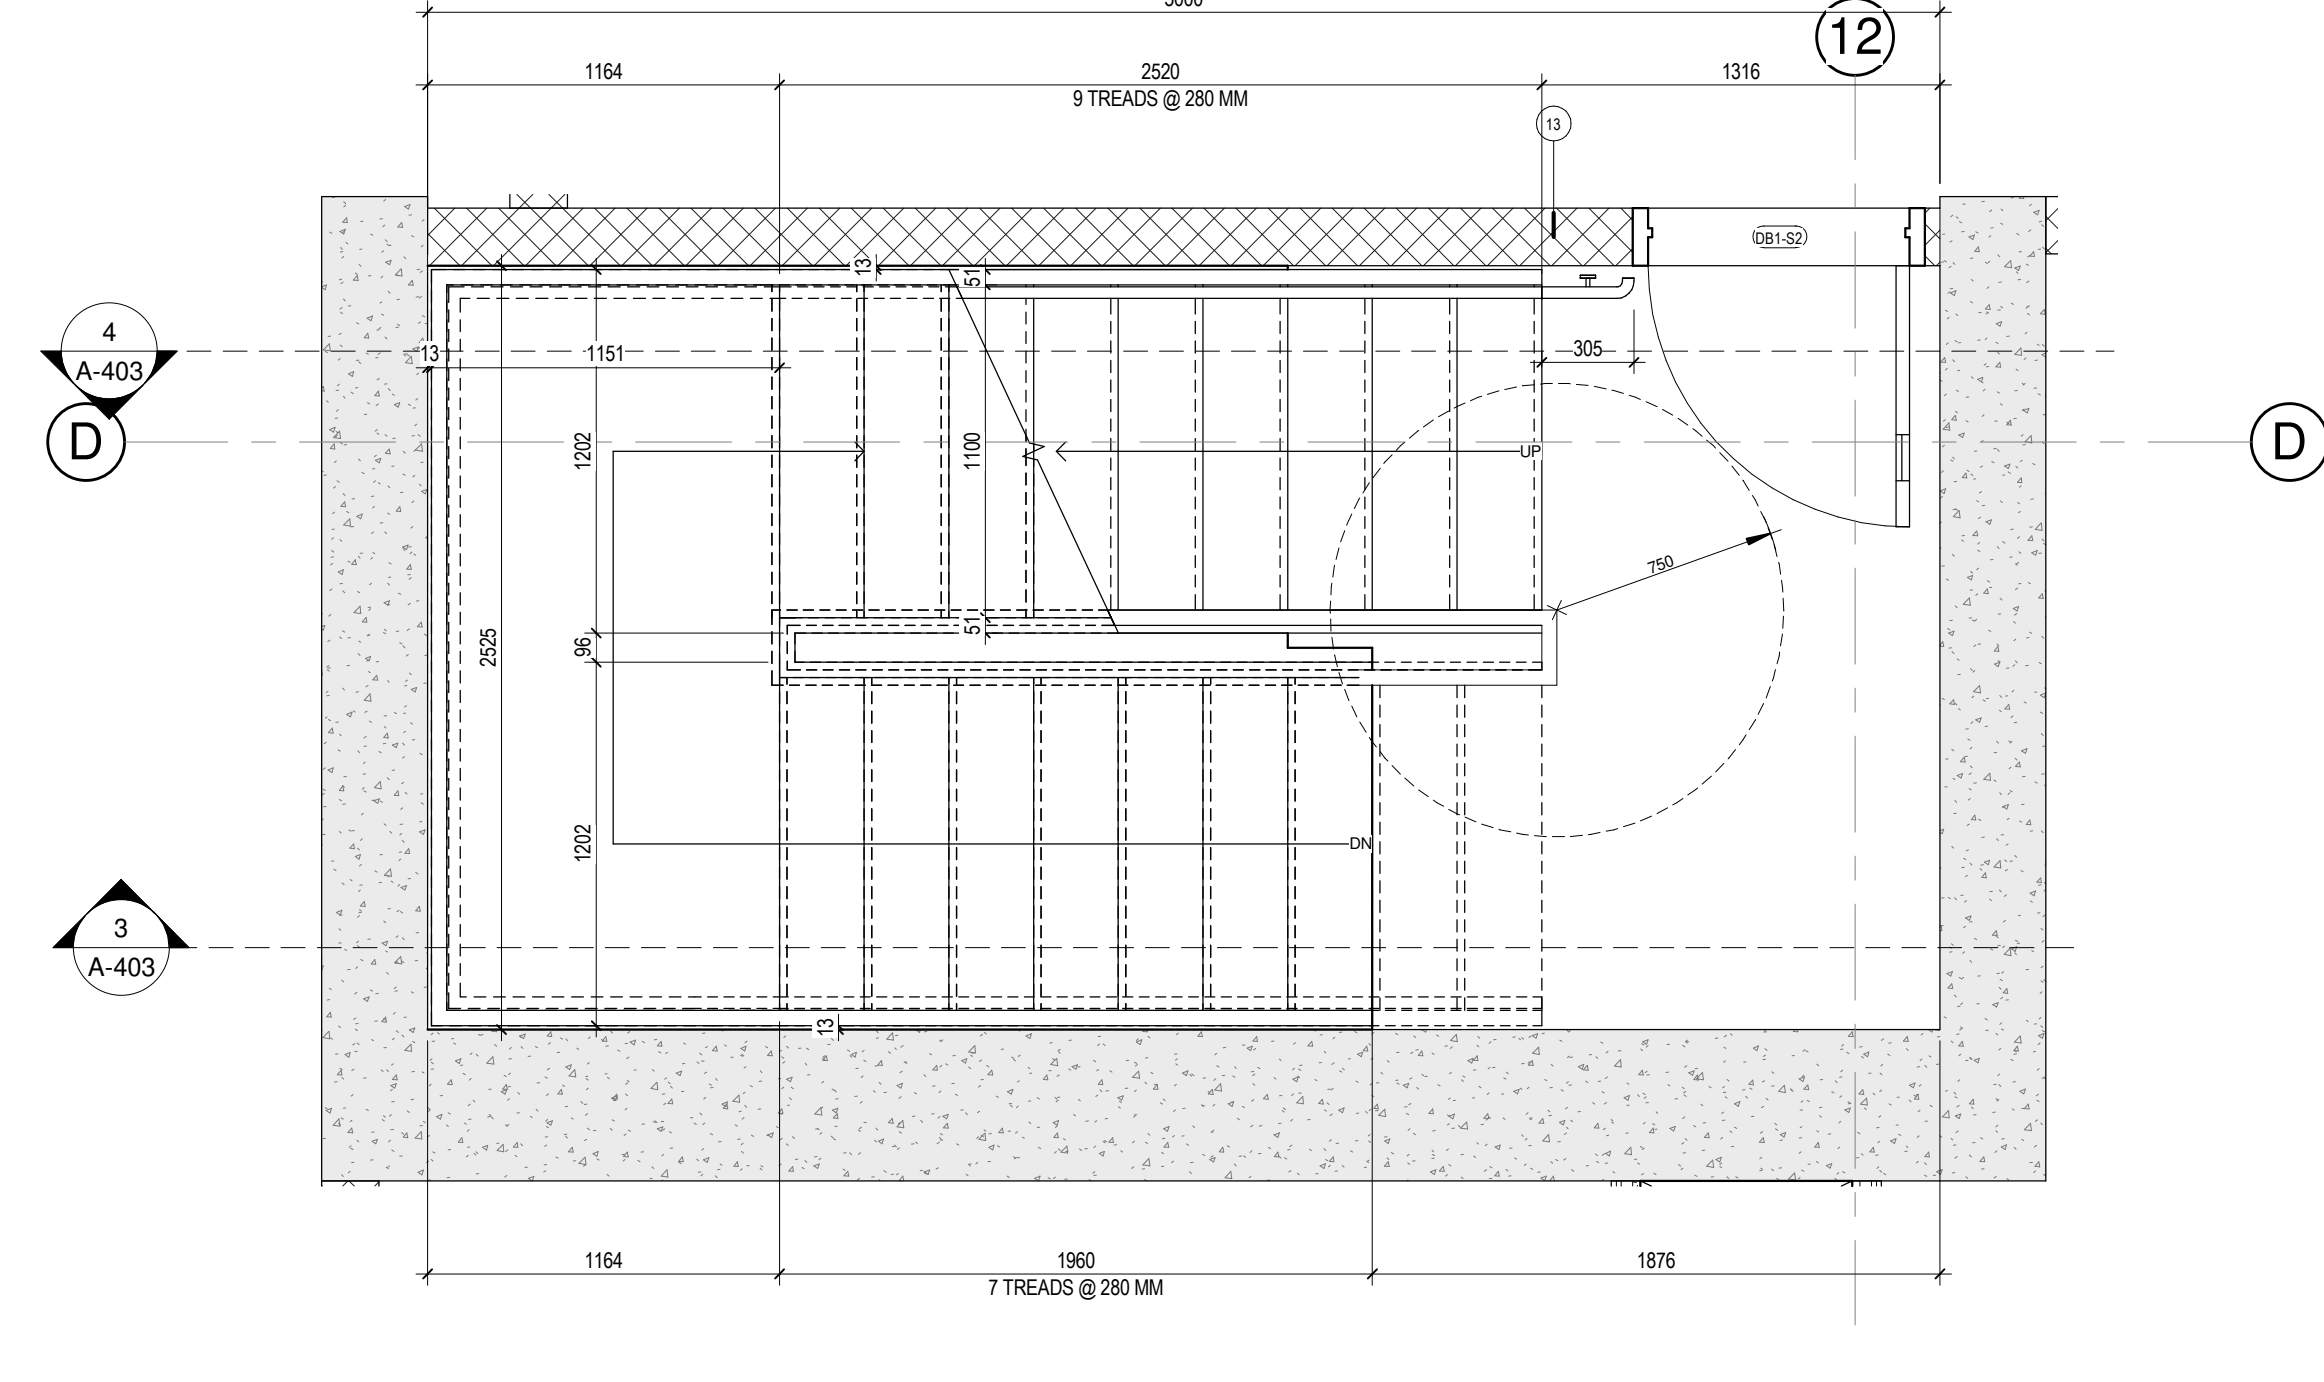


3 STAIR S2 - BASEMENT 1
A-402 1 : 25

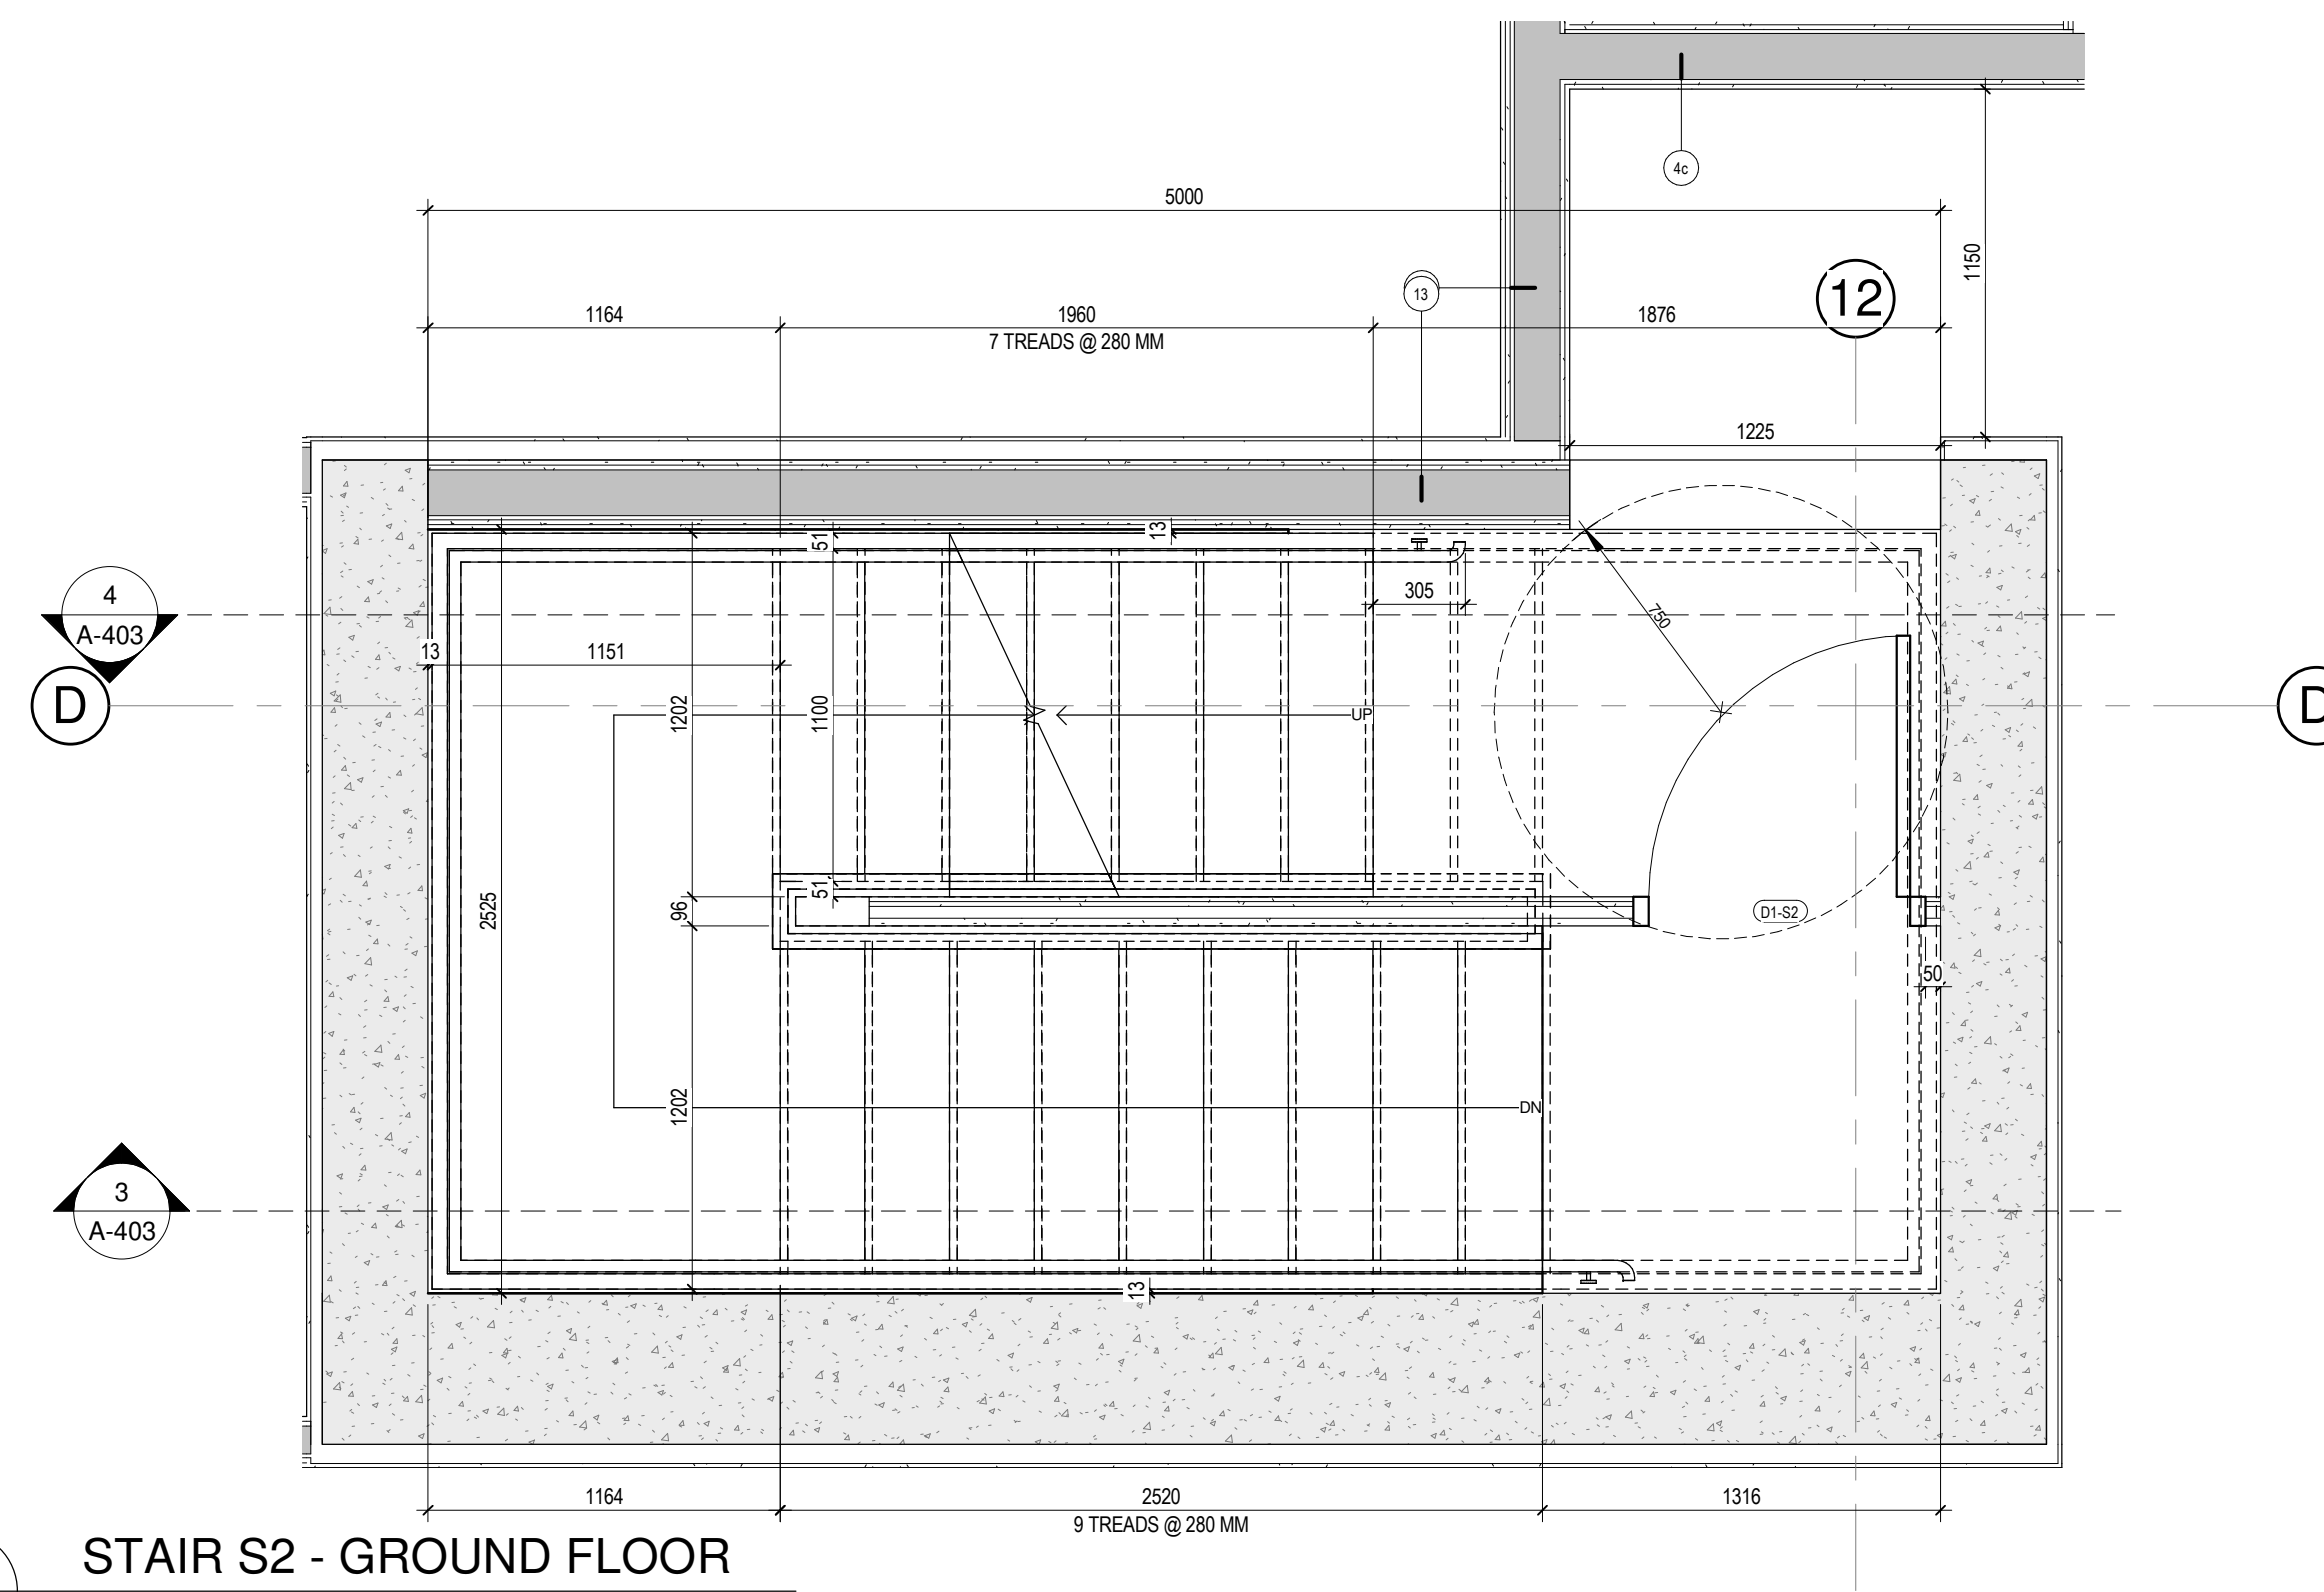


4 STAIR S2 - GROUND FLOOR
A-402 1 : 25

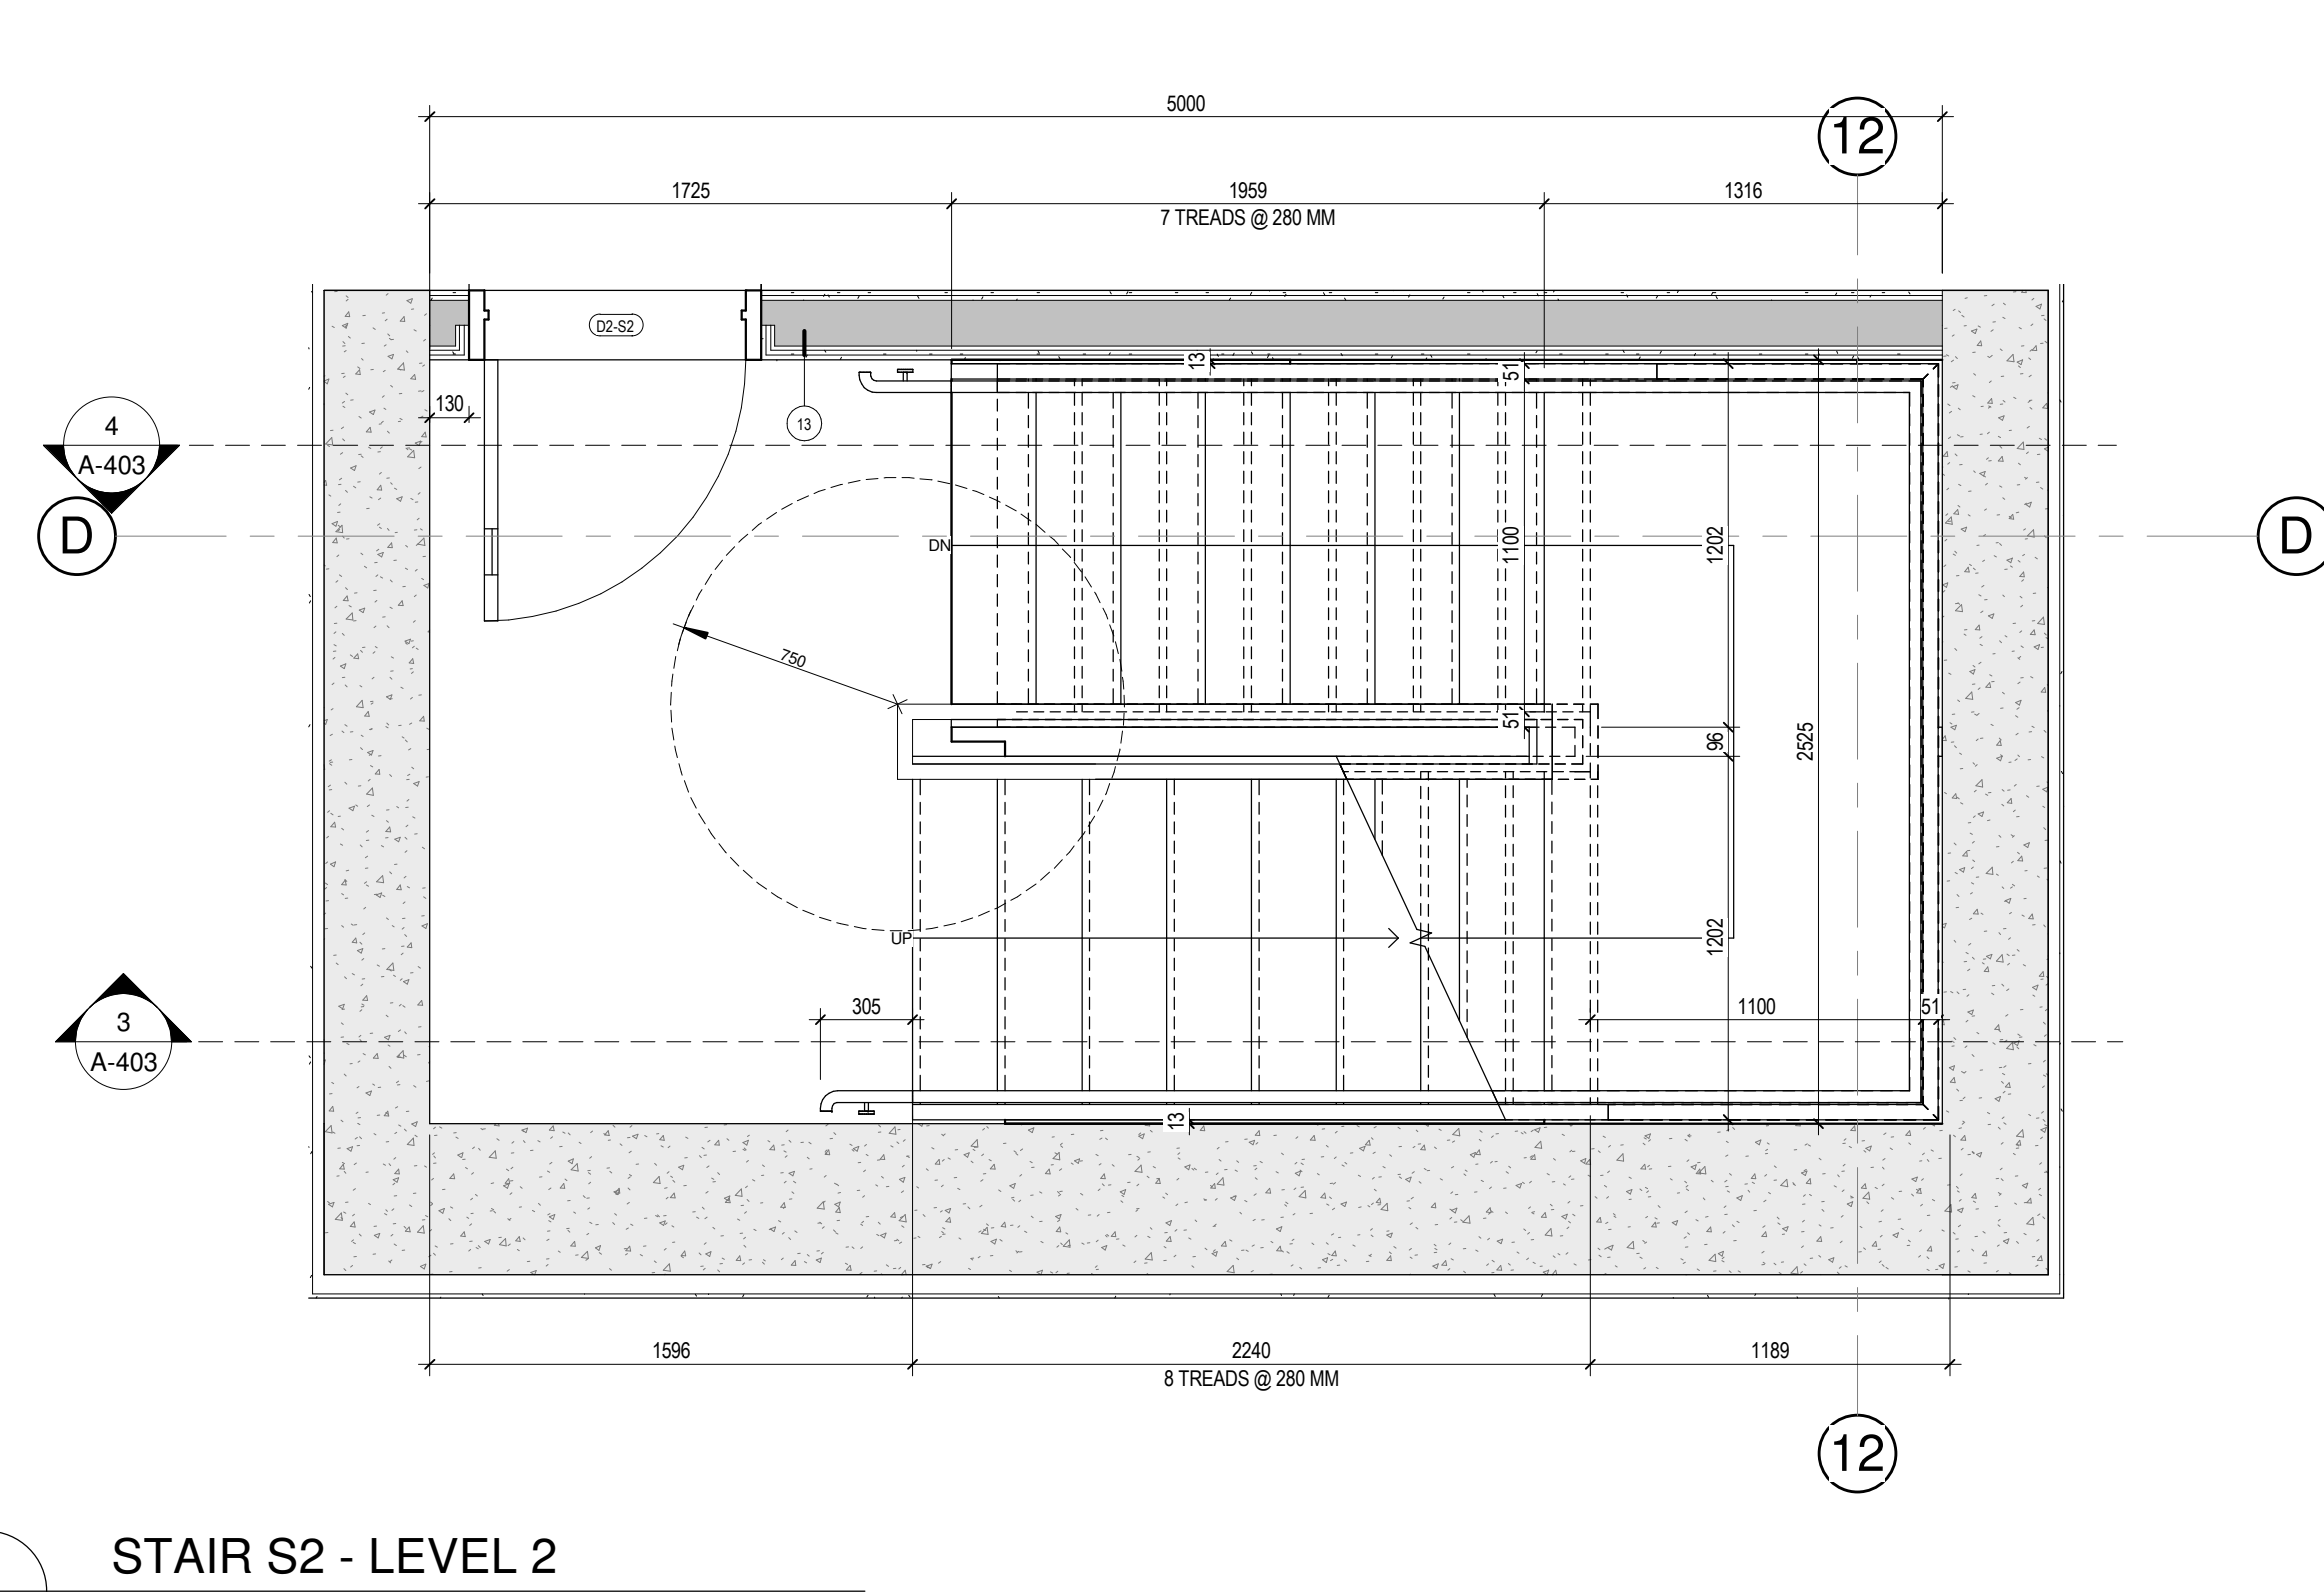


5 STAIR S2 - LEVEL 2
A-402 1 : 25

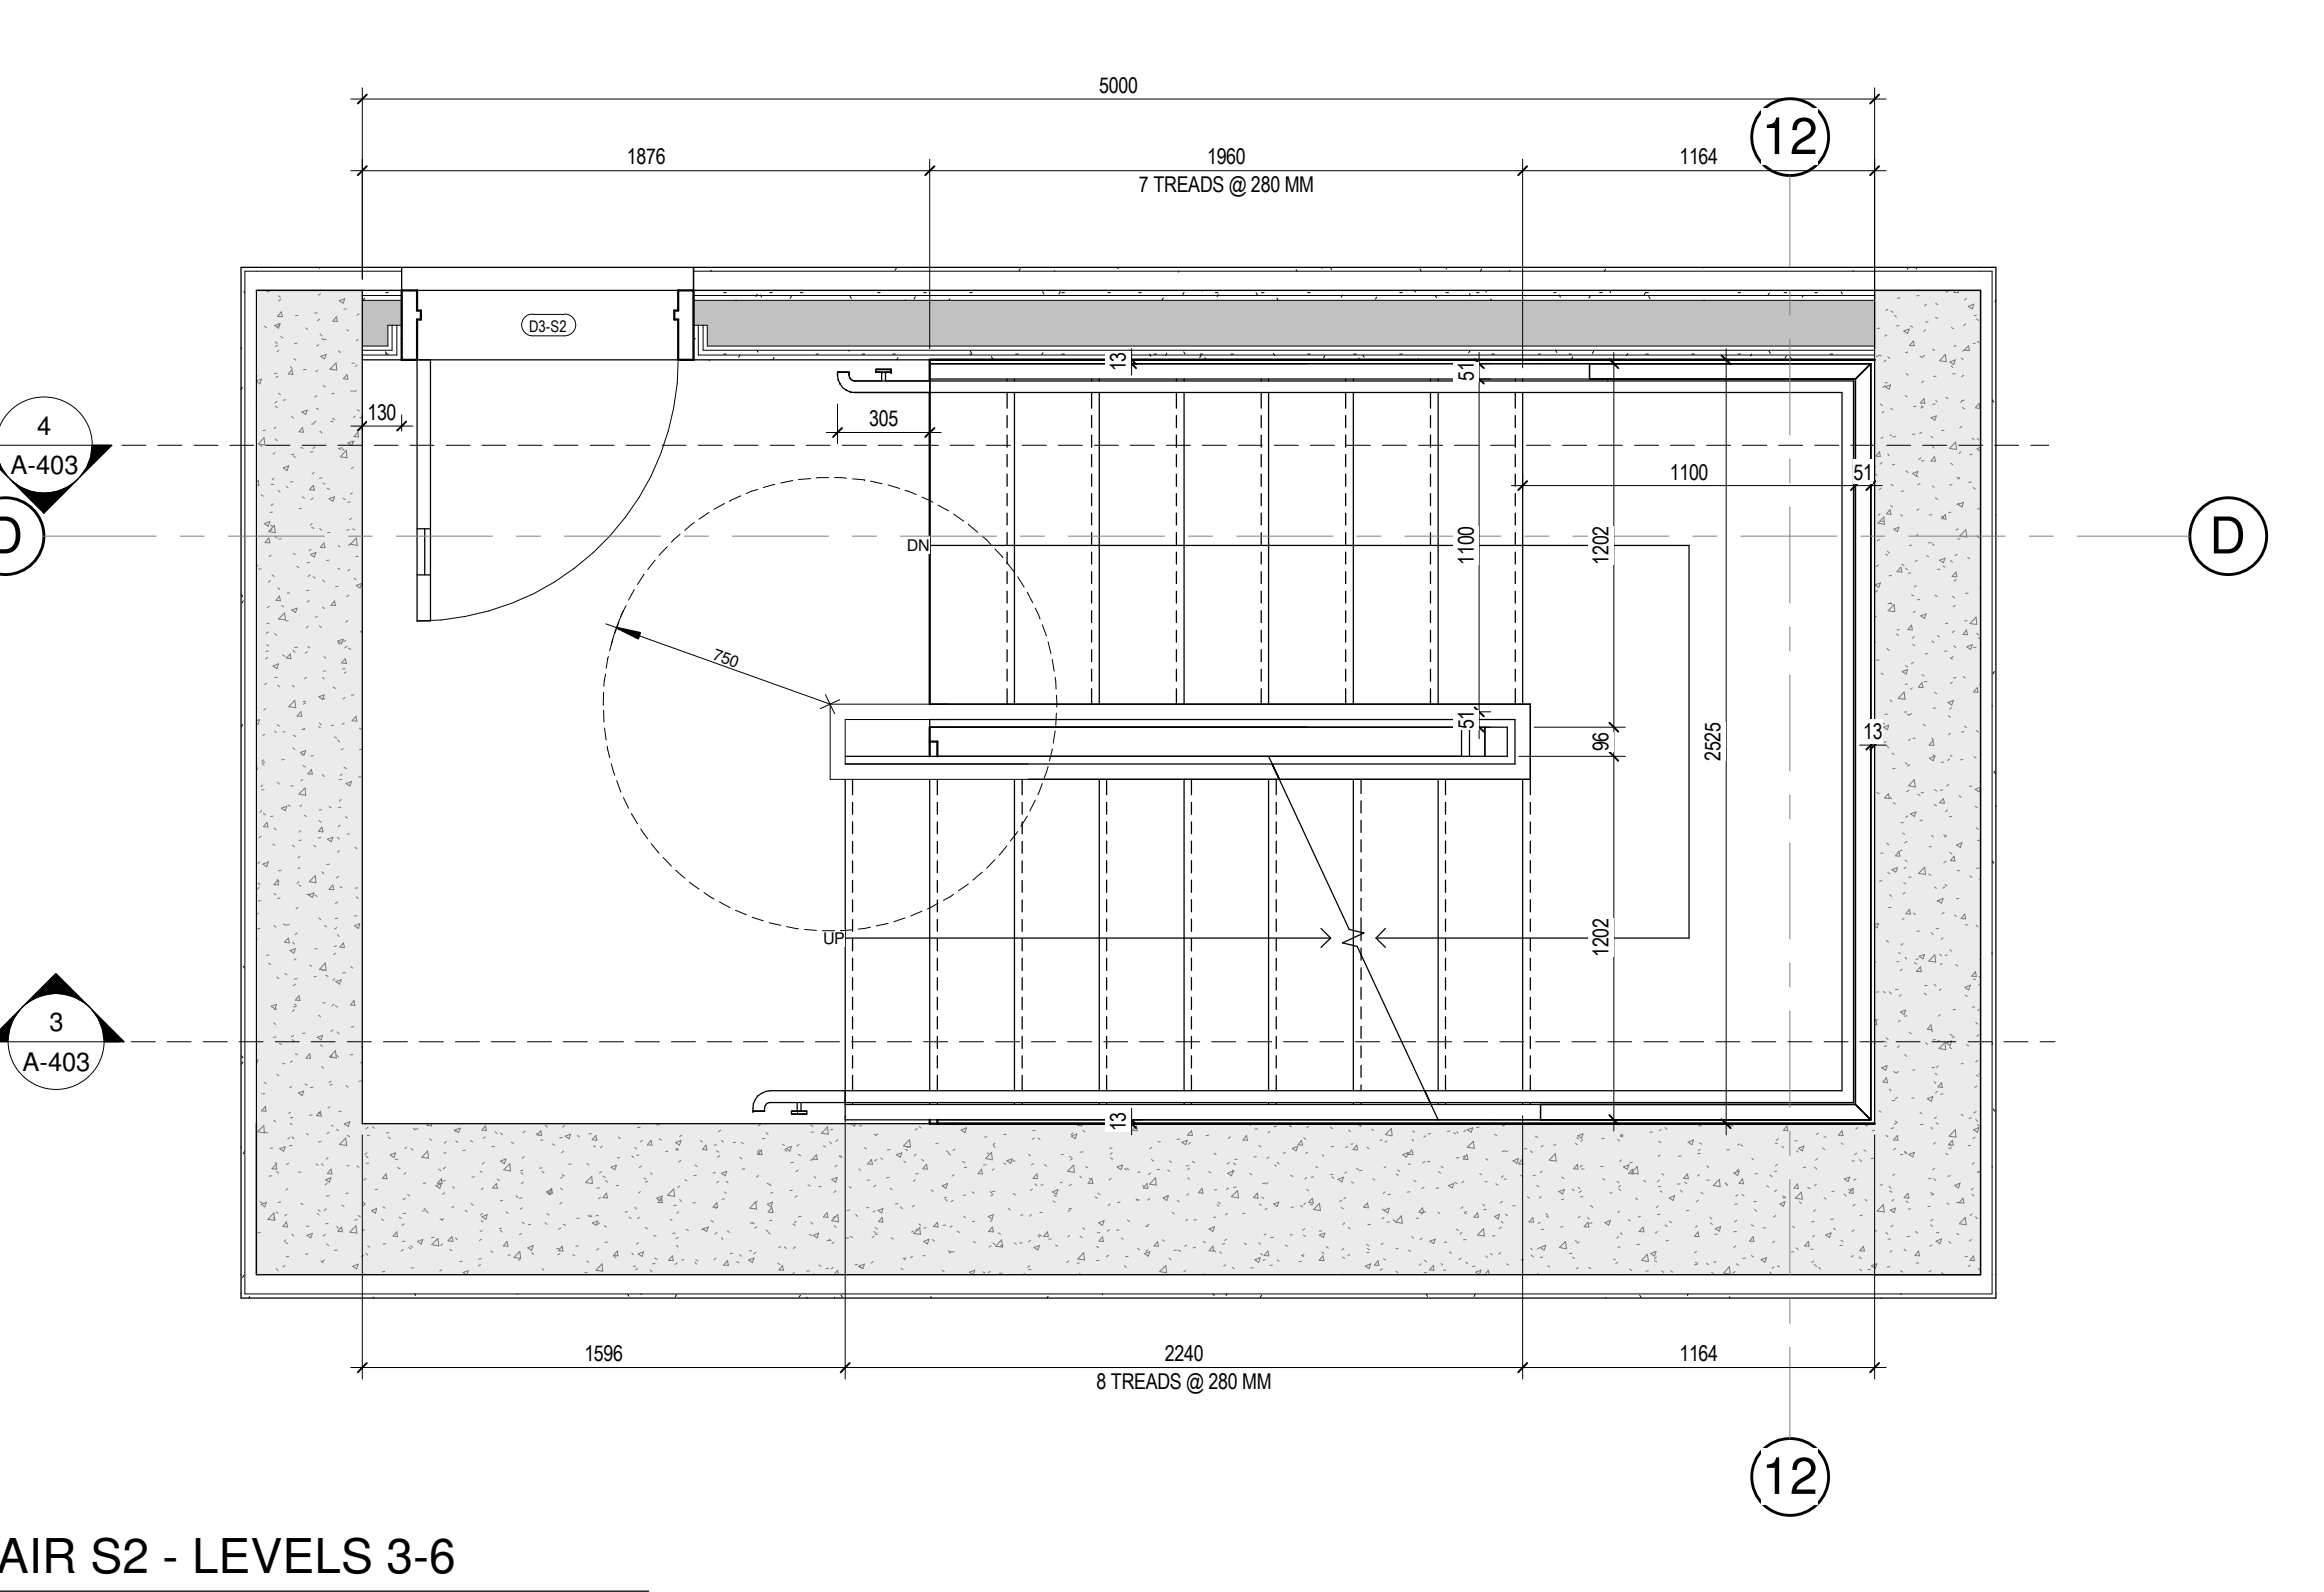


6 STAIR S2 - LEVELS 3-6
A-402 1 : 25

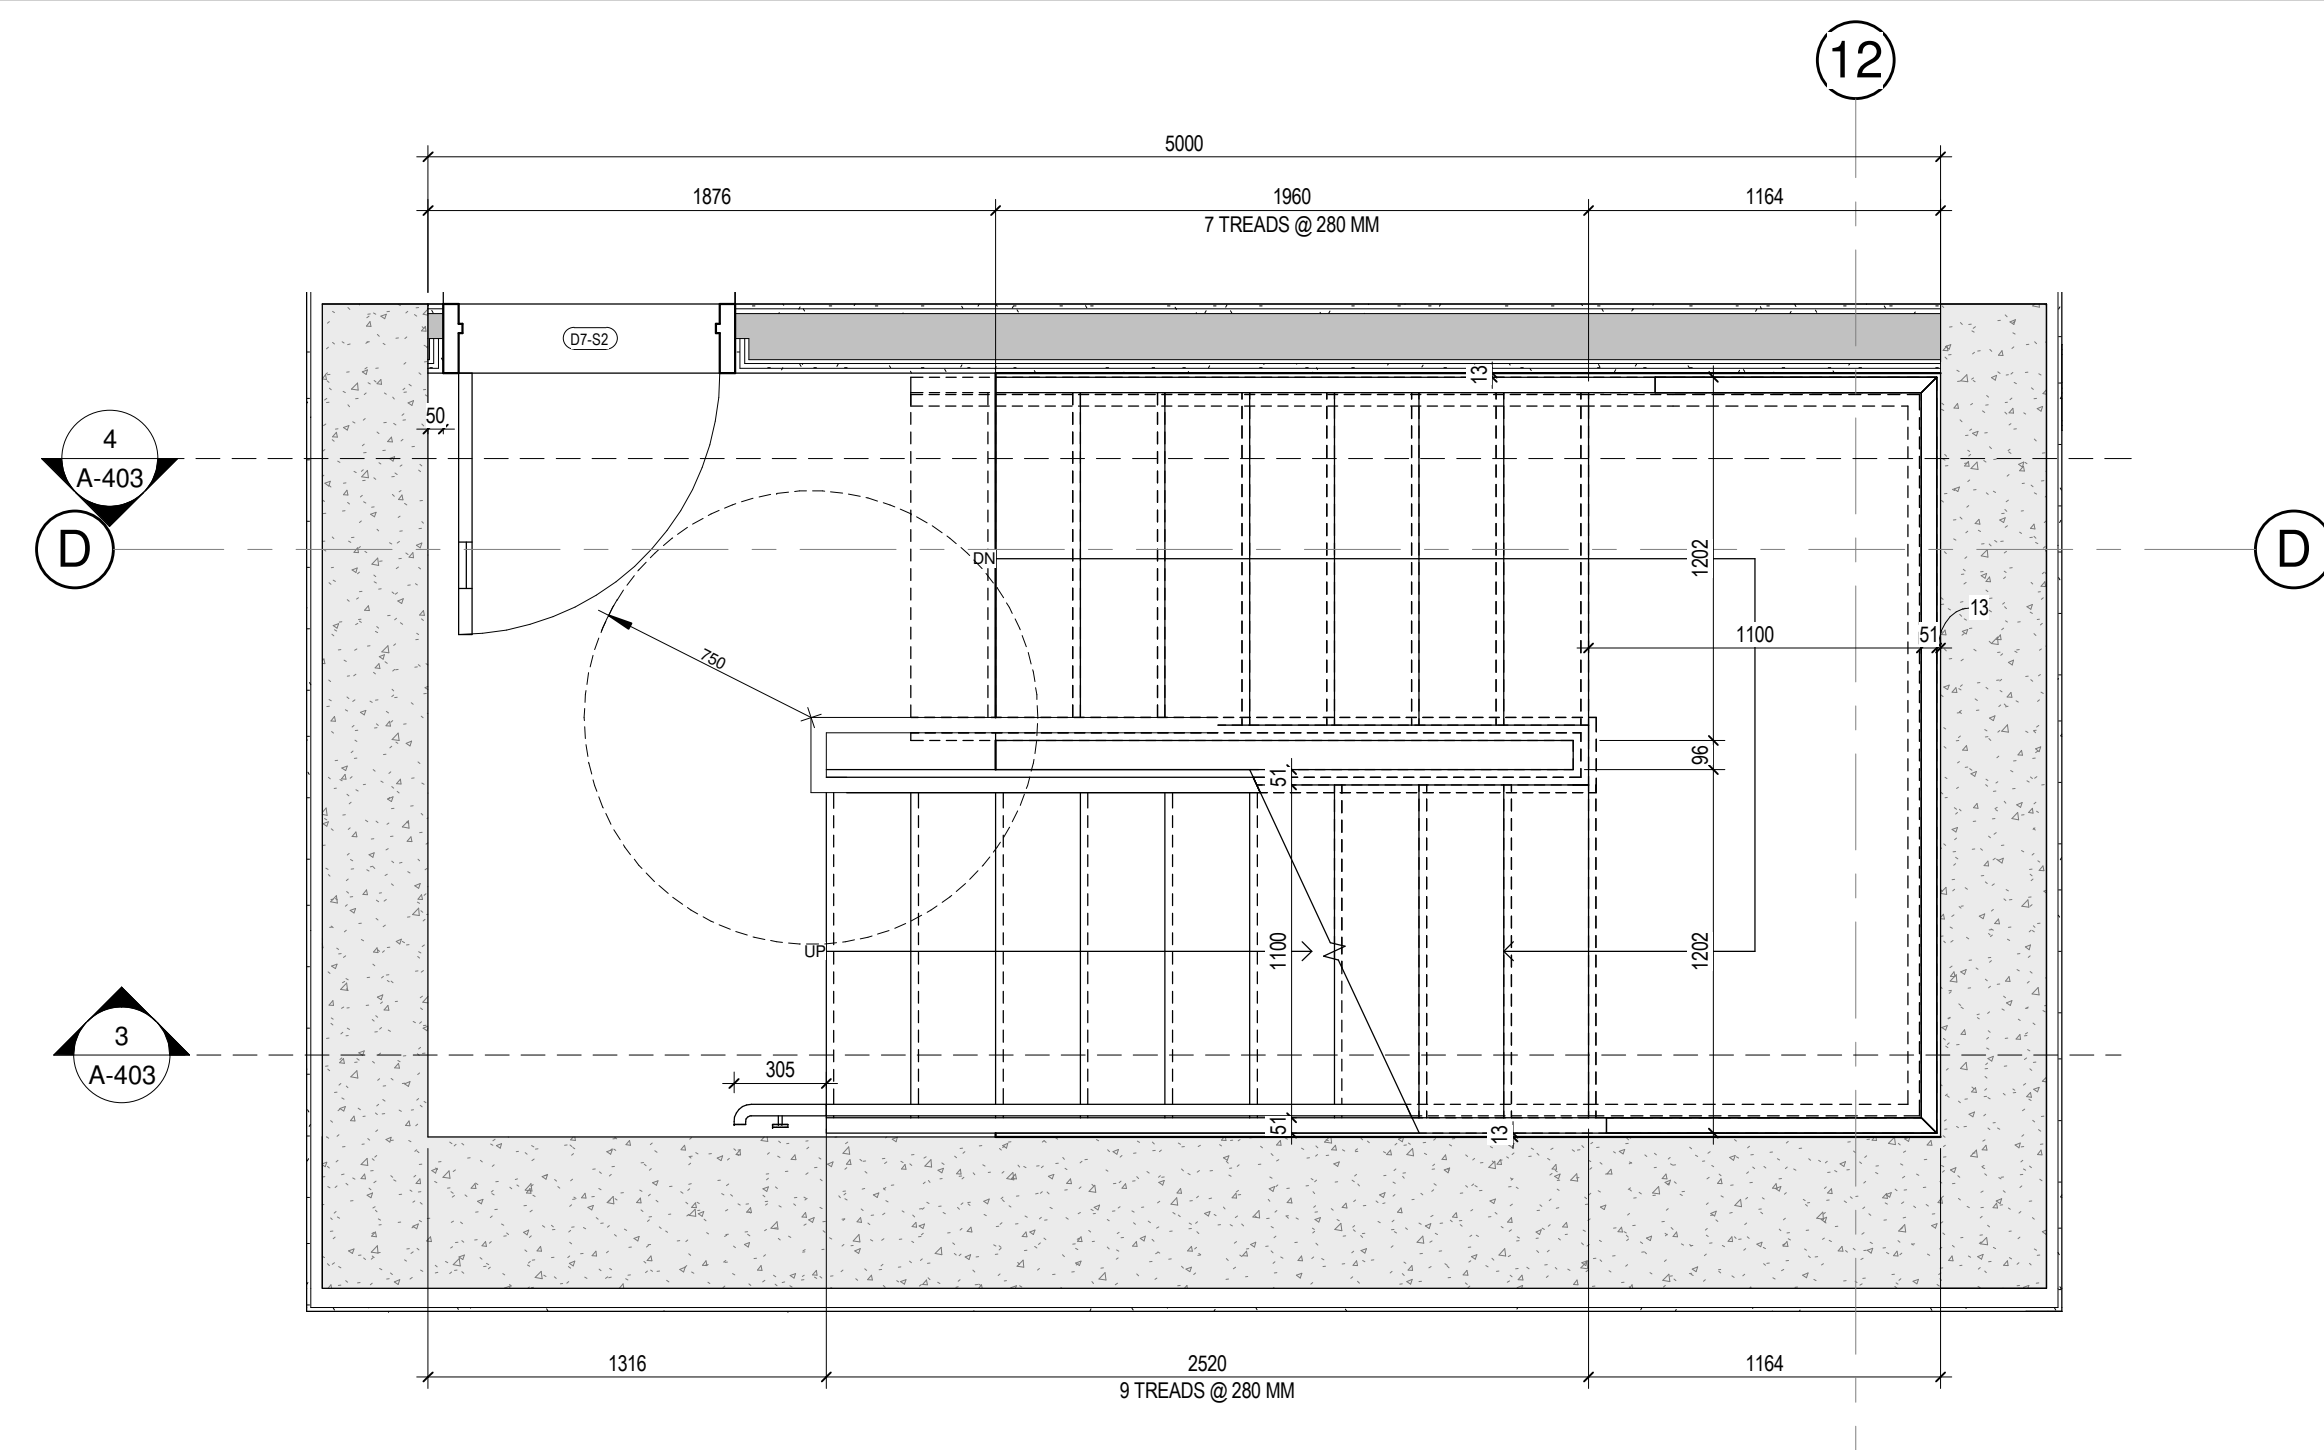


9 STAIR S2 - LEVEL 7
A-402 1 : 25

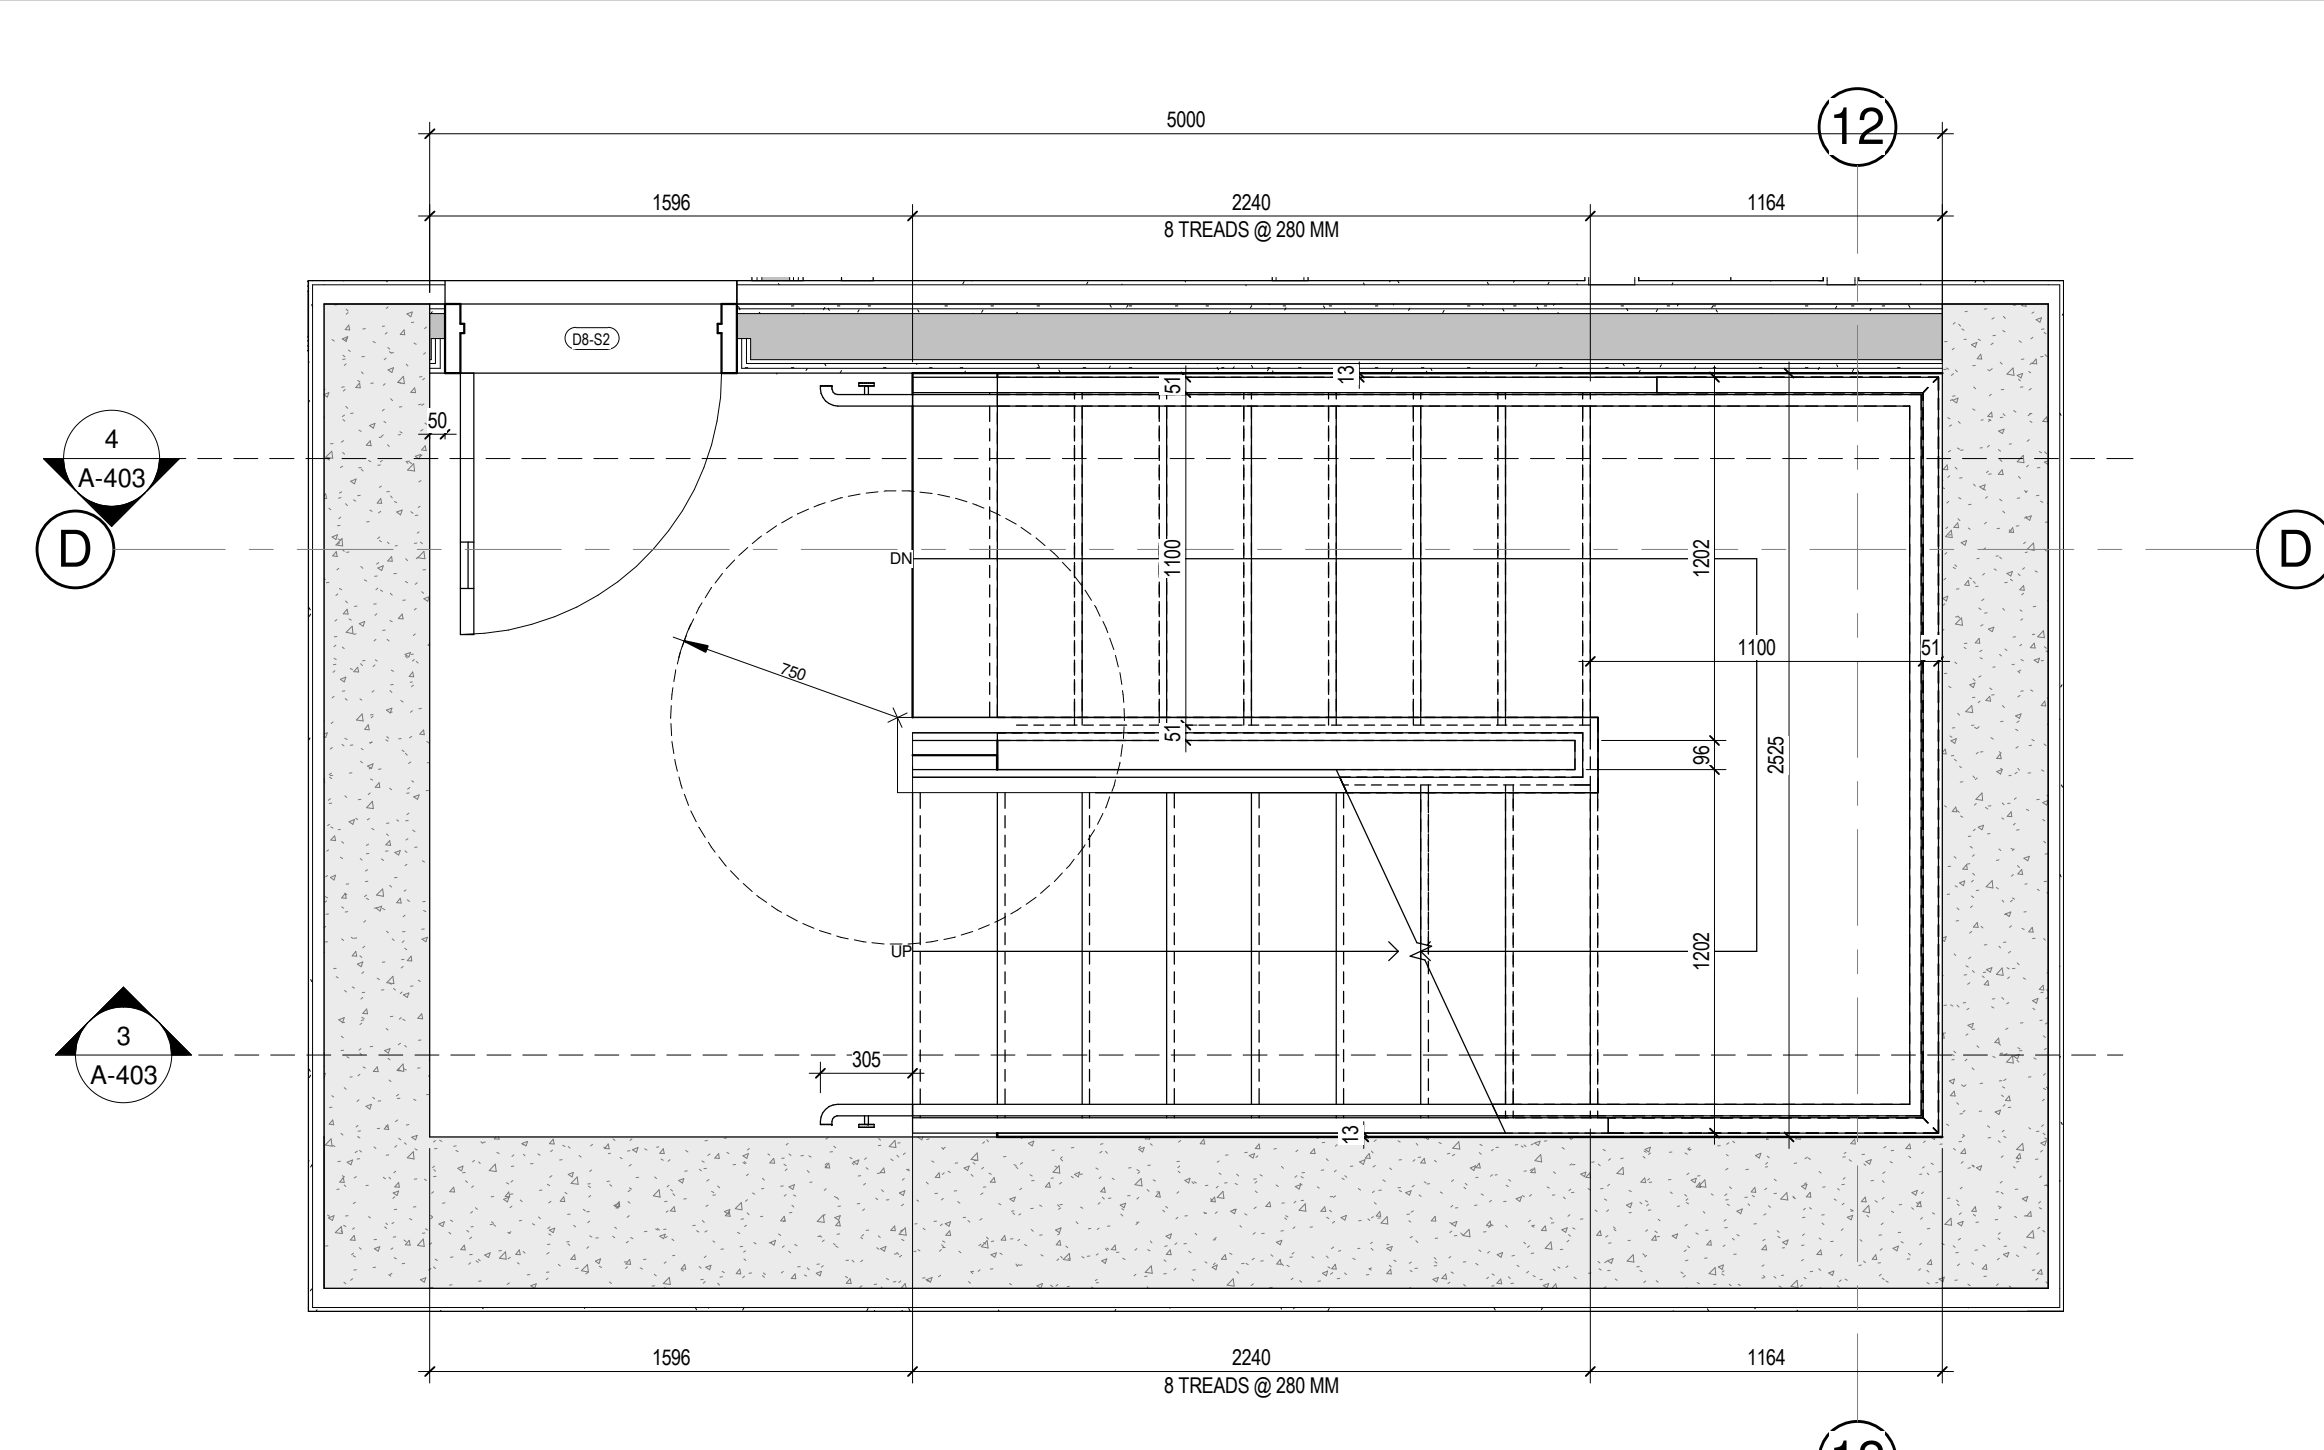


7 STAIR S2 - LEVEL 8
A-402 1 : 25

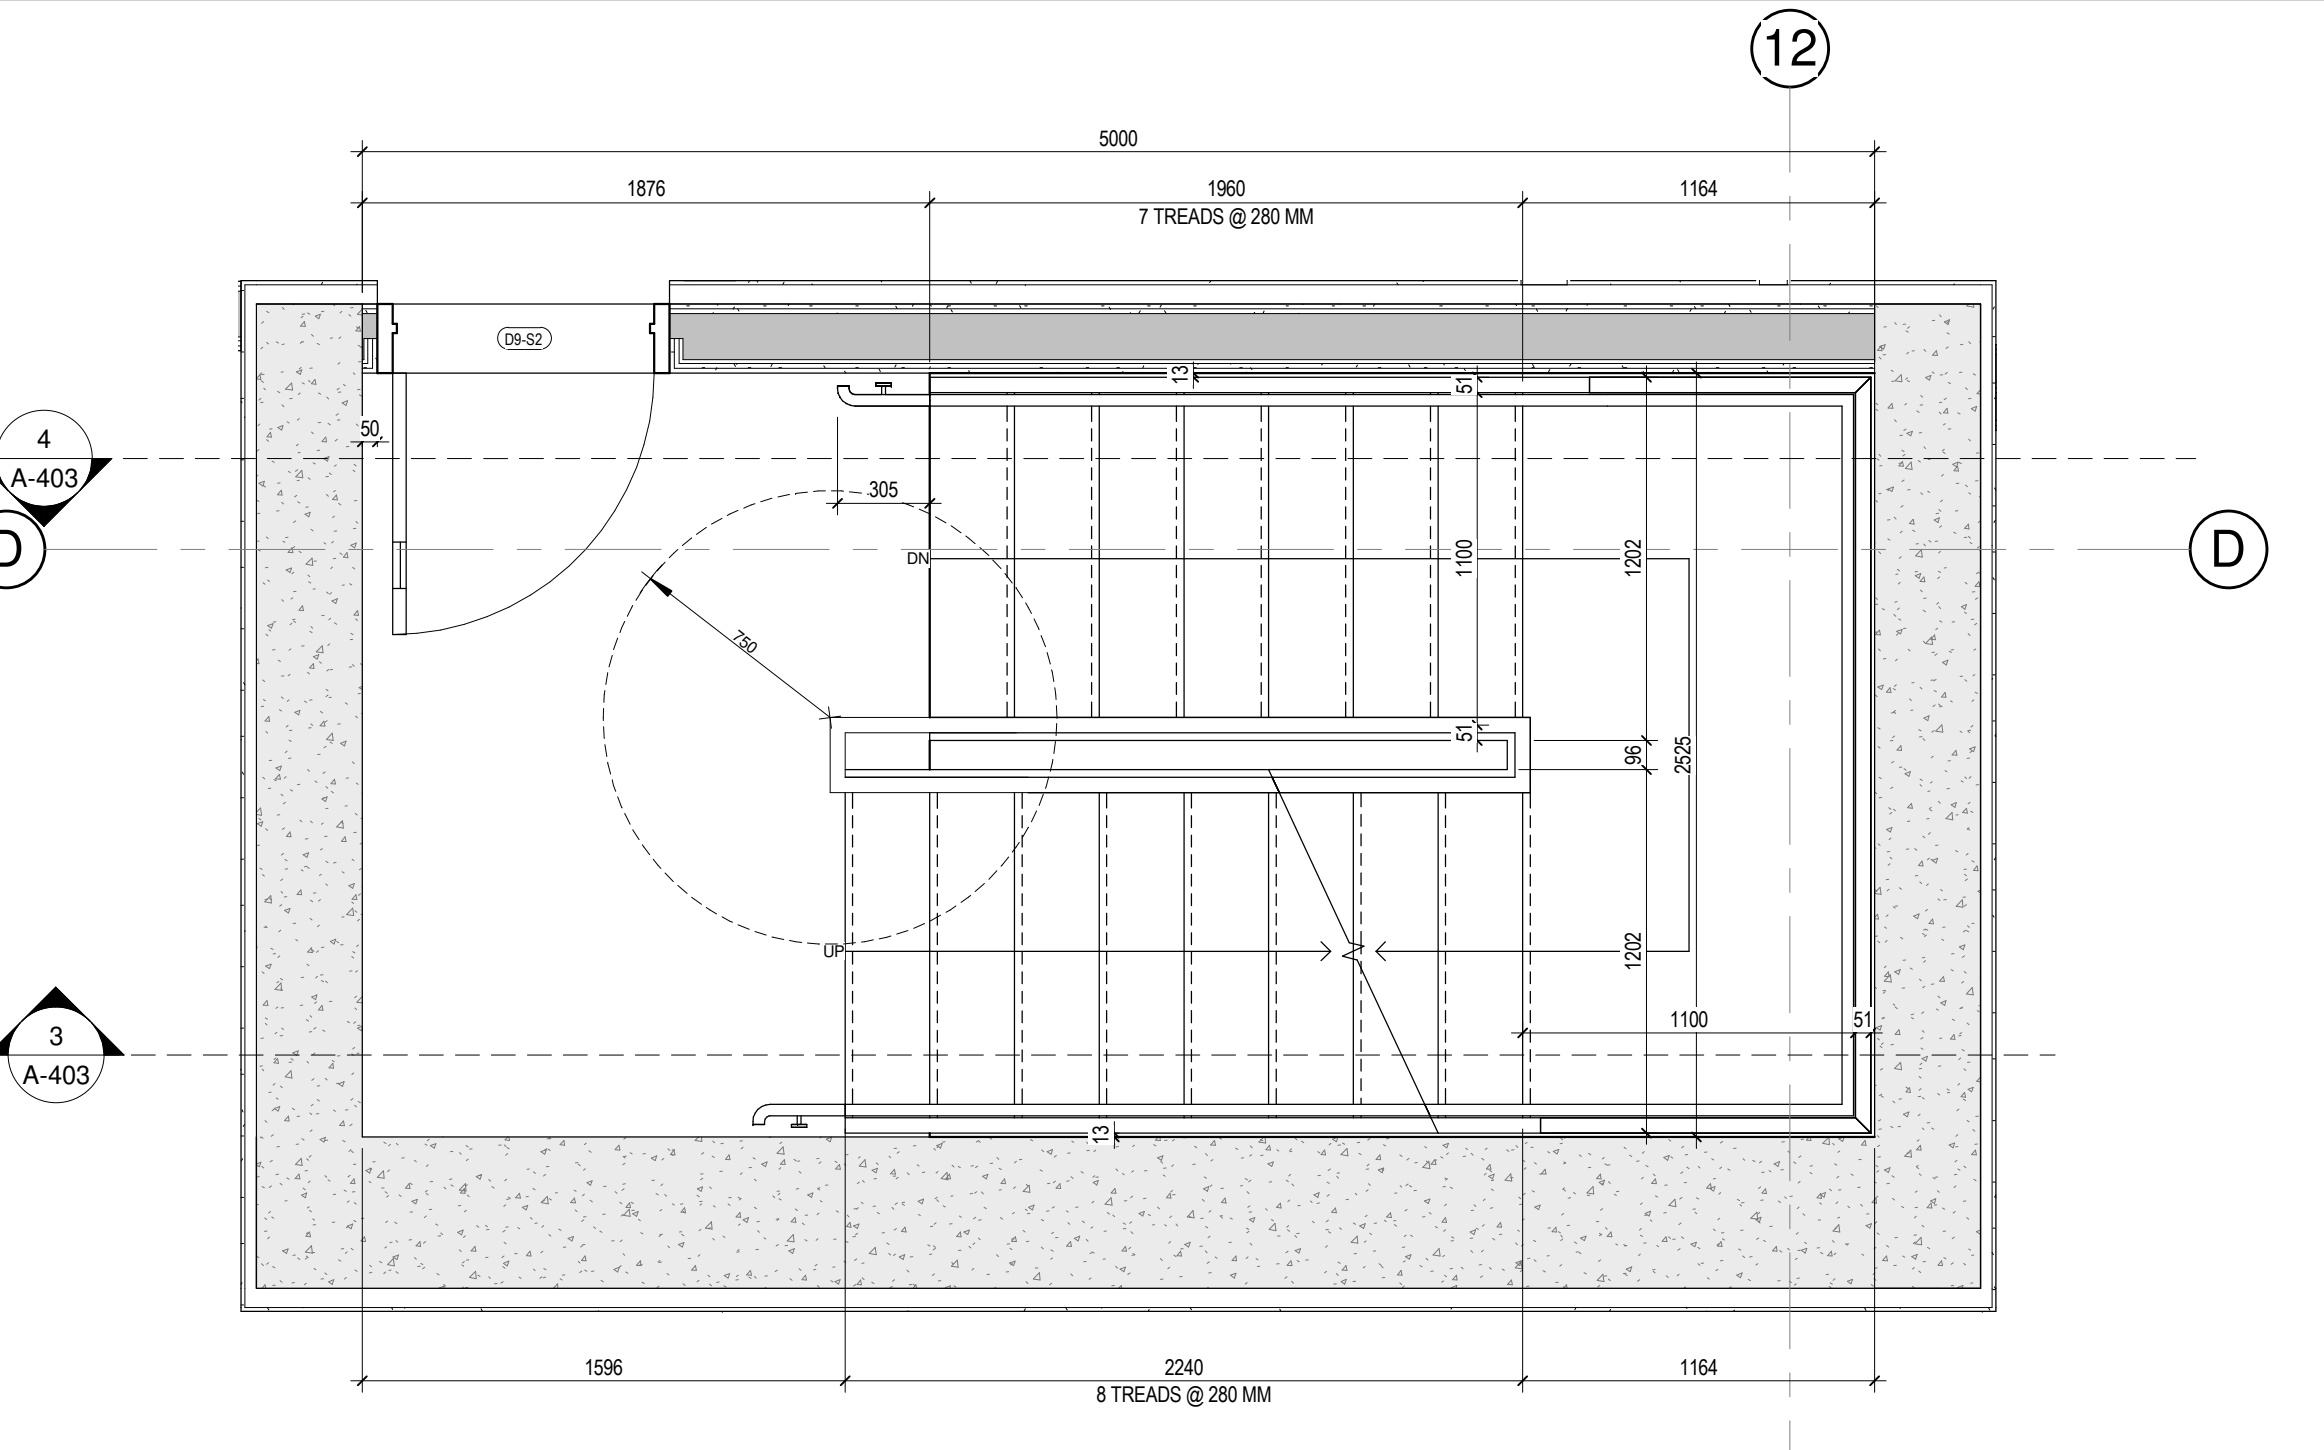

10 STAIR S2 - LEVELS 9-24
A-402 1 : 25

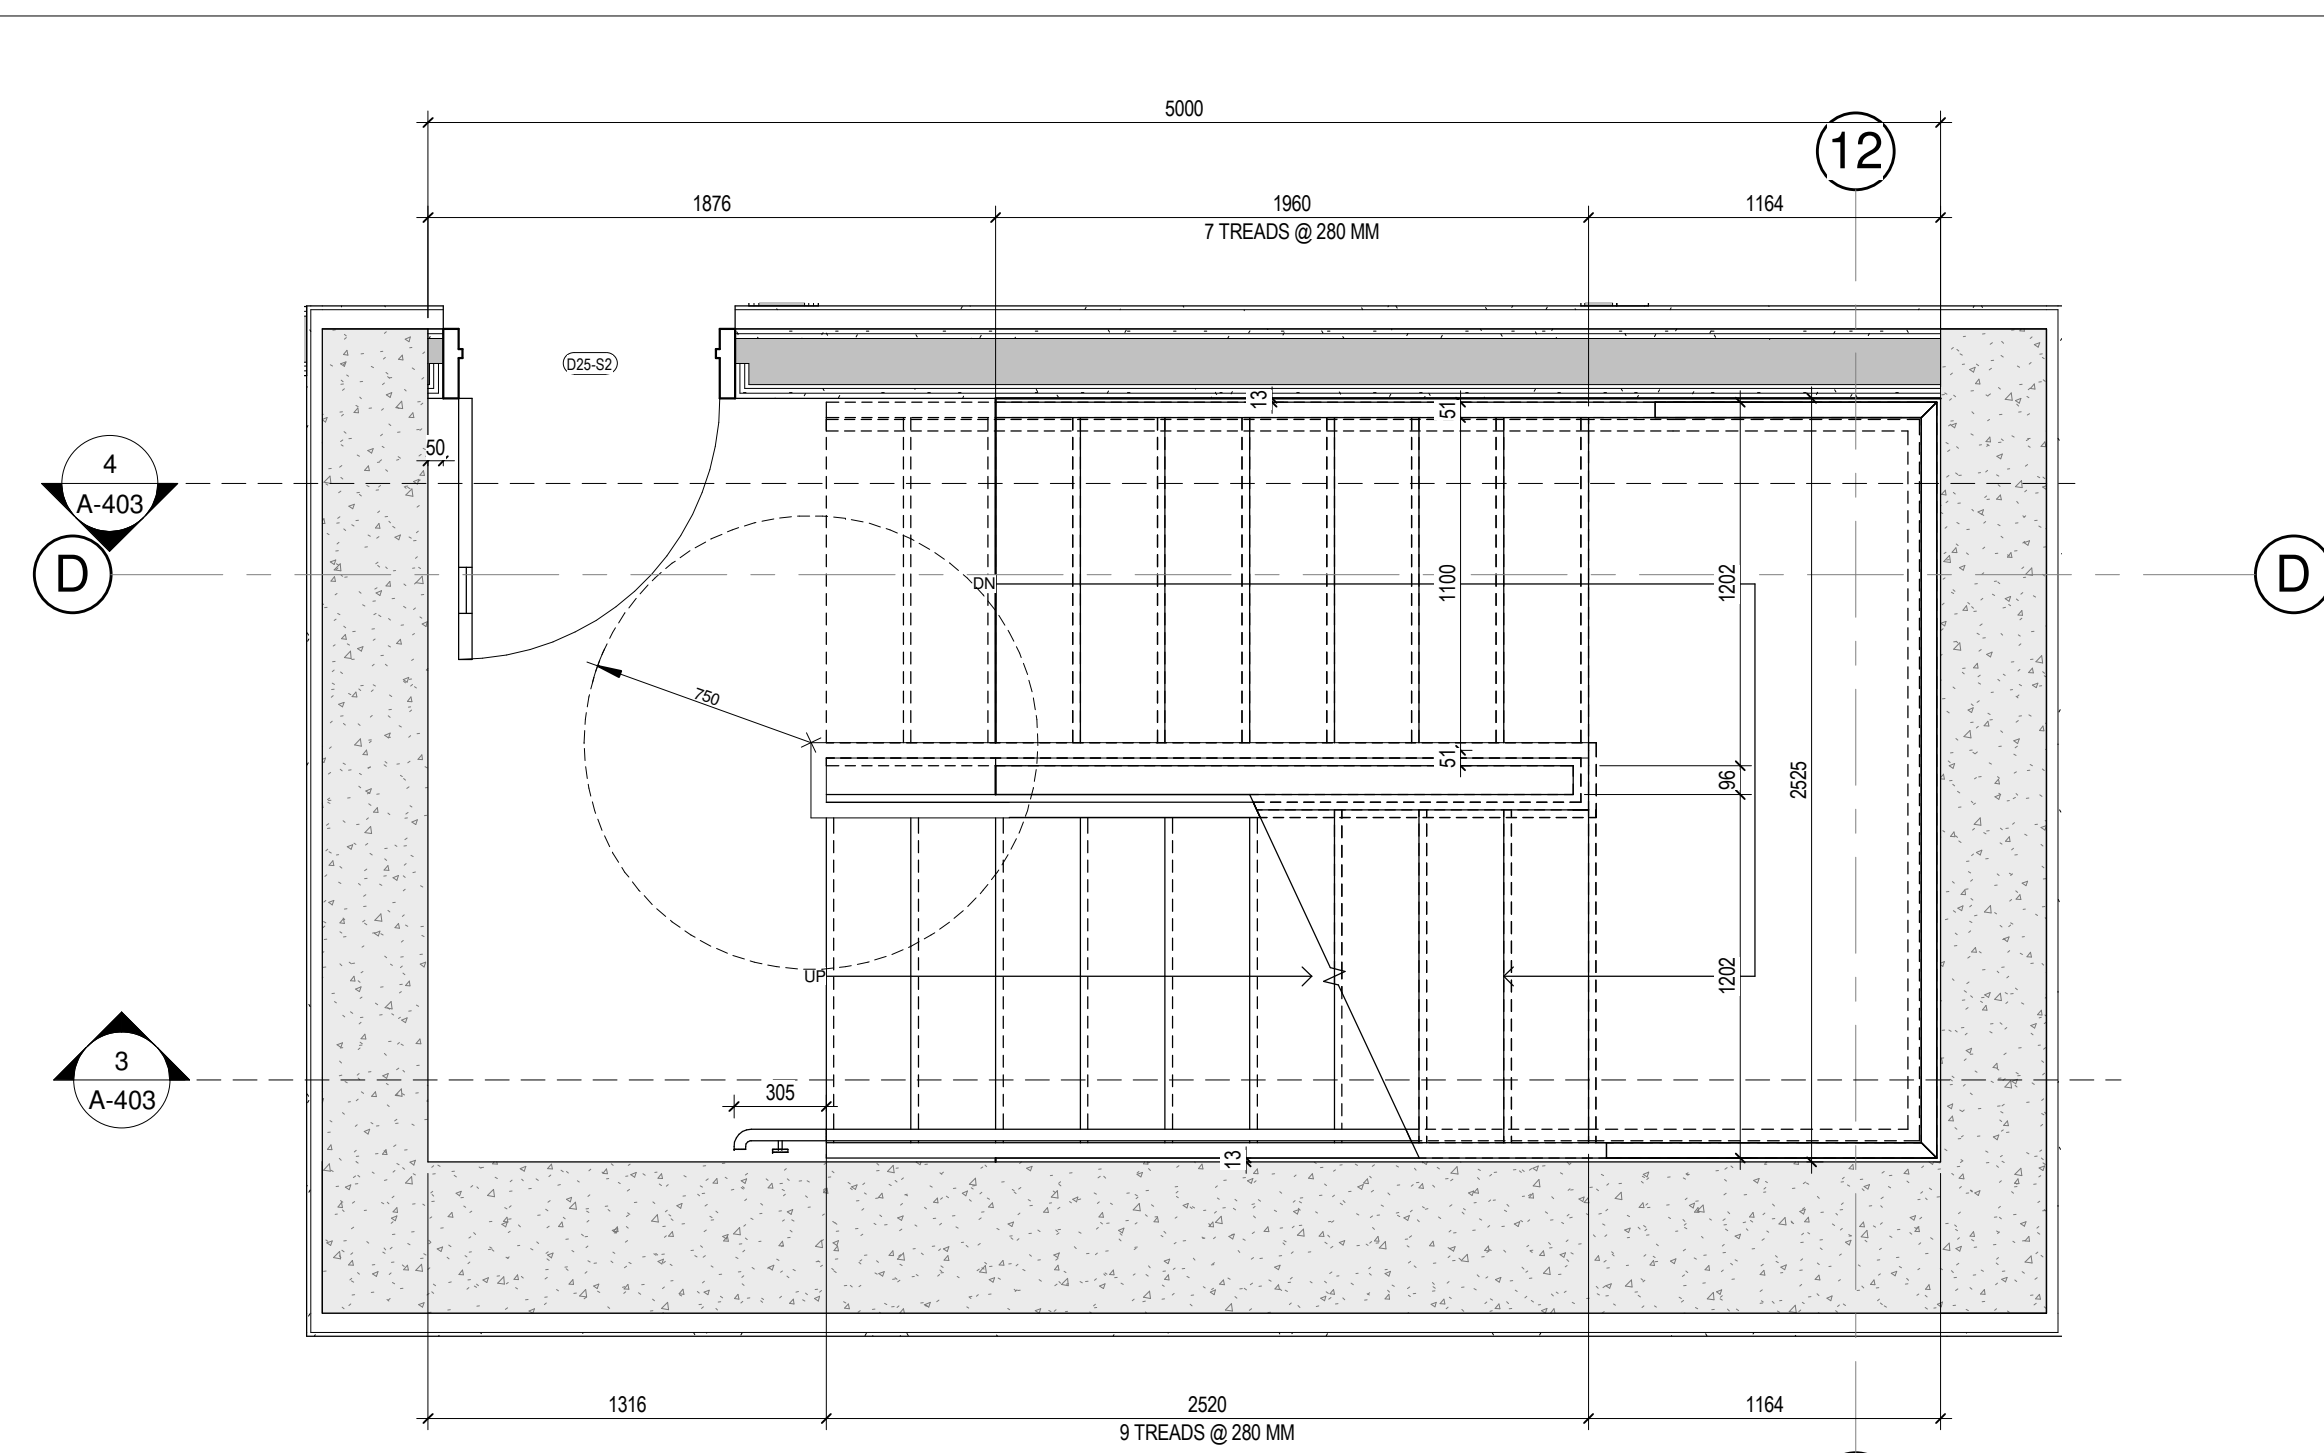


8 STAIR S2 - LEVEL 25
A-402 1:25

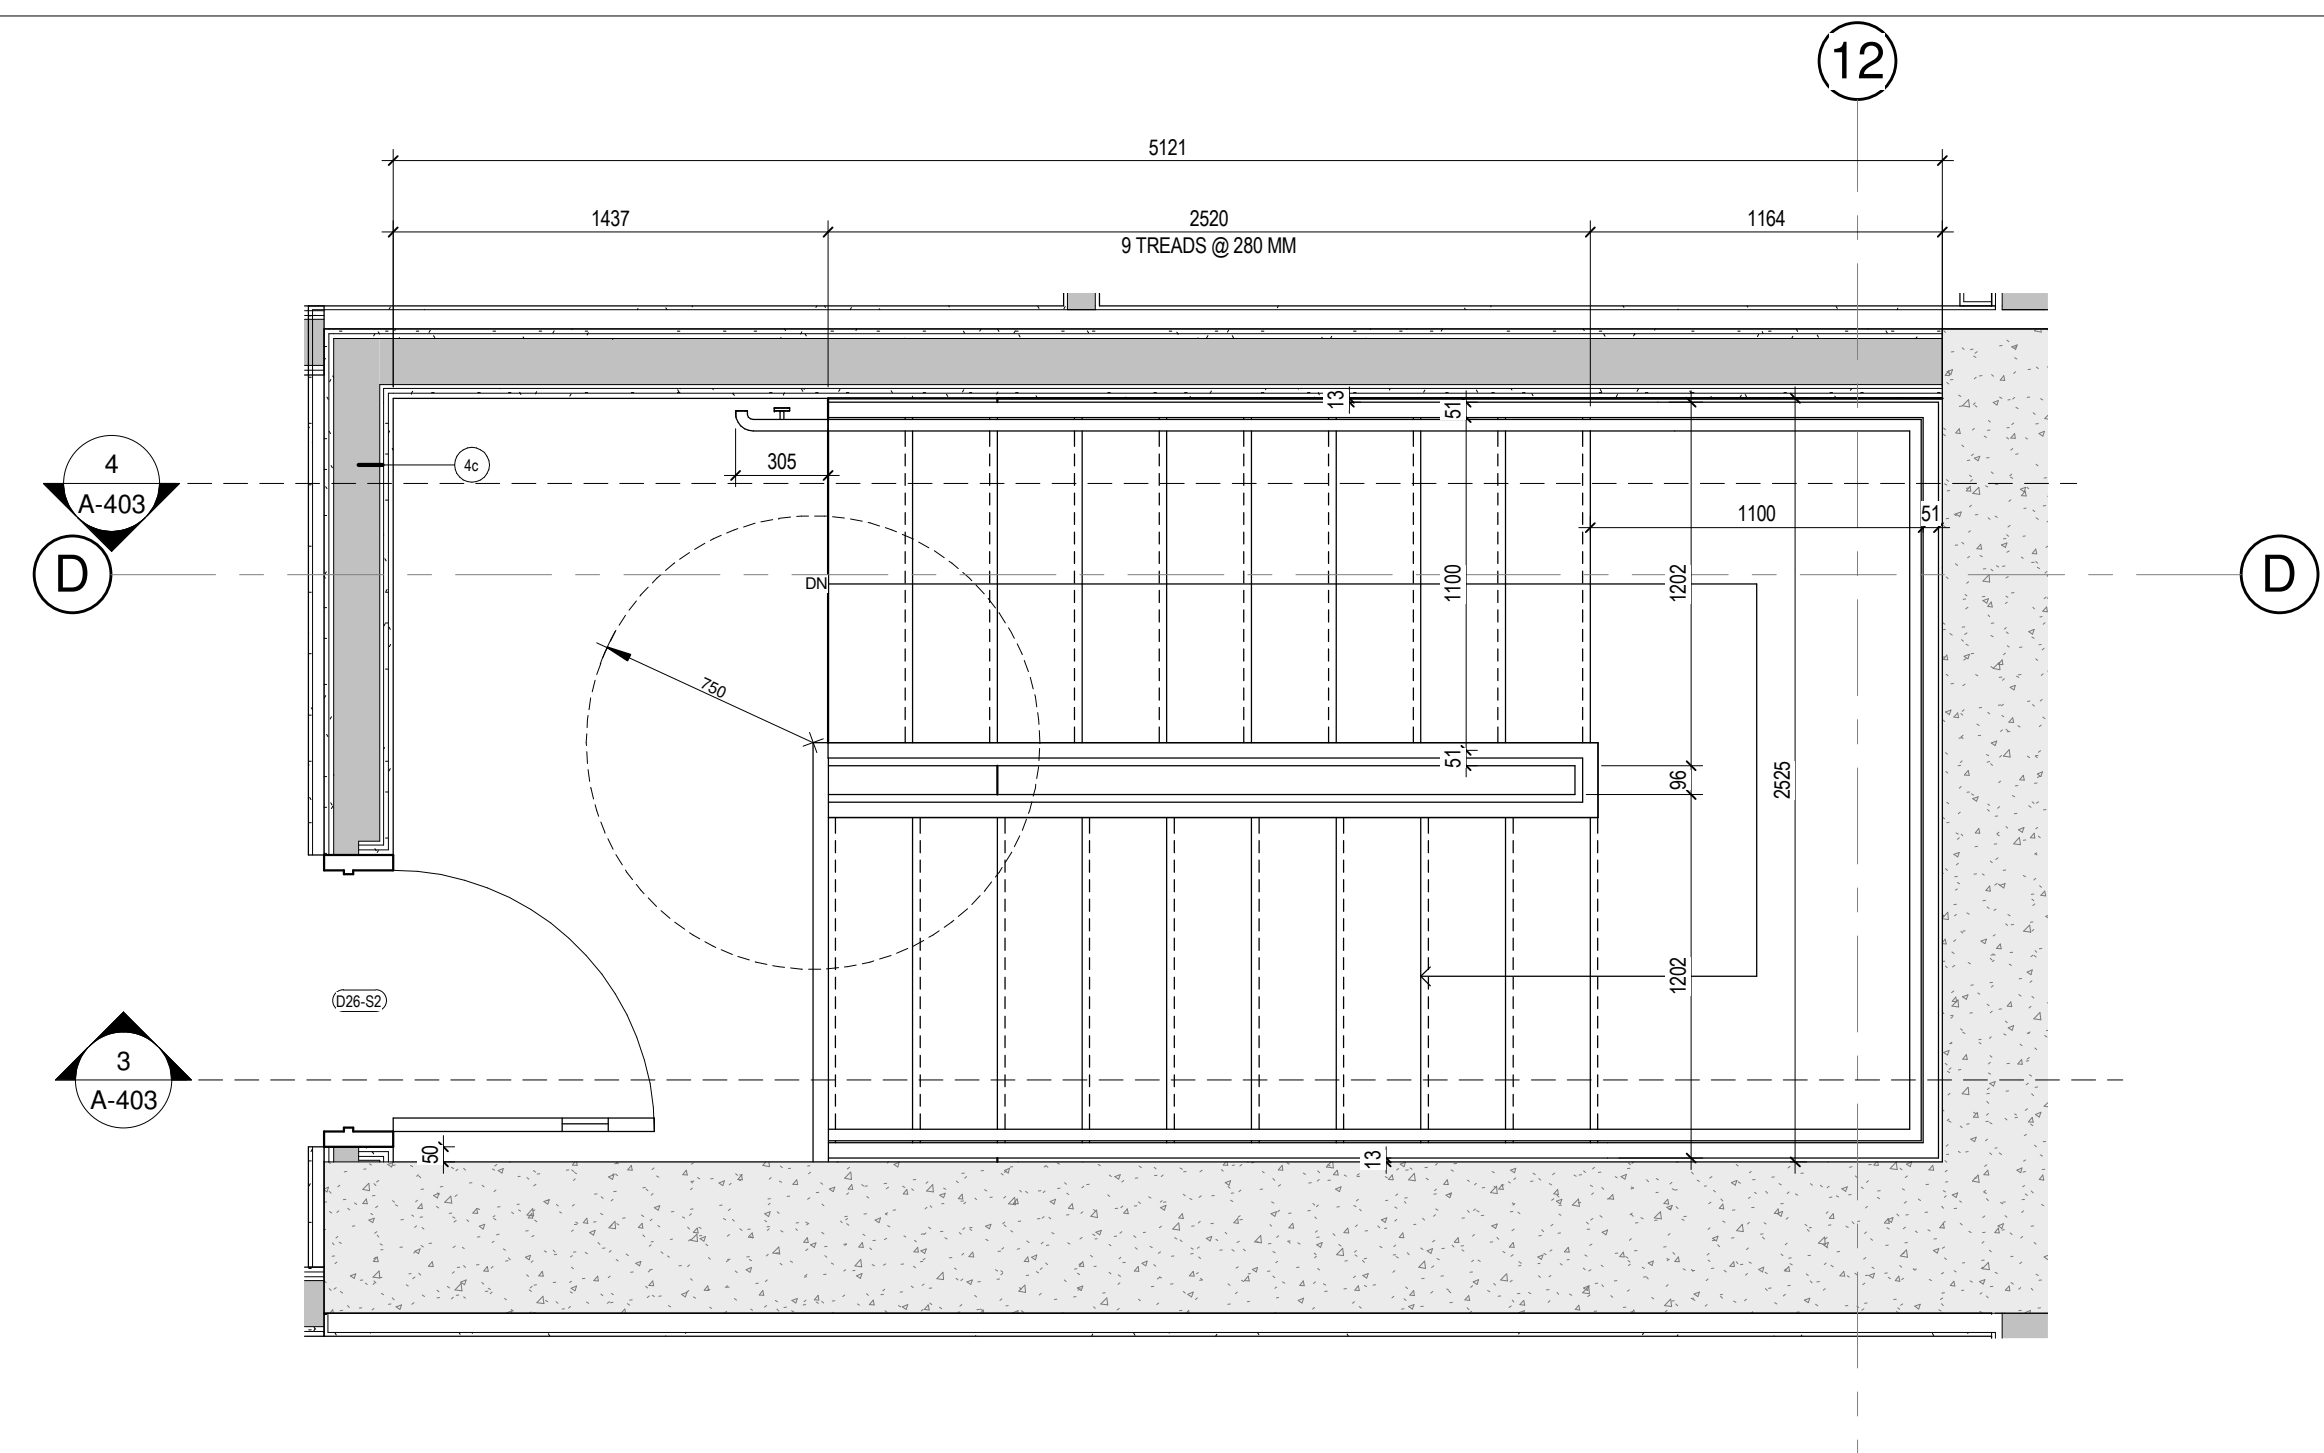


11 STAIR S2 - ROOF
A-402 1 : 25

REVISIONS		
#	DESCRIPTION	DATE
1	REQUIRED FOR PERMIT	29 NOV 2024


2024.09.13	FOUR COORDINATION	O.P.
2024.09.18	FOUR COORDINATION	O.P.
2024.09.27	FOUR COORDINATION	O.P.
2024.10.04	FOUR COORDINATION	O.P.
2024.10.28	FOUR COORDINATION	O.P.
2024.11.12	FOUR COORDINATION	O.P.
2024.11.19	FOUR COORDINATION	O.P.
2024.11.29	ISSUED FOR PERMIT	O.P.

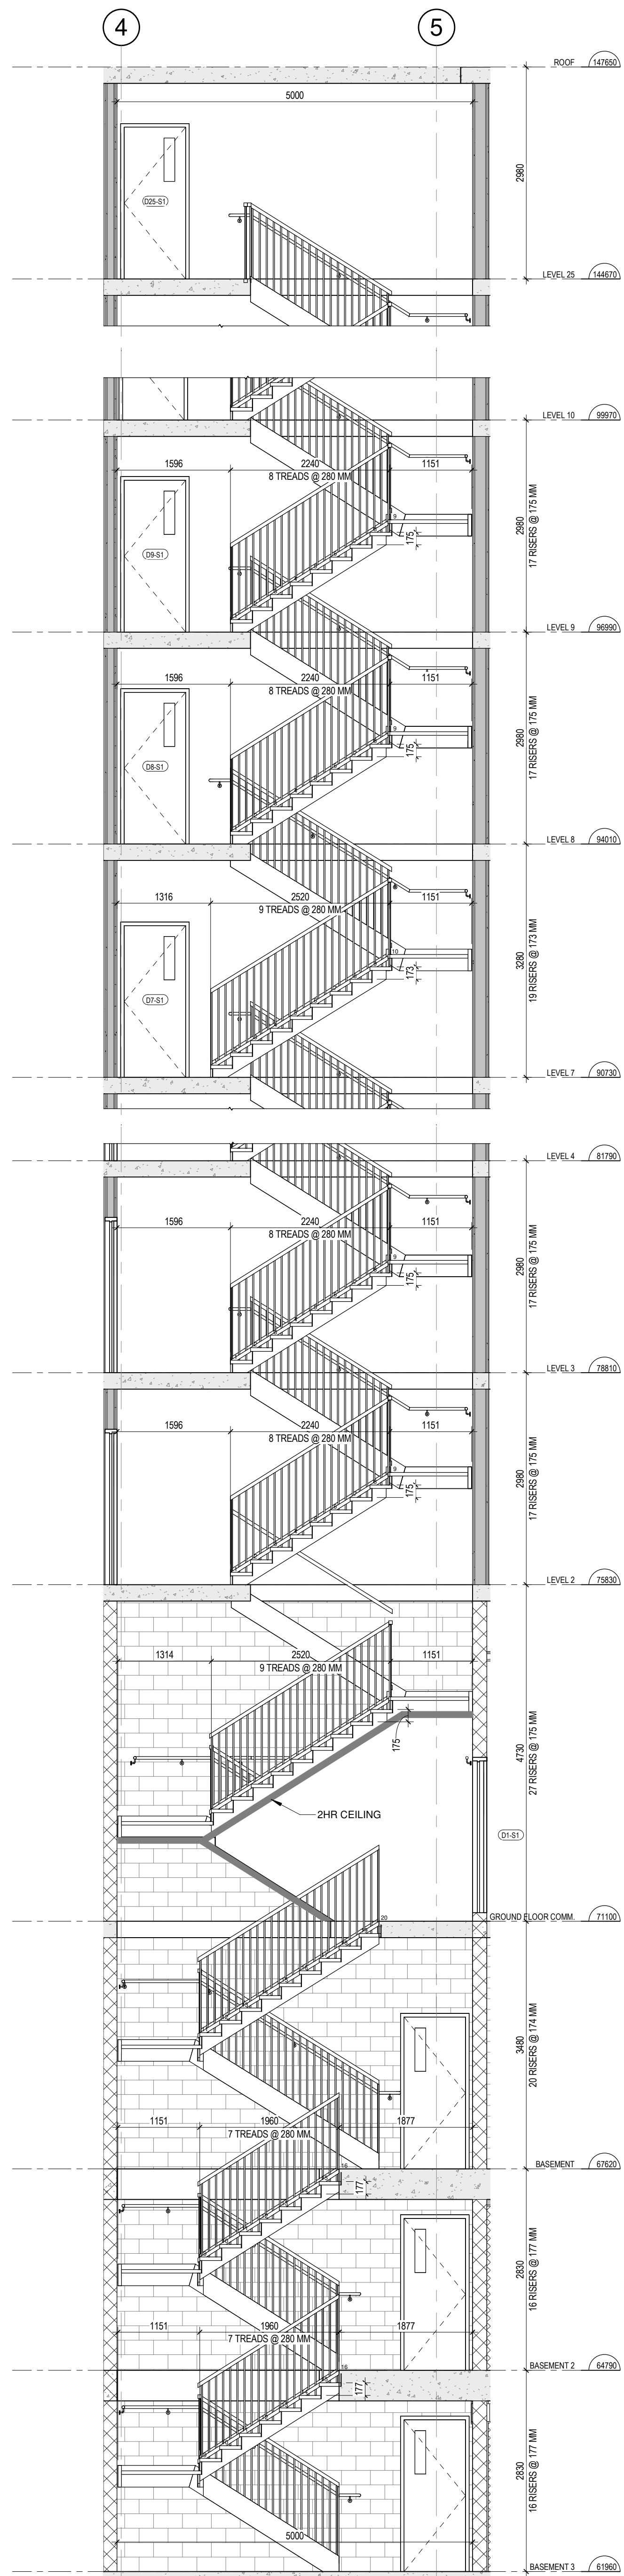


1 EXIT STAIR S1 SECTION A
1 : 50

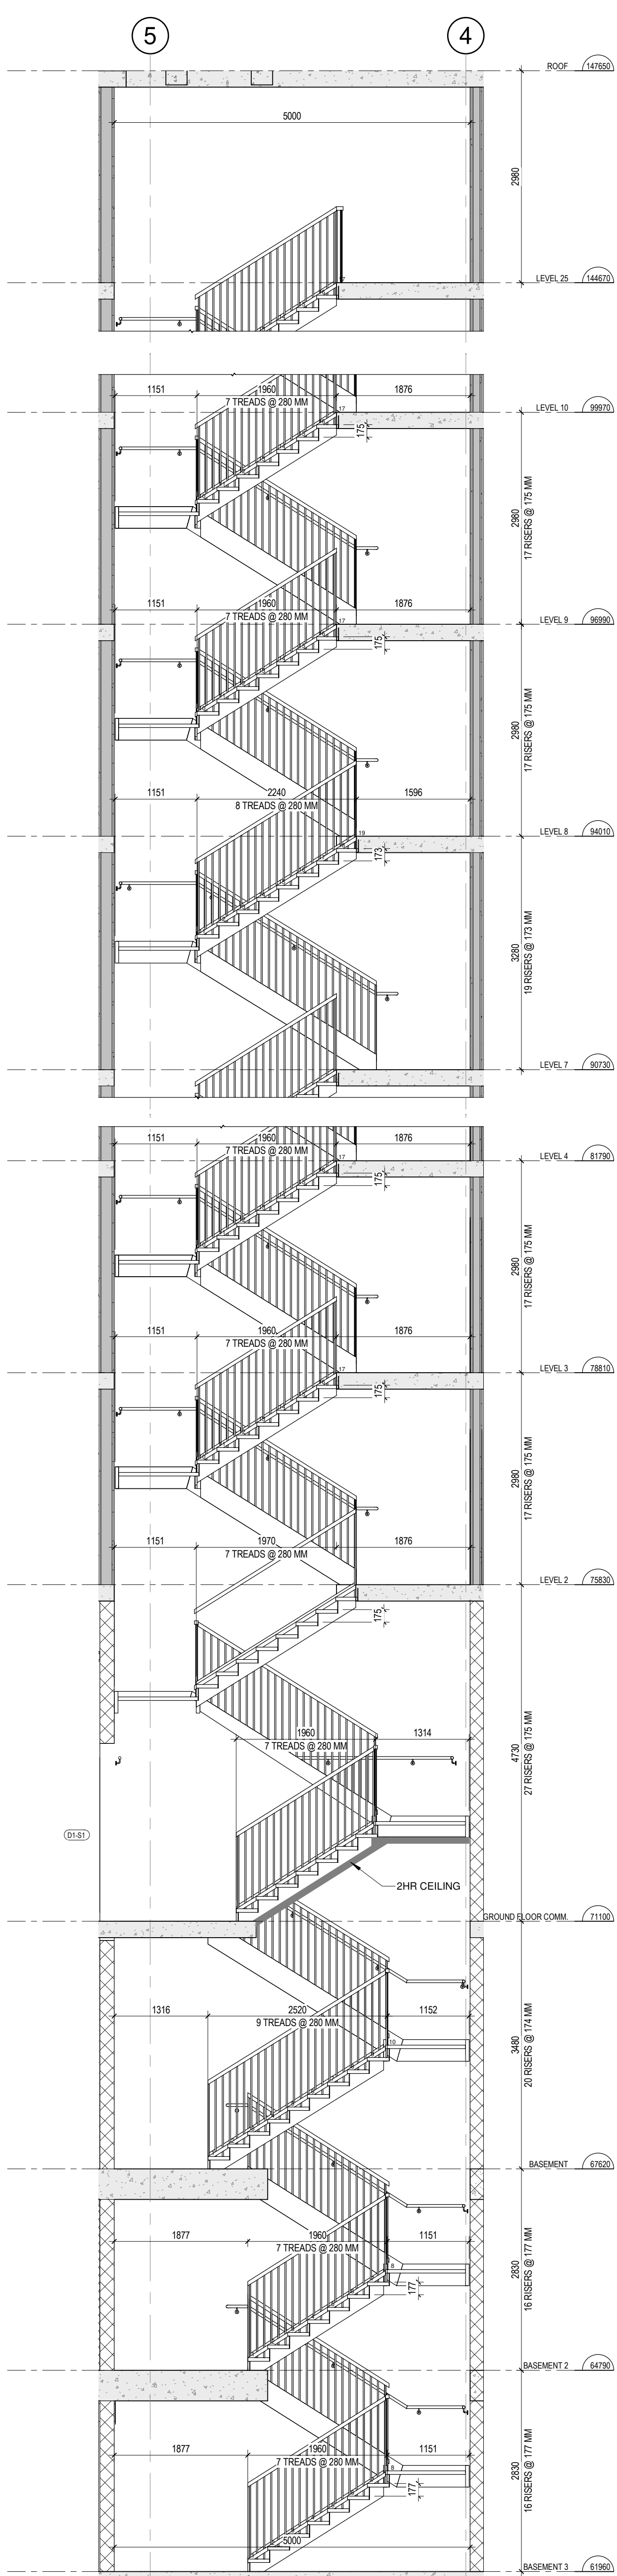

2 EXIT STAIR S1 SECTION B
1 : 50

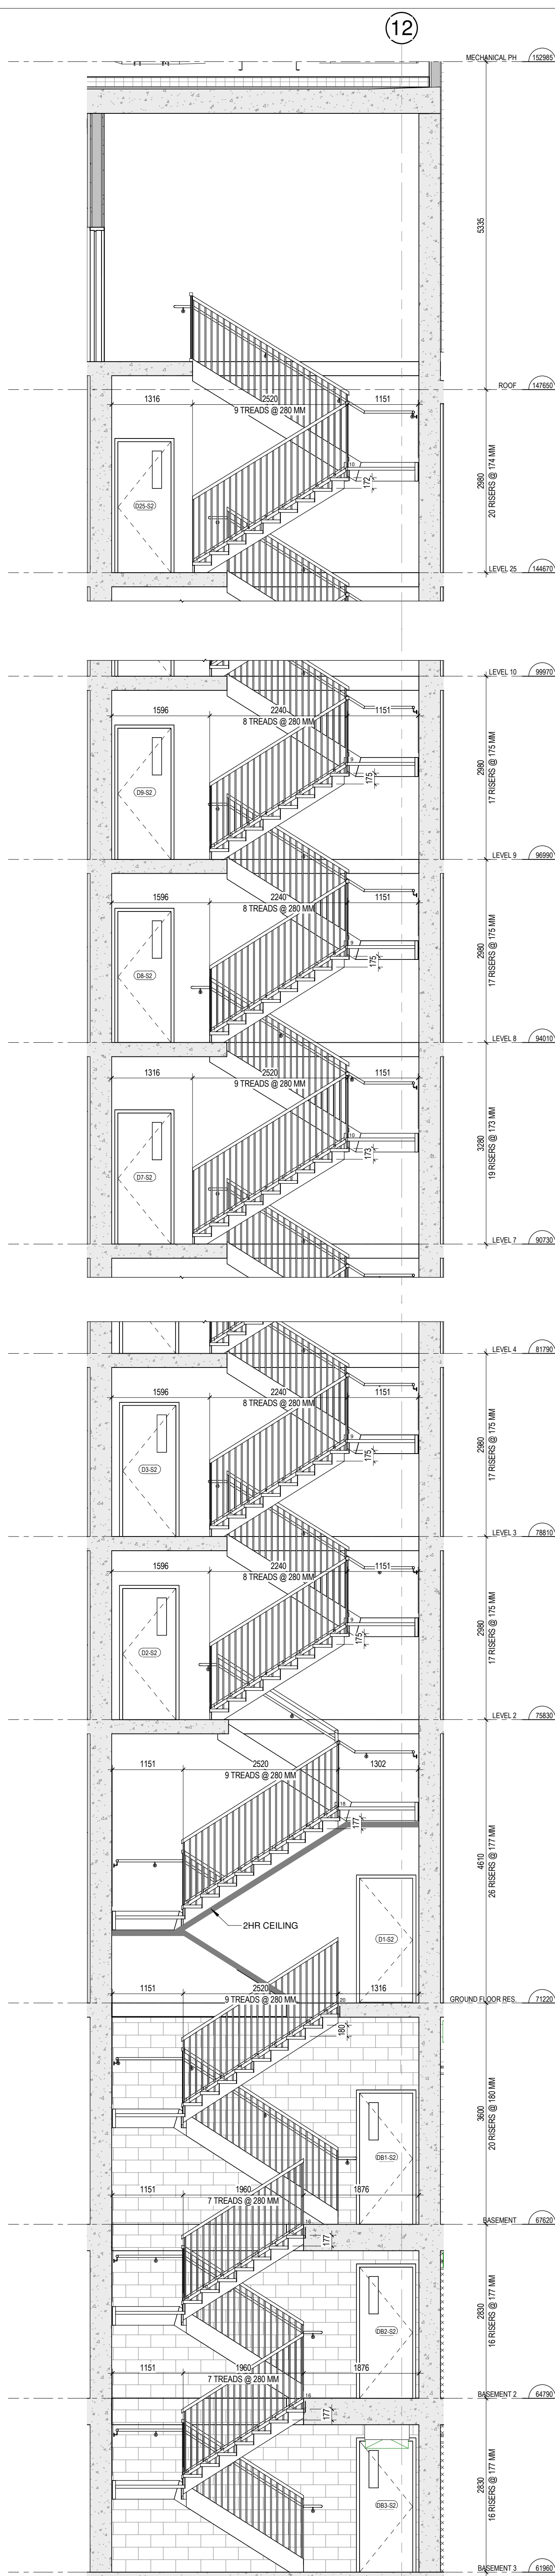

3 EXIT STAIR S2 SECTION A
1 : 50

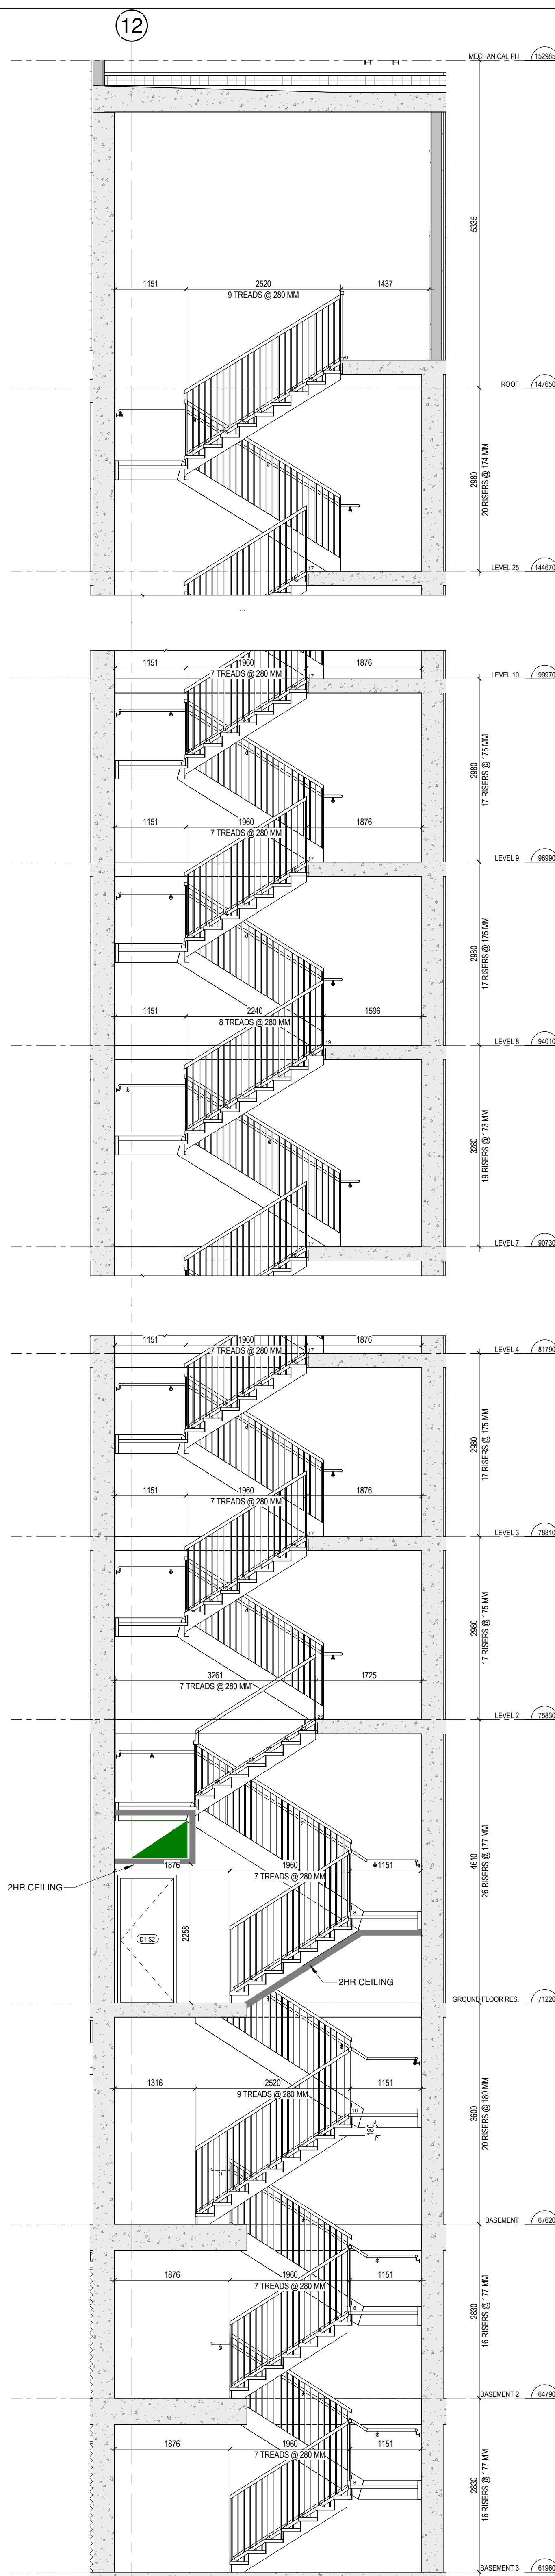

4 EXIT STAIR S2 SECTION B
1 : 50

2024.08.13	POUR COORDINATION	O.P.
2024.08.18	POUR COORDINATION	O.P.
2024.08.27	POUR COORDINATION	O.P.
2024.10.04	POUR COORDINATION	O.P.
2024.10.08	POUR COORDINATION	O.P.
2024.11.12	POUR COORDINATION	O.P.
2024.11.18	POUR COORDINATION	O.P.
2024.11.29	ISSUED FOR PERMIT	O.P.

2 STAIR S4 - LEVEL 25
A-404 1 : 25

3 STAIR S4 - LEVEL 26
A-404 1 : 25

4 STAIR S5 - LEVEL 25
A-404 1 : 25


5 STAIR S5 - LEVEL 26
A-404 1:25

1 STAIR S3 - GROUND FLOOR
A-404 1 : 25


6 EXIT STAIR S3 SECTION
A-404 1:50

7 EXIT STAIR S4 SECTION
A-404 1:50


8 EXIT STAIR S5 SECTION
A-404 1:50

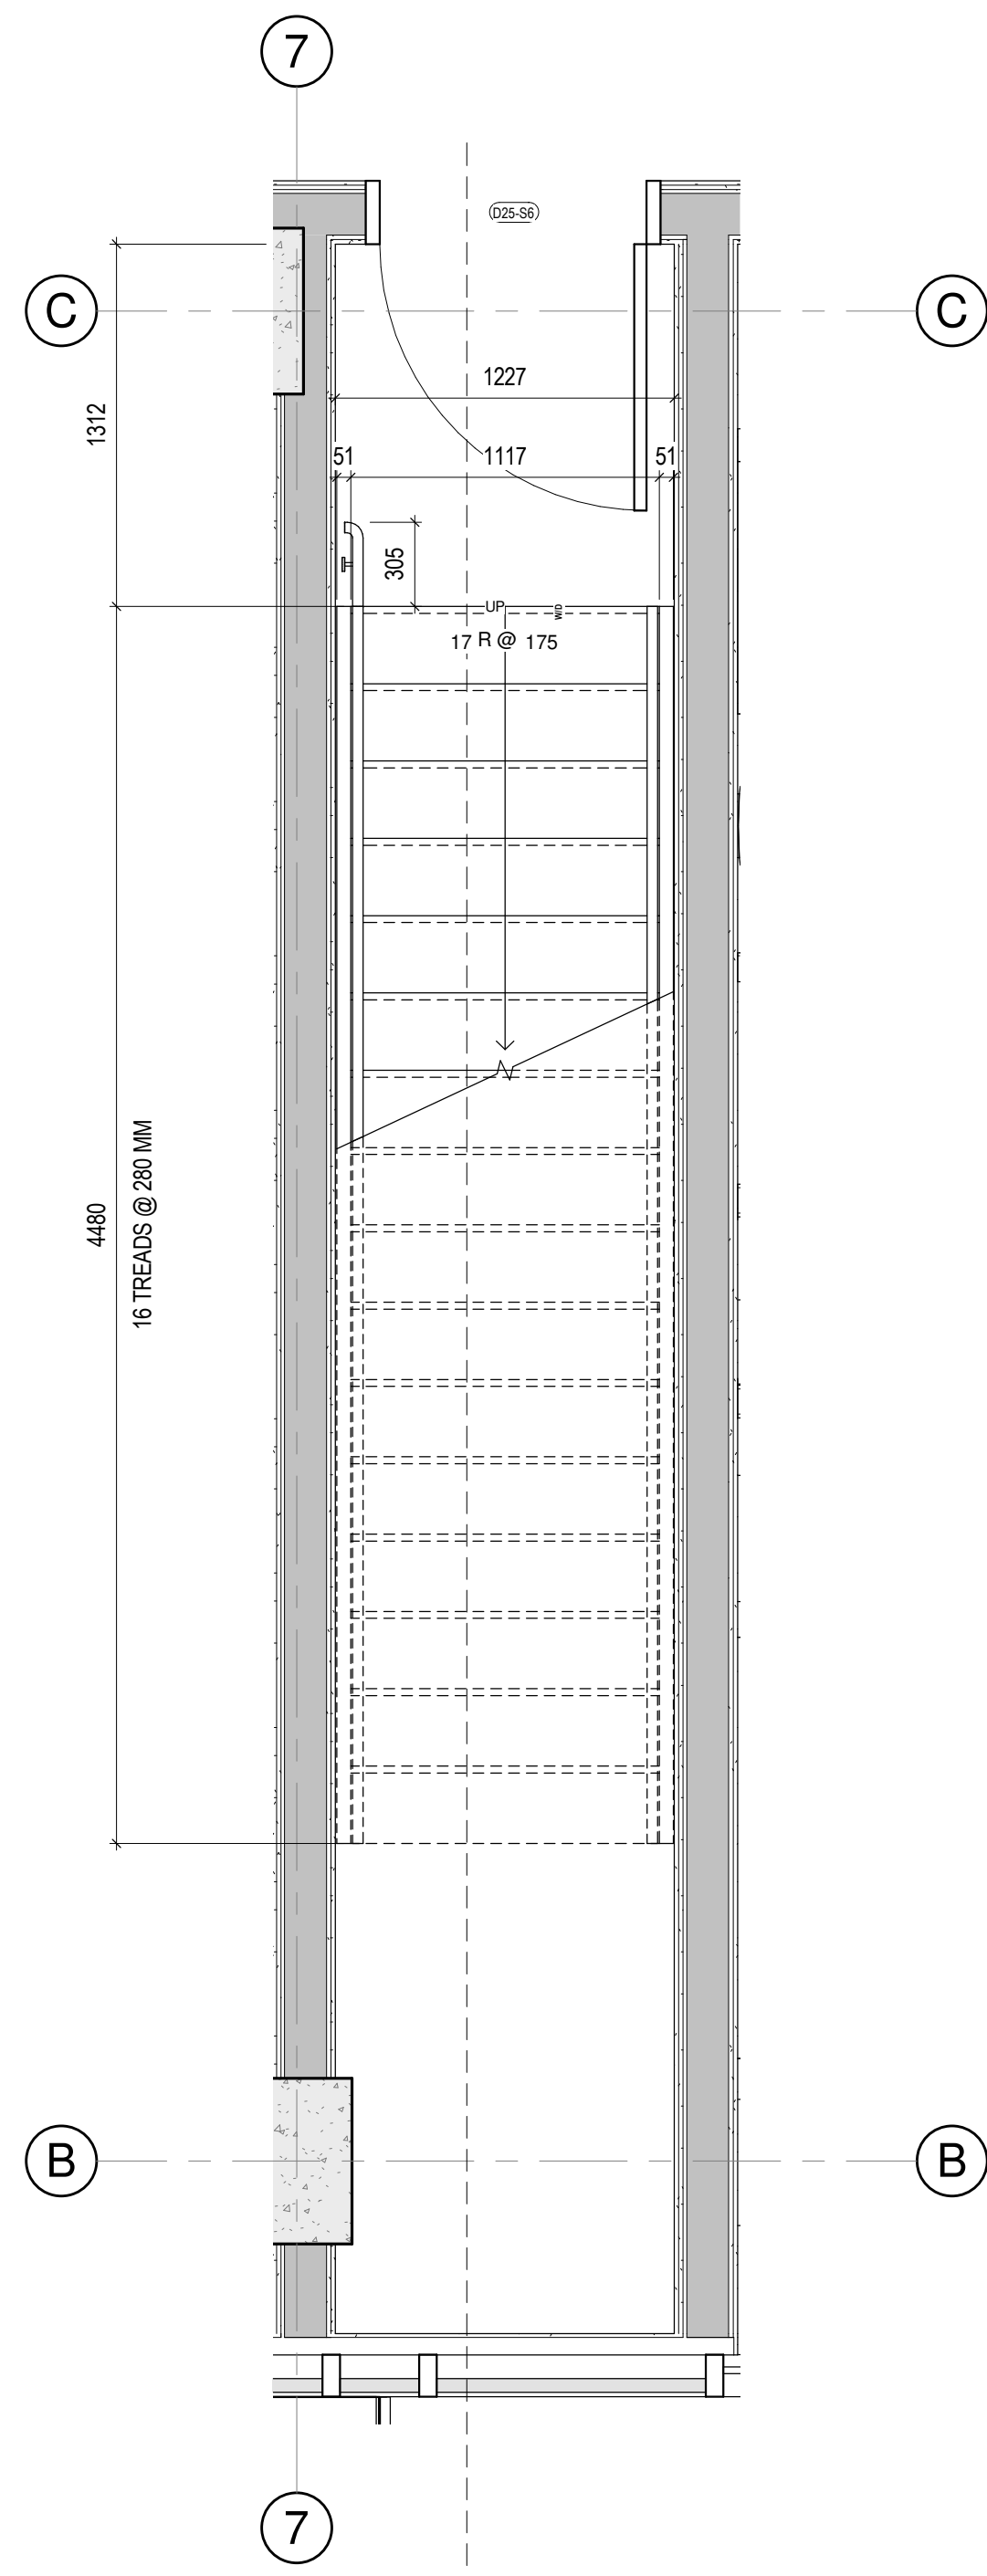


1 STAIR S6 - LEVEL 25
1 : 25

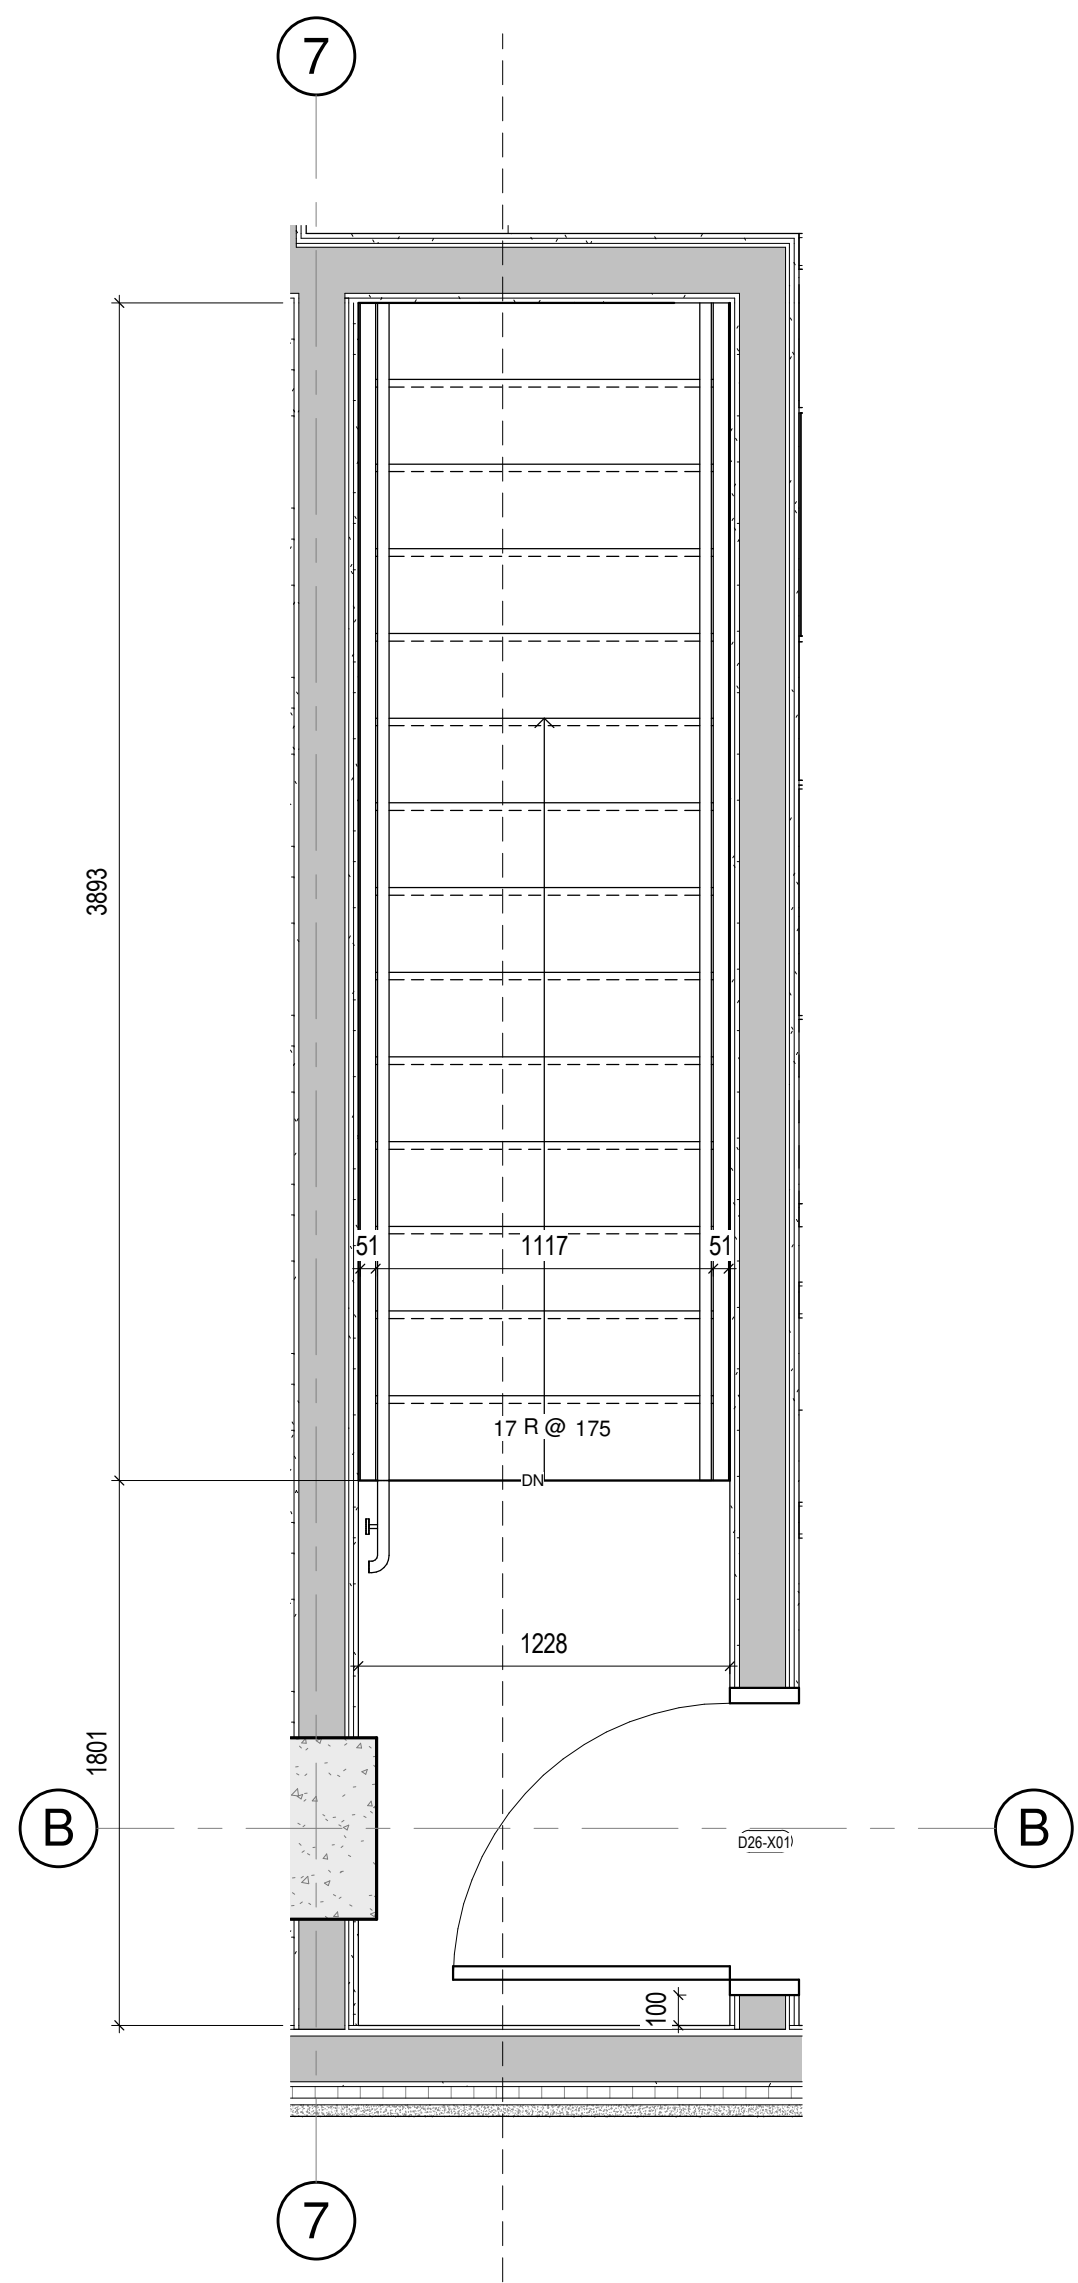


2 STAIR S6 - LEVEL 26
1 : 25

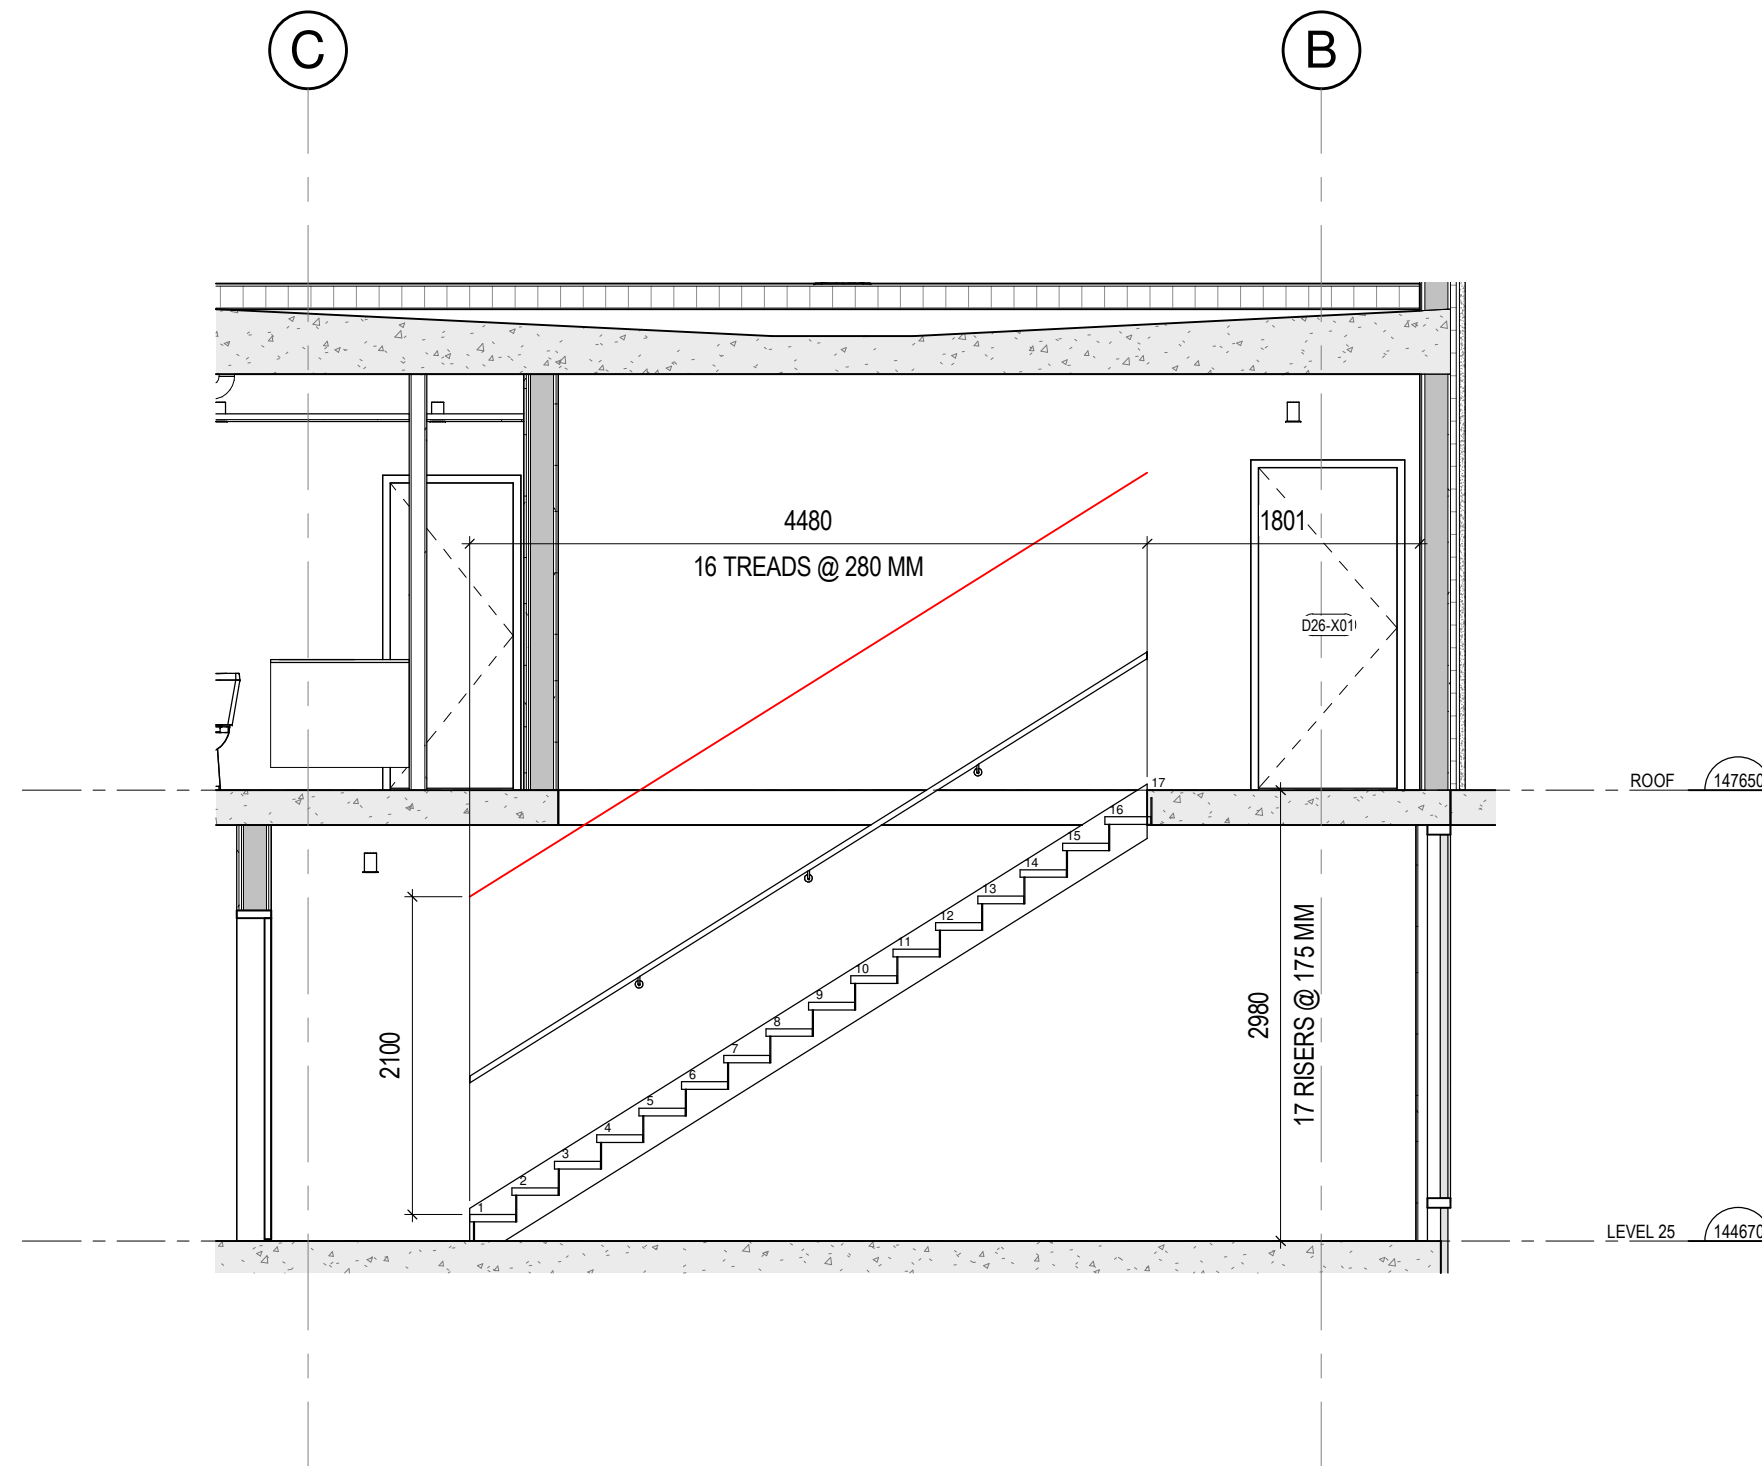


5 EXIT STAIR S6 SECTION
1 : 50

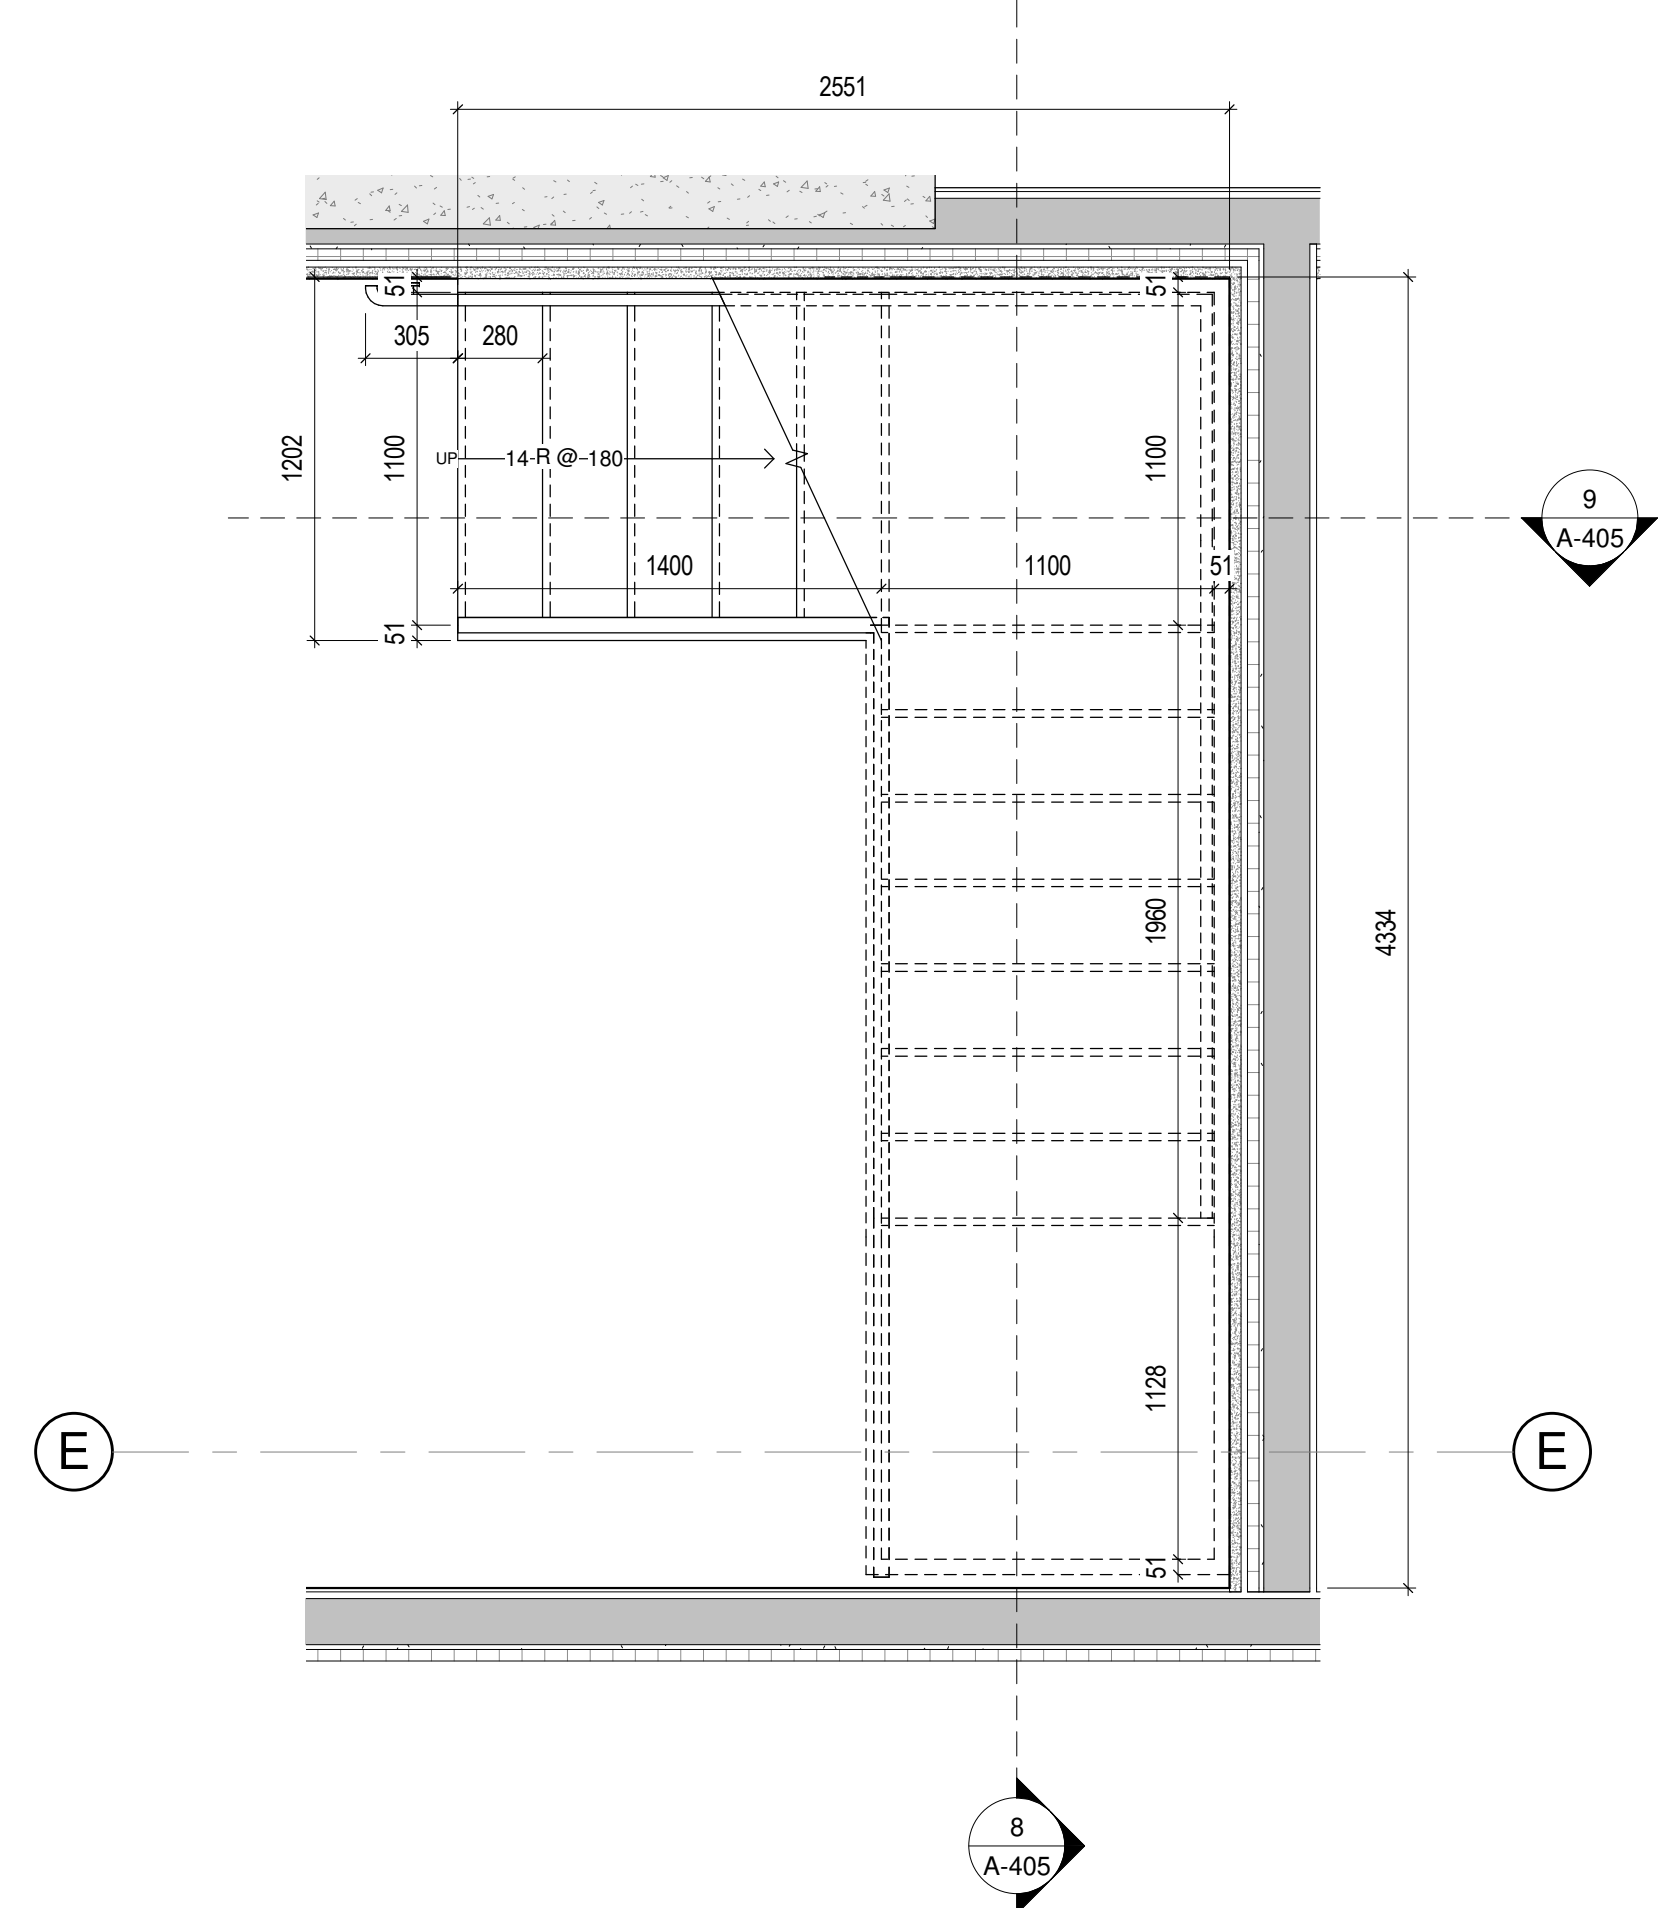


7 STAIR S8 - LEVEL 26
1 : 25

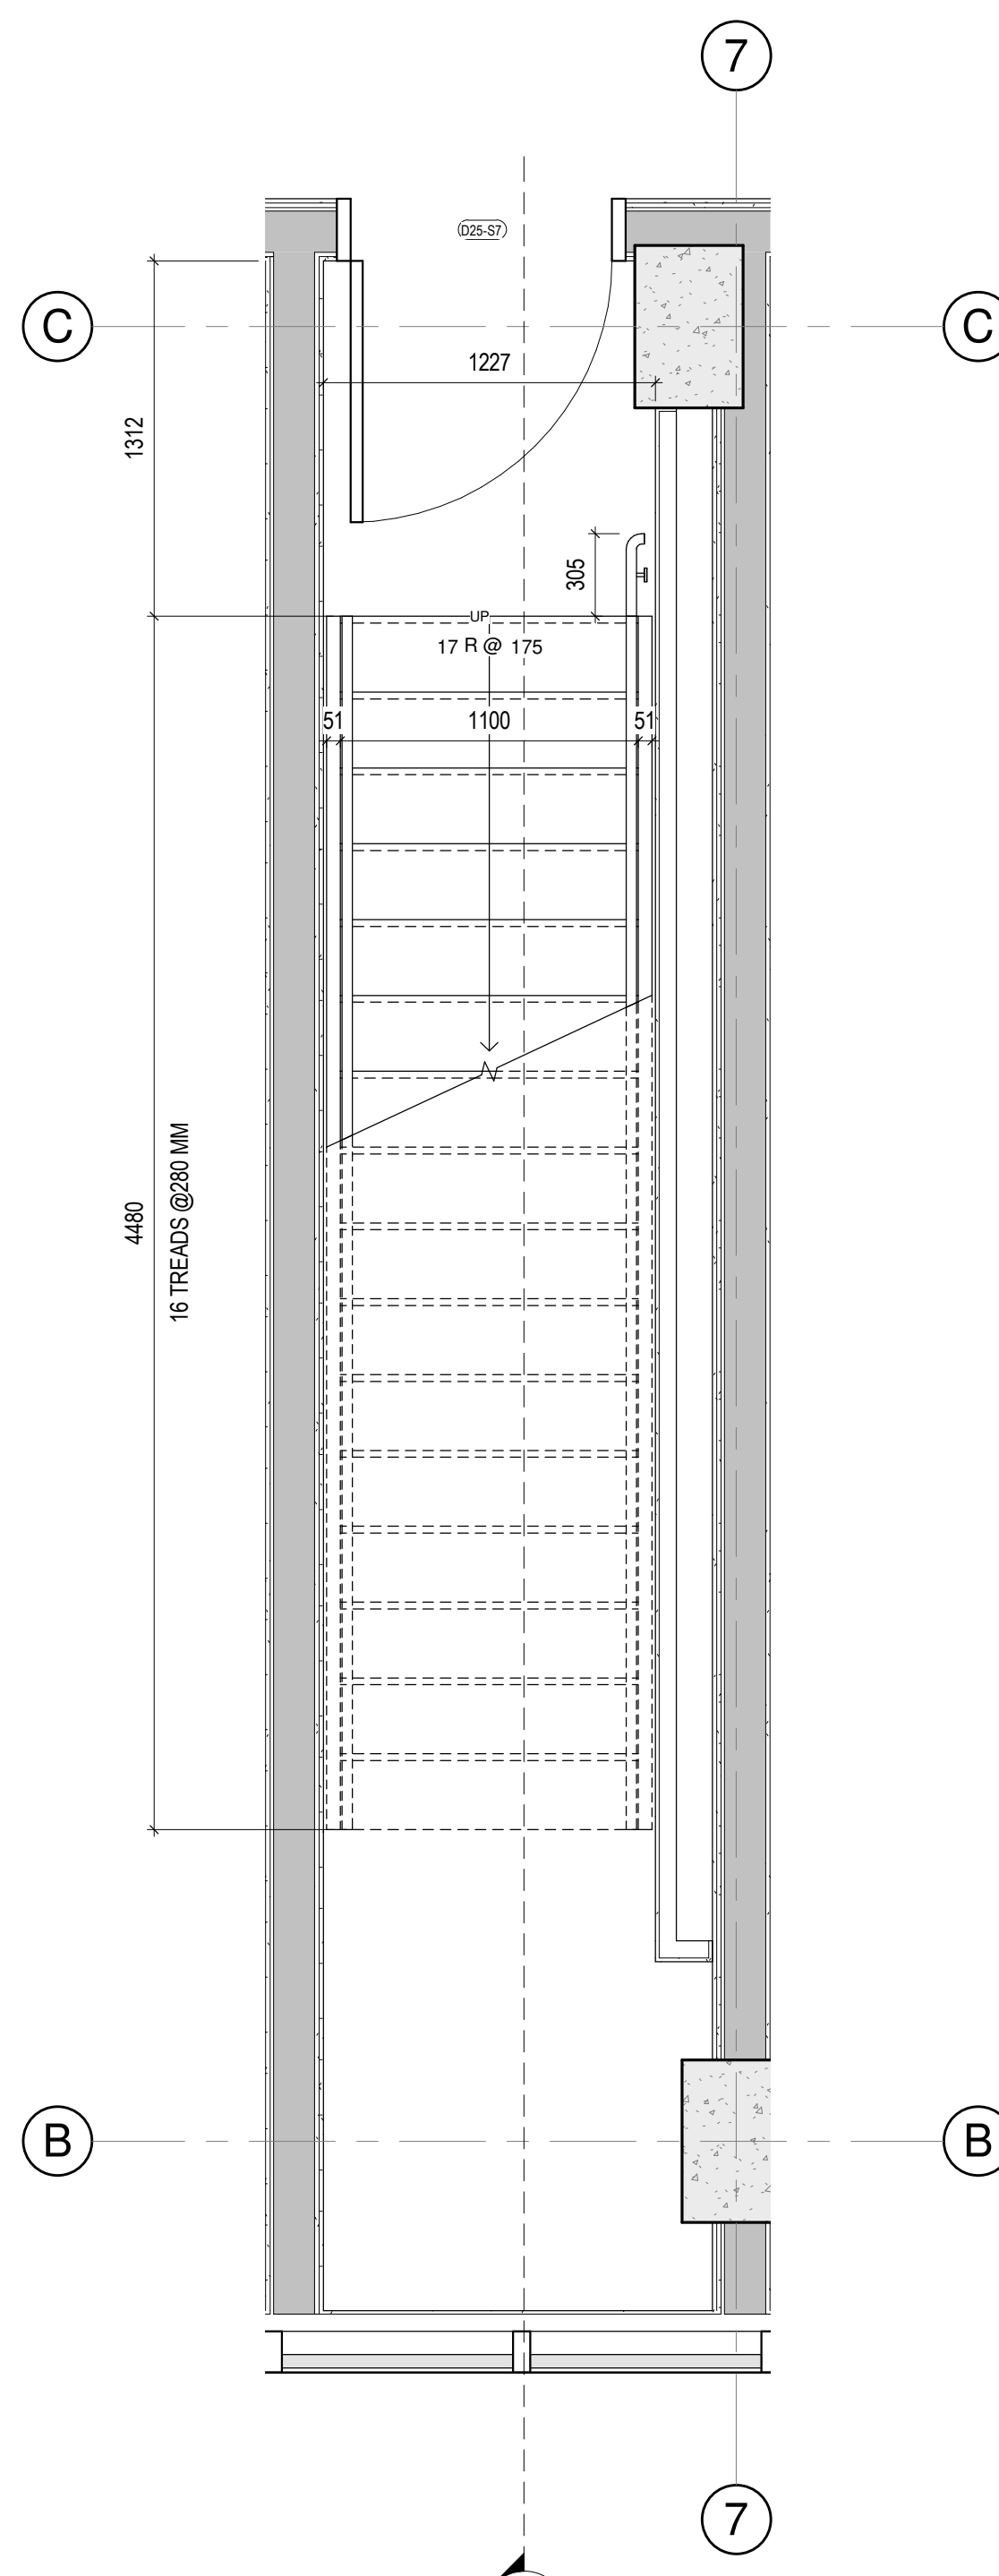


3 STAIR S7 - LEVEL 25
1 : 25

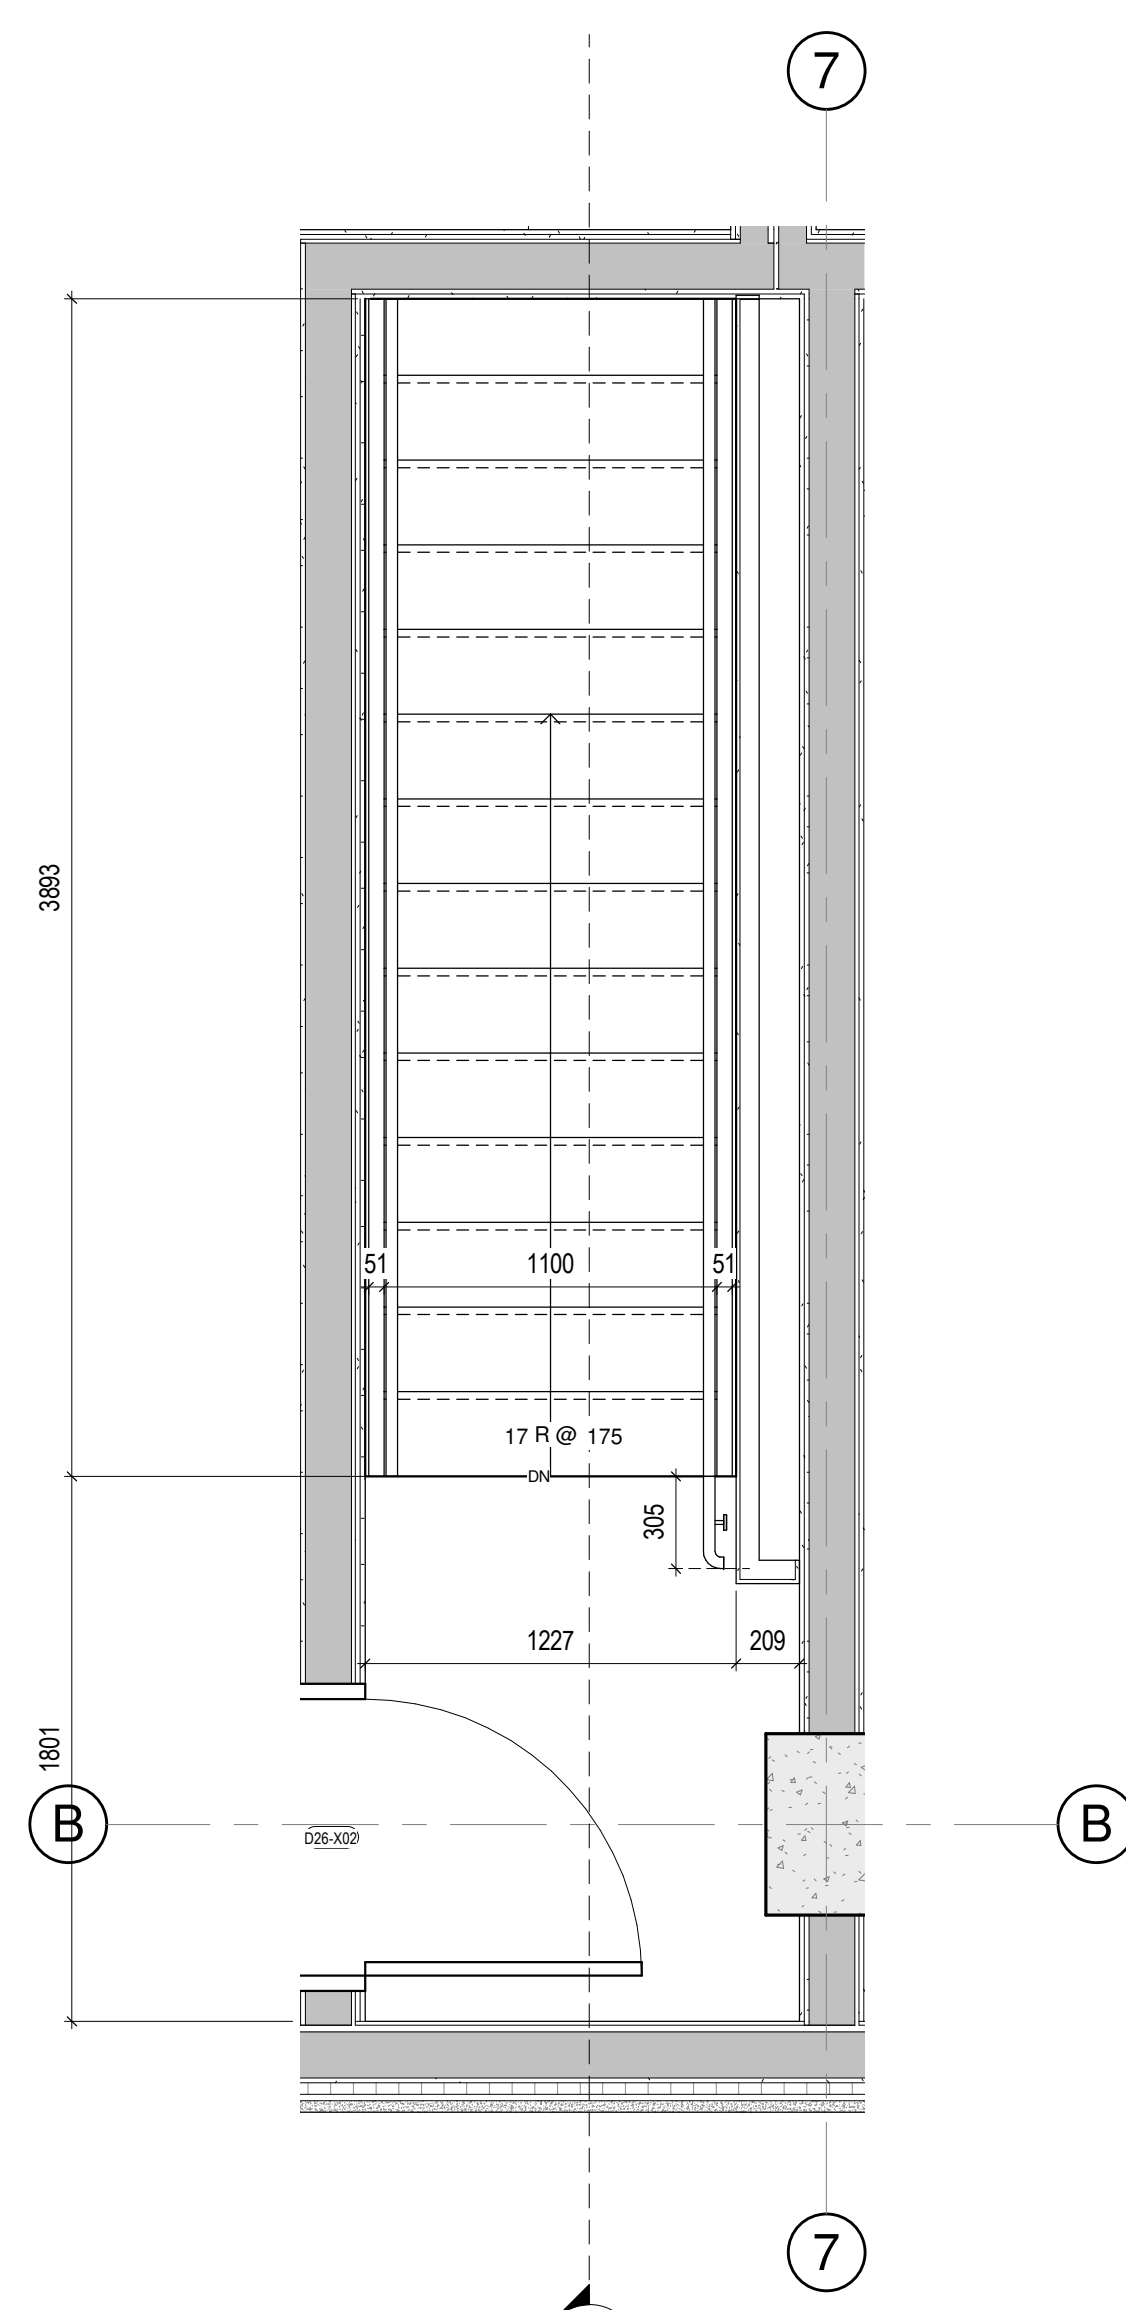


4 STAIR S7 - LEVEL 26
1 : 25

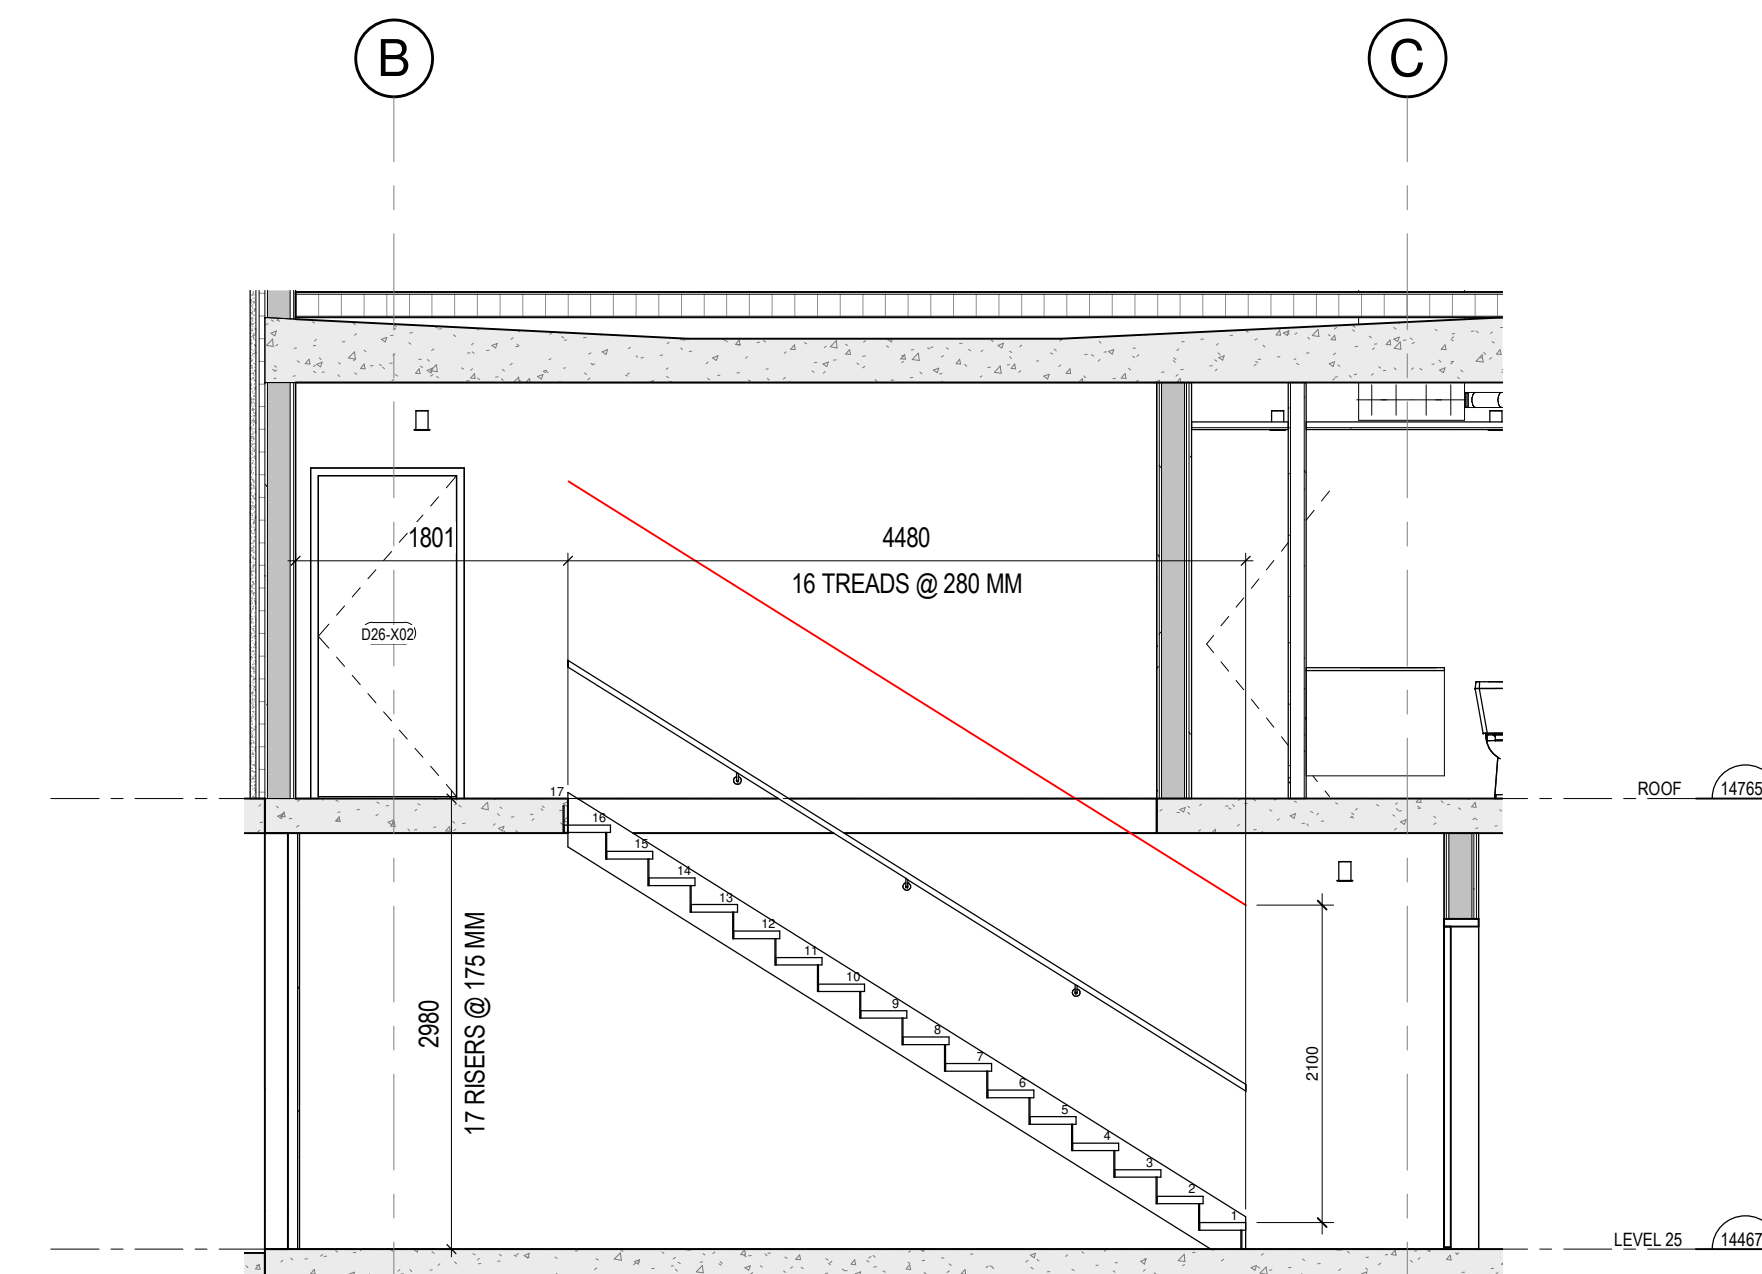
































6 EXIT STAIR S7 SECTION
1 : 50

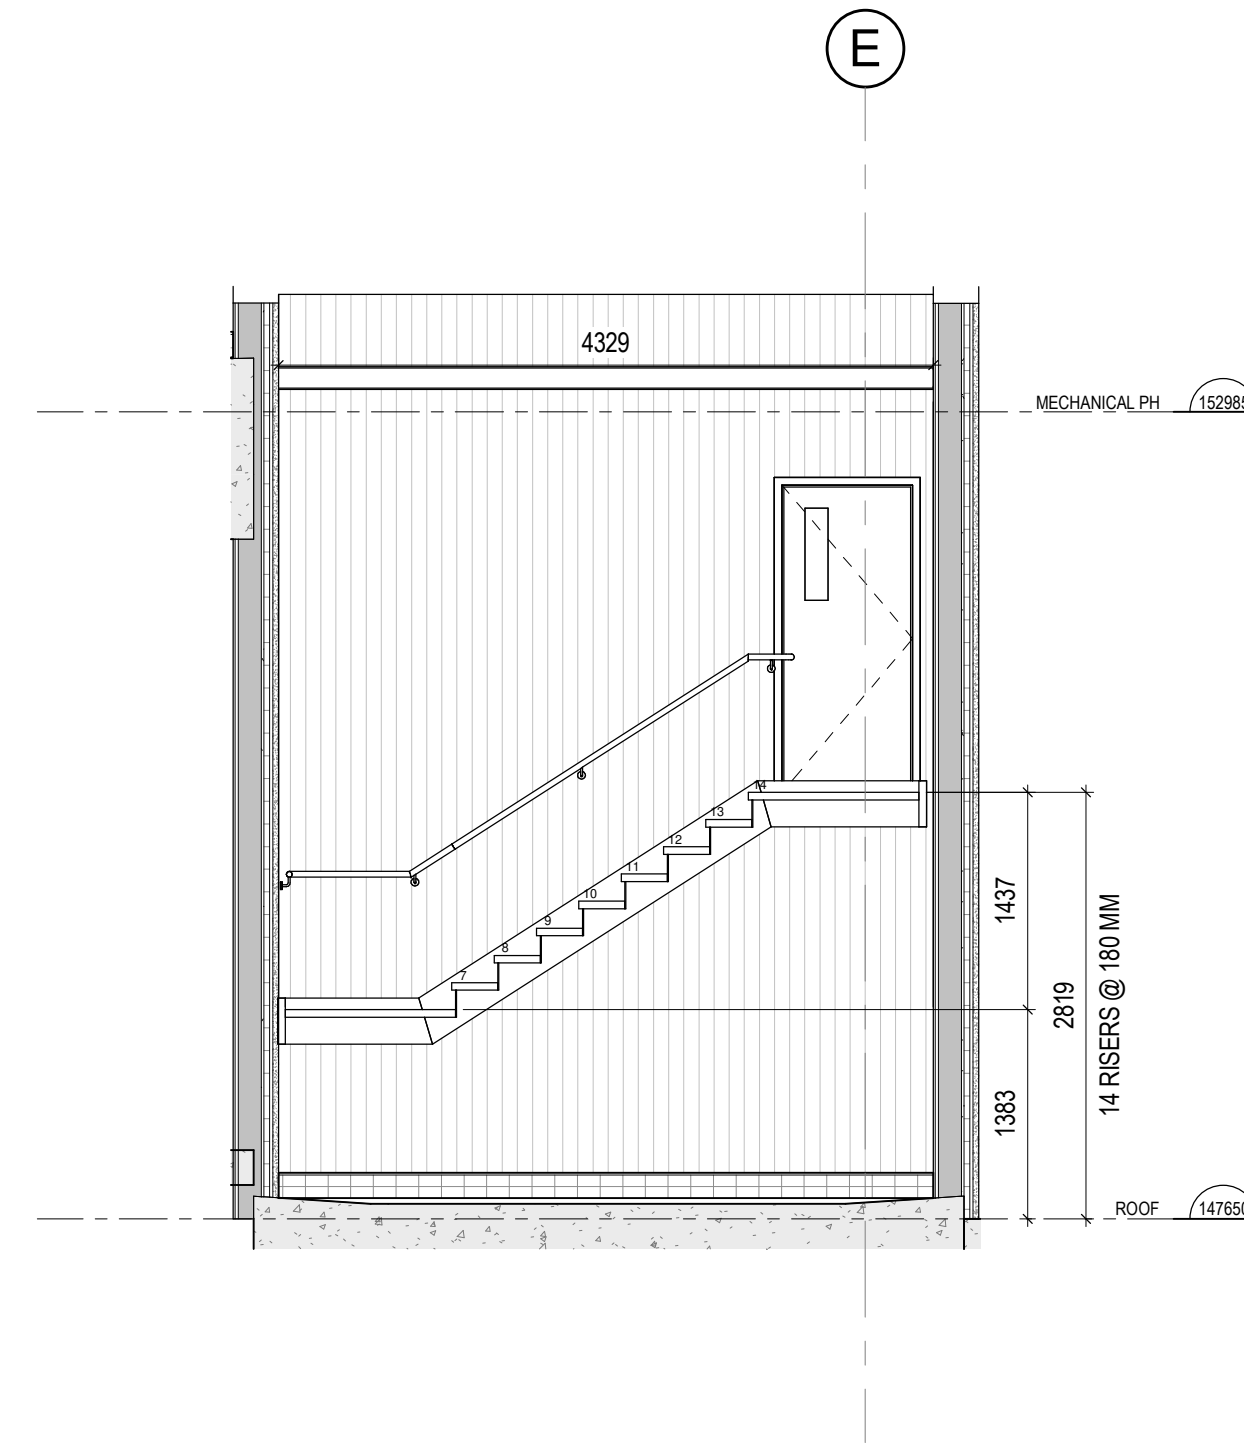


8 EXIT STAIR S8 SECTION
1 : 50

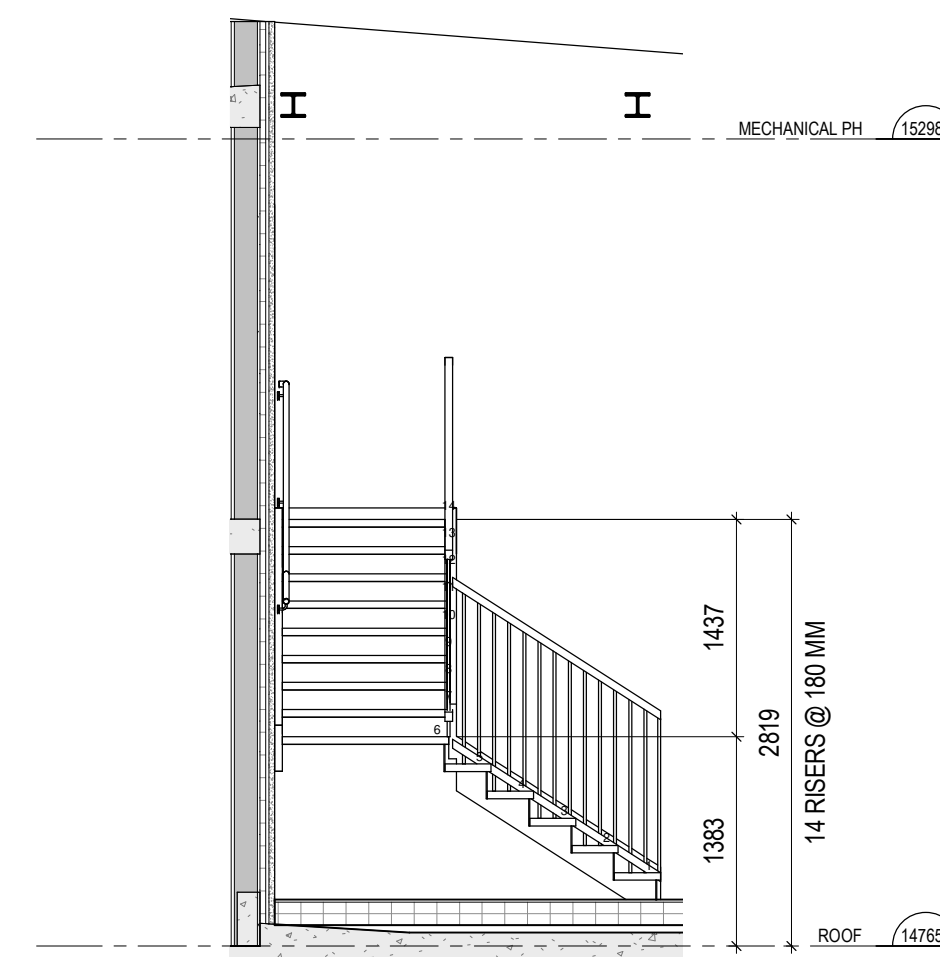


9 EXIT STAIR S8 SECTION 2
1 : 50

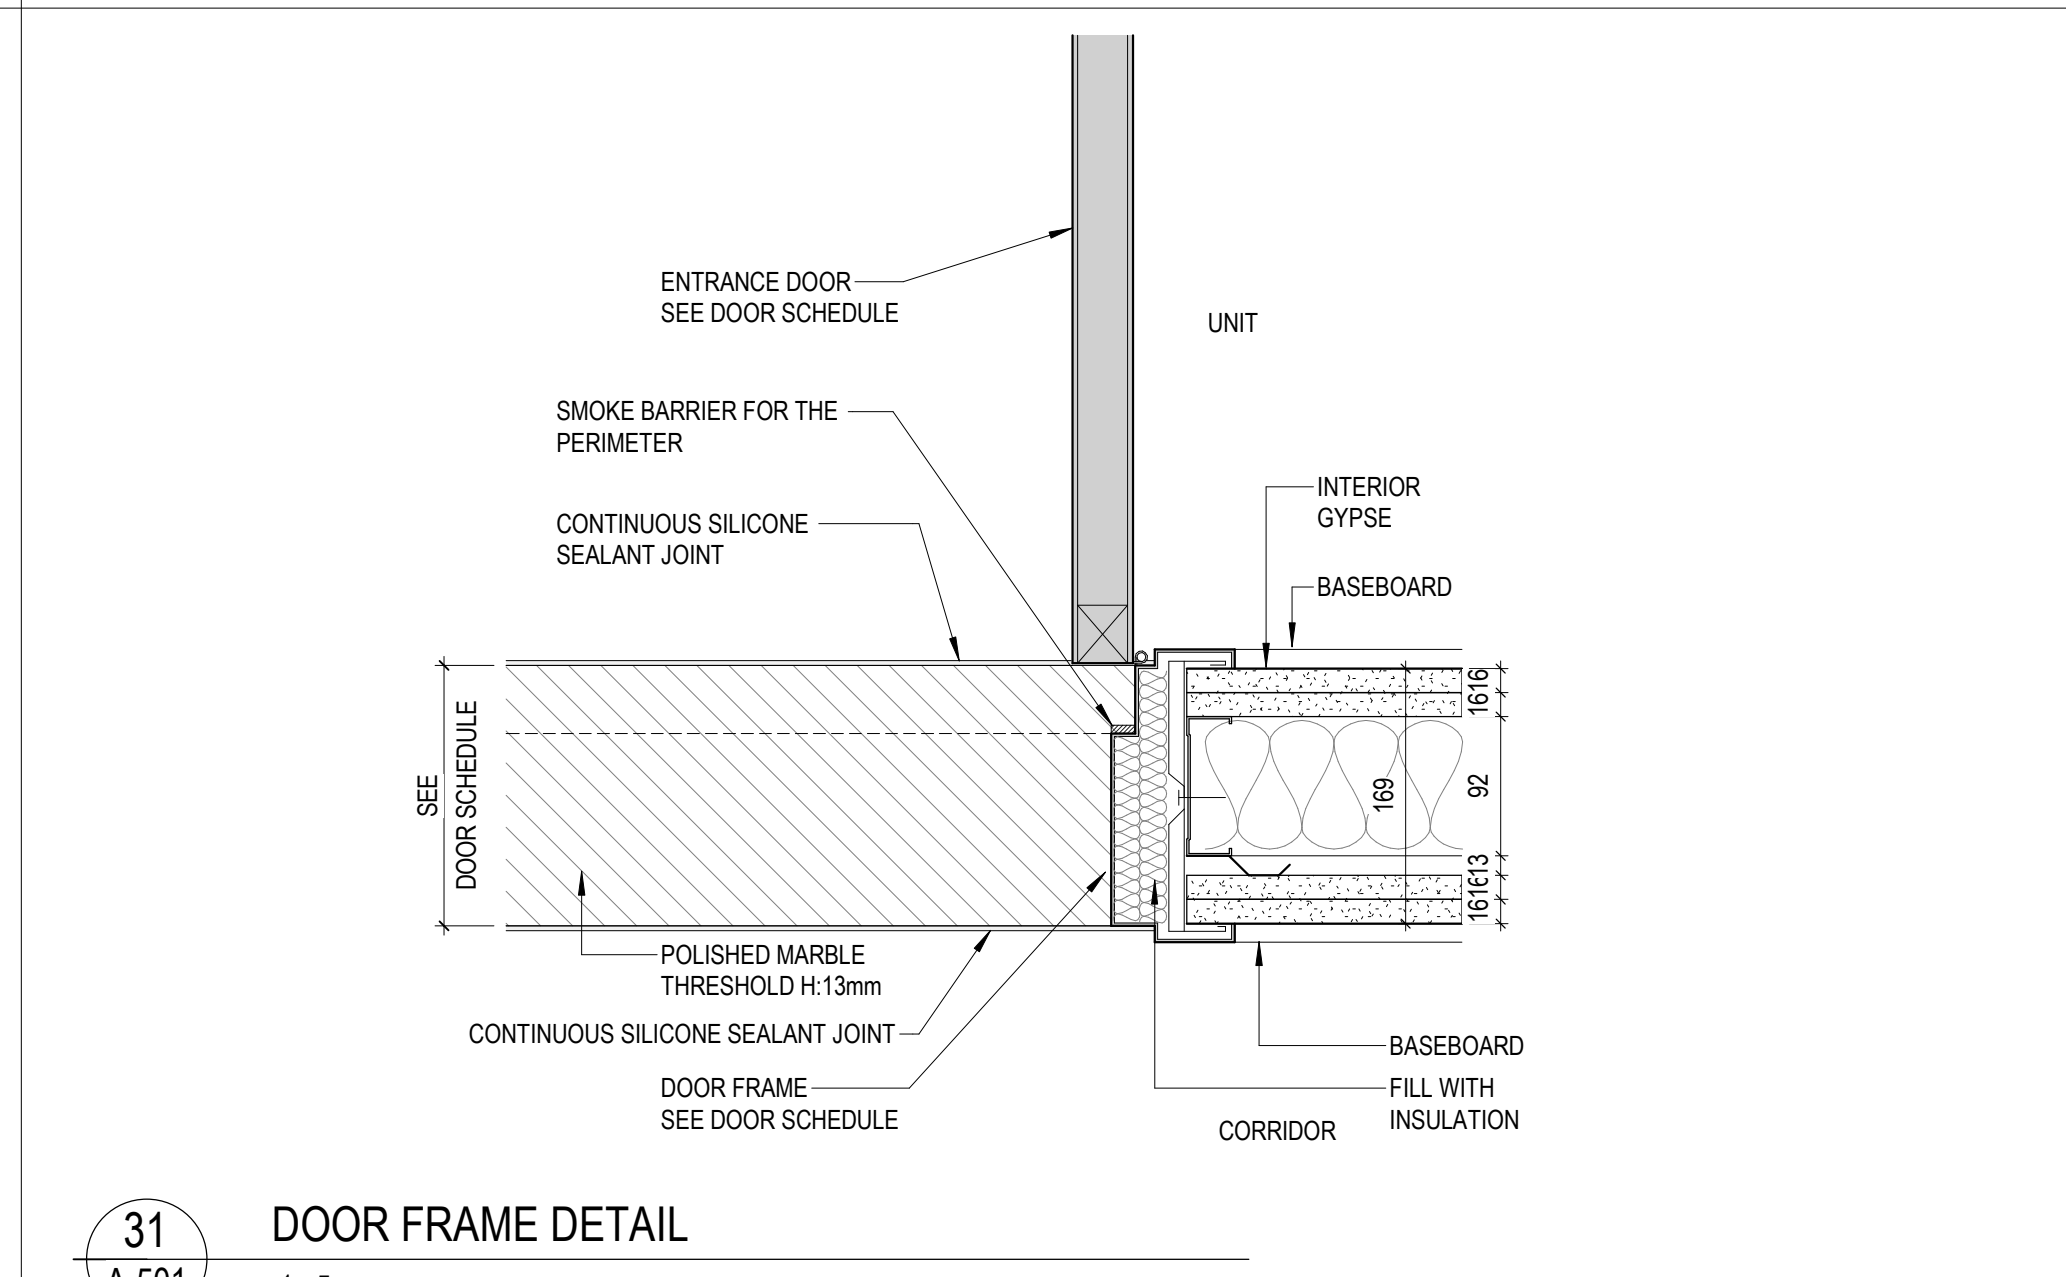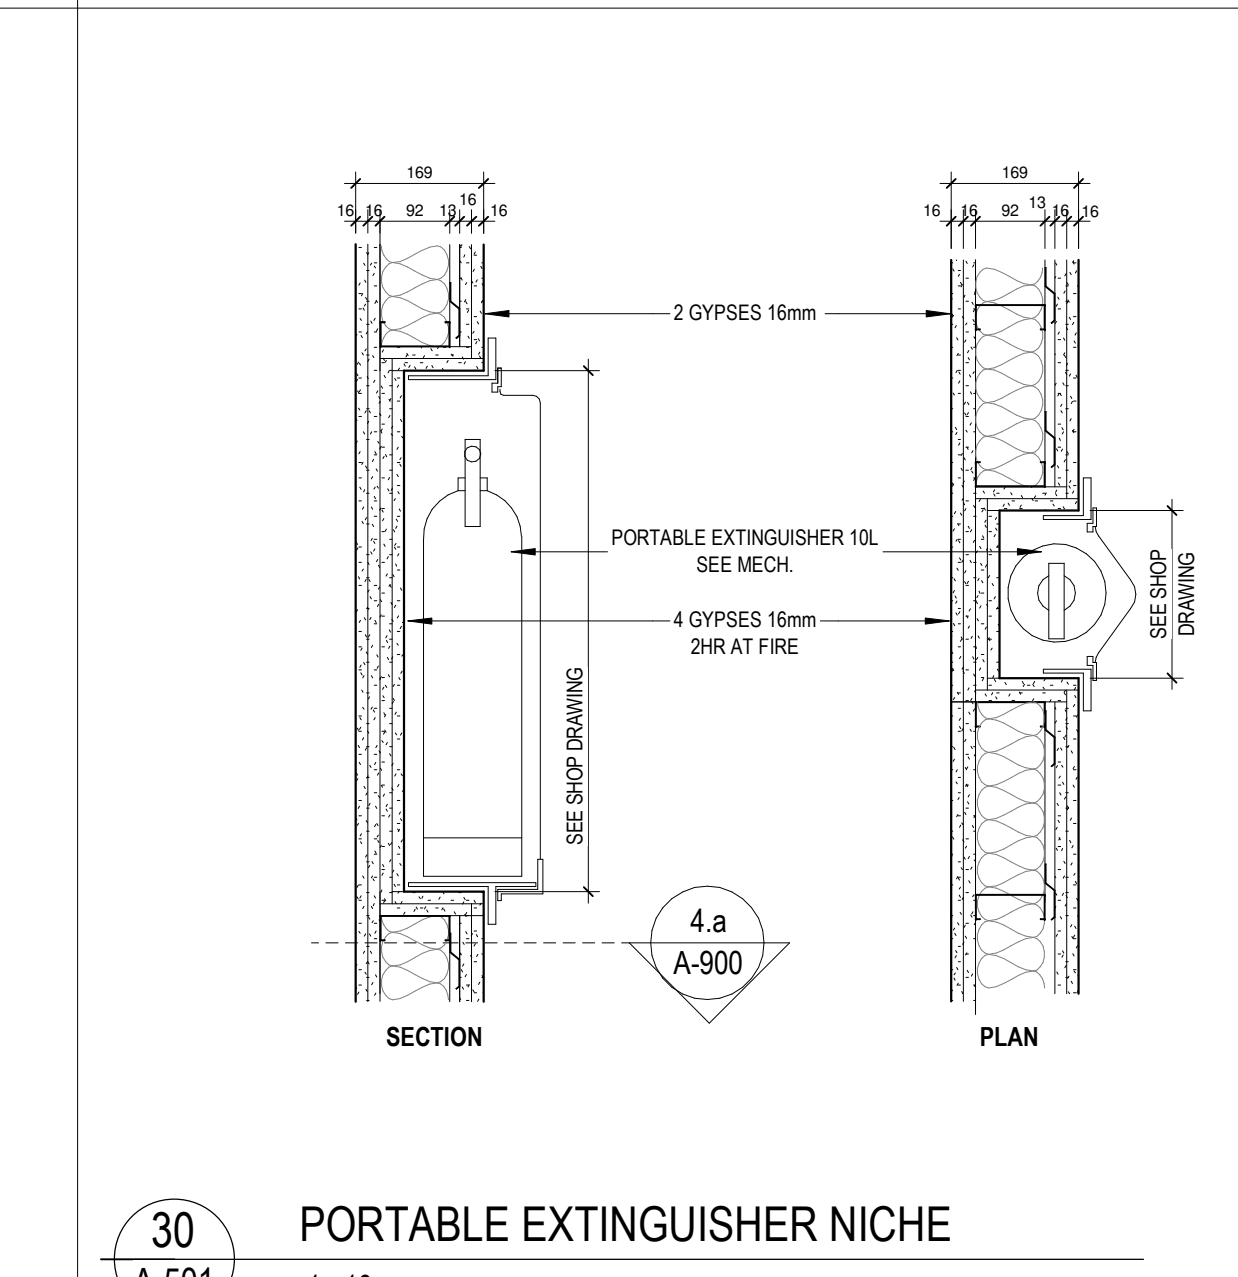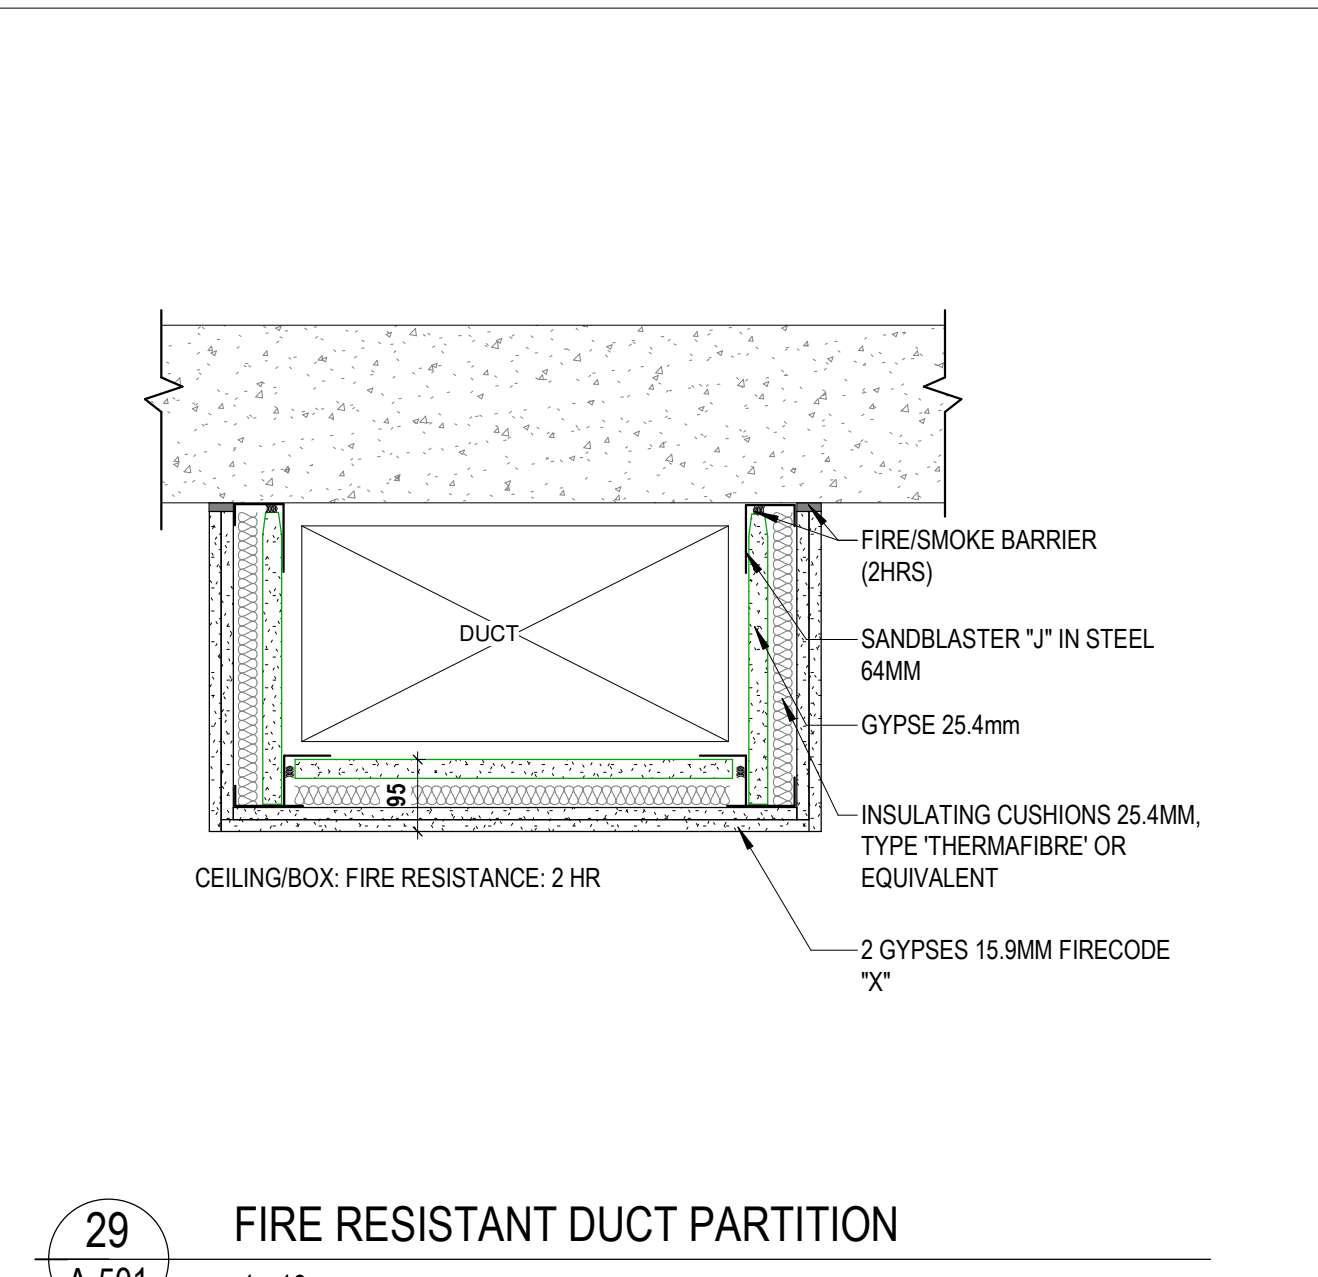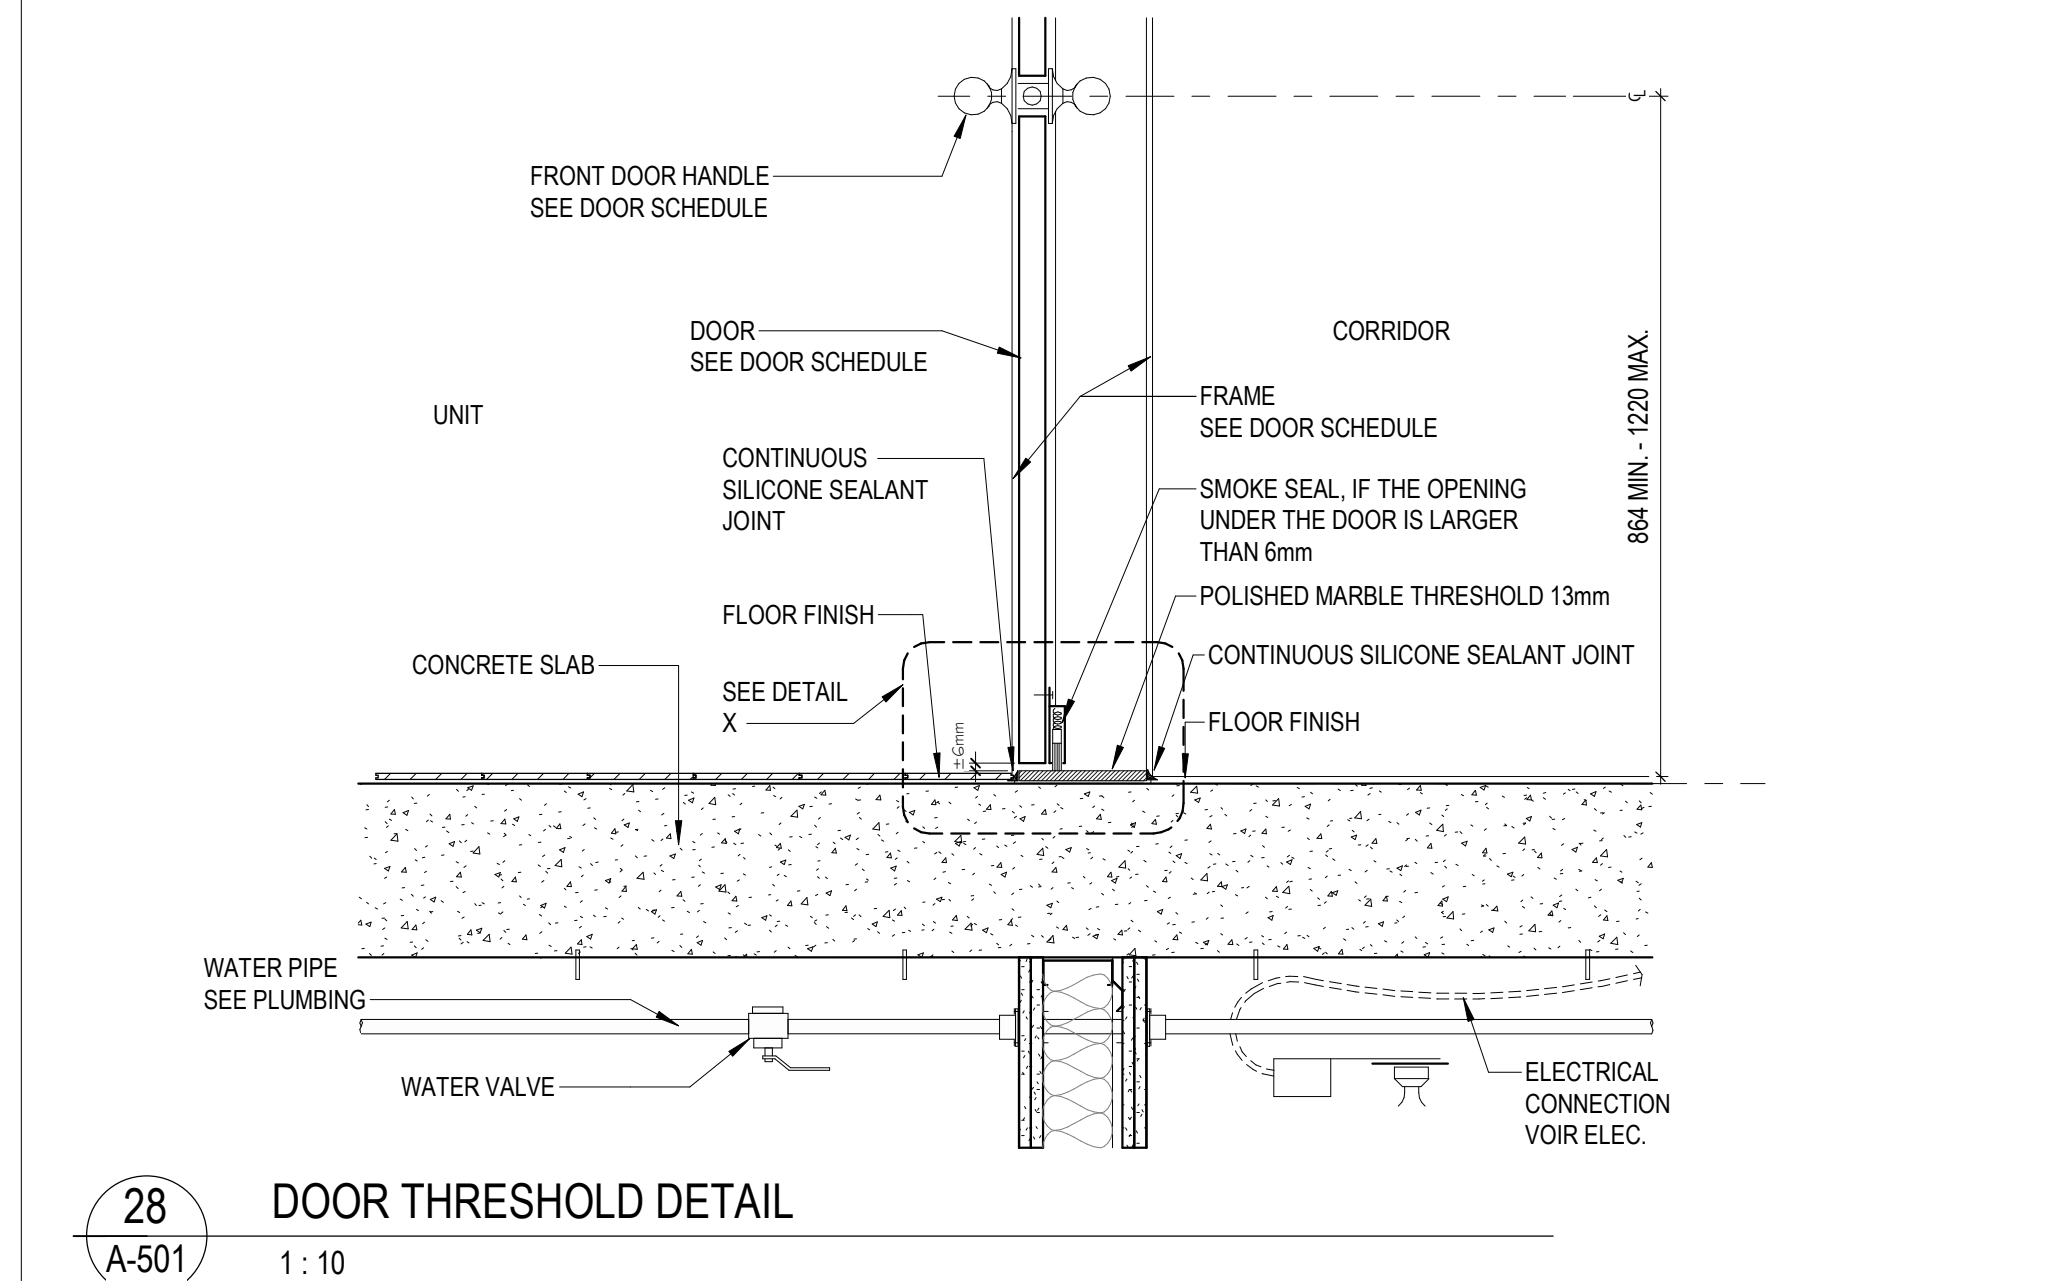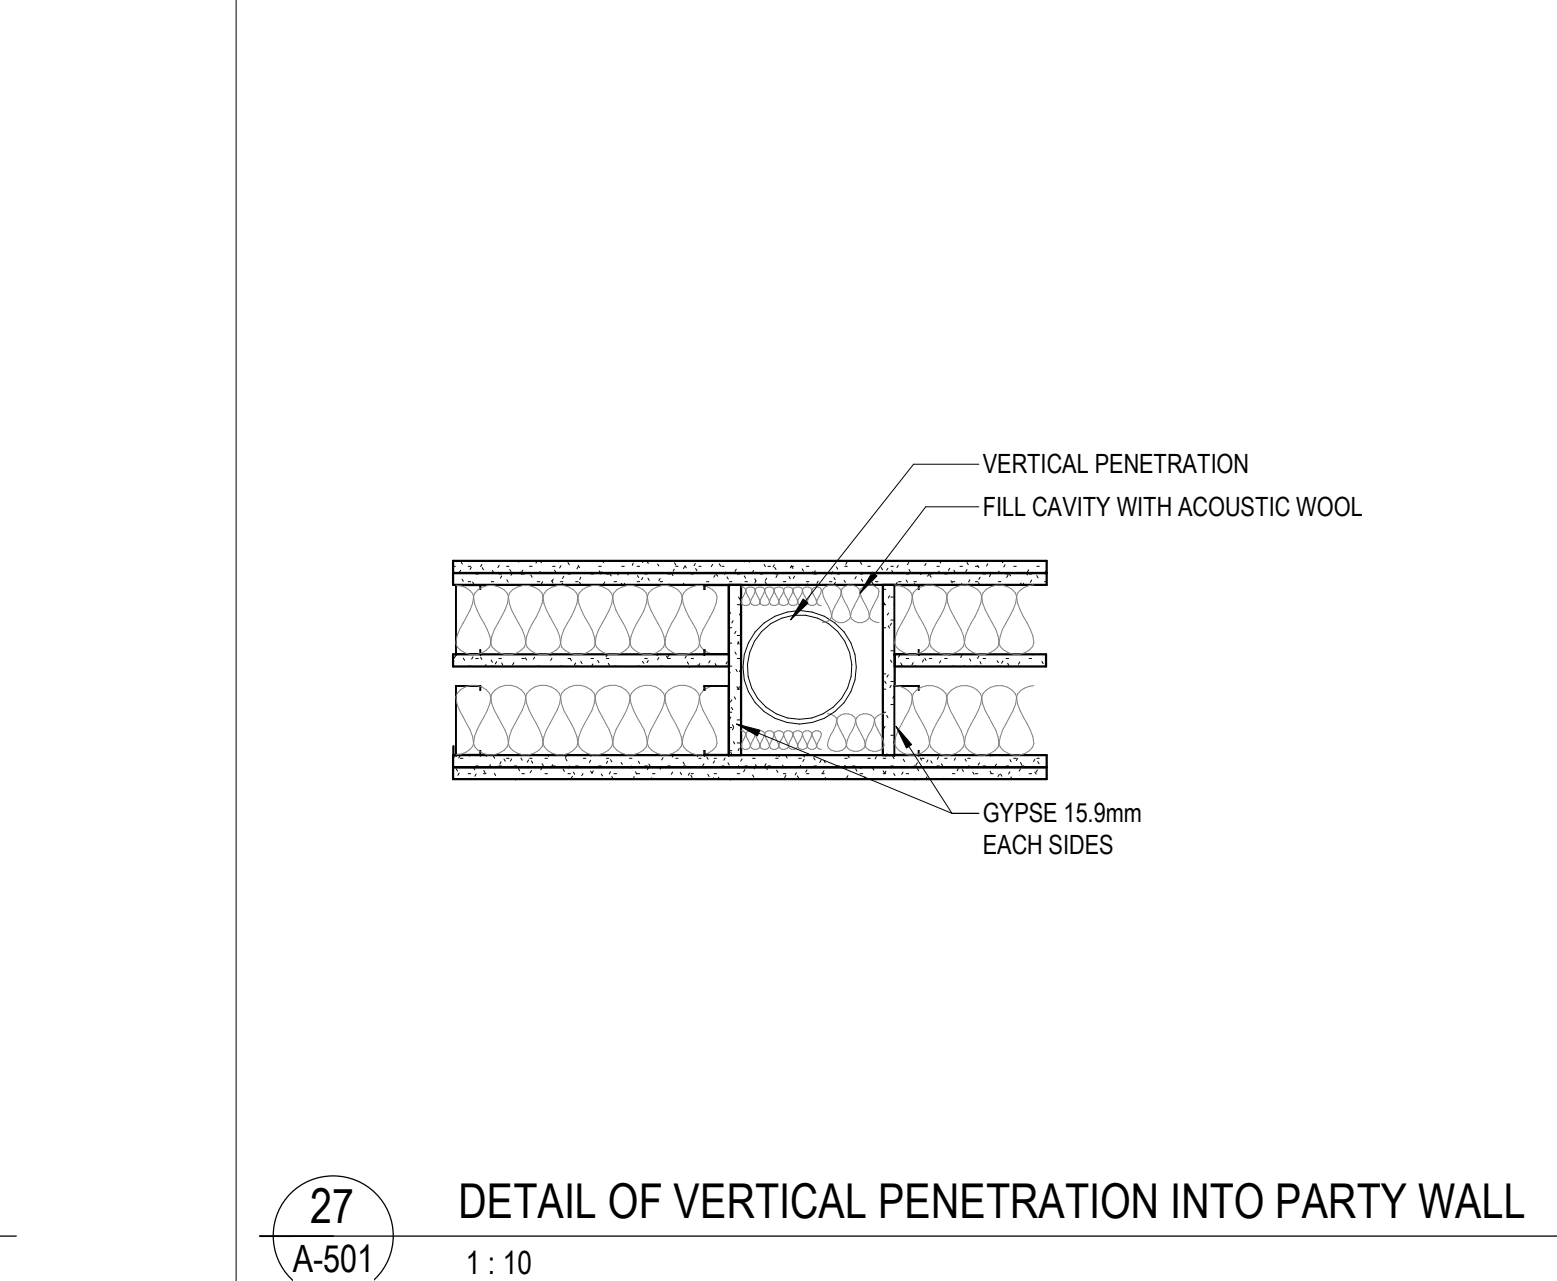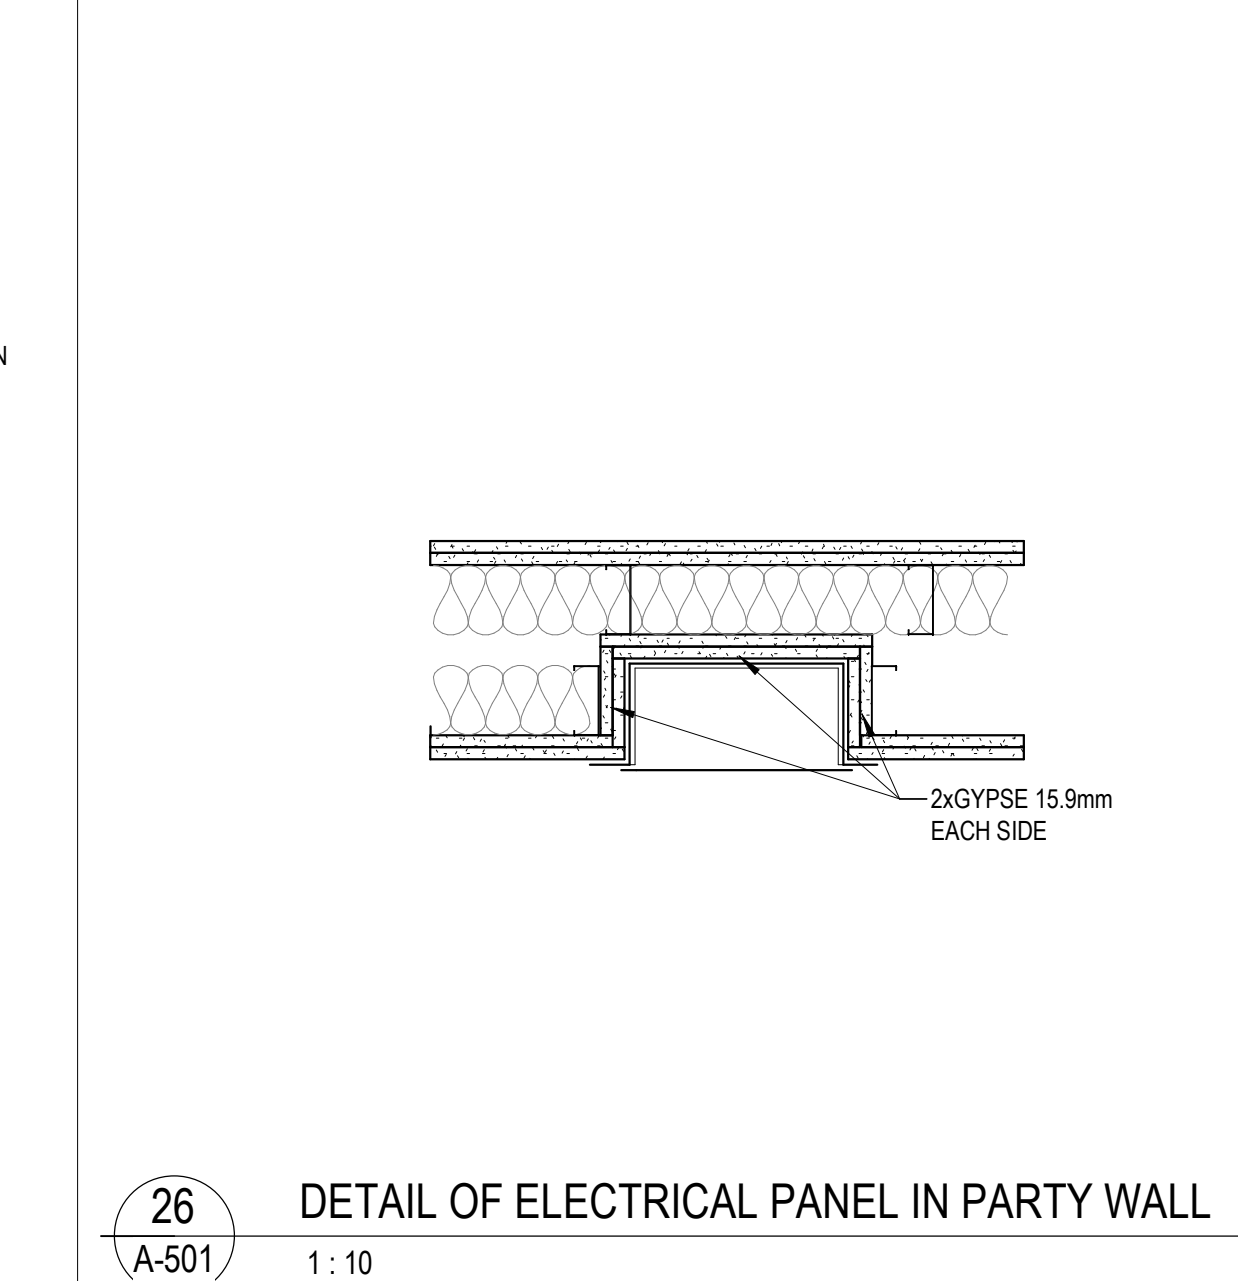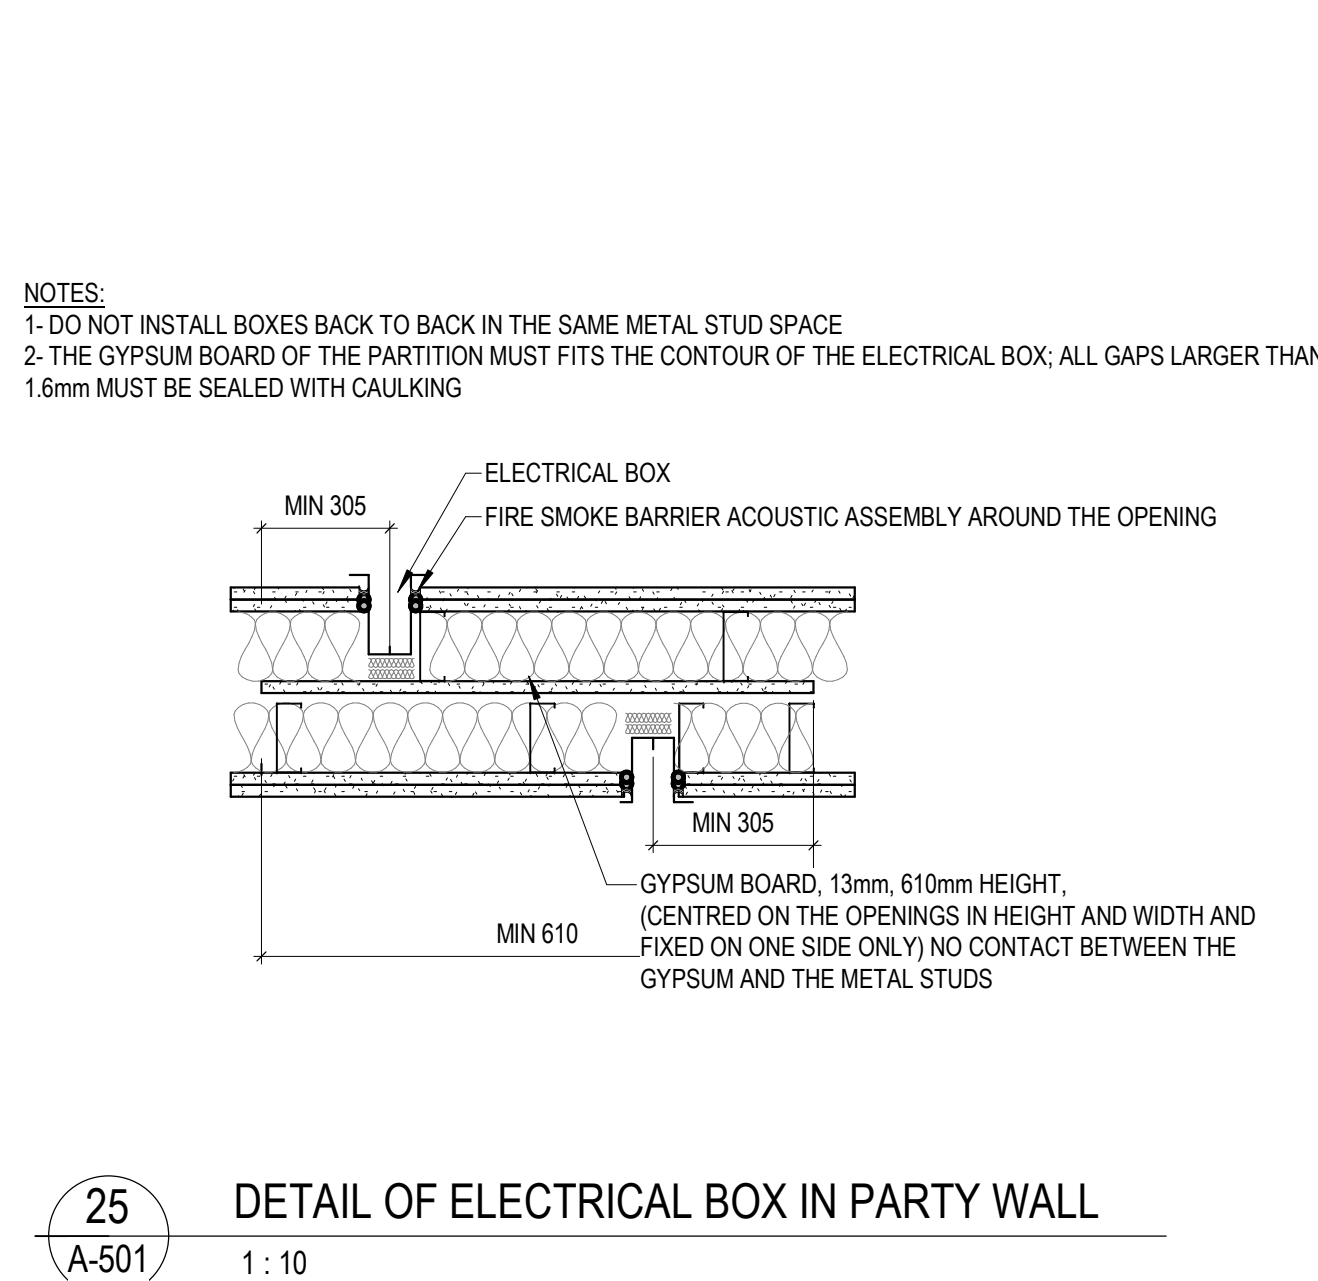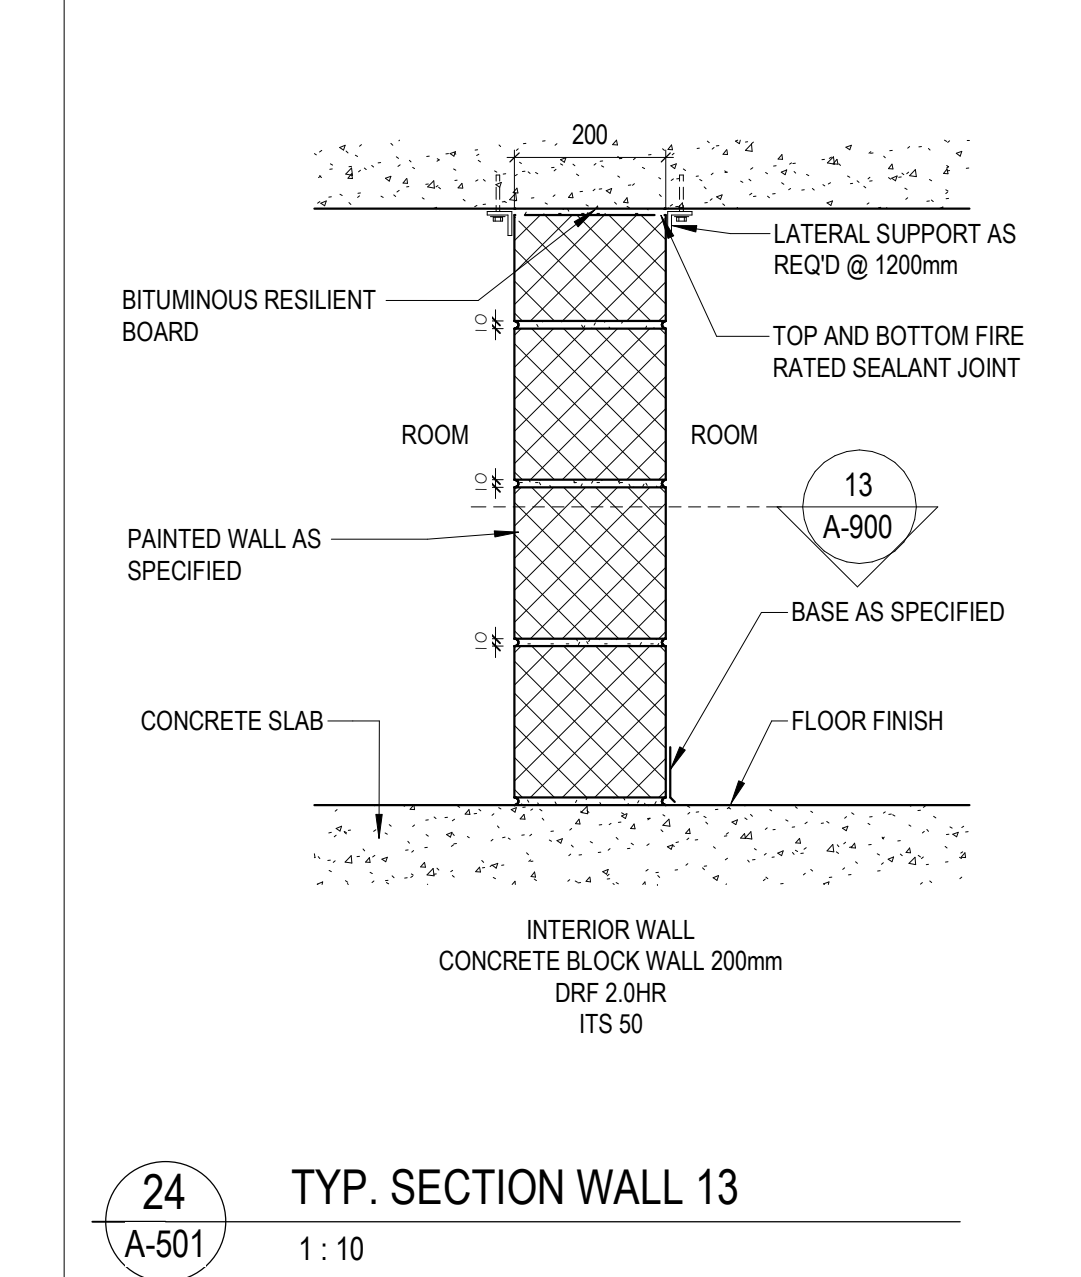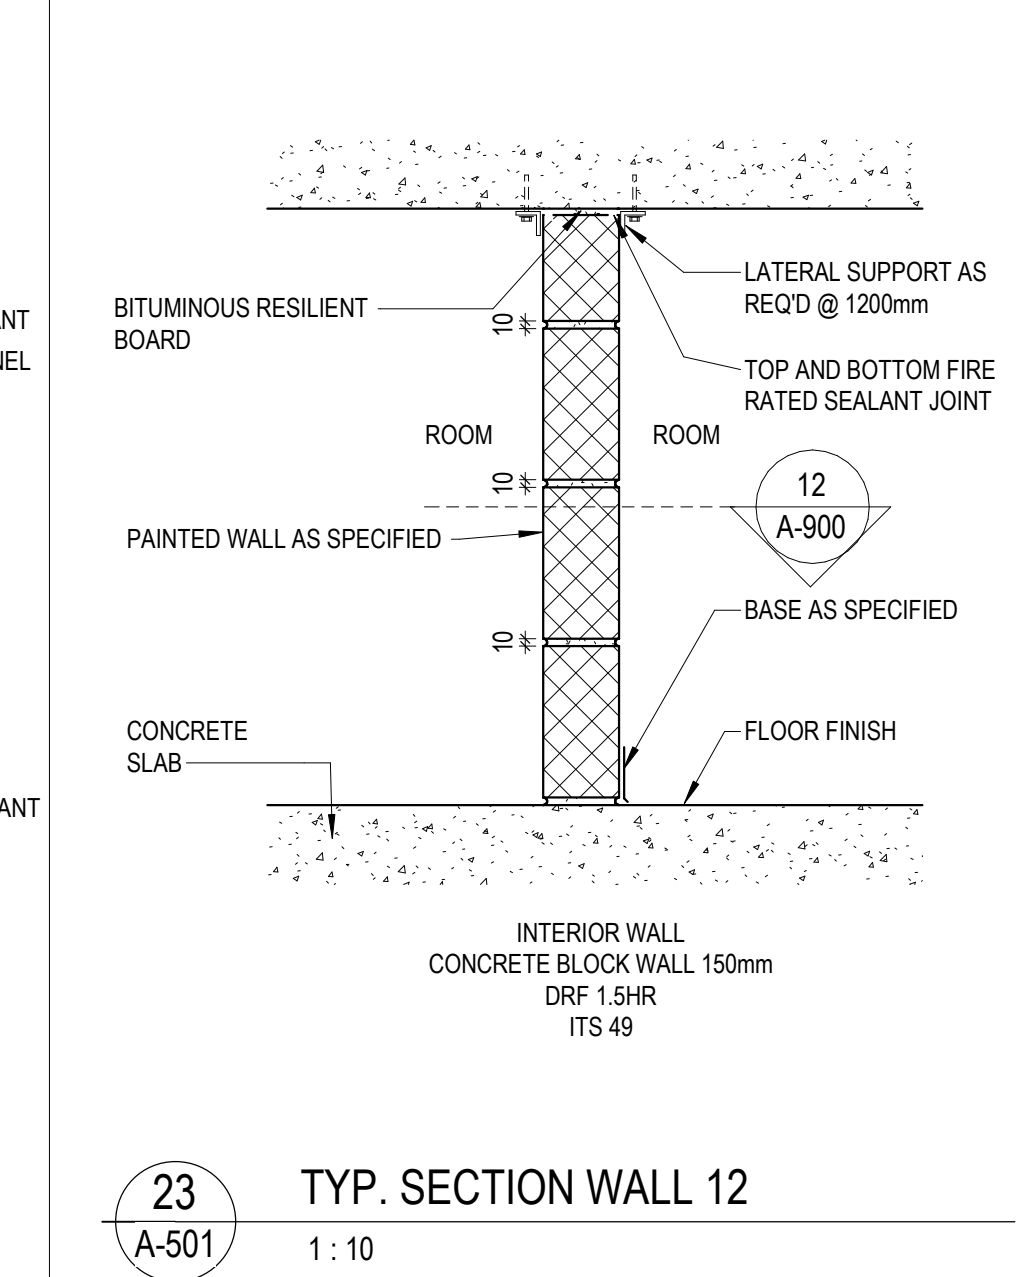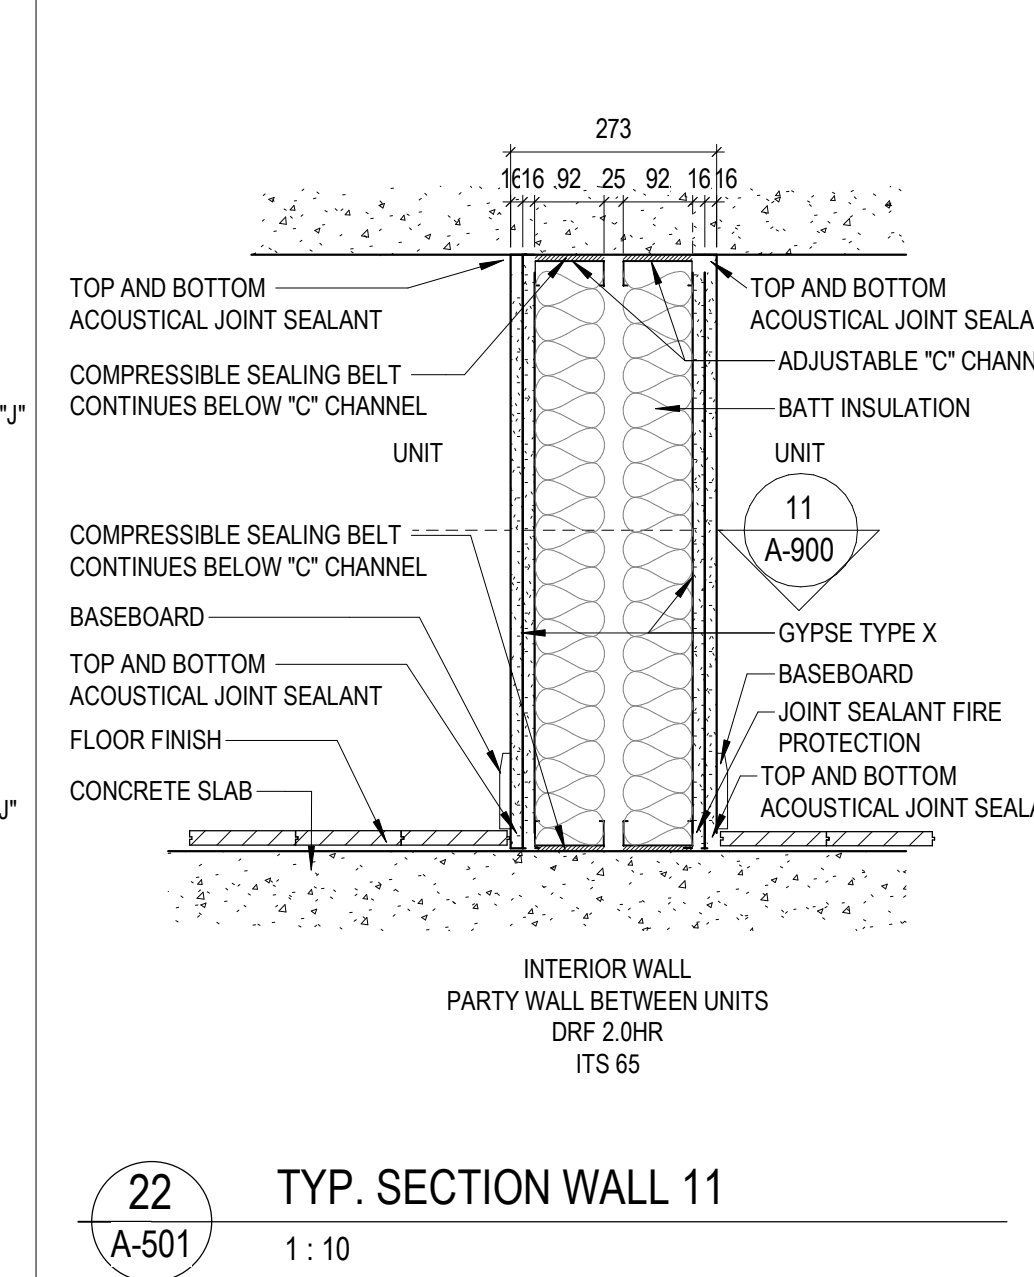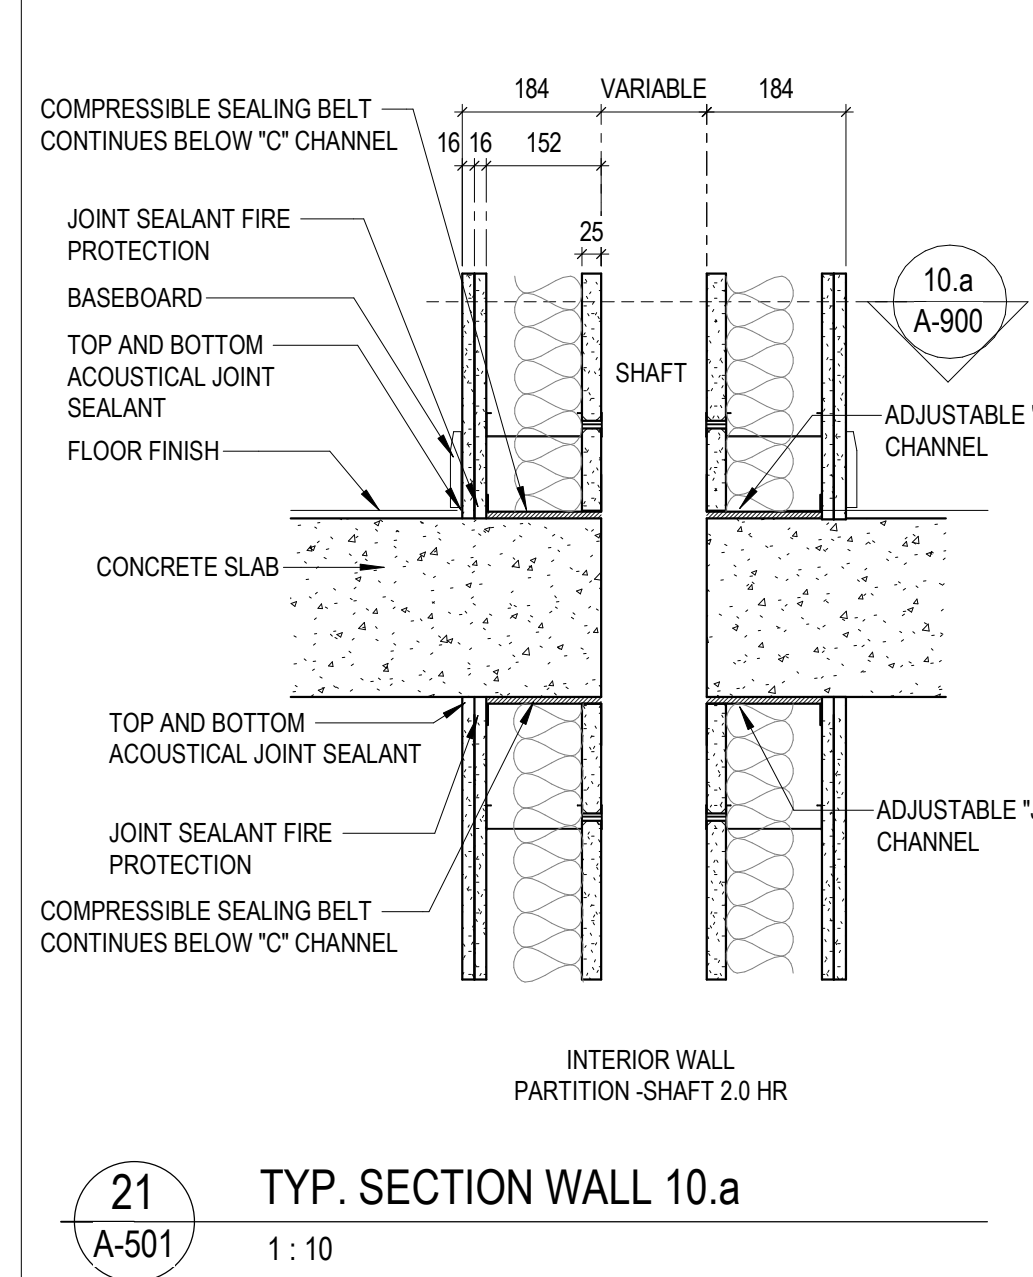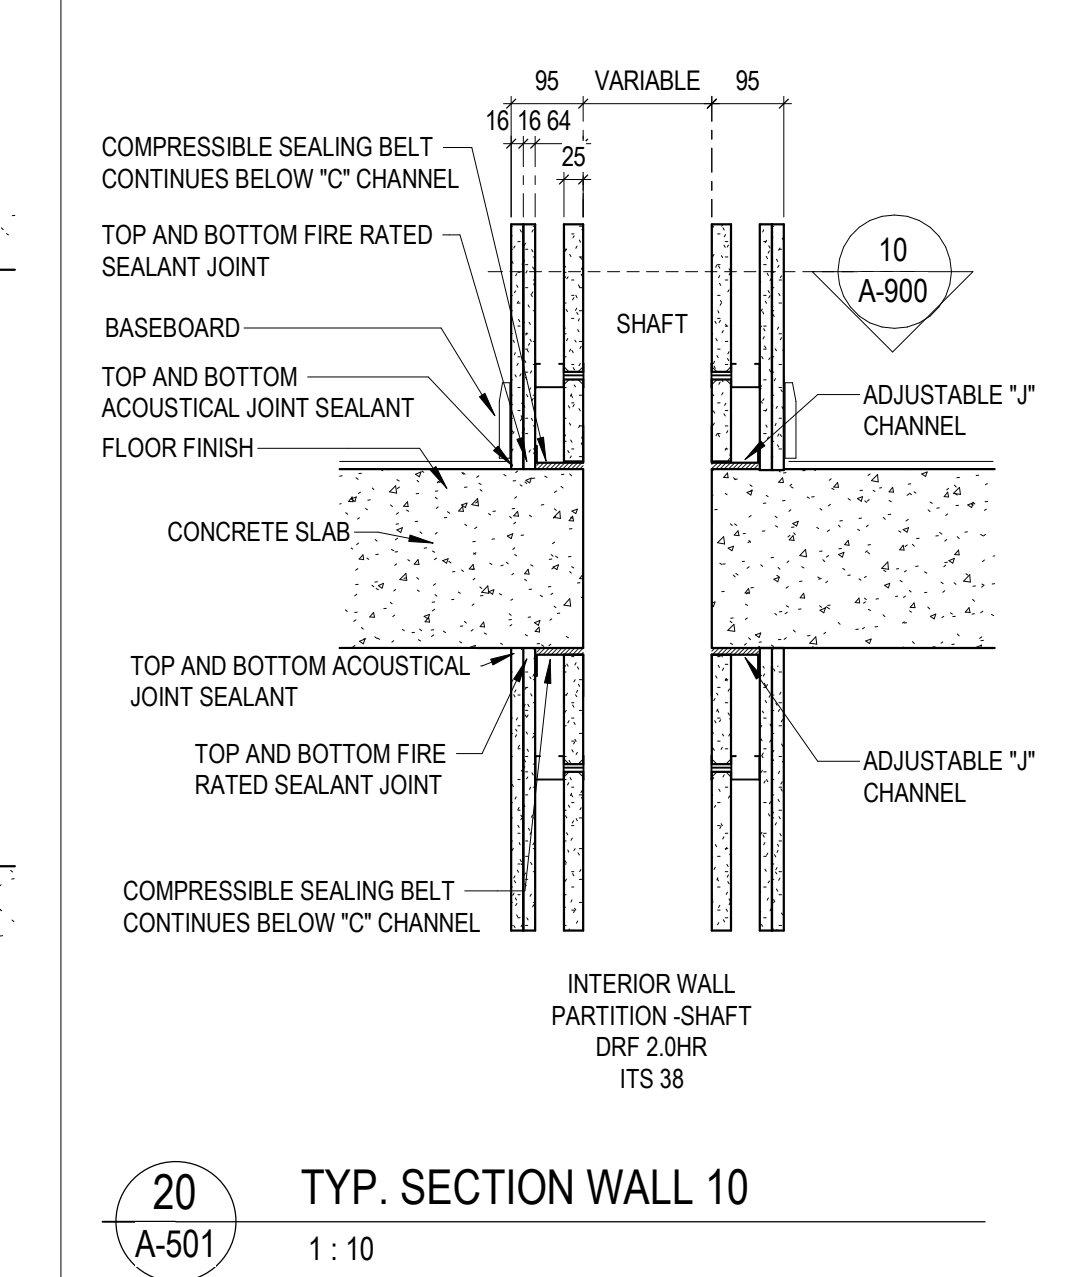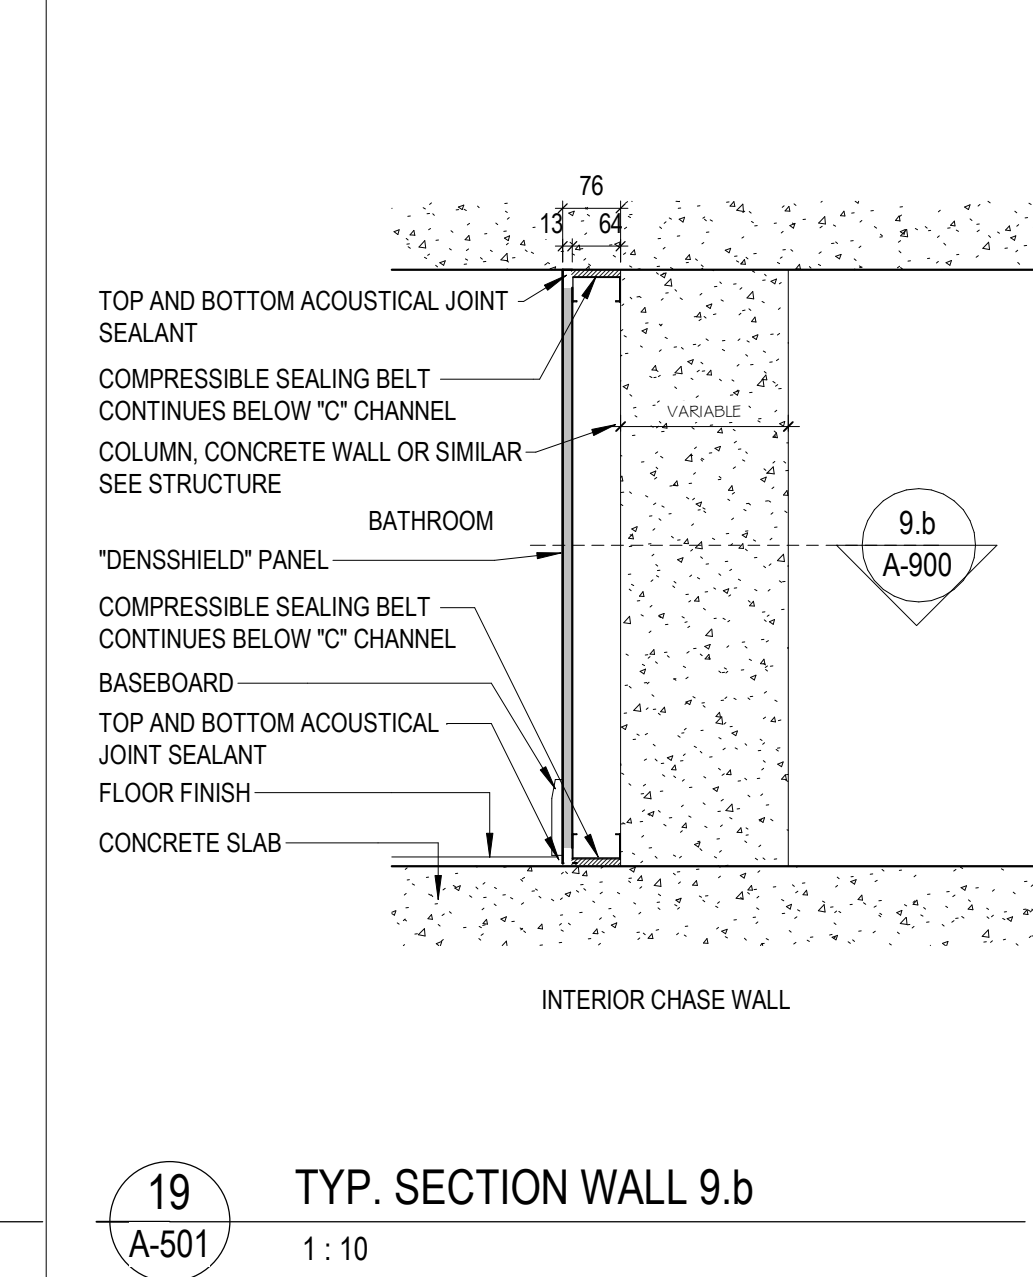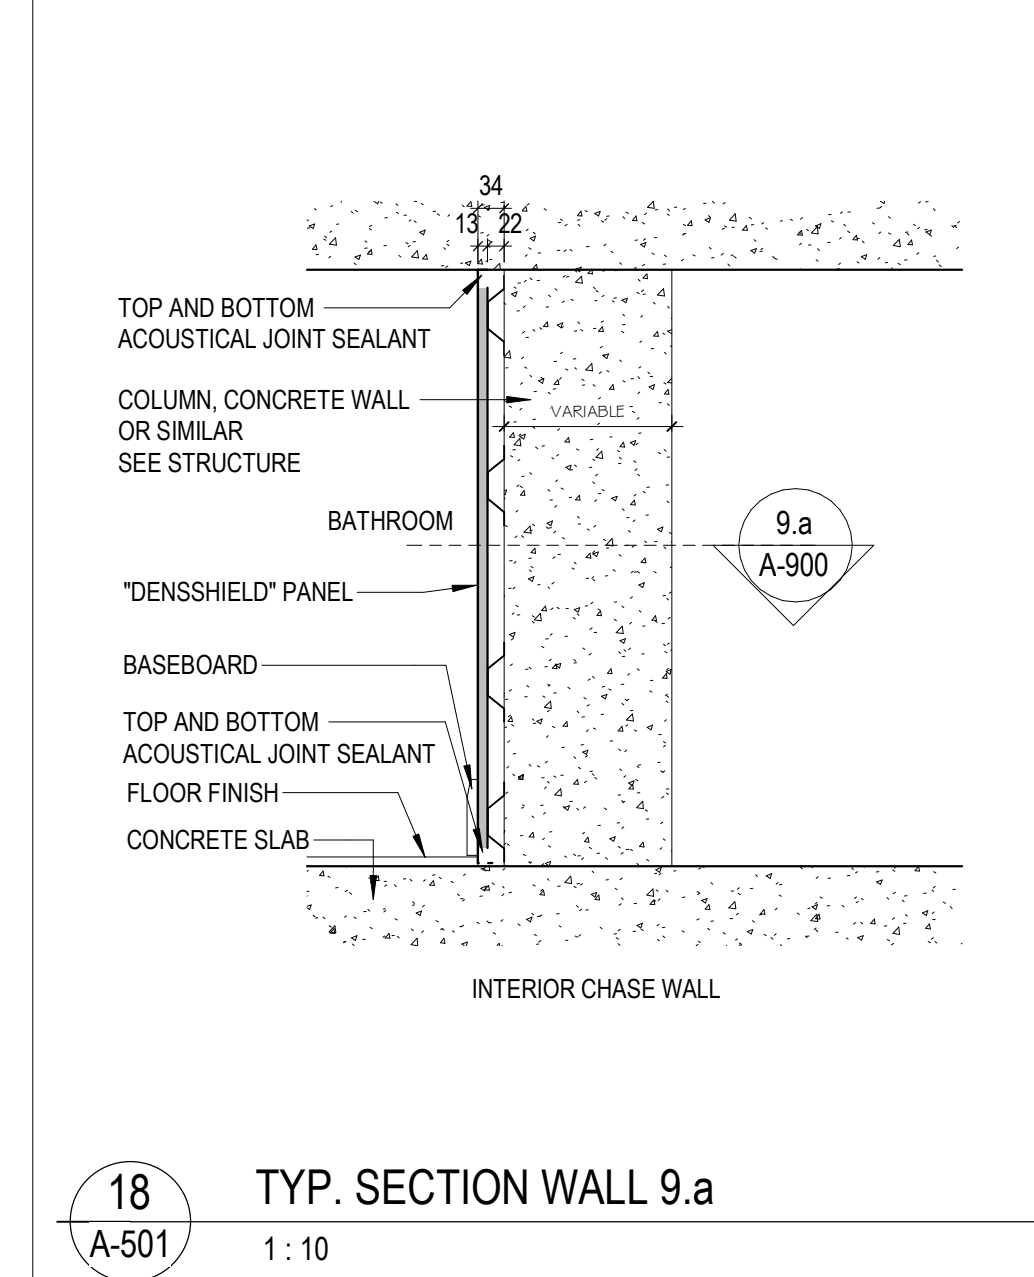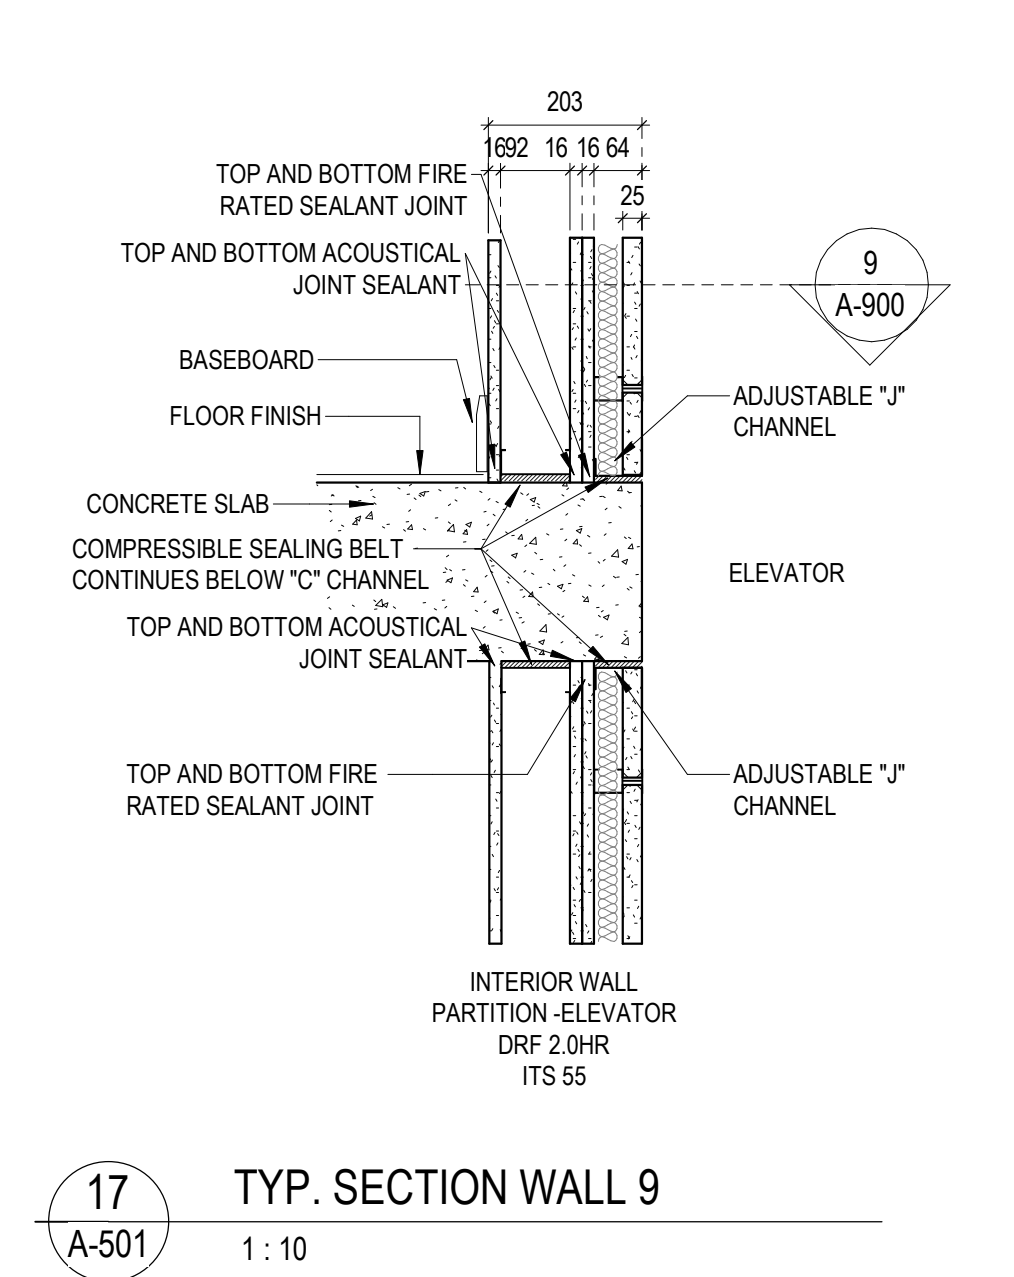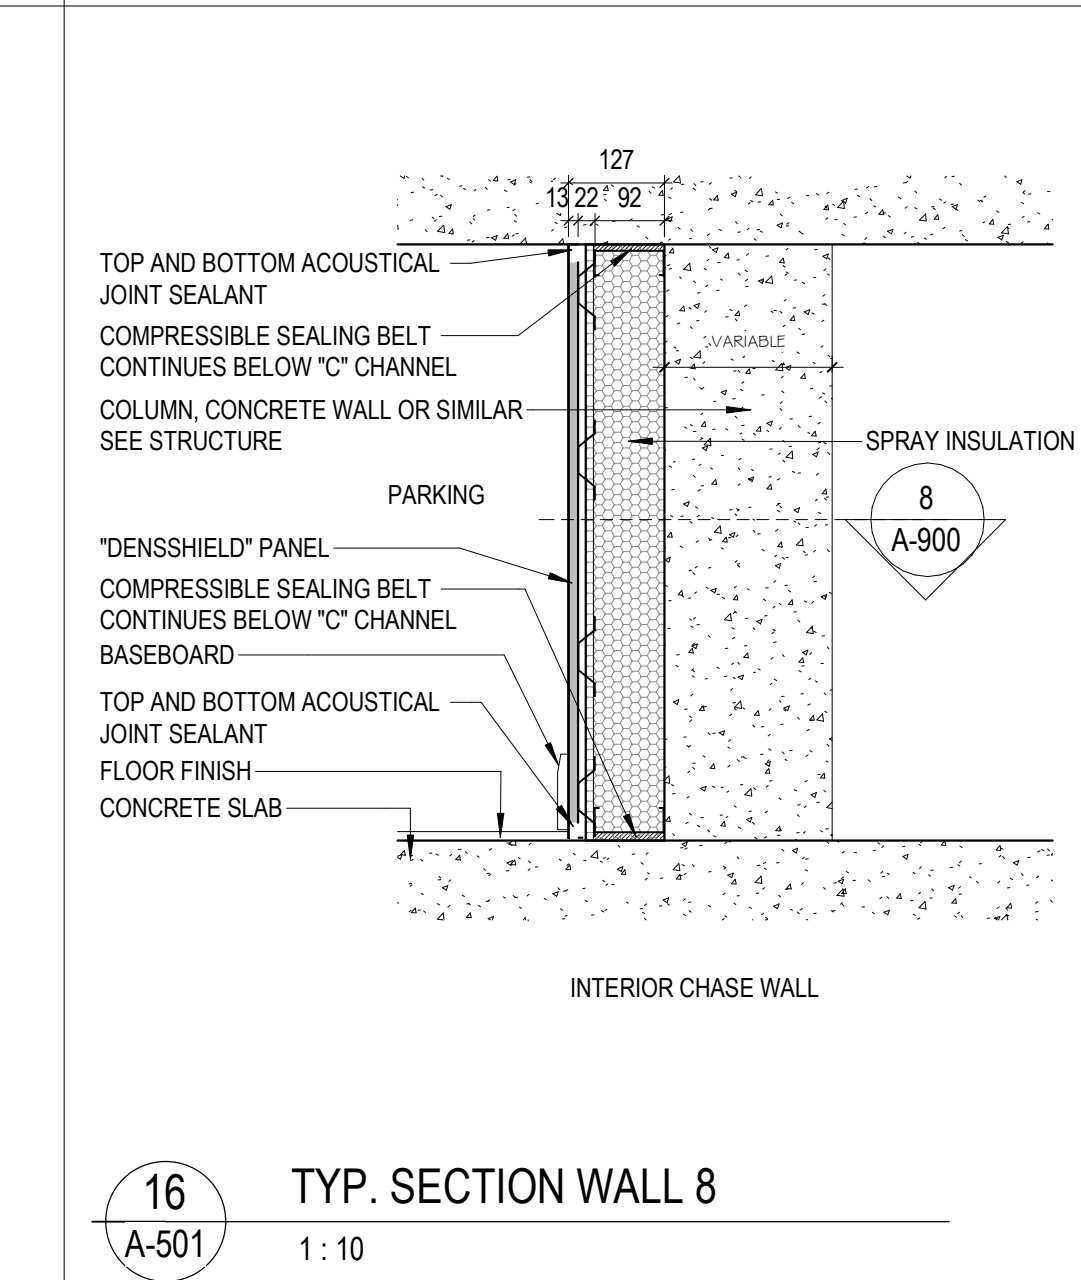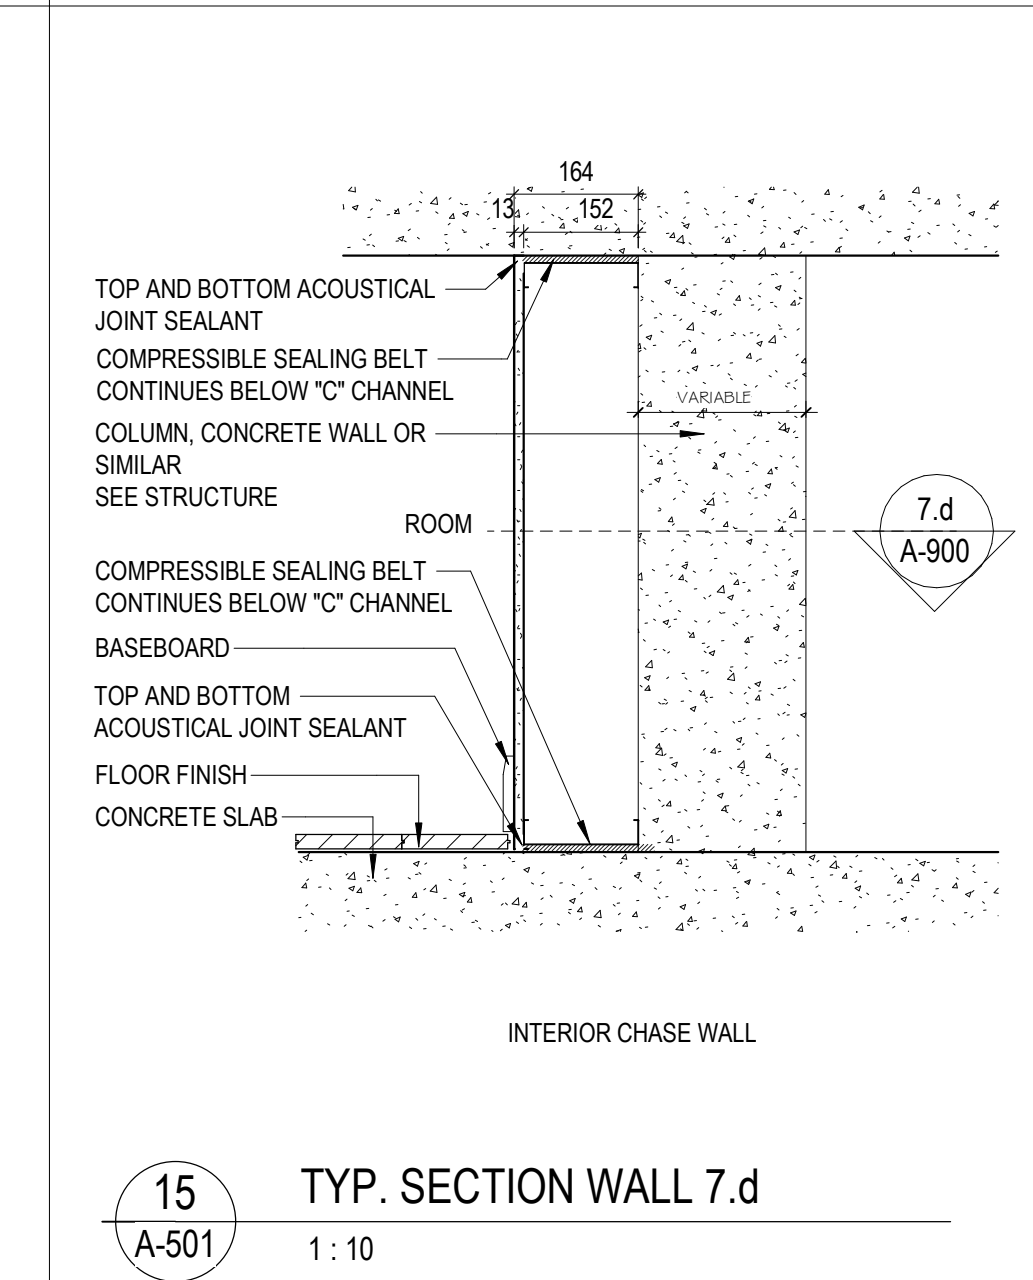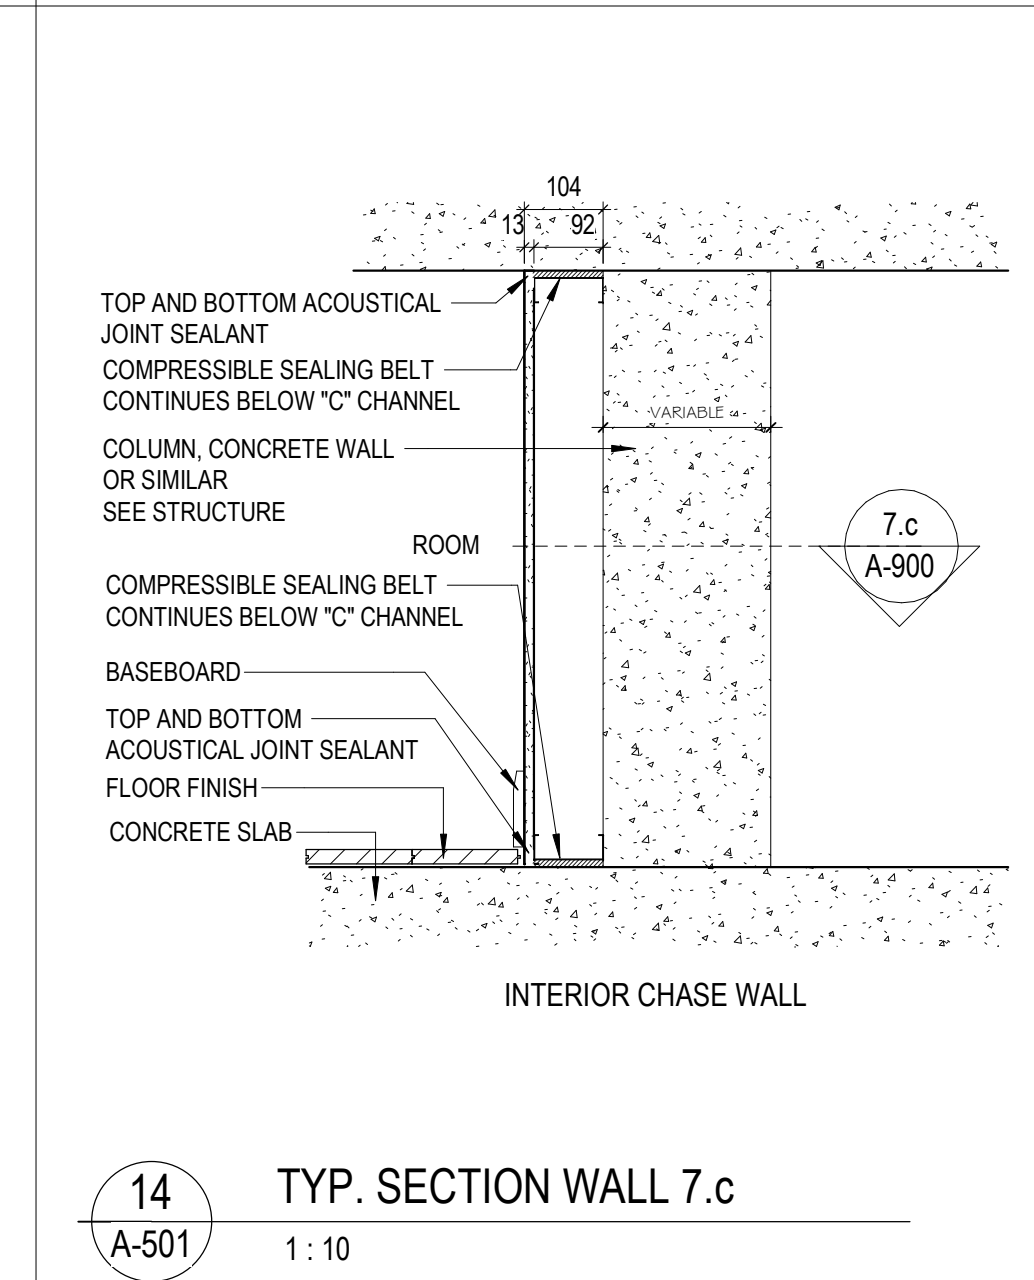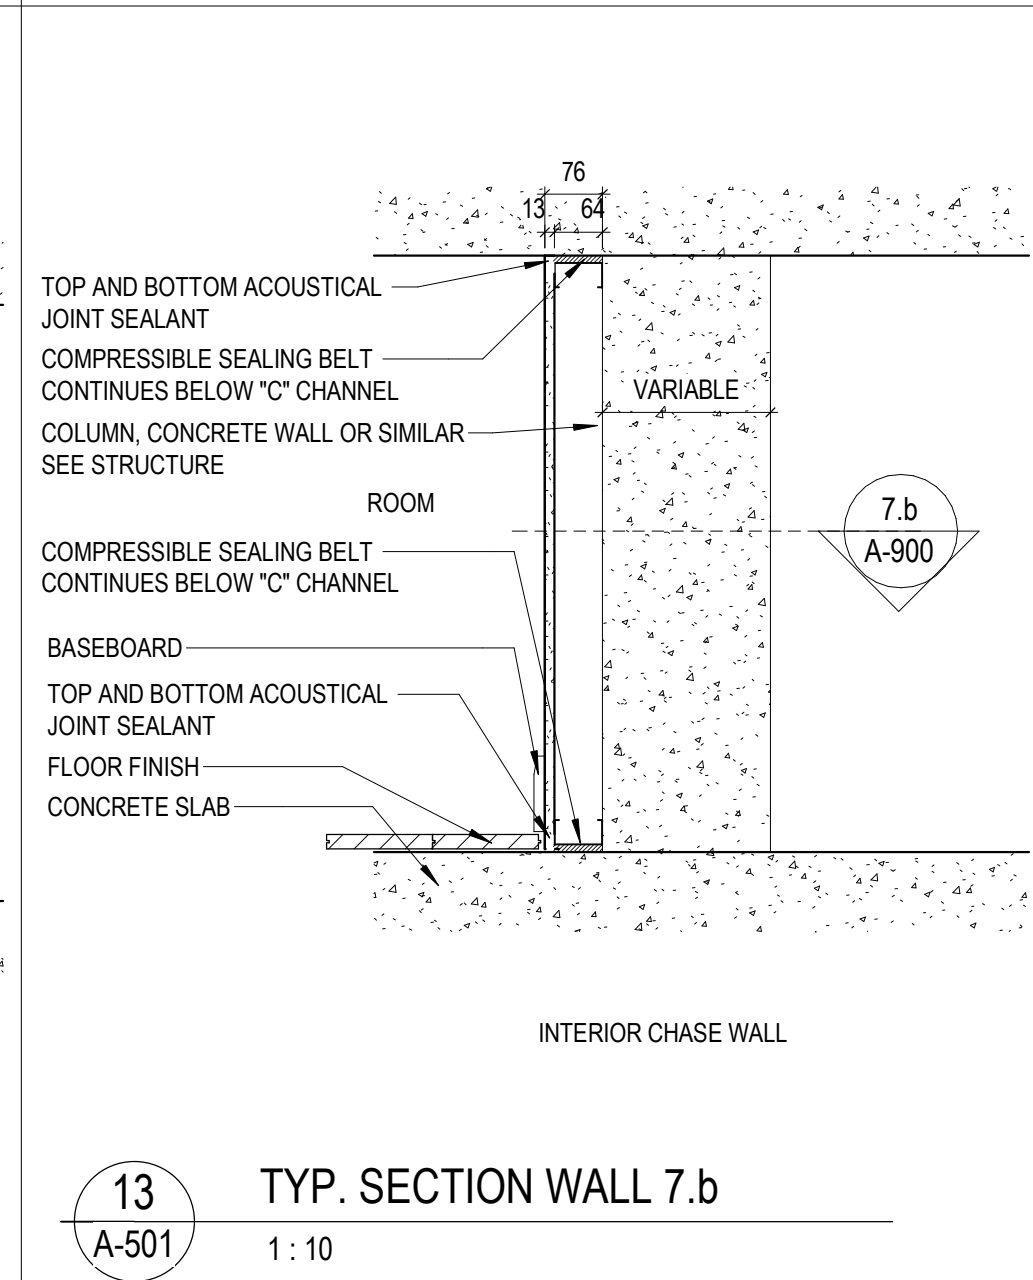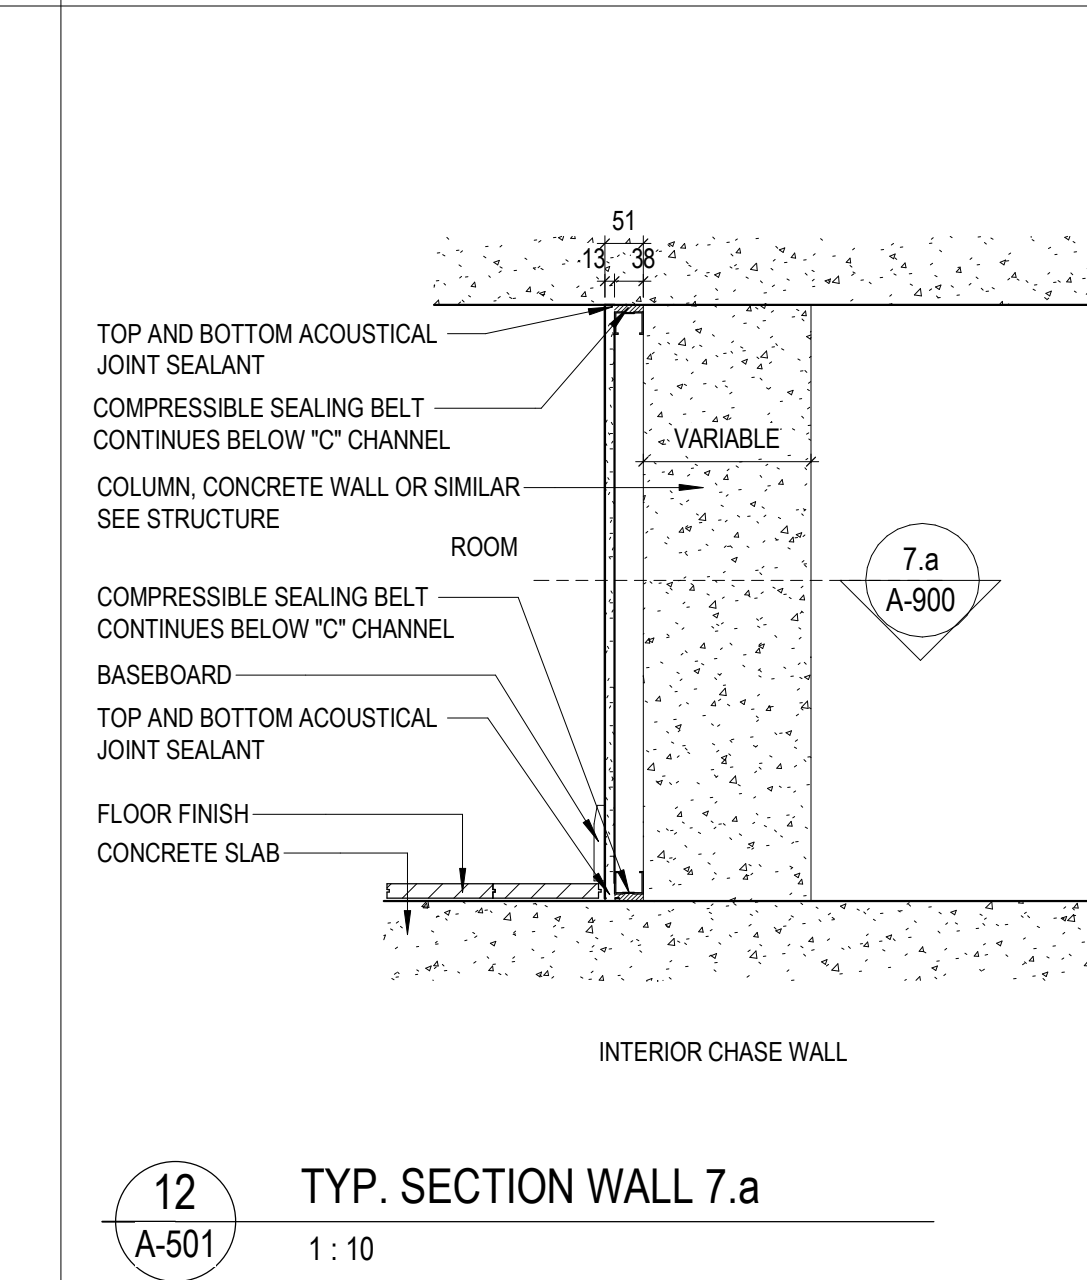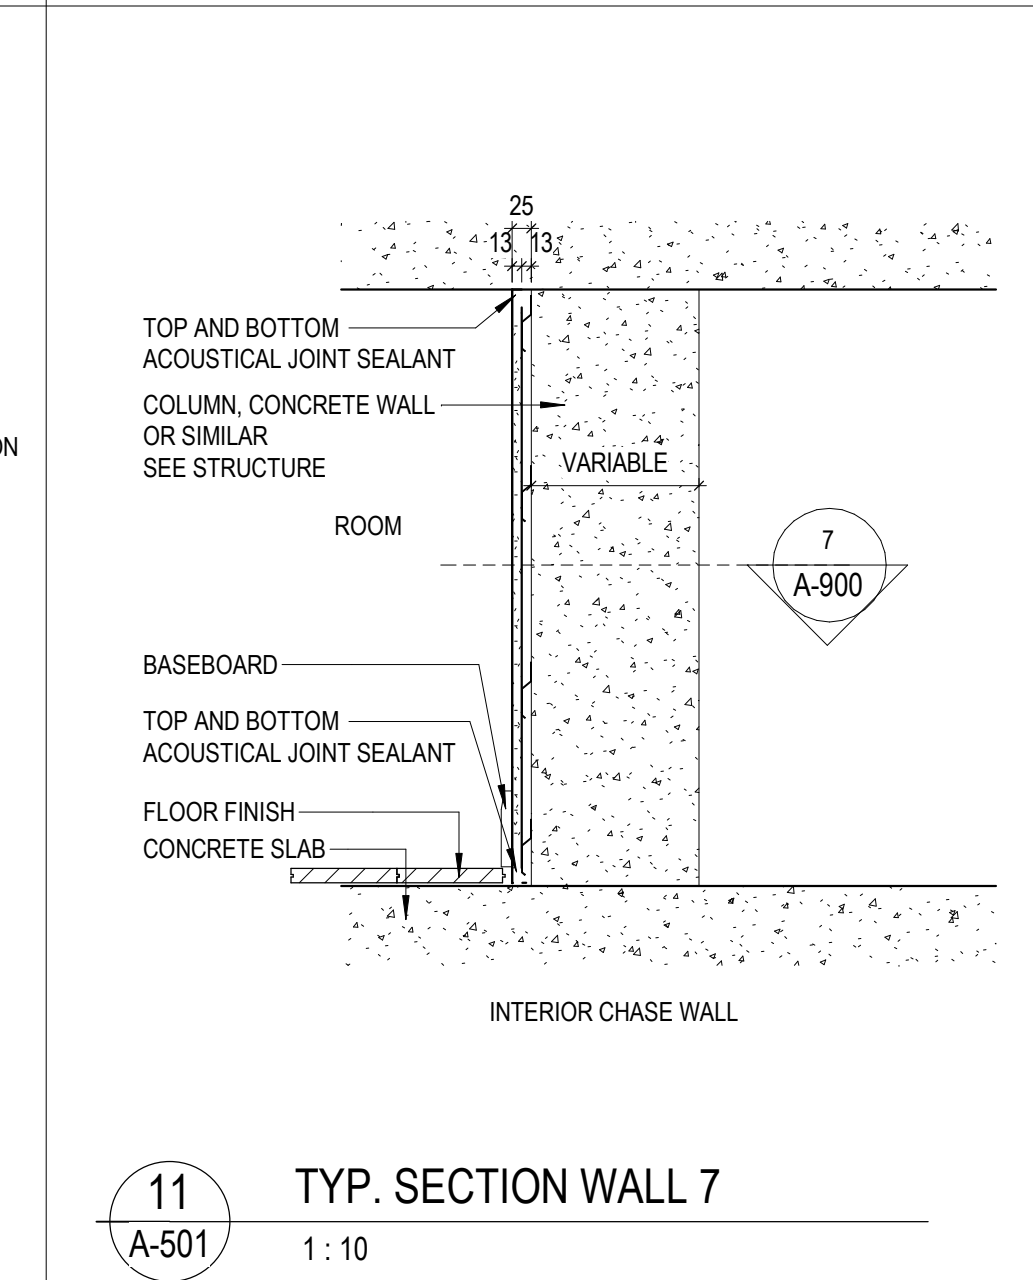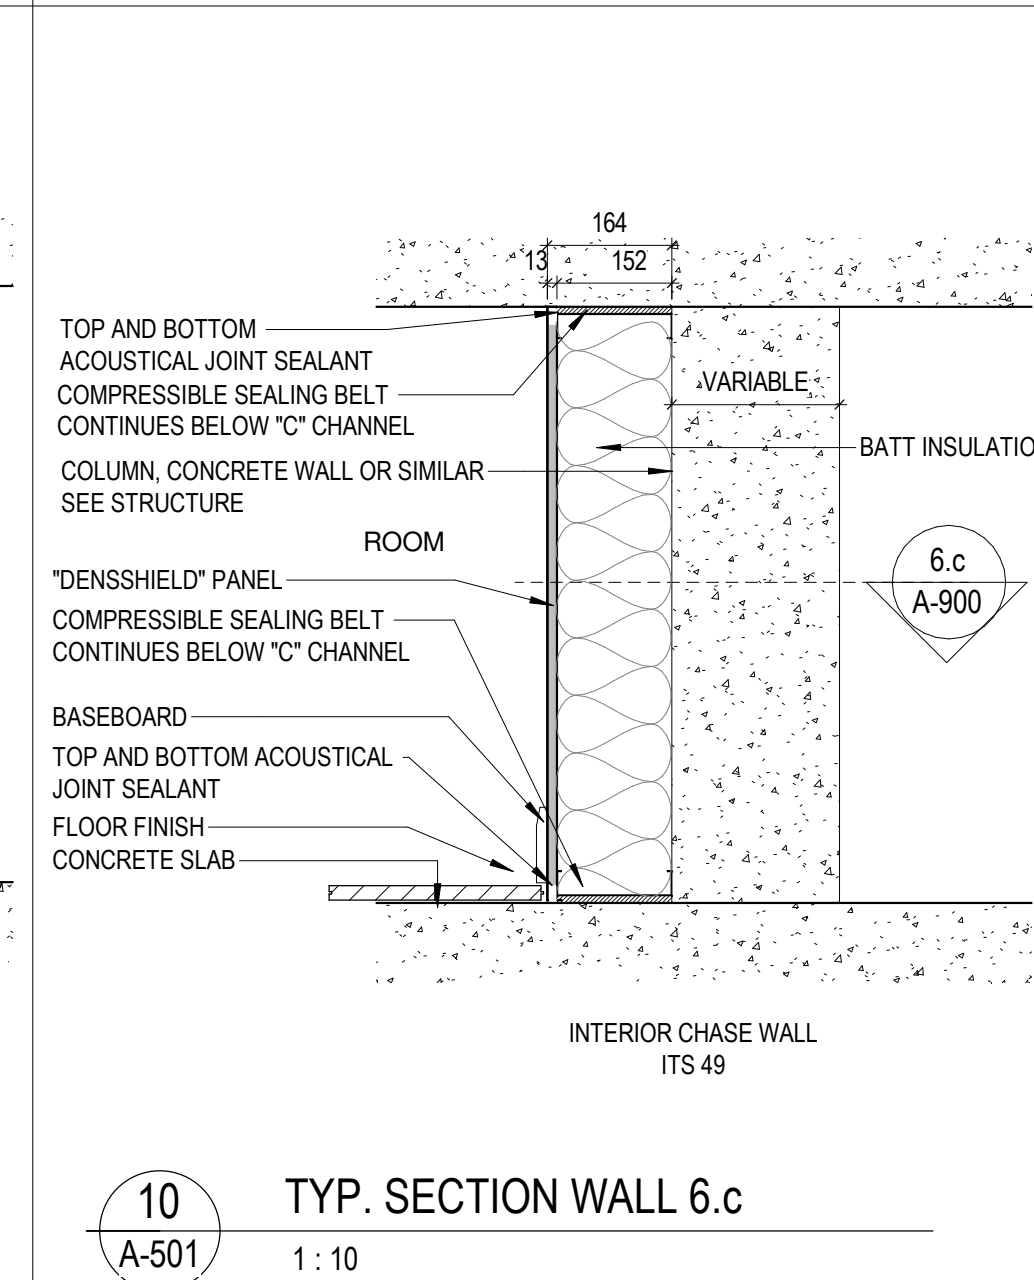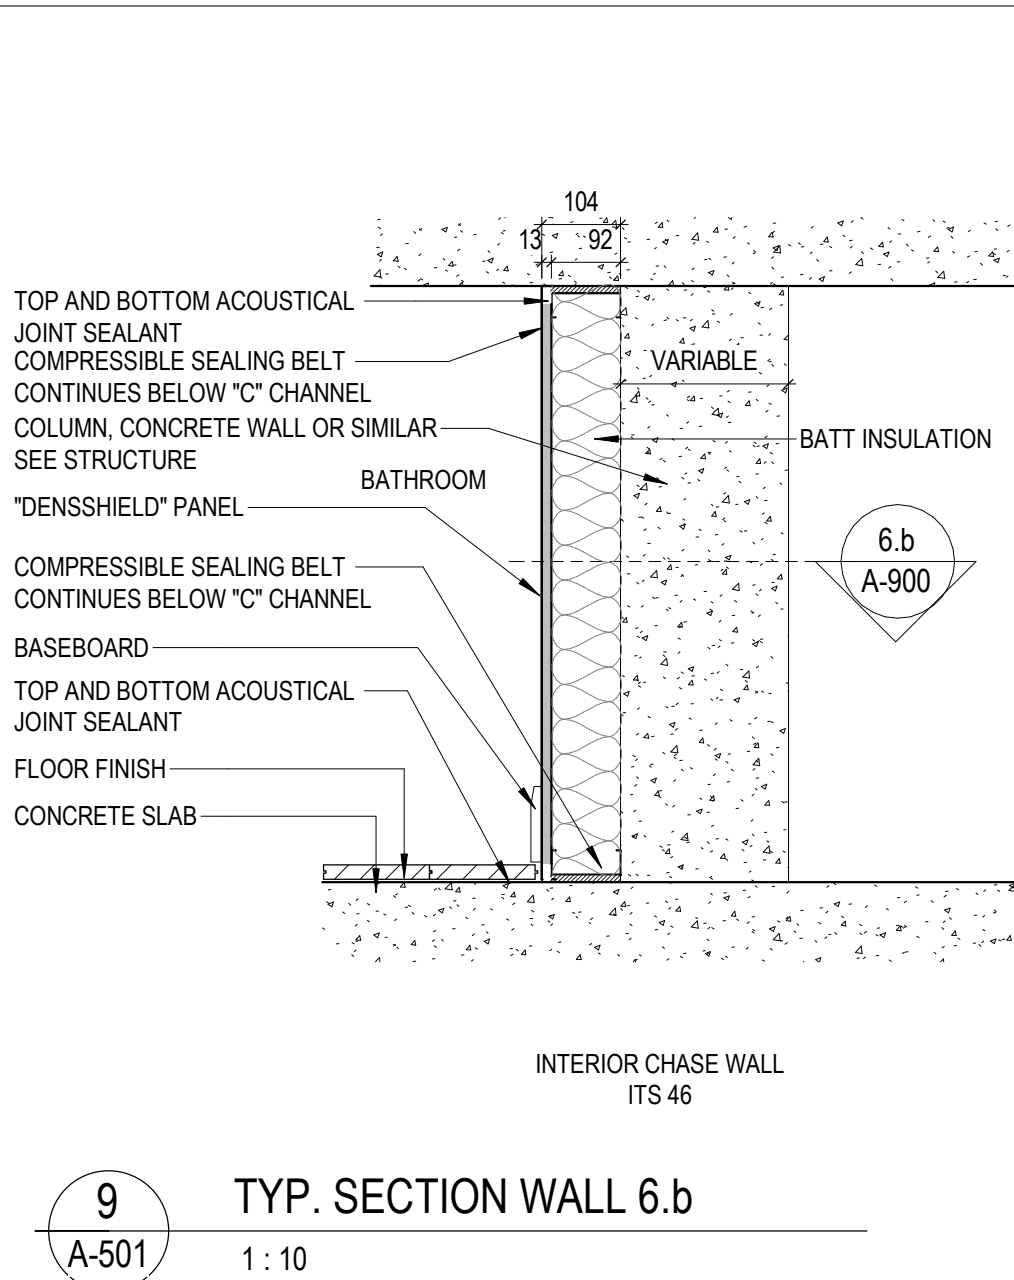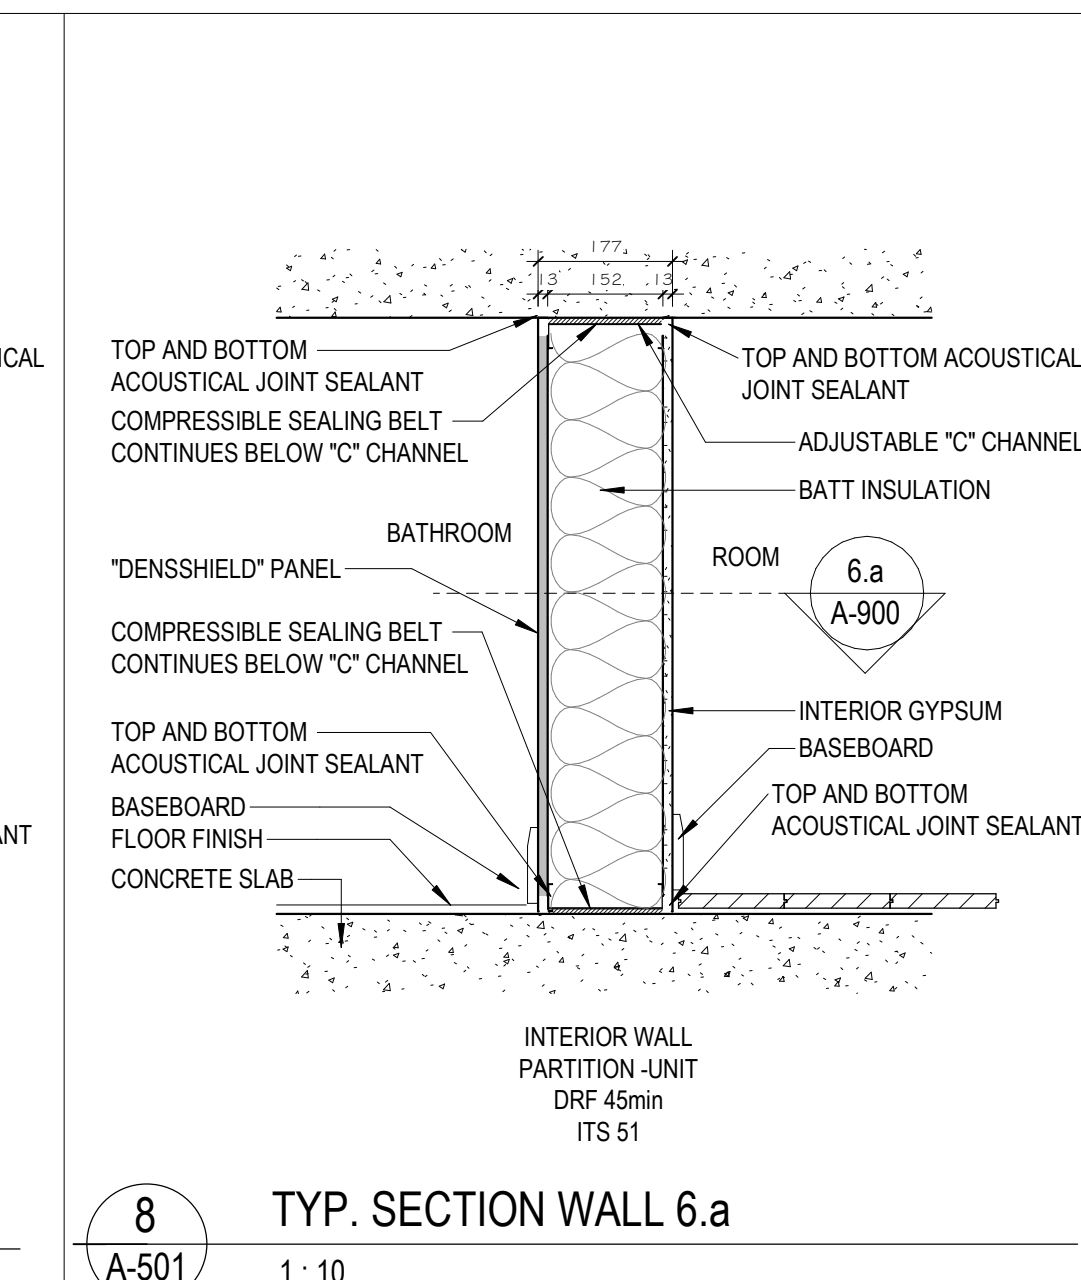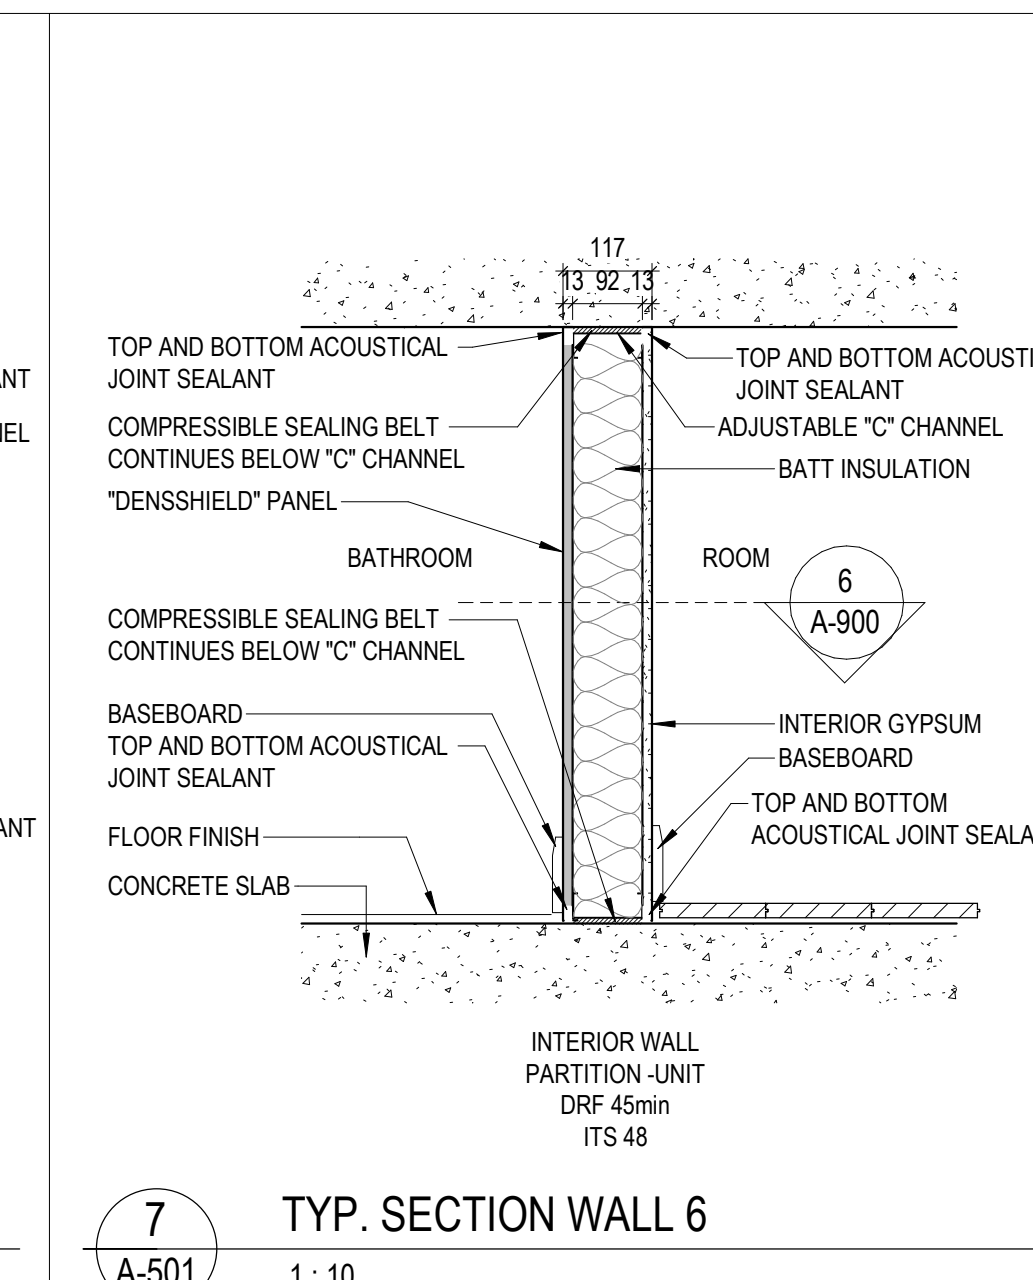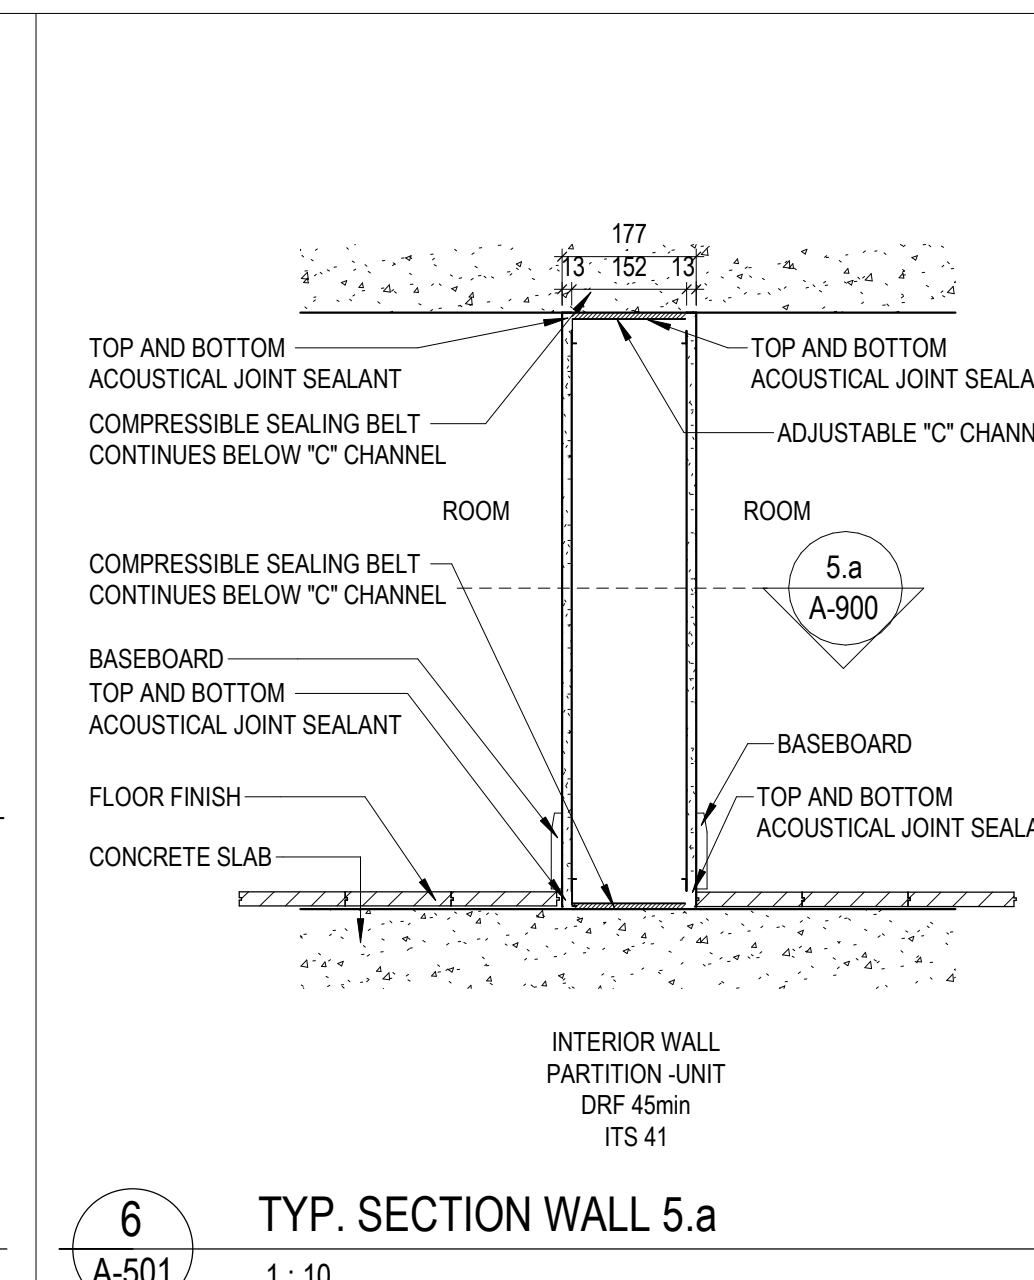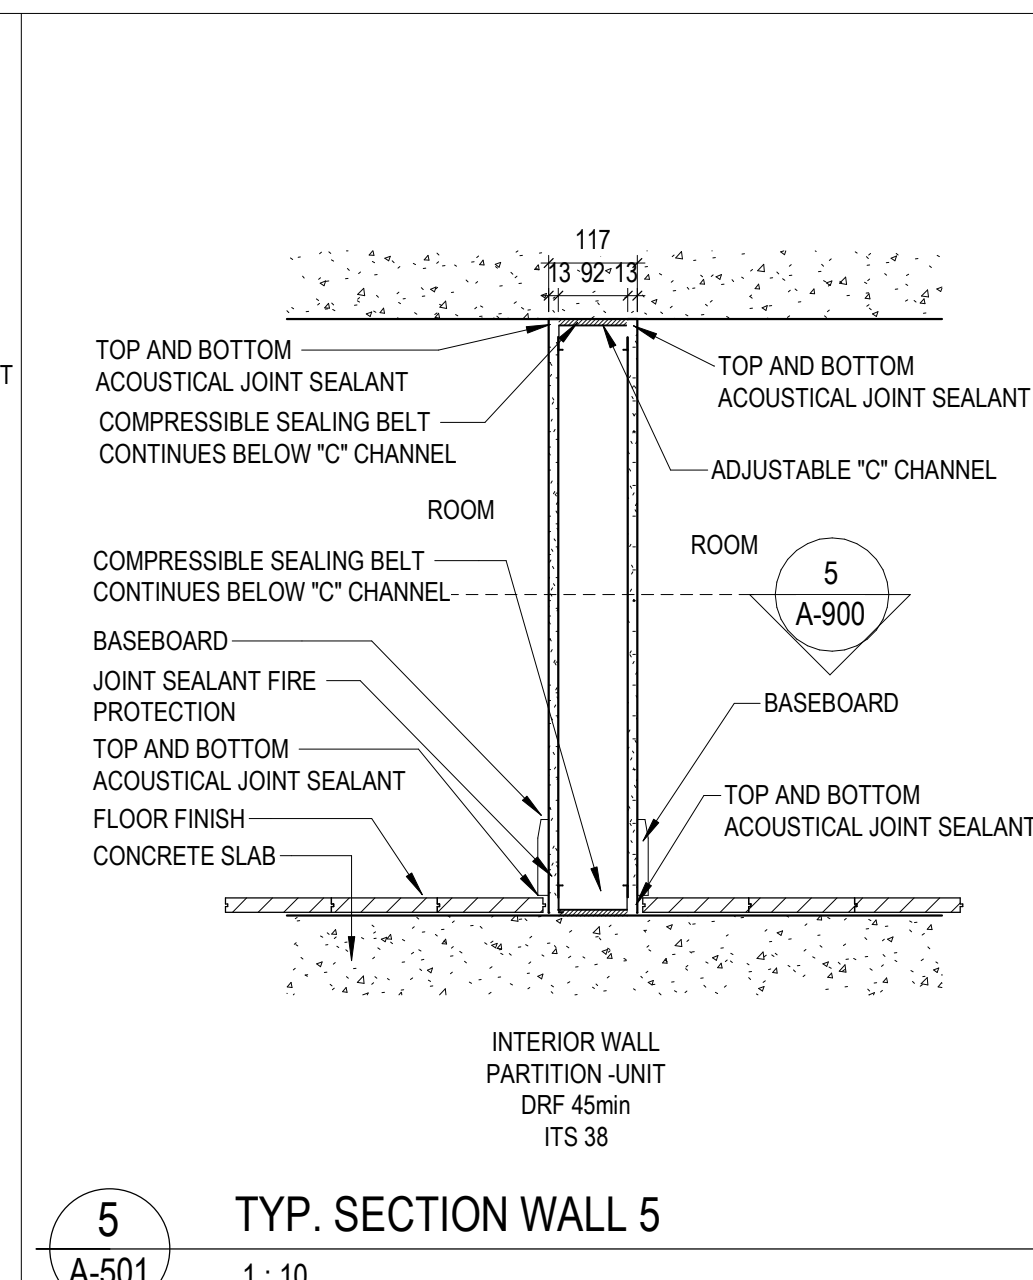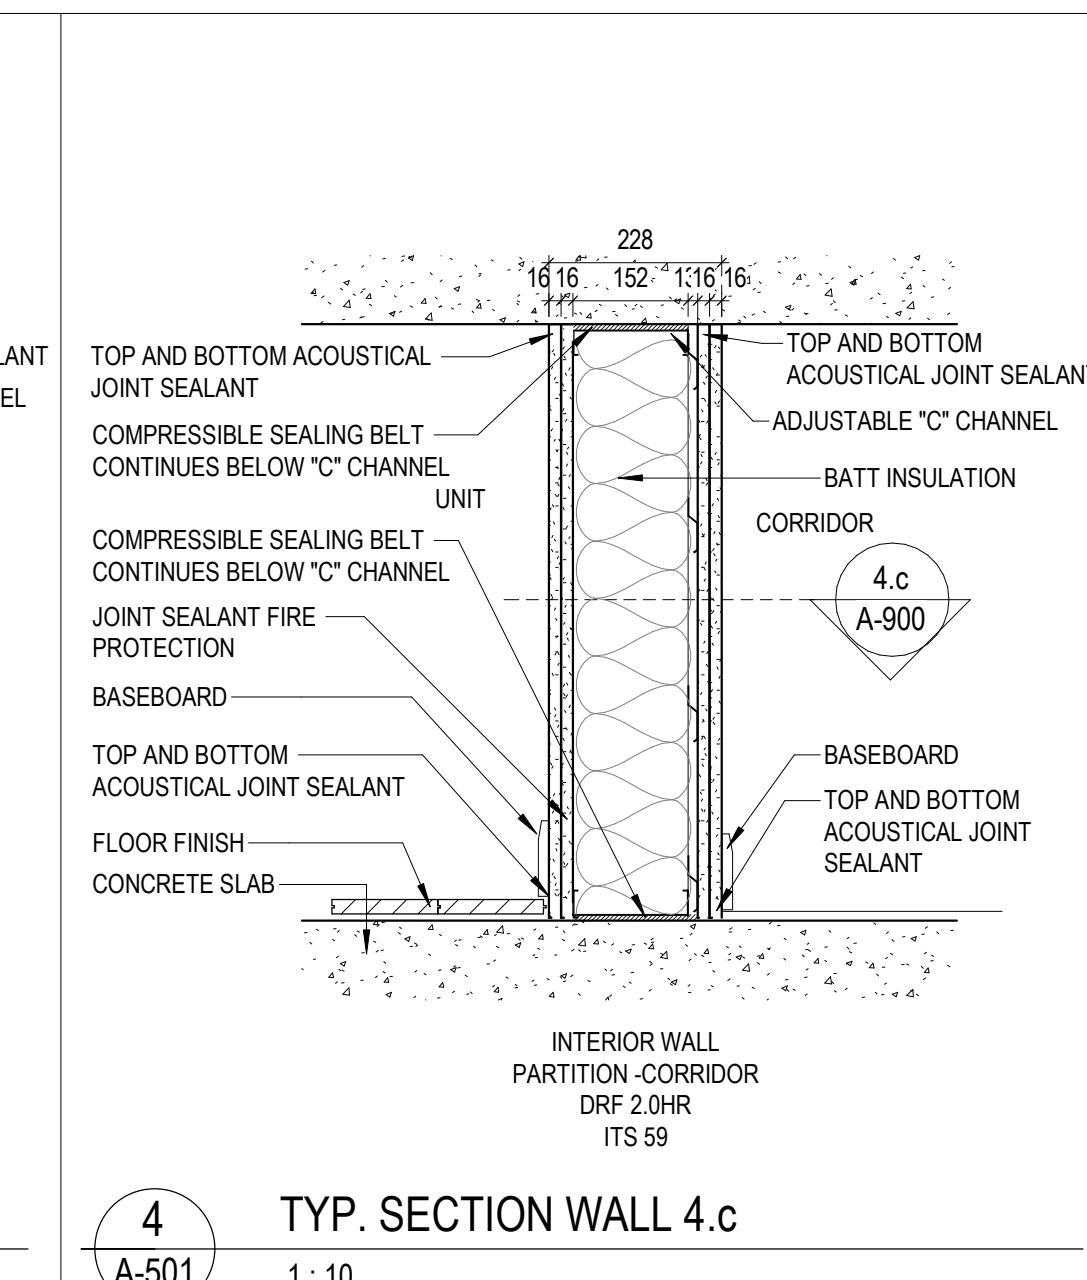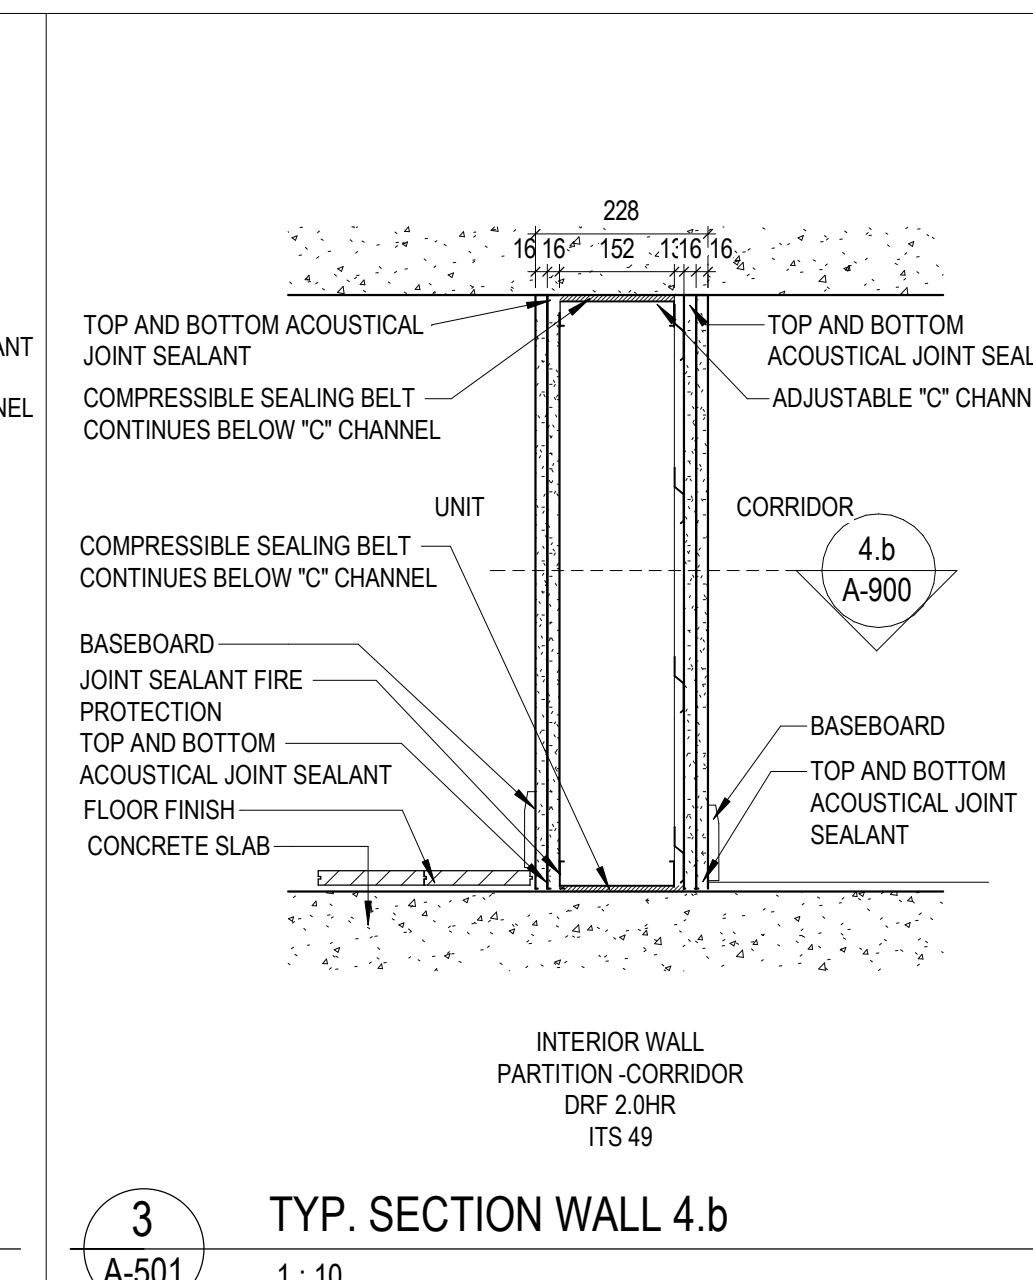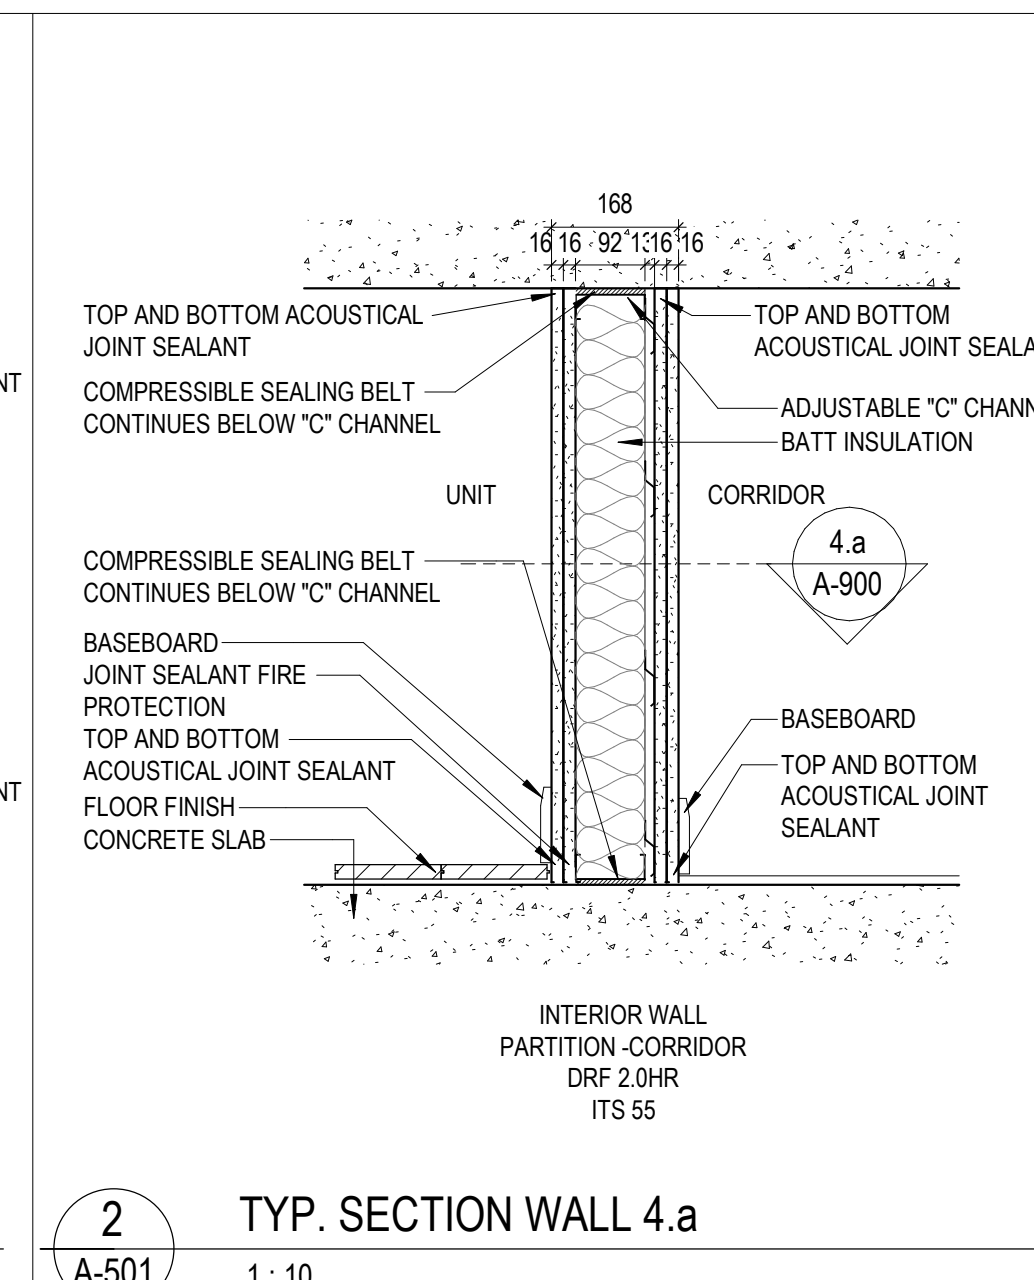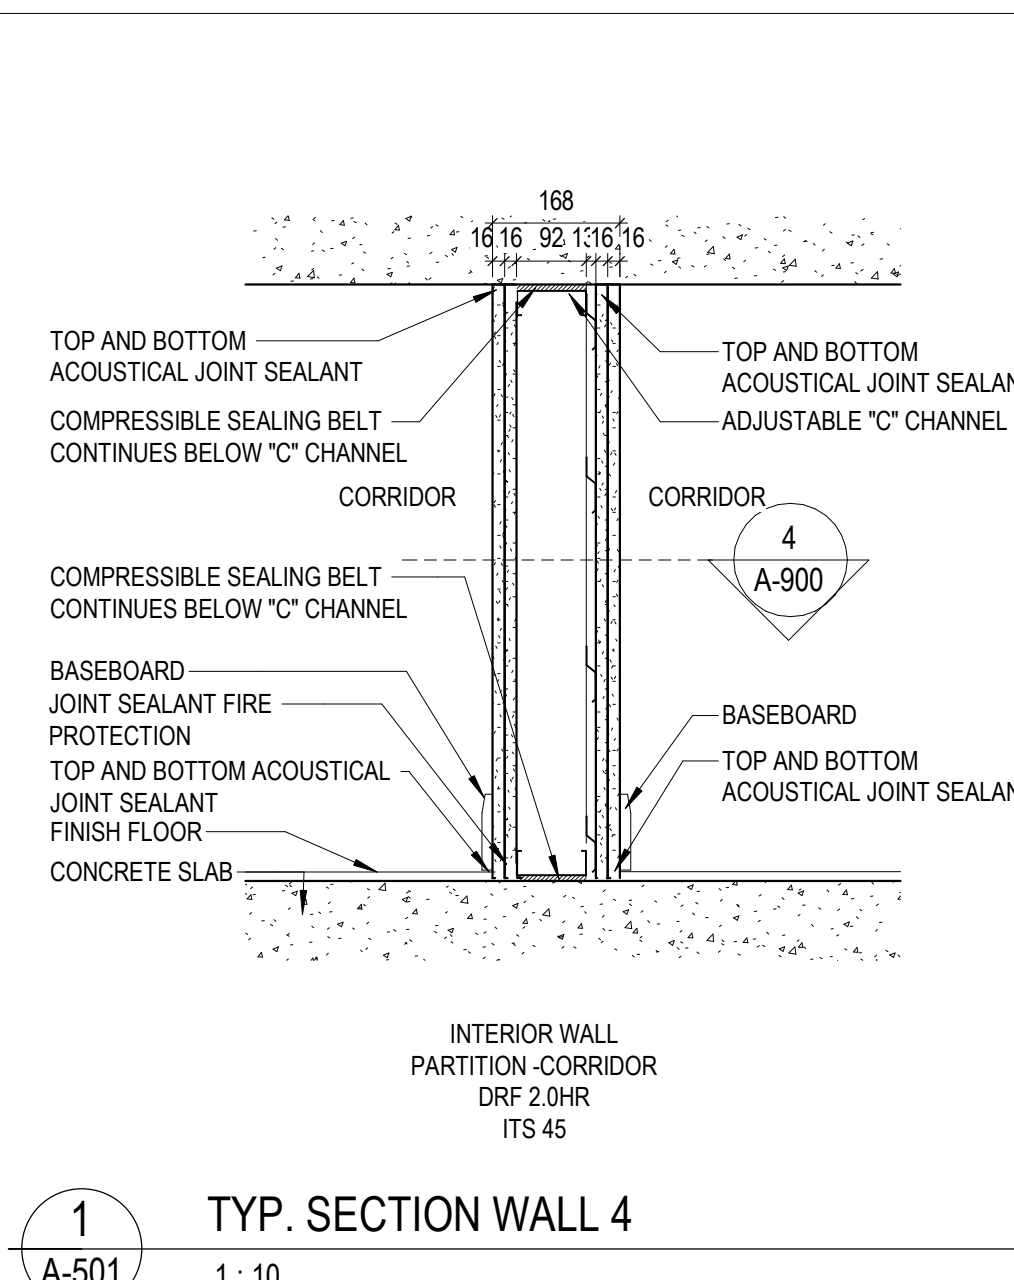


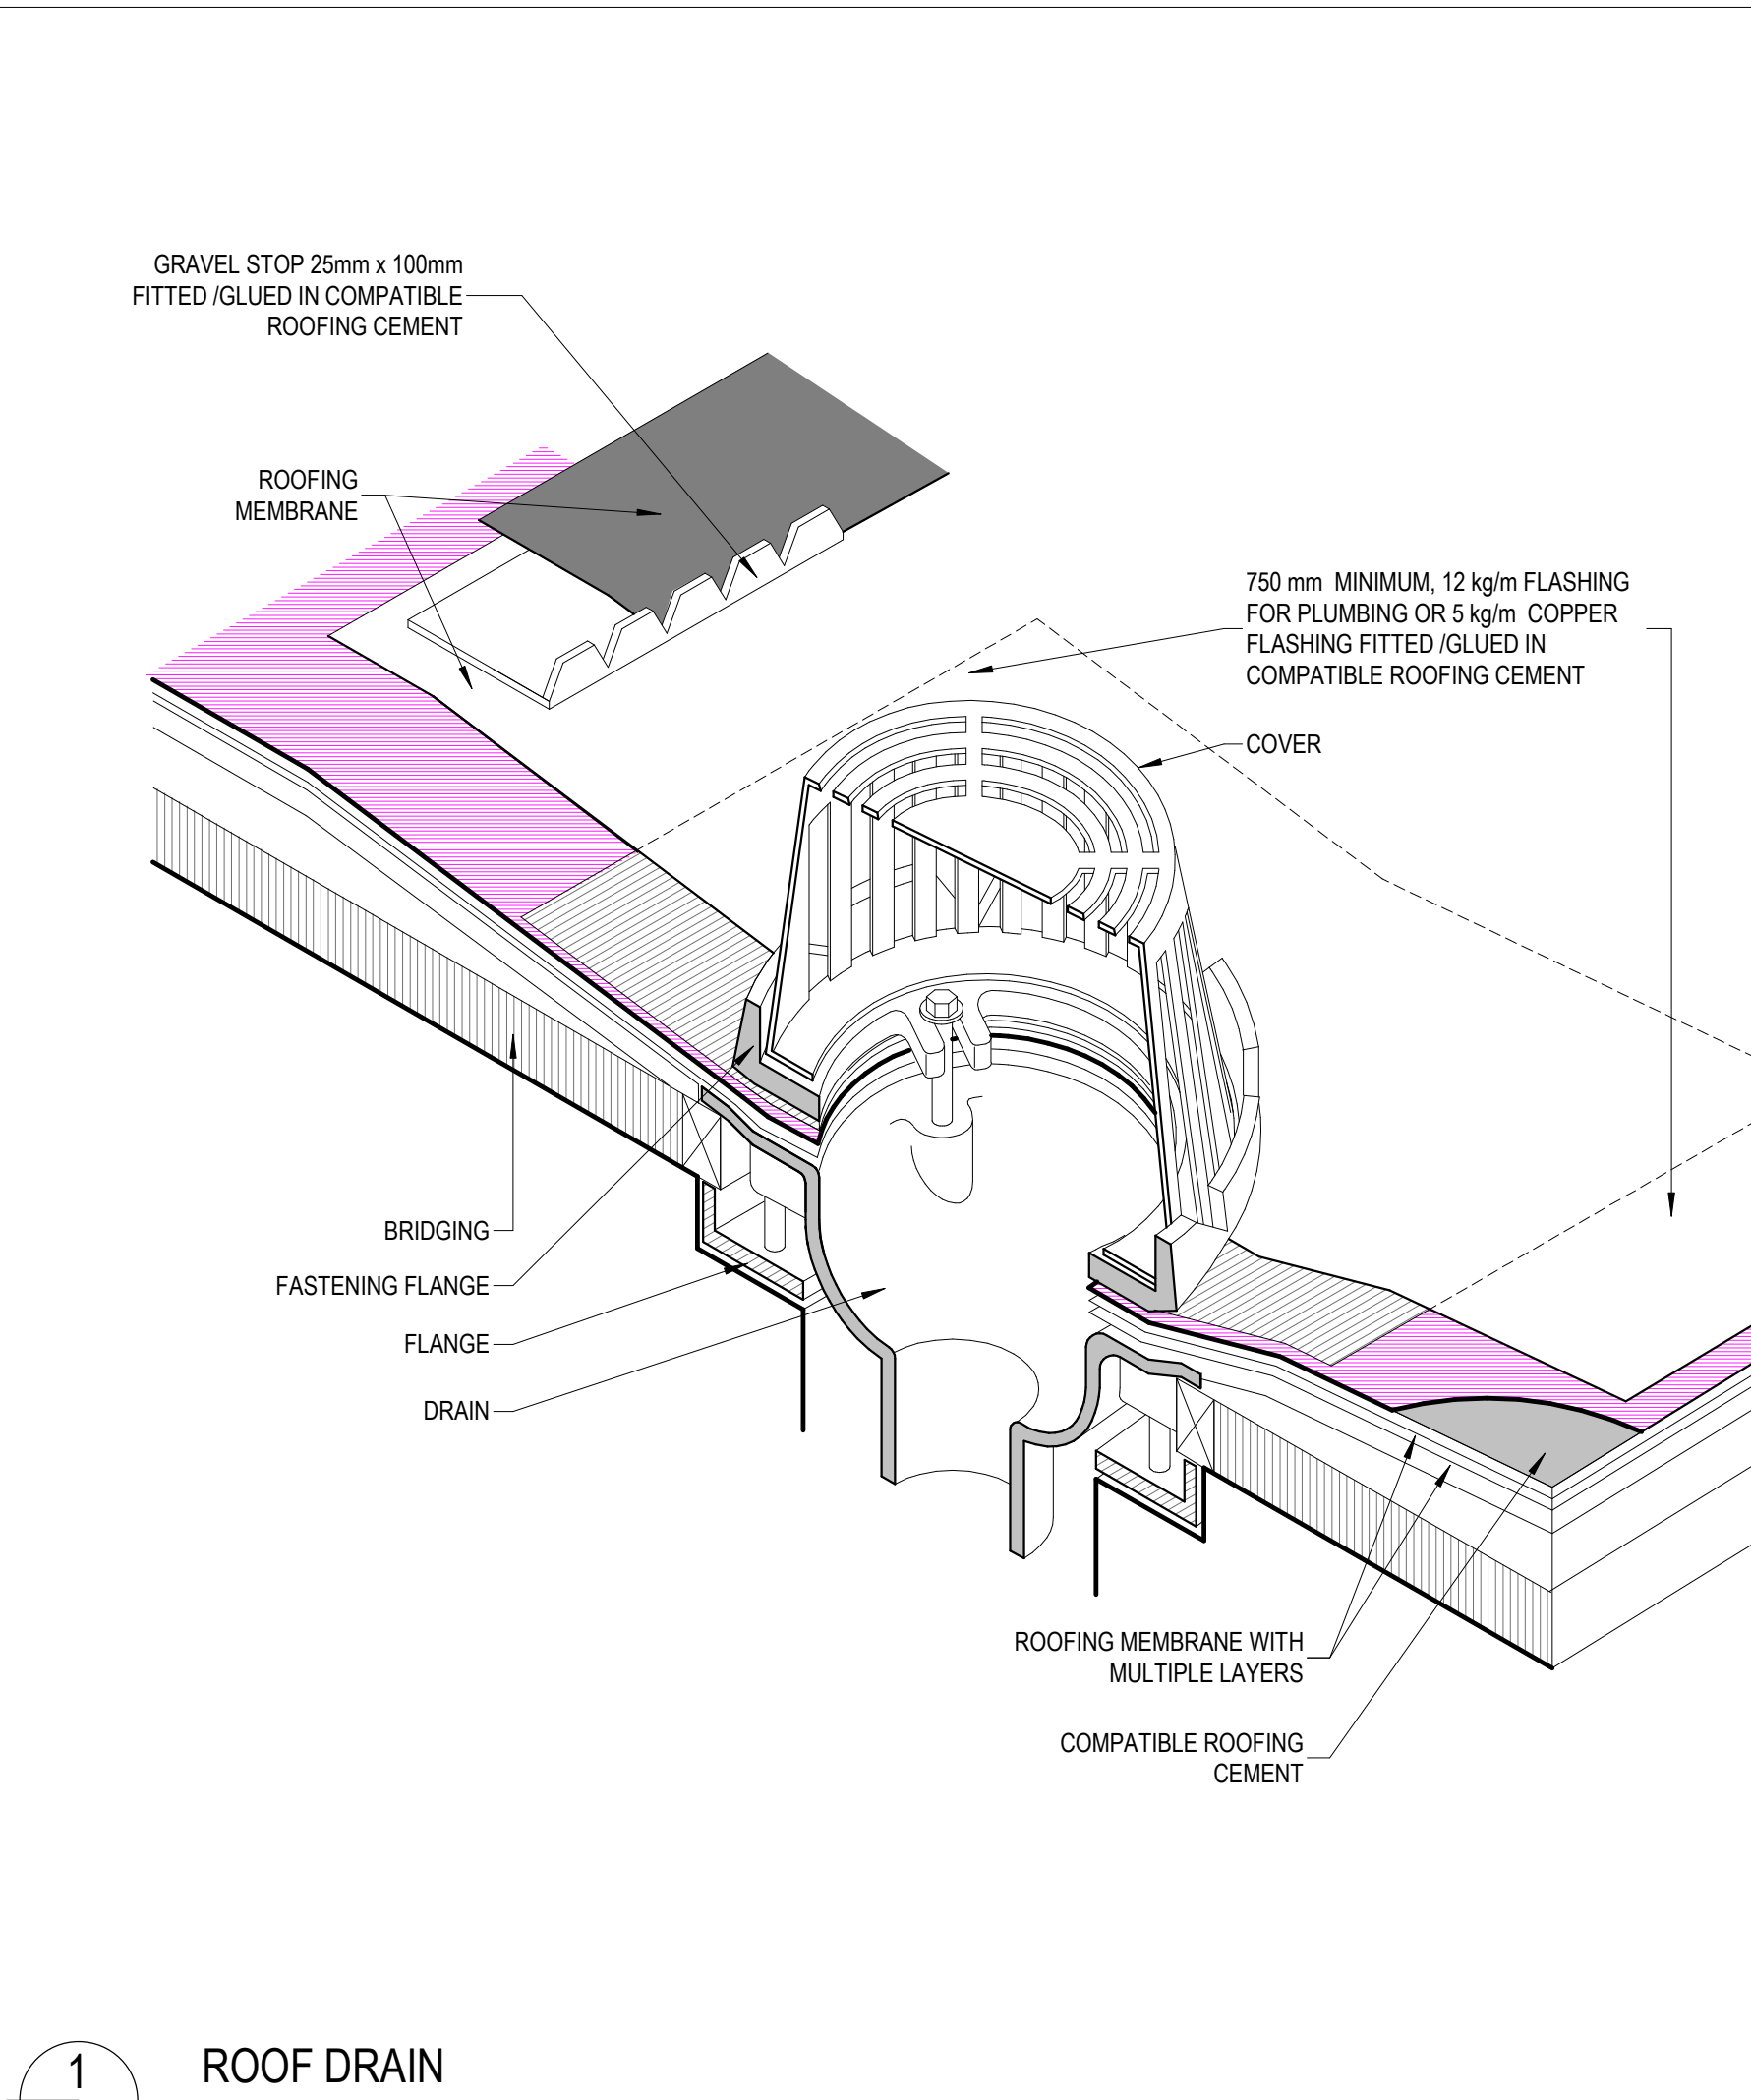


1 ROOF DRAIN
1:5

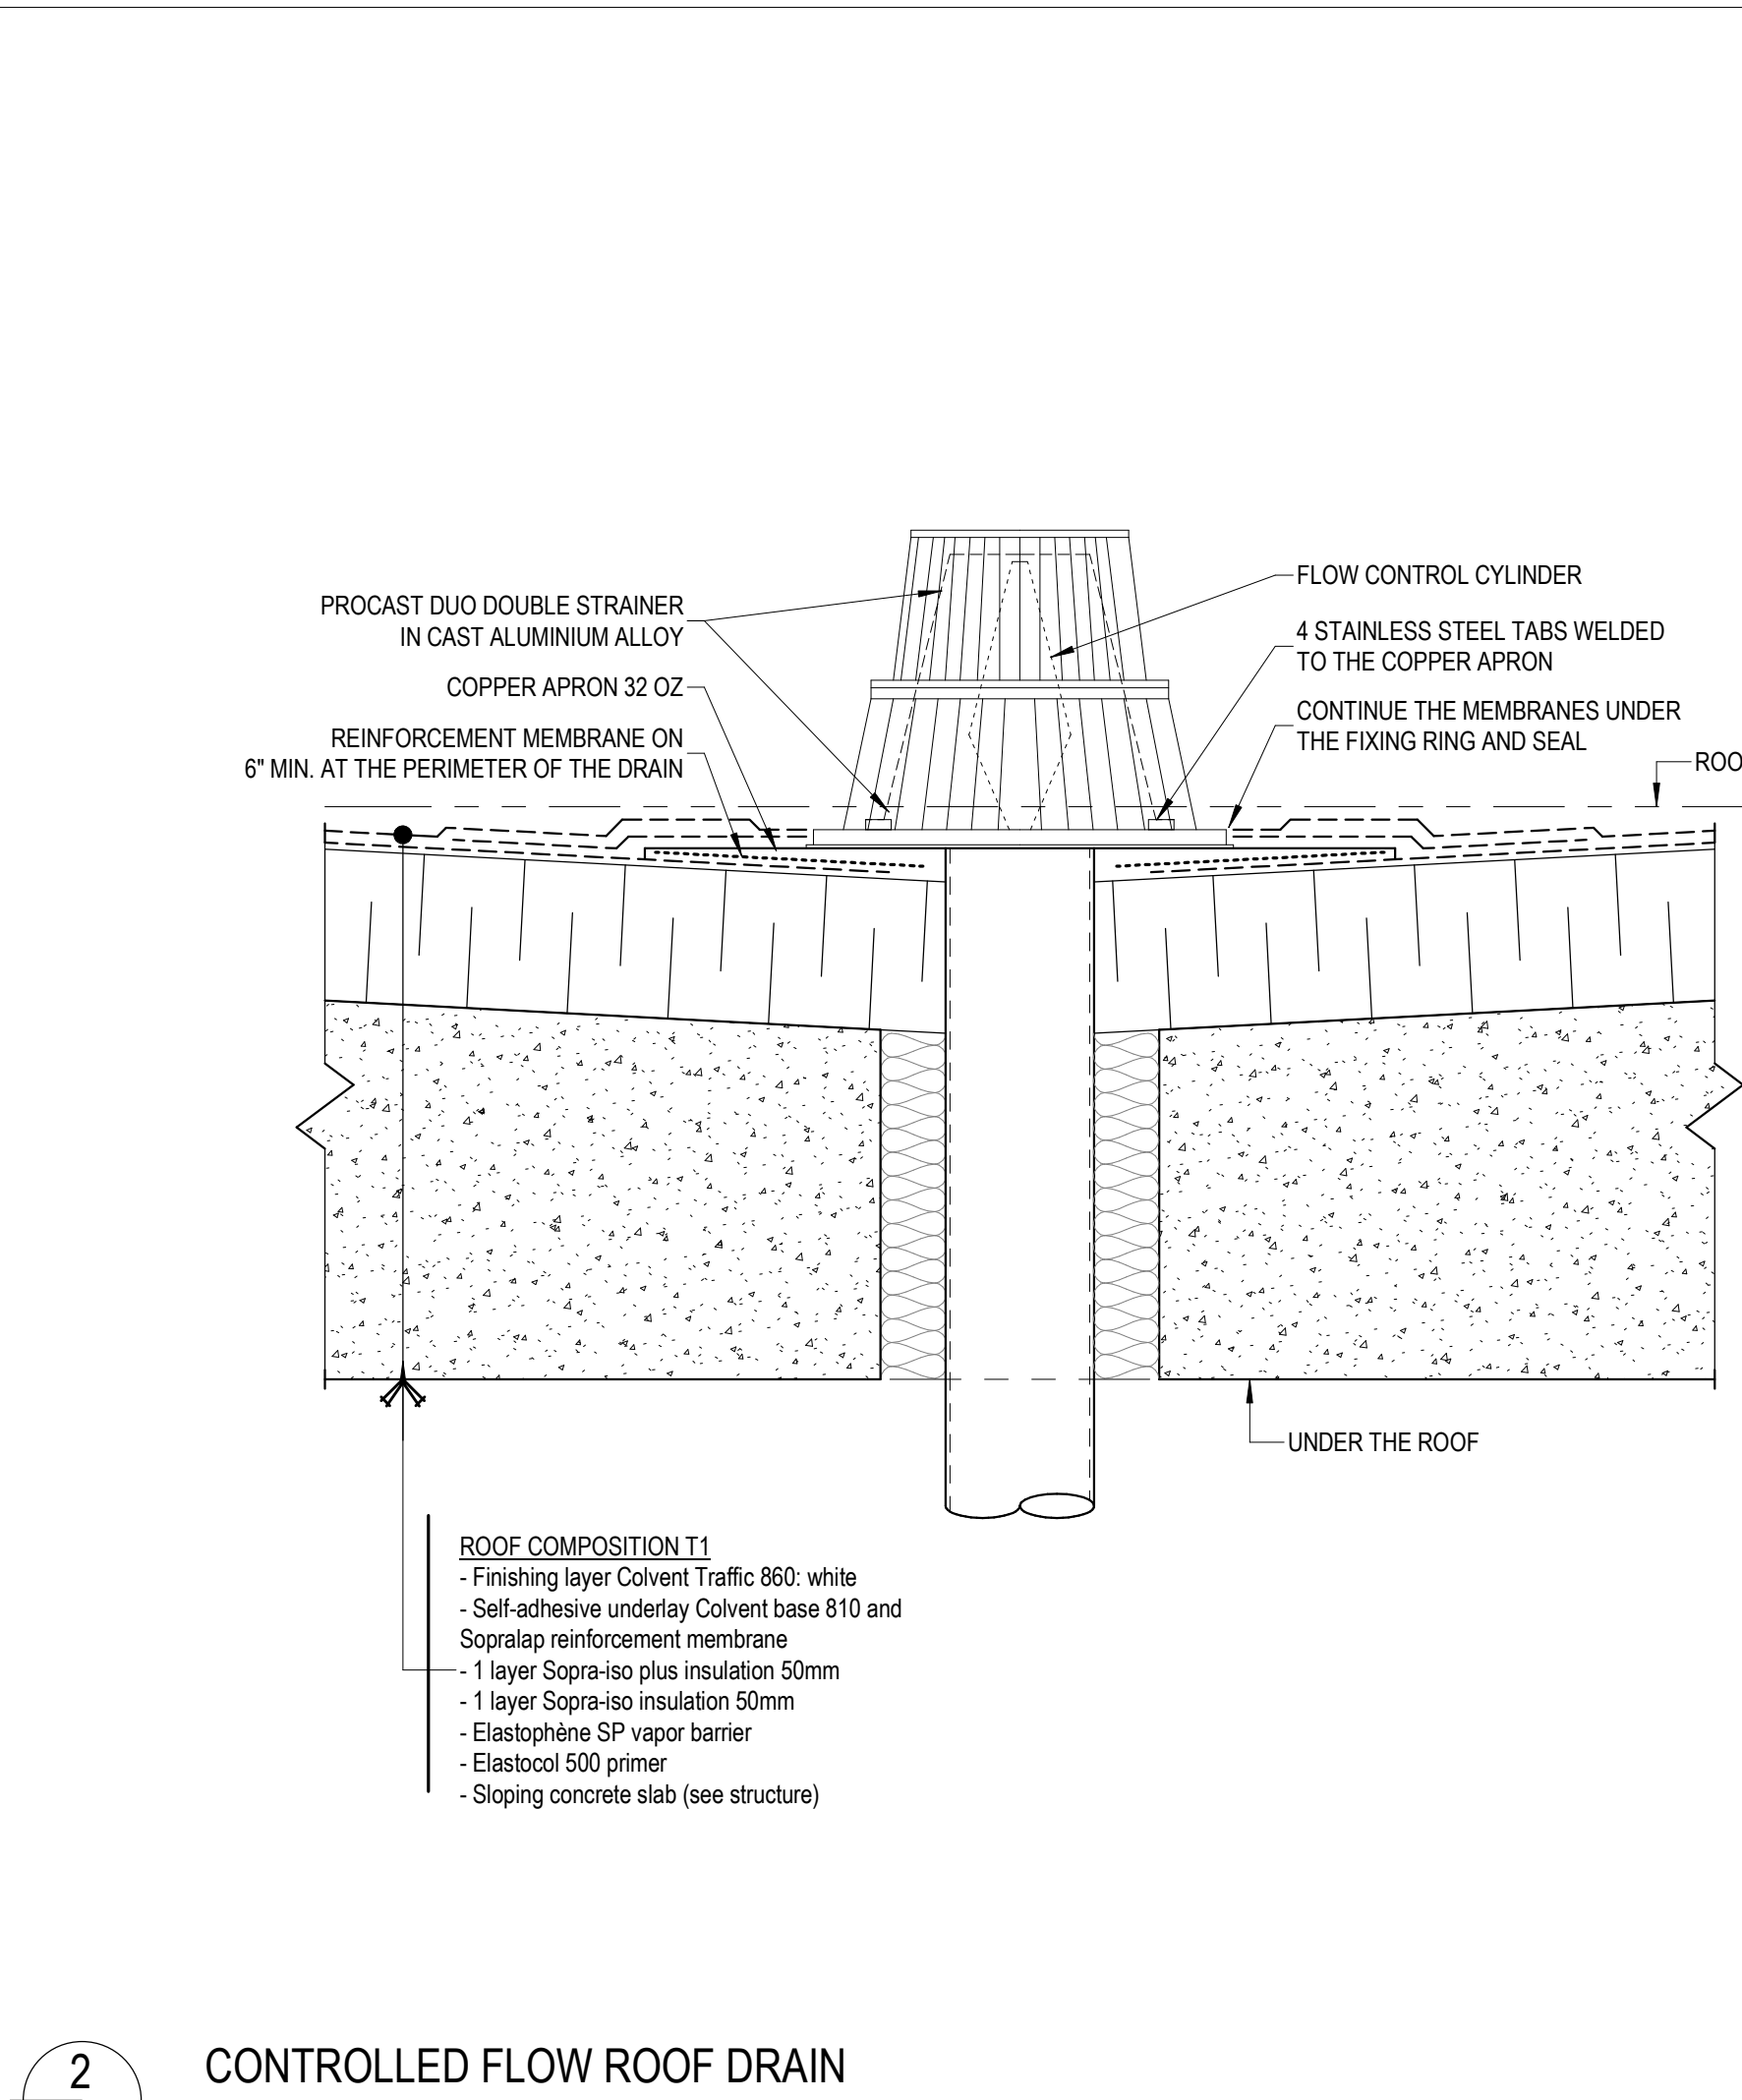


2 CONTROLLED FLOW ROOF DRAIN
1:5

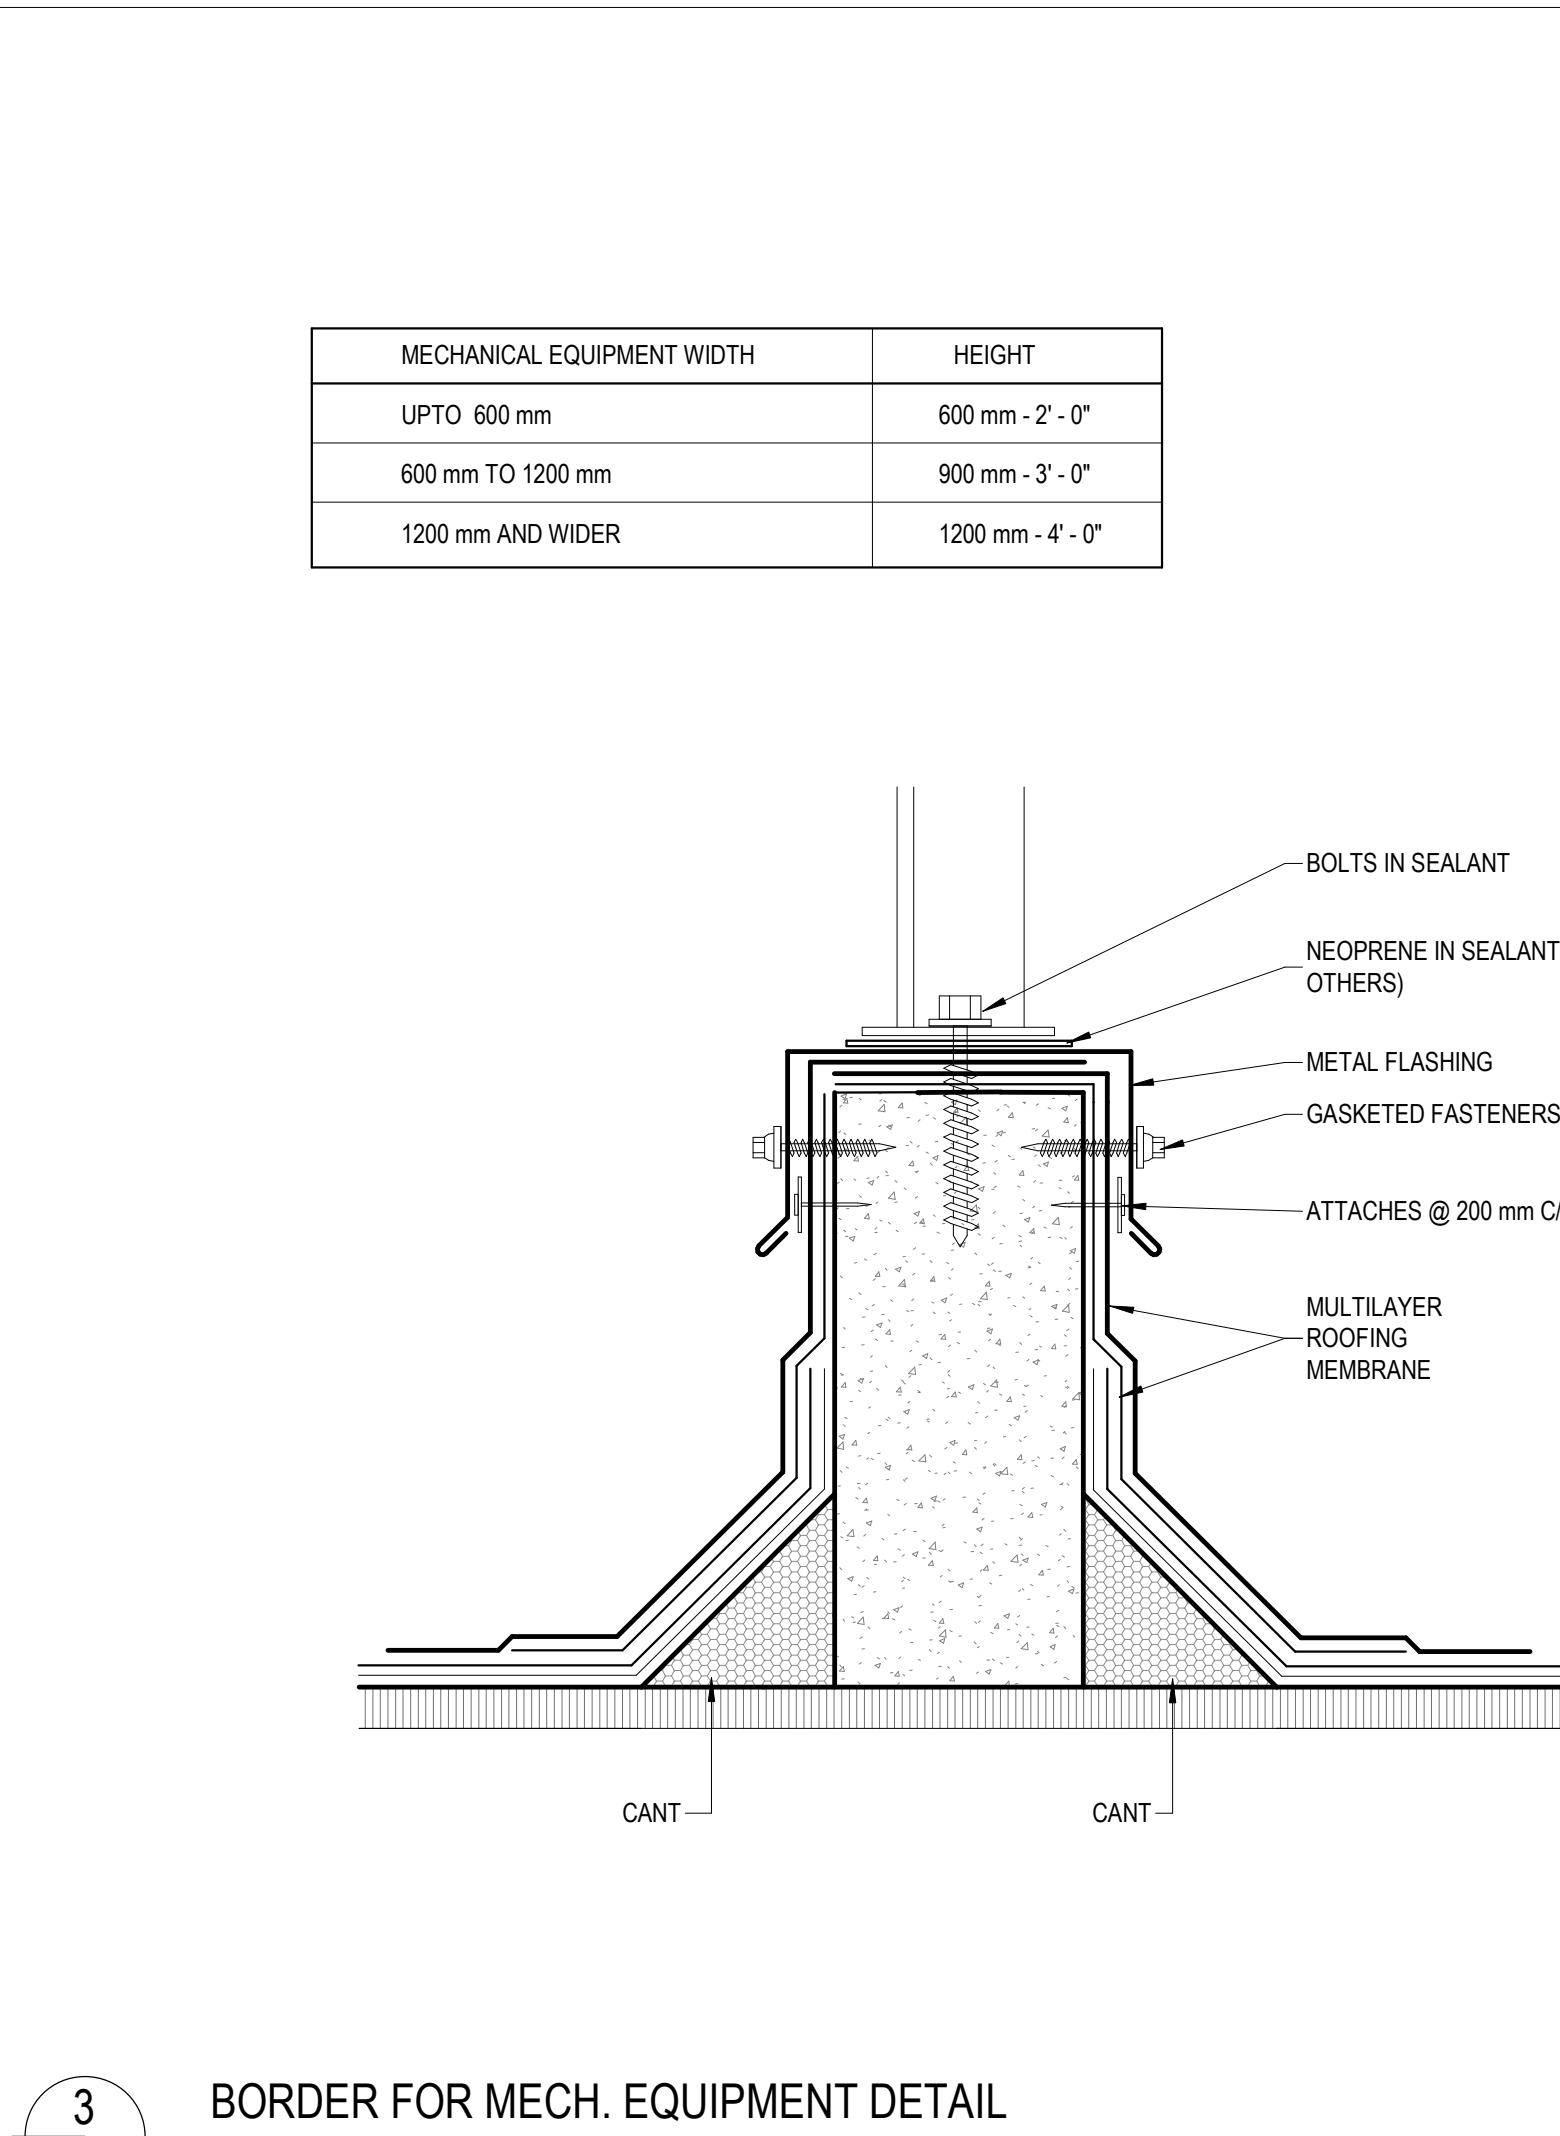


3 BORDER FOR MECH. EQUIPMENT DETAIL
1:5

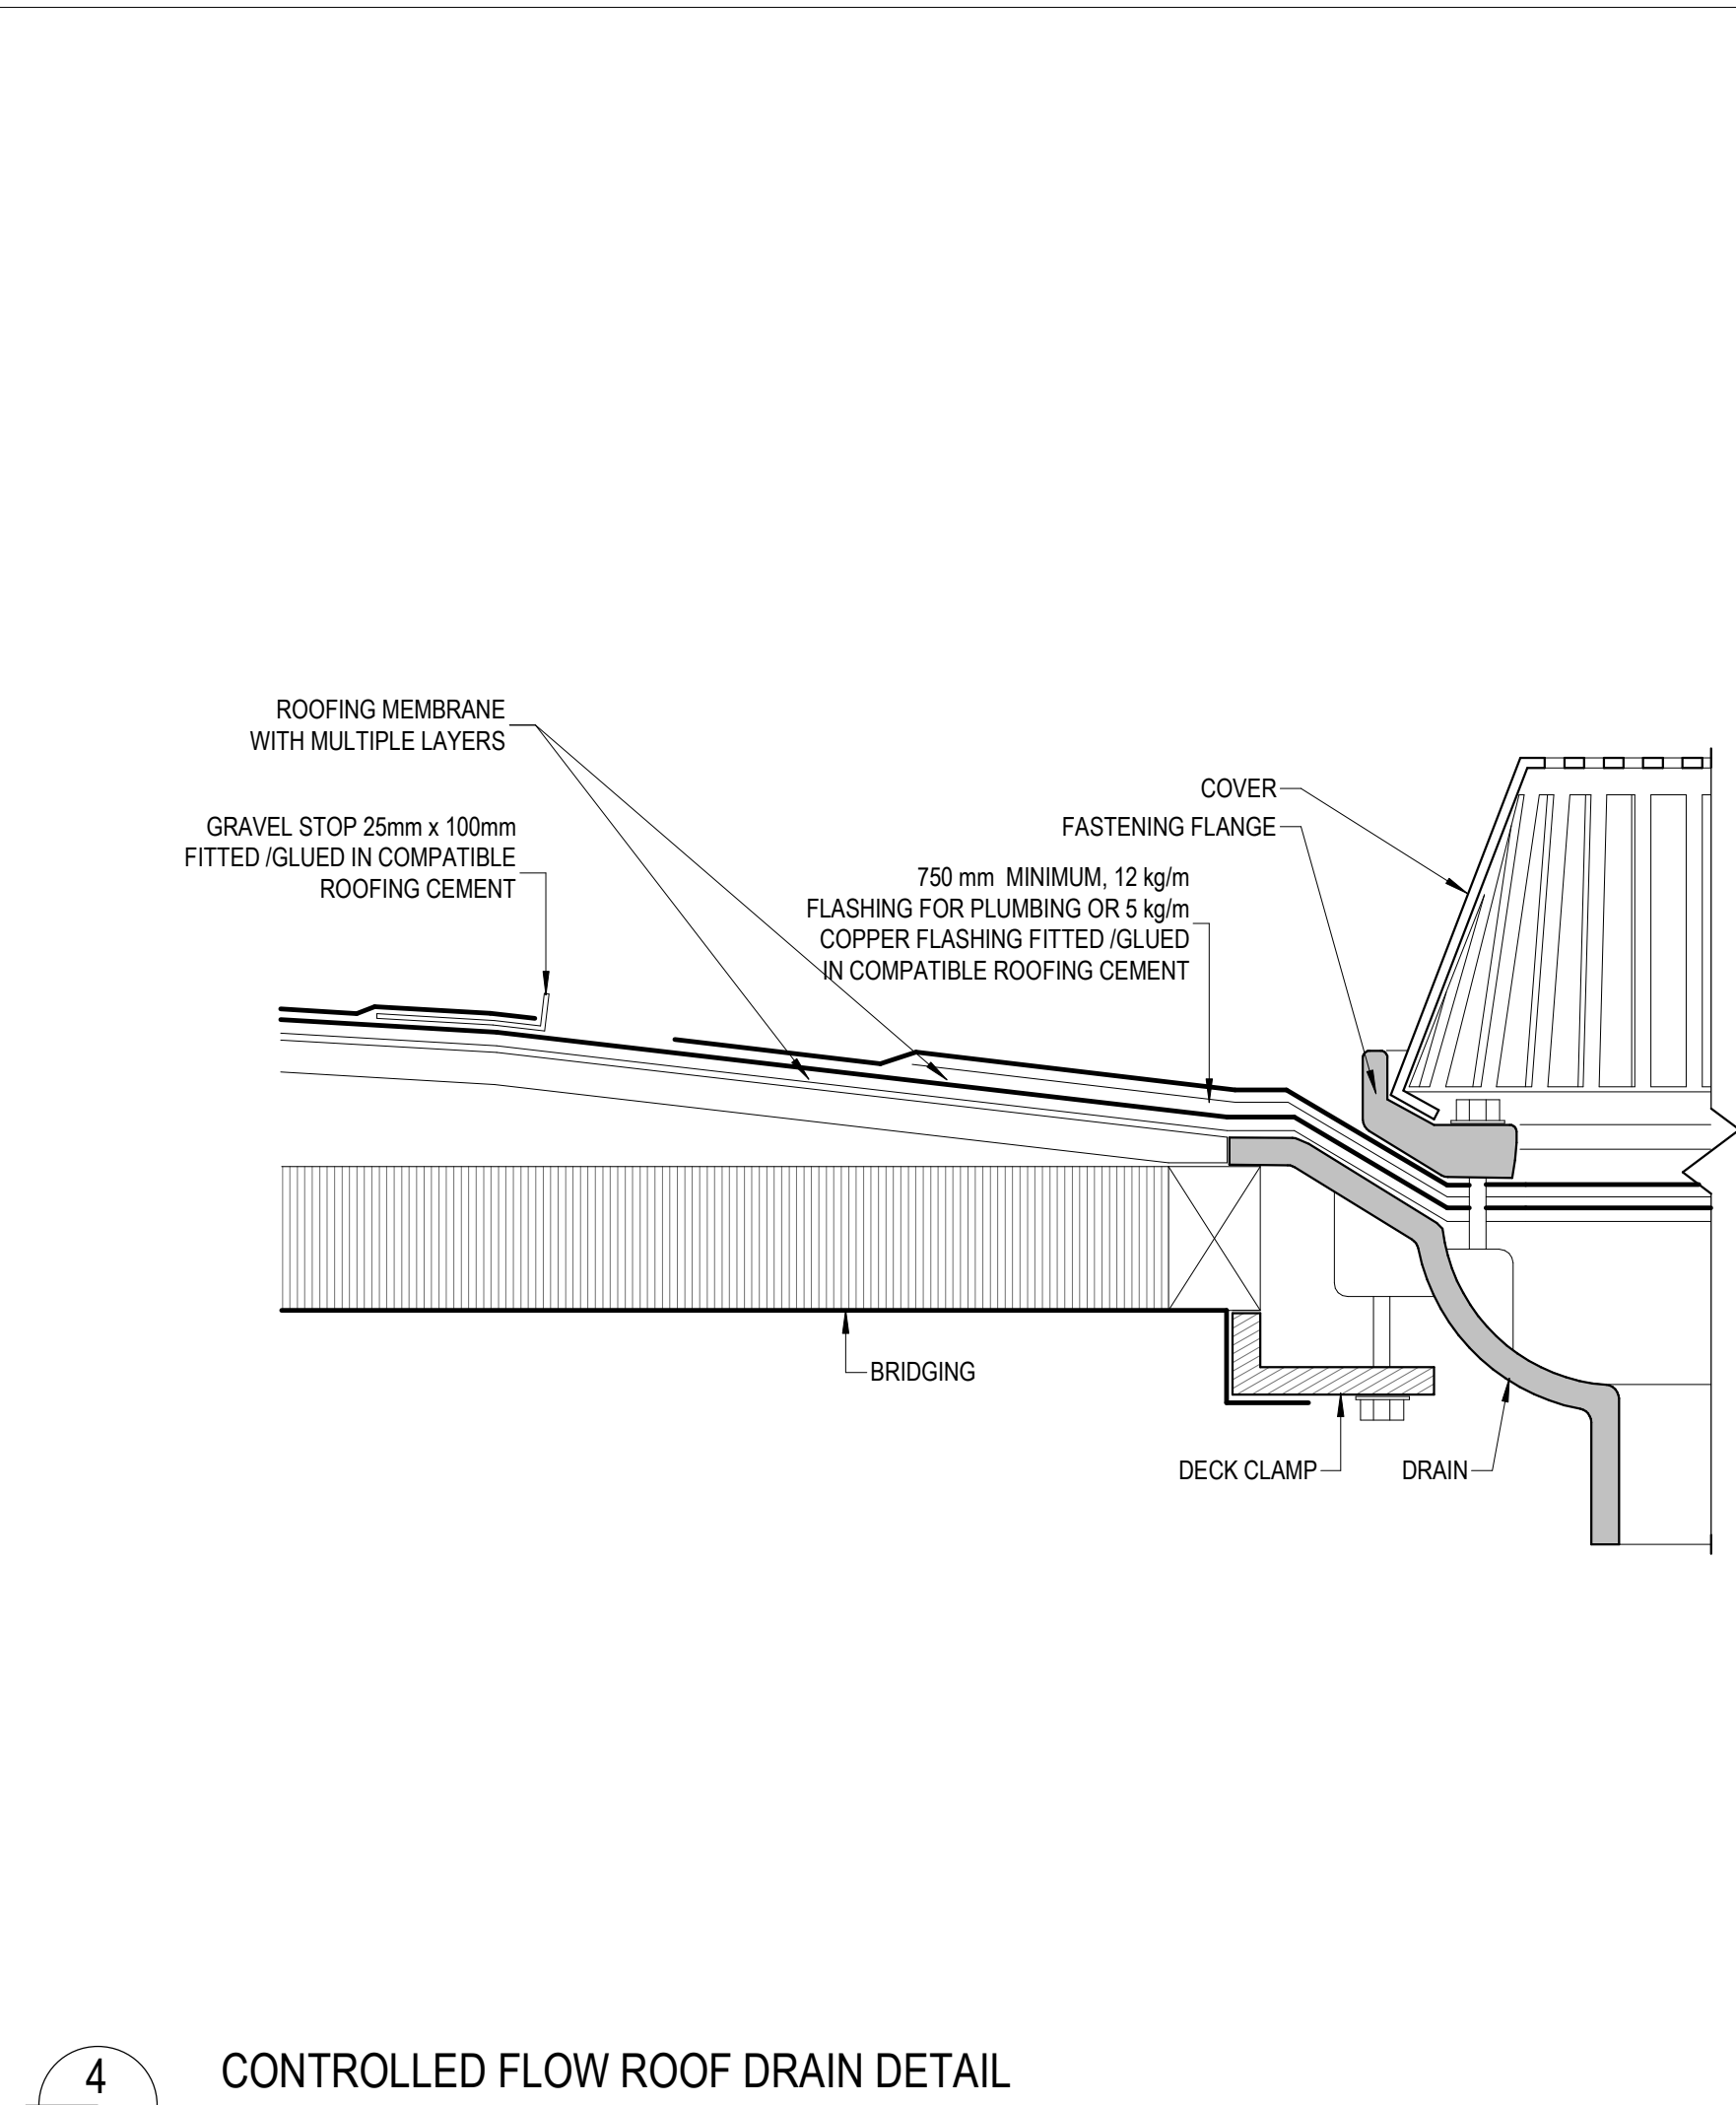


4 CONTROLLED FLOW ROOF DRAIN DETAIL
1:5

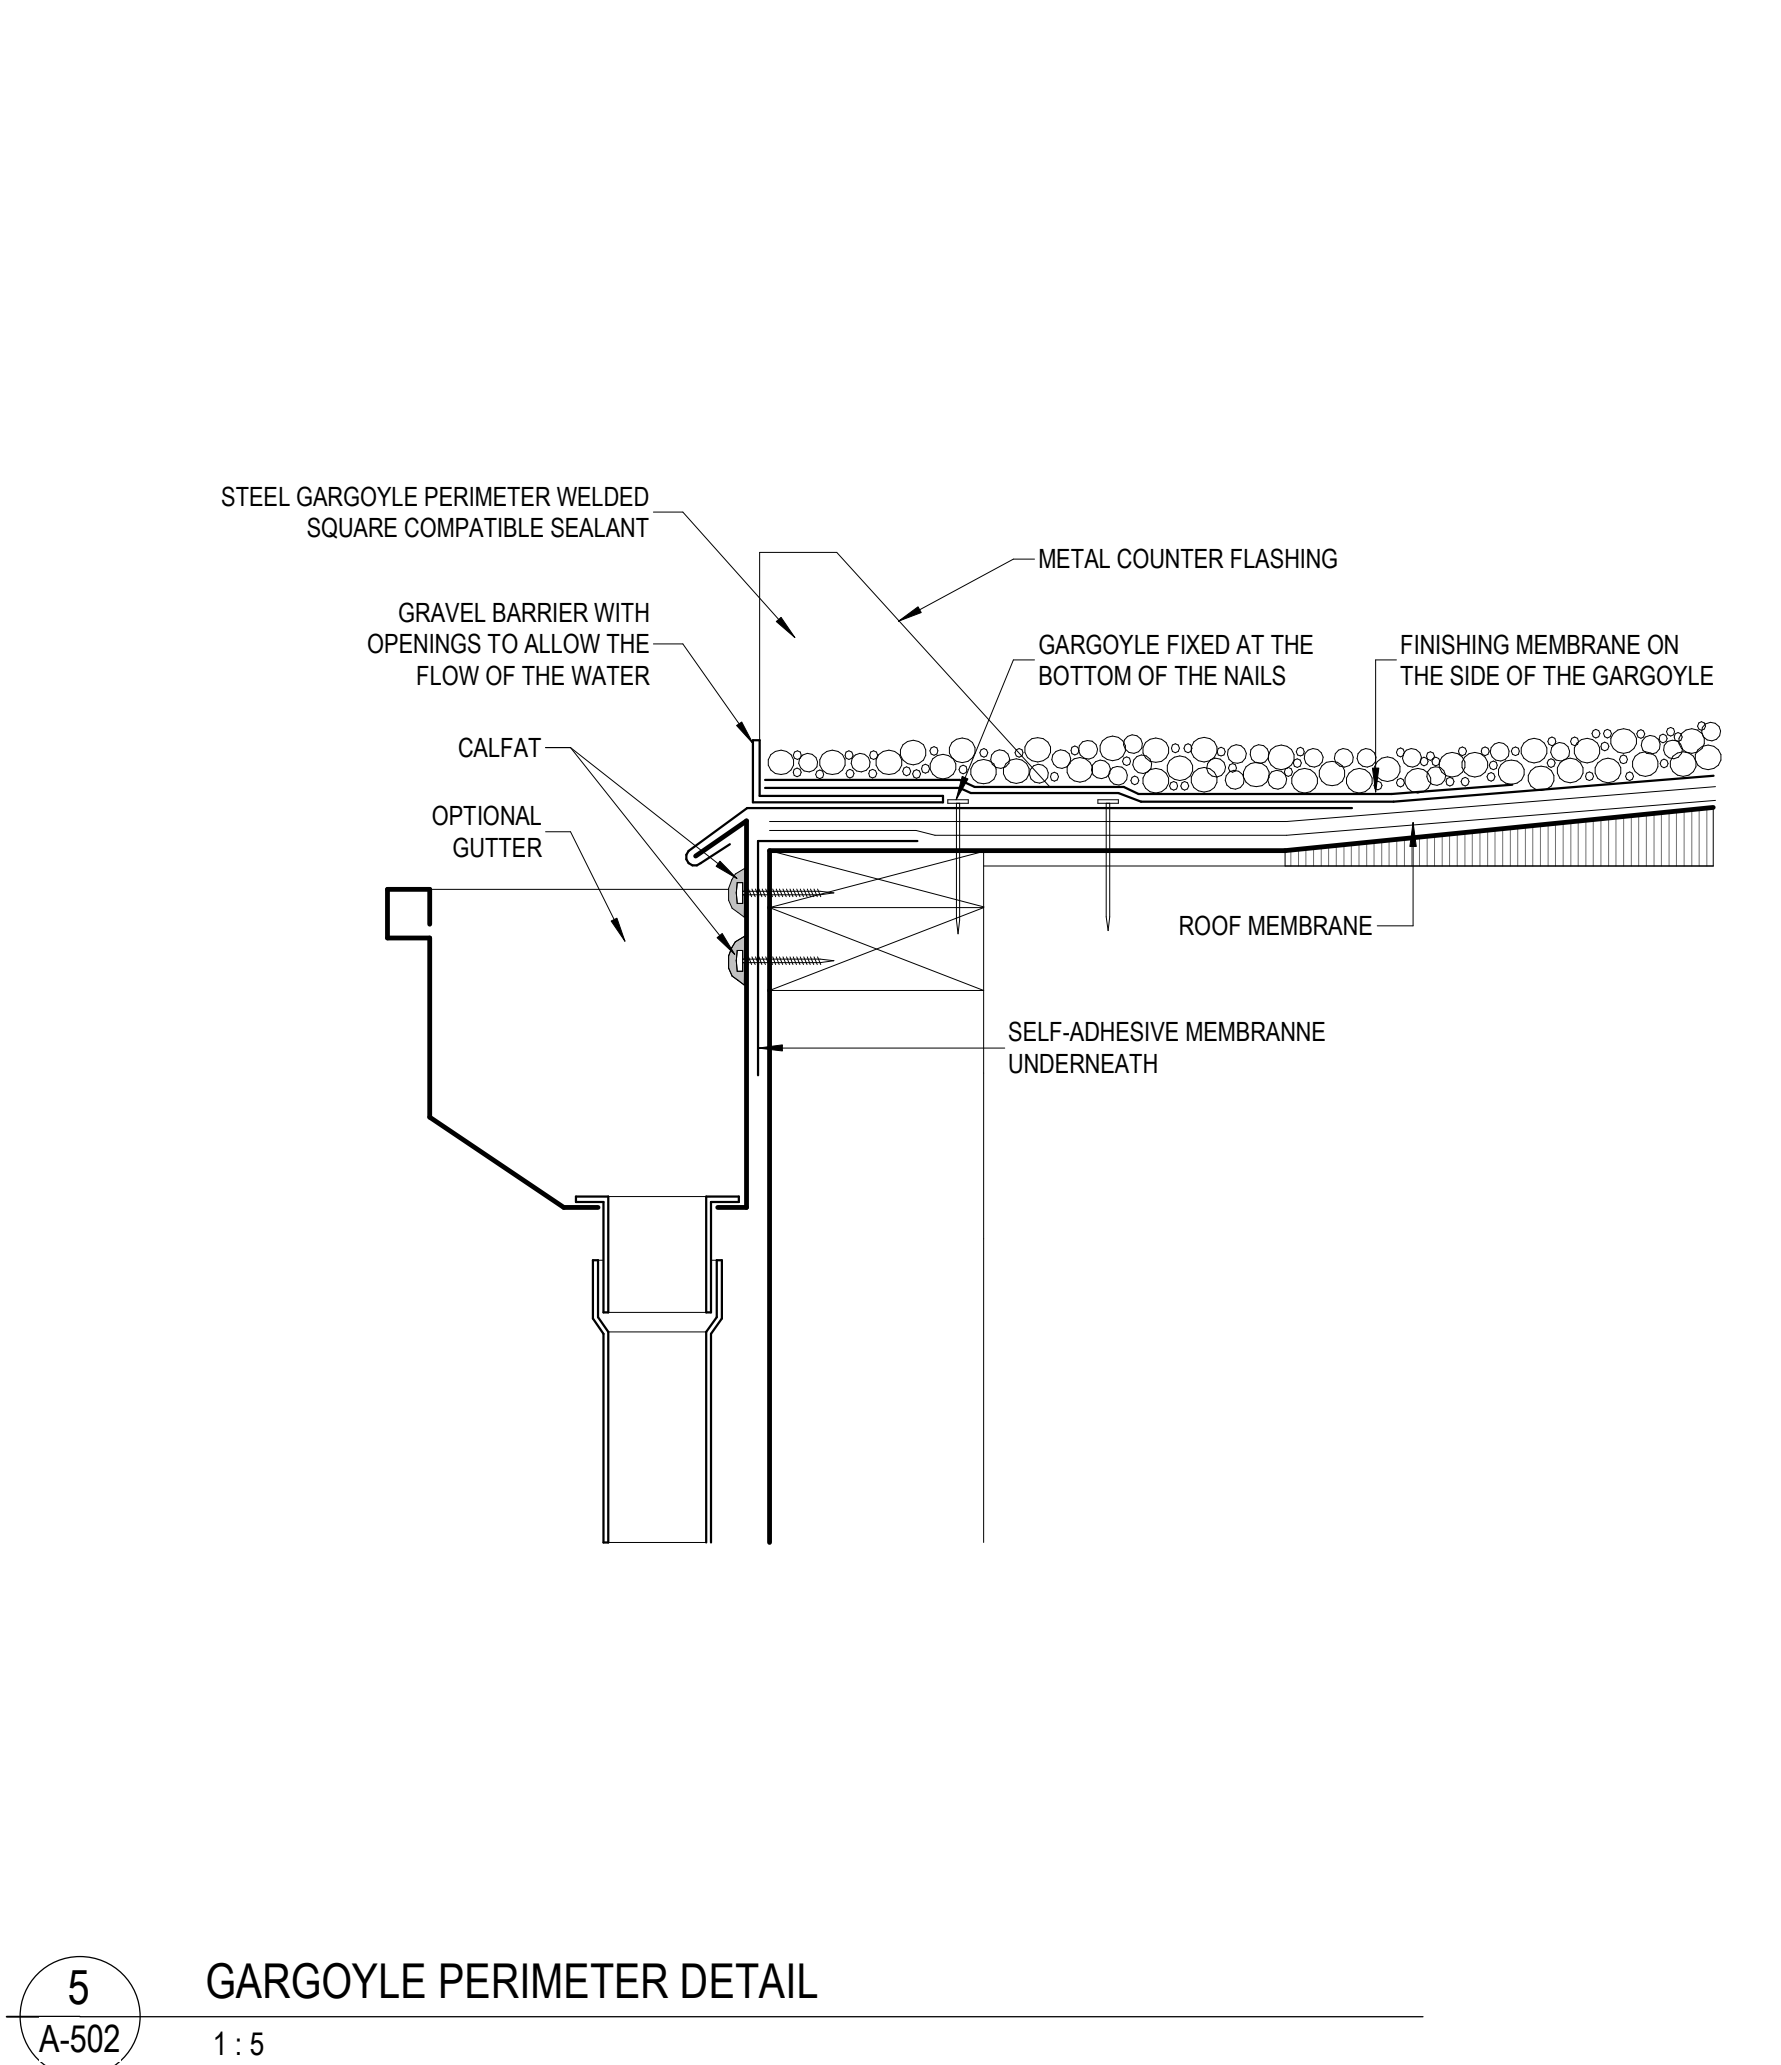


5 GARGOYLE PERIMETER DETAIL
1:5

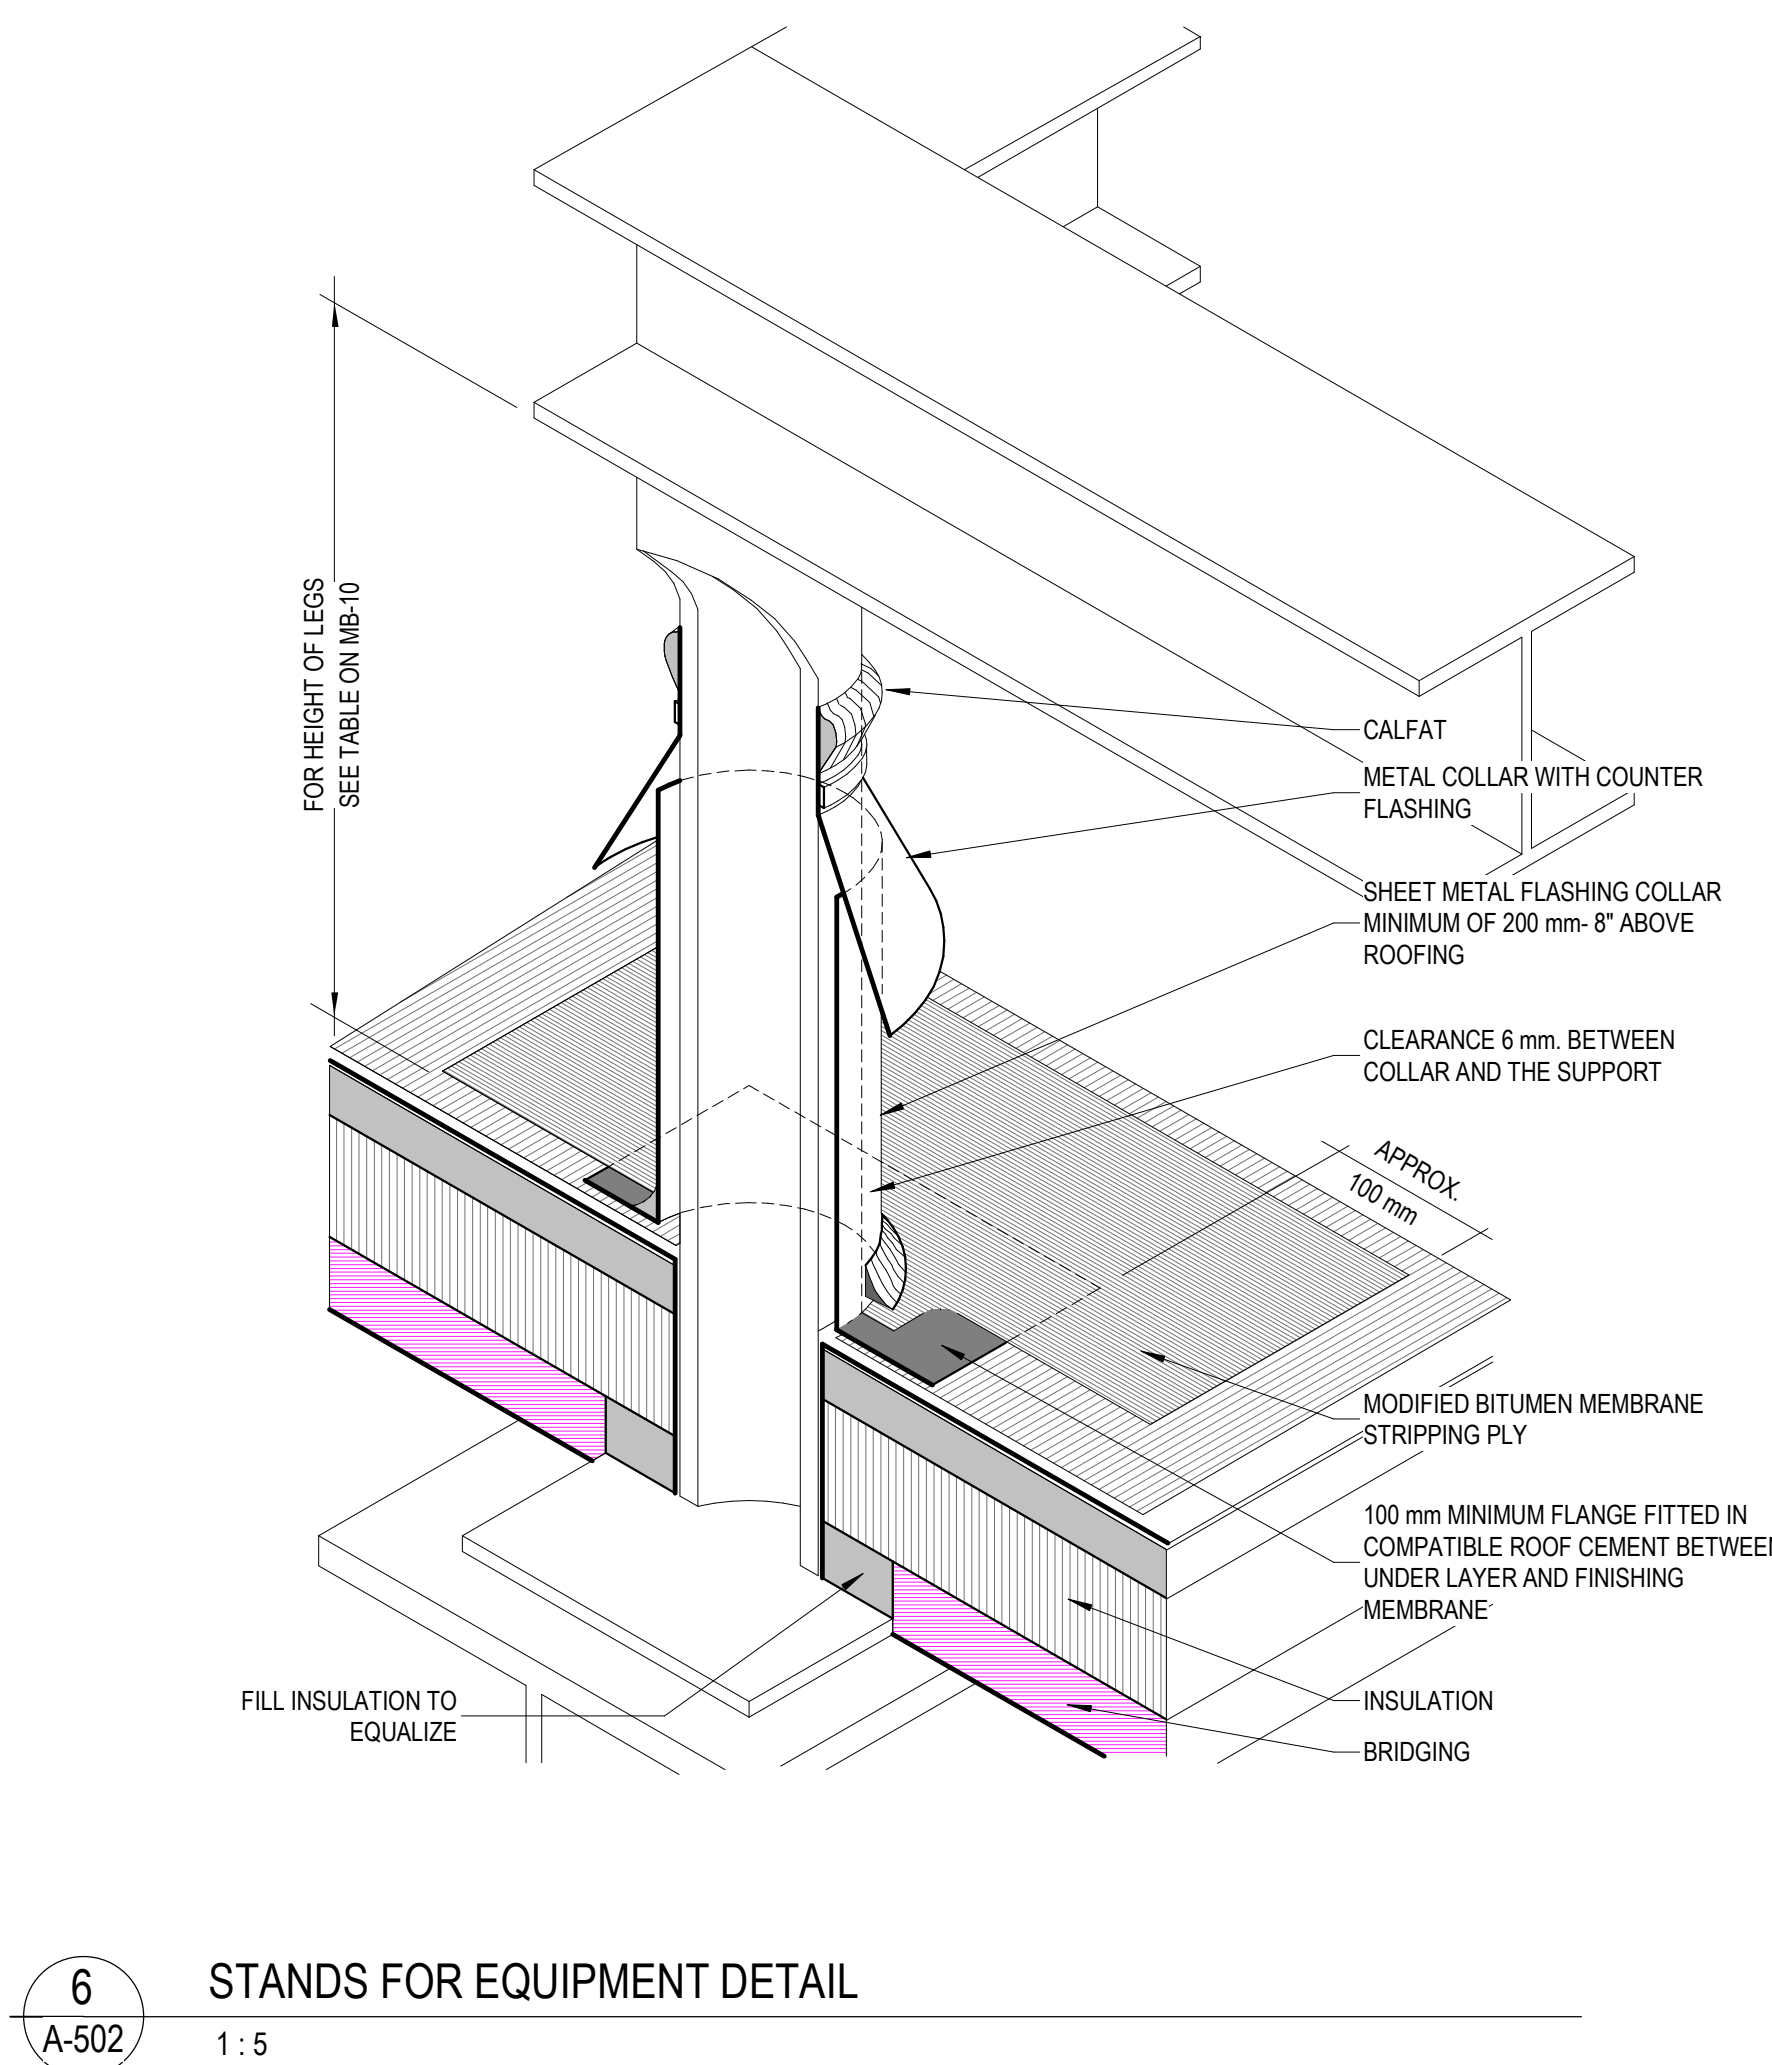


6 STANDS FOR EQUIPMENT DETAIL
1:5

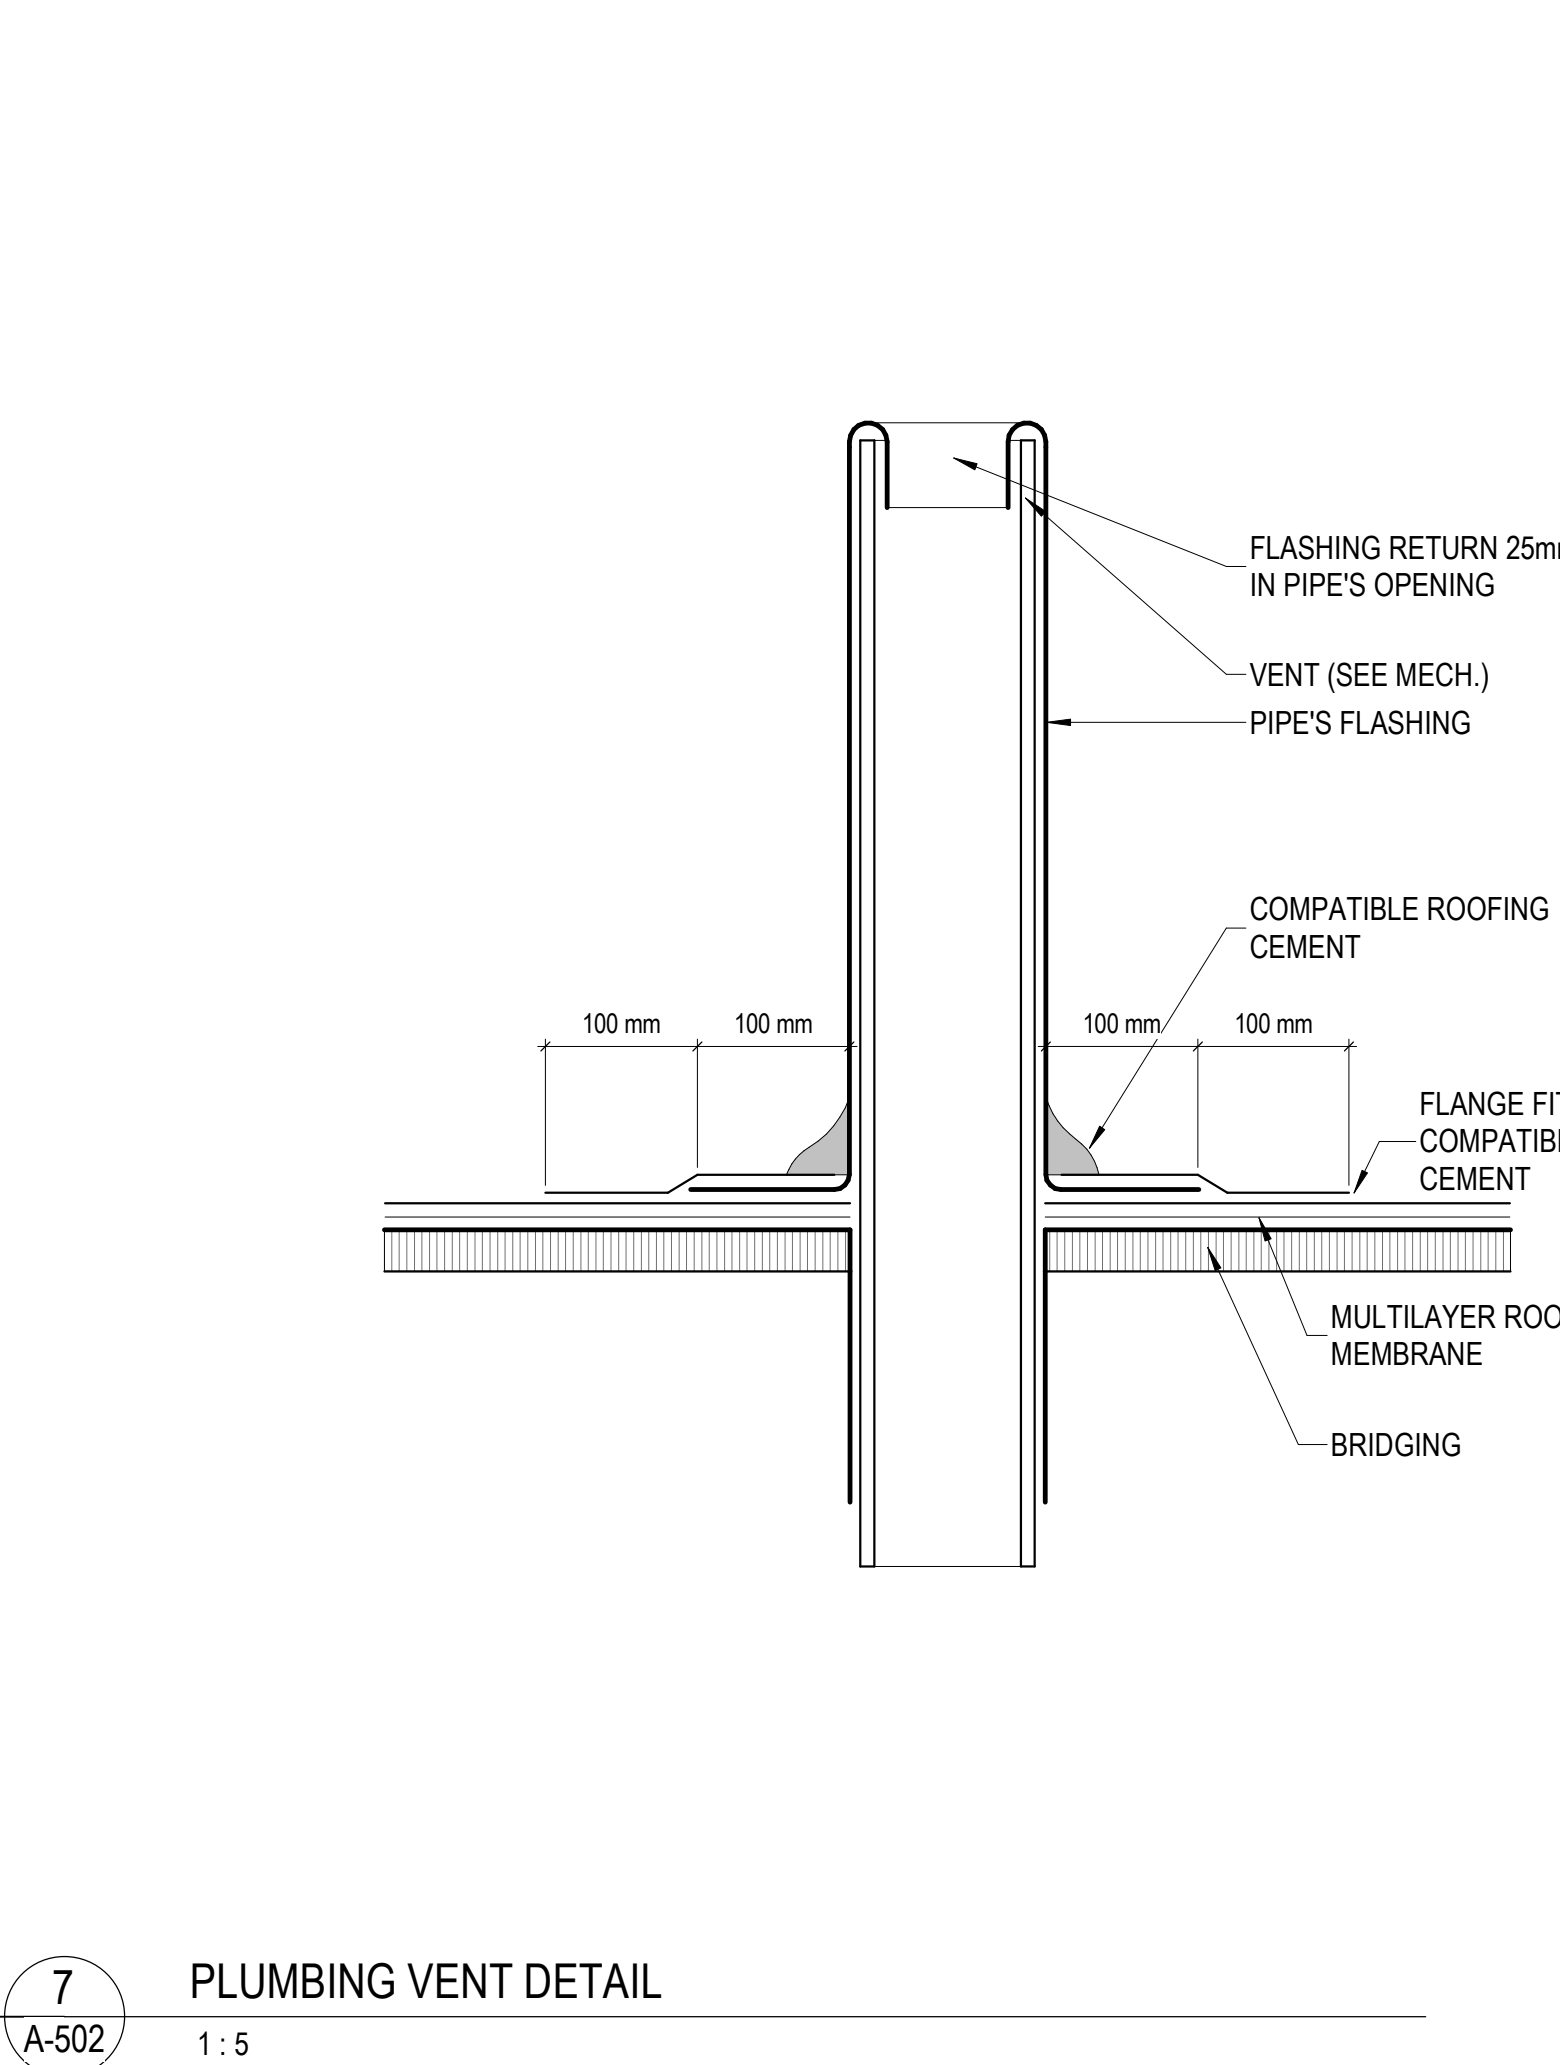


7 PLUMBING VENT DETAIL
1:5

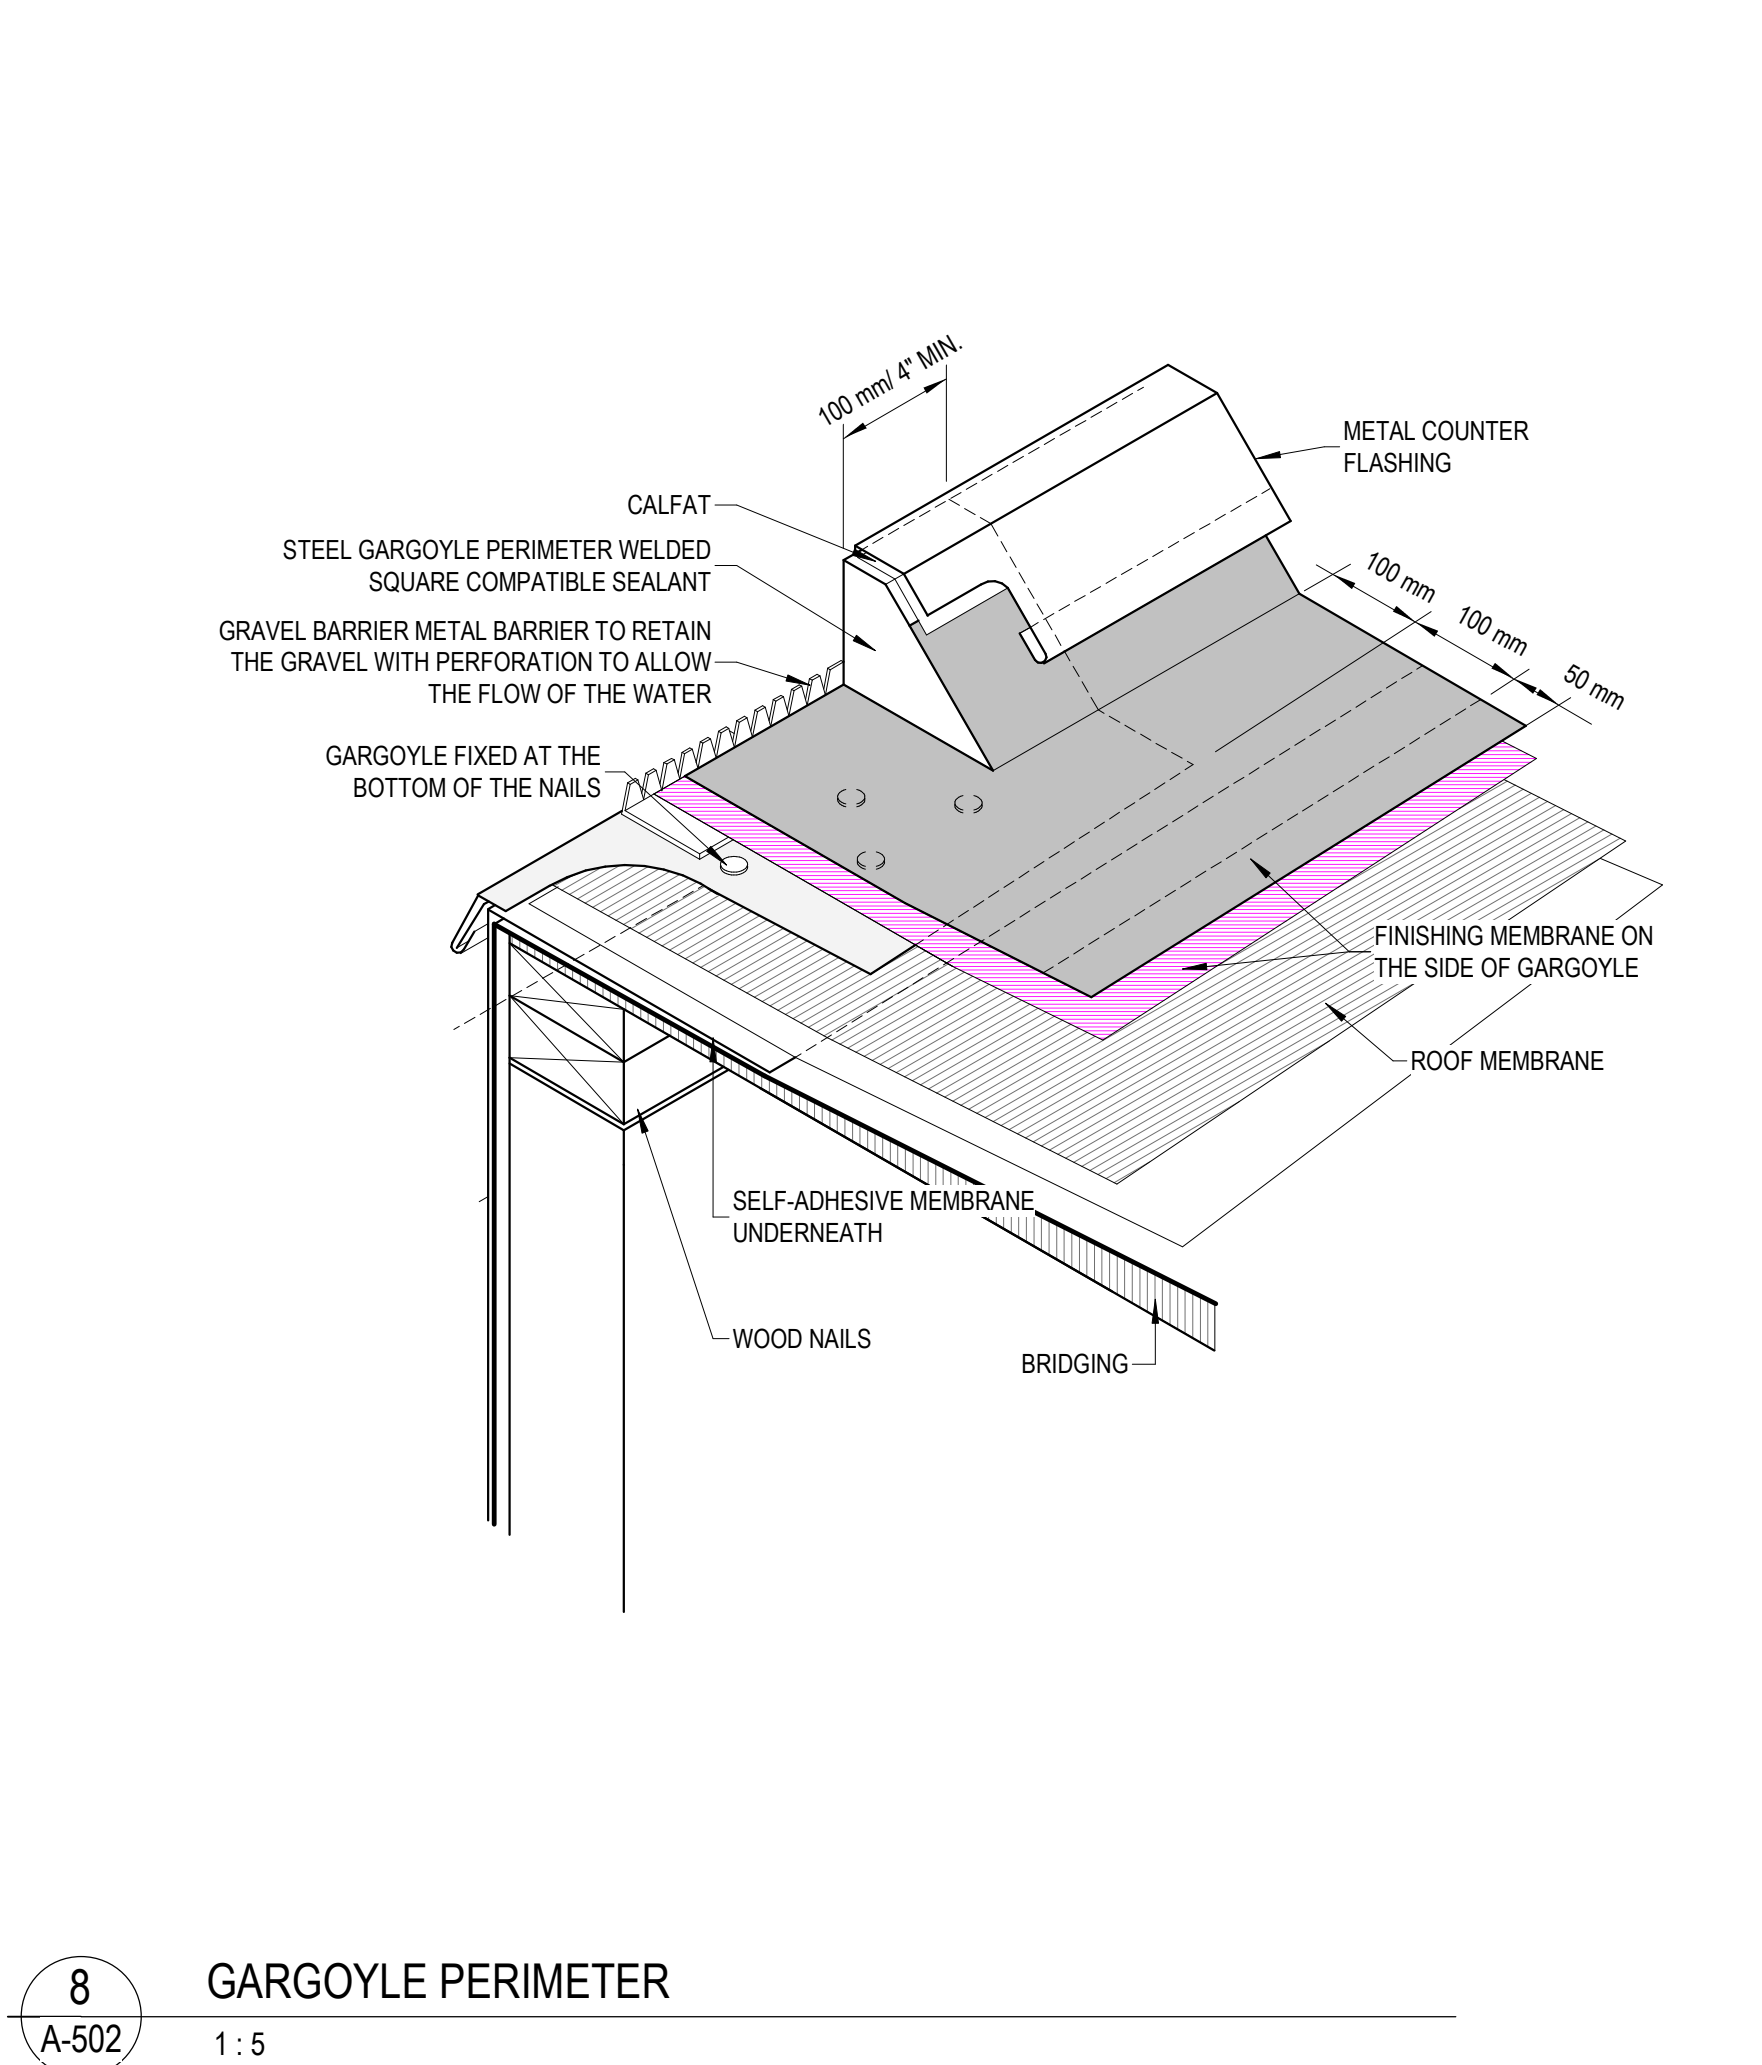


8 GARGOYLE PERIMETER
1:5

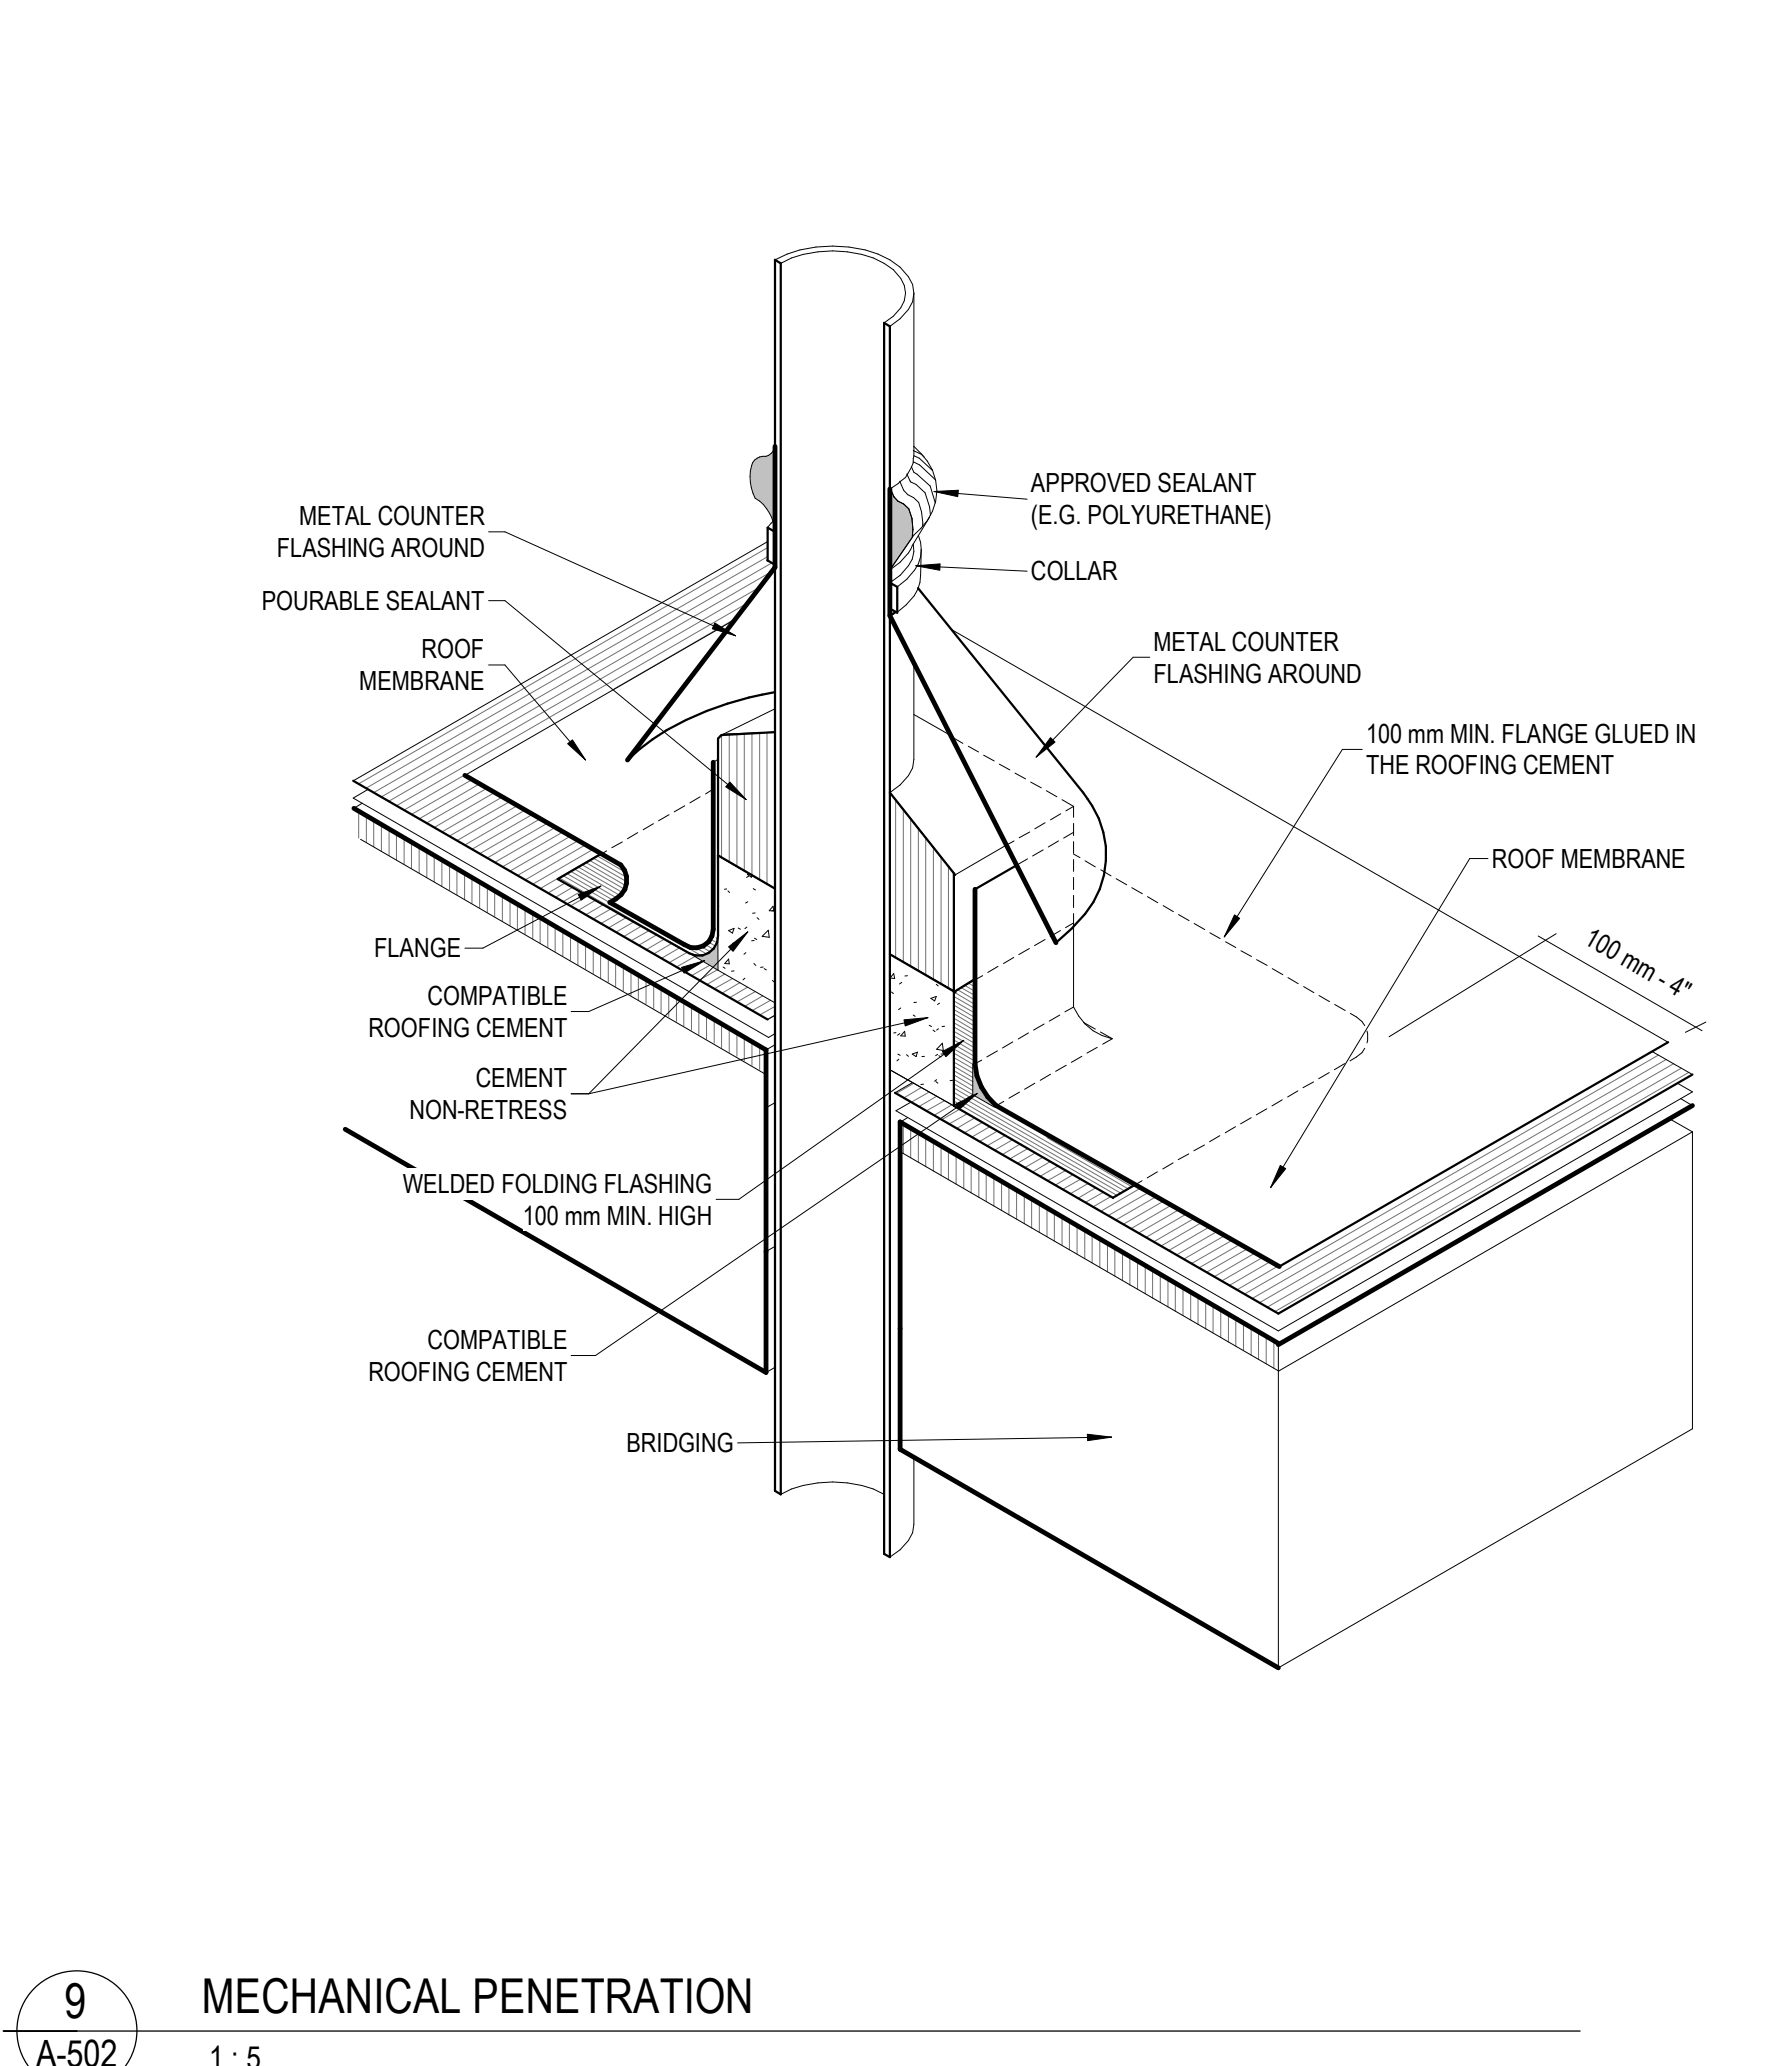


9 MECHANICAL PENETRATION
1:5

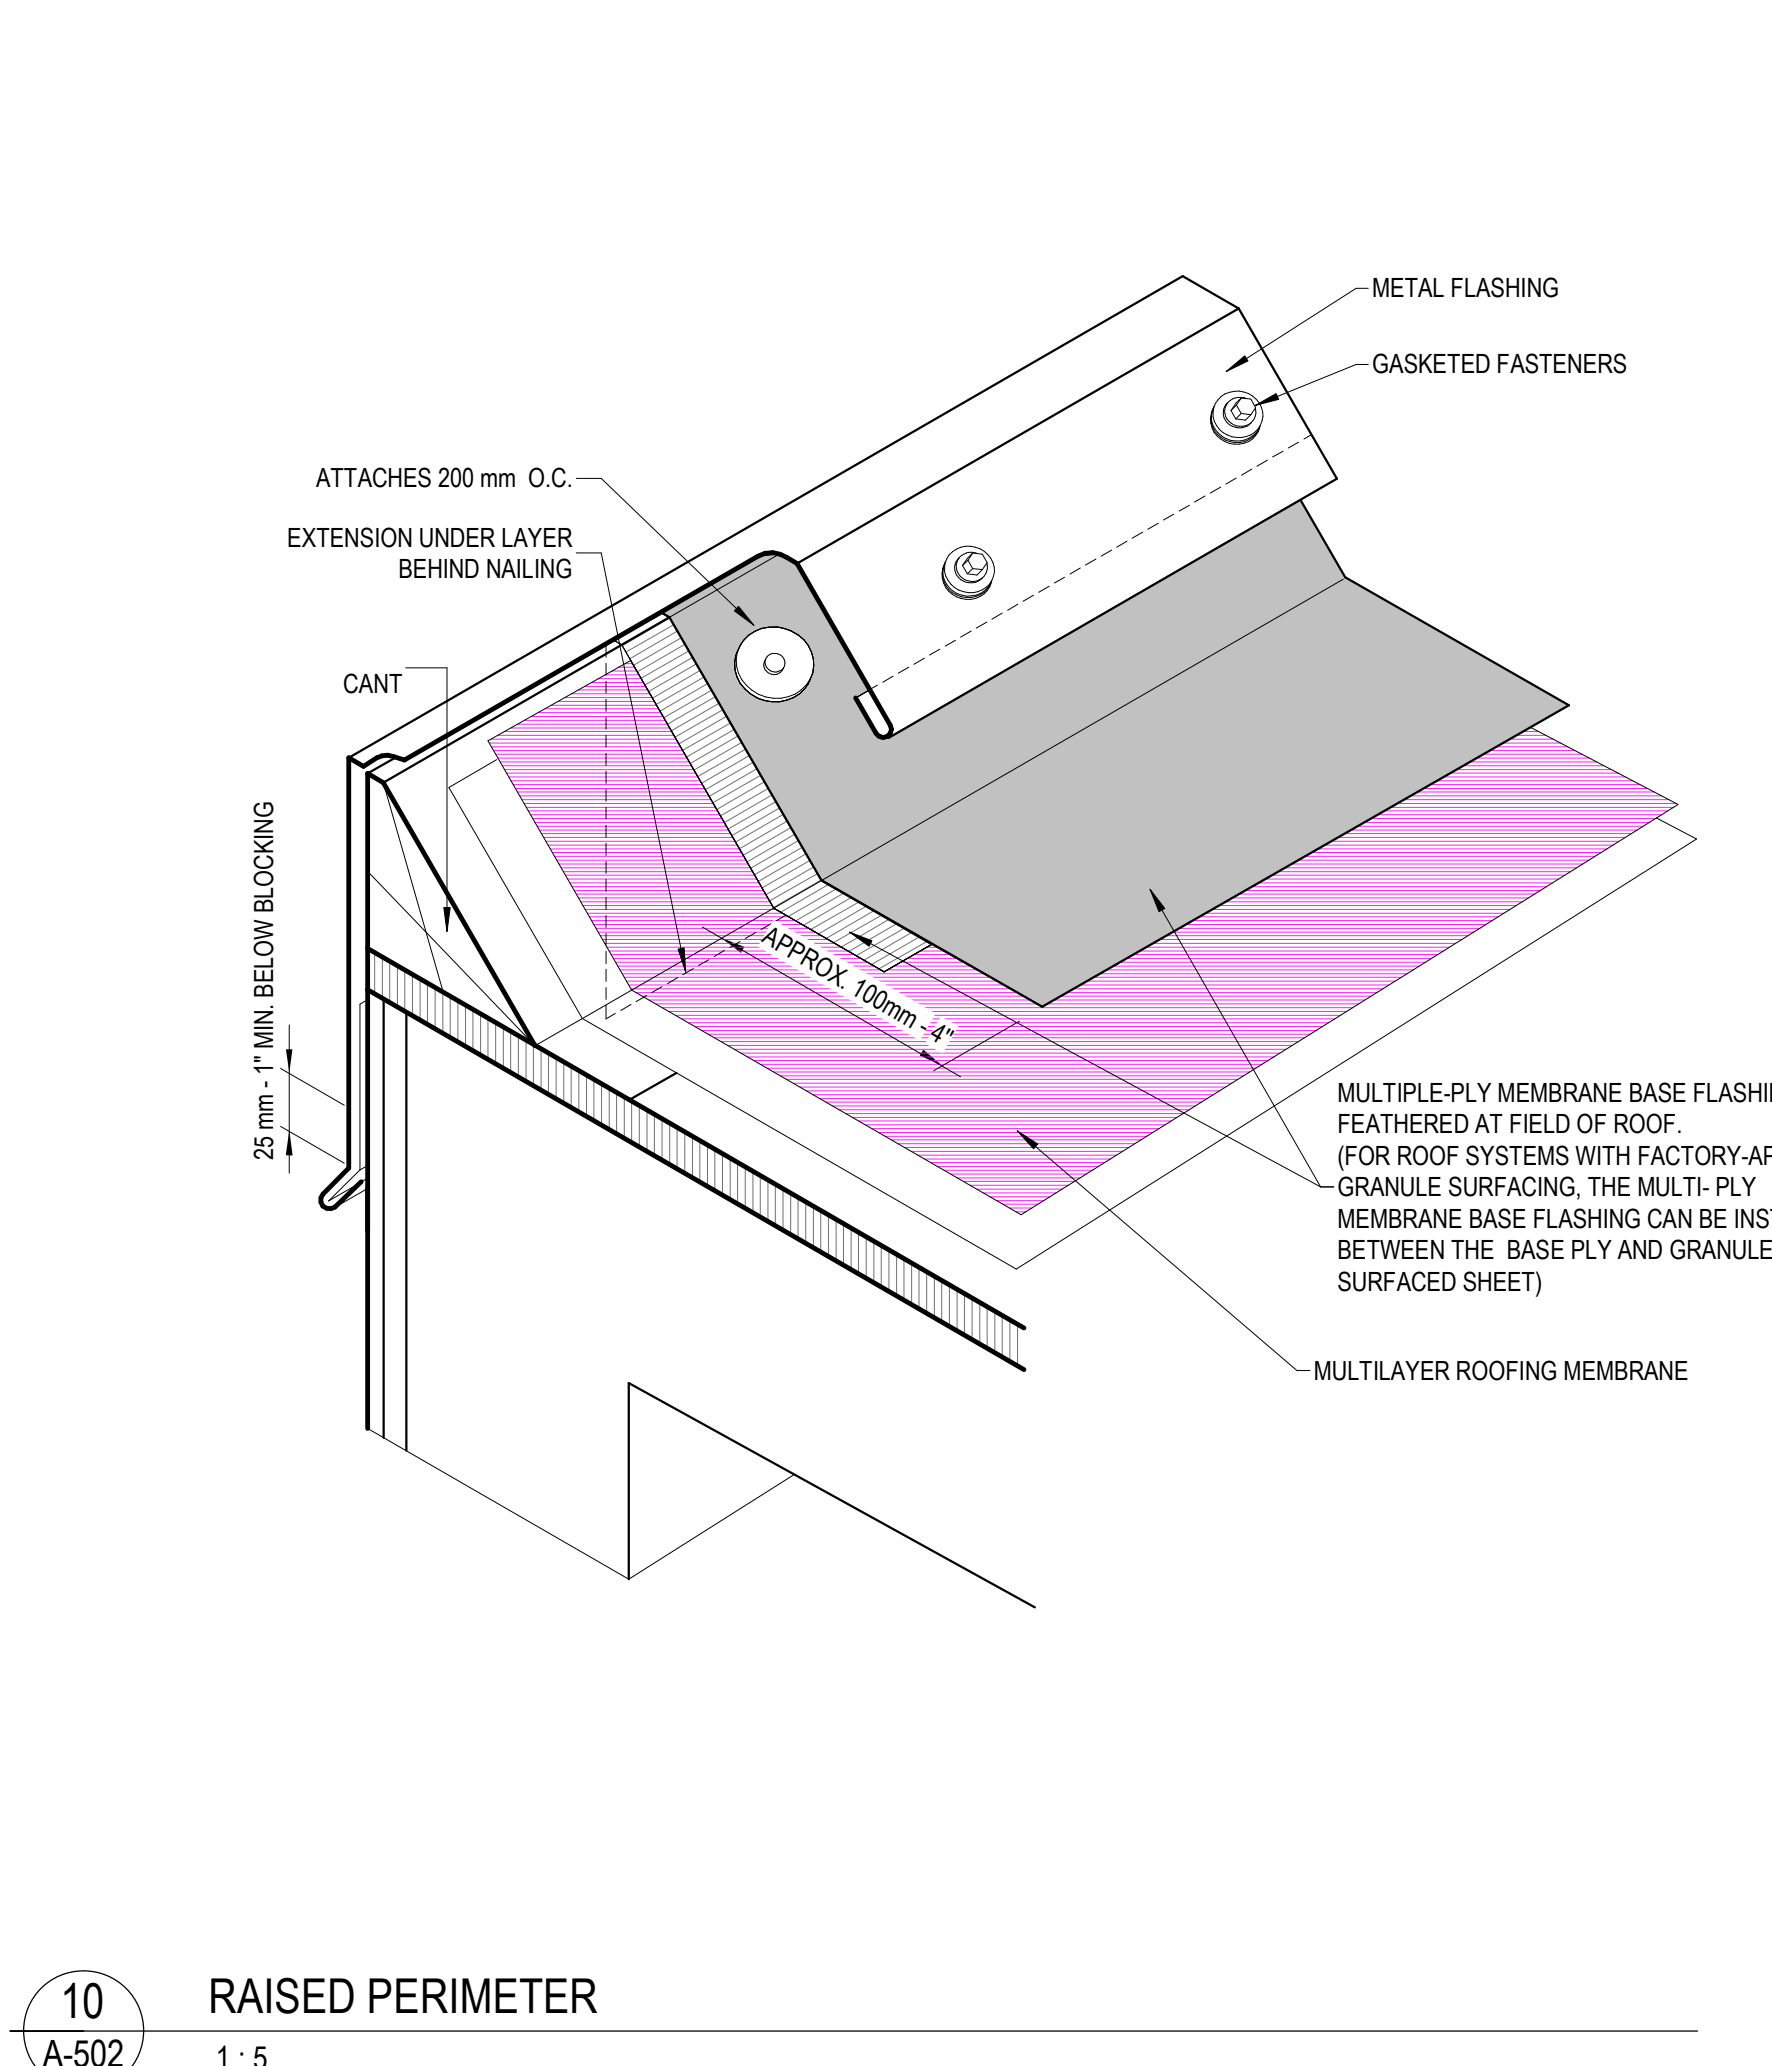






10 RAISED PERIMETER
1:5








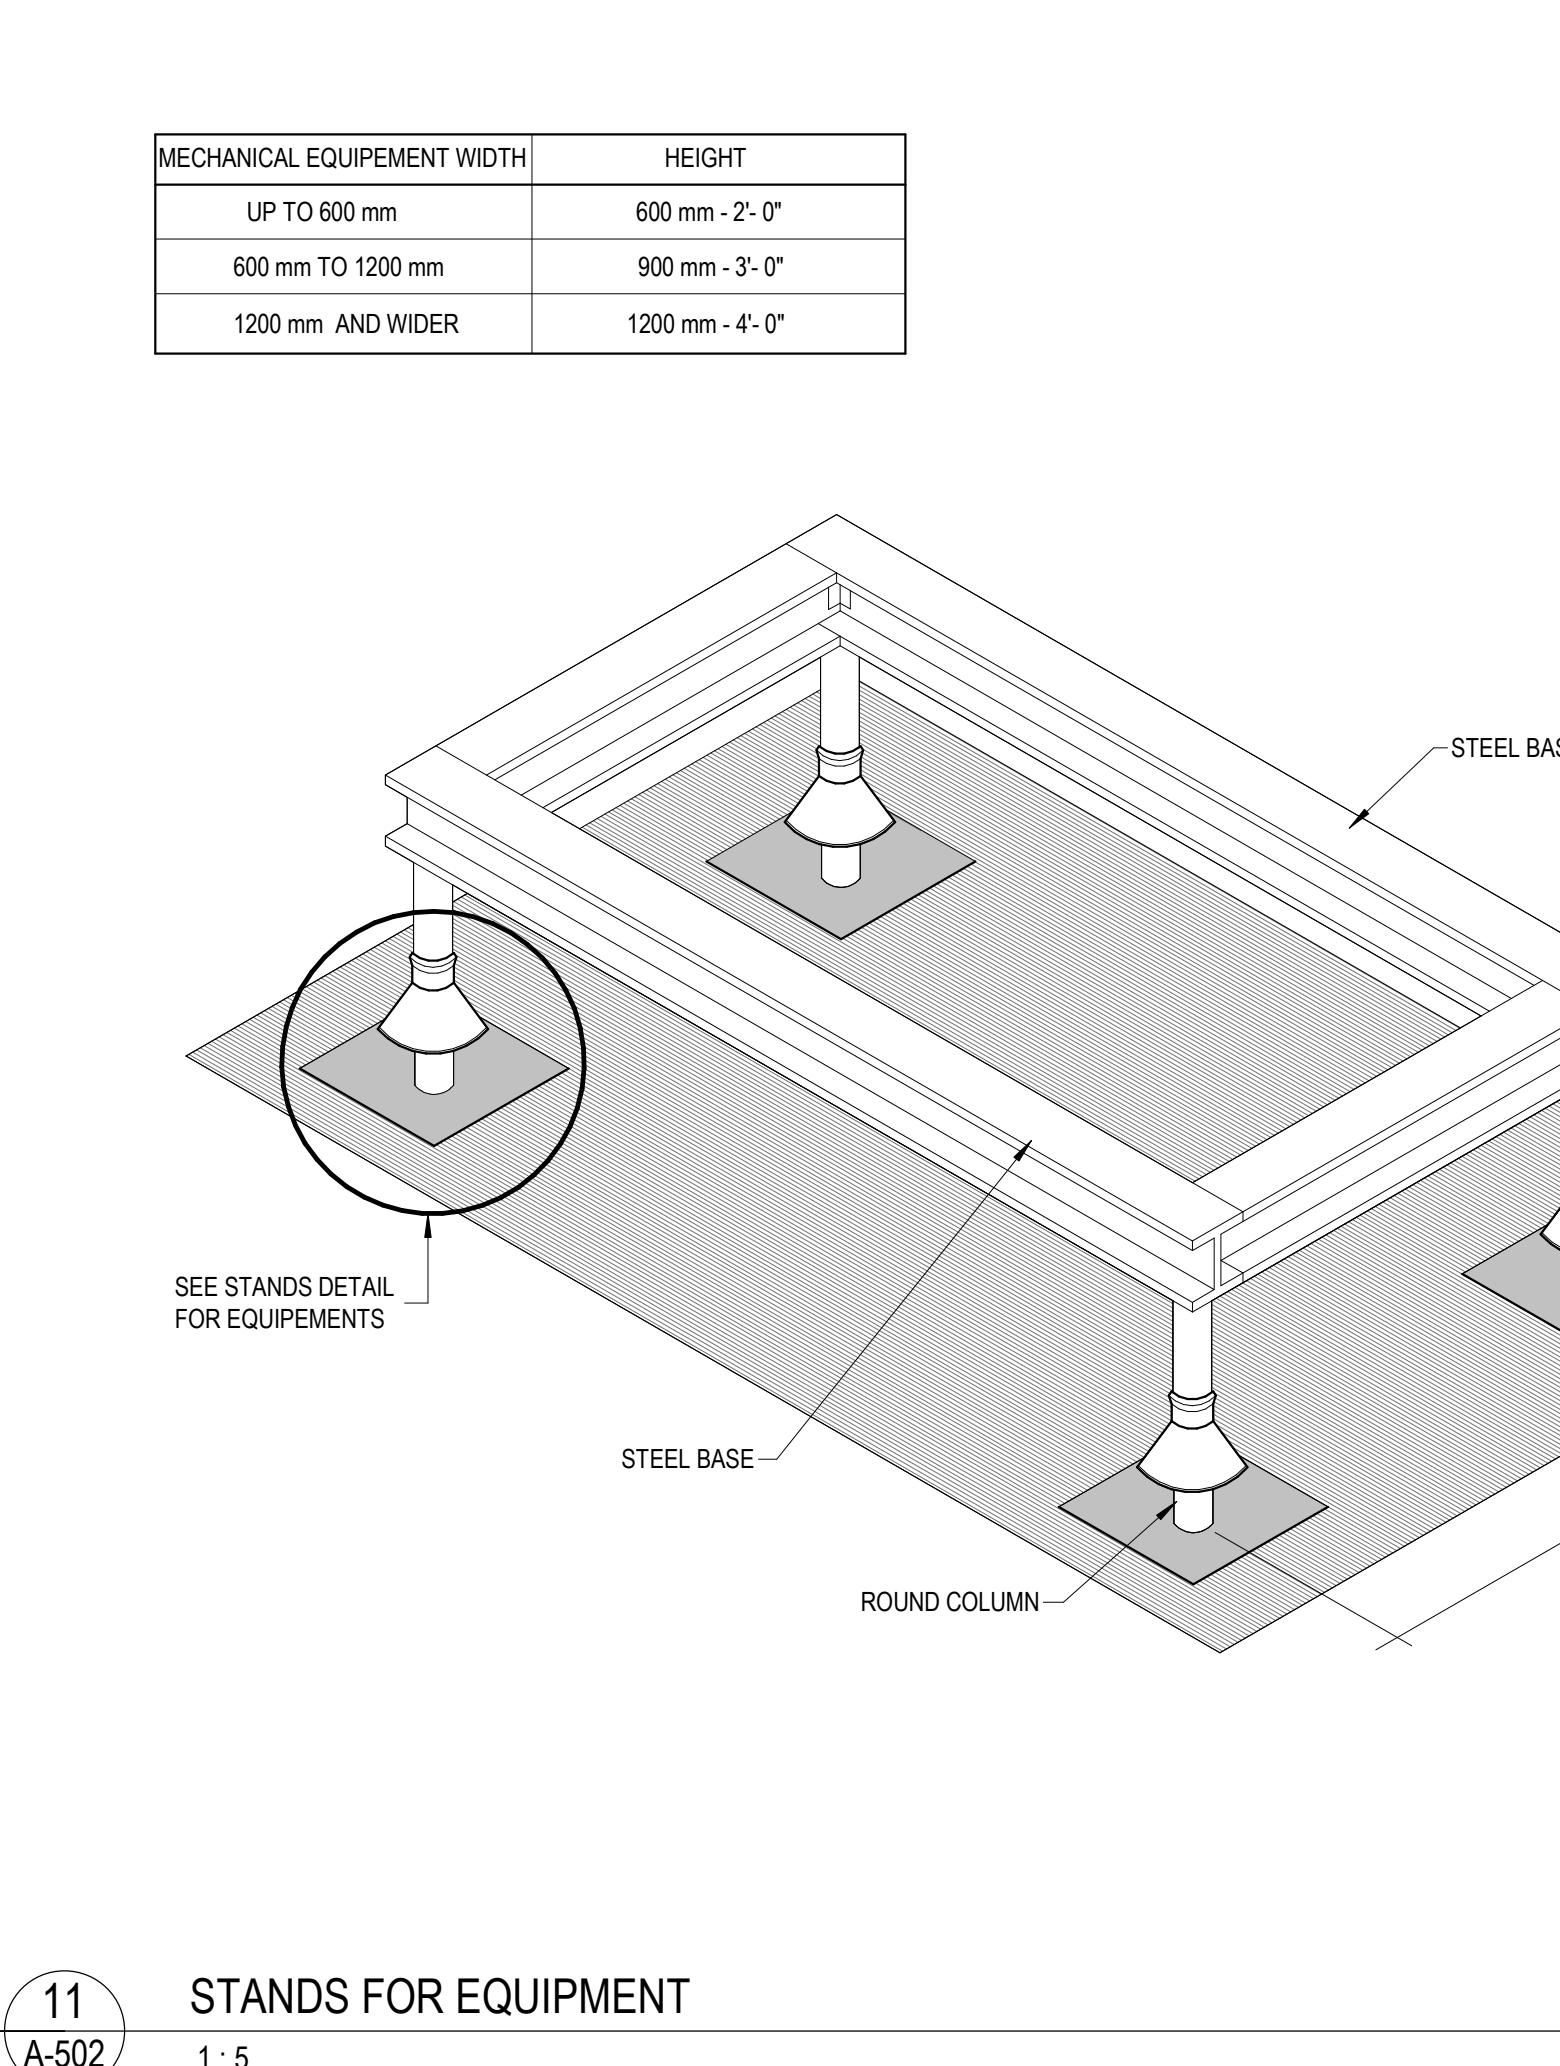


11 STANDS FOR EQUIPMENT
1:5

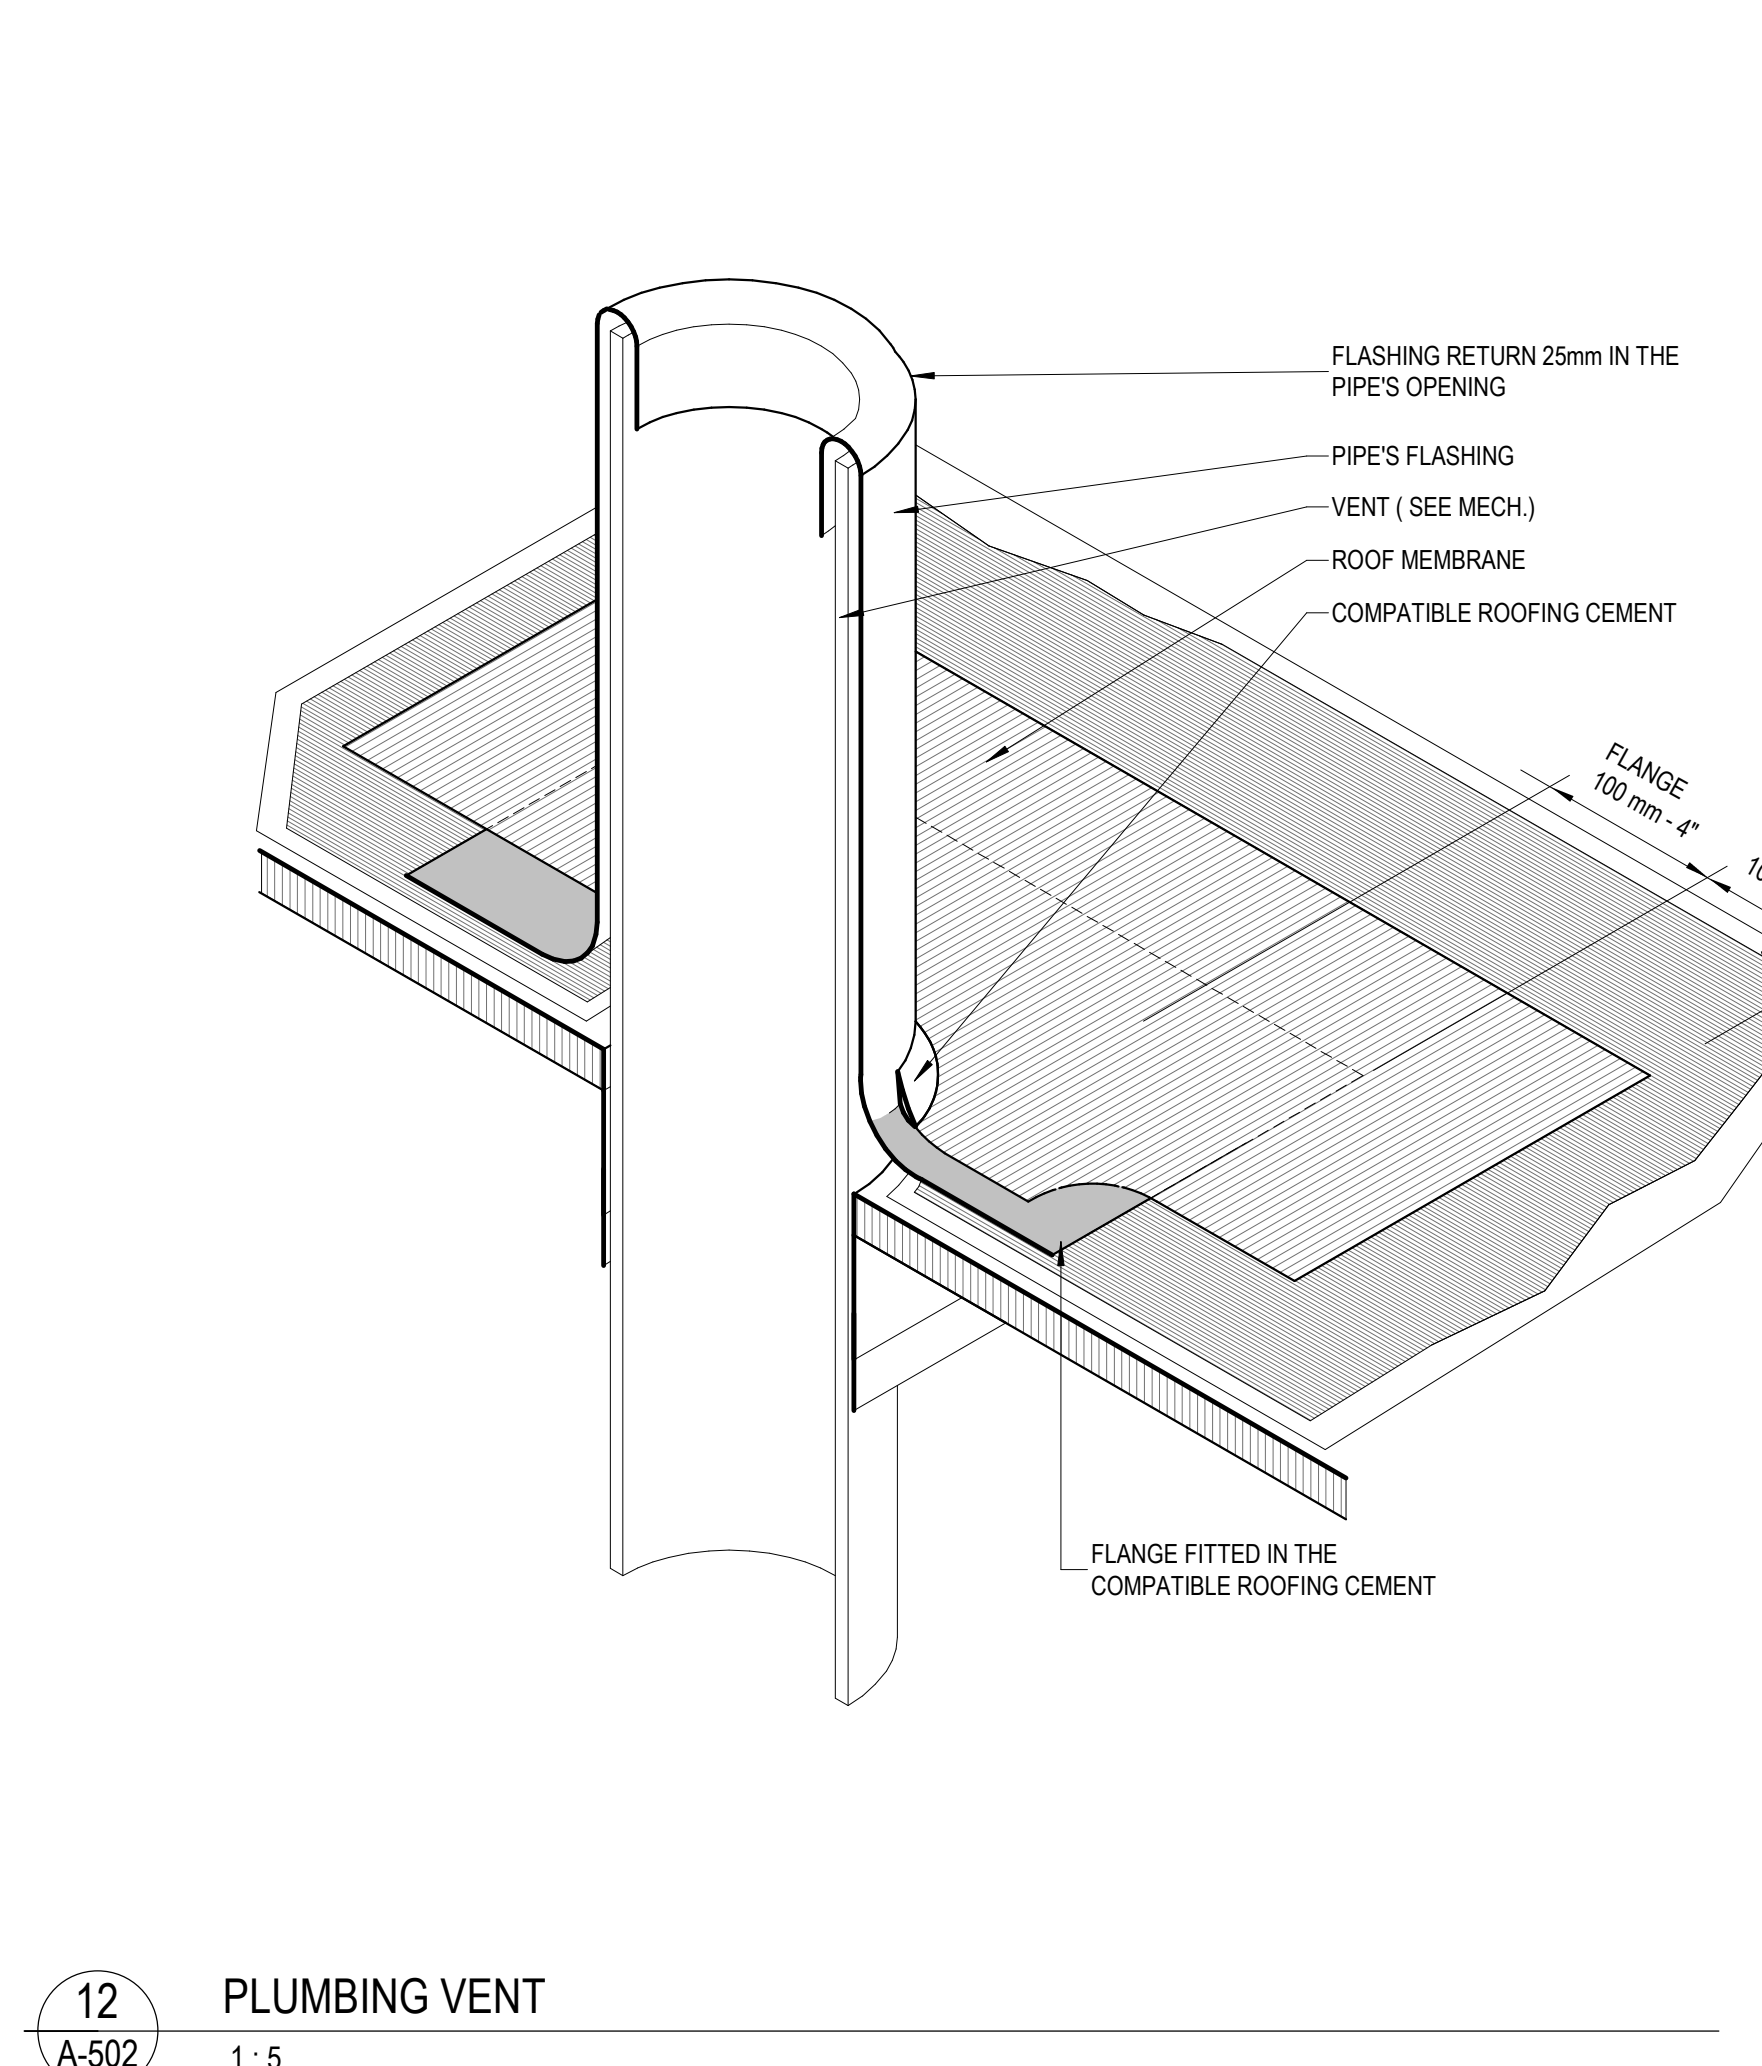

12 PLUMBING VENT
1:5

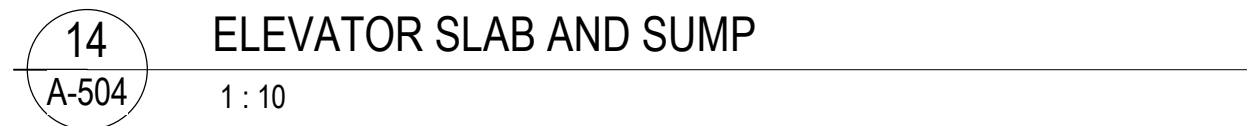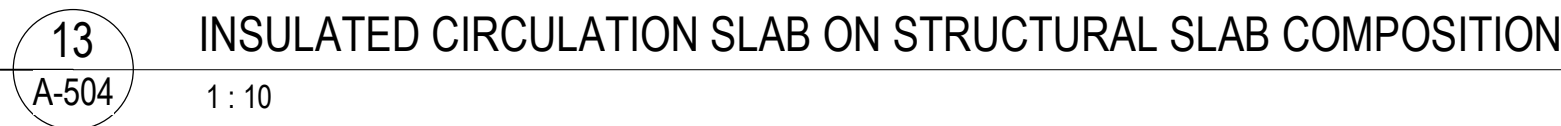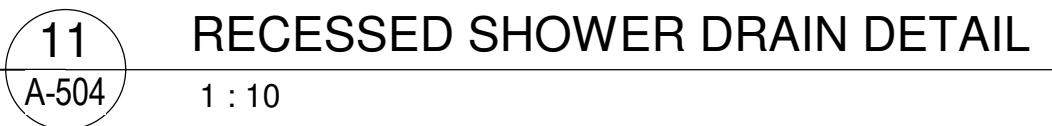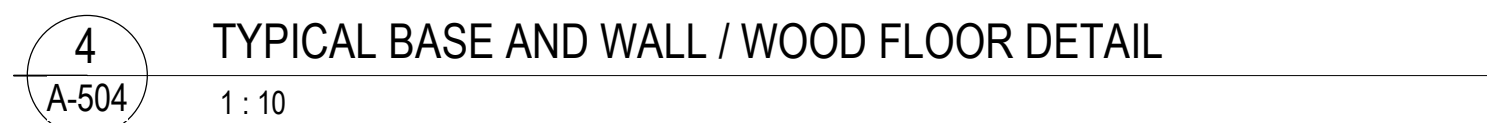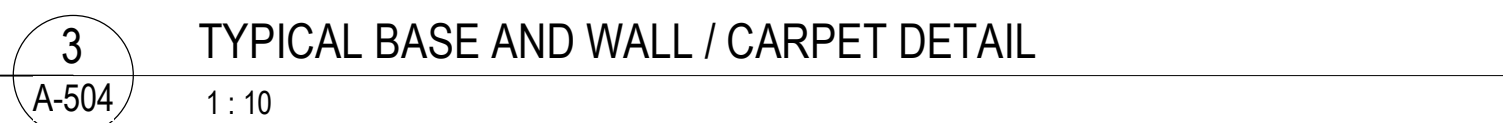

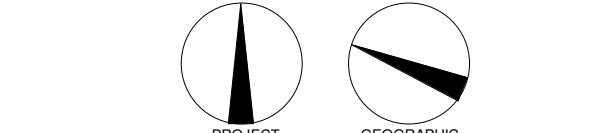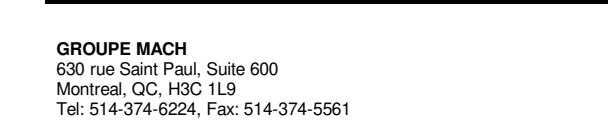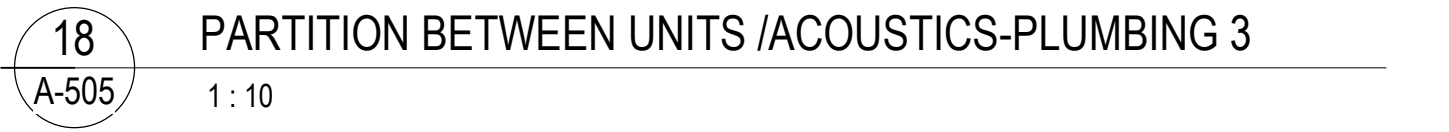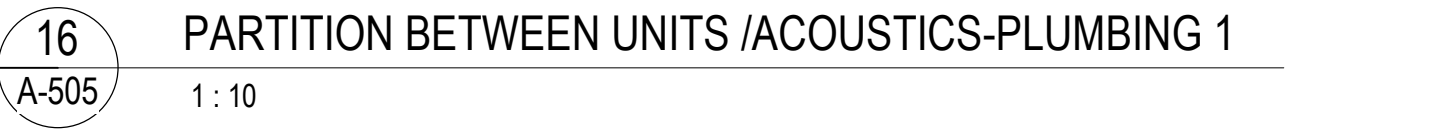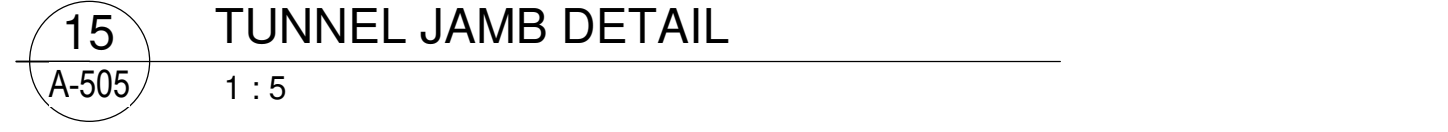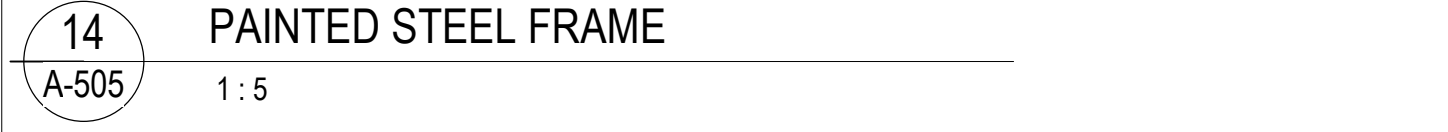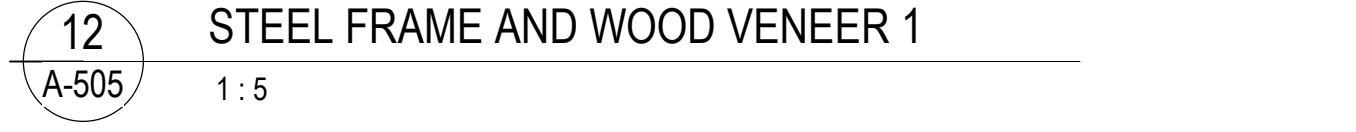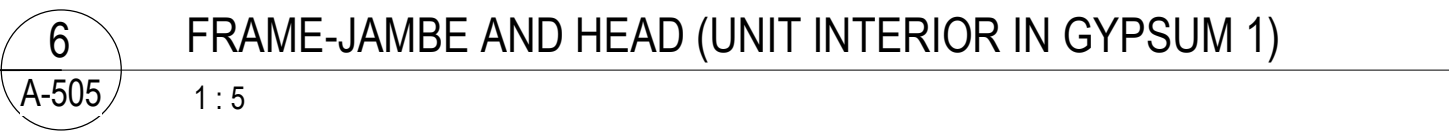

REVISIONS		
#	DESCRIPTION	DATE
1	ISSUED FOR PERMIT	20 NOV 2008


2024.08.13	POUR COORDINATION	Q.P.
2024.08.18	POUR COORDINATION	Q.P.
2024.08.27	POUR COORDINATION	Q.P.
2024.10.04	POUR COORDINATION	Q.P.
2024.10.28	POUR COORDINATION	Q.P.
2024.11.12	POUR COORDINATION	Q.P.
2024.11.19	POUR COORDINATION	Q.P.
2024.11.29	ISSUED FOR PERMIT	Q.P.




Sheet name :
**DETAILS - SILLS, FRAMES
AND ACOUSTIC**

PERFORMANCE		


scale : As indicated	drawn by : E.H.	
date : date	approved by : E.H.	

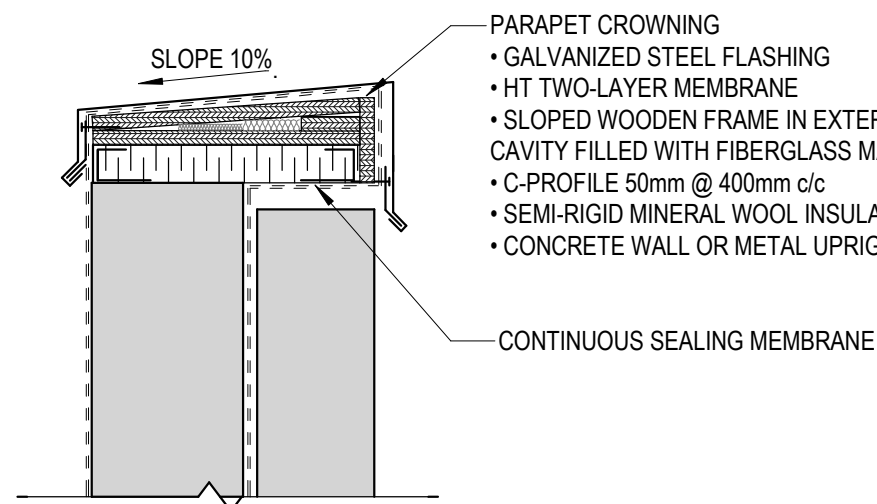


1 PARAPET CROWNING 1
A-507 1:10

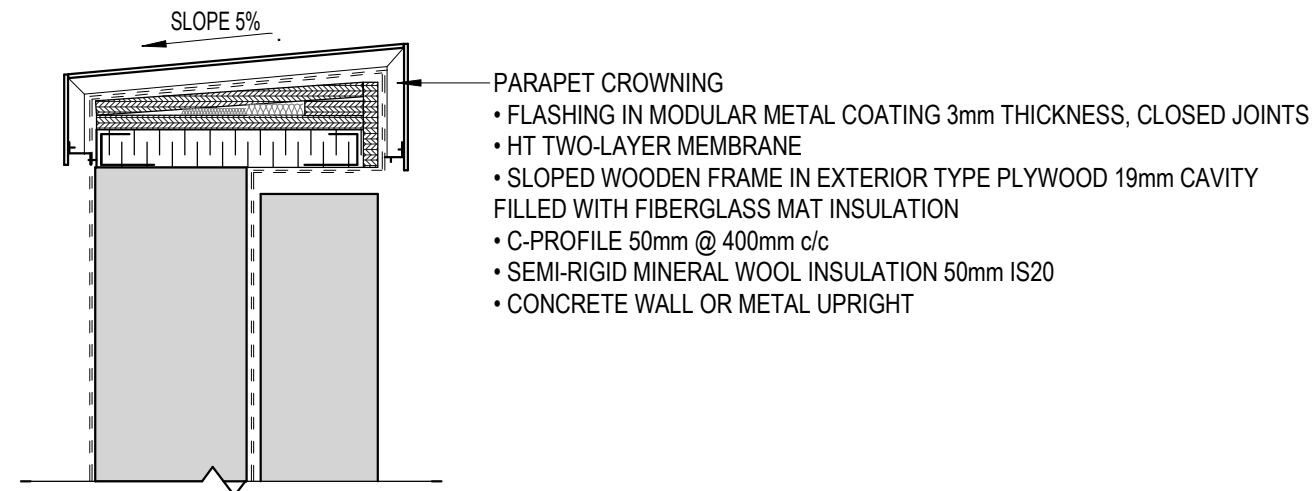


2 PARAPET CROWNING 2
A-507 1:10

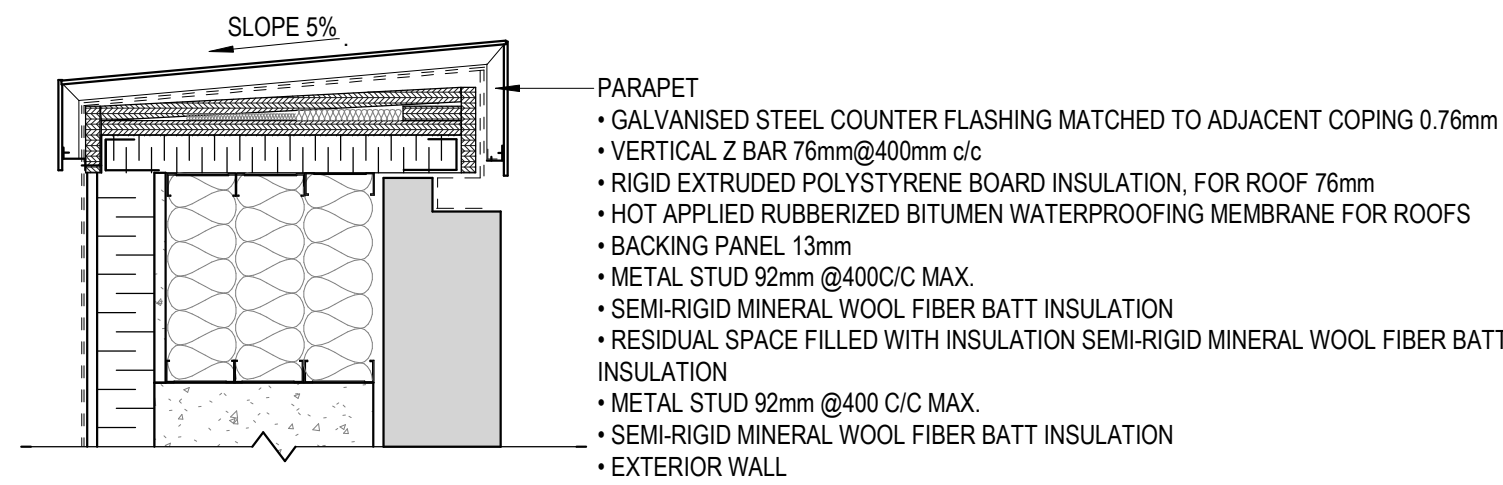


3 PARAPET 1
A-507 1:10

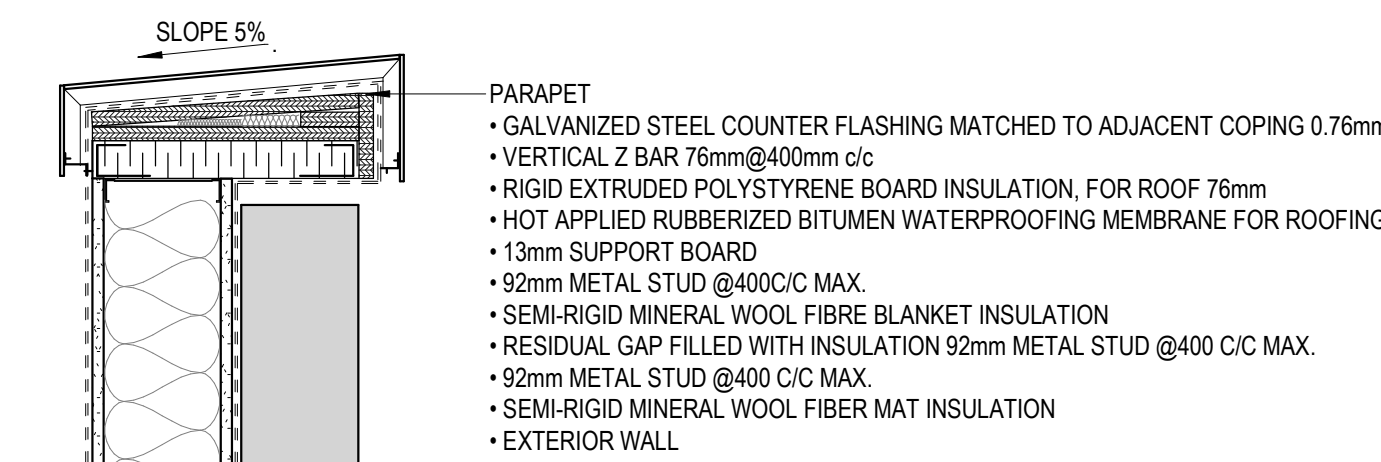


4 PARAPET 2
A-507 1:10

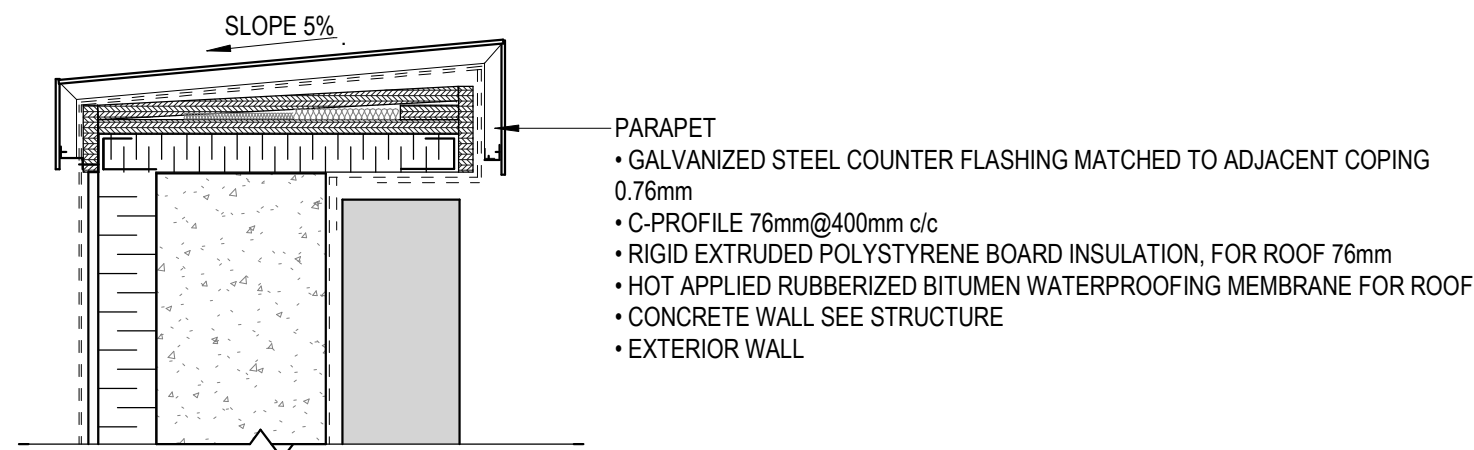


5 PARAPET 3
A-507 1:10

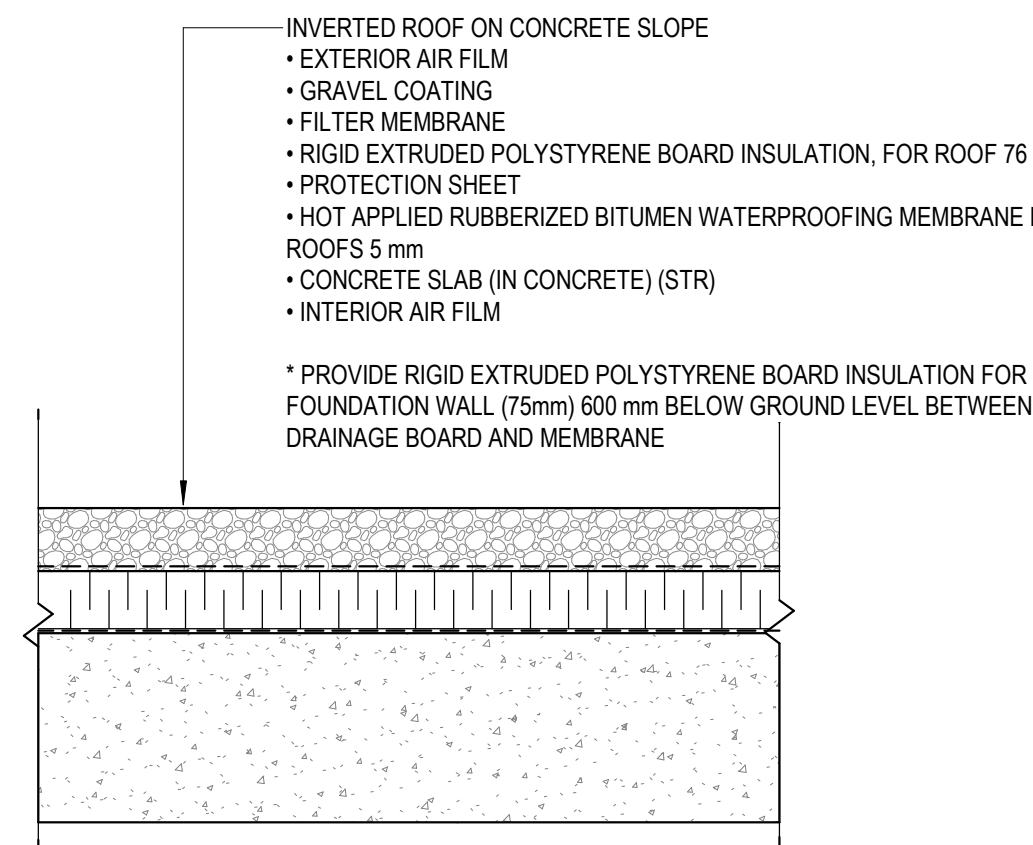


6 INVERTED ROOF ON CONCRETE SLOPE
A-507 1:10

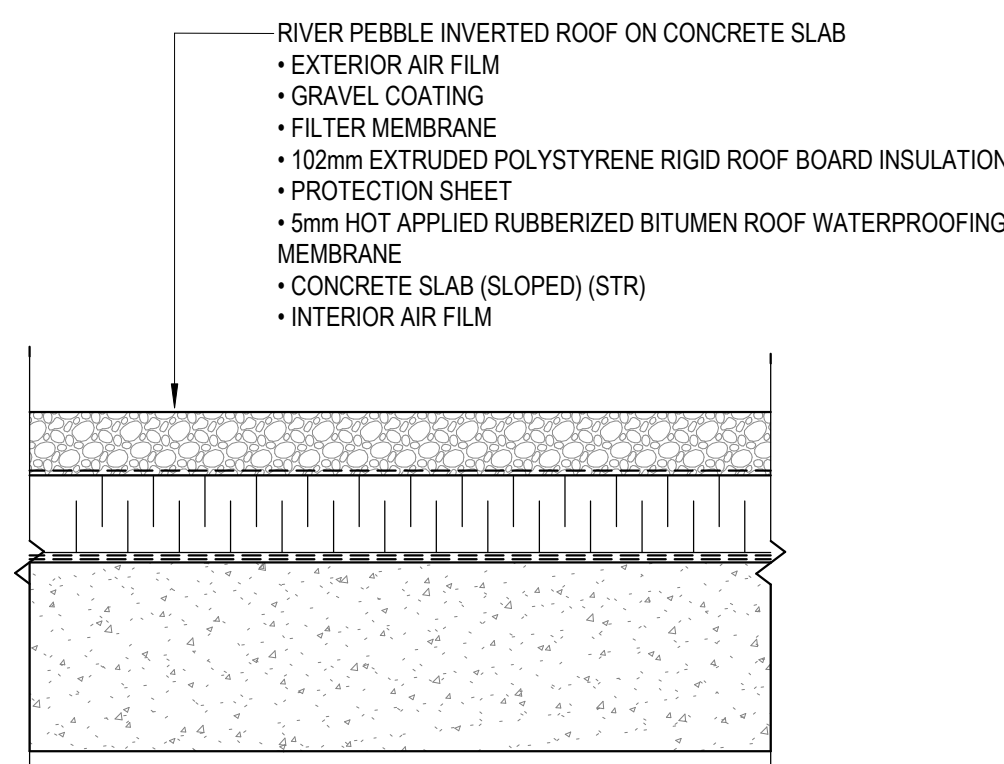


7 INVERTED ROOF WITH RIVER PEBBLES ON CONCRETE SLAB
A-507 1:10

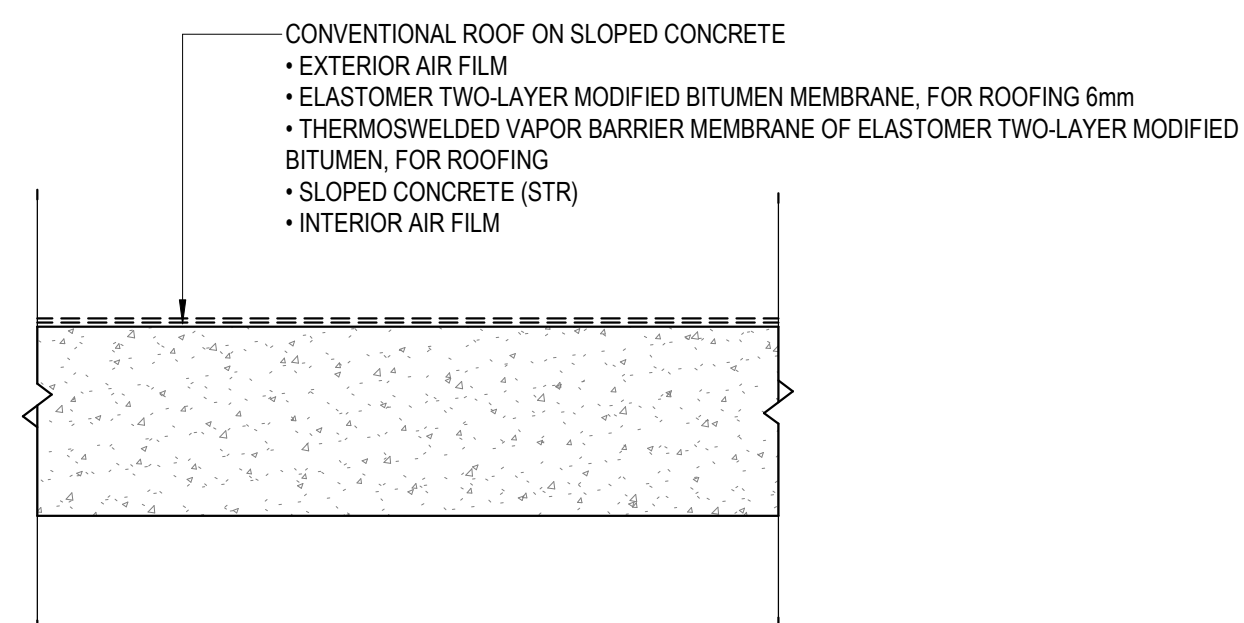


8 CONVENTIONAL ROOF ON SLOPED CONCRETE
A-507 1:10

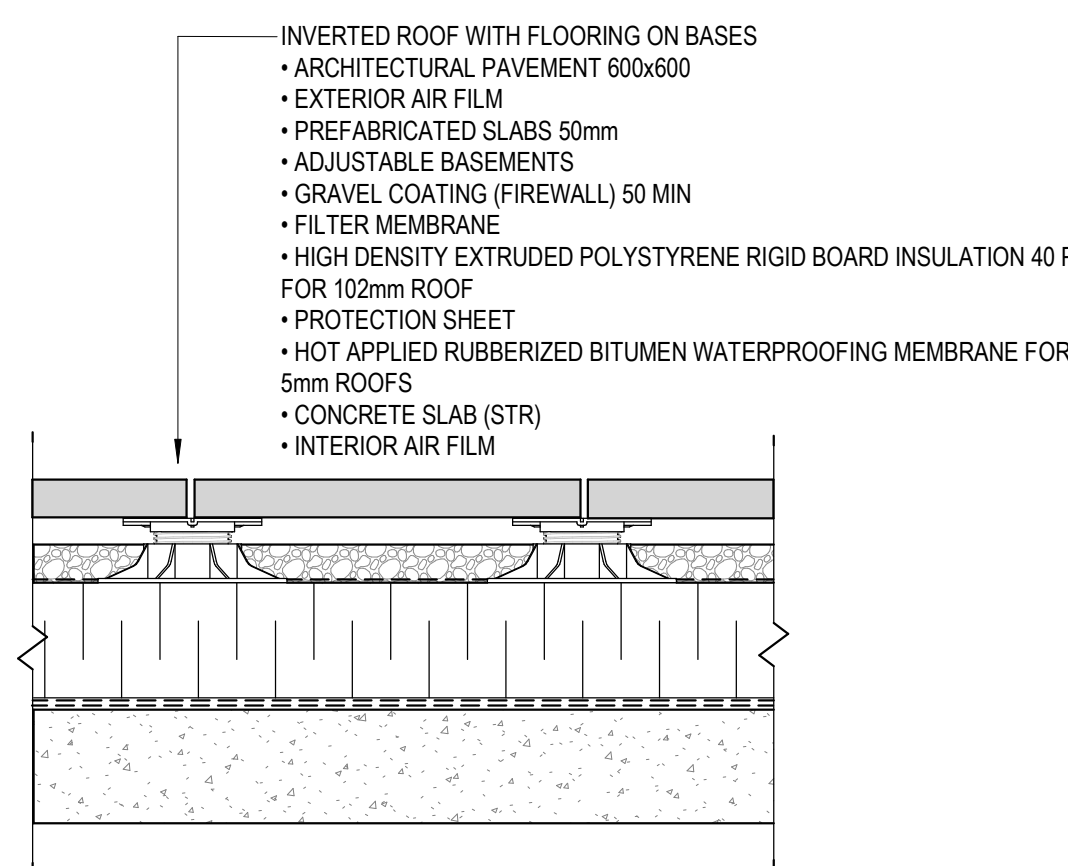


9 INVERTED ROOF WITH FLOORING ON BASES - TREFOND
A-507 1:10

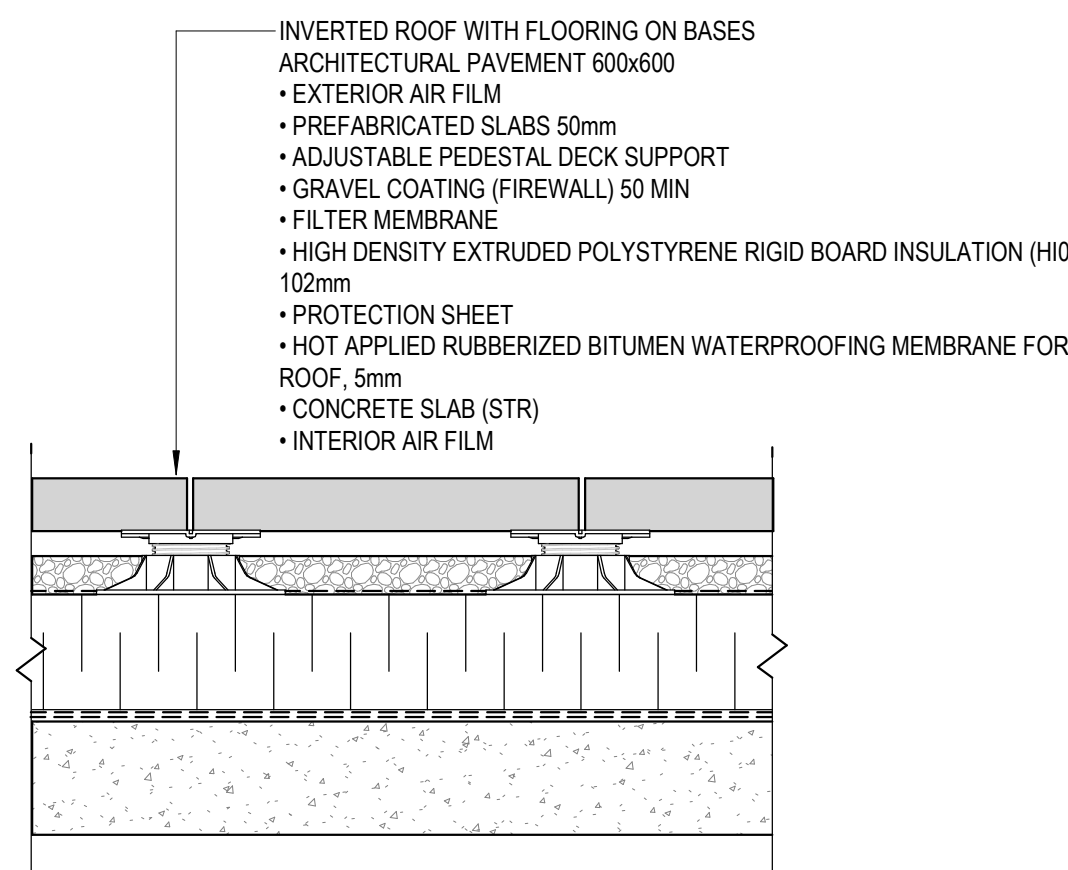


10 INVERTED ROOF WITH FLOORING ON BASES
A-507 1:10

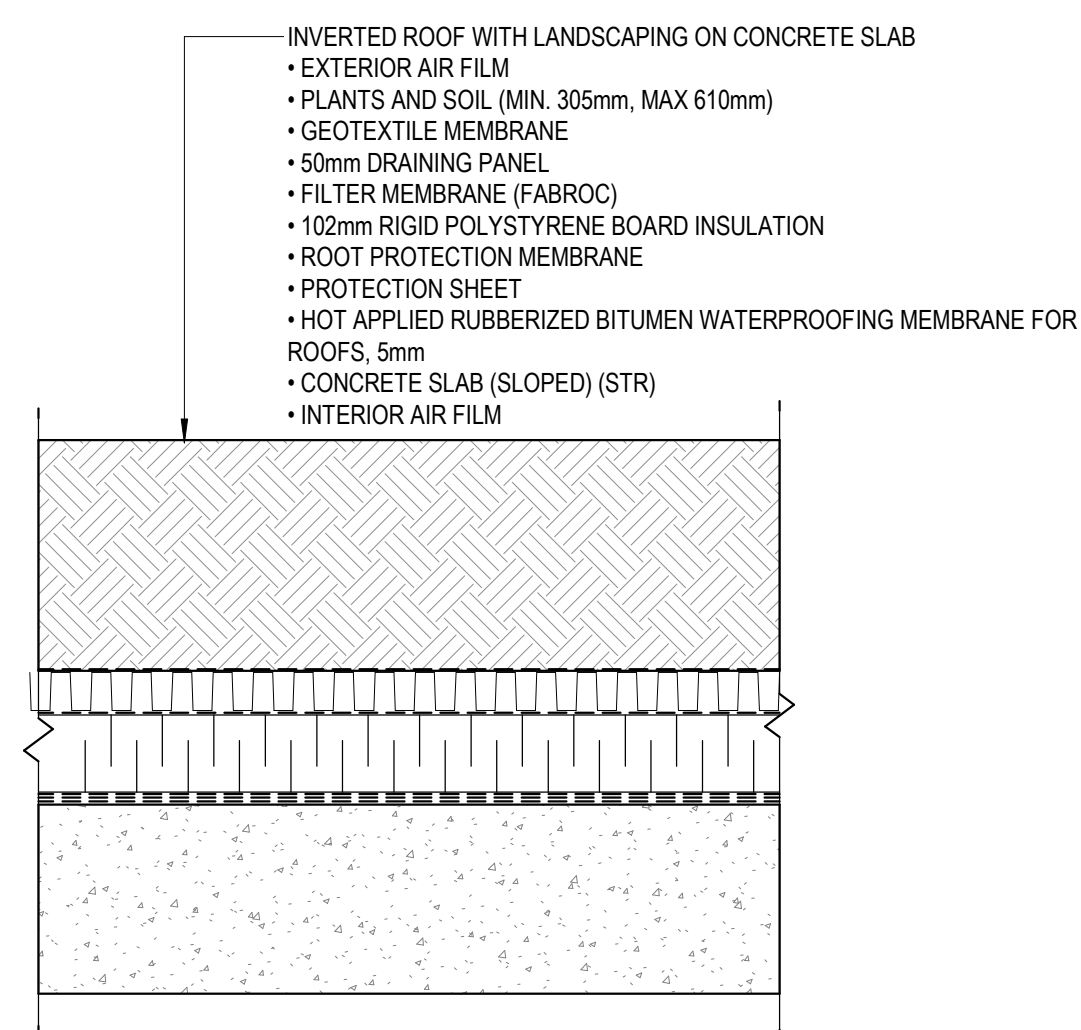


11 INVERTED ROOF WITH LANDSCAPING
A-507 1:10

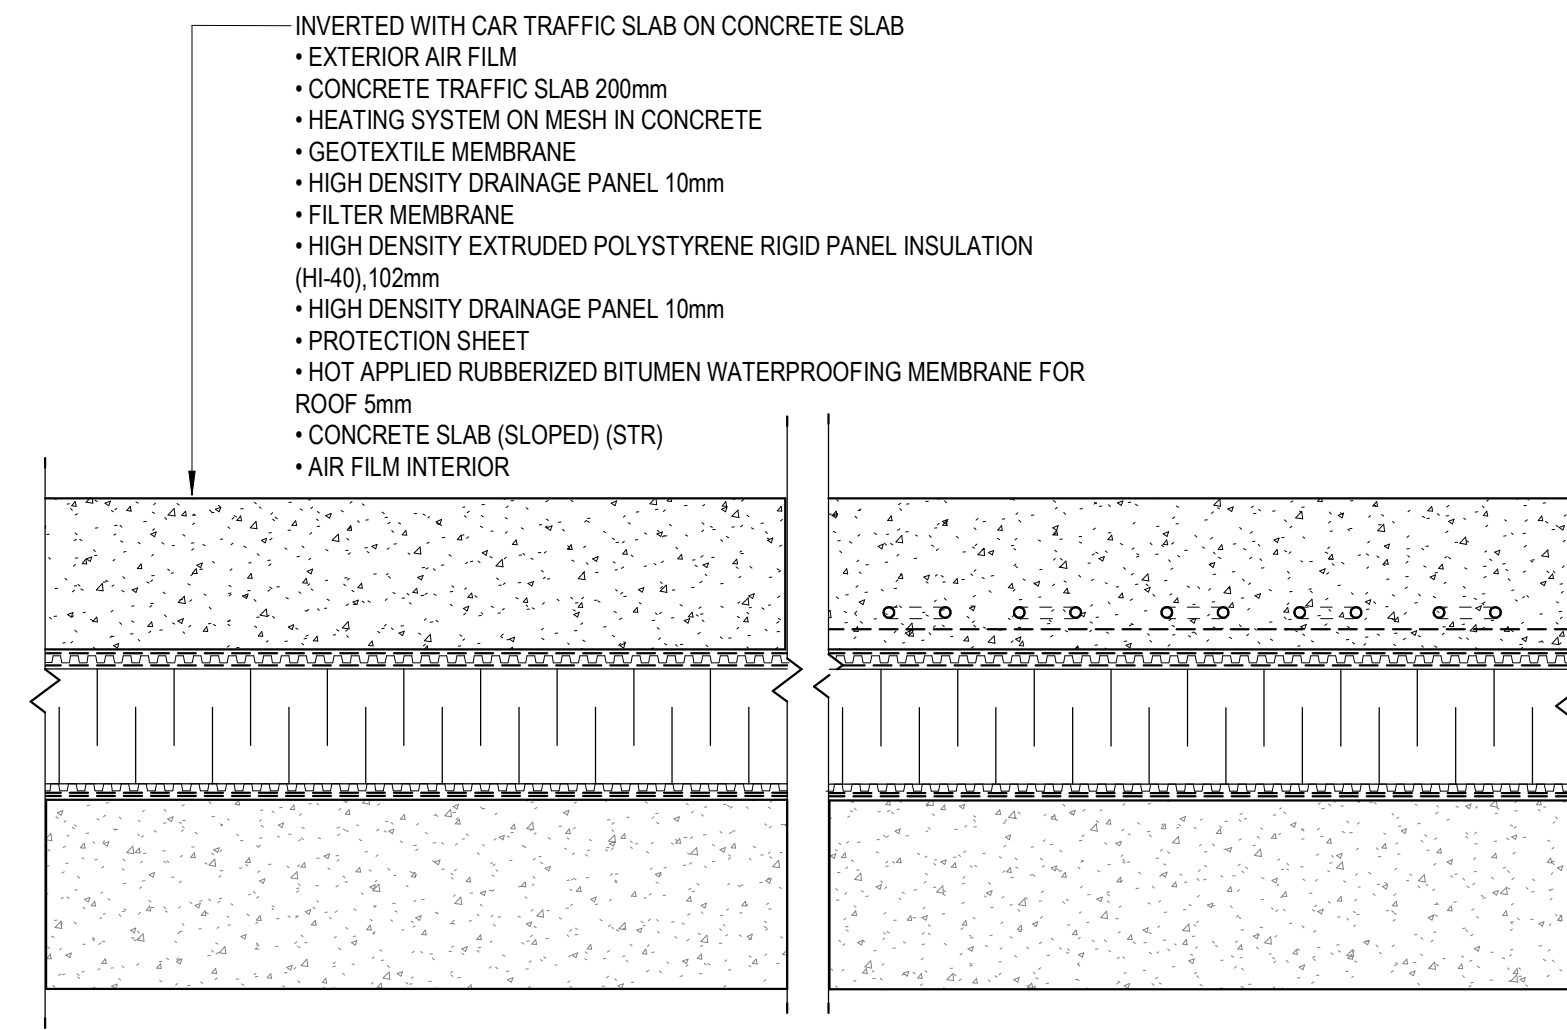


12 INVERTED ROOF WITH CAR TRAFFIC SLAB - TREFOND
A-507 1:10

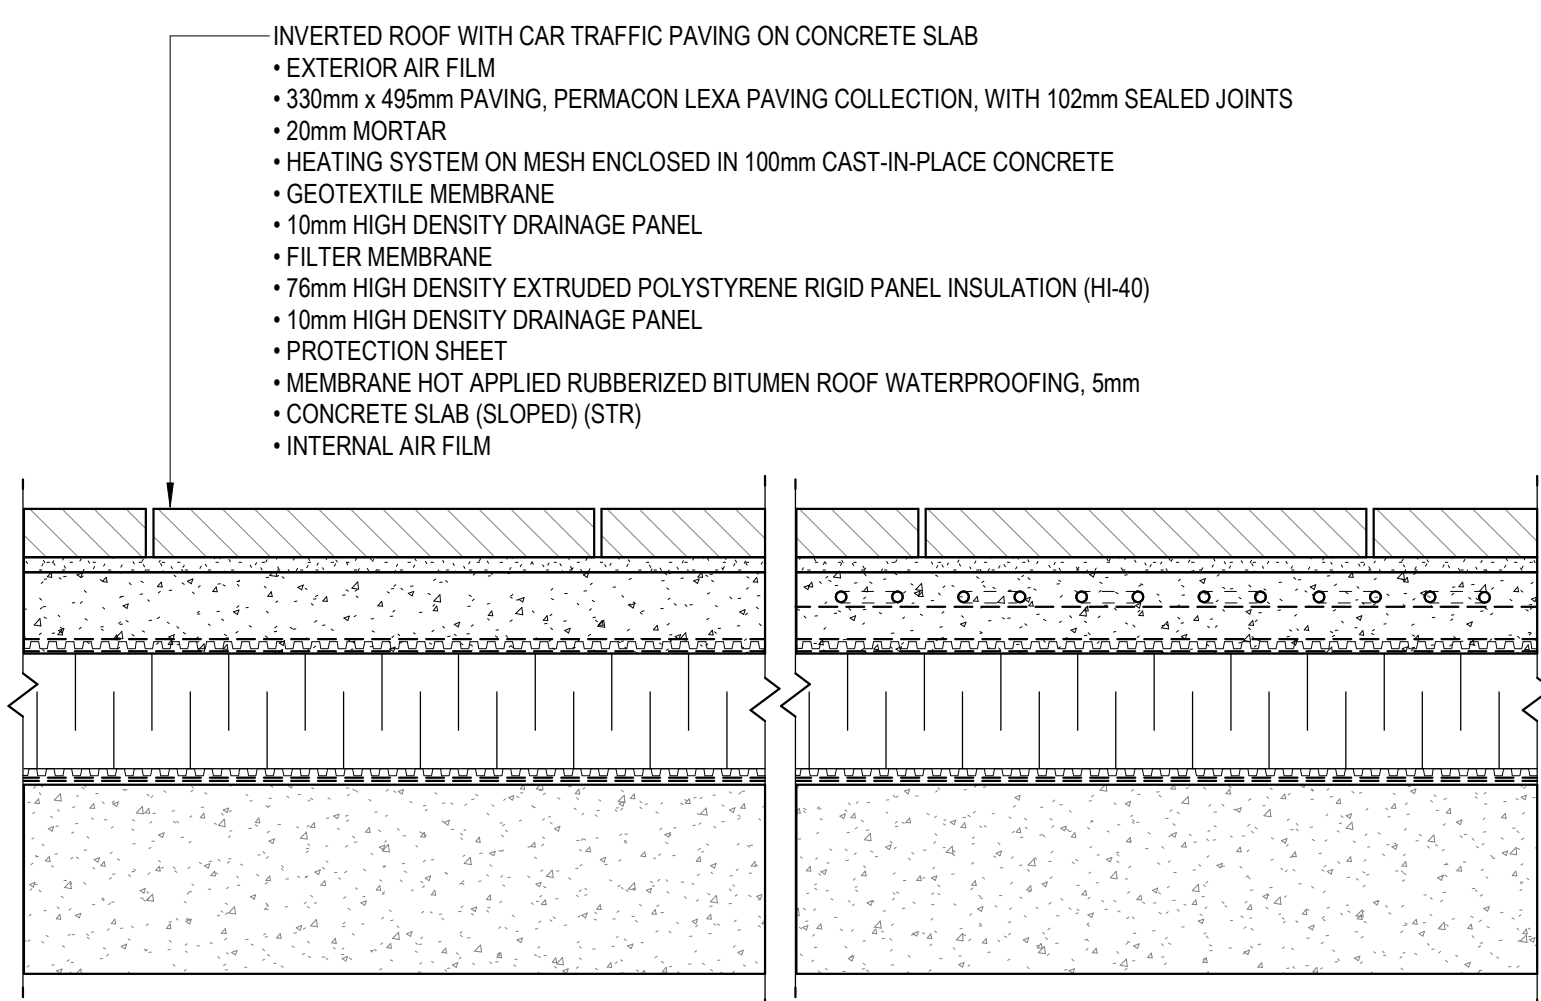


13 INVERTED ROOF WITH CAR TRAFFIC PAVING ON CONCRETE SLAB
A-507 1:10

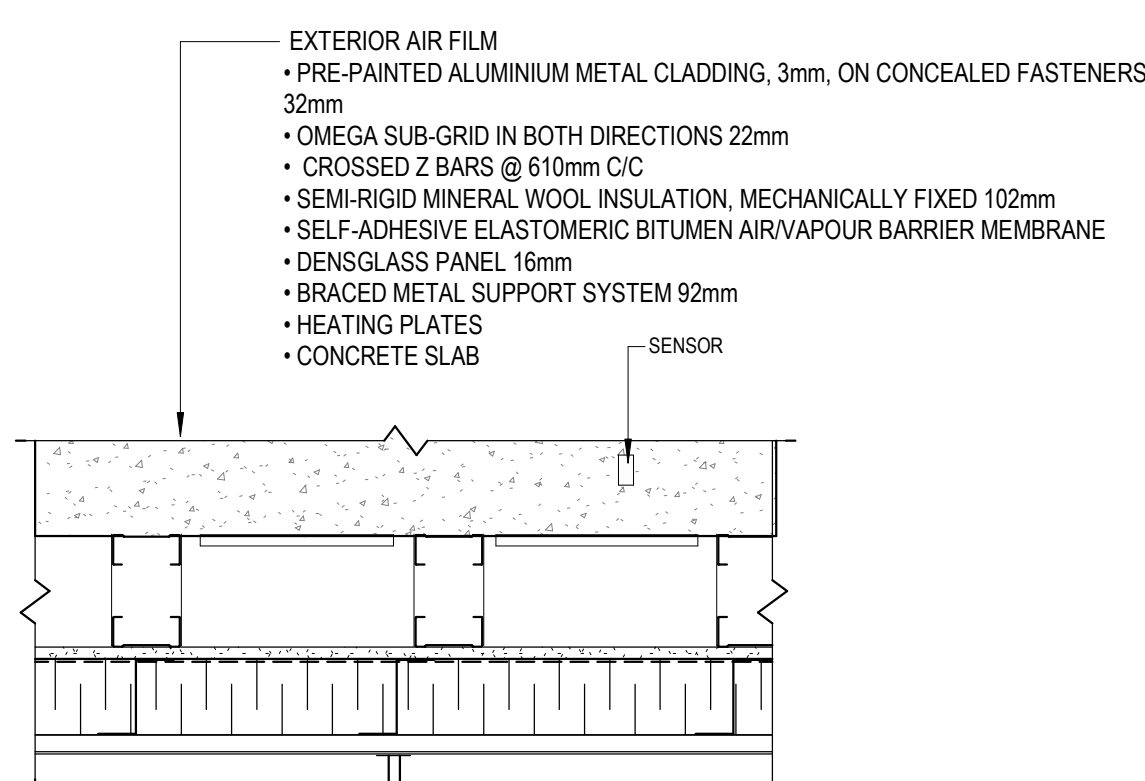


14 INSULATED, HEATED BLACK ALUMINUM SOFFIT S2
A-507 1:10

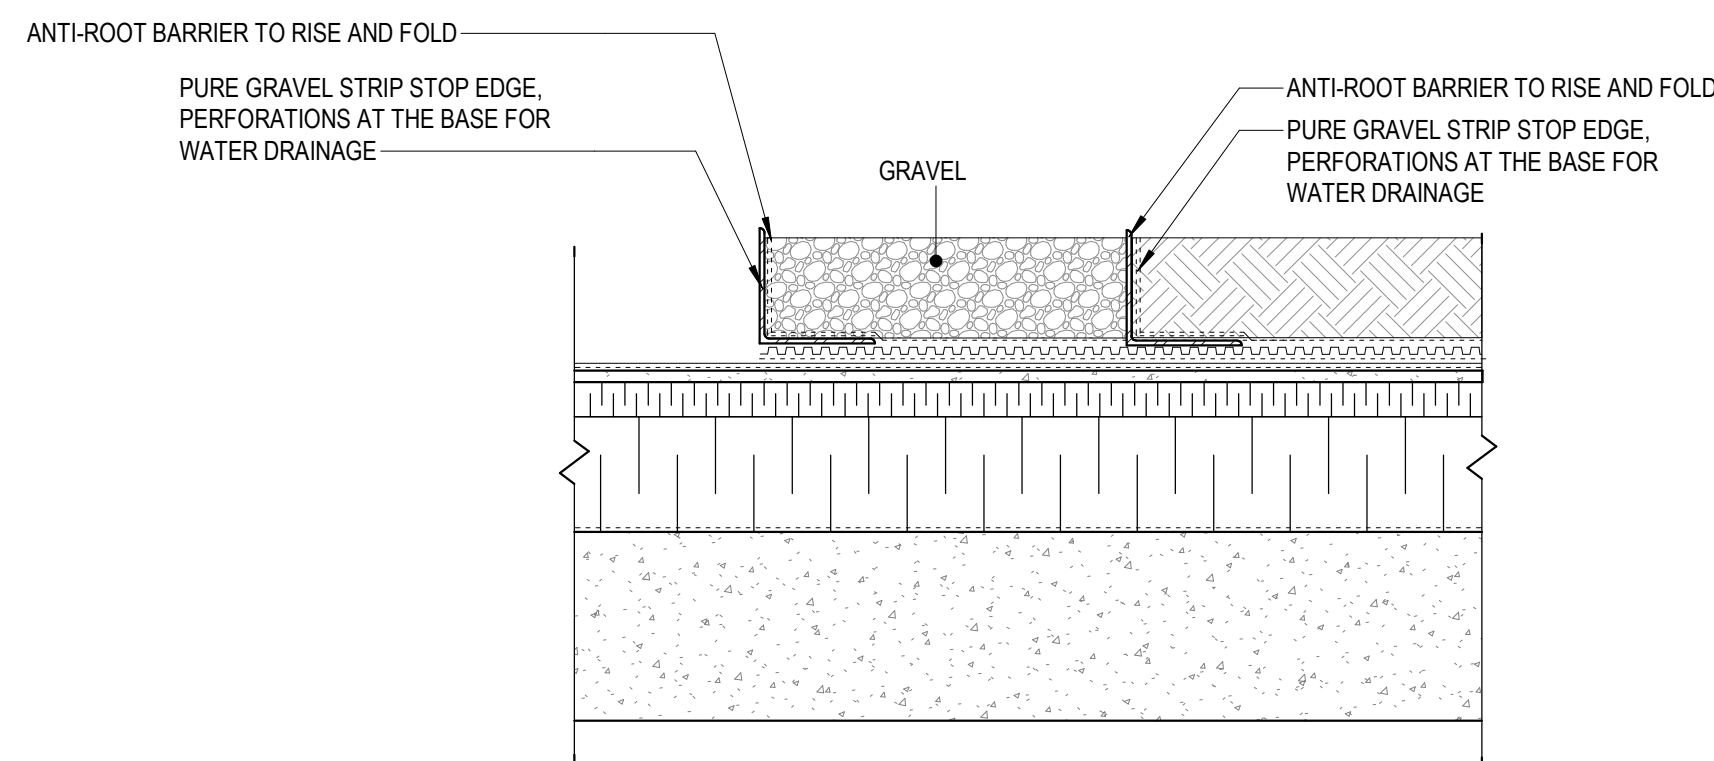


20 ROOF JUNCTION
A-507 1:10

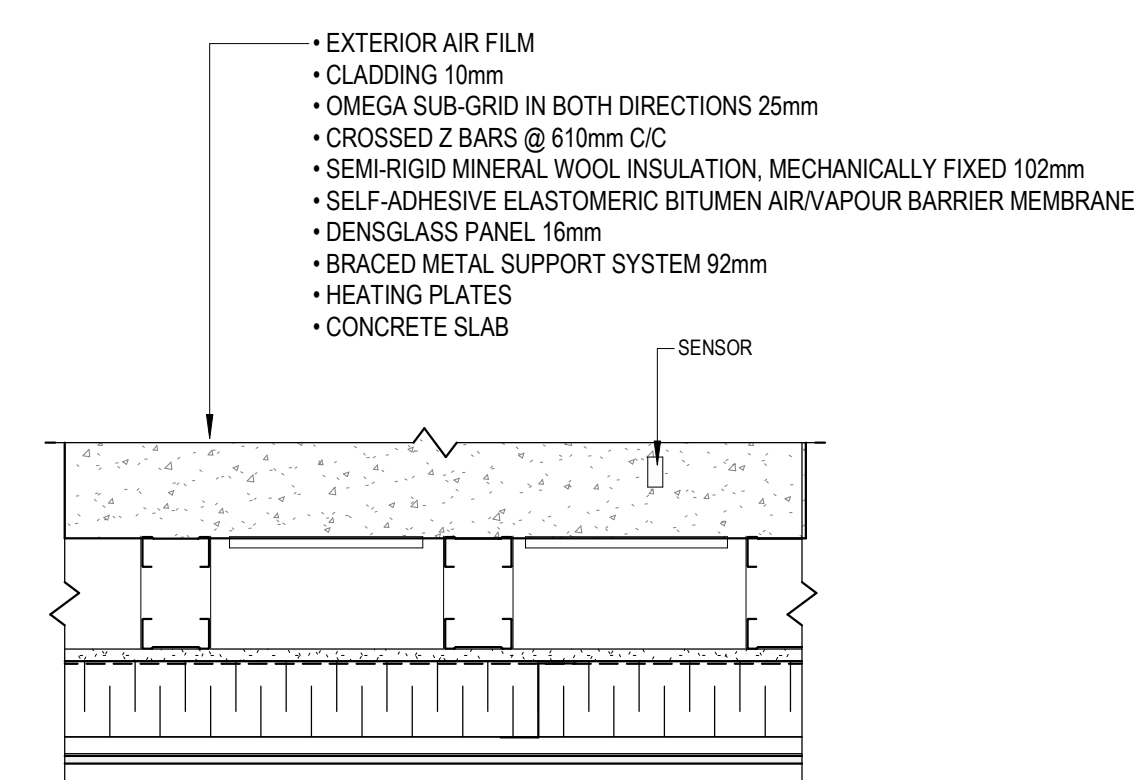


15 INSULATED, HEATED CLADDING SOFFIT S1
A-507 1:10

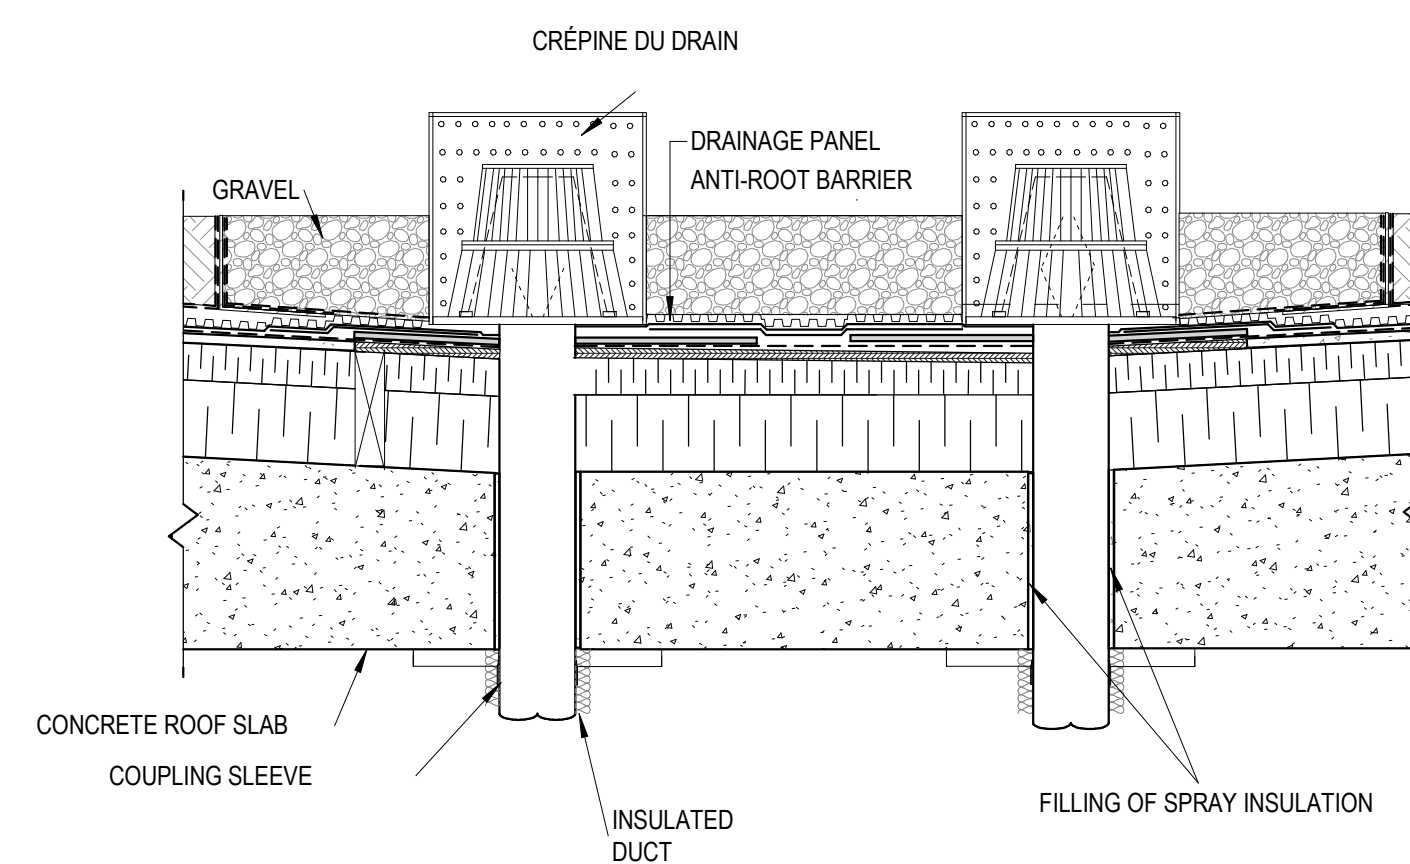


17 ROOF DRAIN 2
A-507 1:10

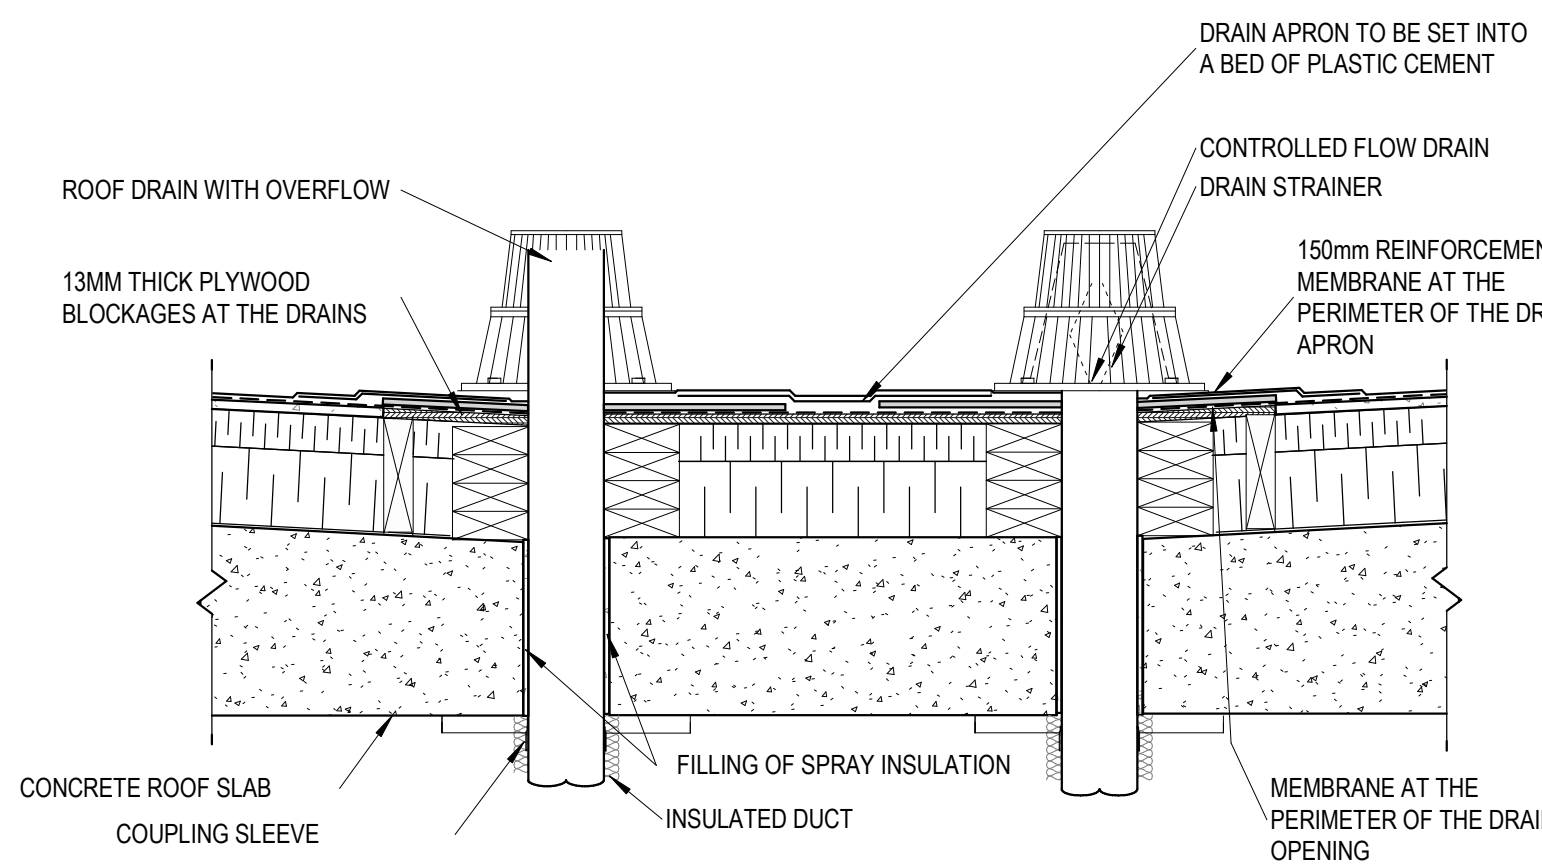


18 ROOF DRAIN 3
A-507 1:10

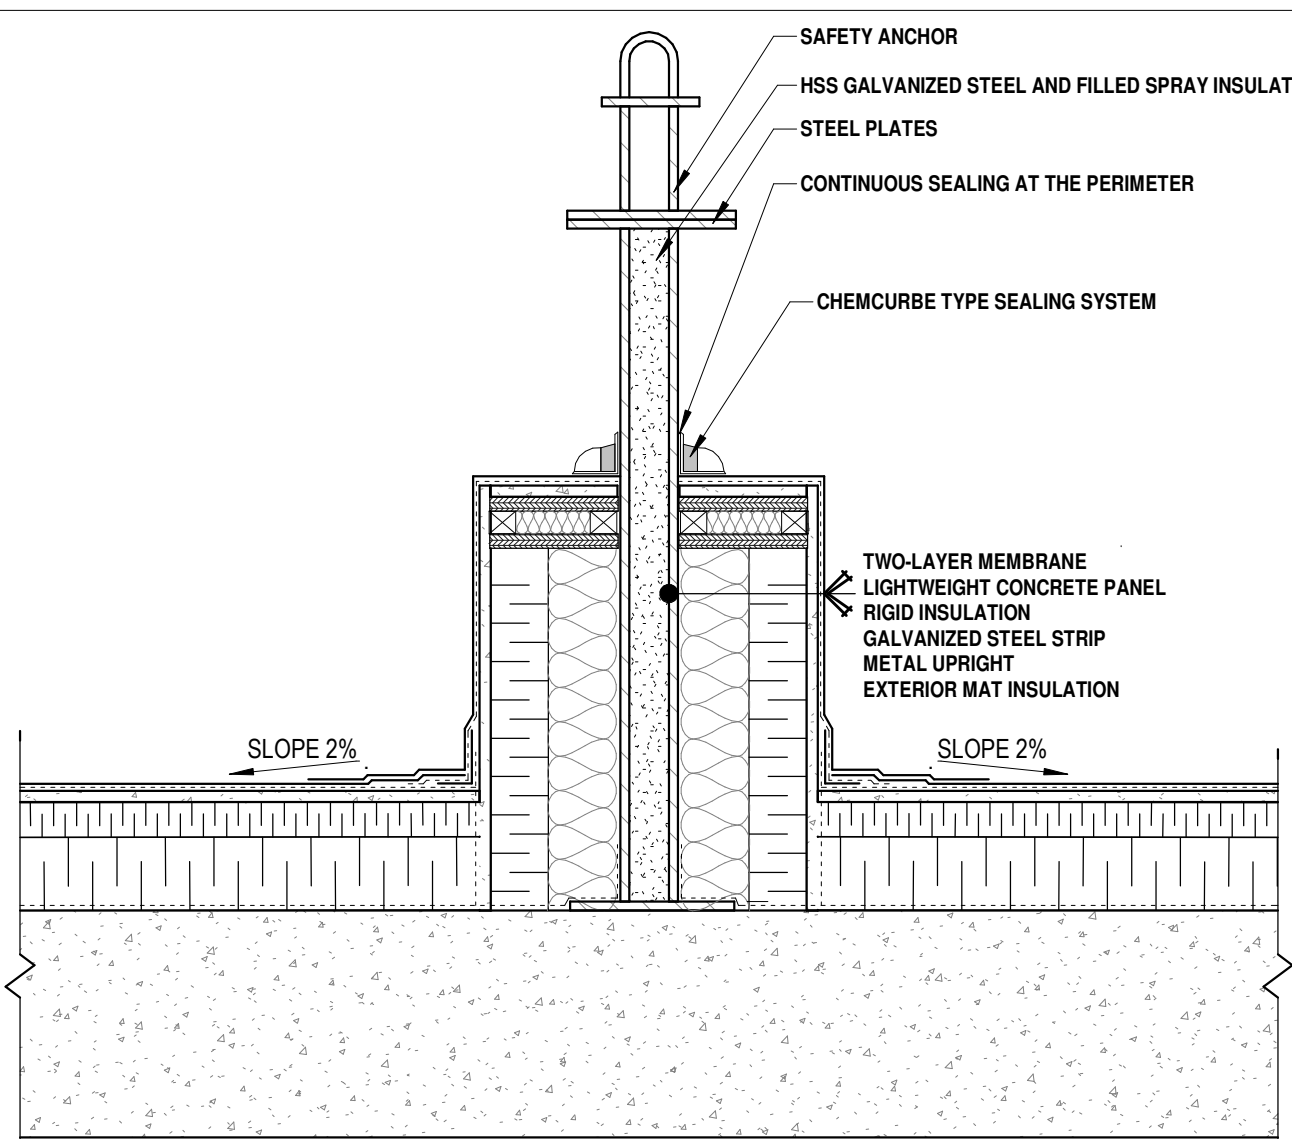


16 TYPICAL DETAIL - SAFETY ANCHOR
A-507 1:10

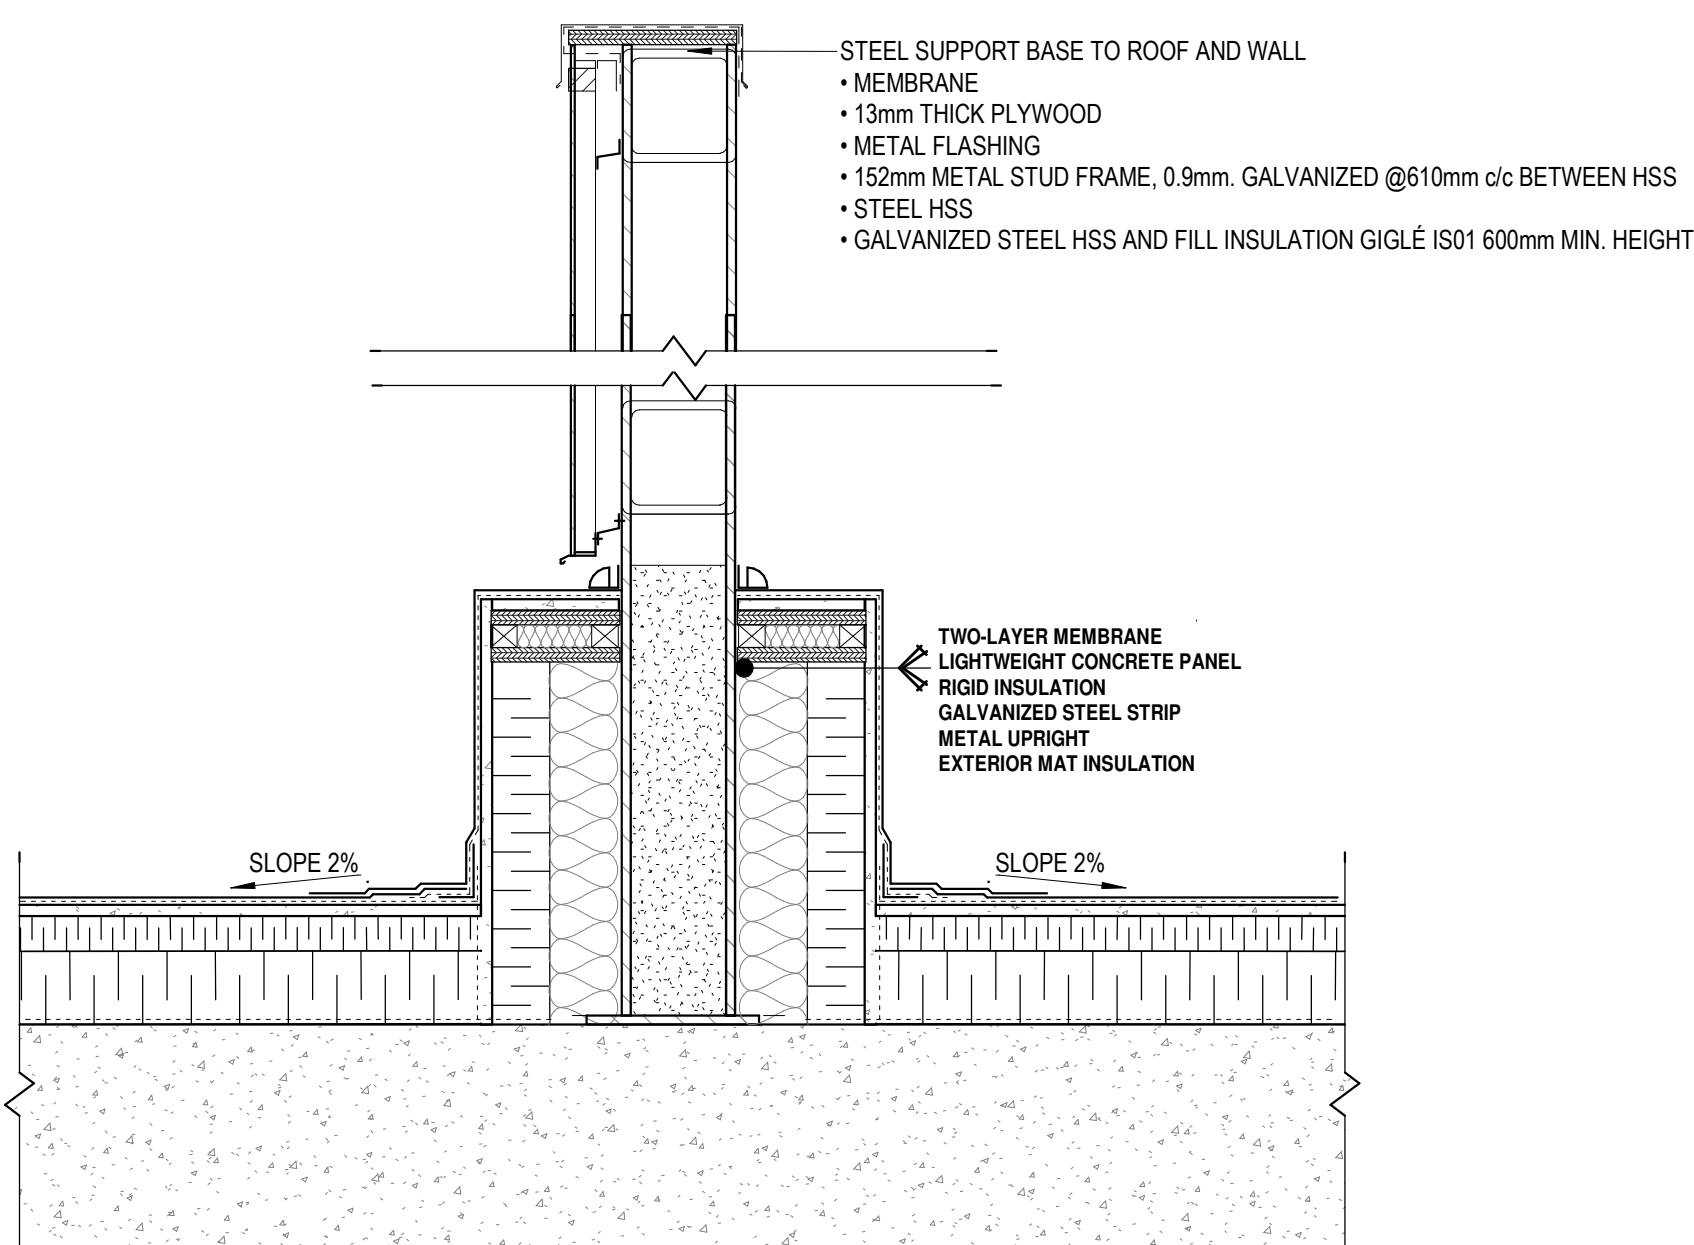

19 TYPICAL DETAIL - STEEL SUPPORT BASE ON ROOF AND WALL
A-507 1:10

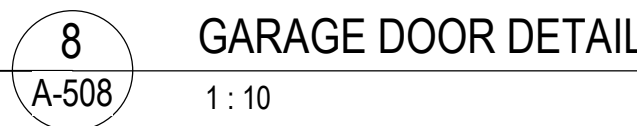

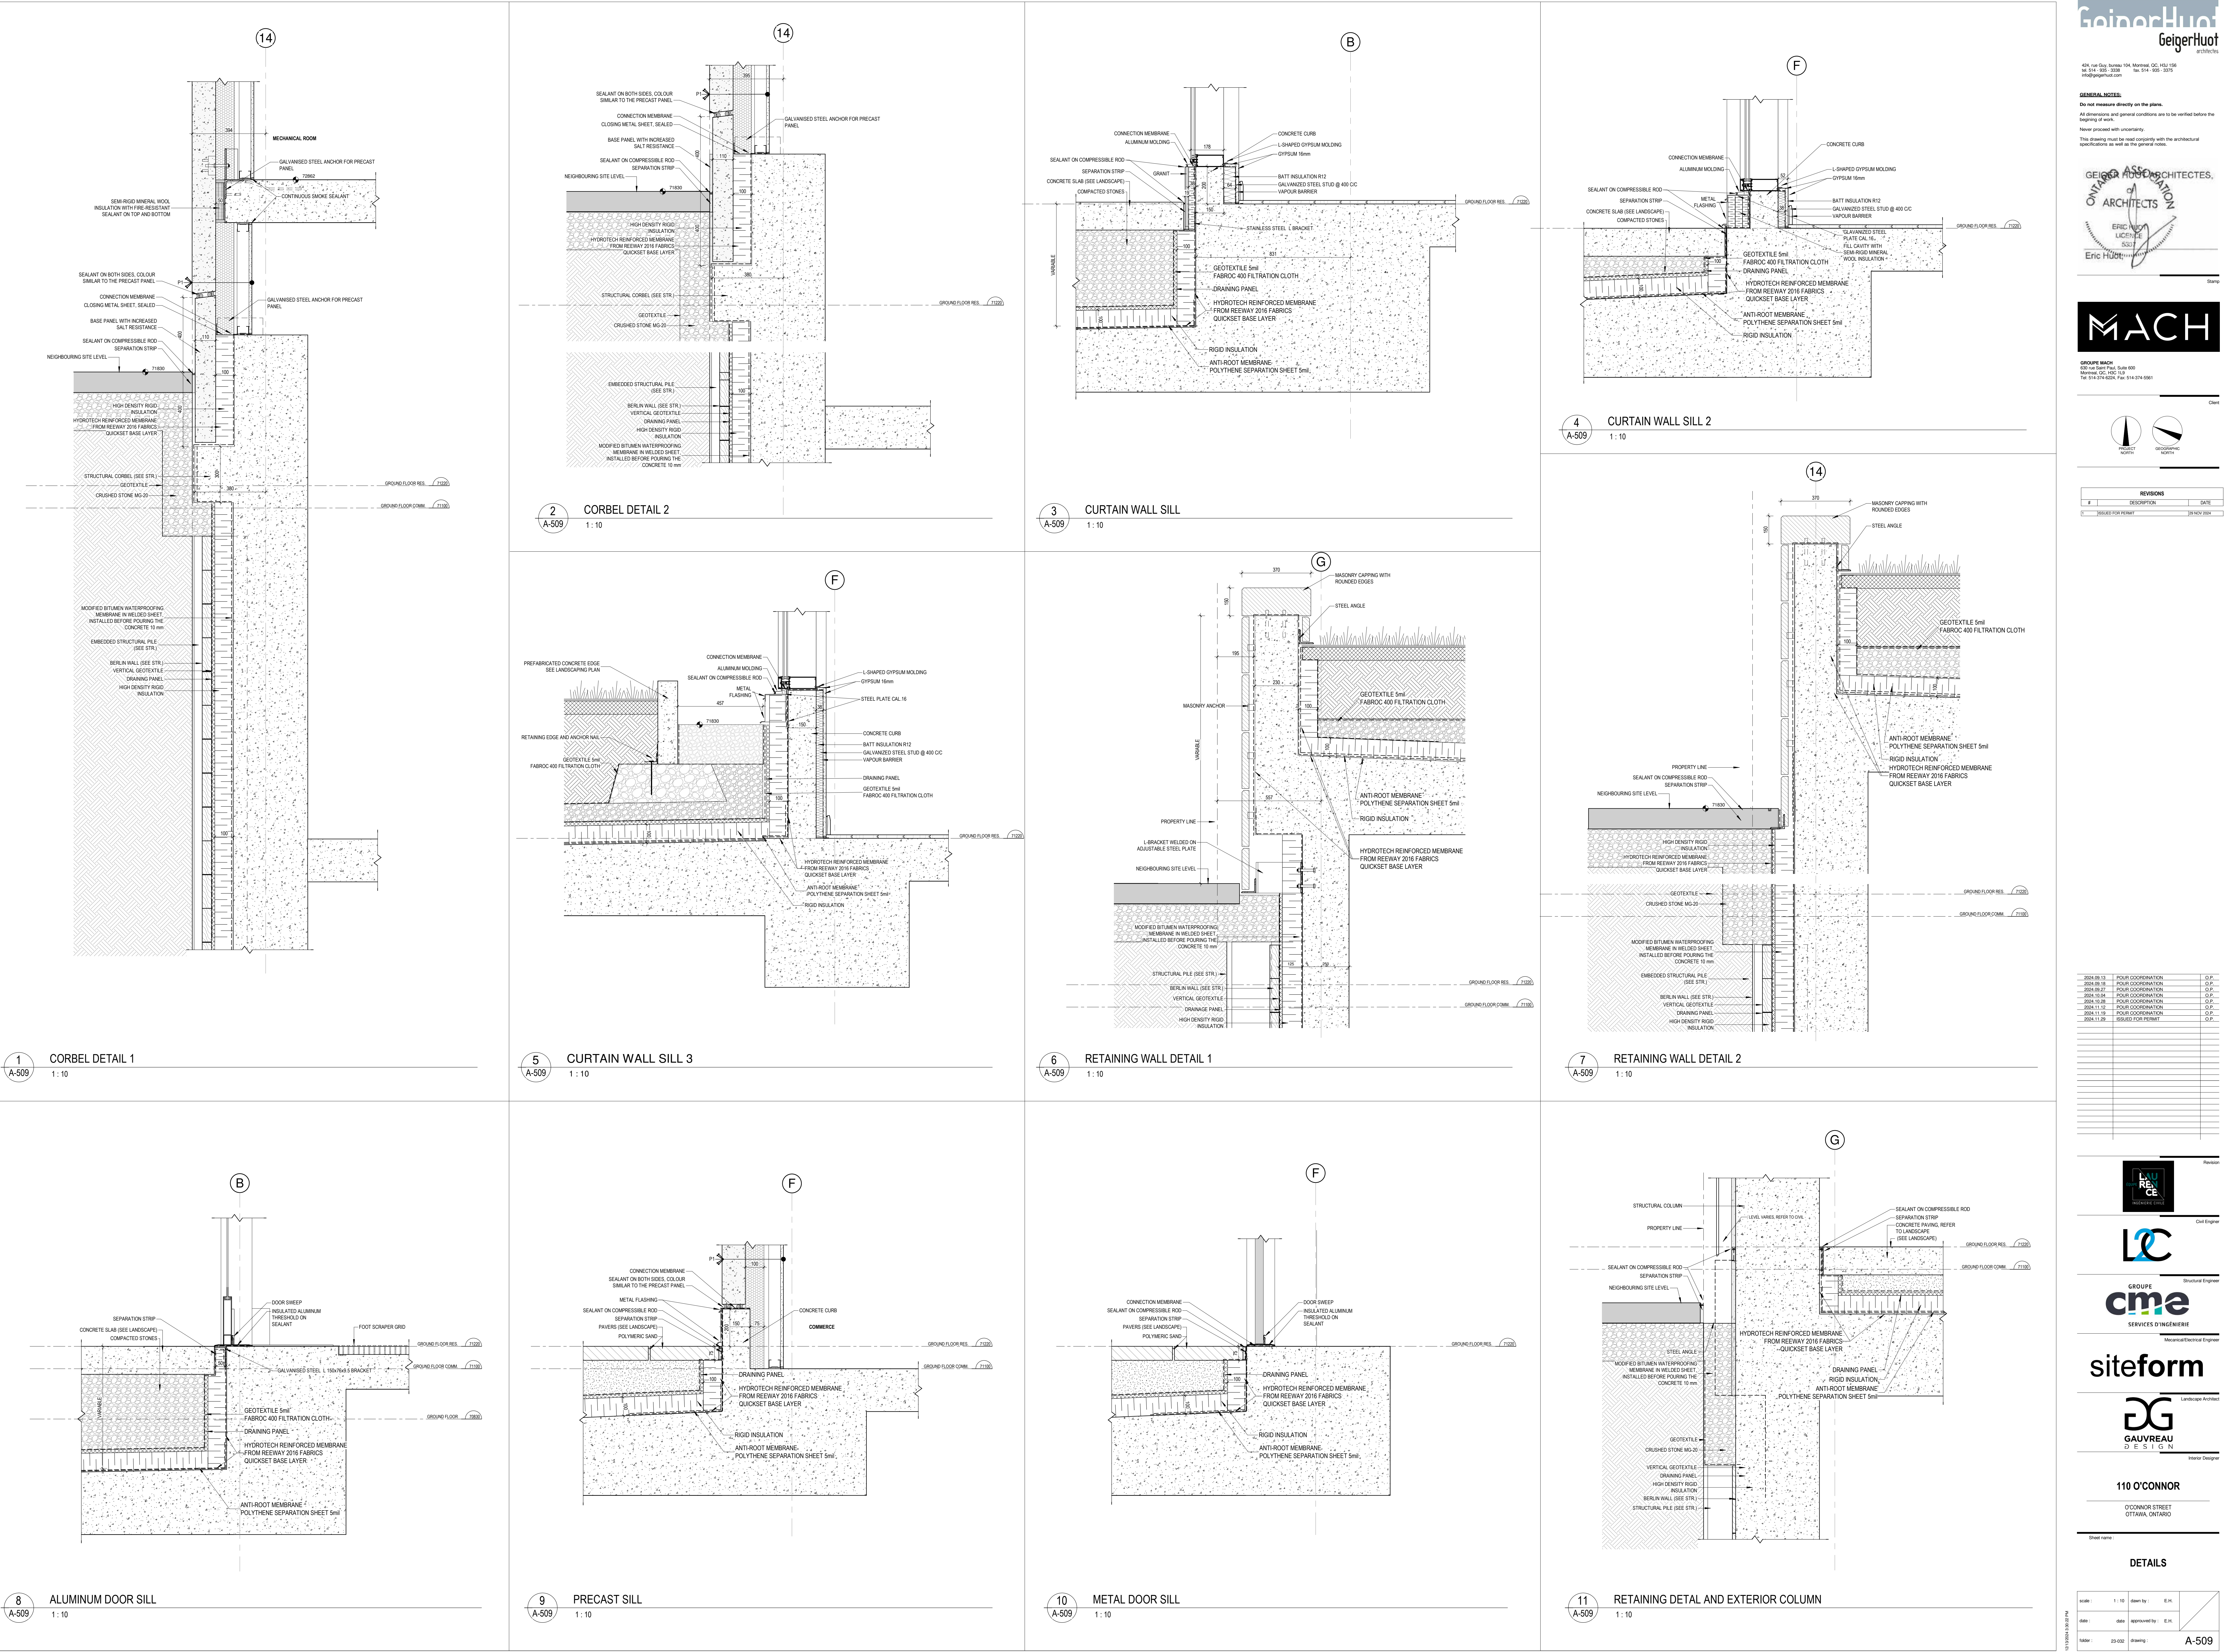

GeigerHuot

GeigerHuot

ARCHITECTS

438, rue Bay Street, 10th Floor, Montreal, QC H4Y 1H9

tel. 514 393 3338

info@geigerhuot.com

GENERAL NOTES:

Do not measure directly on the plans.

All dimensions and general conditions are to be verified before the beginning of work.

Never proceed with uncertainty.

This drawing must be read carefully with the architectural specifications as well as the general notes.

GeigerHuot ASSOCIATION of ARCHITECTS

ERIC HUOT

Stamp

MACH

GRUPE MACH

101 rue Saint-Jacques, Suite 500

Montreal, QC H2Y 1J1

Tel. 514 374-5551

Client

PROJECT NORTH

PROJECT SOUTH

REVISIONS

#	DESCRIPTION	DATE
1	ISSUED FOR PERMIT	18 NOV 2024

2024.08.13	POUR COOPERATION	O.P.
2024.08.18	POUR COOPERATION	O.P.
2024.08.27	POUR COOPERATION	O.P.
2024.10.04	POUR COOPERATION	O.P.
2024.10.28	POUR COOPERATION	O.P.
2024.11.12	POUR COOPERATION	O.P.
2024.11.18	POUR COOPERATION	O.P.
2024.11.29	ISSUED FOR PERMIT	O.P.

Revision

LAU REE

MECHANICAL ENGINEER

Civil Engineer

LC

Structural Engineer

GRUPE cme

SERVICES D'INGENIERIE

Mechanical/Electrical Engineer

siteform

Landscaping Architect

2G

GAUVREAU

D. E. S. I. G. N.

Interior Designer

110 O'CONNOR




O'CONNOR STREET

OTTAWA, ONTARIO


Sheet name:


DETAILS

scale:	1:10	drawn by:	E.H.
date:		approved by:	E.H.
date:	22.02.2025	drawing:	A-509

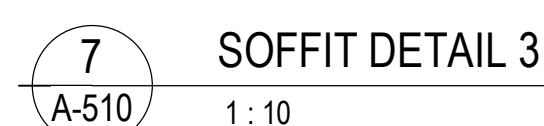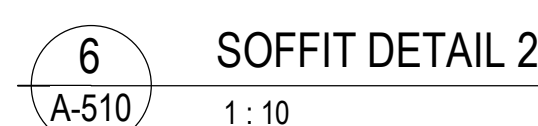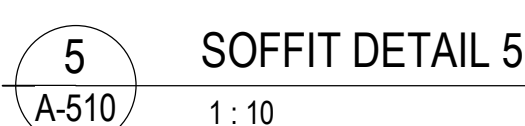




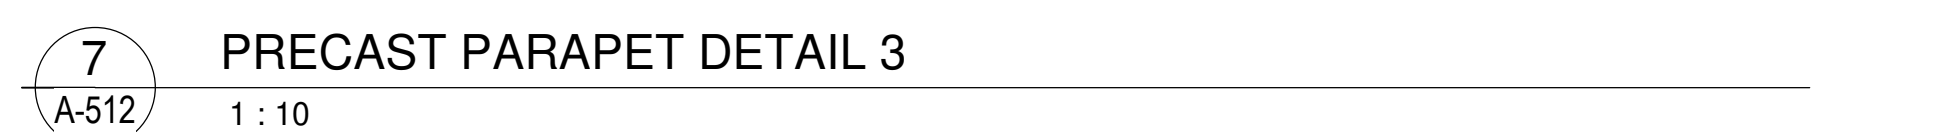


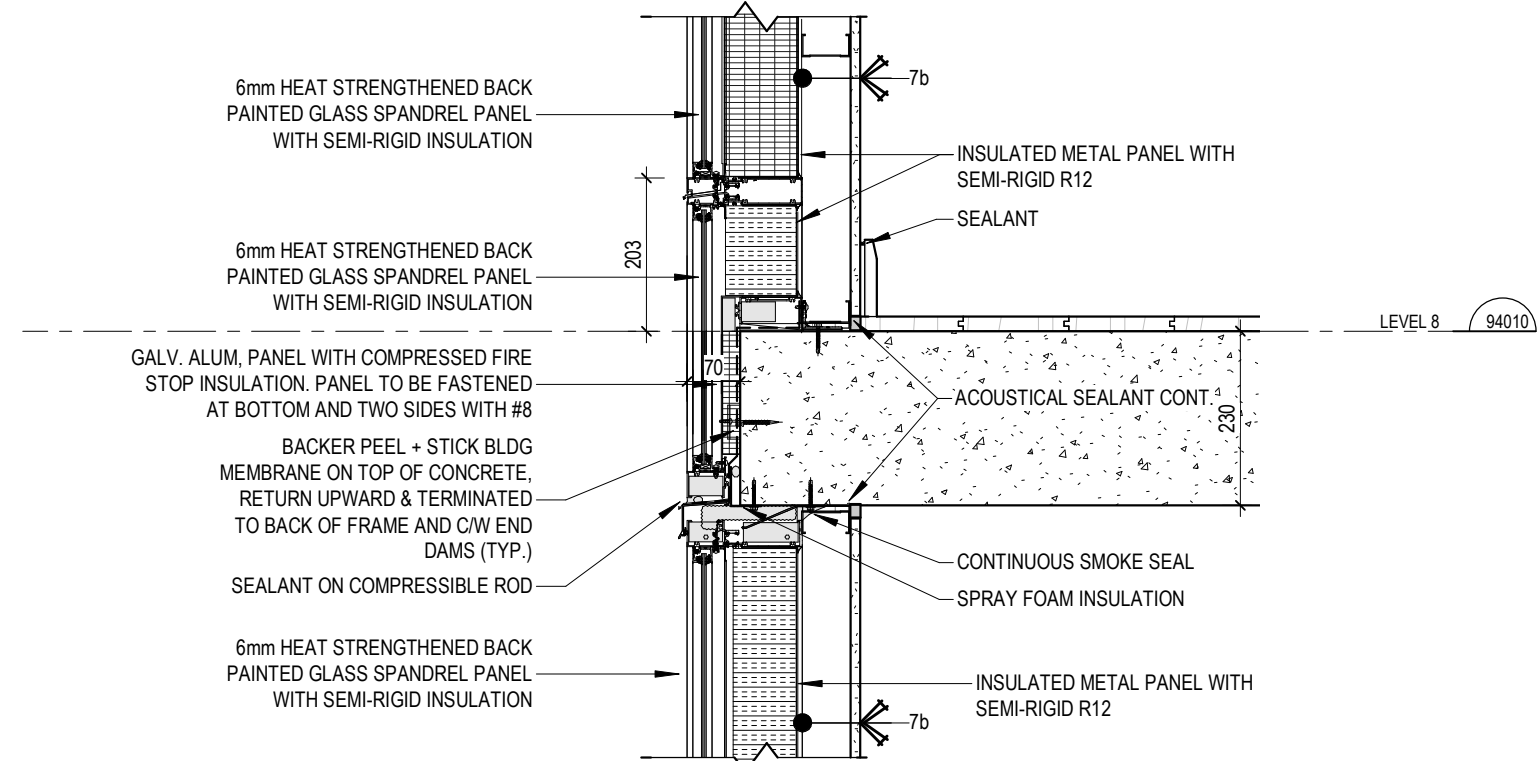


1 TYPICAL SPANDREL PANEL WITH FURRING
1:10

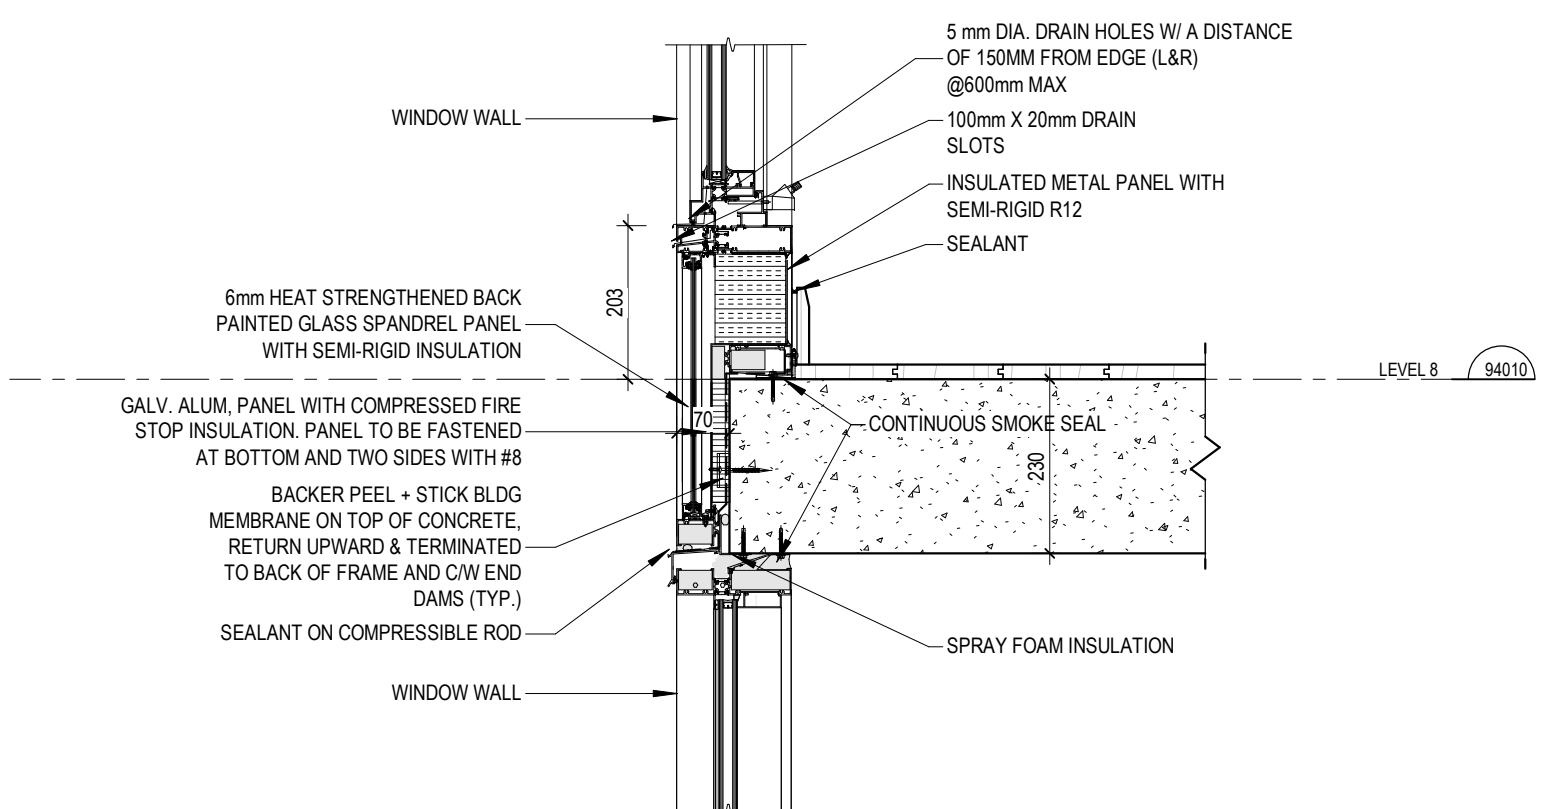


2 TYPICAL SPANDREL PANEL AT SLAB
1:10

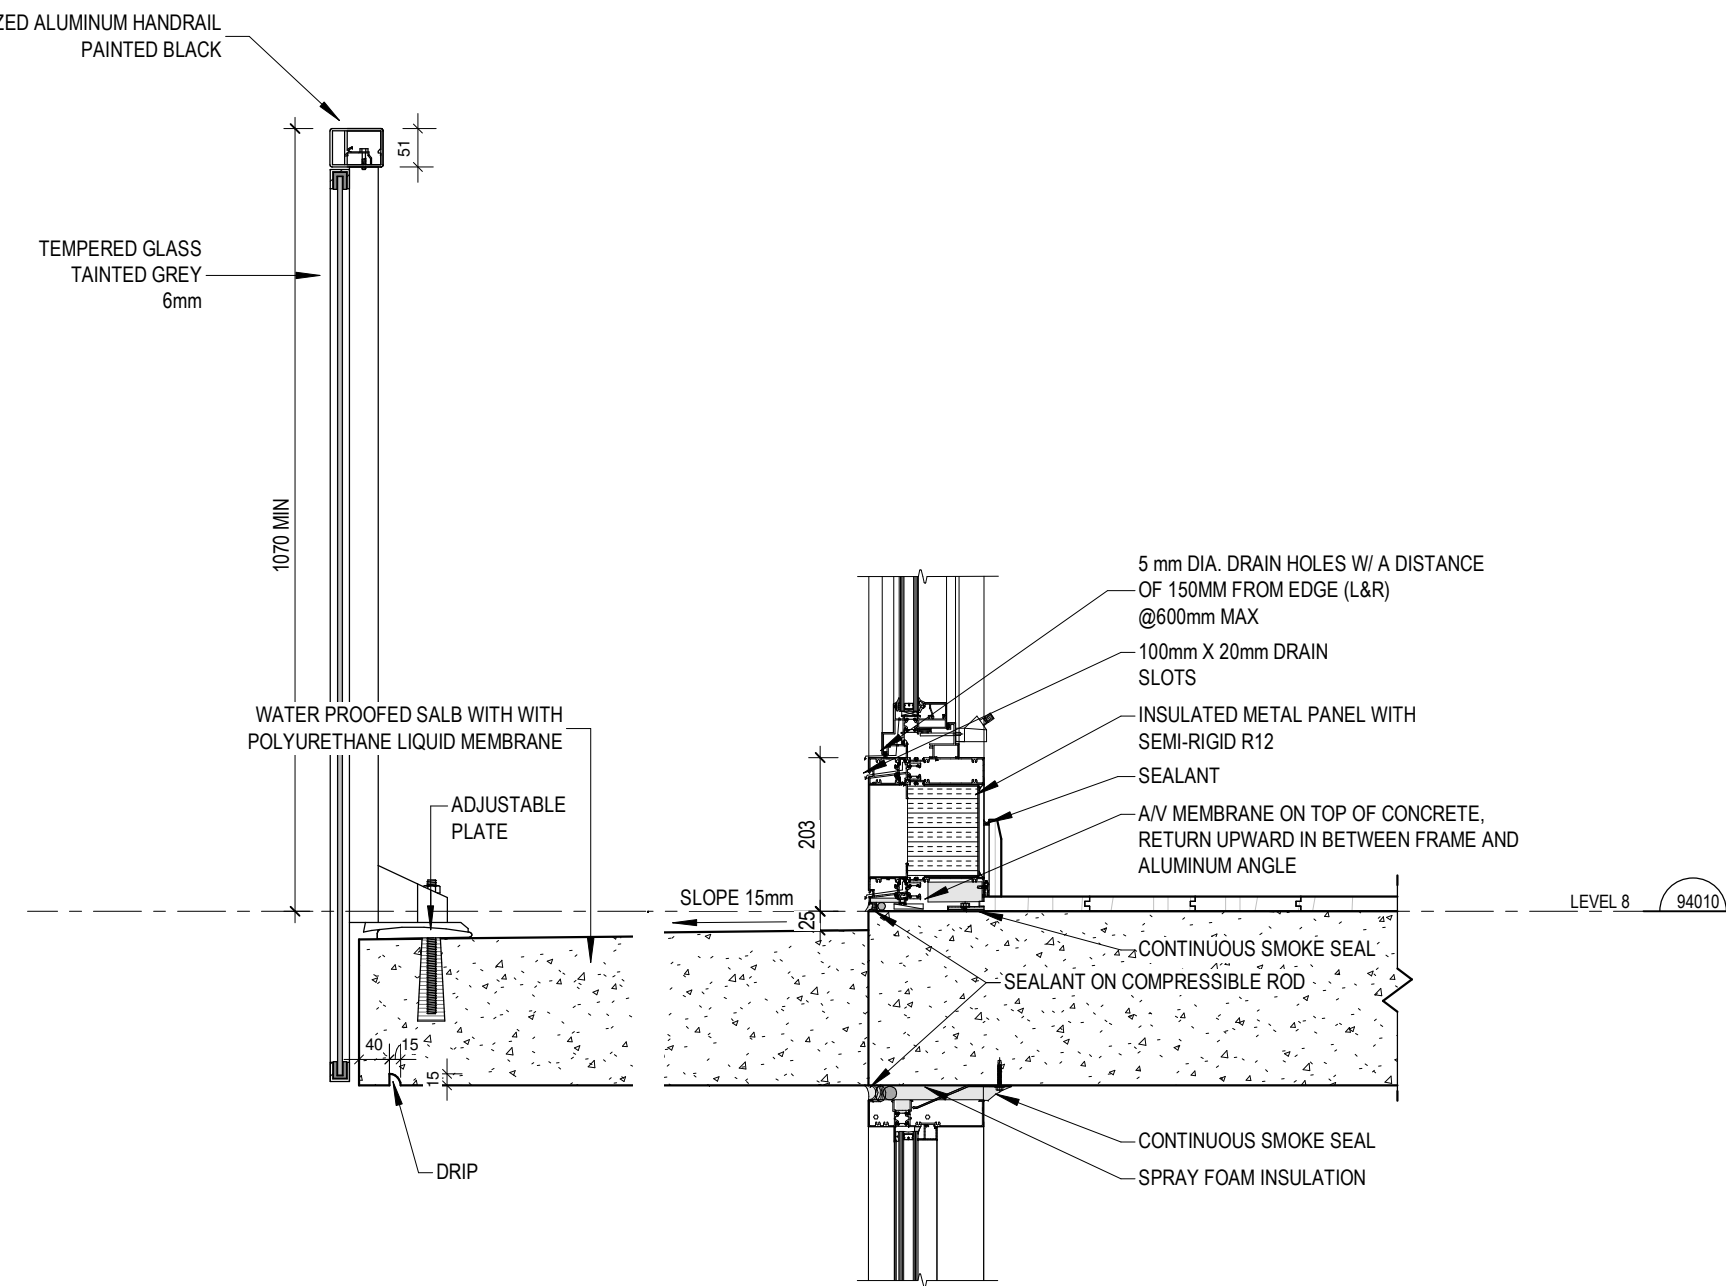


3 TYPICAL WINDOW WALL BALCONY DETAIL
1:10

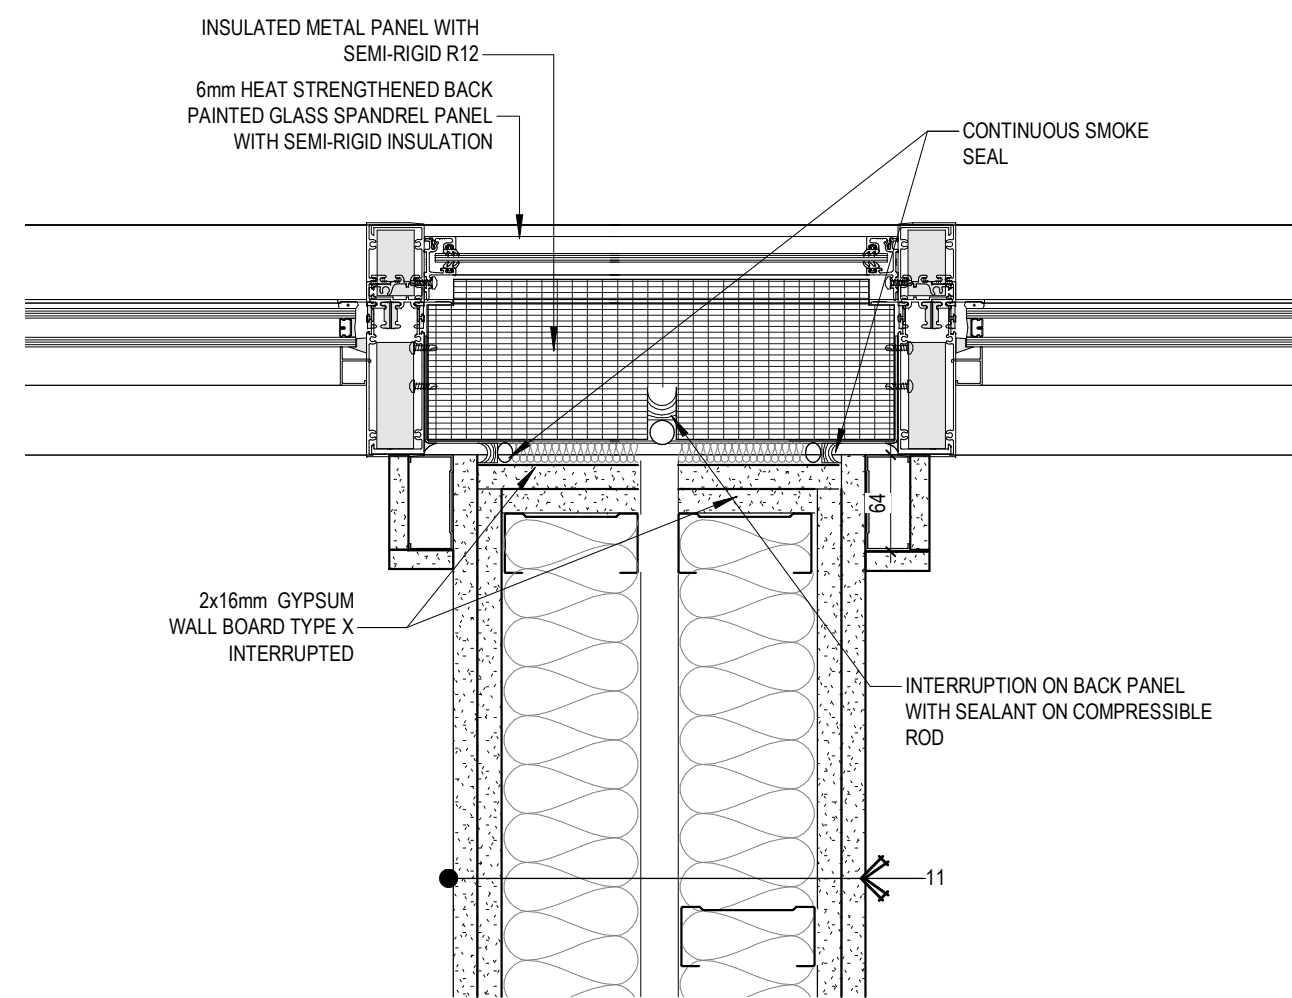


4 PLAN DETAIL_ PARTY WALL JUNCTION WITH SPANDREL PANEL
1:5

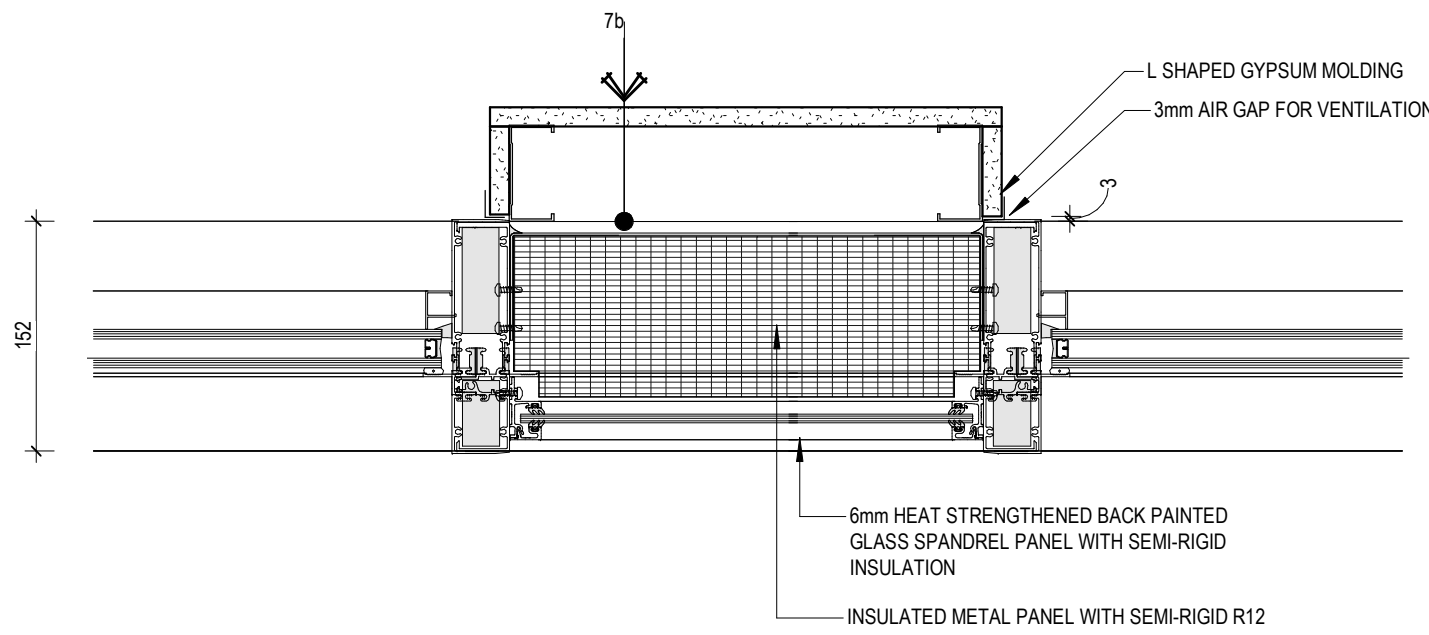


5 PLAN DETAIL_ FURRING BEHIND SPANDREL PANEL
1:5

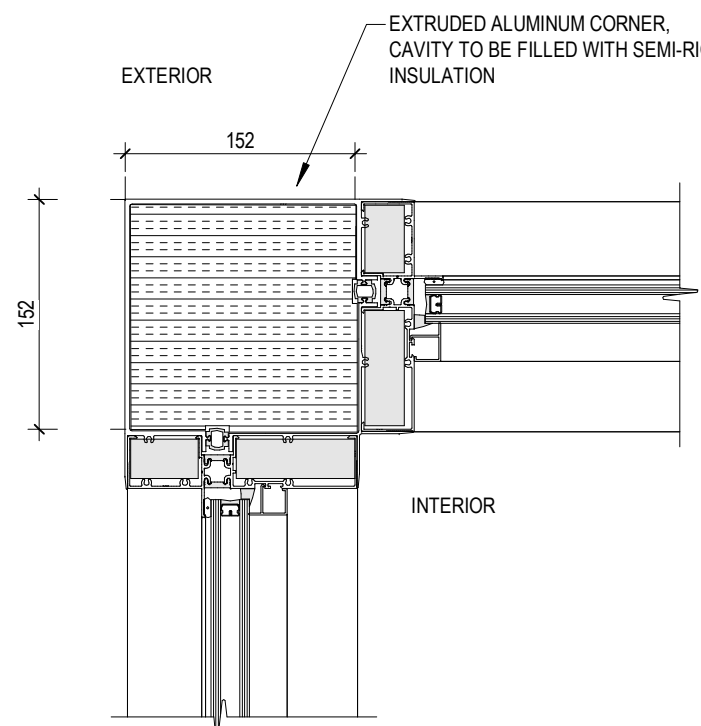


7 DETAIL PLAN_ EXTERIOR CORNER DETAIL
1:5

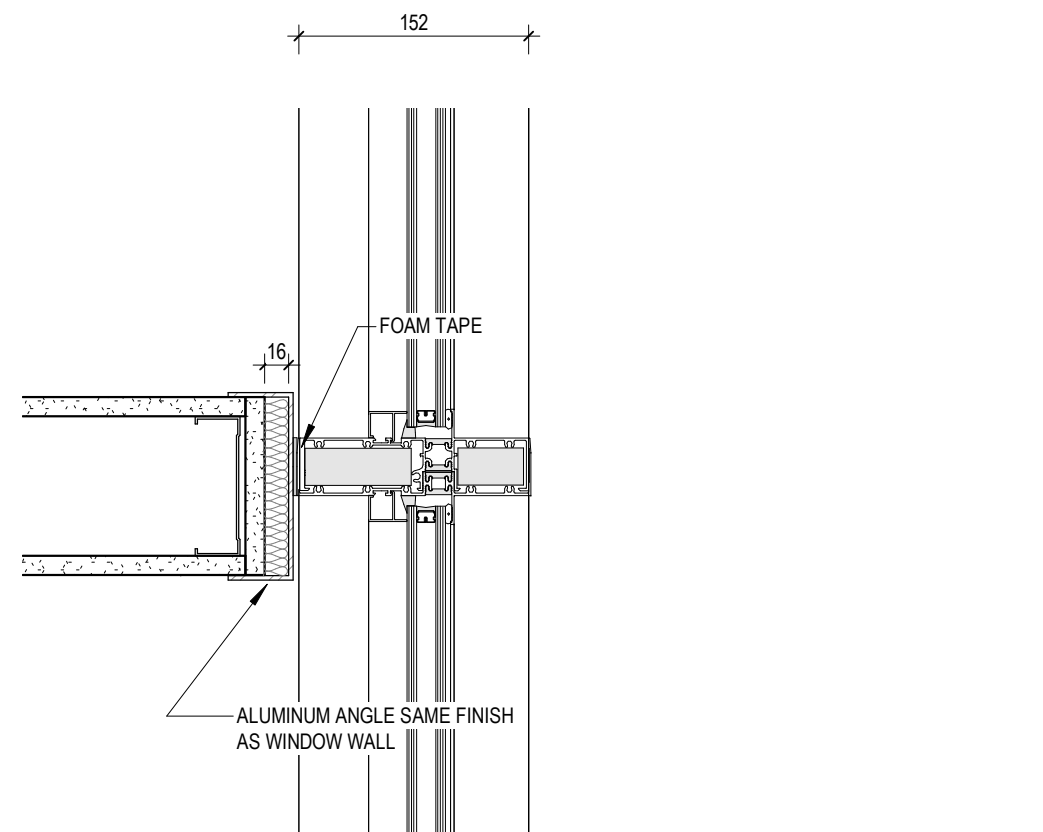


6 PLAN DETAIL_ WALL JUNCTION WITH WINDOW WALL
1:5

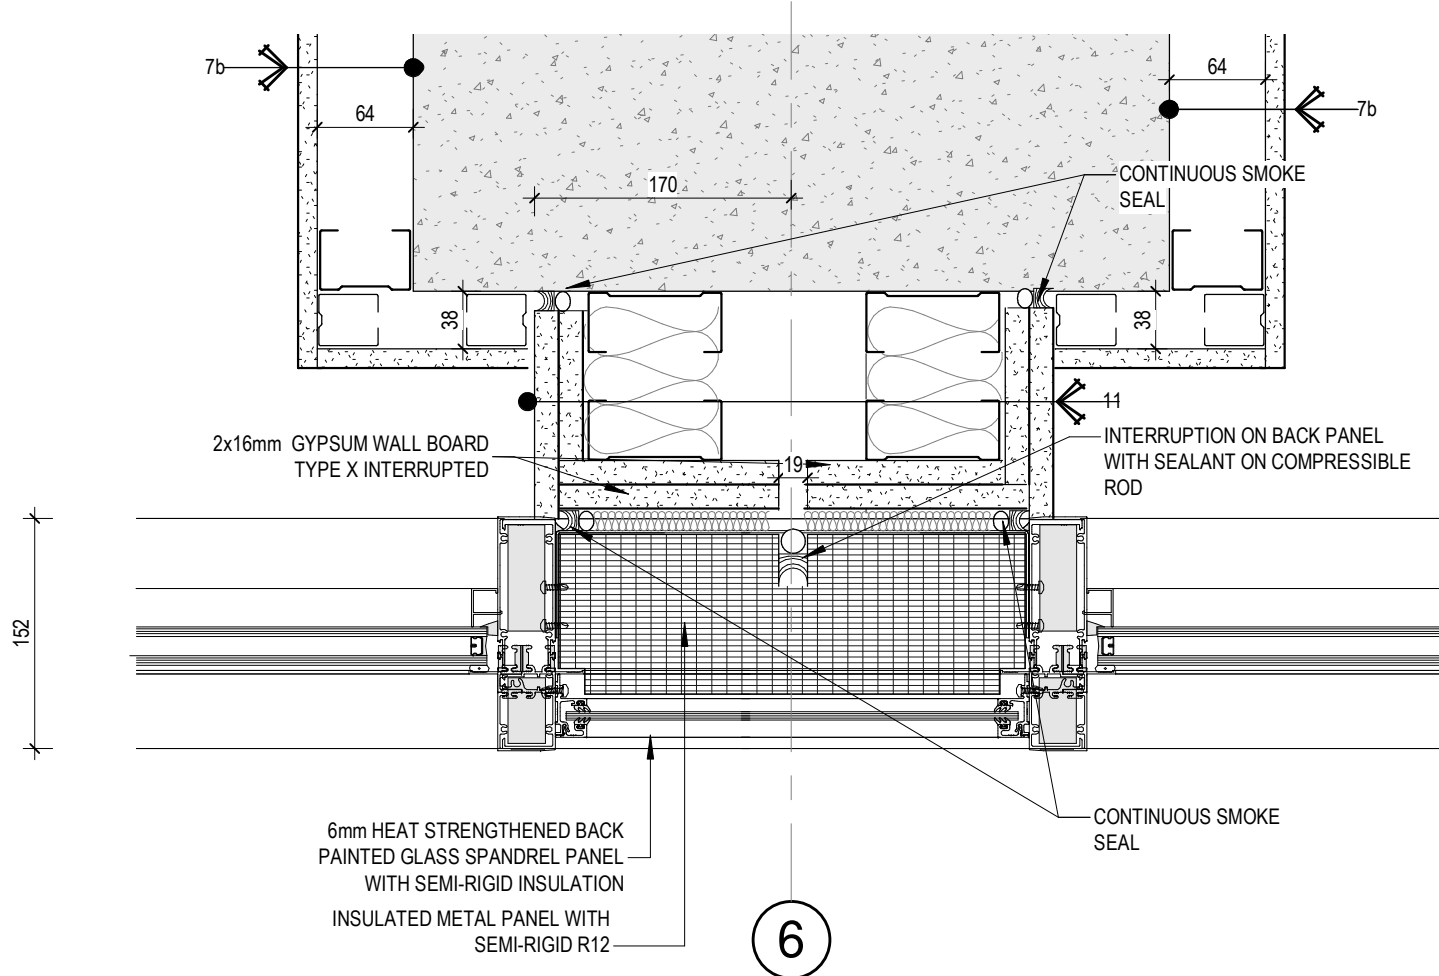


8 DETAIL PLAN_ SHEAR WALL JUNCTION WITH SPANDREL PANEL
1:5

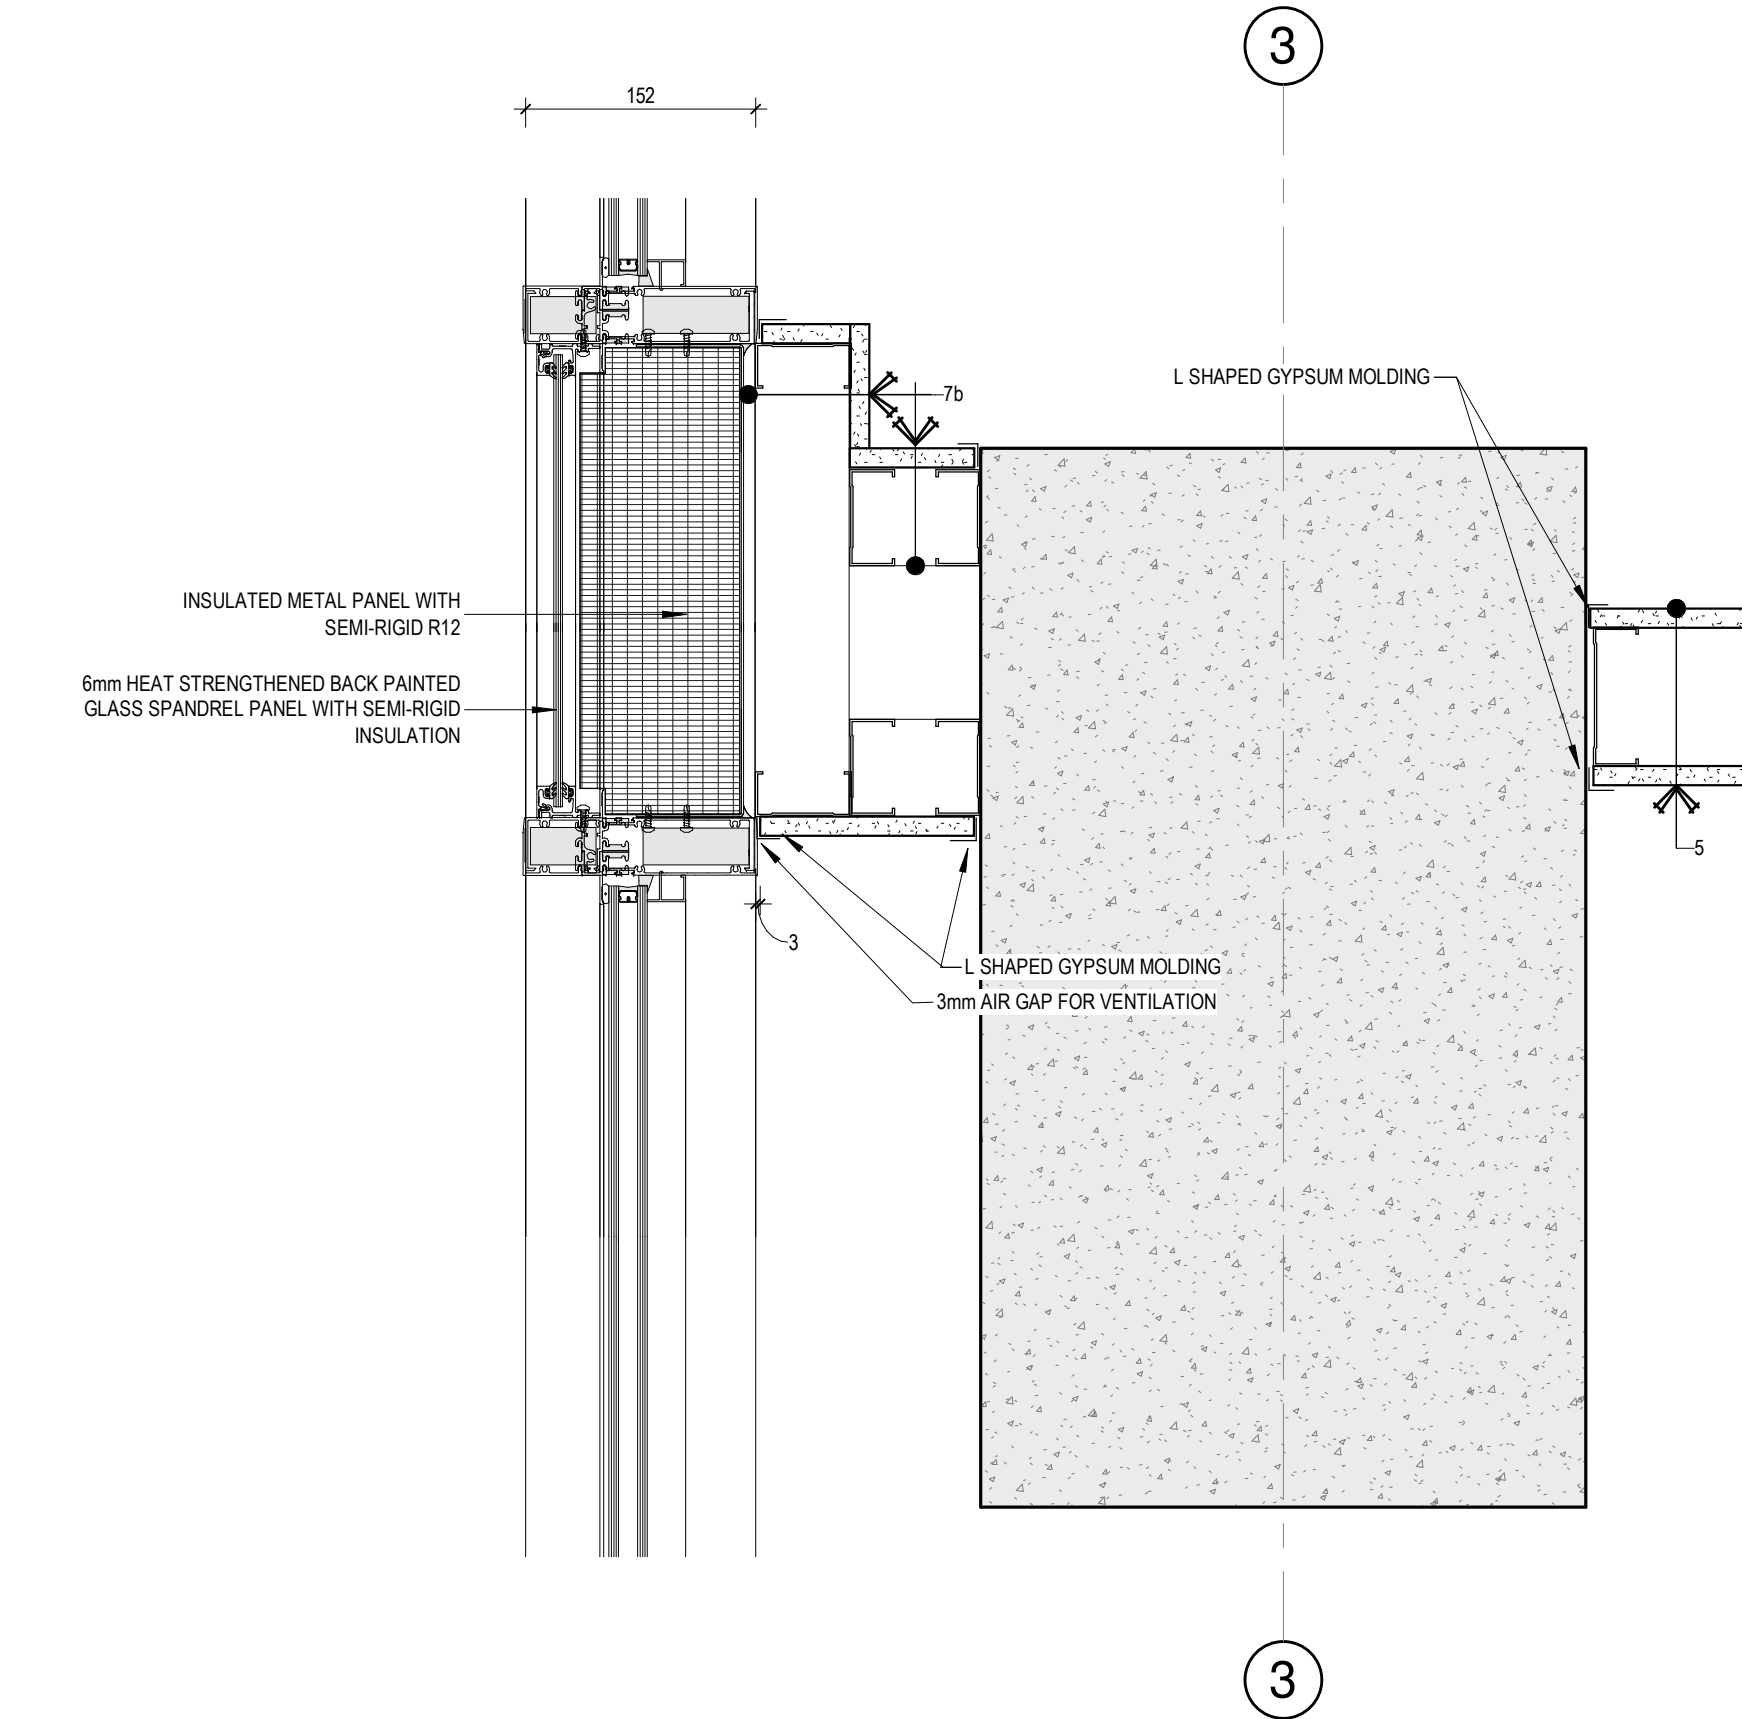


9 DETAIL PLAN_ COLUMN JUNCTION WITH SPANDREL PANEL 1
1:5

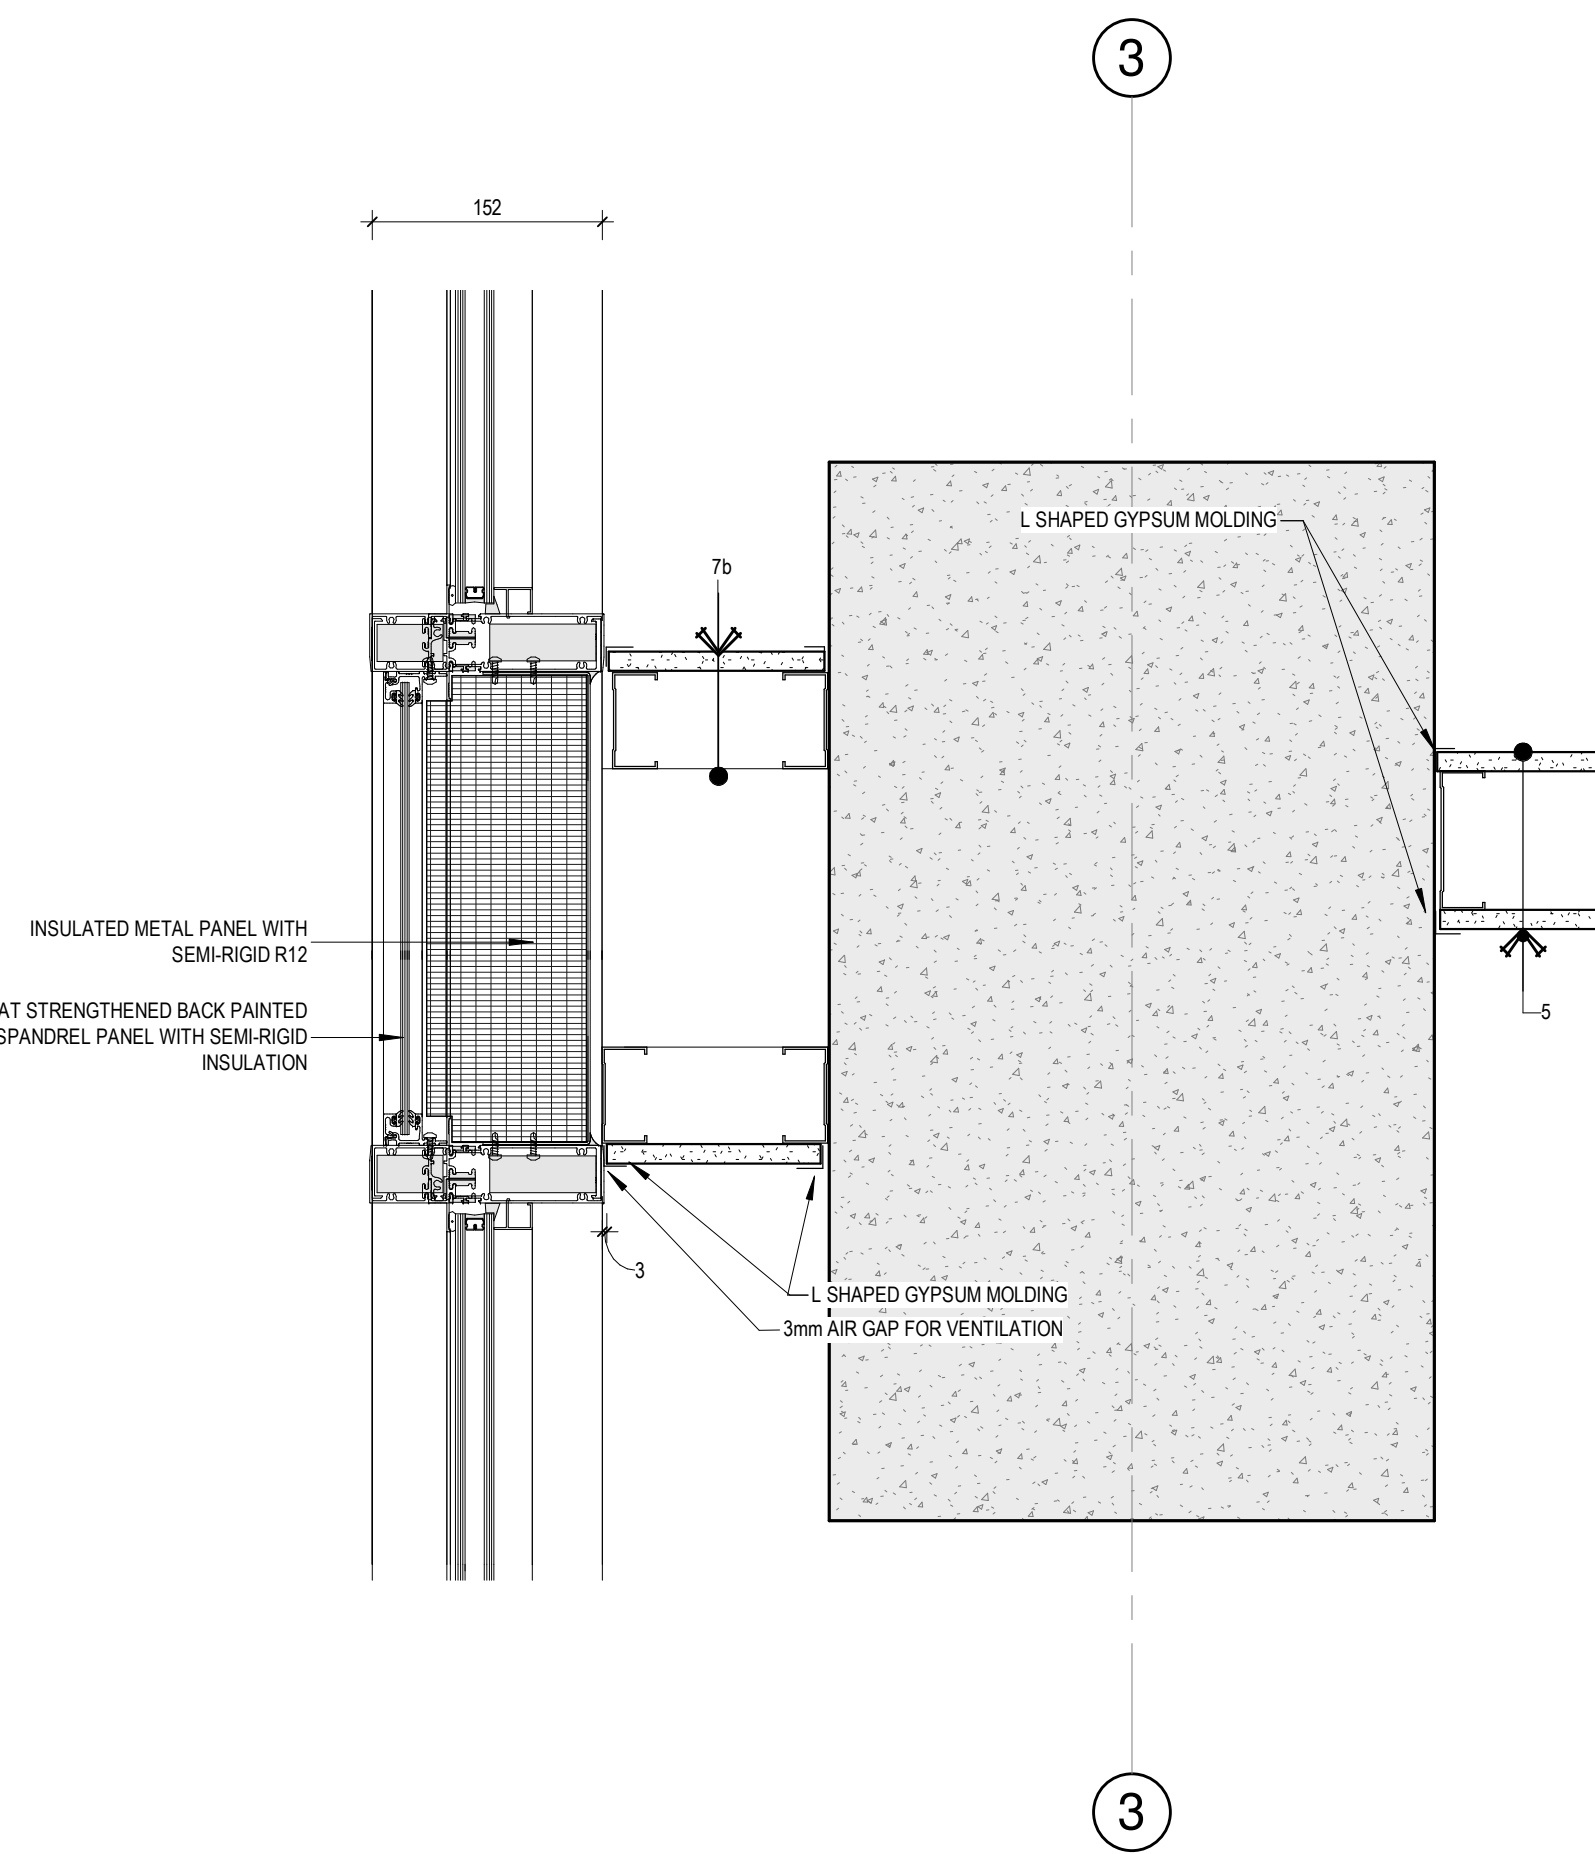


10 DETAIL PLAN_ COLUMN JUNCTION QIHT SPANDREL PANEL 2
1:5

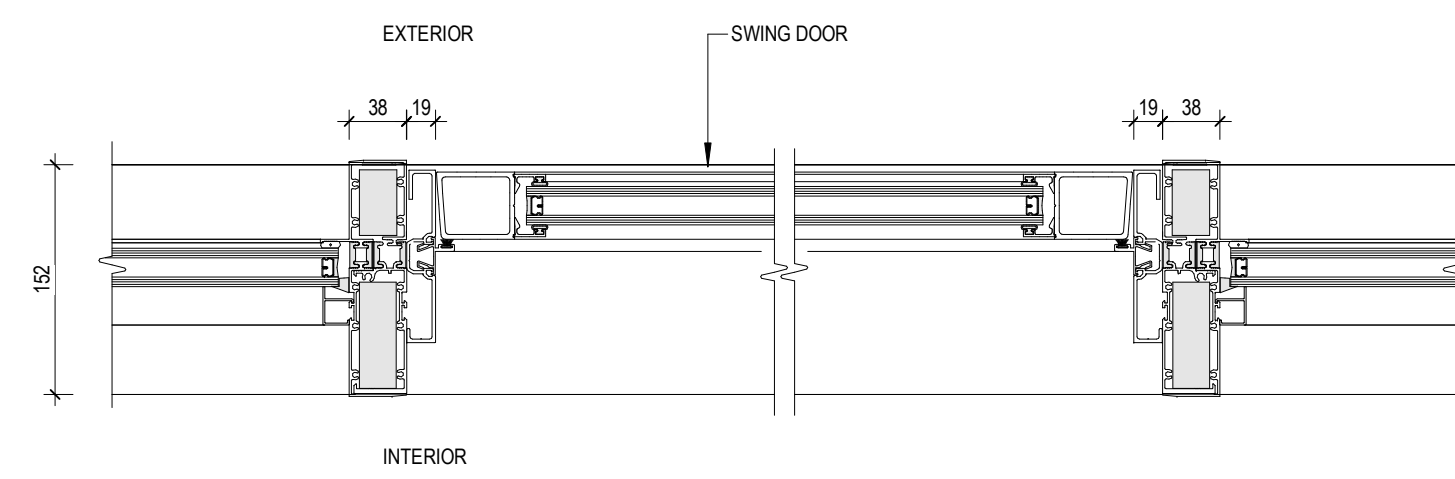


11 PLAN DETAIL_ DOOR JAMB
1:5

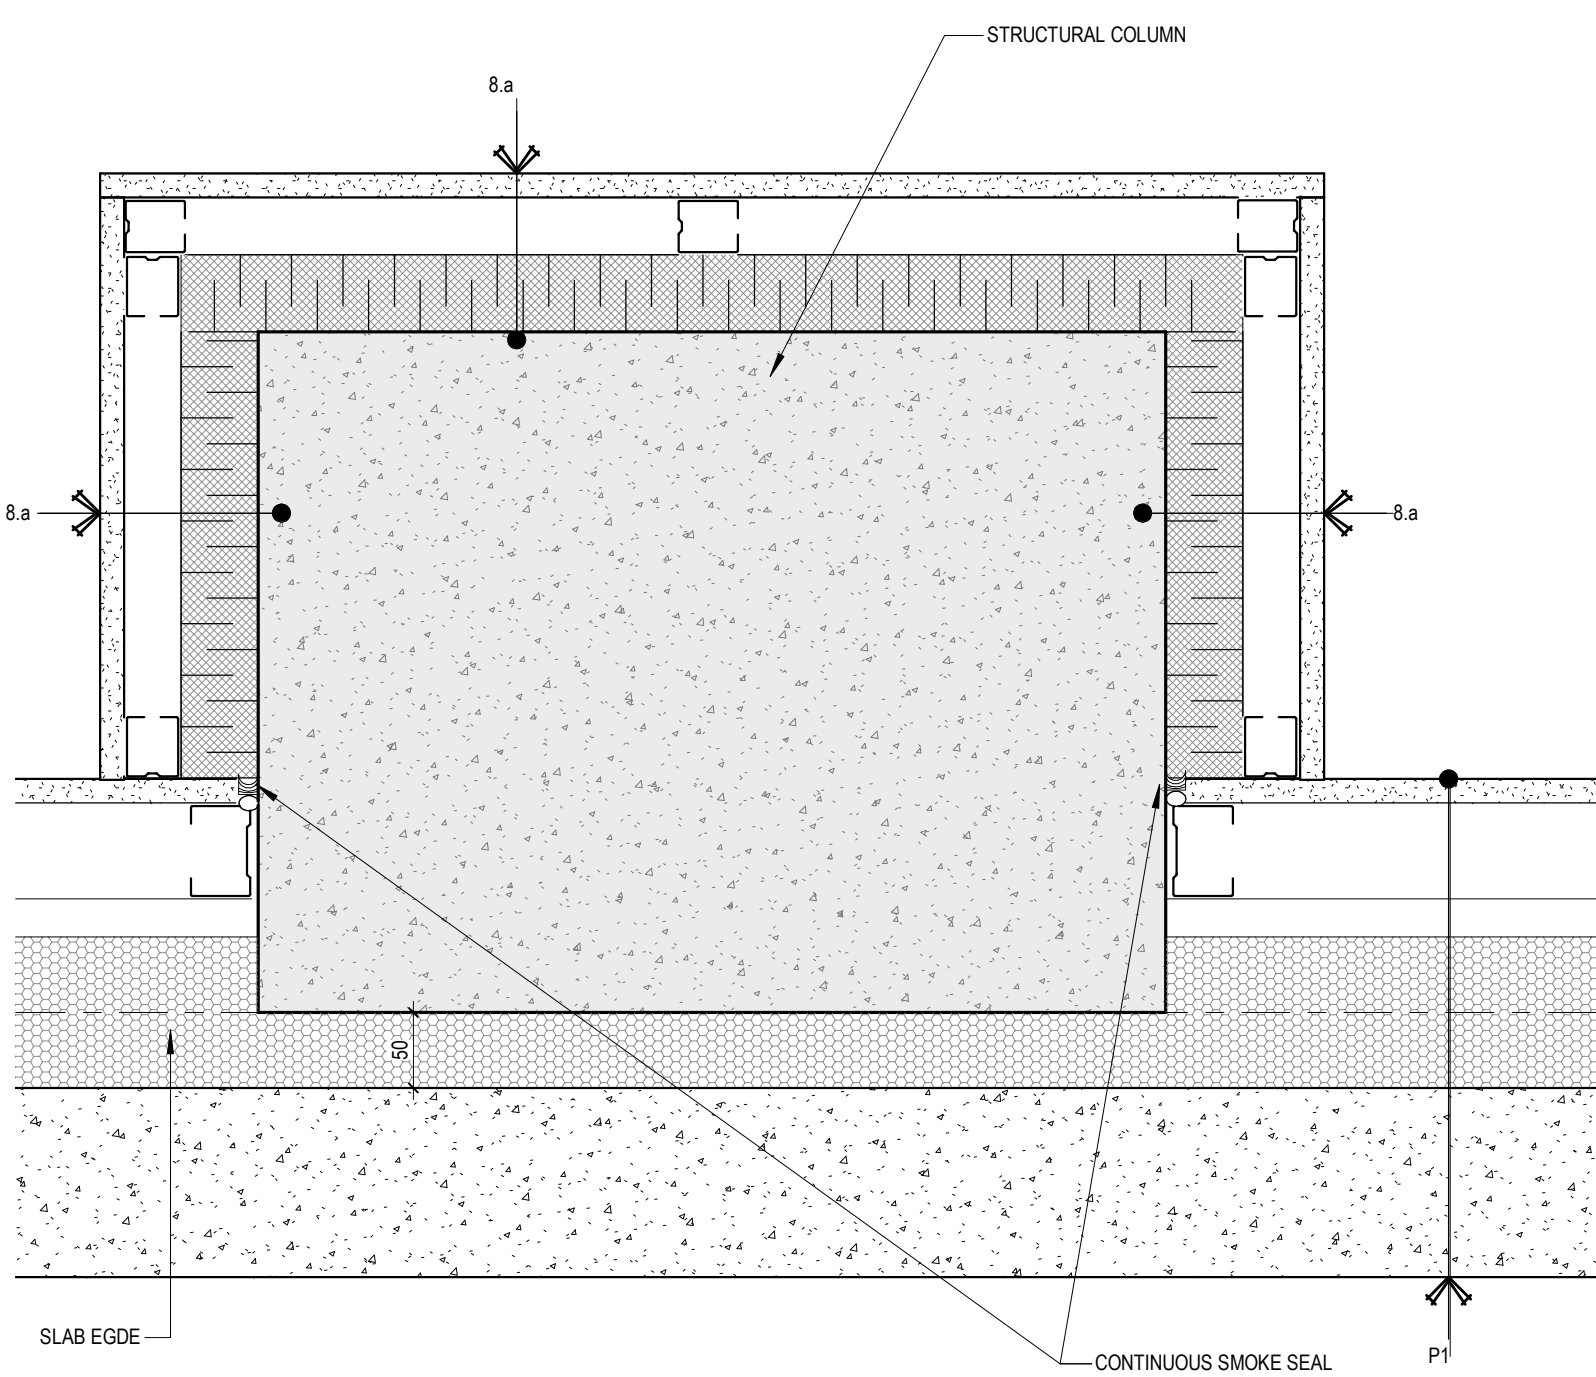


13 DETAIL PLAN_ COLUMN JUNCTION WITH PRECAST PANEL
1:5

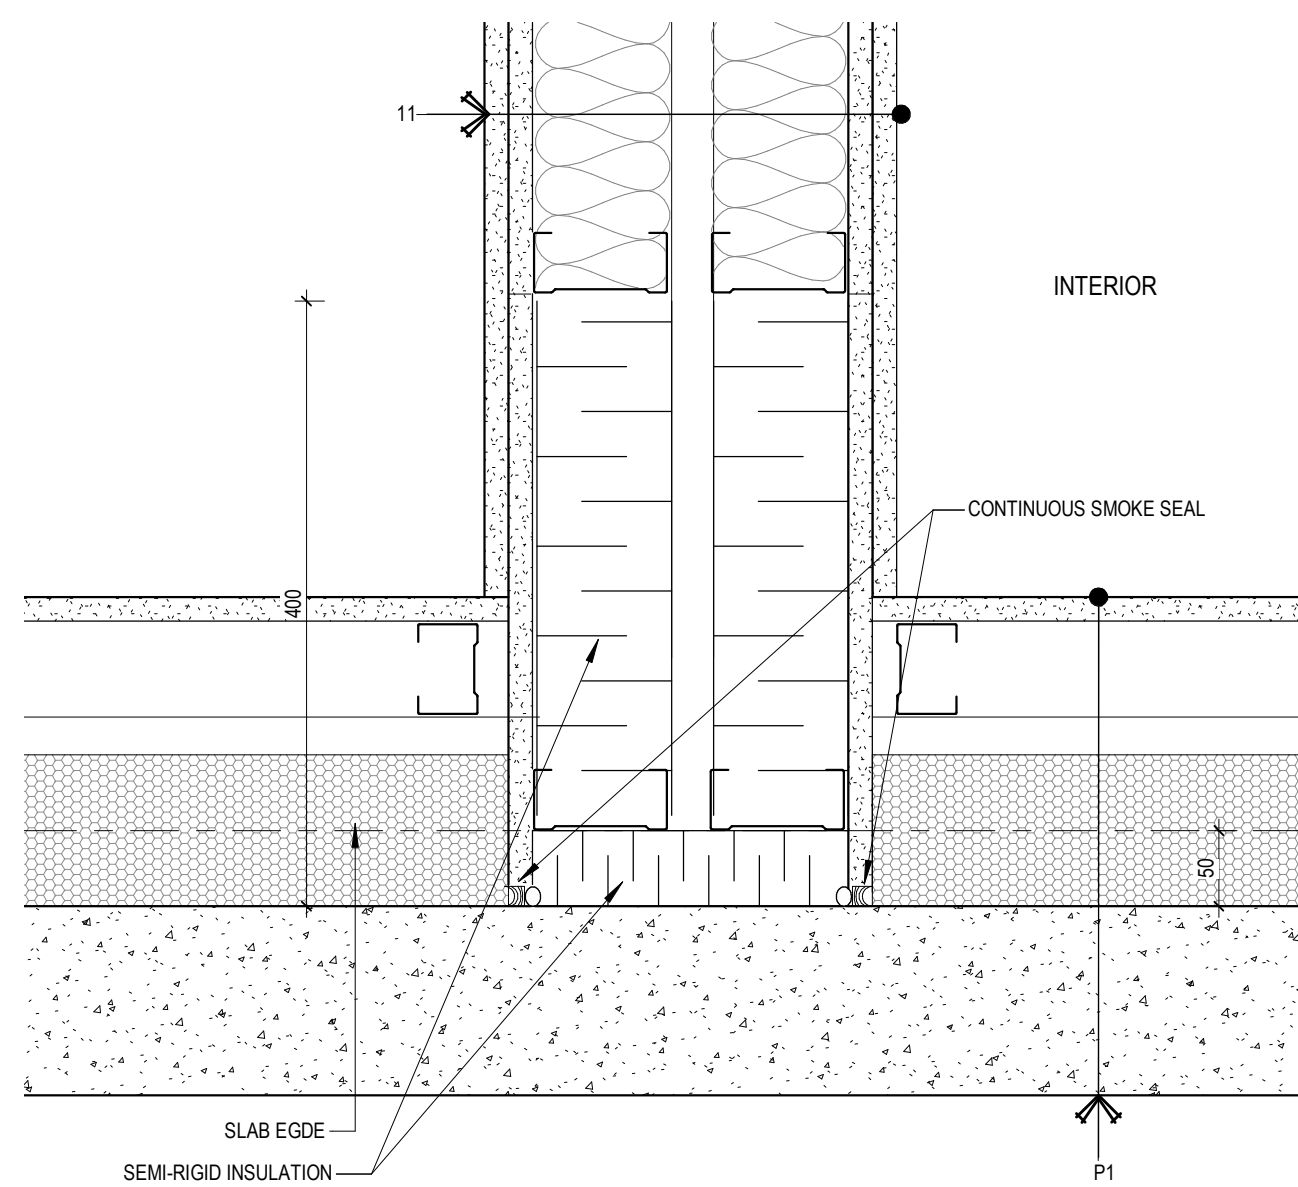


14 DETAIL PLAN_ PARTY WALL JUNCTION WITH PRECAST PANEL
1:5

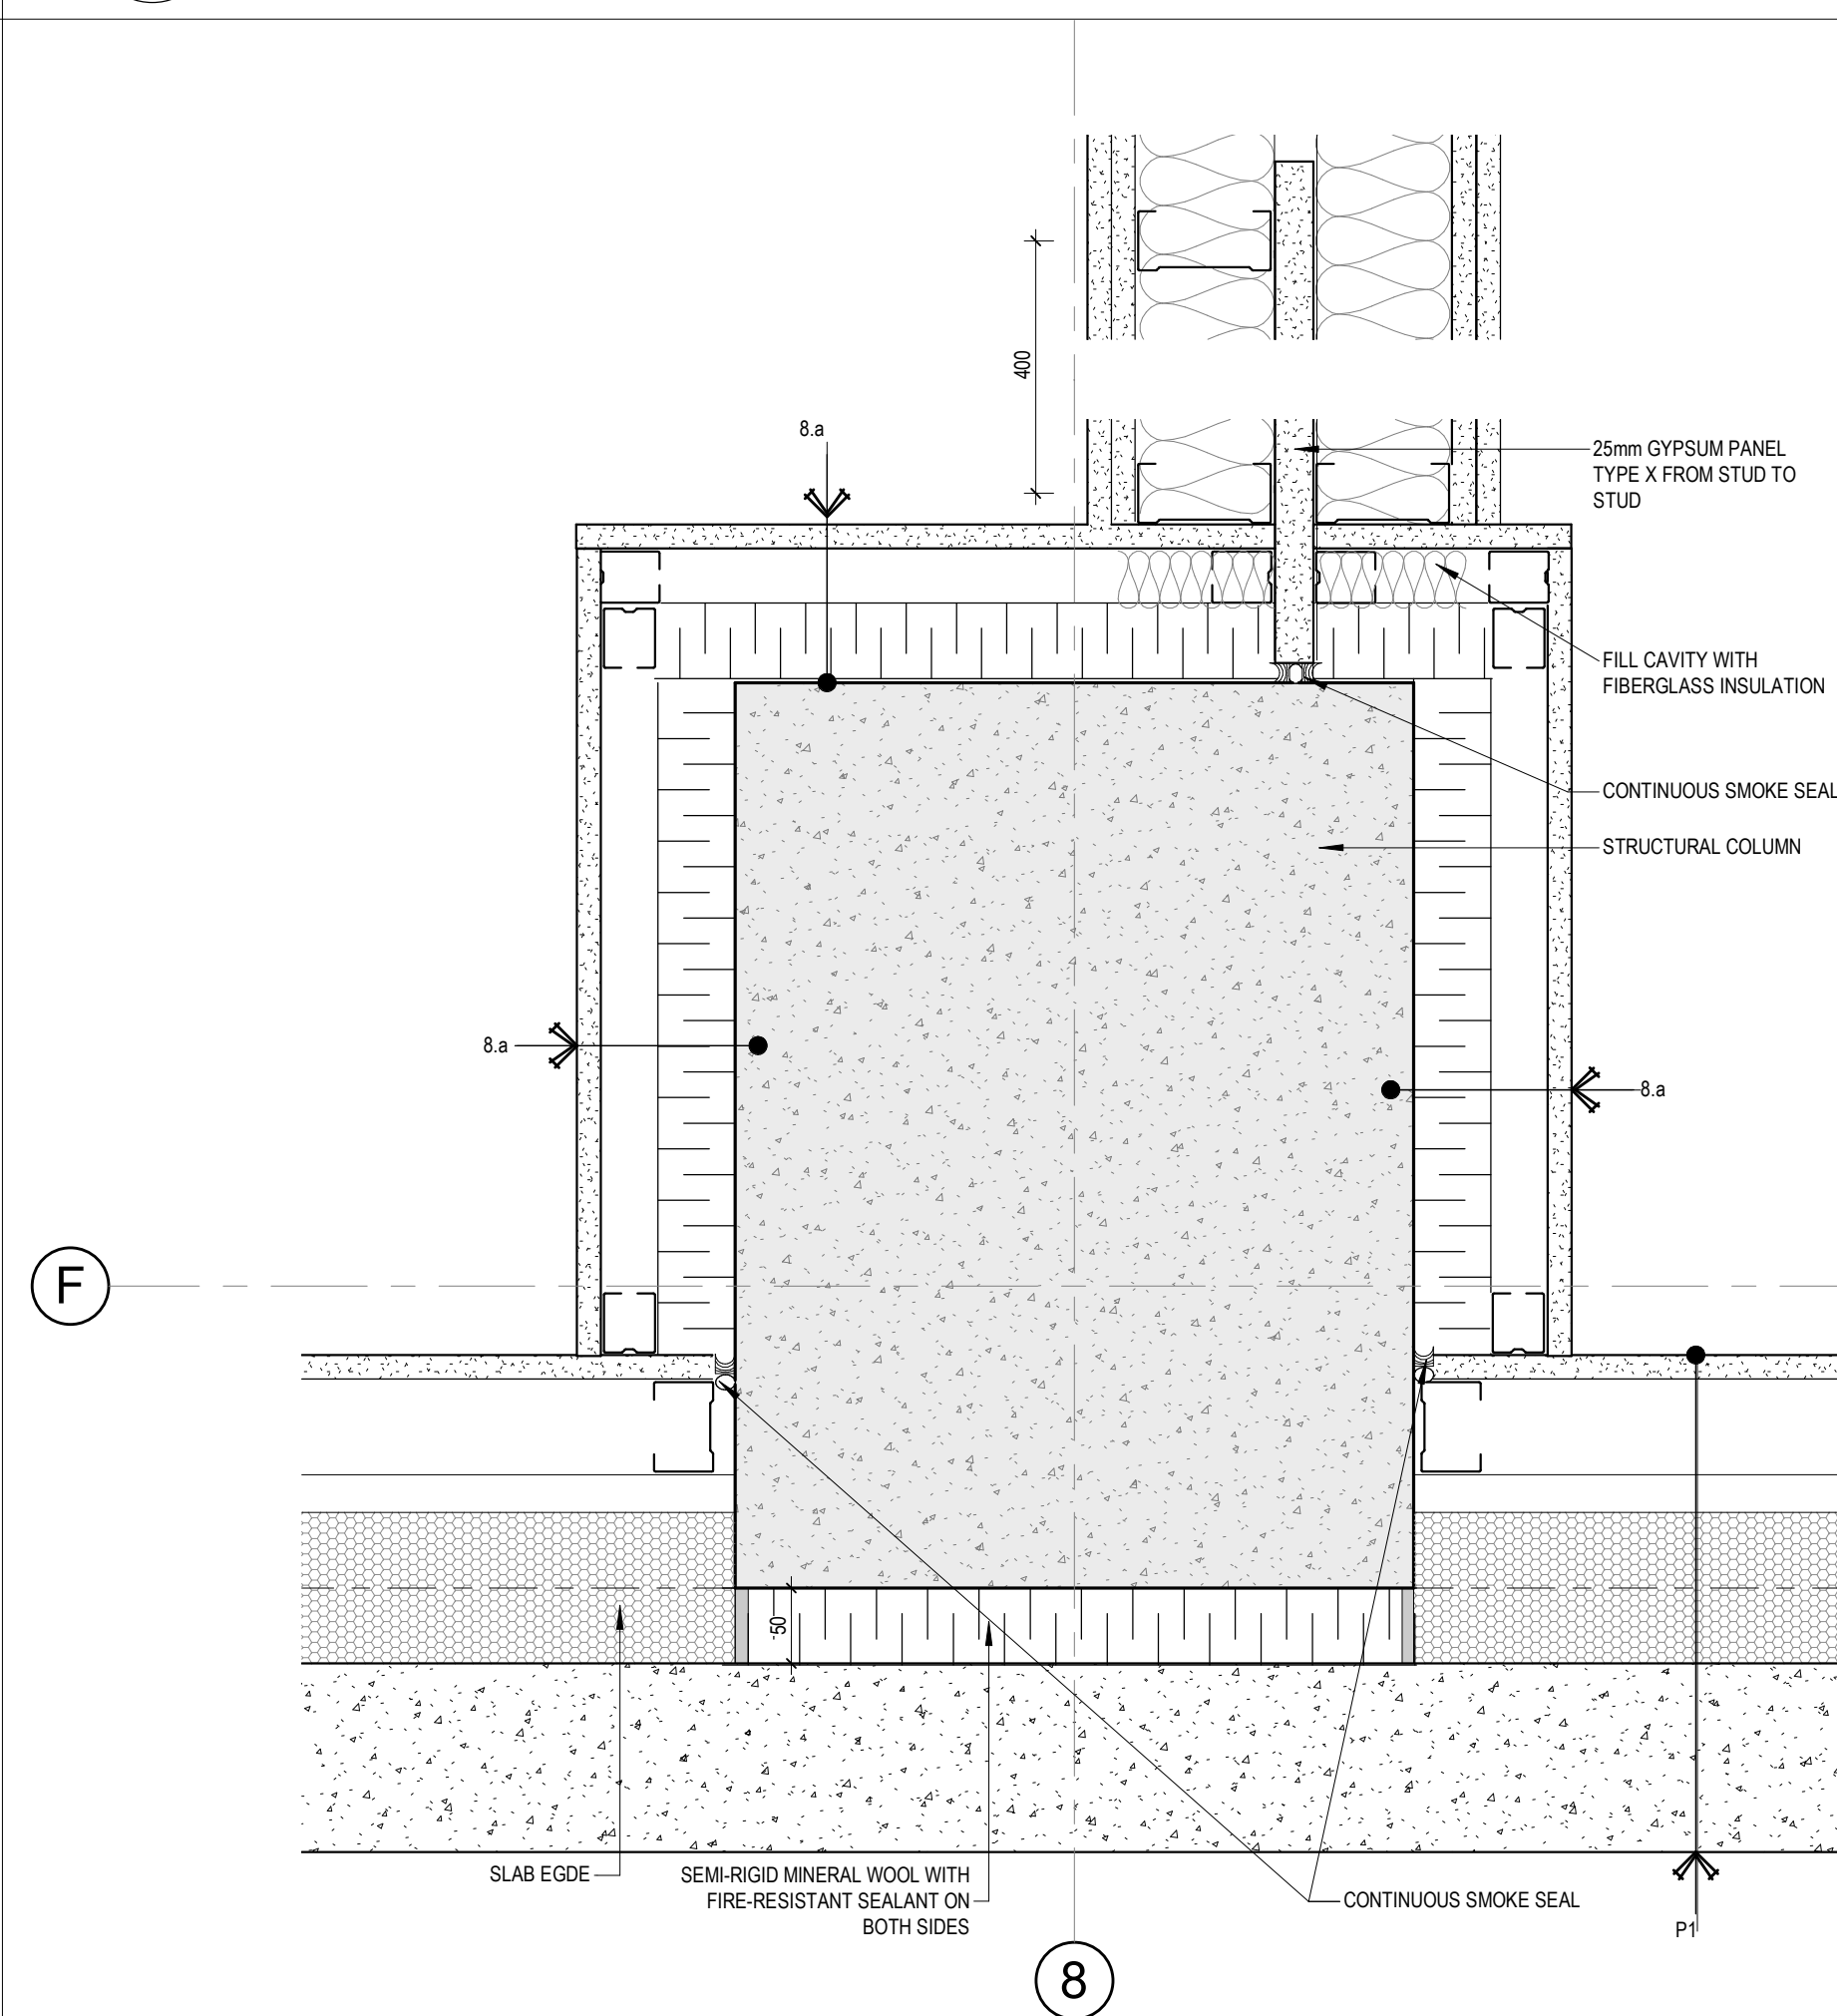


15 PLAN DETAIL_ COLUMN JUNCTION WITH PARTY WALL AND PRECAST
1:5

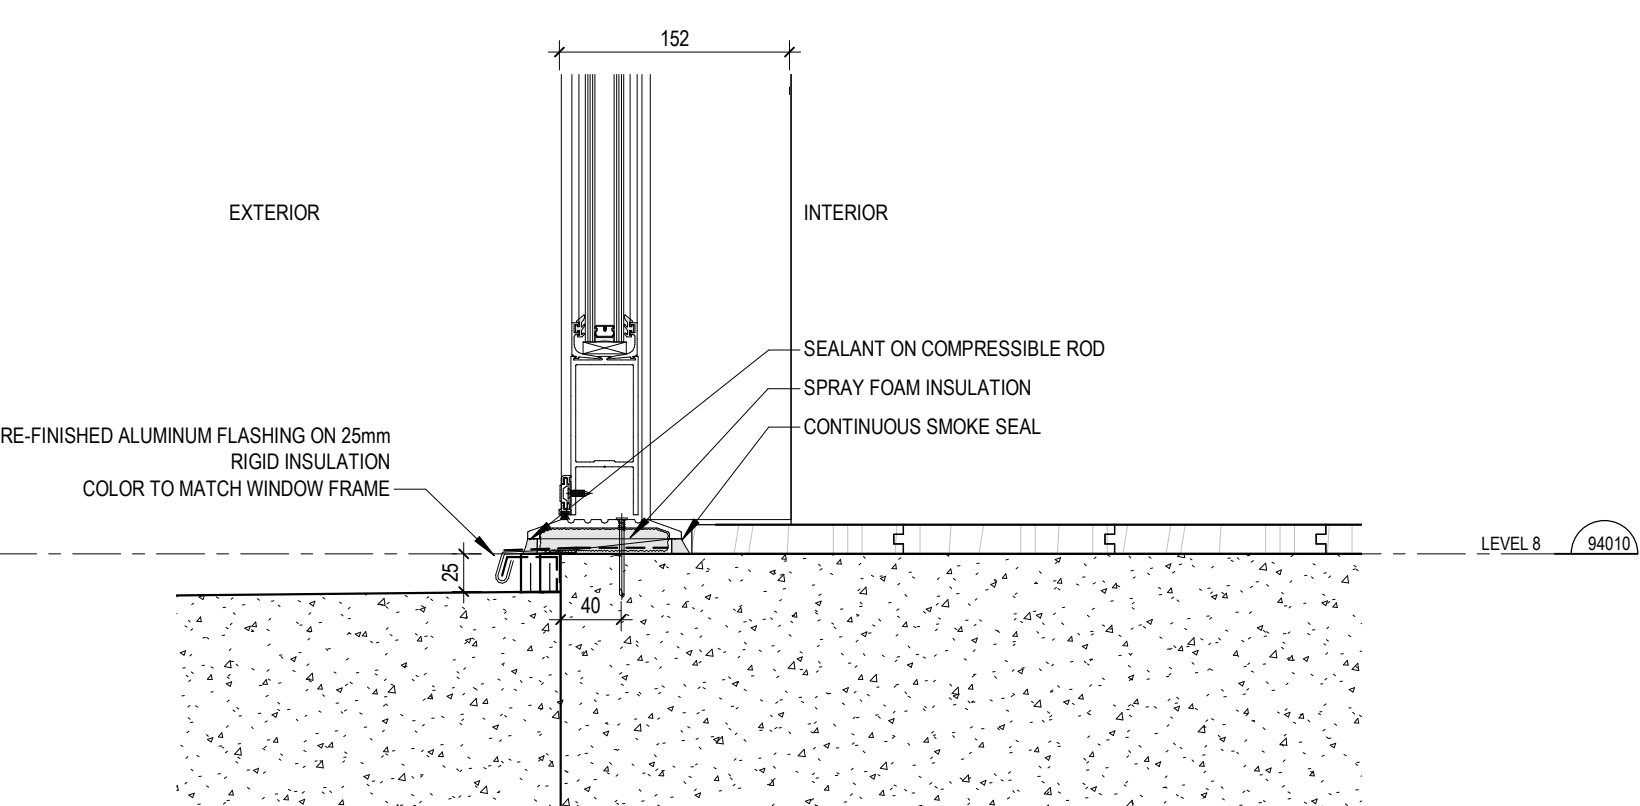


12 WINDOW WALL DOOR SILL
1:5

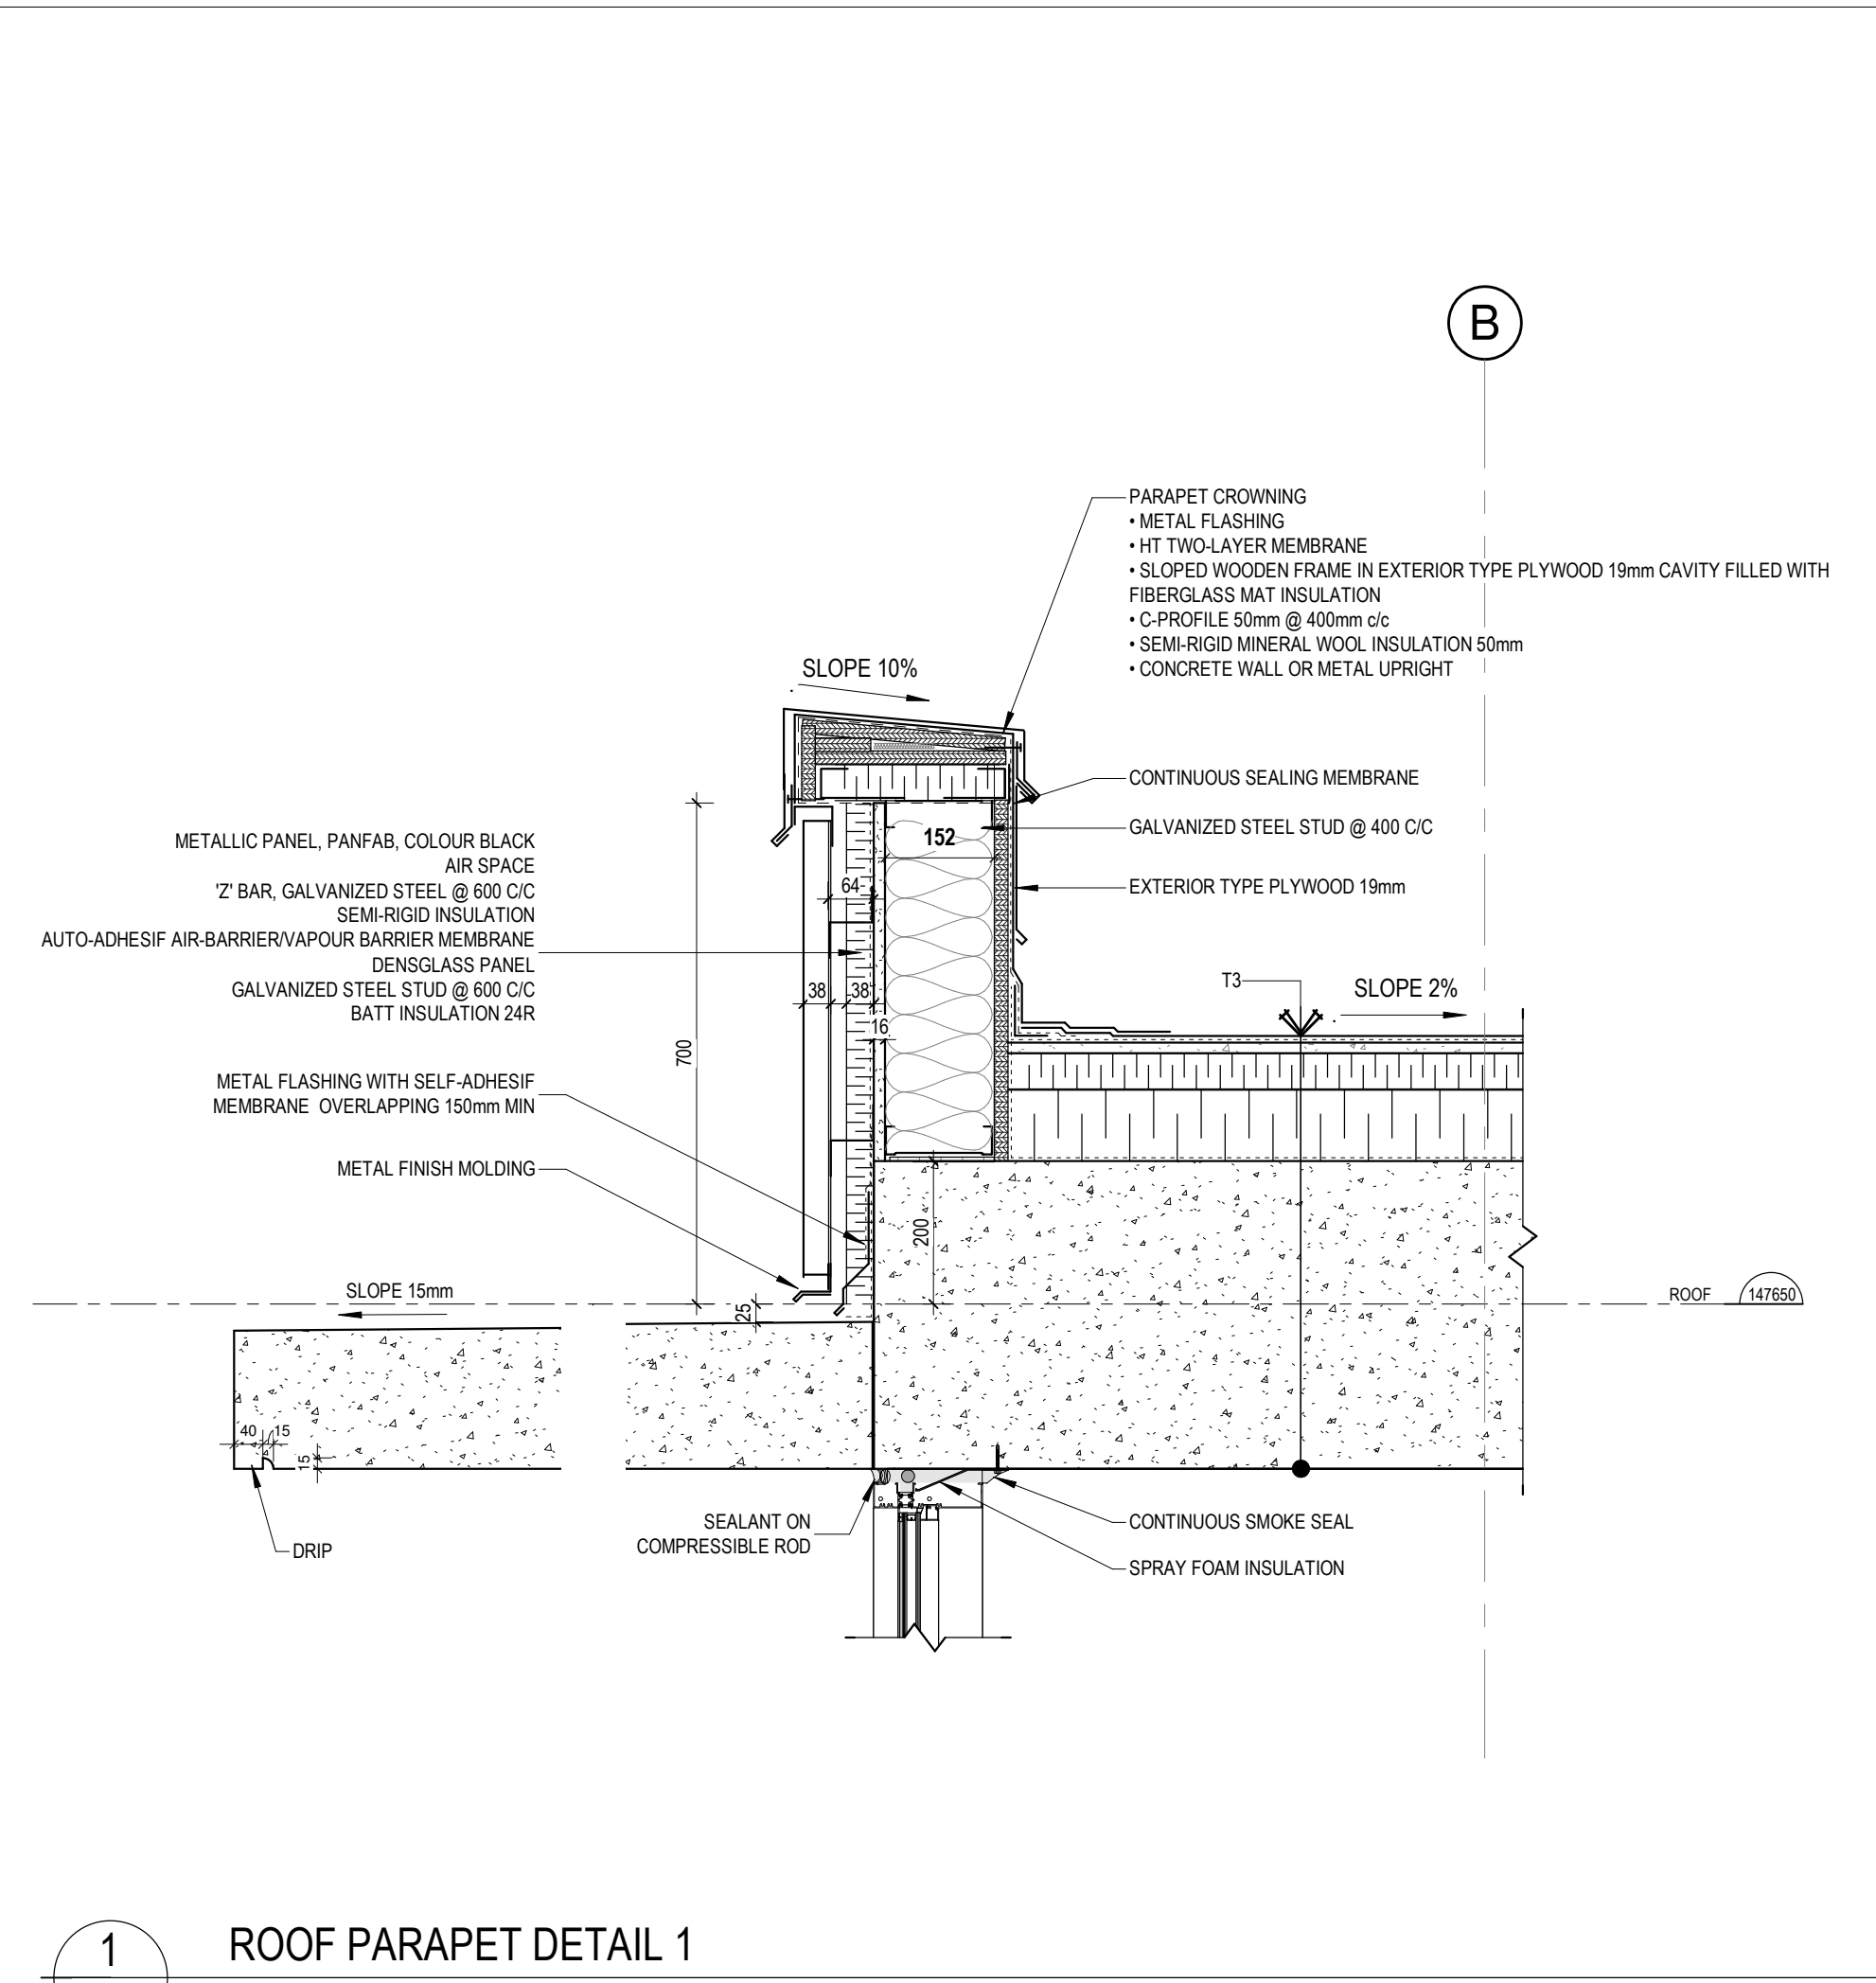


1 ROOF PARAPET DETAIL 1
1: 10

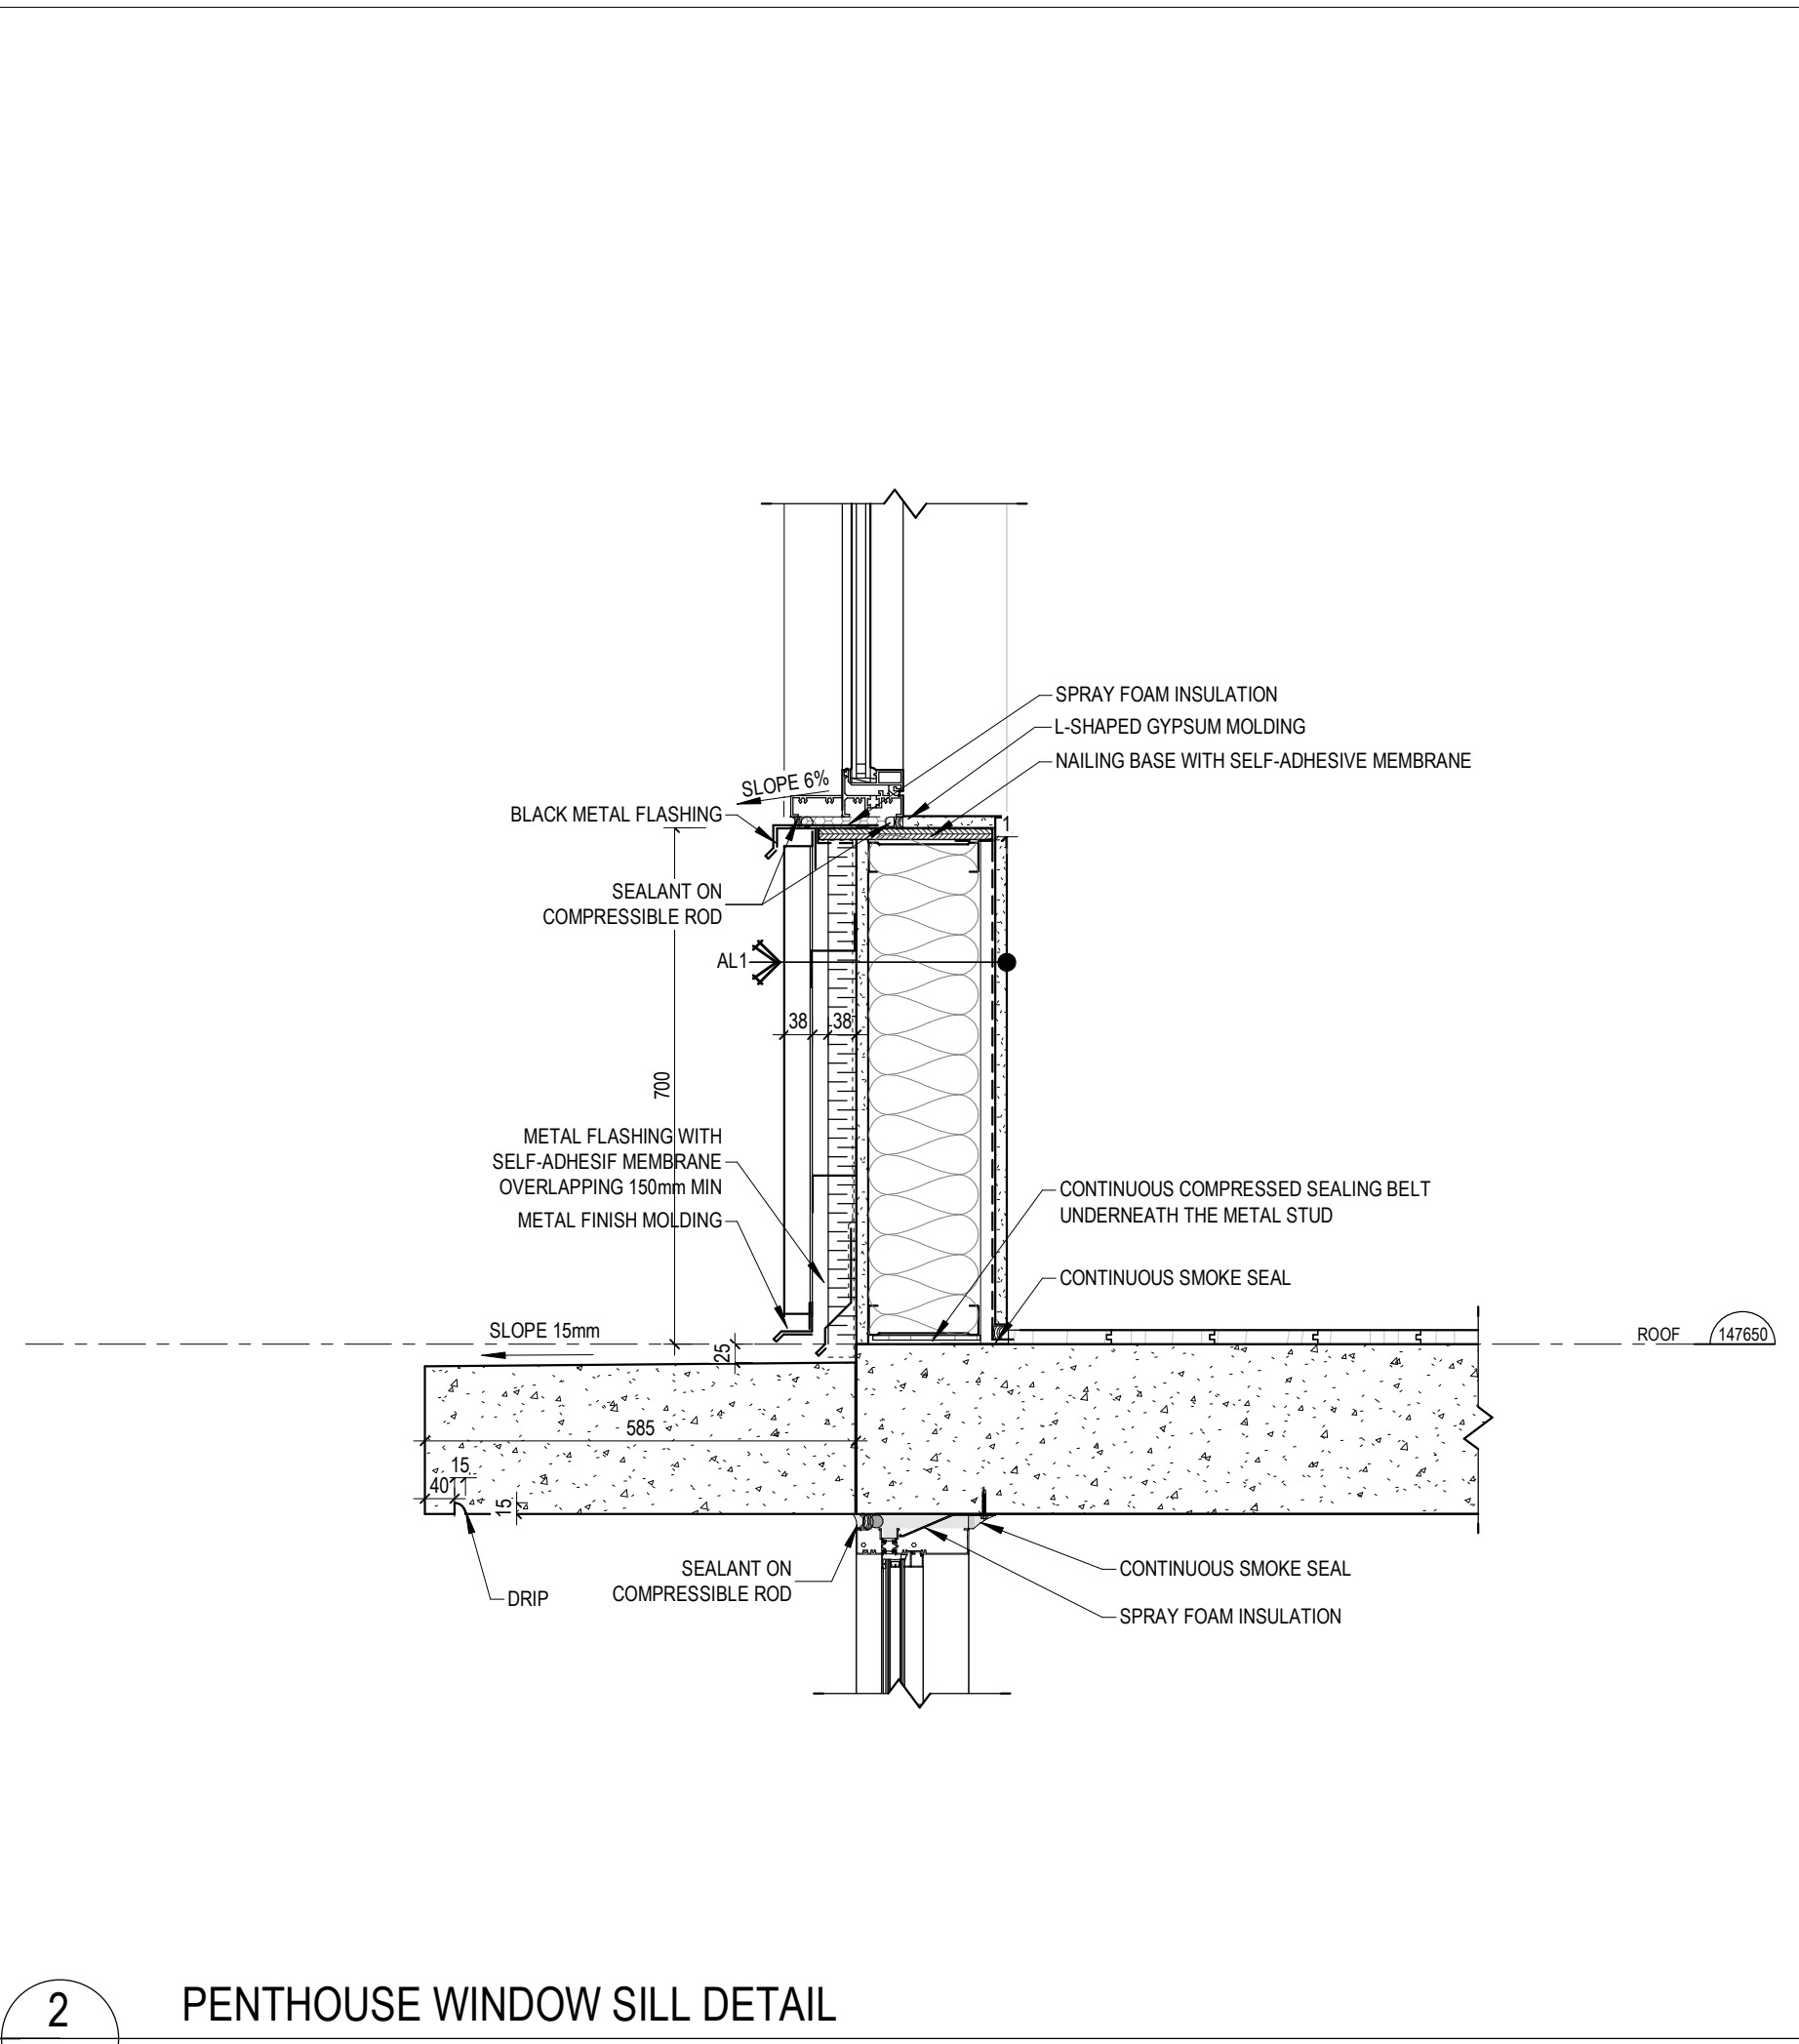


2 PENTHOUSE WINDOW SILL DETAIL
1: 10

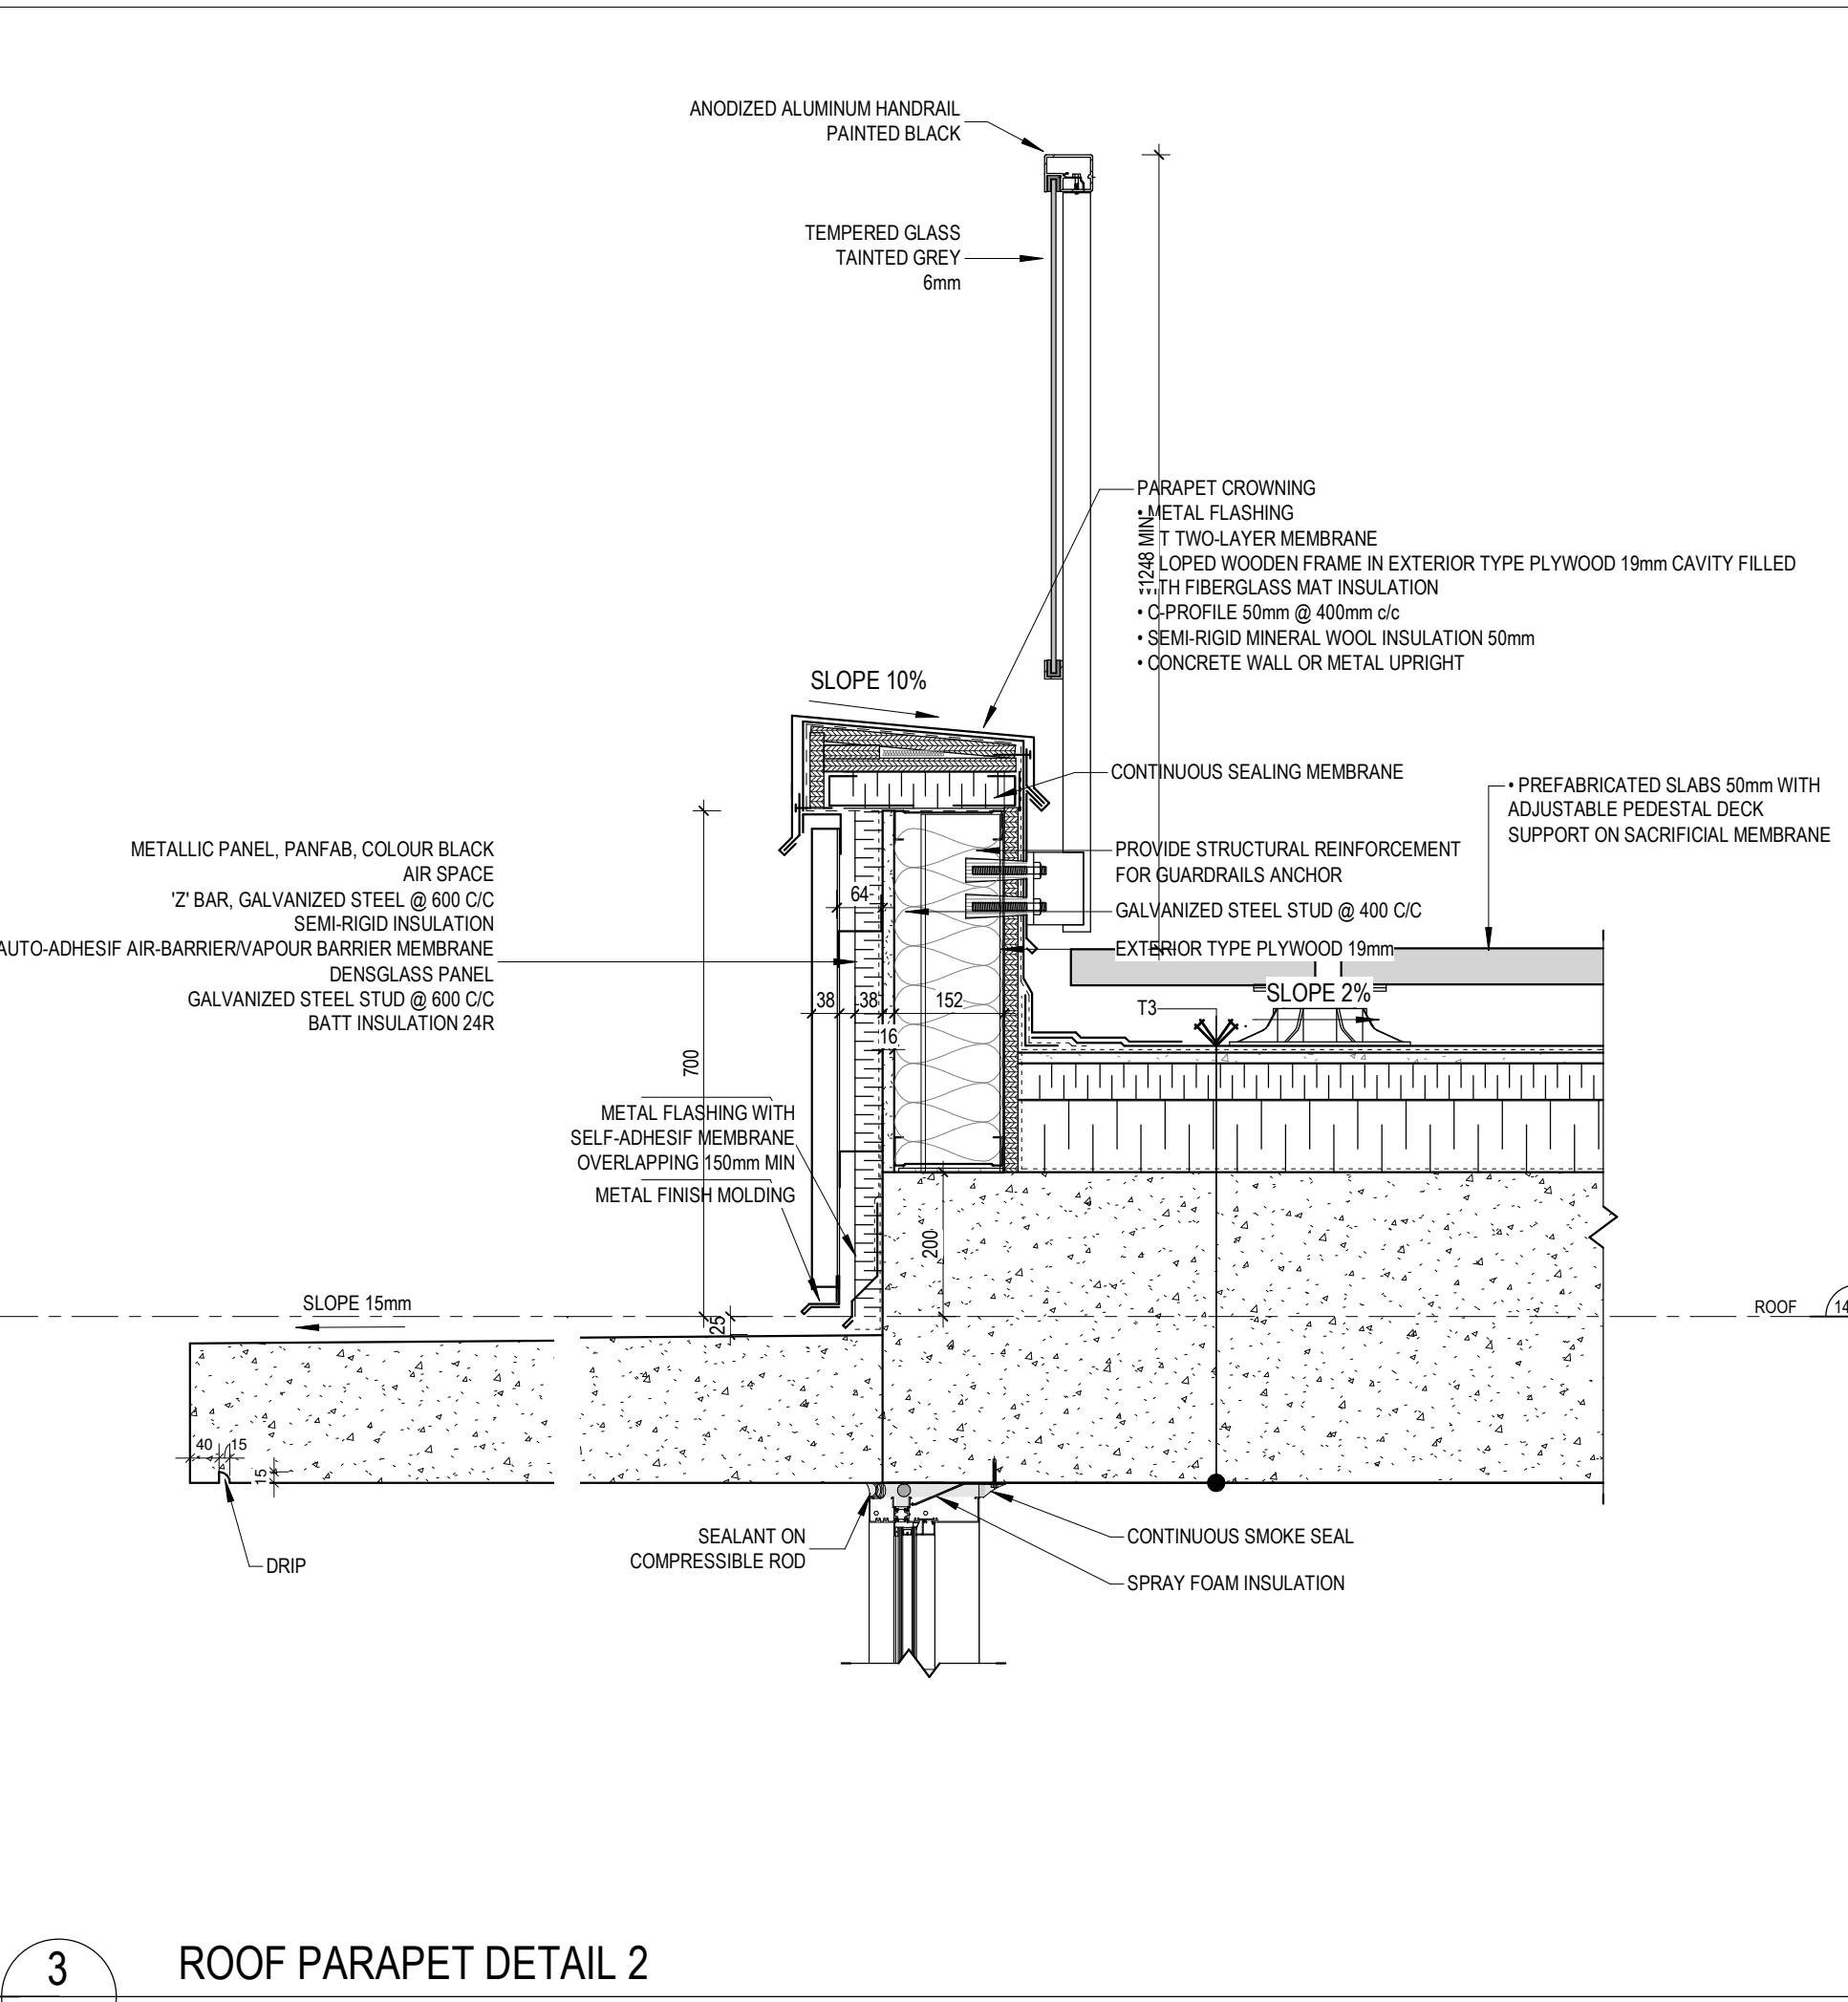


3 ROOF PARAPET DETAIL 2
1: 10

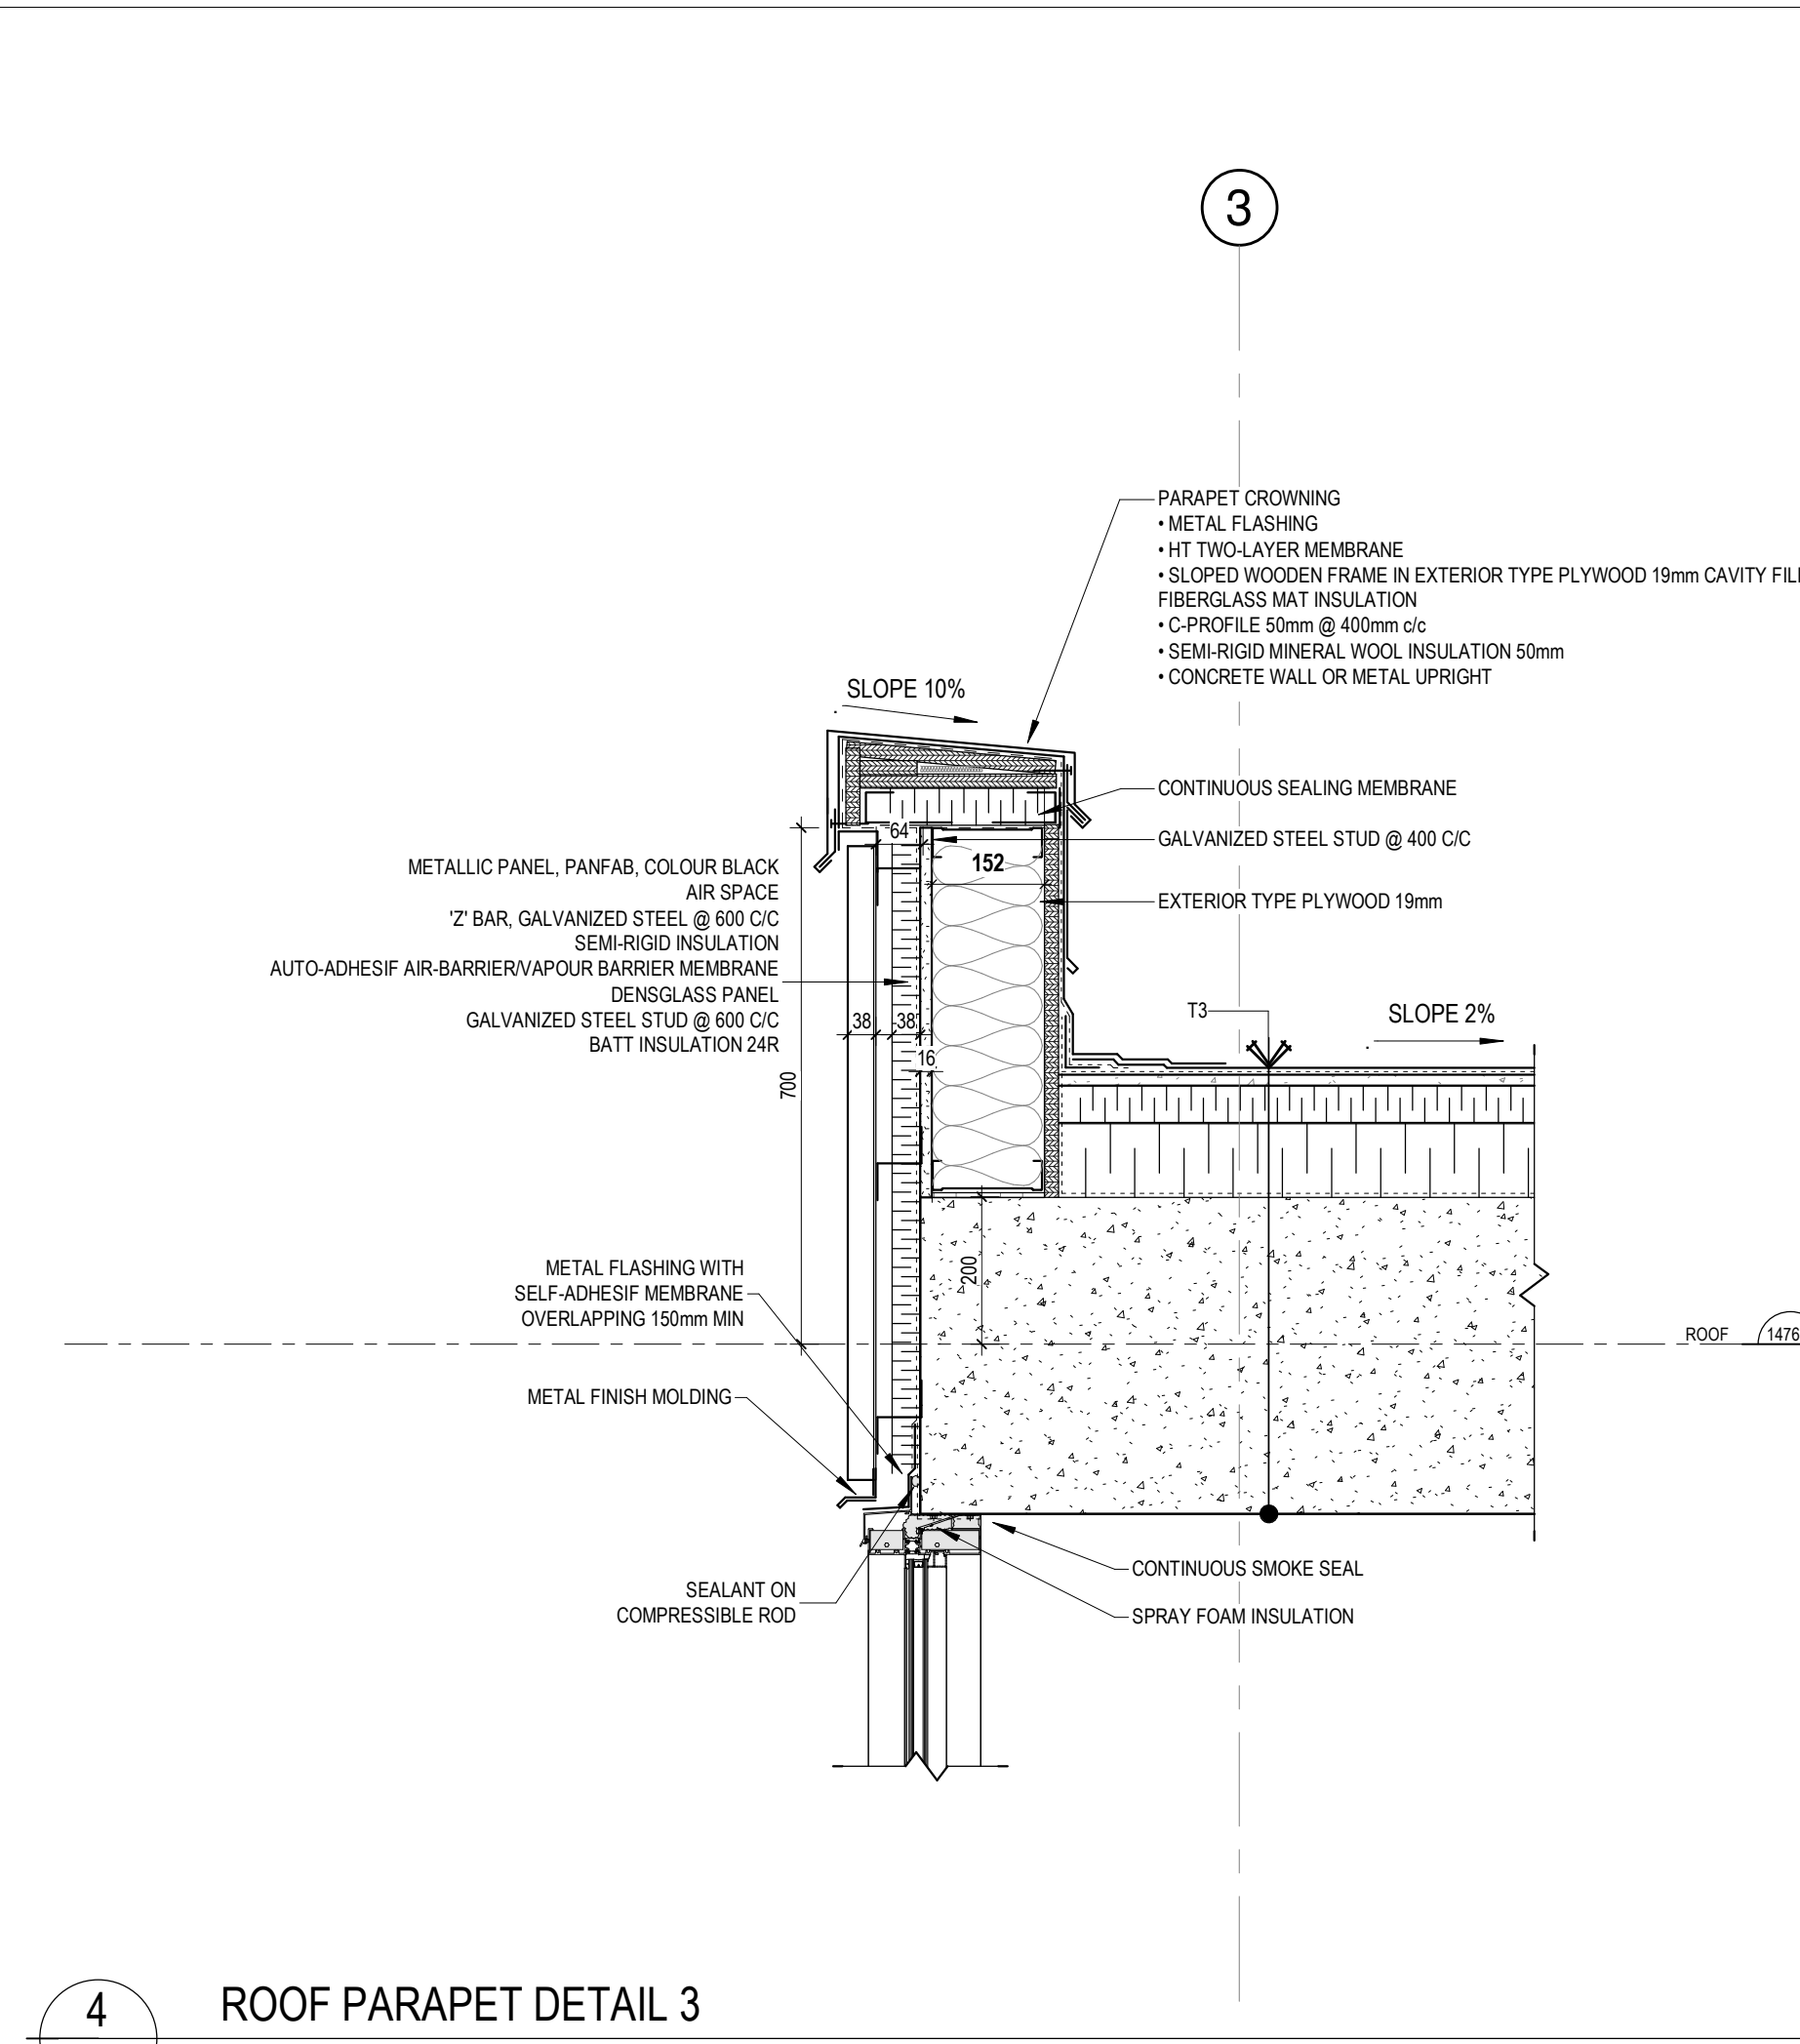


4 ROOF PARAPET DETAIL 3
1: 10

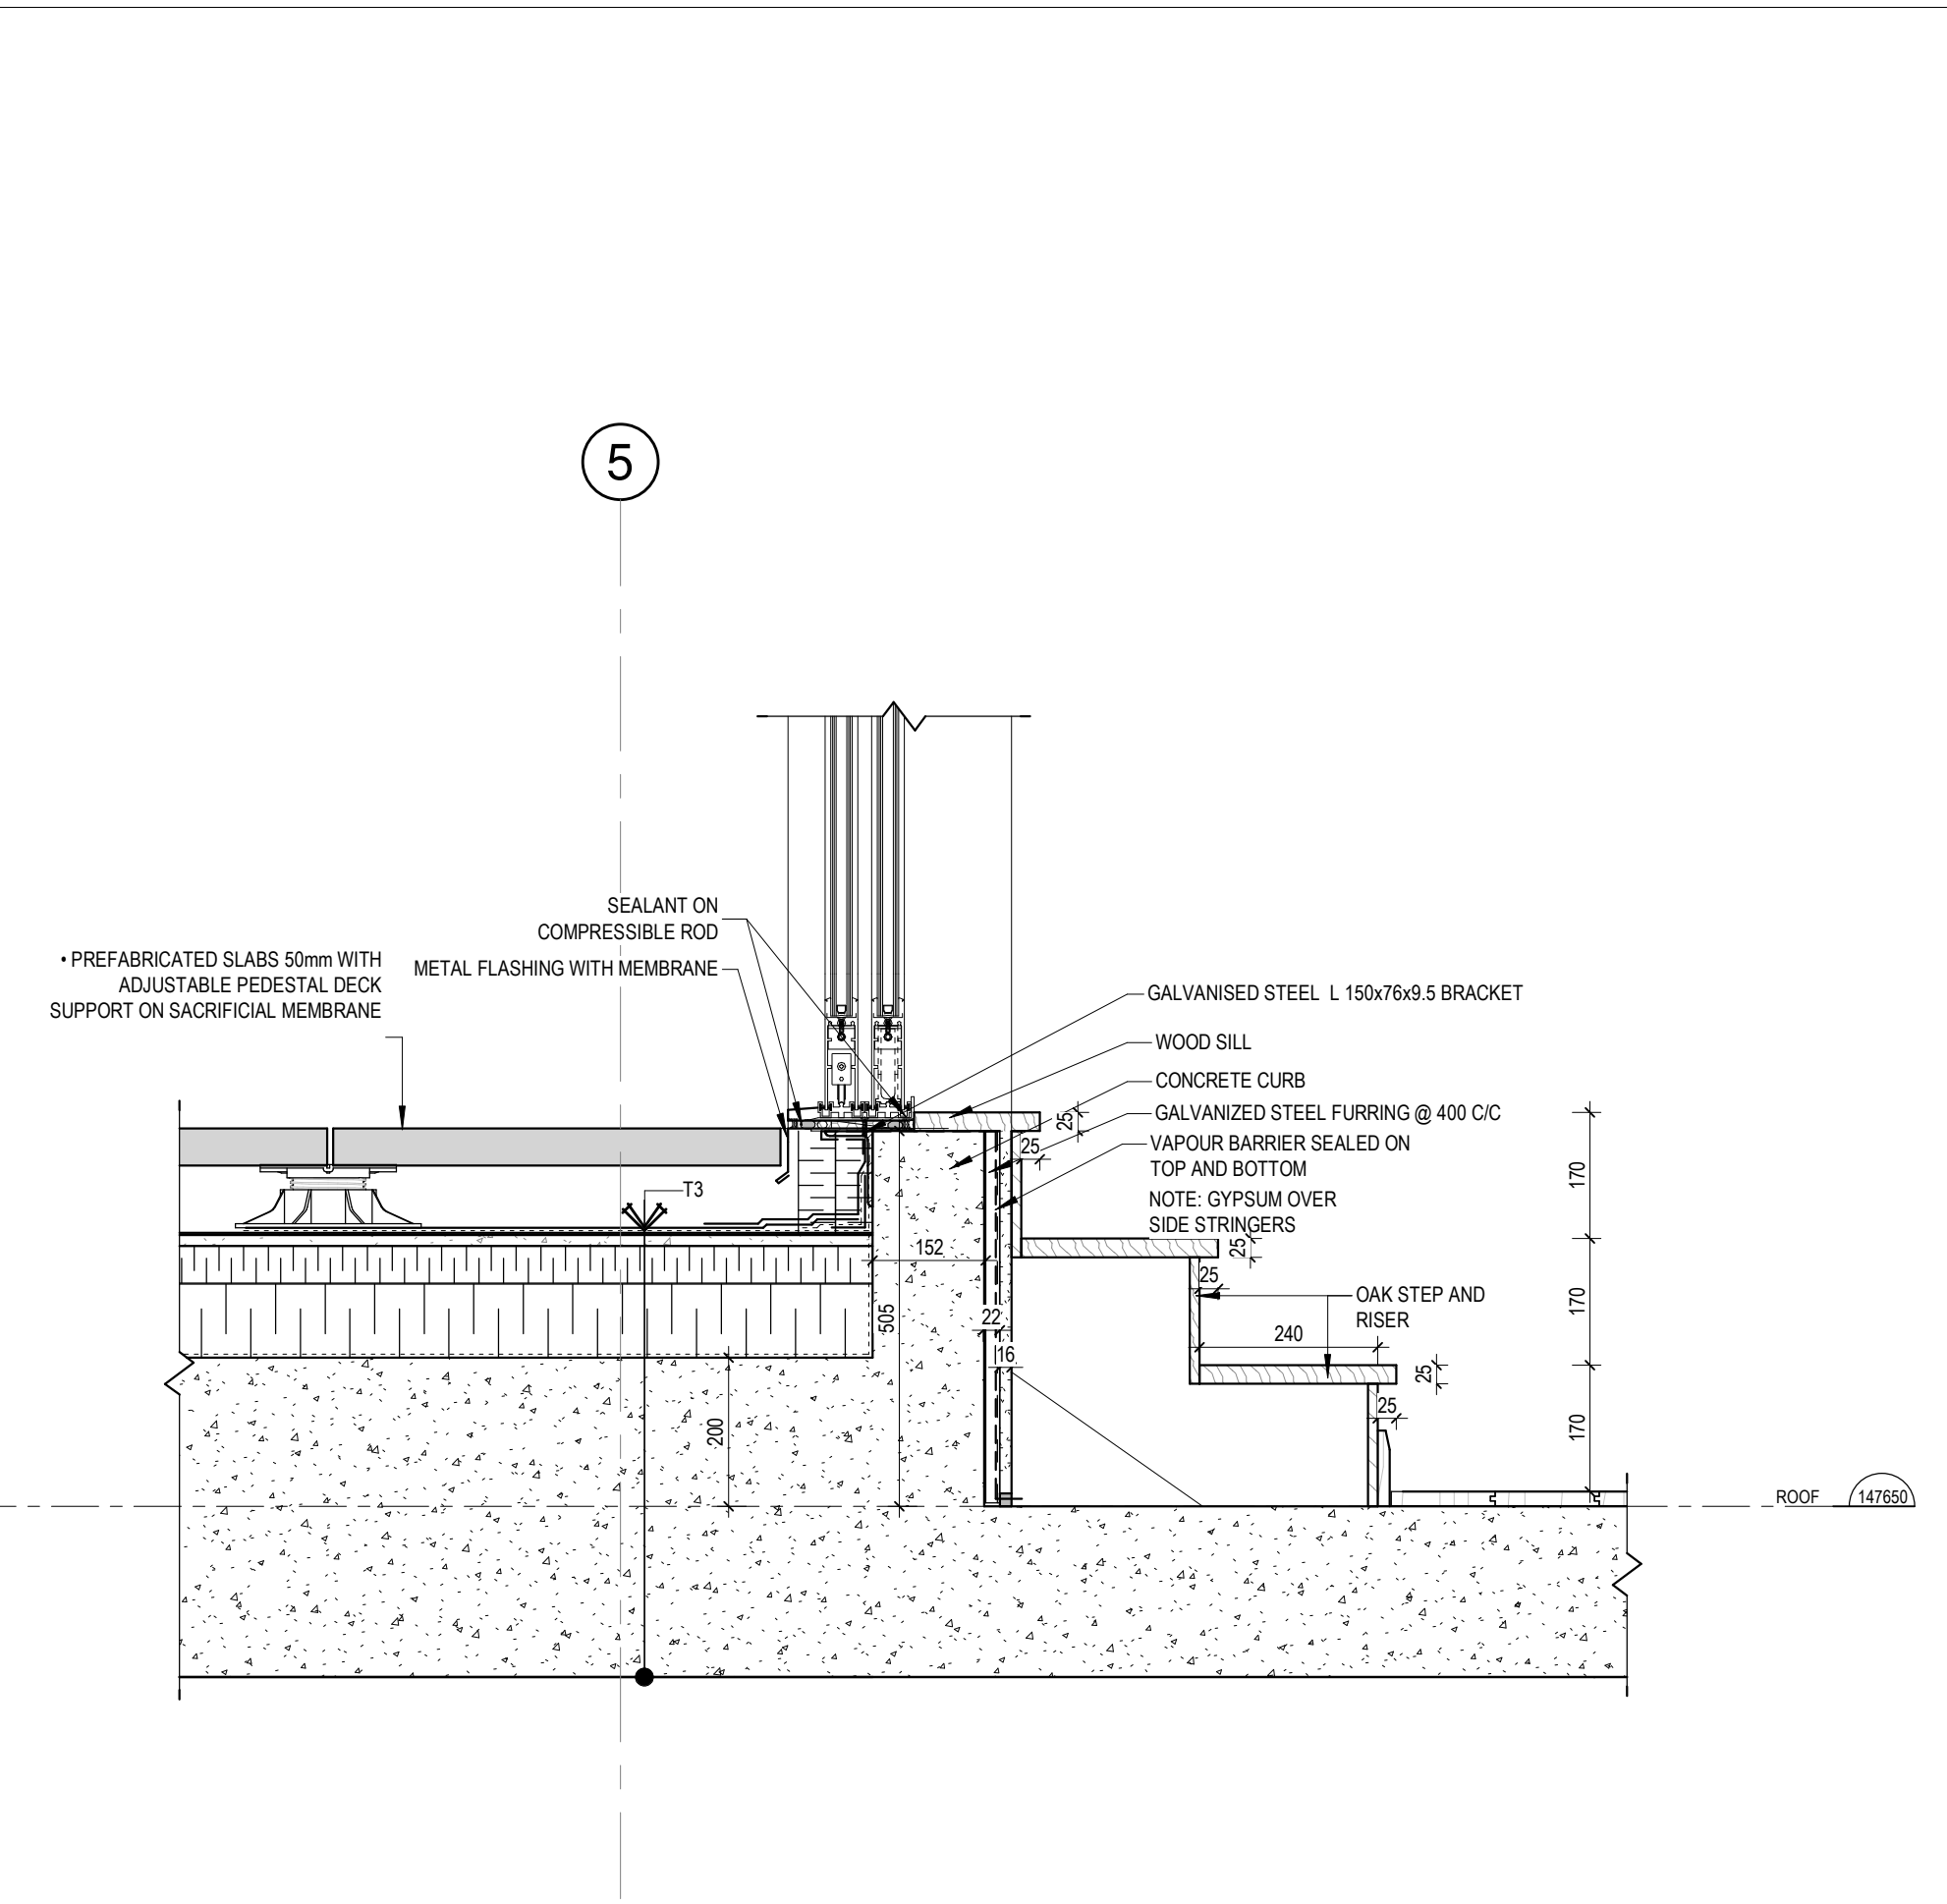


5 ROOF RESIDENTIAL TERRASSE DETAIL
1: 10

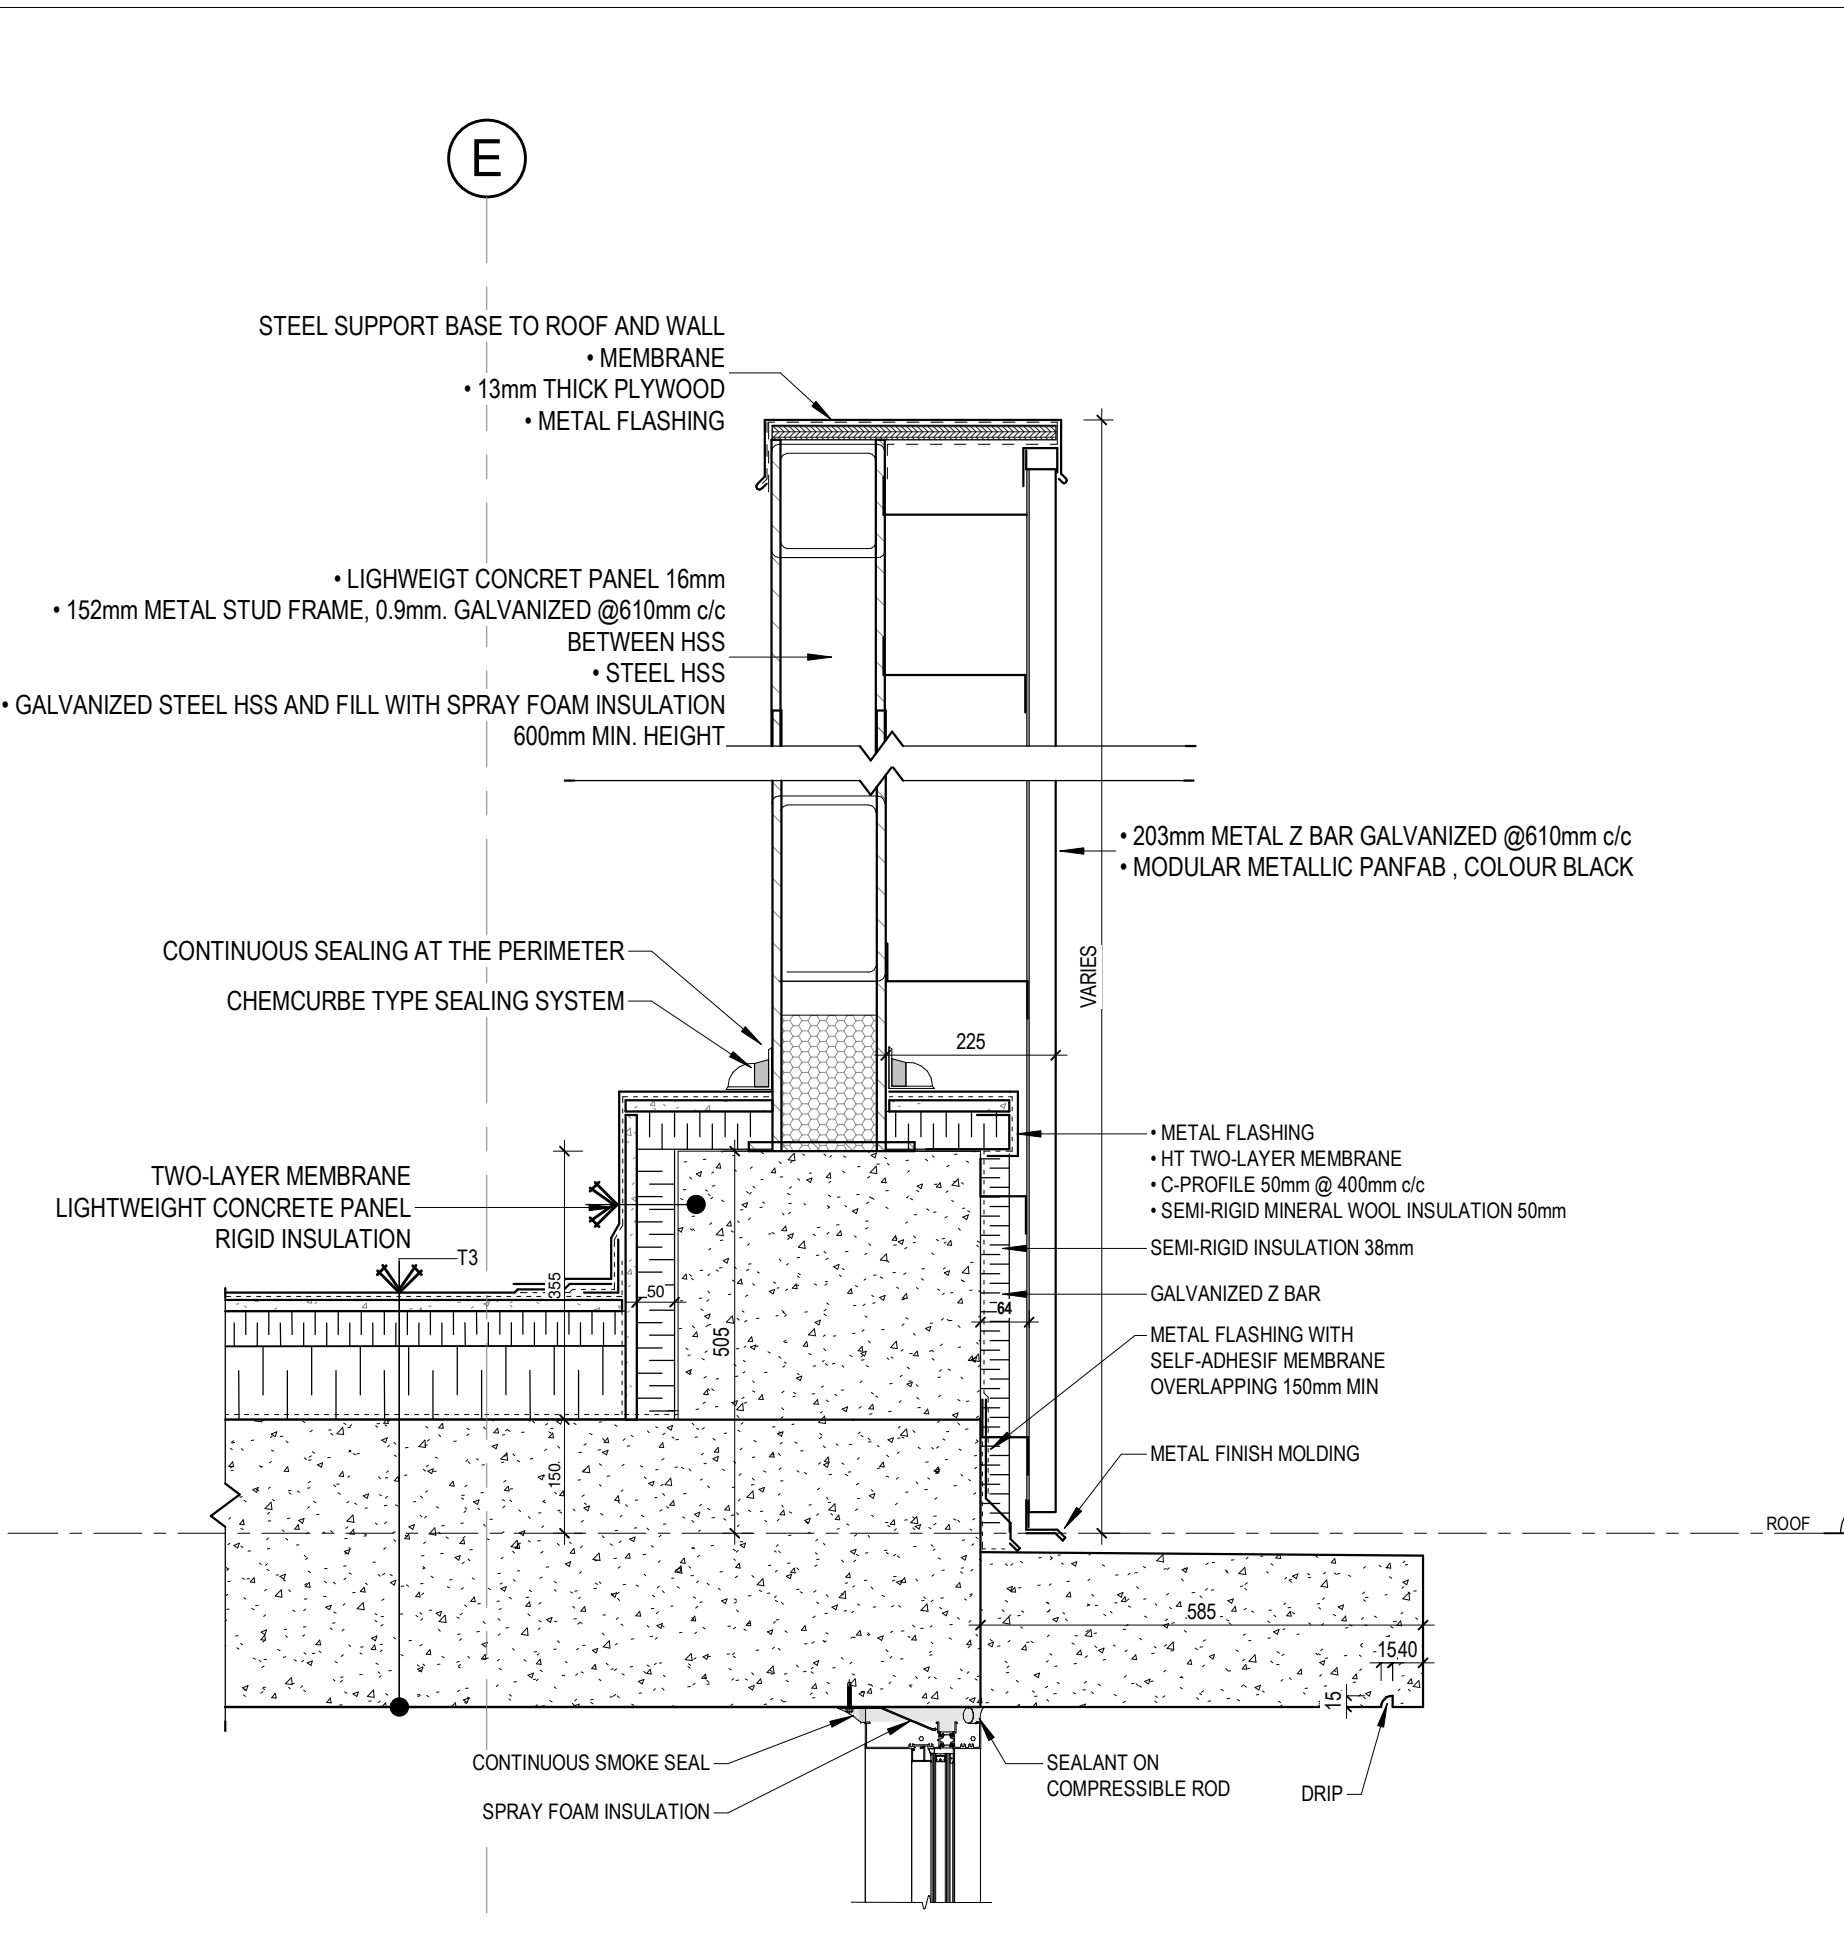


6 MECHANICAL SCREEN
1: 10

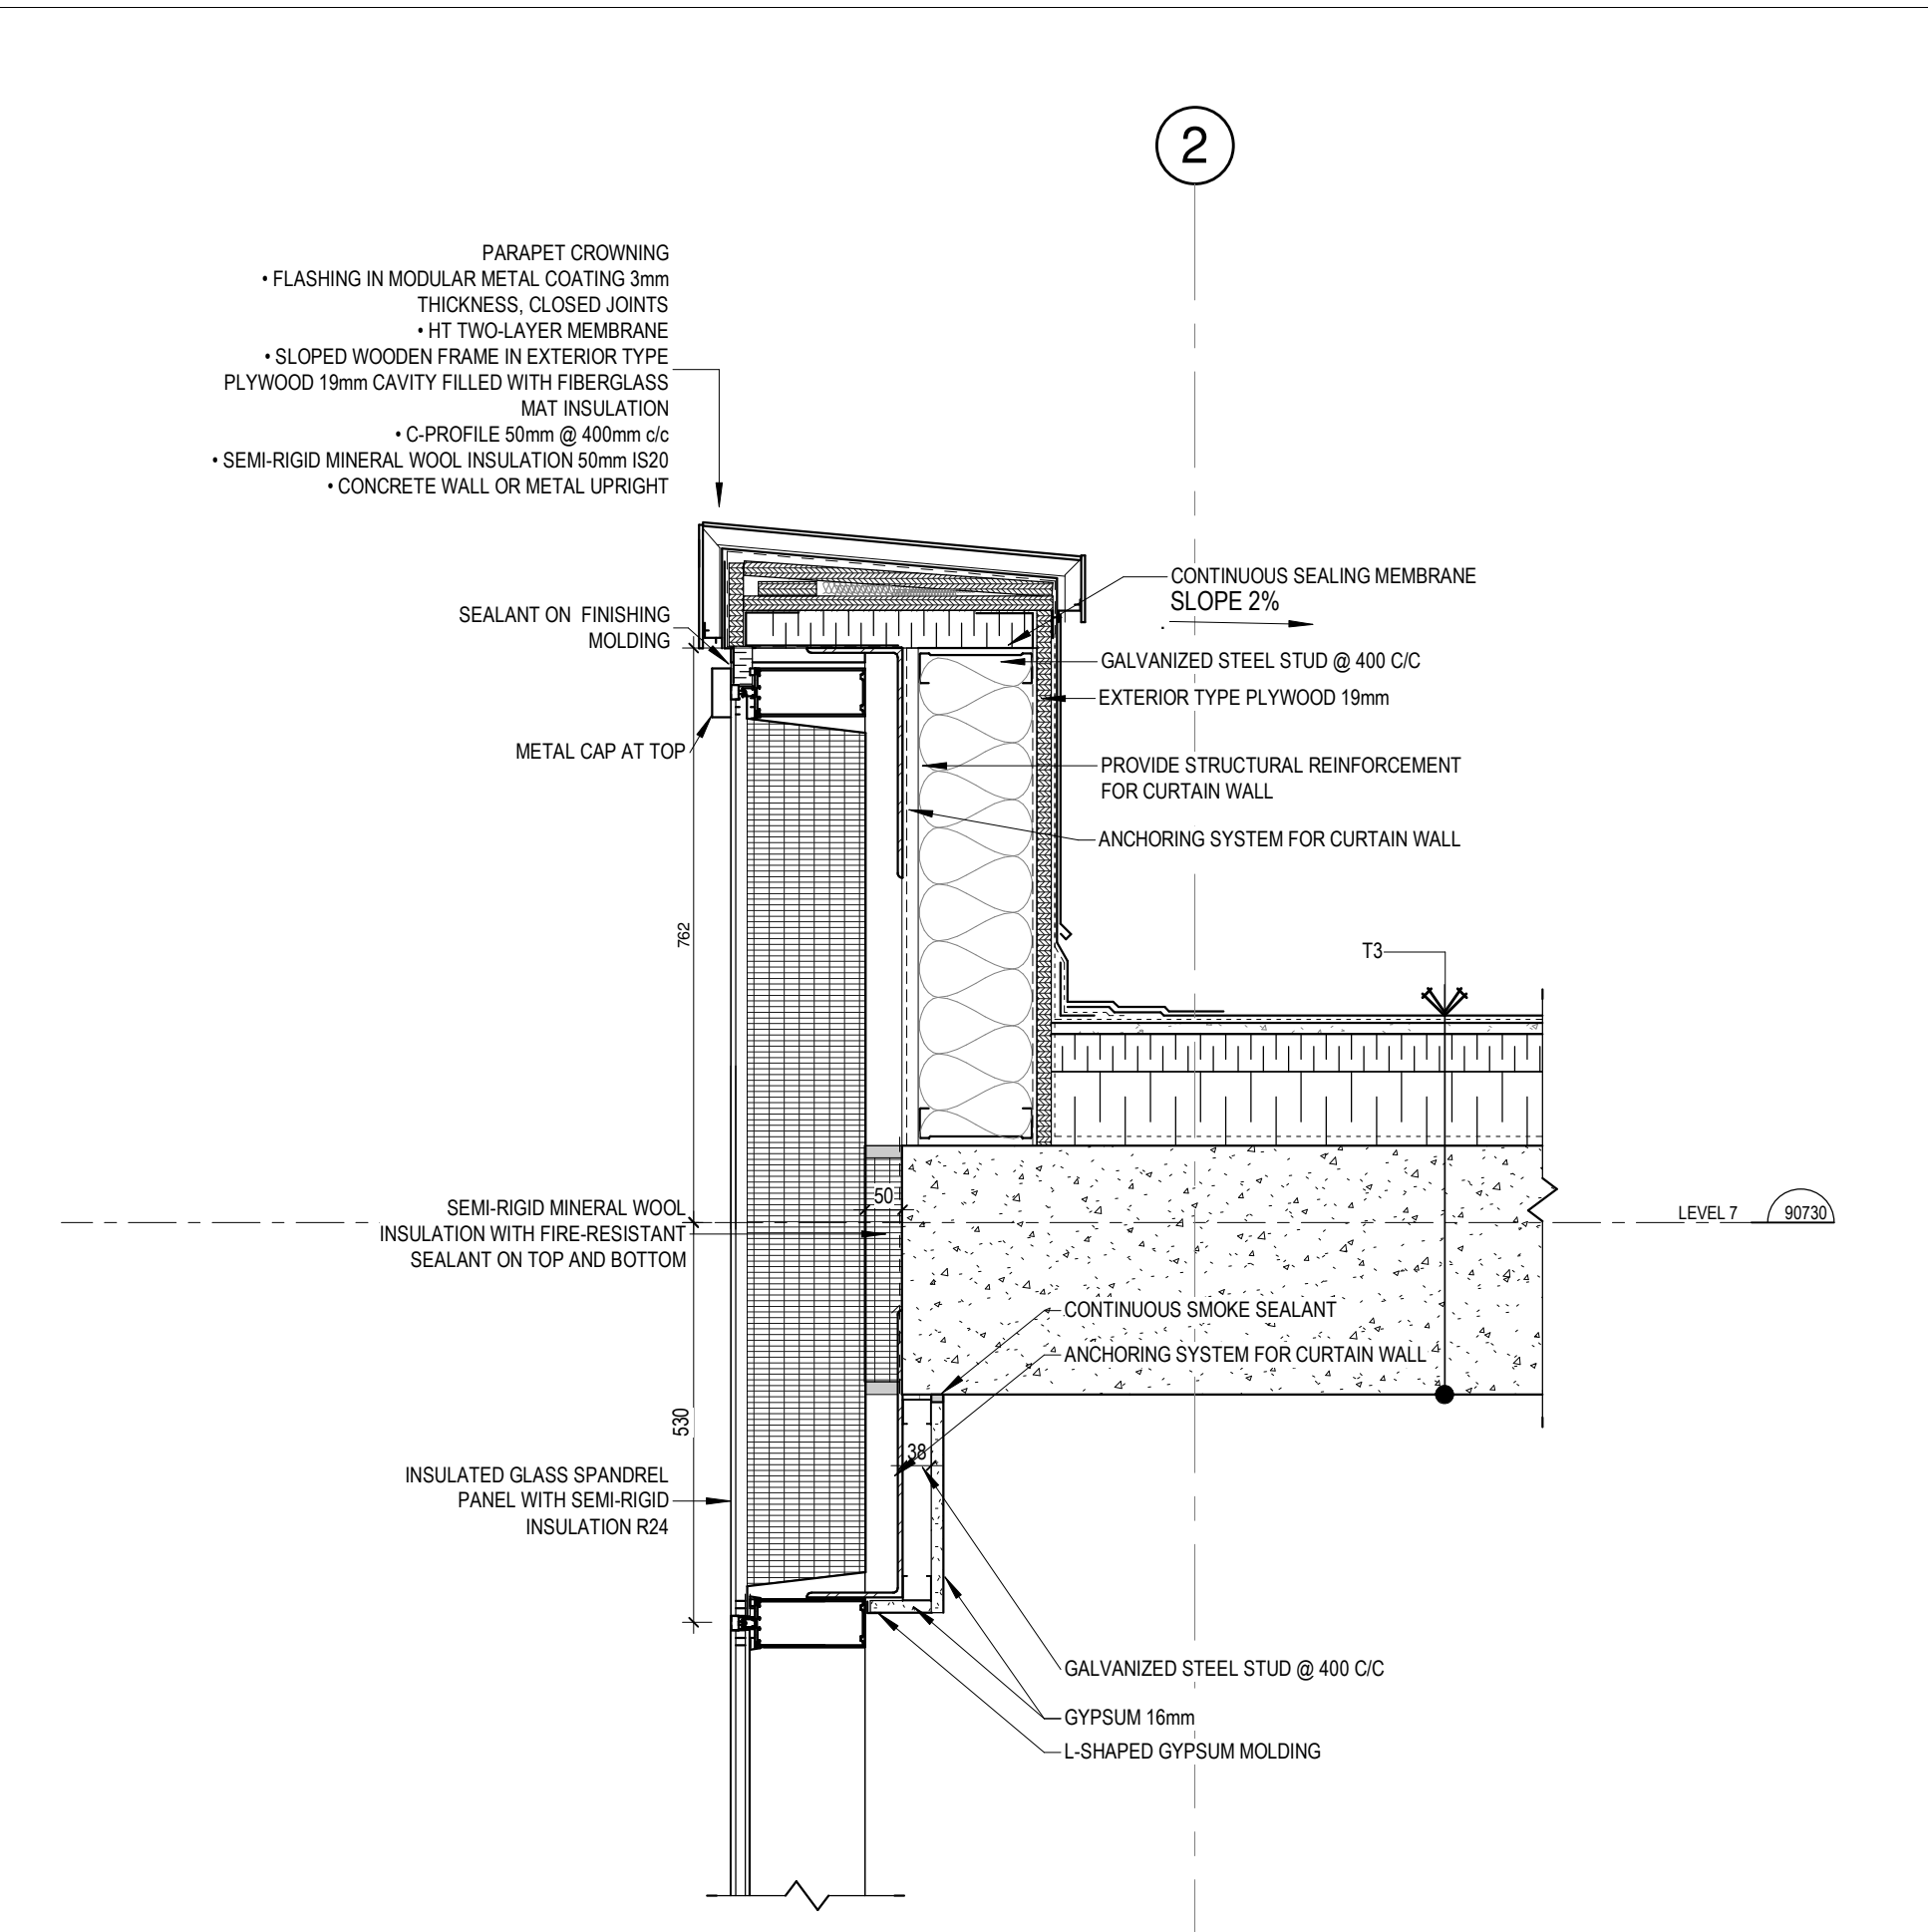


7 CURTAIN WALL PARAPET
1: 10

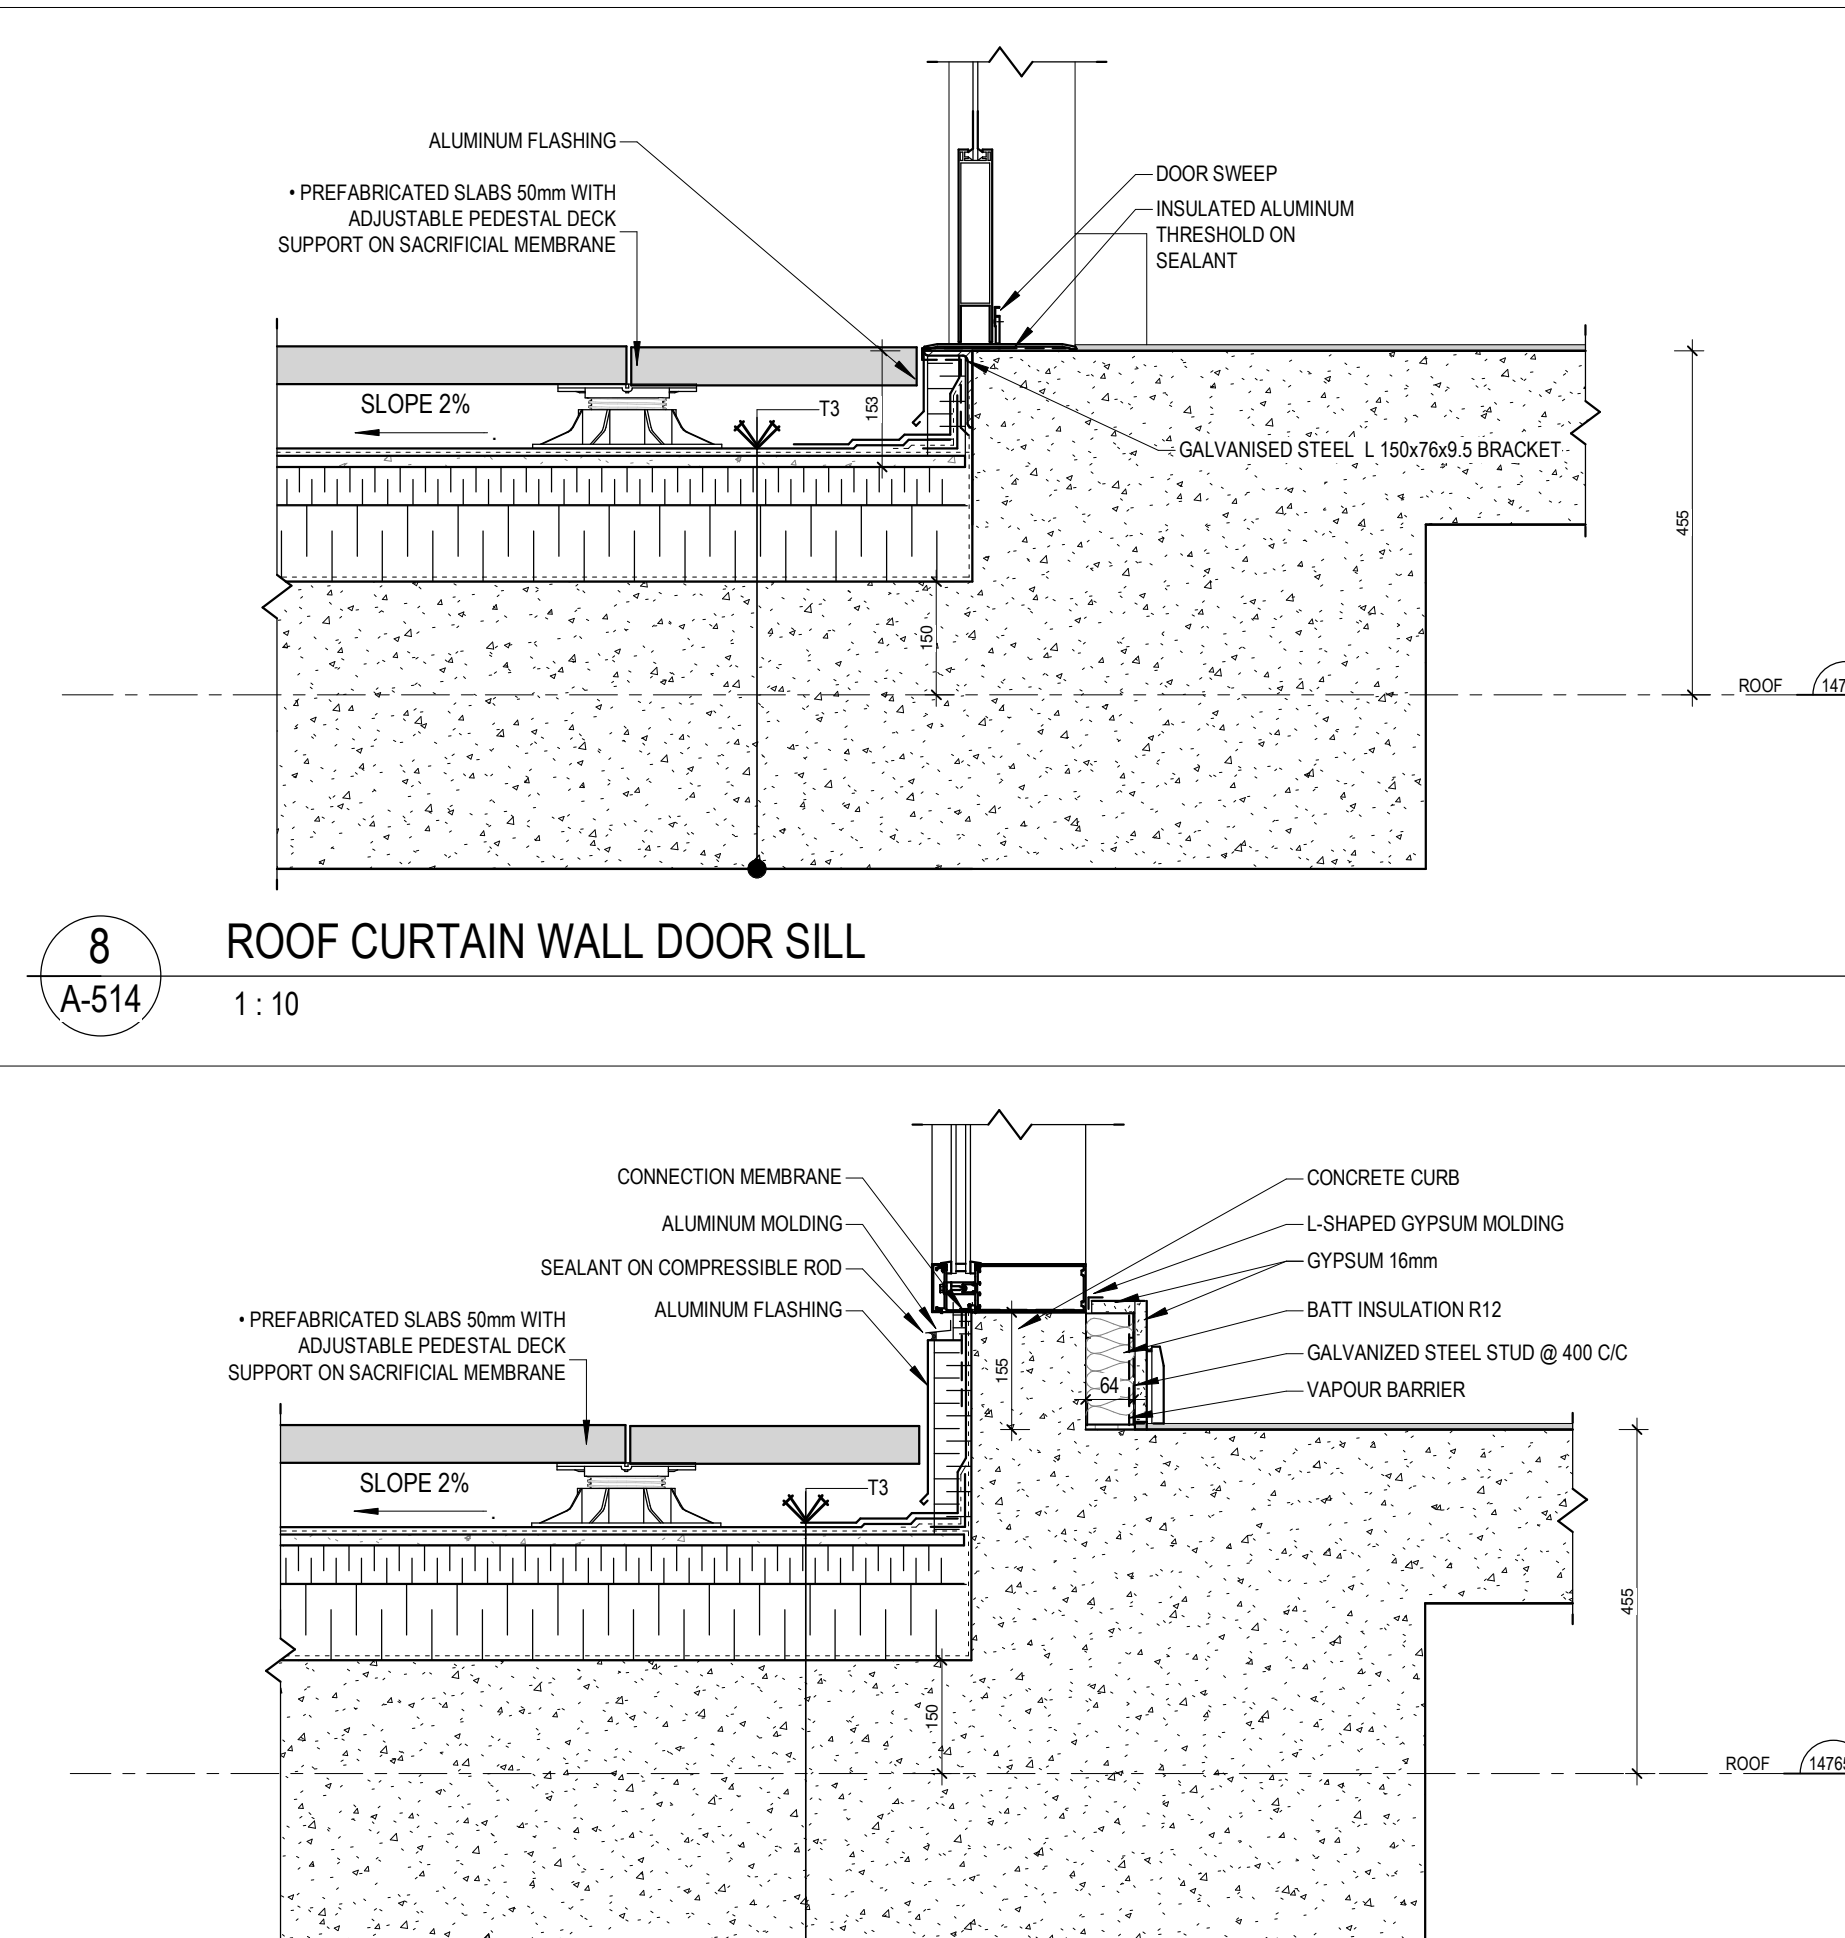


8 ROOF CURTAIN WALL DOOR SILL
1: 10

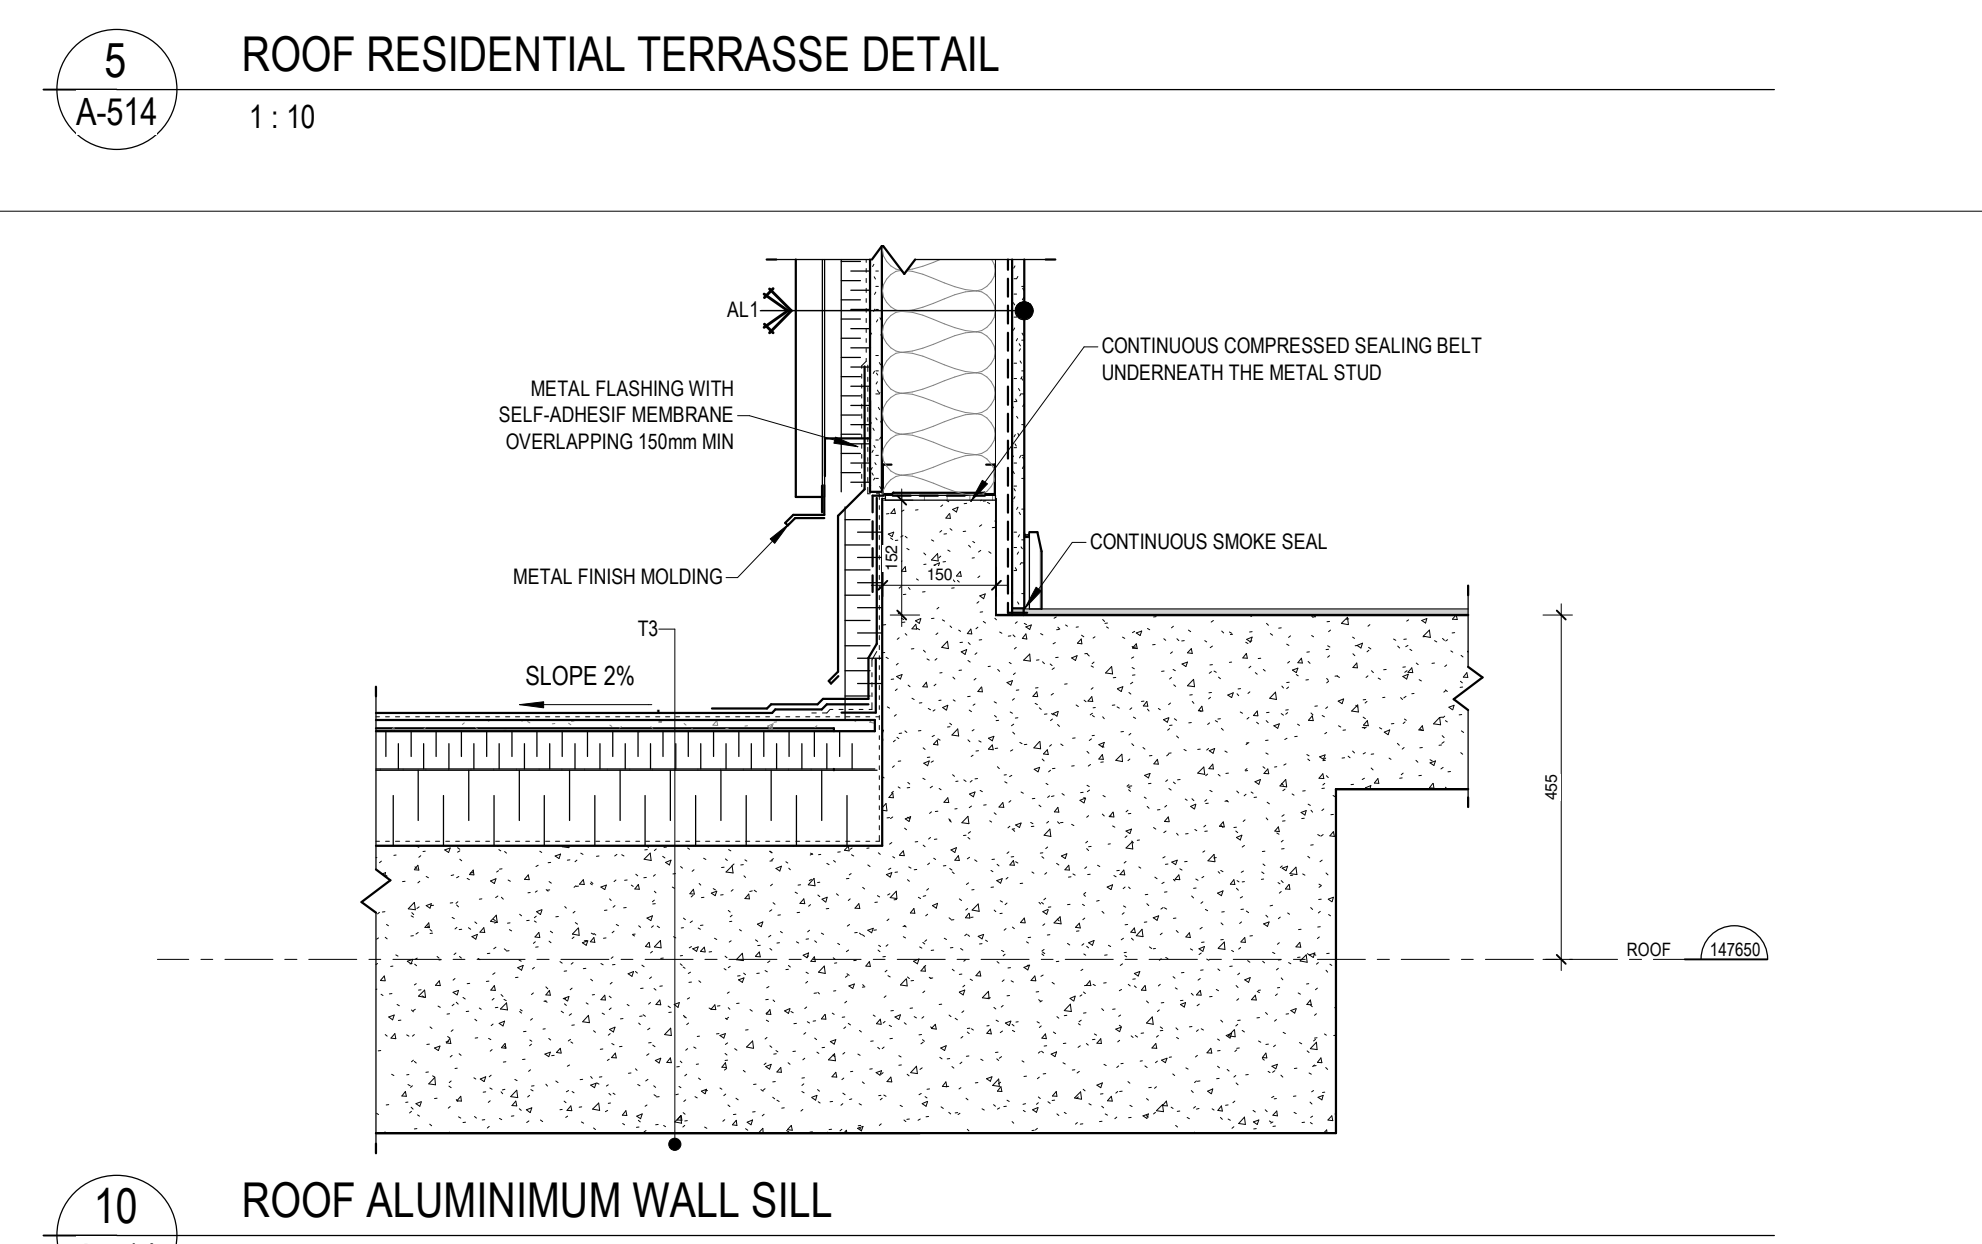


10 ROOF ALUMINUM WALL SILL
1: 10

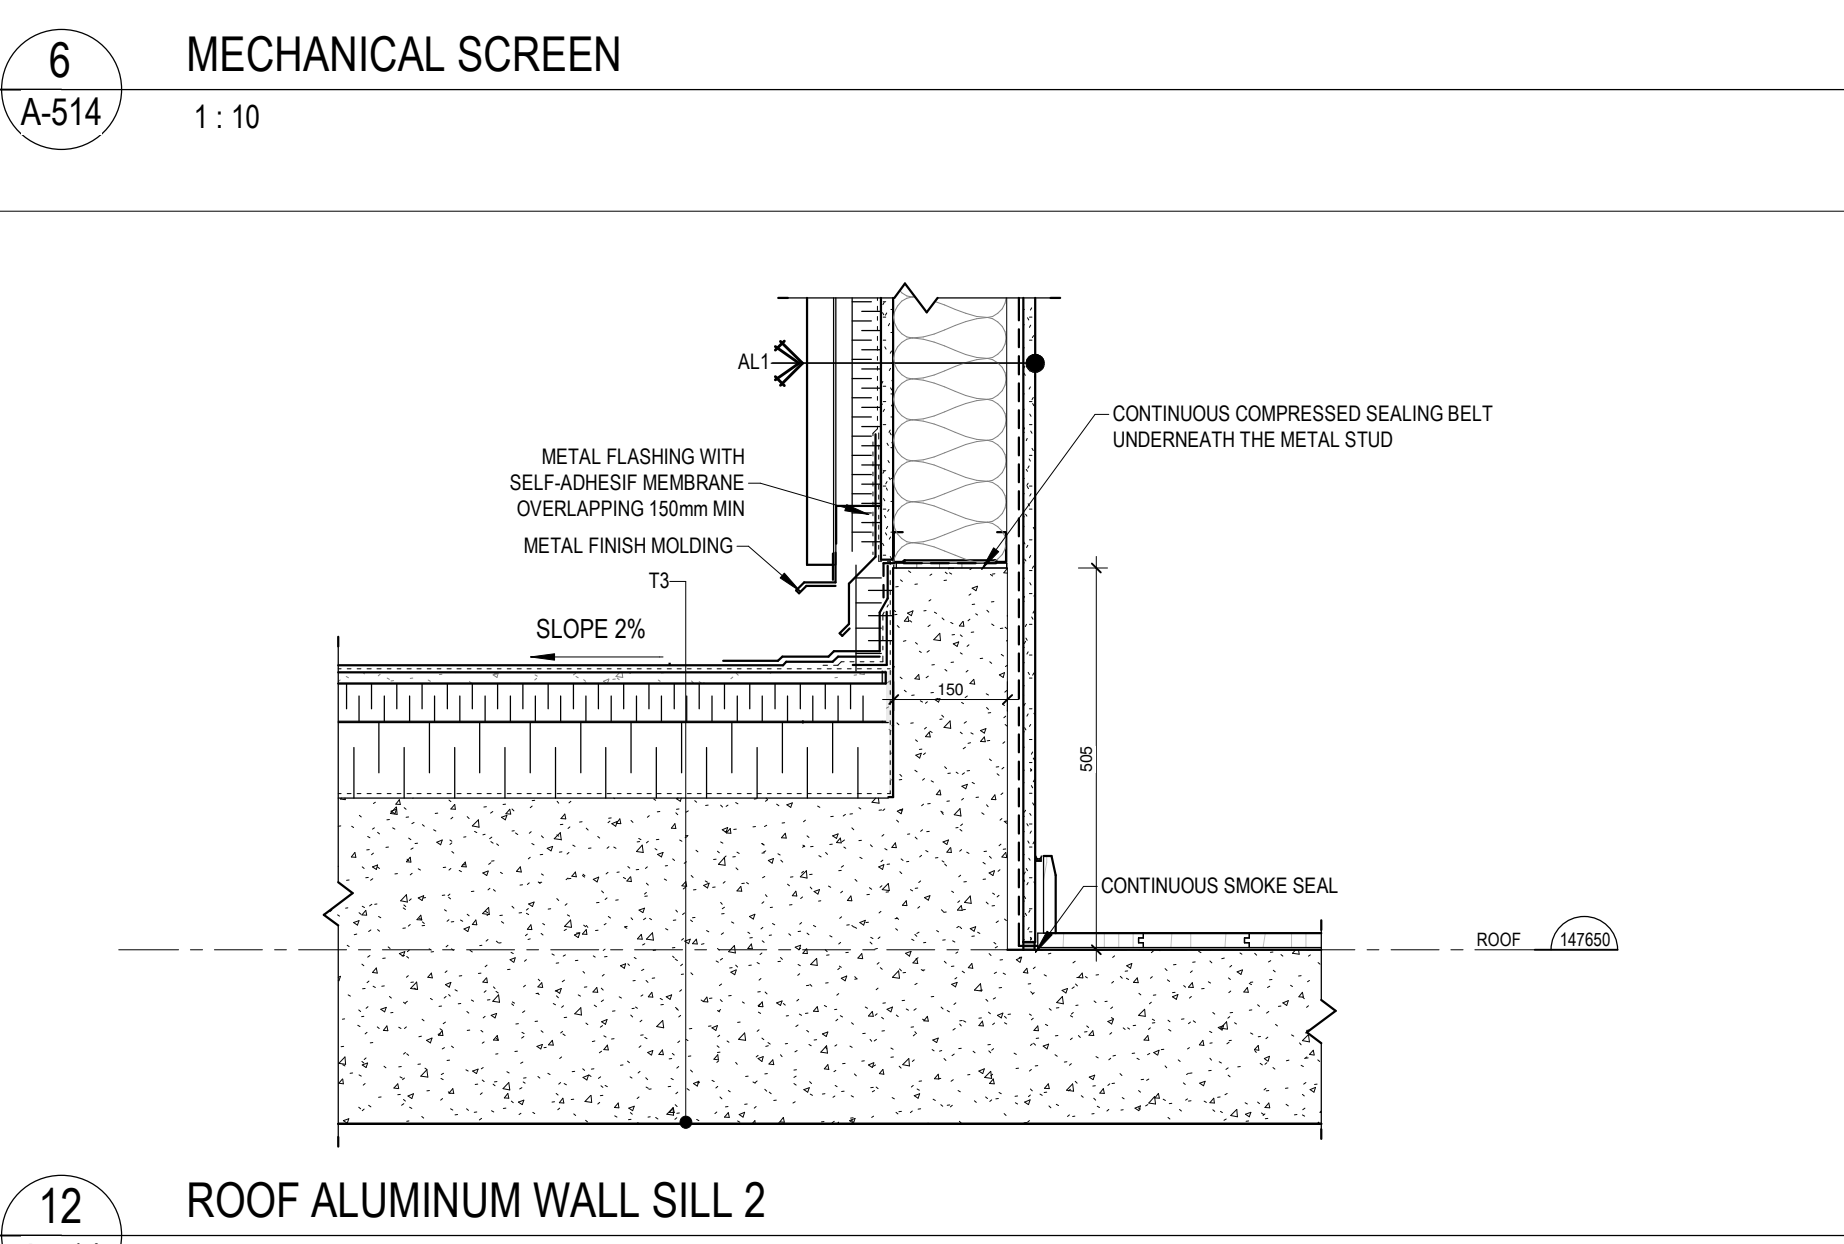


12 ROOF ALUMINUM WALL SILL 2
1: 10

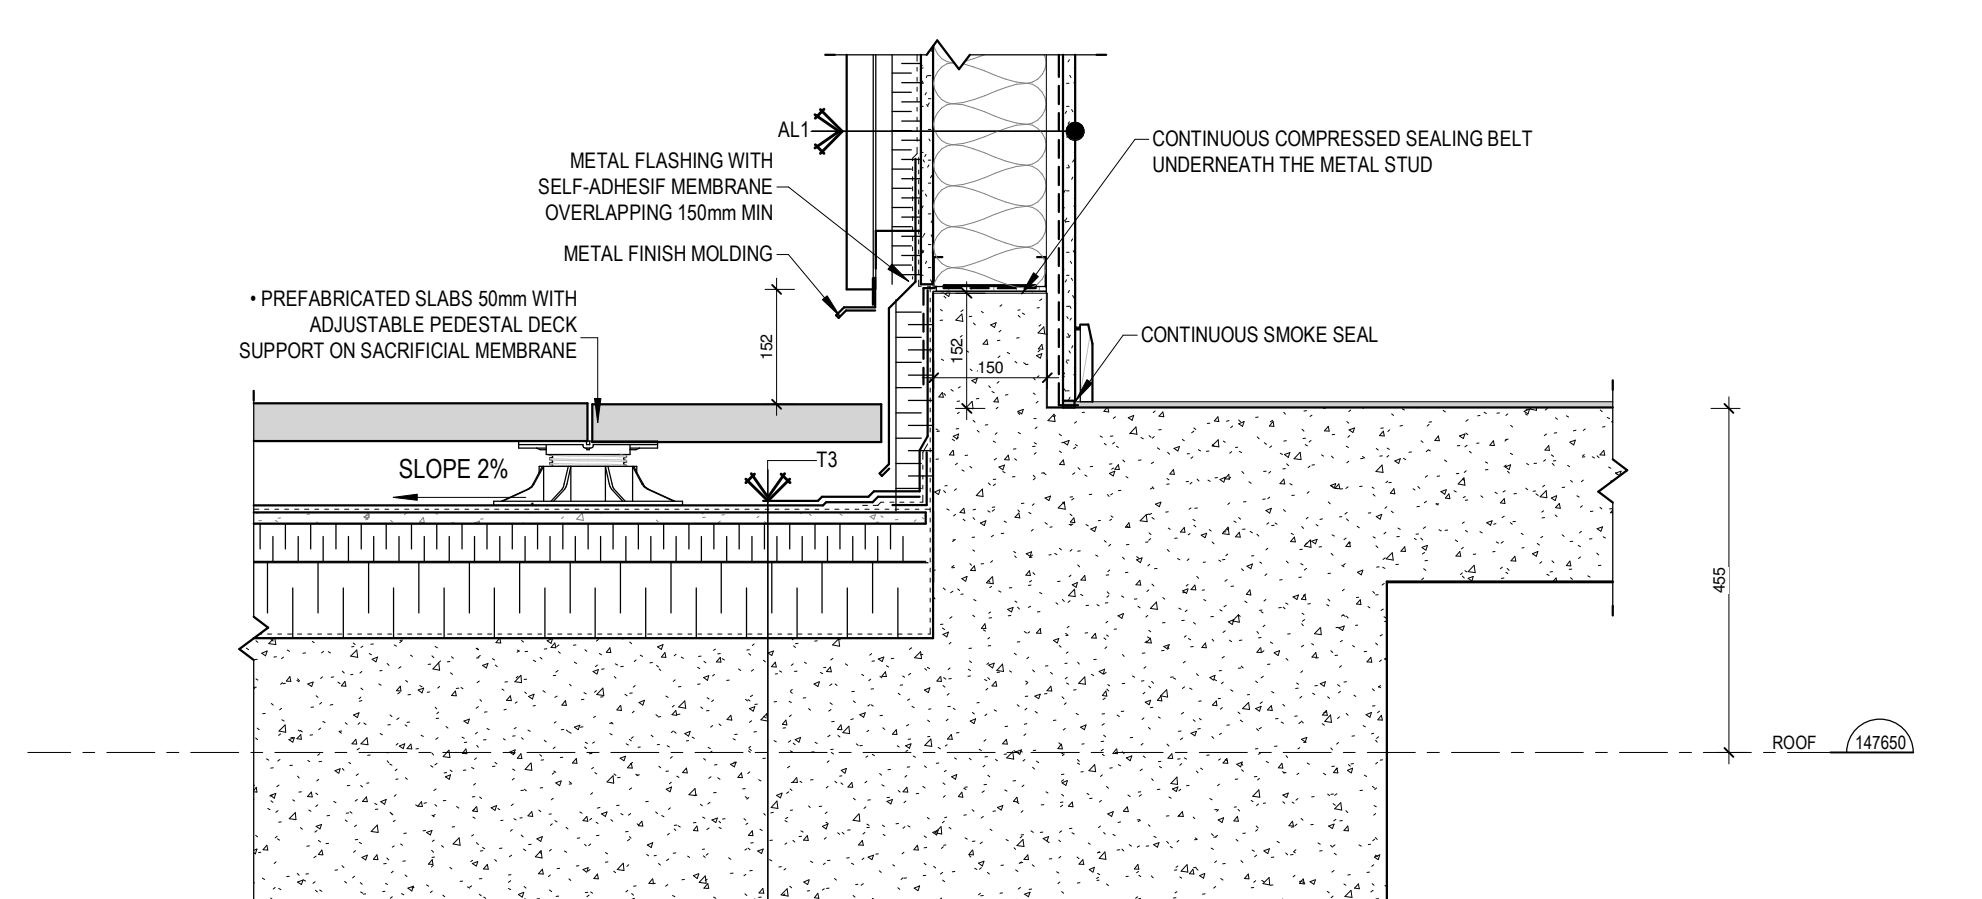


11 ROOF ALUMINUM WALL SILL WITH TERRACE
1: 10

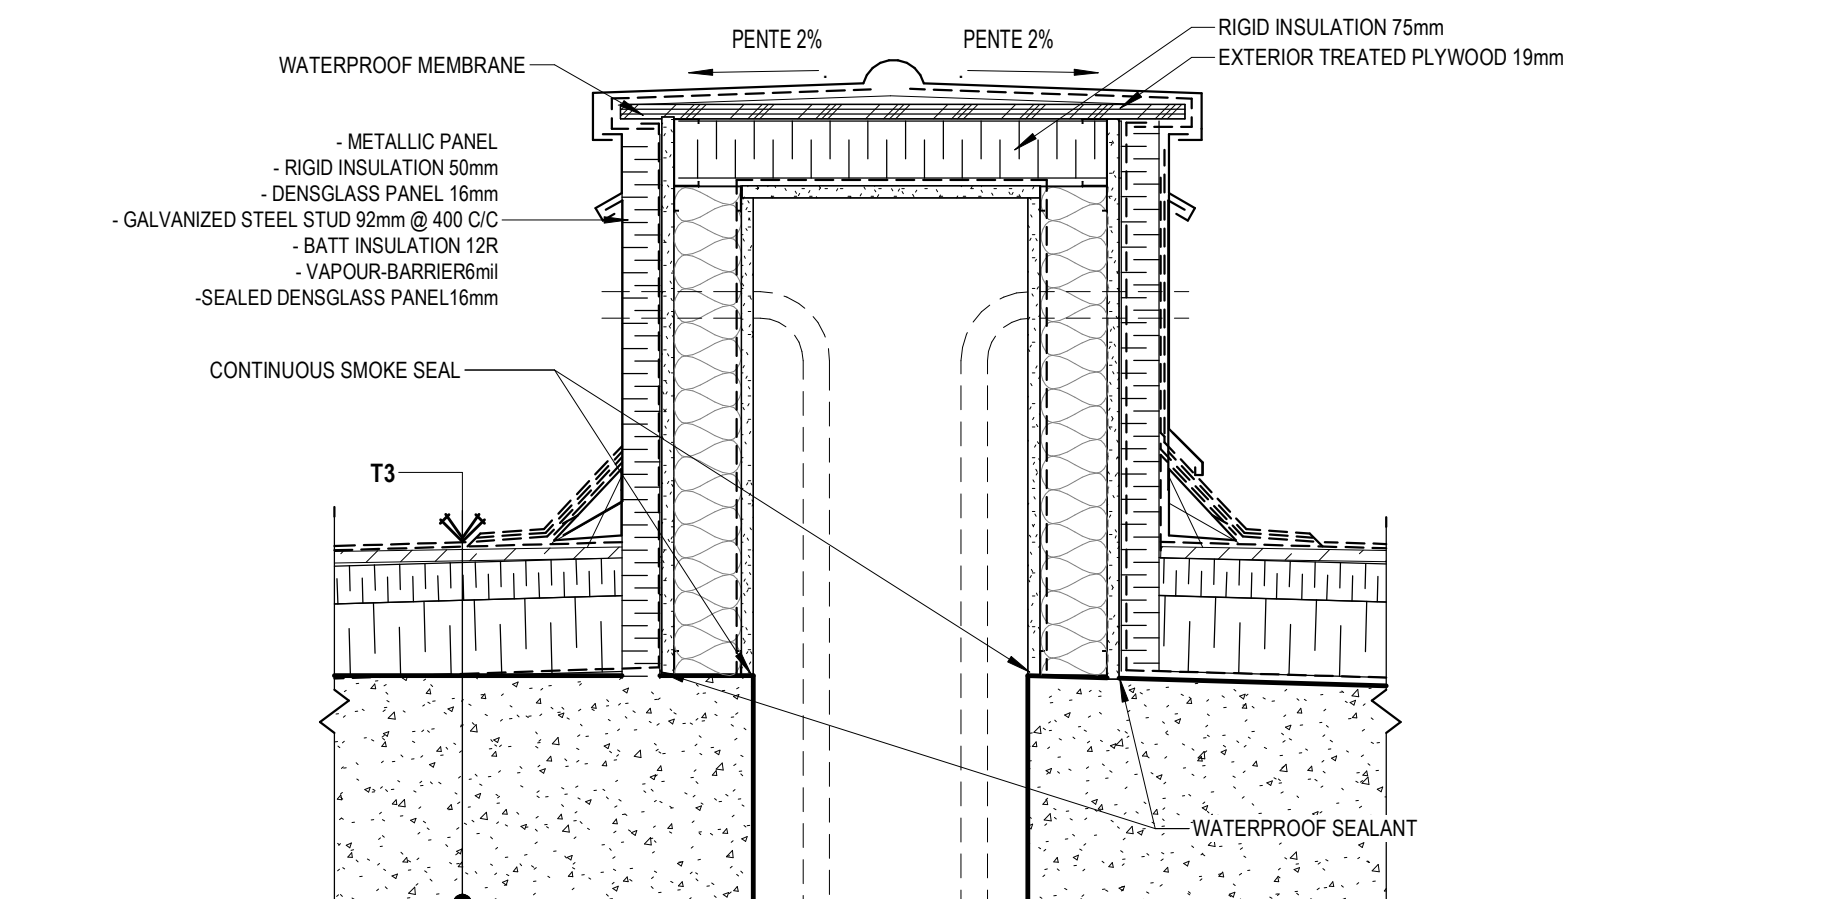

13 DOG HOUSE DETAIL
1: 10

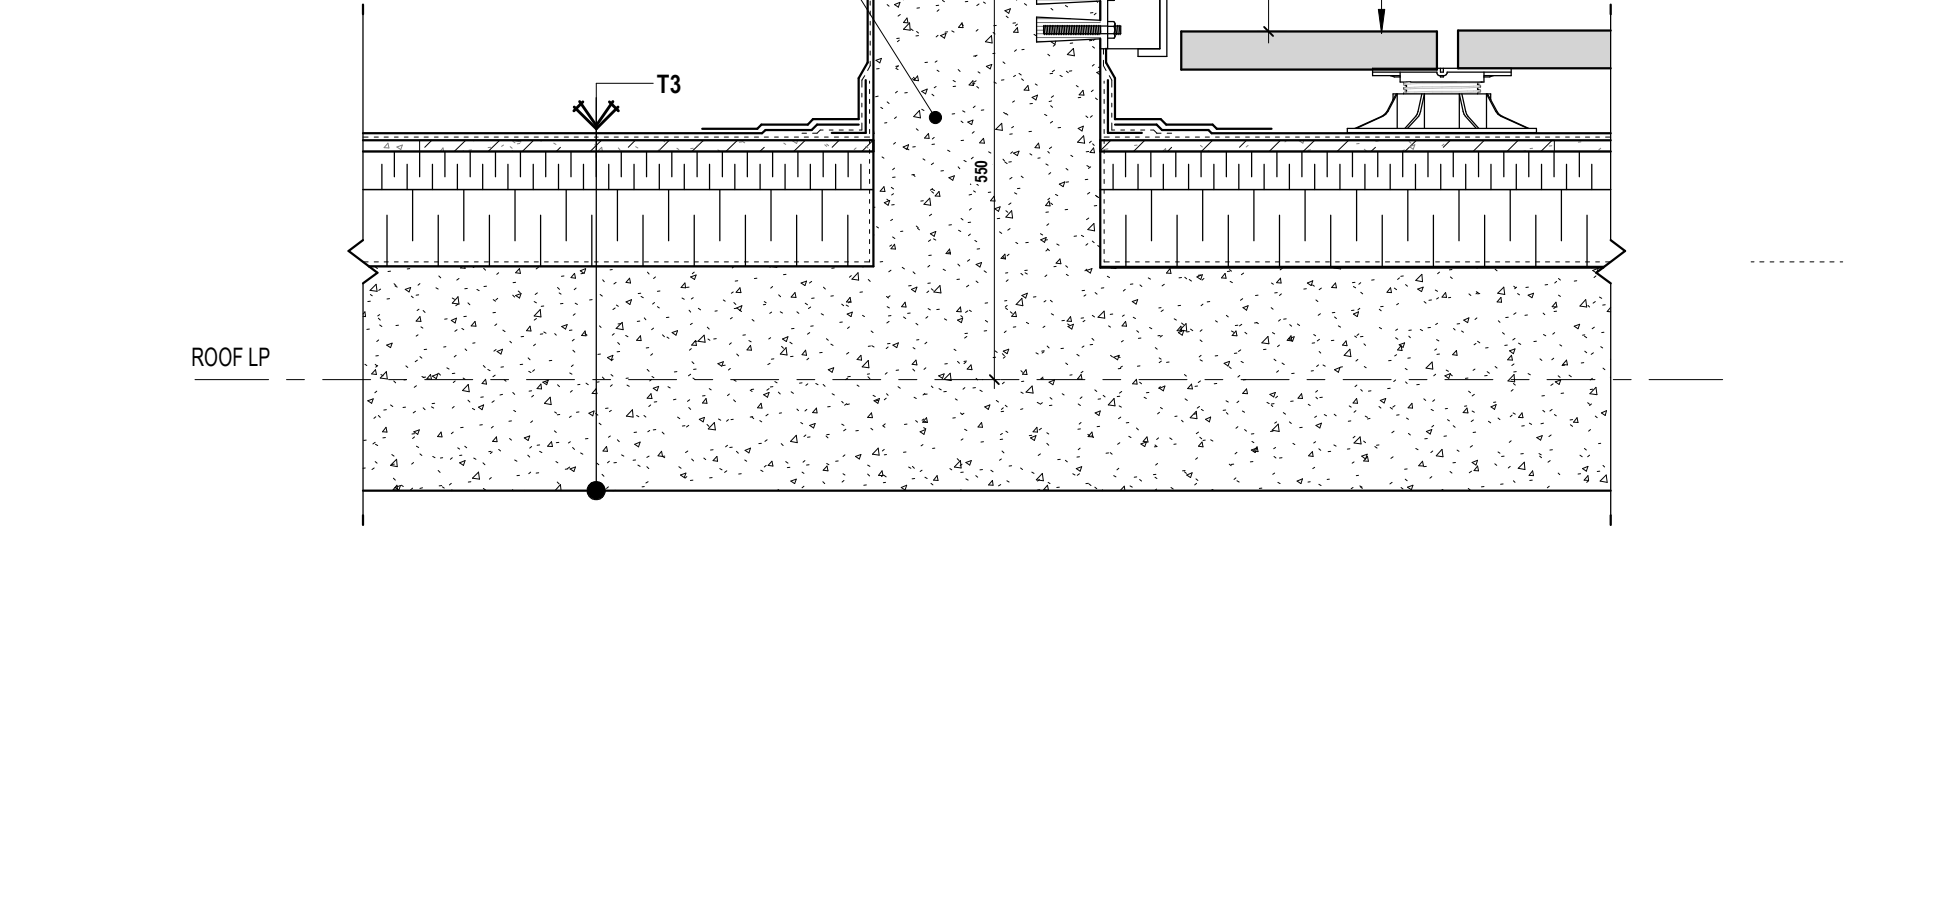

14 GUARDRAIL DETAIL, ROOF TERRACE
1: 10

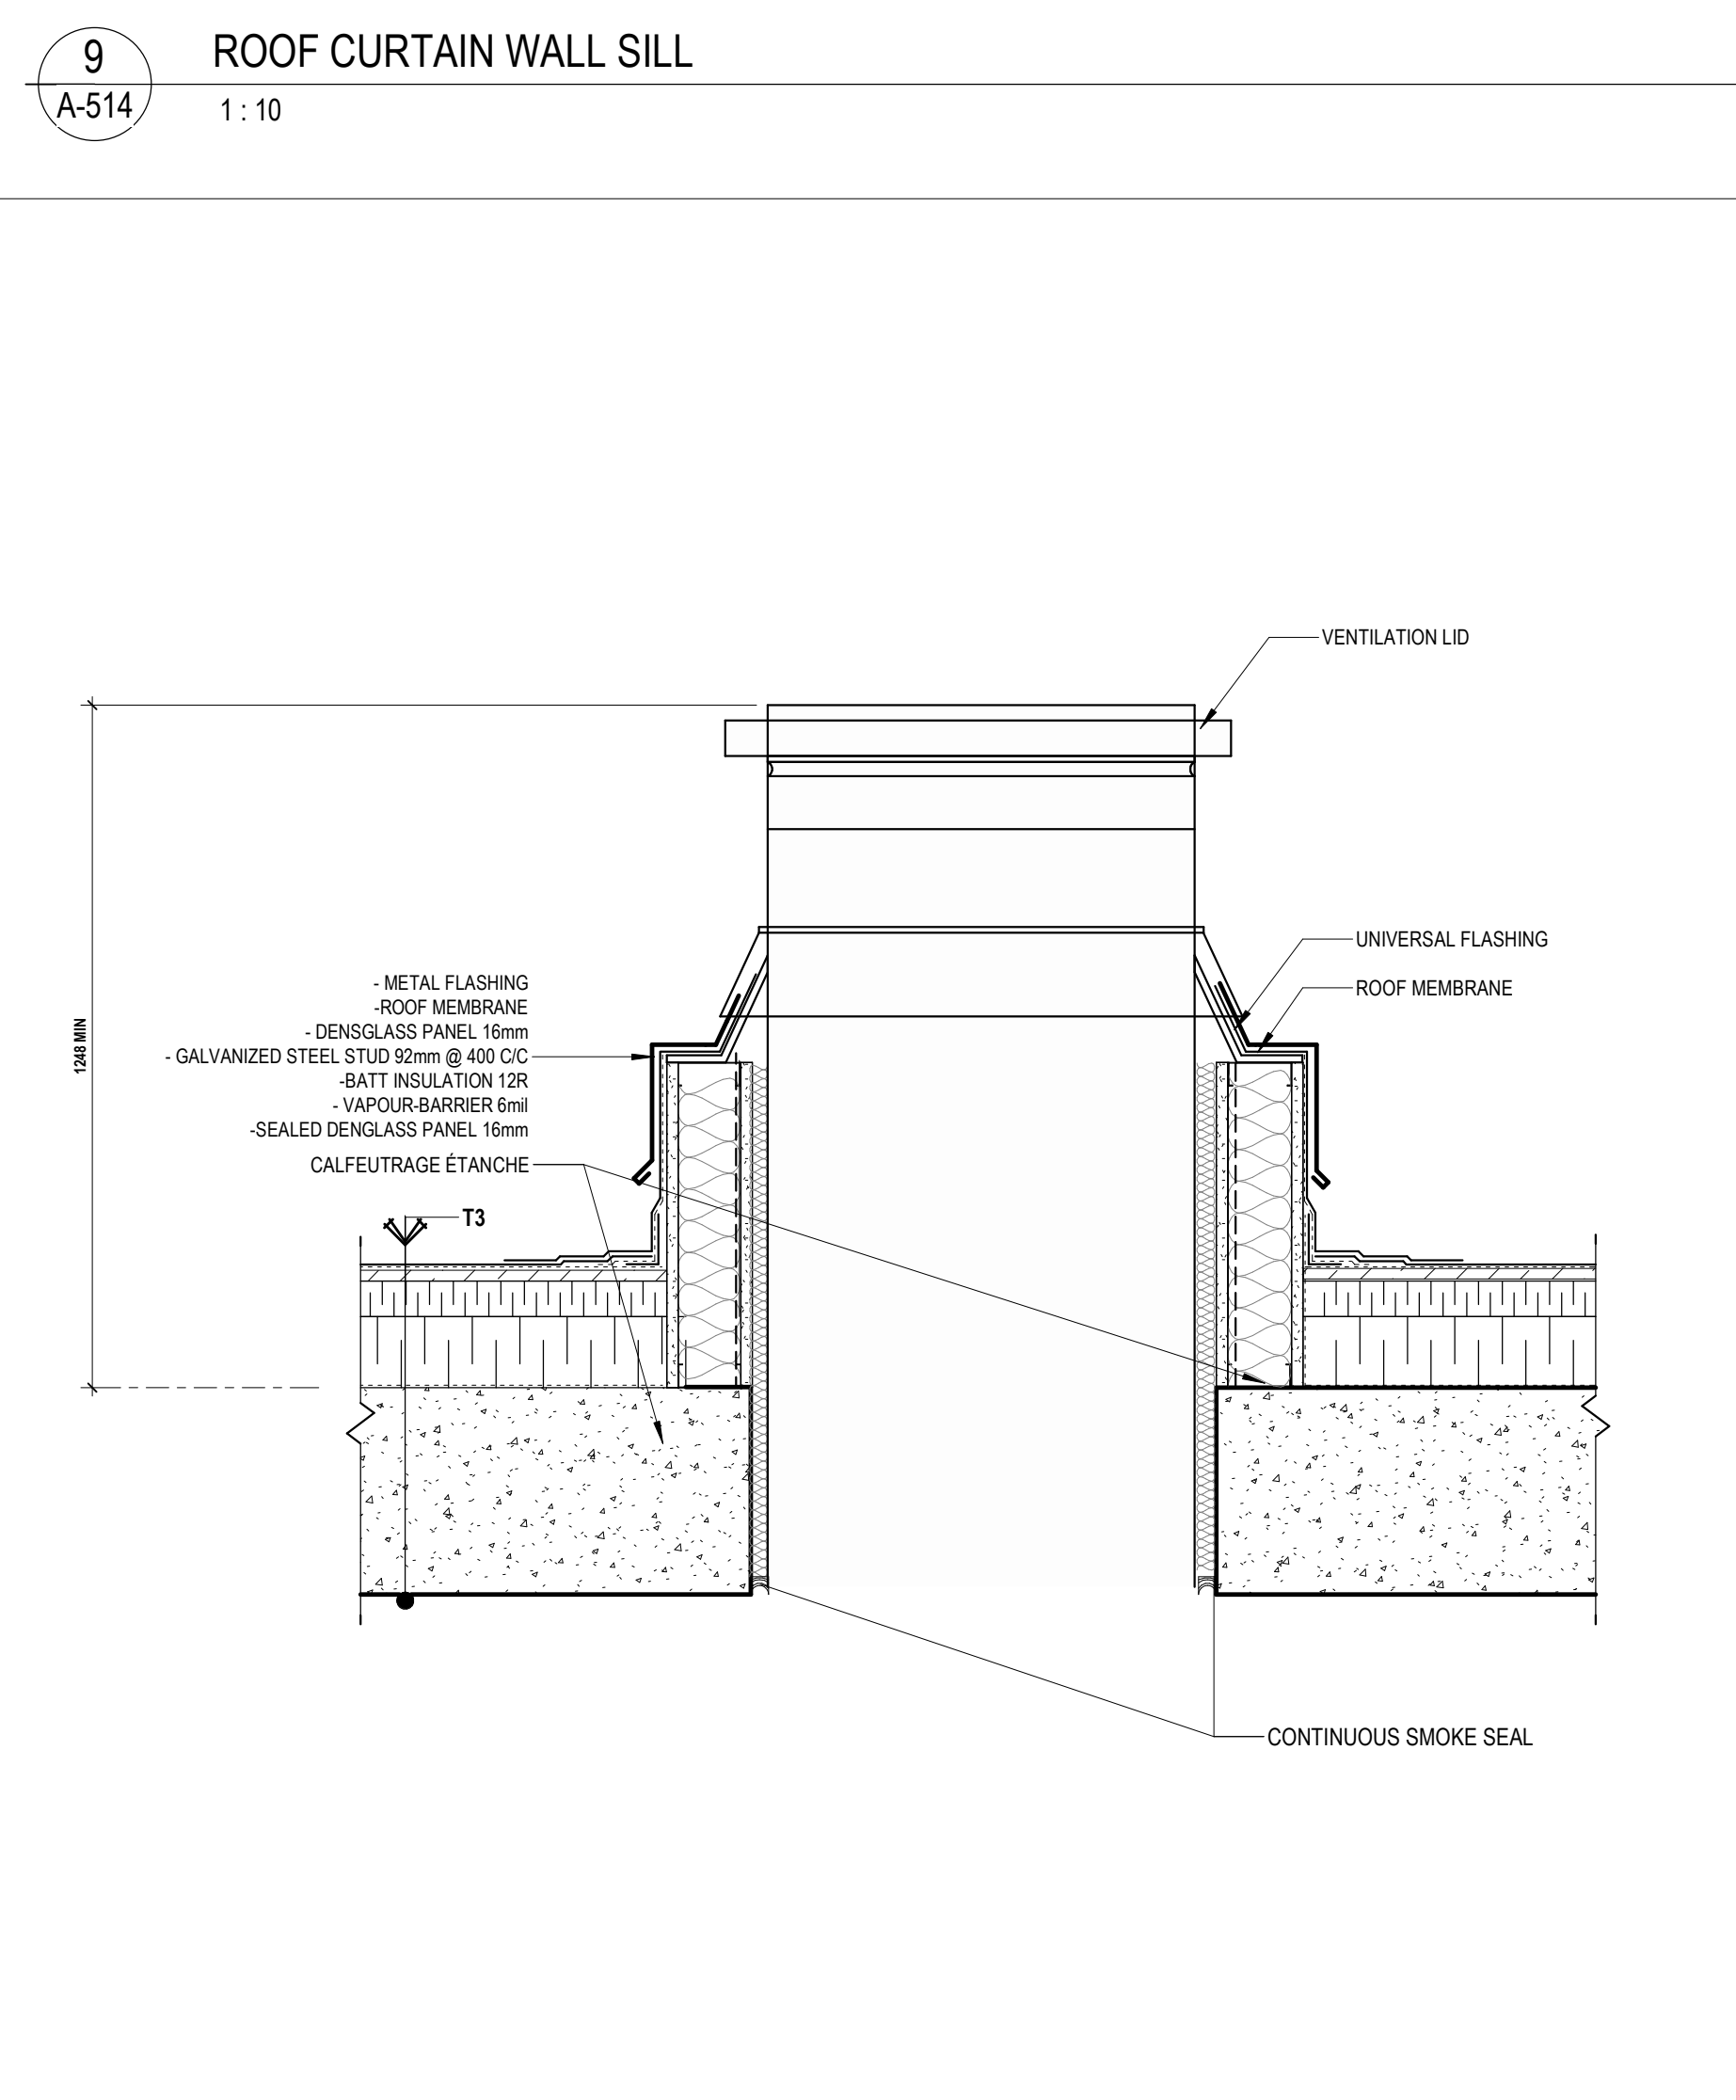

15 GARBAGE CHUTE EXHAUST
1: 10

REVISIONS		
#	DESCRIPTION	DATE
1	ISSUED FOR PERMIT	18 NOV 2024

2024.08.13	POUR COORDINATION	O.P.
2024.08.18	POUR COORDINATION	O.P.
2024.08.27	POUR COORDINATION	O.P.
2024.10.04	POUR COORDINATION	O.P.
2024.10.28	POUR COORDINATION	O.P.
2024.11.12	POUR COORDINATION	O.P.
2024.11.18	POUR COORDINATION	O.P.
2024.11.29	ISSUED FOR PERMIT	O.P.

DETAILS			
scale:	1: 10	drawn by:	E.H.
date:		approved by:	E.H.
date:	23.02.2024	drawing:	A-514

1 MECHANICAL EQUIPMENT ON FLOATING SLAB
A-515 1:10

2 ELEVATOR OVERHANG DETAIL
A-515 1:10

3 CROWNING PARAPET
A-515 1:10

4 ROOF CURTAIN WALL AND ALUMINUM PARAPET DETAIL
A-515 1 : 10

5 ROOF DETAIL_DIFFERENT LEVELS
A-515 1:10

6 MECHANICAL ROOF ALUMINUM PARAPET
A-515 1 : 10




7 LOGGIAS DIVIDING WALL 1
A-515 1:10

8 PLAN DETAIL_ O CONNOR PARTY WALL JUNCTION WITH PILASTER
A-515 1: 10


9 LOGGIAS DIVIDING WALL 2
A-515 1:10

10 PLAN DETAIL _ PERGOLA COLUMN
A-515 1:5

11 PERGOLA BEAM DETAIL
A-515 1:5

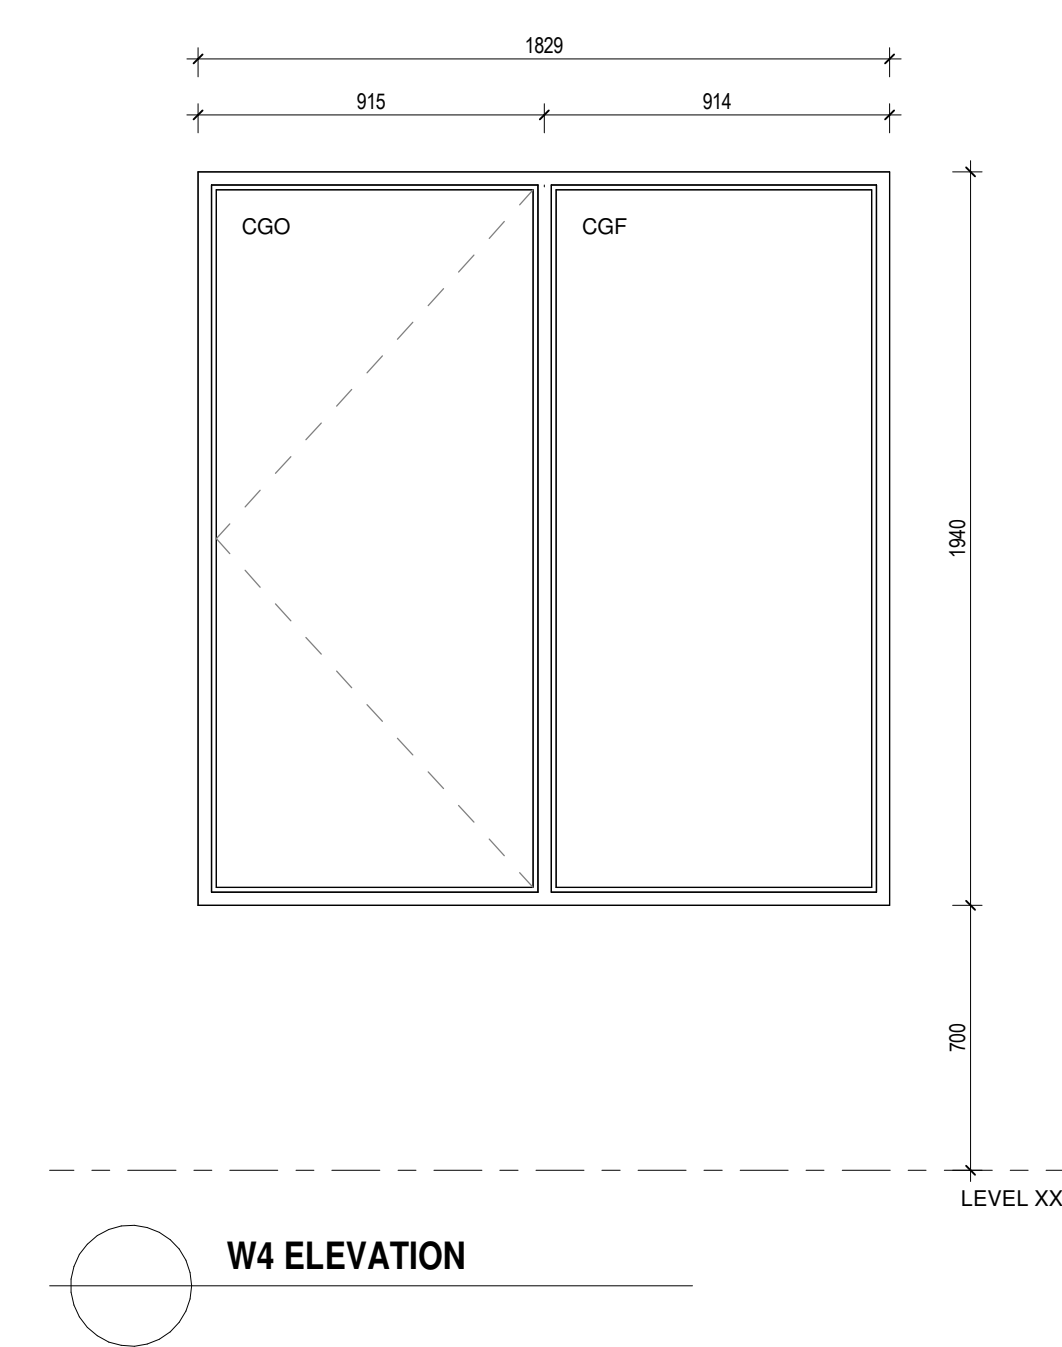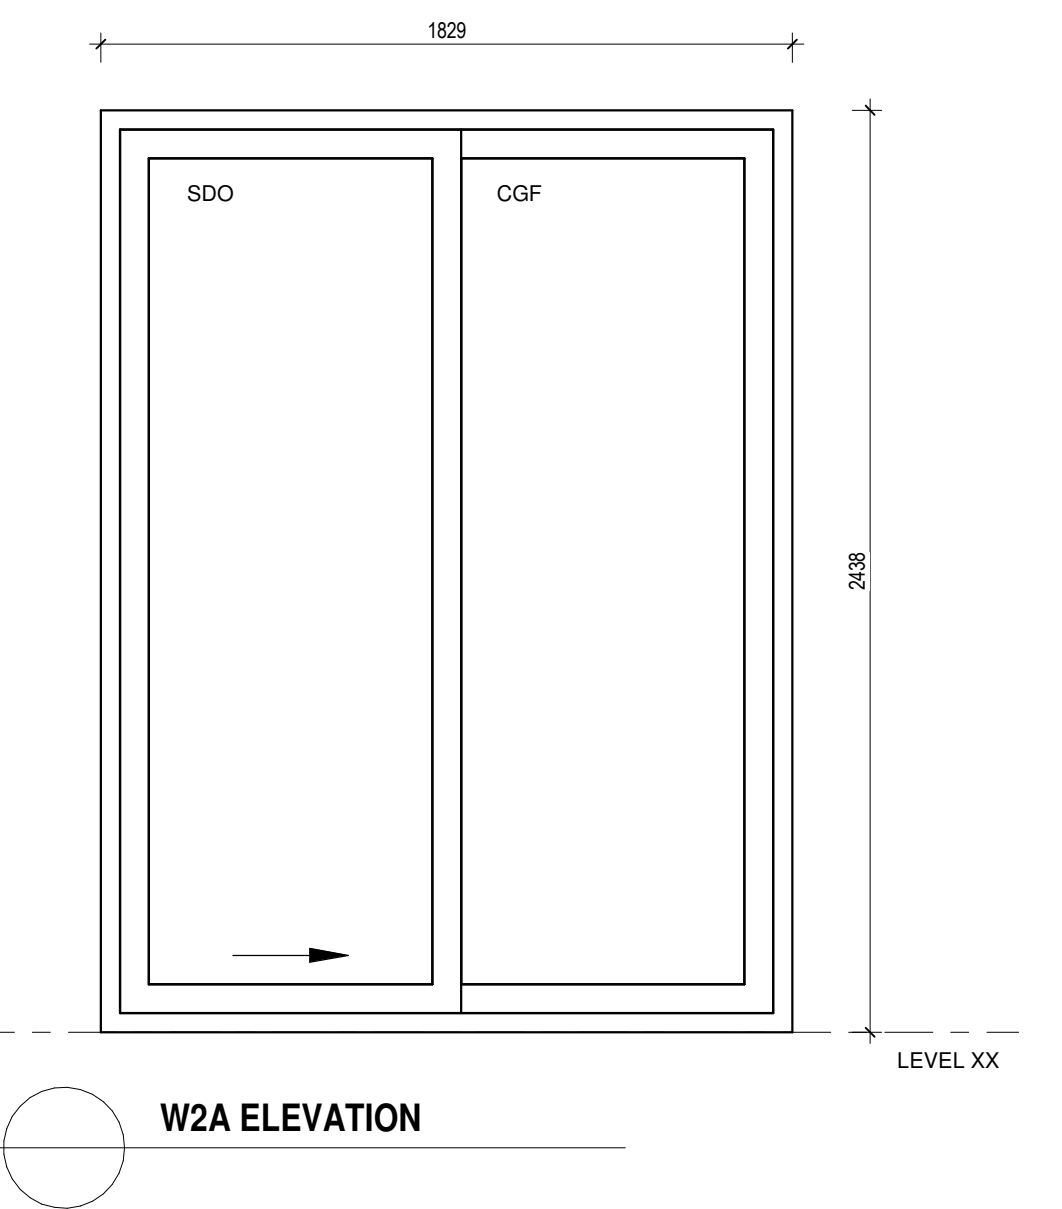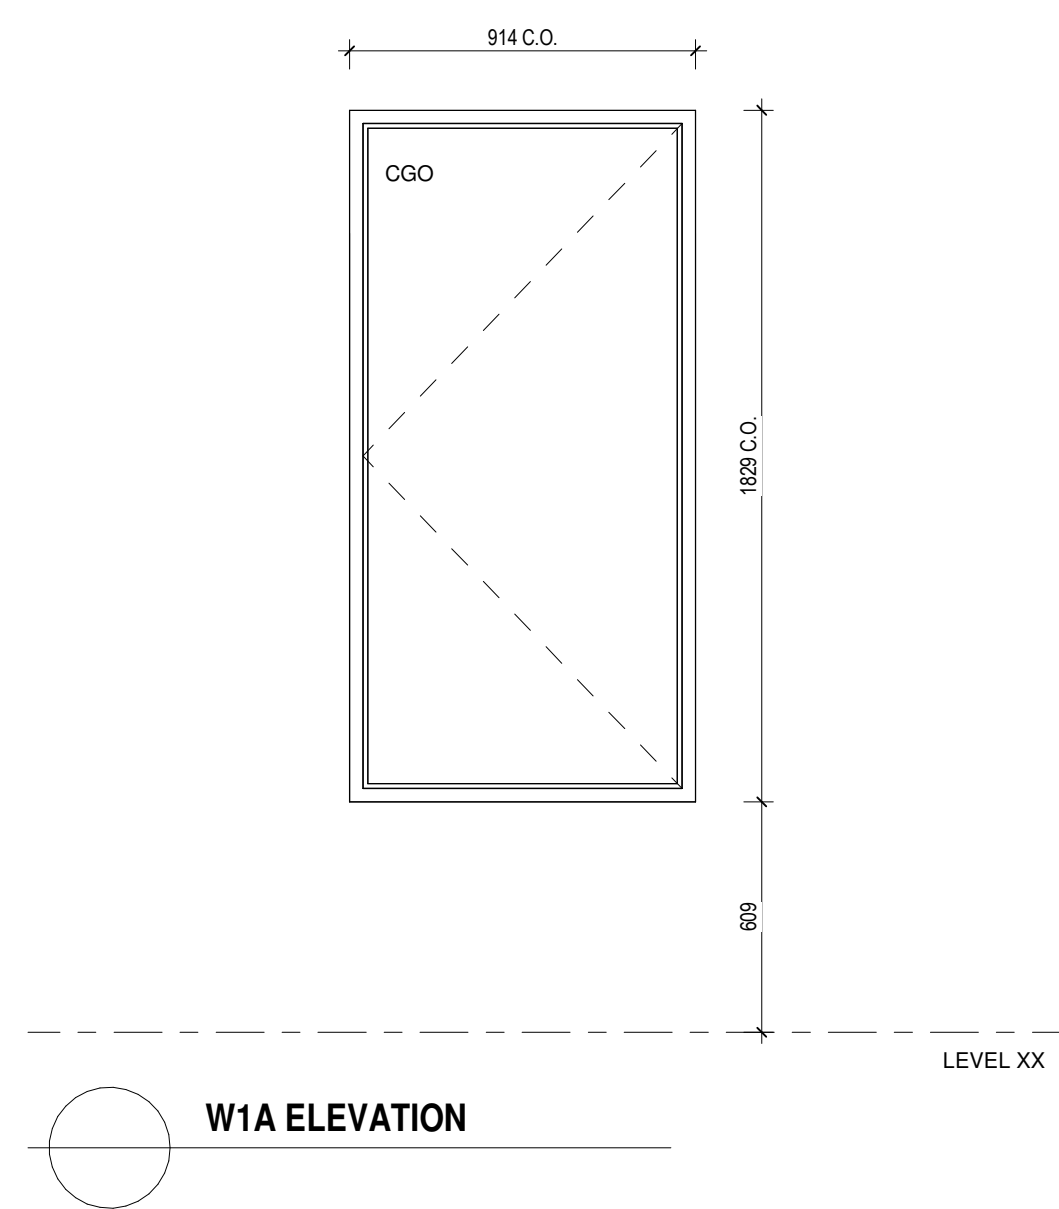

WINDOW / CURTAIN WALL LEGEND	
CWx	CURTAIN WALL 4500 SILICONE JOINT
WwX	WINDOW WALL WITH ALUMINIUM SPANDREL PANEL
Wx	PUNCH WINDOW
CGF	DOUBLE FIXED CLEAR GLASS ENERGY SEAL
CGO	DOUBLE CLEAR GLASS OPEN TOWARDS EXTERIOR, ENERGY SEAL
SPGL	SPANDREL GLASS PANEL
ALP	INSULATED ANODIZED ALUMINIUM PANEL
ISO	INSULATED PANEL
LOU	METALLIC COVER, SEE REEF FOR DIMENSIONS AND FINISHES/TEXTURES - COLOUR MATCH TO CW FRAME
FDO	INSULATED SLIDING DOOR (FRONT)
TDO	INSULATED SLIDING DOOR (TYPICAL)
SDO	INSULATED SLIDING DOOR (TYPICAL)
GENERAL NOTES / SPECS - ALL MEASUREMENTS TO BE CONFIRMED ON SITE - ALL OPERABLE WINDOWS MUST BE EQUIPPED WITH 100MM LIMITERS - ALL OPERABLE WINDOWS TO BE FITTED WITH SCREENS CURTAIN WALL (CW): -4500 SILICONE JOINT CURTAIN WALL SYSTEM (SEE 1000 V.S.B. FOR KAMMEKOR ON EQUIVALENT) -ALUMINIUM SPANDREL UNITS SET WITH ALUMINIUM FRAMES -BLACK FINISH (INTERIOR AND SILICONE EXTERIOR) DOORS: -COMMERCIAL ALUMINIUM DOORS, SERIES 2000 BY A.D. PREVOIST -GLASS VISIONAL GLASS -BLACK ALUMINIUM FINISH -GLASS VISIONAL GLASS 2-2020 -FULL HEIGHT TUBULAR 30MM ANKLES BOTH SIDES -BLACK HARDWARE FINISHED WINDOWS: -ALUMINIUM BLACK ALUMINIUM WALL WITH SEALED THEROPANE UNITS -BLACK FINISH EXTERIOR AND WHITE INTERIOR WINDOW WALL (WwX): -INDOOR WALL SYSTEM SERIES -ALUMINIUM BLACK ALUMINIUM UNITS SET WITH ALUMINIUM FRAME SYSTEM -BLACK FINISH EXTERIOR AND WHITE INTERIOR SPANDREL PANELS: -100mm BLACK ALUMINIUM FLAT PANEL -100mm SEM-RIGID INSULATION -ALUMINIUM BACK PAN ALL GLAZING: -LOW E-EMITTED EXTERIOR CLEAR GLASS -LOW E-24-34 ON FACE 2 -LOW E-24-34 ON FACE 1 -LOW E-EMITTED INTERIOR GLASS -SHADING COEFFICIENT 0.47 -R-VALUE 4 -SOLAR HEAT TRANS. TRANSPARENCY, SLOR 0.33 -SOLAR REFLECTANCE 32% -SOLAR HEAT GAIN 0.37 *MAX. U VALUE: 1.6 W/m²K	



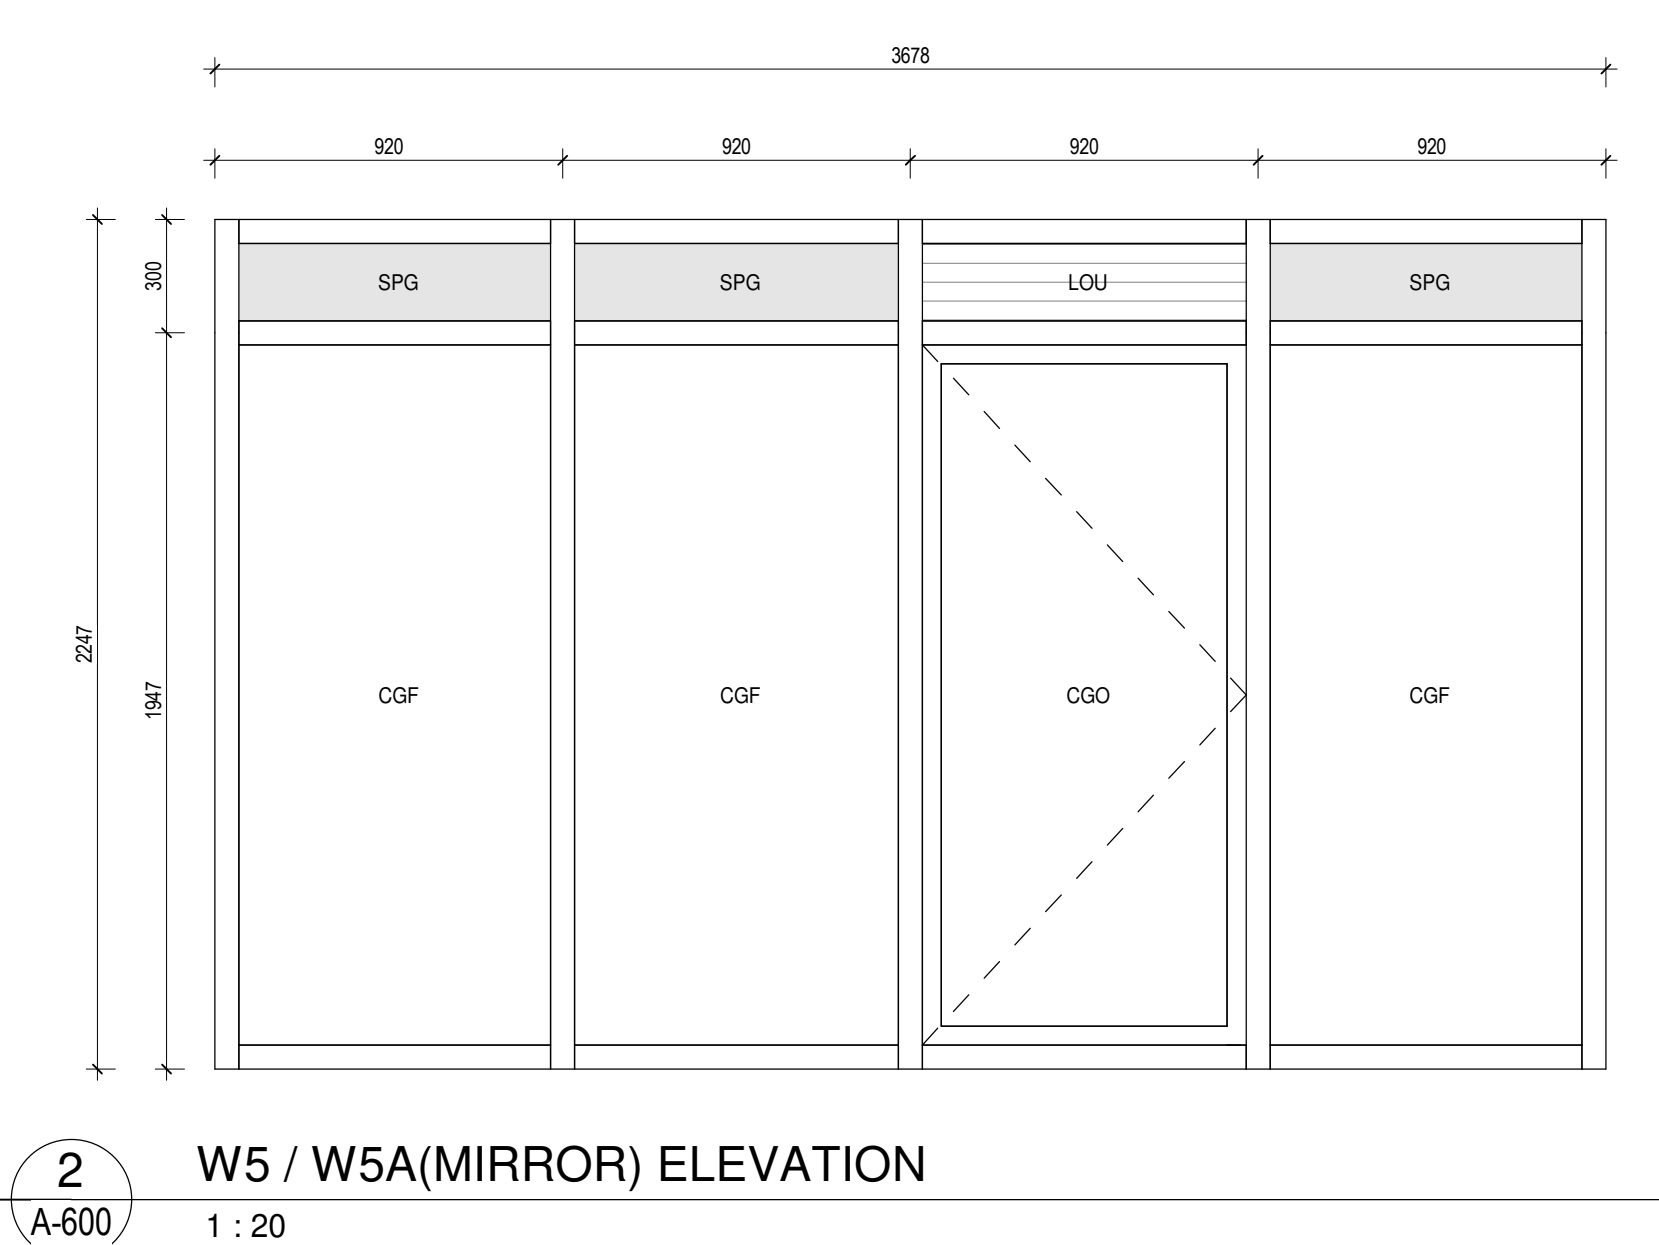
[illegible]

110 O'CONNOR

O'CONNOR STREET
OTTAWA, ONTARIO

PUNCH WINDOW SCHEDULE

scale :	1 : 20	drawn by :	E.H.	
date :	date	approved by :	E.H.	
folder :	23 032	drawing :		A-600

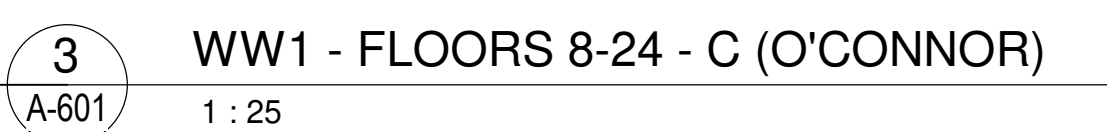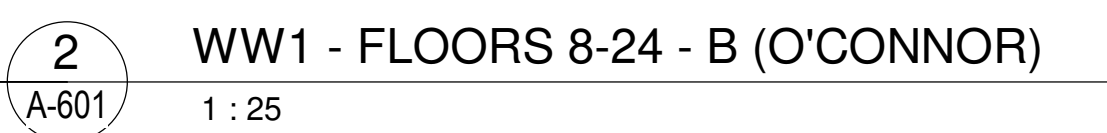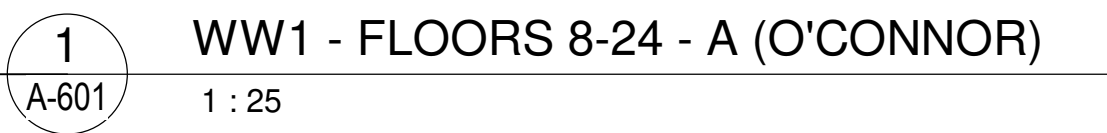

WINDOW / CURTAIN WALL LEGEND	
CWx	CURTAIN WALL 4 SIDED SILICONE JOINT
Wxx	WINDOW WALL WITH ALUMINUM SPANDREL PANEL
Wx	PUNCH WINDOW
CGF	DOUBLE GLUED CLEAR GLASS (INERT SEAL)
CGO	DOUBLE CLEAR GLASS OPEN TOWARDS EXTERIOR, ENERGY GLASS
SPG	SPANDREL GLASS PANEL
ALP	INSULATED ANODIZED ALUMINUM PANEL
ISO	INSULATED PANEL
LOU	METALLIC LOUVER, SEE TECH. FOR DIMENSIONS AND CHARACTERISTICS (COLOR MATCH TO CW FRAME)
FDO	INSULATED SWING DOOR (FRONT)
TDO	INSULATED SWING DOOR (TYPICAL)
SDO	INSULATED SLIDING DOOR (TYPICAL)
GENERAL NOTES / SPEC	
1. ALL MEASUREMENTS TO BE CONFIRMED ON SITE 2. ALL OPERABLE WINDOWS MUST BE EQUIPPED WITH 100MM LUMTERS 3. ALL OPERABLE WINDOWS TO BE FITTED WITH SCREENS	
CURTAIN WALL (CW)- - 4 SIDED PUNCH CURTAIN WALL SYSTEM SERIES 1600 U.S.S. BY HANIMER OR (EQUIVALENT) - SLIDING TUBULAR UNITS BEYOND ALUMINUM FRAMES - SLACK HANGERS (INTERIOR AND EXTERIOR)	
DOORS- - COMMERCIAL ALUMINUM DOORS, SERIES 2300 BY AD. PREVOIST - SLIDING TUBULAR UNITS BEYOND ALUMINUM FRAMES - SLACK HANGERS (INTERIOR AND EXTERIOR) - FULL HEIGHT TUBULAR 30mm ANOLES BOTH SIDES - SLACK HANDRAILS	
PURCHES INSULATED- - 200MM ALUMINUM FRAME WITH SEALED THERMOPLANE UNITS - SLACK FINISH EXTERIOR AND WHITE INTERIOR	
WINDOW WALL (WV)- - WINDOW WALL SYSTEM SERIES - SLIDING TUBULAR UNITS SET WITHIN ALUMINUM FRAME - SLACK FINISH EXTERIOR AND WHITE INTERIOR	
SPANDREL PANELS- - 200MM ALUMINUM FLAT PANEL - 100MM SEM-RIGID INSULATION - ALUMINUM BEAM-PAN	
ALL GLASSING:- - LOW E SING OR FACE 2 - LOW E SING OR REPT ARROW - 40% TEMPERED OR TINTED GLASS - SHIELDING COEFFICIENT < 0.47 - U-VALUE < 1.0 - SHED COEFFICIENT, TRANSMITTANCE, SLOP < 0.3 - SOLAR REFLECTANCE 25% - SOLAR HEAT GAIN 37	
*MAX. U-VALUE: 1.6 W/m²K	

[illegible]

Revision



Structural Engineer

GRUPE
cme
SERVICES D'INGÉNÉRIE

Mechanical/Electrical Engineer

siteform




GAUVREAU
DESIGN

110 O'CONNOR



O'CONNOR STREET
OTTAWA, ONTARIO

WINDOW WALL SCHEDULE

scale :	As indicated	drawn by :	E.H.	
date :	date	approved by :	E.H.	
folder :	23 032	drawing :	A-601	

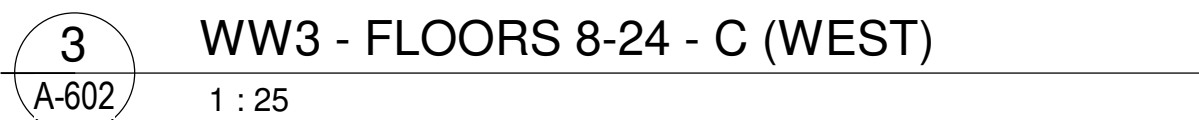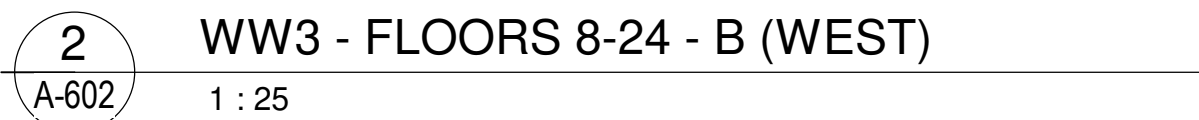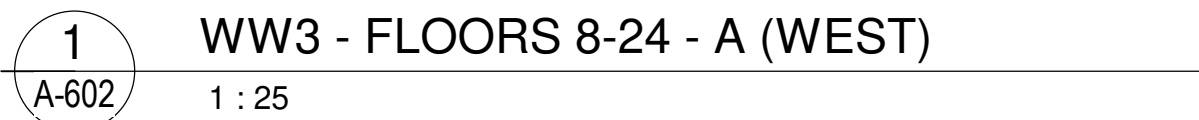

scale :	As indicated	drawn by :	E.H.	
date :	date	approved by :	E.H.	
folder :	23 032	drawing :	A-602	

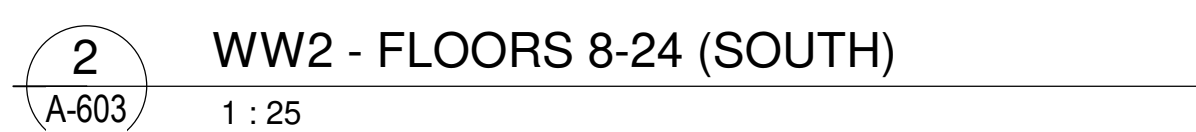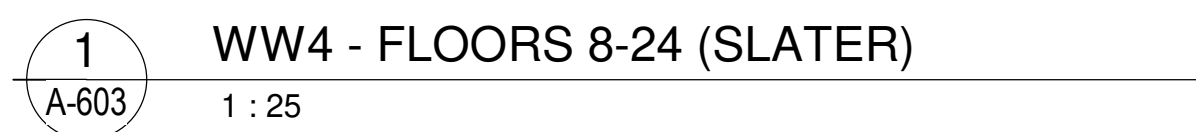

CURTAIN WALL (CWI):

- 4 REED SLOPED JOINT W/ALUMINUM SYSTEM SERIES 100
- 1/8" B. BY LAMINATOR OR EQUIV. 1/2"
- SEALED THERMOPLASTIC GLAZING
- SEALED THERMOPLASTIC UNITS SET WITHIN ALUMINUM FRAMES
- BLACK FINISH INTERIOR AND SLACQUE EXTERIOR

DOORS:

- COMMERICAL ALUMINUM DOORS, SERIES 2500 & D-6 PREVOIST
OR EQUIVALENT
- 1/8" B. BY LAMINATOR OR EQUIV. 1/2"
- SEALED THERMOPLASTIC GLAZING
- FULL HEIGHT DOUBLE 30mm ANDES BOTH SIDES
- BLACK HARDWARE

PURCHES INSULATION:

- ALUMINUM FINSSION FRAME WITH SEALED THERMOPLASTIC UNITS
- BLACK FINISH EXTERIOR AND WHITE INTERIOR

WINDOW WALL (HW):

- WINDOW WALL SYSTEM SERIES
- SEALED THERMOPLASTIC UNITS SET WITHIN ALUMINUM FRAME
SYSTEM
- BLACK FINISH EXTERIOR AND WHITE INTERIOR

SPECIAL PANELS:

- 1/2" ALUMINUM FLAT PANEL
- 100MM SEMI-RIGID INSULATION
- ALUMINUM BACK PAN




ALL GLASSING:

- TEMPERED EXTERIOR CLEAR GLASS
- LOW-E SLOAN ON FLOW 2
- 1/8" MIN. HEAT LOSS
- 4mm TEMPERED INTERIOR GLASS
- SHADING COEFFICIENT 74
- U-VALUE 1.4
- SOLAR FACTOR 0.7 TRANSMITTANCE, SLOP 0.33
- OPTIC PERCENTAGE 32%
- SOLAR HEAT GAIN 0.57



"MAX. U-VALUE: 1.5 W/m²K"



scale :	As indicated	drawn by :	E.H.	
date :	date	approved by :	E.H.	
folder :	23 032	drawing :	A-604	

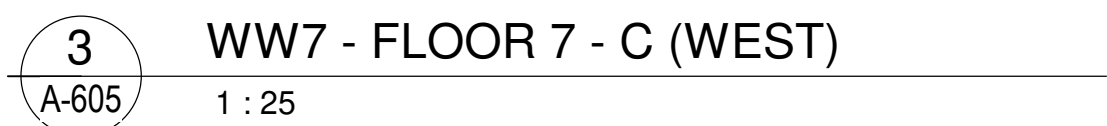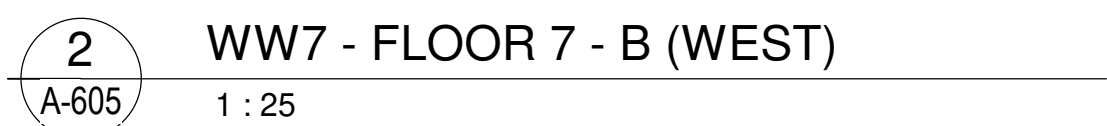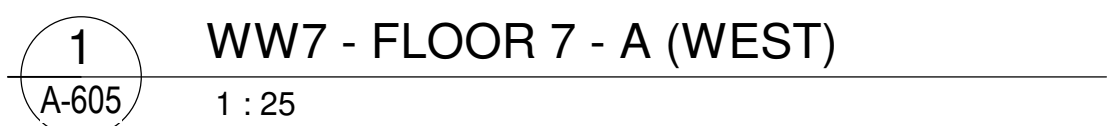

scale : As indicated	drawn by : E.H.	
date : date	approved by : E.H.	
folder : 23 032	drawing :	A-605

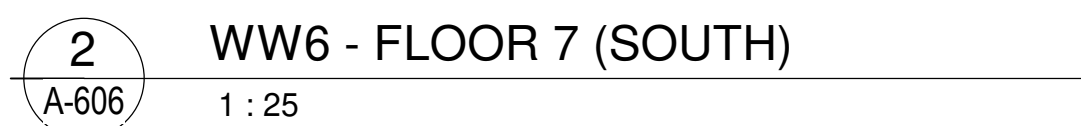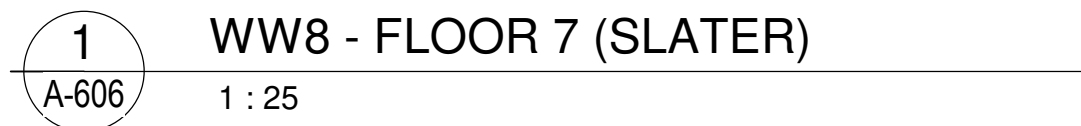




scale :	As indicated	drawn by :	E.H.	
date :	date	approved by :	E.H.	
folder :	23 032	drawing :	A-606	



2 WW9 - FLOOR 25 - B (O'CONNOR)
A-607 1 : 25

3 WW9 - FLOOR 25 - C (O'CONNOR)
A-607 1:25


scale : As indicated	dawn by : E.H.	
date : date	approved by : E.H.	
folder : 23 032	drawing :	A-607

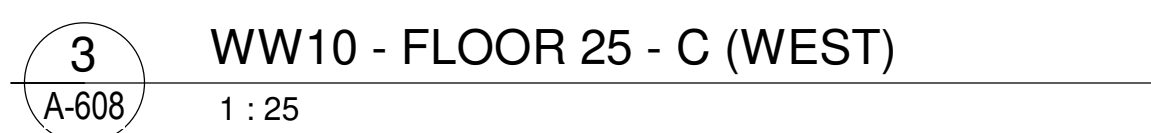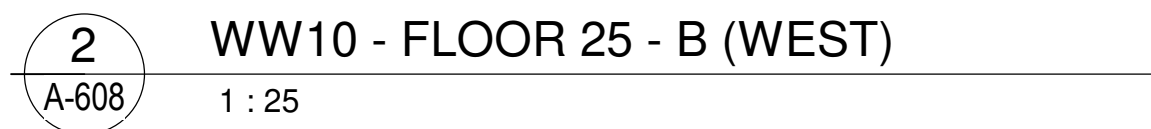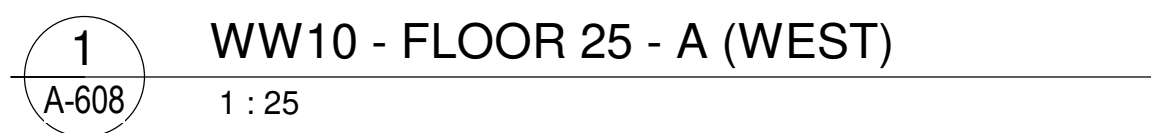

*MAX. U VALUE : 1.6 W/(m²·K)

[illegible]Interior Designer

scale :	As indicated	drawn by :	E.H.	
date :	date	approved by :	E.H.	
folder :	23-032	drawing :	A-608	

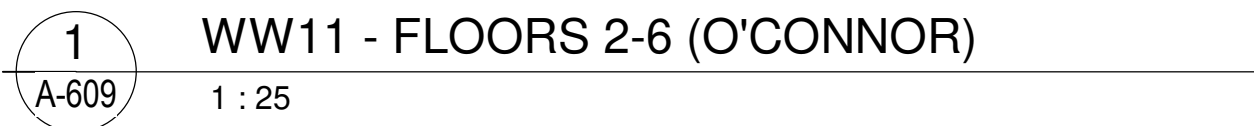

GeigerHuot
architects

436, rue Desjardins 104, Montreal, QC H3L 1H6
tel. 514 485-3332 fax 514 485-3379
info@geigerhuot.com

GENERAL NOTES:

Do not measure directly on the plans.

All dimensions and general conditions are to be verified before the beginning of work.



Never proceed with uncertainty.

This drawing must be read carefully with the architectural specifications as well as the general notes.


**ONLINE ASSOCIATION
OF
ARCHITECTS**

ERIC HUOT
LICENSE
5037

Eric Huot

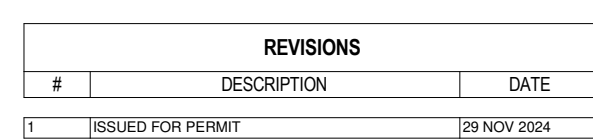 

2024.09.13	POUR COORDINATION	Q.P.
2024.09.18	POUR COORDINATION	Q.P.
2024.09.27	POUR COORDINATION	Q.P.
2024.10.04	POUR COORDINATION	Q.P.
2024.10.28	POUR COORDINATION	Q.P.
2024.11.12	POUR COORDINATION	Q.P.
2024.11.19	POUR COORDINATION	Q.P.
2024.11.29	ISSUED FOR PERMIT	Q.P.

 

110 O'CONNOR

O'CONNOR STREET
OTTAWA, ONTARIO

Sheet name :

WINDOW WALL SCHEDULE

scale : As indicated	drawn by : E.H.	
date : date	approved by : E.H.	
folder : 23 032	drawing :	A-609



GeigerHunt
@GTHUNT

434. 916. 7690 / 434. 908. 001 / 434. 916. 3359
info@geigerhunt.com
info@geigerhunt.com

GENERAL NOTE:



No real measure directly on the plane.
All dimensions and general conditions are to be verified before the
beginning of work.

New project with priority.

The drawing must be read carefully with the architectural
specifications as well as the general notes.

GEIGER ASSOCIATES
ARCHITECTS
ERIC HUNT
LICENSE
SINCE
ERIC HUNT

Signed

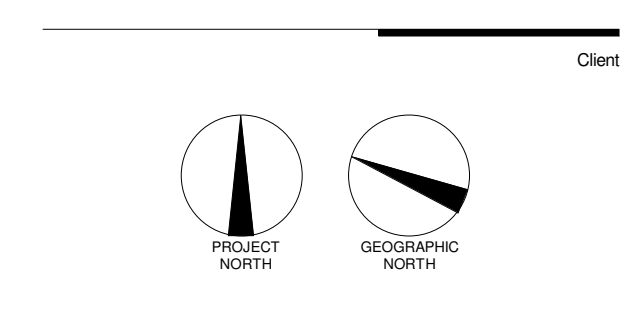 

REVISIONS		
#	DESCRIPTION	DATE
1	ISSUED FOR PERMIT	29 NOV 2018

2024.09.13	FOUR COORDINATION	Q.P.
2024.09.18	FOUR COORDINATION	Q.P.
2024.09.27	FOUR COORDINATION	Q.P.
2024.10.04	FOUR COORDINATION	Q.P.
2024.10.28	FOUR COORDINATION	Q.P.
2024.11.12	FOUR COORDINATION	Q.P.
2024.11.19	FOUR COORDINATION	Q.P.
2024.11.29	ISSUED FOR PERMIT	Q.P.



LAURENCE
LAURENCE REE

Revision

LC

Civil Engineer

GROUPE
cme
SERVICES d'INGENIERIE

Structural Engineer

Mechanical Electrical Engineer

siteform

Mechanical Electrical Engineer

Landscape Architect

DGG
DESIGNS

Designer

Yester Designer


110 O'CONNOR

O'CONNOR STREET
OTTAWA, ONTARIO


Sheet name :

CURTAIN WALL SCHEDULE


scale :	1 : 20	drawn by :	E.H.	
date :	date	approved by :	E.H.	
folder :	23-032	drawing :	A-650	

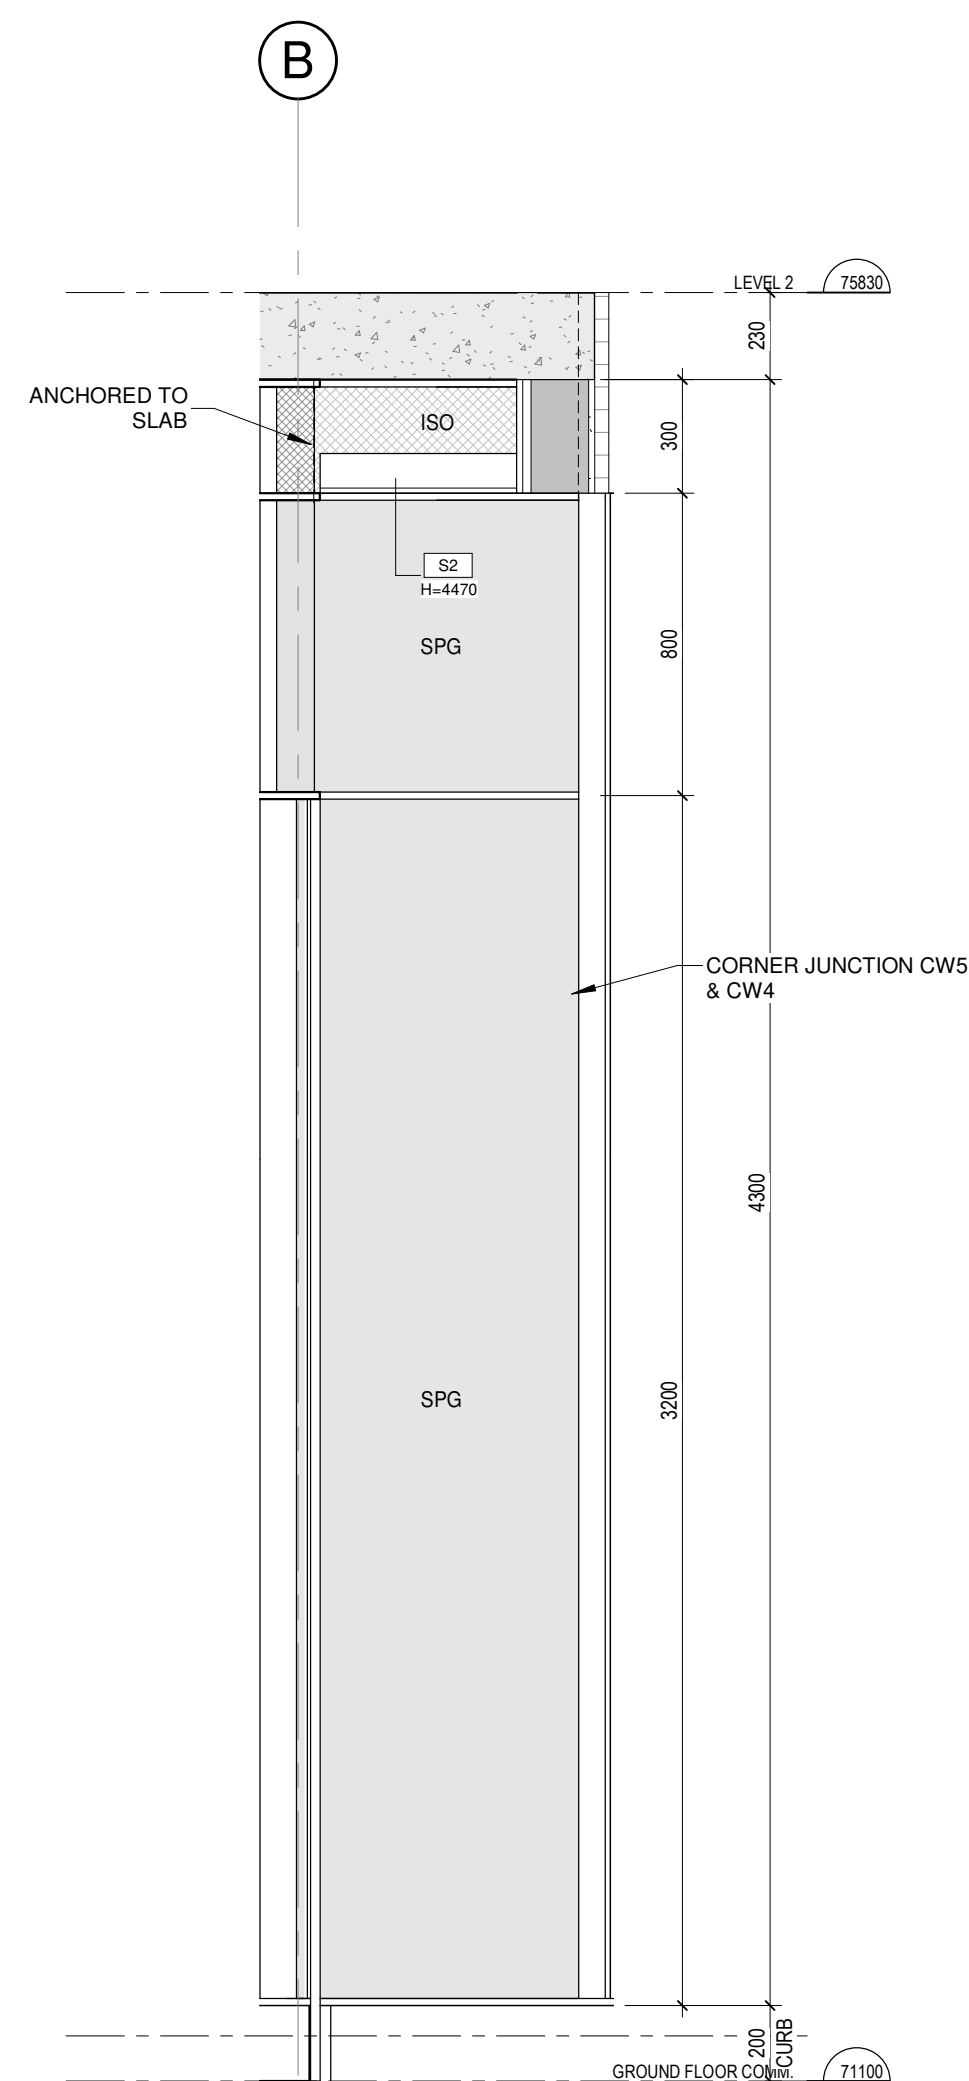


2 ELEVATION CW5
A-651 1 : 20

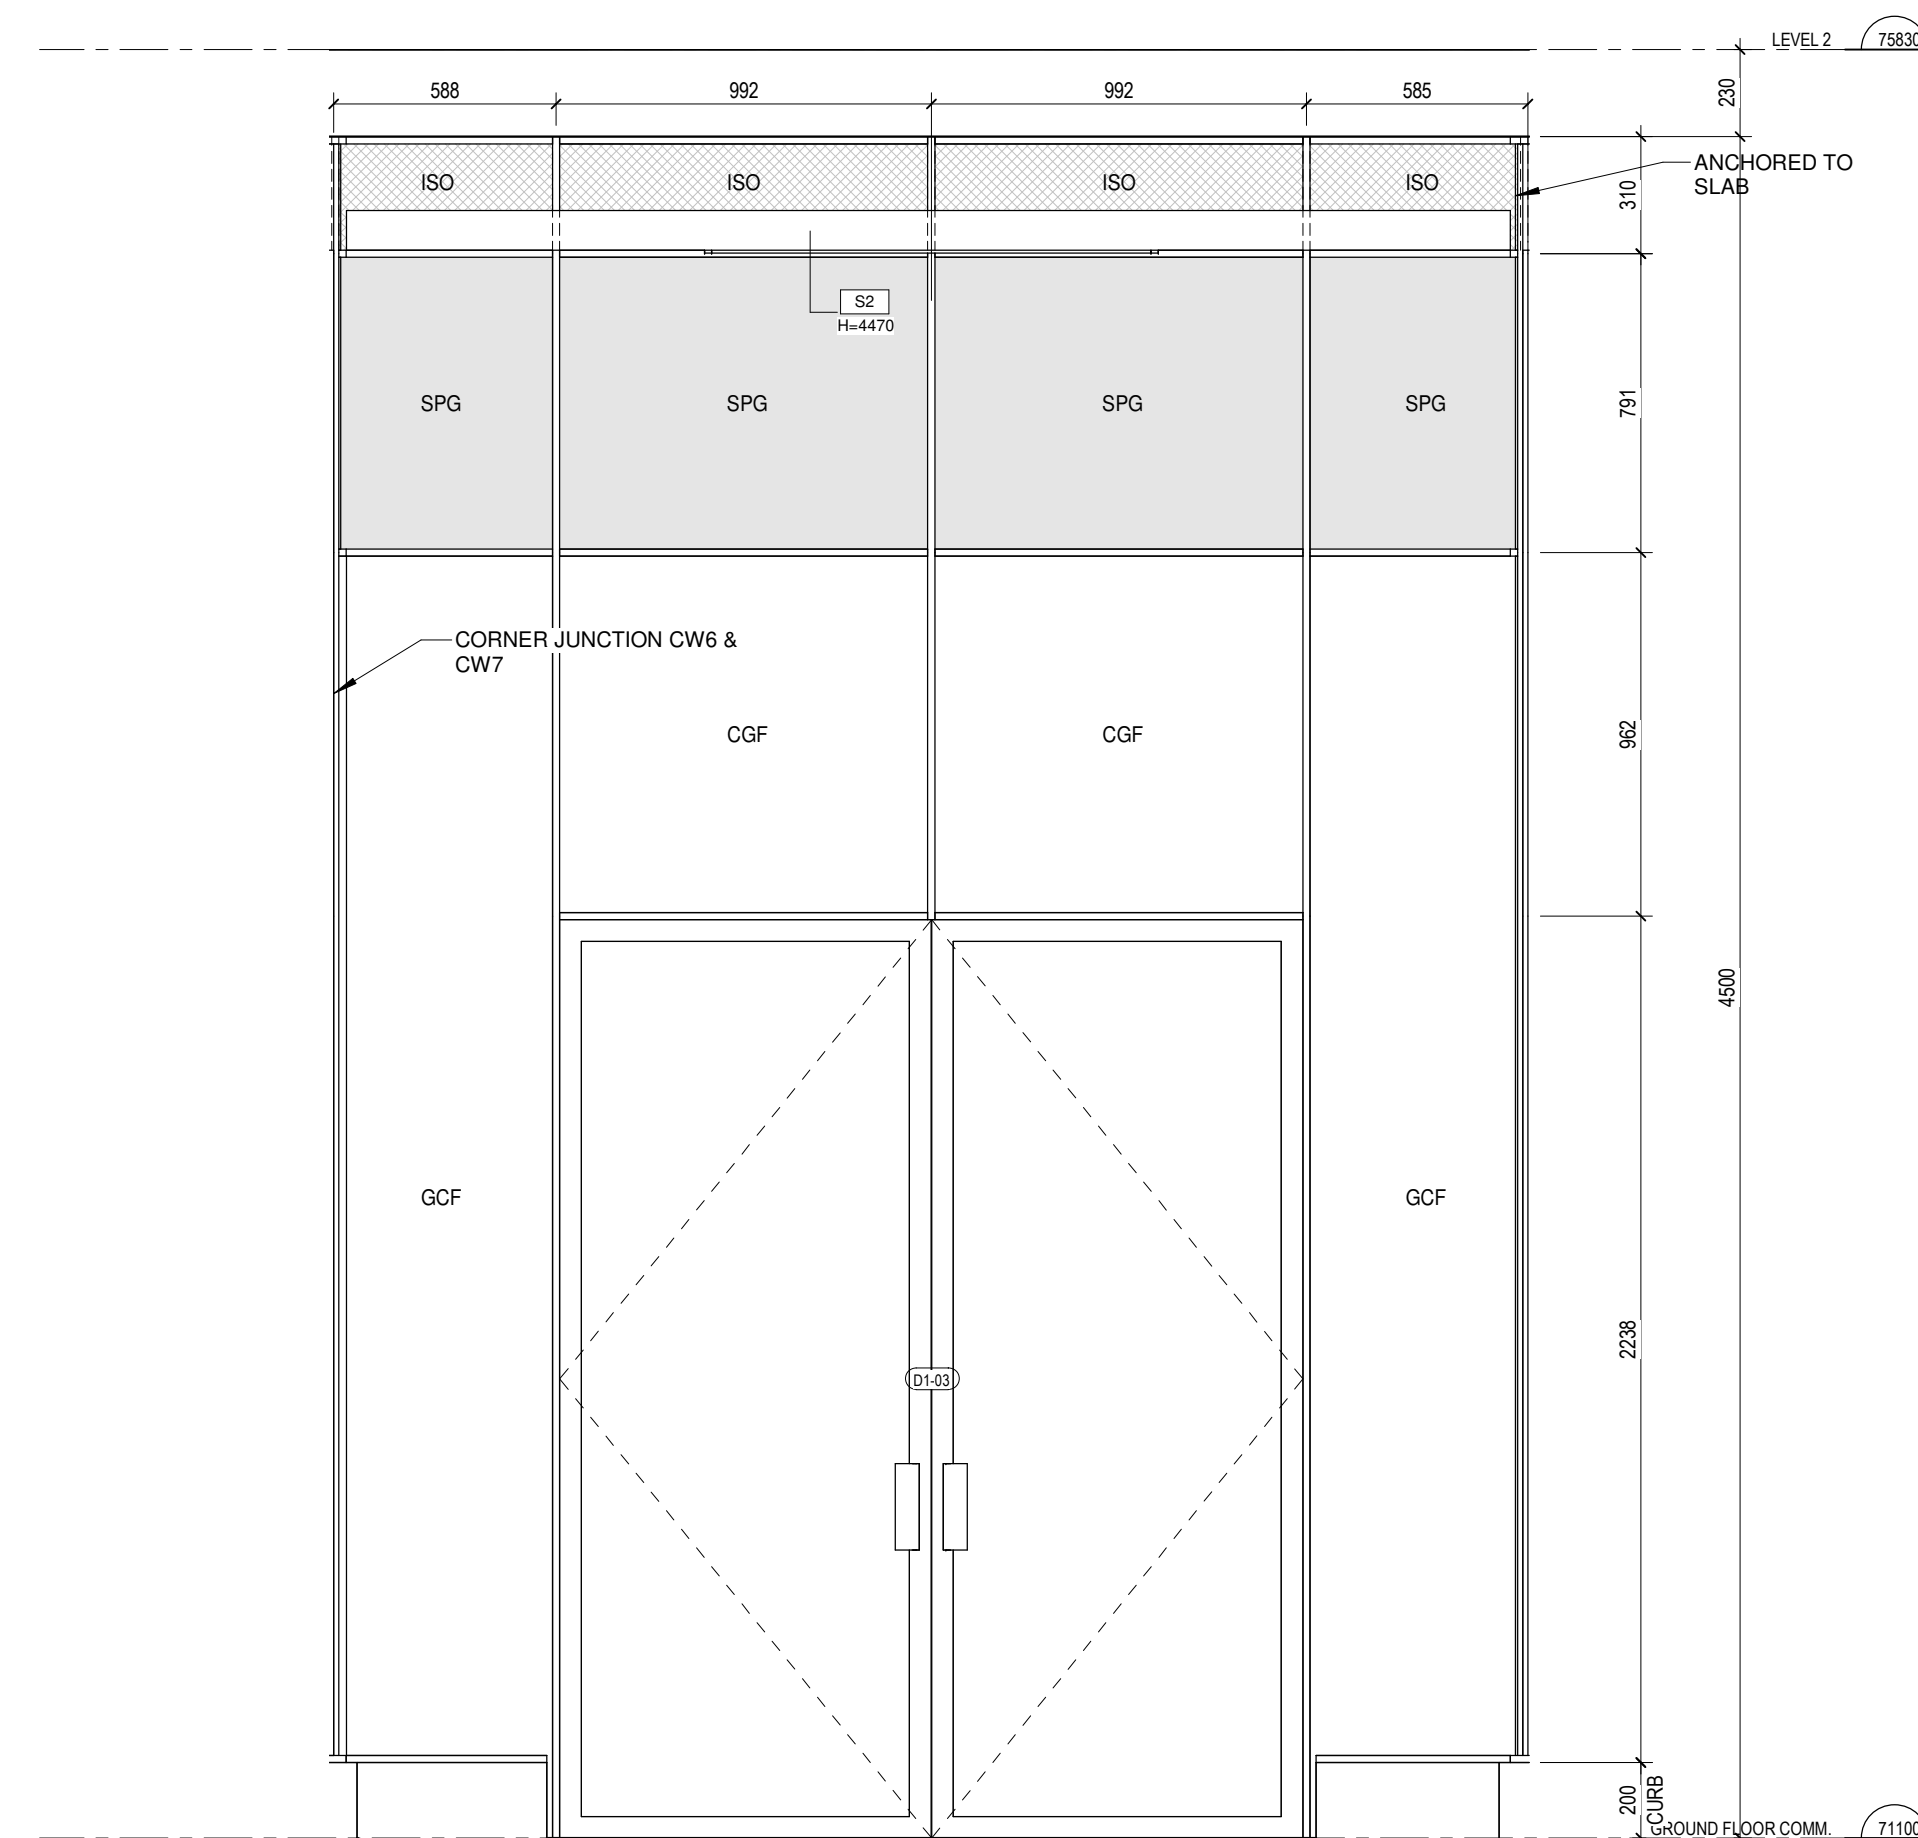

3 ELEVATION CW6
A-651 1:20

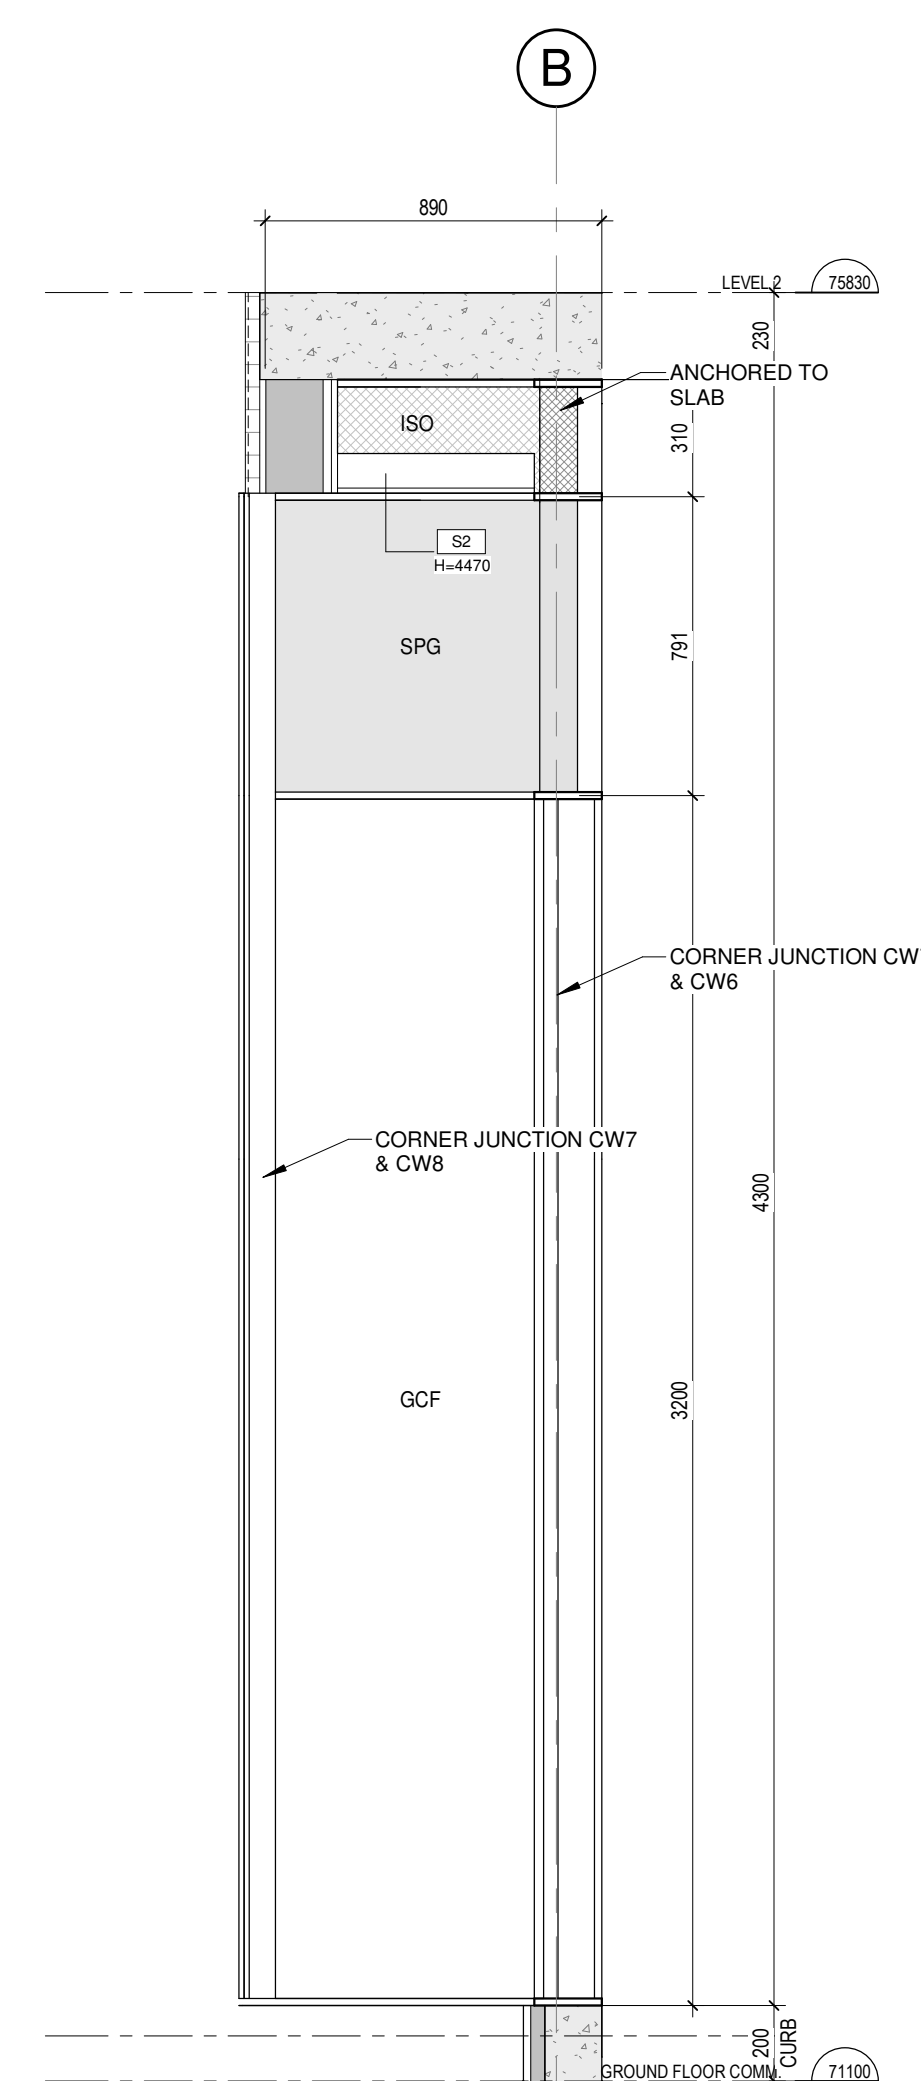

4 ELEVATION CW7
A-651 1 : 20

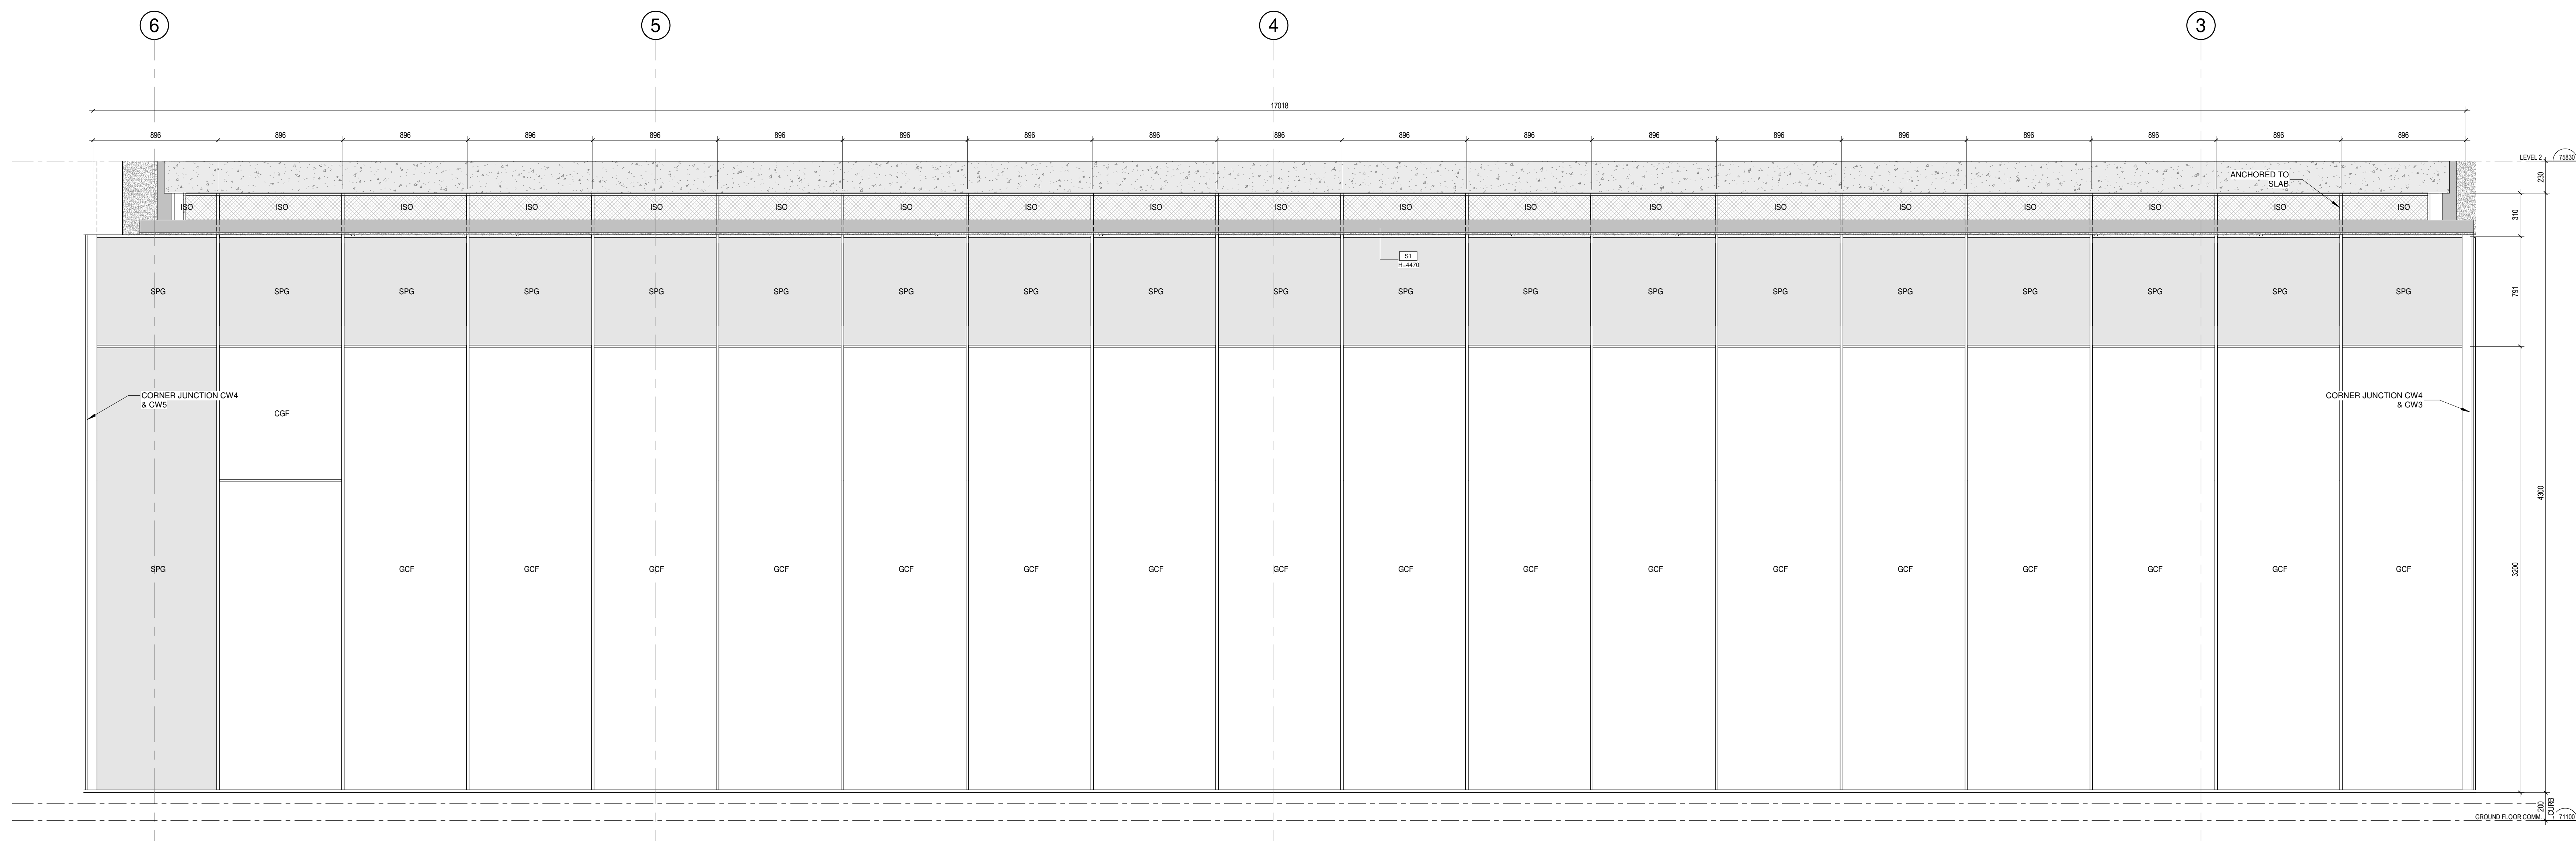

1 ELEVATION CW4
A-651 1 : 20

WINDOW / CURTAIN WALL LEGEND	
CWx	CURTAIN WALL 4 SIDED SLOPES, JOINT
WWx	CURTAIN WALL WITH ALUMINIUM SPANDREL PANEL
Wx	PUNCH WINDOW
CGF	DOUBLE FIXED CLEAR GLASS ENERGY SEAL
CGO	DOUBLE CLEAR GLASS OPEN TOWARDS ENERGY SEAL
SPG	SPANDREL GLASS PANEL
ALO	INSULATED ANODIZED ALUMINIUM PANEL
ISP	INSULATED PANEL
LOU	METALLIC LOUVER, SEE MECH. FOR DIMENSIONS AND CHARACTERISTICS - COLOUR MATCH TO CW FRAME
FDO	INSULATED SWING DOOR (FRONT)
TDO	INSULATED SWING DOOR (TYPICAL)
SDO	INSULATED SLIDING DOOR (TYPICAL)
GENERAL NOTES / SPECS	
1. ALL MEASUREMENTS TO BE CONFIRMED ON SITE 2. ALL OPERABLE WINDOWS MUST BE EQUIPPED WITH 100MM LUTTERS 3. ALL OPERABLE WINDOWS TO BE FITTED WITH SCREENS	
CURTAIN WALL (CW):	
- 4 SIDED SLOPES JOINT CURTAIN WALL SYSTEM (SERIES 1000 V.2.5. BY FRAME) OR EQUIVALENT - SEALED THROPOANE UNITS SET WITHIN ALUMINIUM FRAME - BLACK FINISH INTERIOR AND THROPOANE EXTERIOR	
DOORS:	
- COMMERCIAL ALUMINIUM DOORS, SERIES 2000 BY A.D. PRIVOST (OR EQUIVALENT) - BLACK ALUMINIUM FINISH - SEALED THROPOANE GLAZING - FULL HEIGHT TUBULAR 30mm x 40mm x 90 BOTH SIDES - BLACK HARDWARE	
PUNCHED WINDOWS:	
- ALUMINIUM EXTRUSION FRAME WITH SEALED THROPOANE UNITS - BLACK FINISH EXTERIOR AND WHITE INTERIOR	
WINDOW WALL SYSTEMS	
- SEALED THROPOANE UNITS SET WITHIN ALUMINIUM FRAME SYSTEM - BLACK FINISH EXTERIOR AND WHITE INTERIOR	
SPANDREL PANELS:	
- 3MM BLACK ALUMINIUM FLAT PANEL - 100MM SEMI-RIGID INSULATION - ALUMINIUM BACK PACK	
ALL GLAZING:	
- 4mm THERMOFLEX INTERIOR CLEAR GLASS - LOWE LOW E ON IN FACE 2 - 4mm E OF INERT ARGON GAS - 4mm THERMOFLEX INTERIOR GLASS - SHADING COEFFICIENT 0.47 - U VALUE 4 - VISIBLE LIGHT 65% TRANSMITTANCE, SLOE 0.33 - SOLAR REFLECTANCE 30% - SHADING HEAT GAIN 0.37	
*MAX. U VALUE: 1.6 W/M ² K	

GeigerHut
architects

024 - 744 - 3000 / 144 - 3000, 144 - 3000, 144 - 3000
tel. 514 - 905 - 5528 fax. 514 - 905 - 5575
www.geigerhut.com

[GENERAL NOTES:]
Do not measure directly on the plans.
The dimensions and general conditions are to be verified before the beginning of work.
Proceed with uncertainty.
The drawing must be read carefully with the architectural specifications as well as the general notes.


GEIGER HUT ASSOCIATES,
ONTARIO ARCHITECTS
O ARCHITECTS

ERIC HUST
LICENSE
5017

Eric Hust



GROUPE MACH
30 rue Saint Paul, Suite 600
Montreal, QC, H3C 1L9
Tel: 514-374-6224, Fax: 514-374-5561

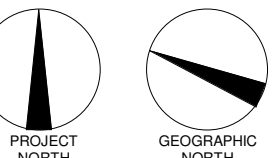

REVISIONS		
#	DESCRIPTION	DATE
1	ISSUED FOR PERMIT	26 NOV 2018

2024.09.13	FOUR COORDINATION	Q.P.
2024.09.18	FOUR COORDINATION	Q.P.
2024.09.27	FOUR COORDINATION	Q.P.
2024.10.04	FOUR COORDINATION	Q.P.
2024.10.28	FOUR COORDINATION	Q.P.
2024.11.12	FOUR COORDINATION	Q.P.
2024.11.19	FOUR COORDINATION	Q.P.
2024.11.29	ISSUED FOR PERMIT	Q.P.



LAU
REN
CE
INGENIERE GILDE



Civil Engineer



and Engineer



Civil Engineer



aps Architect

100




110 O'CONNOR

O'CONNOR STREET
OTTAWA, ONTARIO

Good ratio :

CURTAIN WALL SCHEDULE


scale :	1 : 20	drawn by :	E.H.	
date :	date	approved by :	E.H.	
order :	23 032	drawing :	A-651	

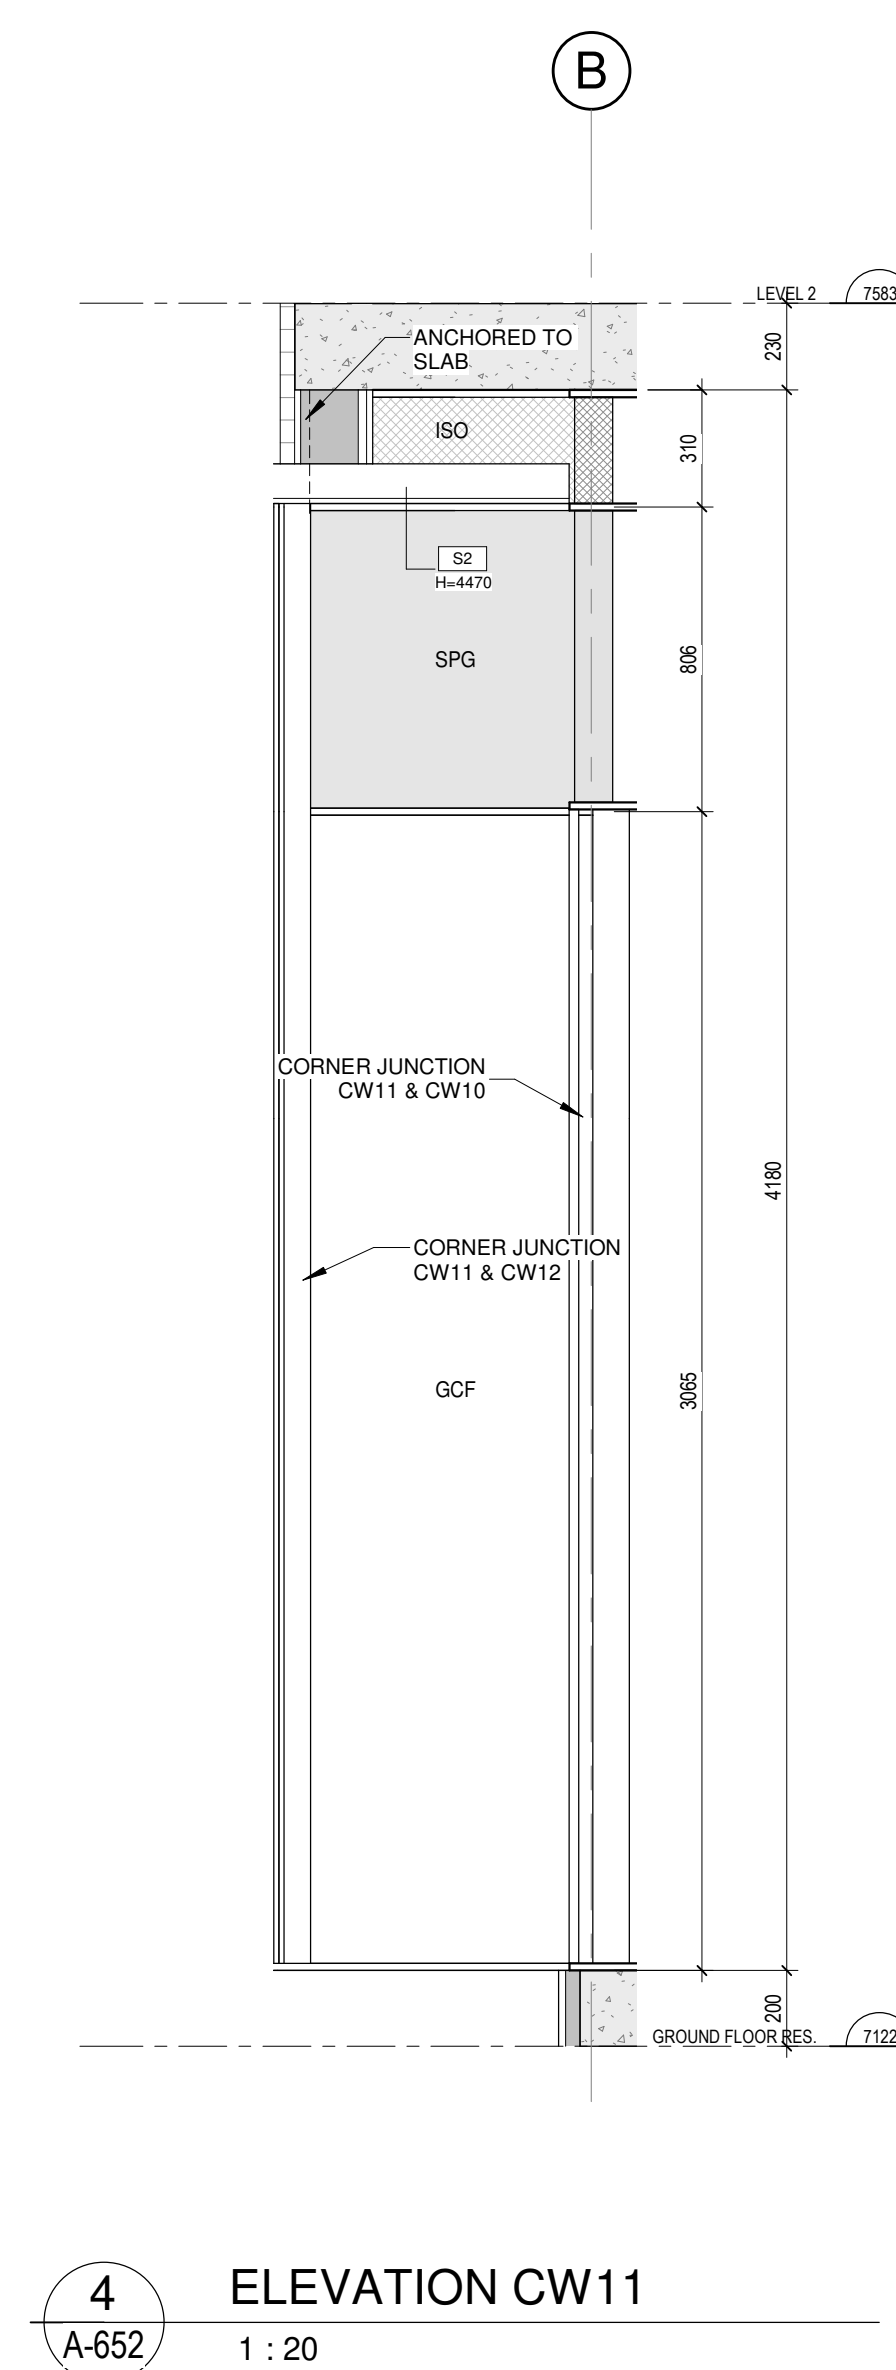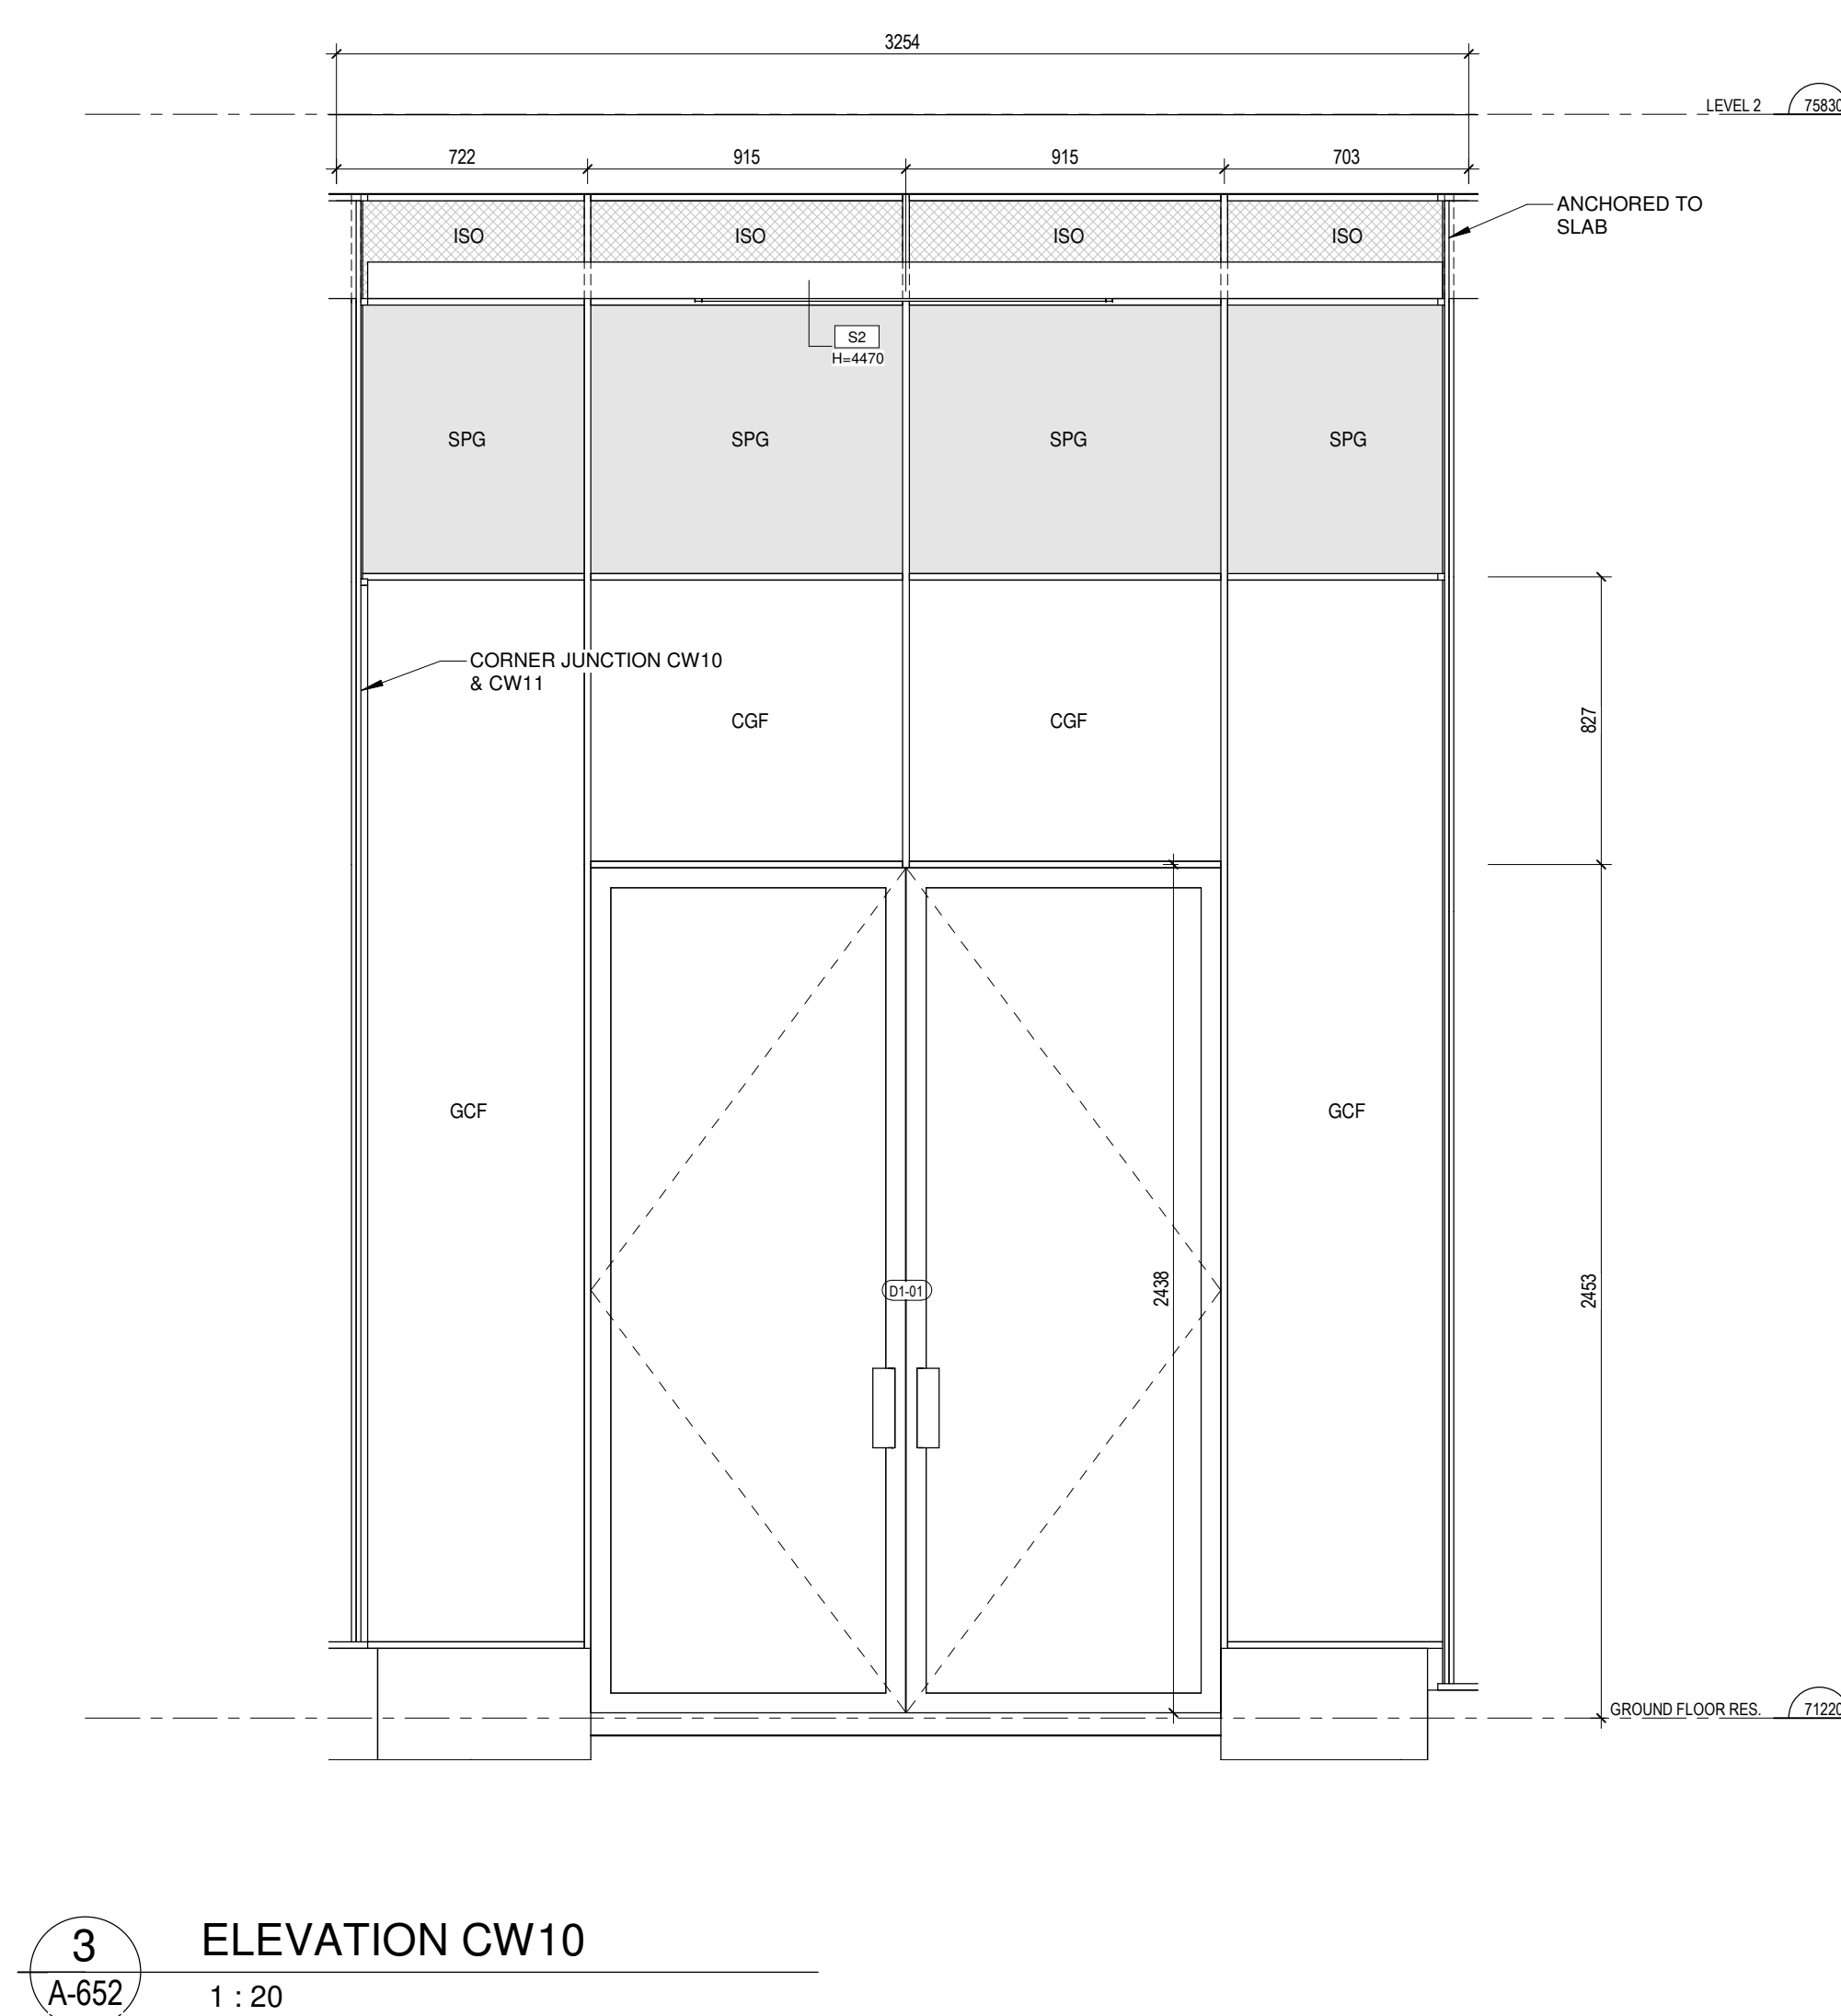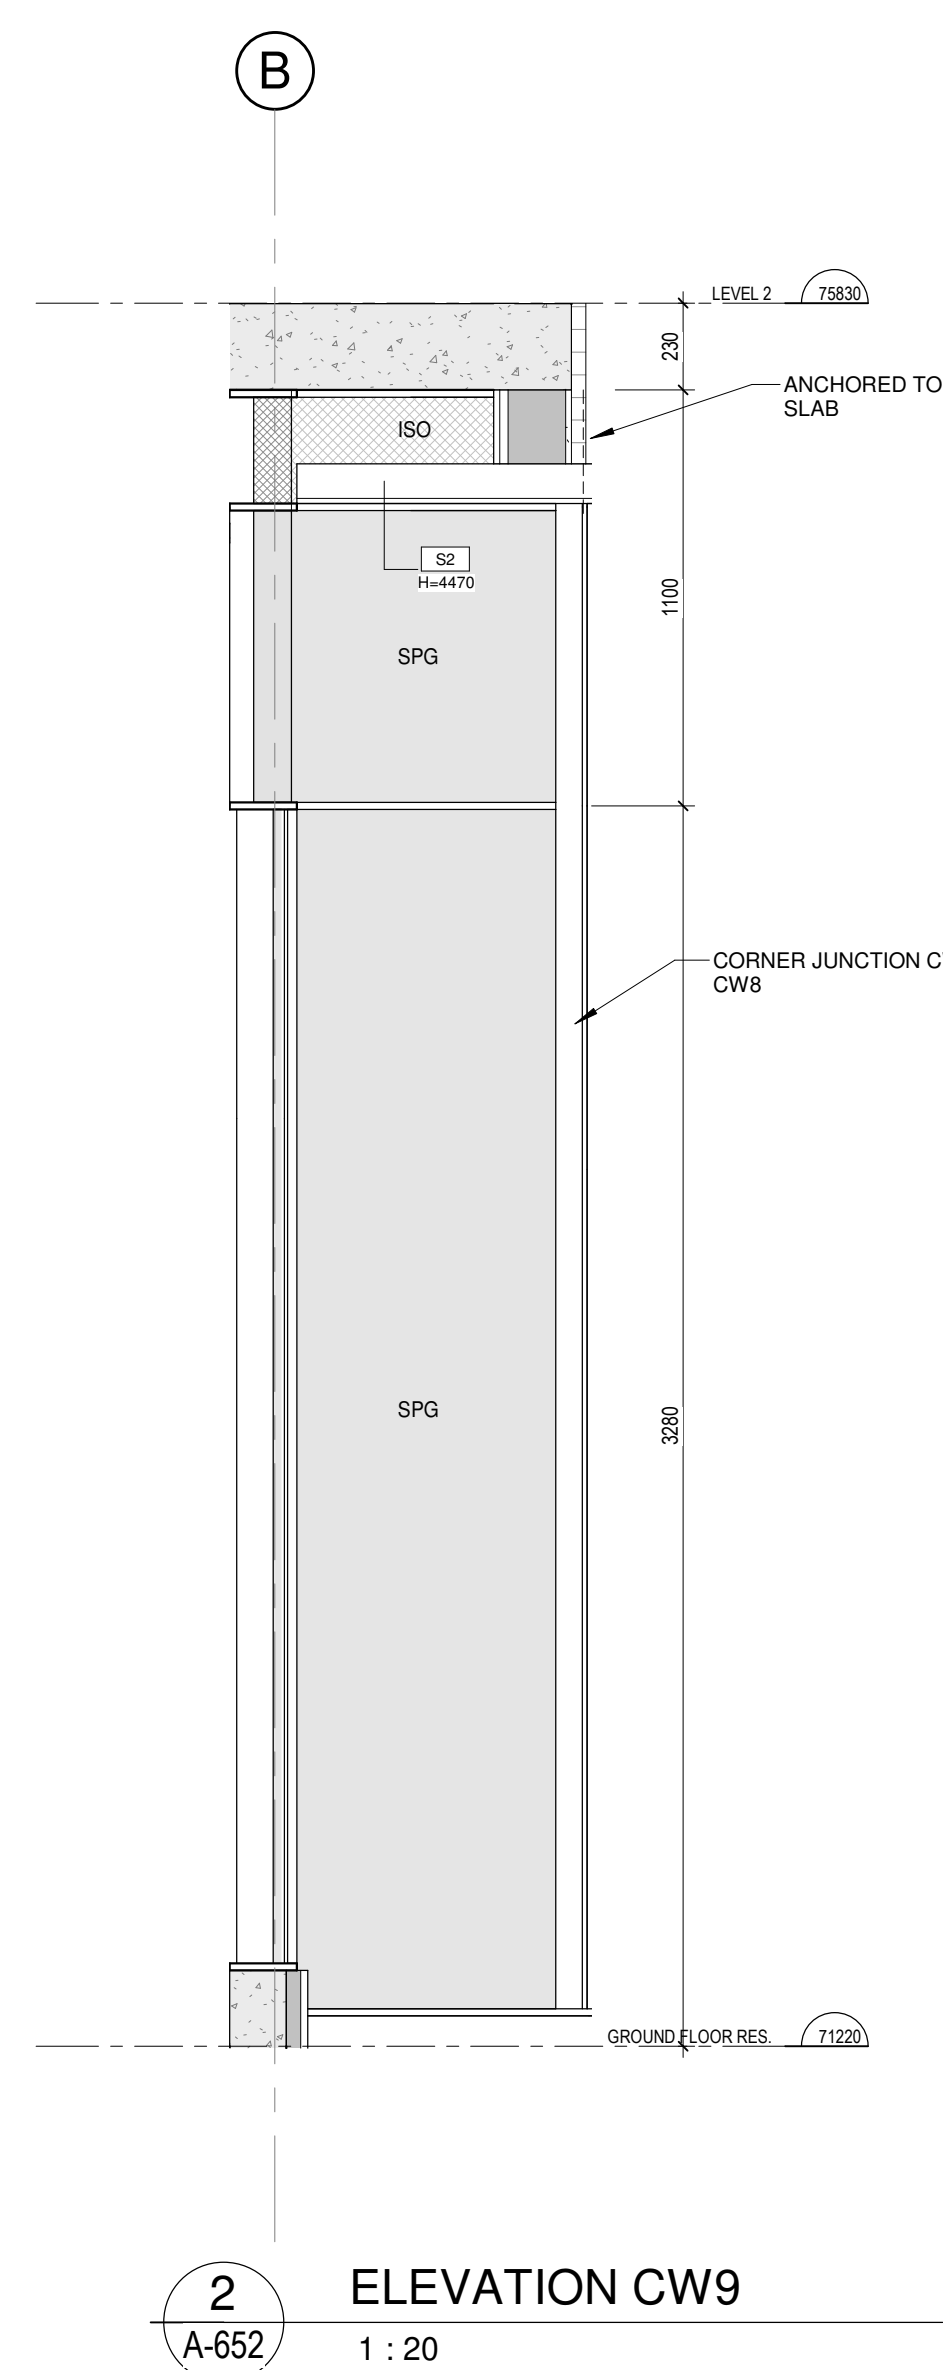

WINDOW / CURTAIN WALL LEGEND	
CWx	CURTAIN WALL 4 SIDED SLOTTED JOINT
WWx	WINDOW WALL WITH ALUMINIUM SPANDREL PANEL
Wx	PUNCH WINDOW
CGF	DOUBLE FLEET CLEAR GLASS ENERGY SEAL
CGO	DOUBLE CLEAR GLASS OPEN TOWARDS EXTERIOR, ENERGY SEAL
SP	SPANDREL GLASS PANEL
ALO	INSULATED ANODIZED ALUMINIUM PANEL
ISL	INSULATED PANEL
LOU	METALLIC LOUVER, SEE MECH. FOR DIMENSIONS AND CHARACTERISTICS - COLOUR MATCH TO CW FRAME
FD	INSULATED SLIDING DOOR (FRONT)
TDO	INSULATED SLIDING DOOR (TYPICAL)
SBD	INSULATED SLIDING DOOR (TYPICAL)
GENERAL NOTES / SPECS	
1. ALL MEASUREMENTS TO BE CONFIRMED ON SITE 2. ALL OPERABLE WINDOWS MUST BE EQUIPPED WITH 100MM LIMITERS 3. ALL OPERABLE WINDOWS MUST TO BE FITTED WITH SCREENS	
CURTAIN WALL (CW):	
- 4 SIDED SLOTTED JOINT CURTAIN WALL SYSTEM (SEES 1000 V.0.5. BY FRAMEWORK OR EQUIVALENT) - SEALED THEROPANE UNITS SET WITH ALUMINIUM FRAME SYSTEM (BLACK FINISH INTERIOR AND SLOTTED EXTERIOR)	
DOORS:	
- COMMERCIAL ALUMINIUM DOORS, SEES 2000 R.T. 4. PREVIEW (OR EQUIVALENT) - BLACK ALUMINIUM FINISH - SEALED THEROPANE GLAZING - FULL HEIGHT TUBULAR 90mm ANGLE'S BOTH SIDES - BLACK HARDWARE	
PUNCHED WINDOWS:	
- ALUMINIUM EXTRUSION FRAME WITH SEALED THEROPANE UNITS - BLACK FINISH EXTERIOR AND WHITE INTERIOR	
WINDOW WALL (WW):	
- WINDOW WALL SYSTEM SERIES - SEALED THEROPANE UNITS SET WITH ALUMINIUM FRAME SYSTEM - BLACK FINISH EXTERIOR AND WHITE INTERIOR	
SPANDREL PANELS:	
- 3mm BLACK ALUMINUM FLAT PANEL - 100mm SEMI-RIGID INSULATION - ALUMINIUM BACK PAN	
ALL GLAZING:	
- 4mm THERPIDO EXTERIOR CLEAR GLASS - LOW-E COAT ON FACE 2 - SLIP OF INERT ARGON GAS - SEALED INTERIOR GLASS UNIT - COEFFICIENT $\alpha \geq 0.7$ - U-VALUE 1.4 - VISIBLE LIGHT 69% TRANSMITTANCE, S.O. 0.33 - SOLAR REFLECTANCE 20% - SOLAR HEAT GAIN 57	
*MAX. U-VALUE : 1.6 W/m ² K	



GROUPE MACH
630 rue Saint Paul, Suite 600
Montréal, QC, H3C 1L9
Tel: 514-374-6224, Fax: 514-374-5561

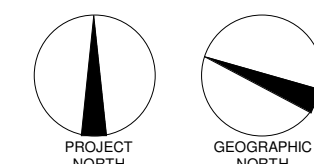

REVISIONS		
#	DESCRIPTION	DATE
1	ISSUED FOR PERMIT	29 NOV 2018

2024.06.13	POUR COORDINATION	O.P.
2024.06.18	POUR COORDINATION	O.P.
2024.06.27	POUR COORDINATION	O.P.
2024.10.04	POUR COORDINATION	O.P.
2024.10.28	POUR COORDINATION	O.P.
2024.11.12	POUR COORDINATION	O.P.
2024.11.19	POUR COORDINATION	O.P.
2024.11.29	ISSUED FOR PERMIT	O.P.




110 O'CONNOR

O'CONNOR STREET
OTTAWA, ONTARIO

Sheet name :

CURTAIN WALL SCHEDULE

scale :	1 : 20	drawn by :	E.H.	
date :	date	approved by :	E.H.	
folder :	23 032	drawing :	A-652	

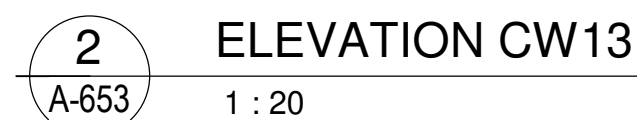

GeigerHuo
ARCHITECTS

401 W. 4th Avenue, 10th Floor, Suite 1000
Tel. 514 305-3308 Fax 514 305-3375

GENERAL NOTES:


Do not measure directly on the plans.
All dimensions and general conditions are to be verified before the beginning of work.
Never proceed with uncertainty.
This drawing must be read completely with the architectural specifications as well as the general notes.

GEIGER ASSOCIATES, ARCHITECTS,
ONTARIO PROFESSIONAL CORPORATION
OF ARCHITECTS

ERIC HUO
LICENSED
SINCE

Eric Huo

Stamp

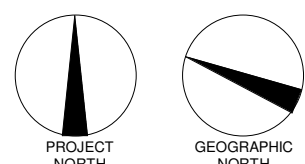

REVISIONS		
#	DESCRIPTION	DATE
1	COPIED FOR PREPARE	29 NOV 2004

2024.06.13	POUR COORDINATION	O.P.
2024.06.16	POUR COORDINATION	O.P.
2024.06.27	POUR COORDINATION	O.P.
2024.10.04	POUR COORDINATION	O.P.
2024.10.28	POUR COORDINATION	O.P.
2024.11.12	POUR COORDINATION	O.P.
2024.11.19	POUR COORDINATION	O.P.
2024.11.29	ISSUED FOR PERMIT	O.P.

[illegible]

GROUPE
cme
 SERVICES D'INGÉNÉRIE

siteform

110 O'CONNOR
O'CONNOR STREET
OTTAWA, ONTARIO

Sheet name :

CURTAIN WALL SCHEDULE

scale :	1 : 20	drawn by :	E.H.	
date :	date	approved by :	E.H.	
folder :	23-032	drawing :	A-653	



GeigerHunt

601 W. 1st St., Suite 101A, Montreal, QC H3B 1W8
Tel: 514-393-3379 Fax: 514-393-3379
info@geighunt.com

(GENERAL NOTE):

All measurement directly on the plane.
All dimensions and general conditions are to be verified before the
beginning of work.

New project with priority.



The drawing must be used carefully with all architectural
specifications as well as the general notes.

GEIGER ASSOCIATES,
ONITARIO ARCHITECTS,

ERIC NG
LICENSED
SINCE

Eric Ng

Stamp

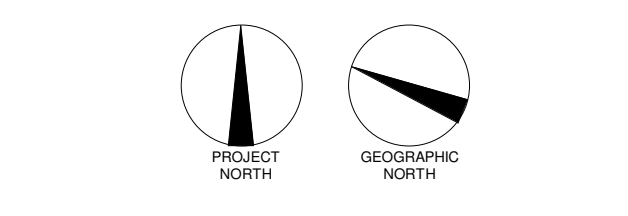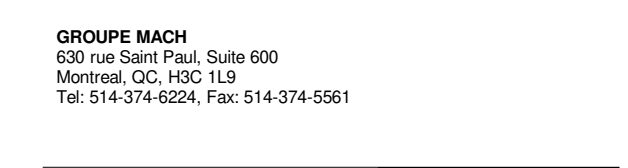

REVISIONS		
#	DESCRIPTION	DATE
1	ISSUED FOR PERMIT	29 NOV 2018

[illegible]

110 O'CONNOR





O'CONNOR STREET
OTTAWA, ONTARIO

Sheet name :

CURTAIN WALL SCHEDULE

scale :	1 : 20	drawn by :	E.H.	
date :	date	approved by :	E.H.	
folder :	23-032	drawing :	A-654	

THESE RESULTS INDICATE

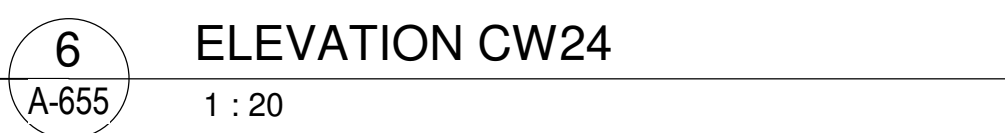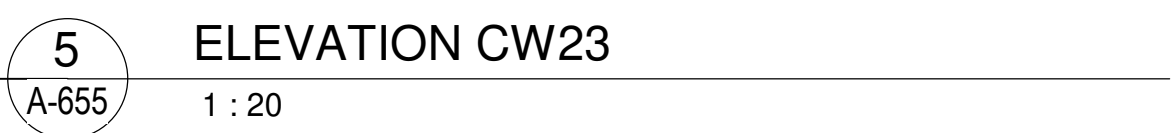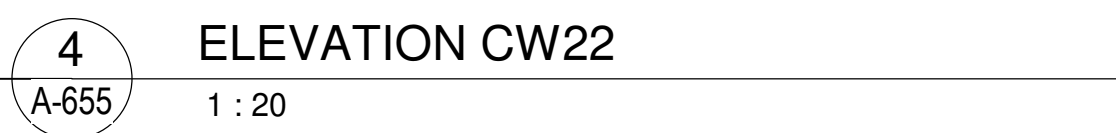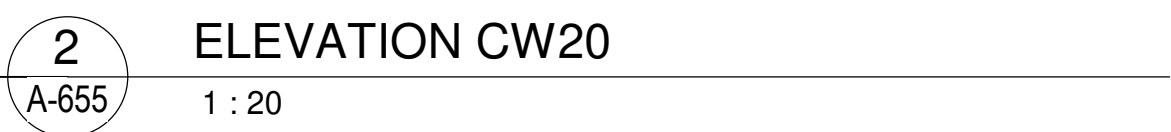

GeigerHunt
@GTHUNT

434. 916. 7690 / 434. 908. 001 / 434. 916. 3359
info@geigerhunt.com
info@geigerhunt.com



GENERAL NOTE:

No real measure directly on the plane.
All dimensions and general conditions are to be verified before the
beginning of work.

New project with uncertainty.
The drawing must be read carefully with the architectural
specifications as well as the general notes.

GEIGER ASSOCIATES,
ARCHITECTS
ERIC HUNT
LICENSE
SINCE
ERIC HUNT

Signed

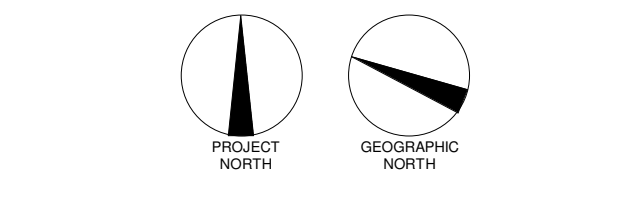 

REVISIONS		
#	DESCRIPTION	DATE
1	ISSUED FOR PERMIT	29 NOV 2018

[illegible]

GRUPE
cme
SERVICES D'INGÉNIERIE

siteform
Landscape Architect

GAUVREAU
DESIGN

Landscape Architect

Interior Designer

110 O'CONNOR


O'CONNOR STREET
OTTAWA, ONTARIO

Sheet name :


CURTAIN WALL SCHEDULE

scale :	1 : 20	drawn by :	E.H.	
date :	date	approved by :	E.H.	
folder :	23 032	drawing :	A-655	


THESE RESULTS INDICATE

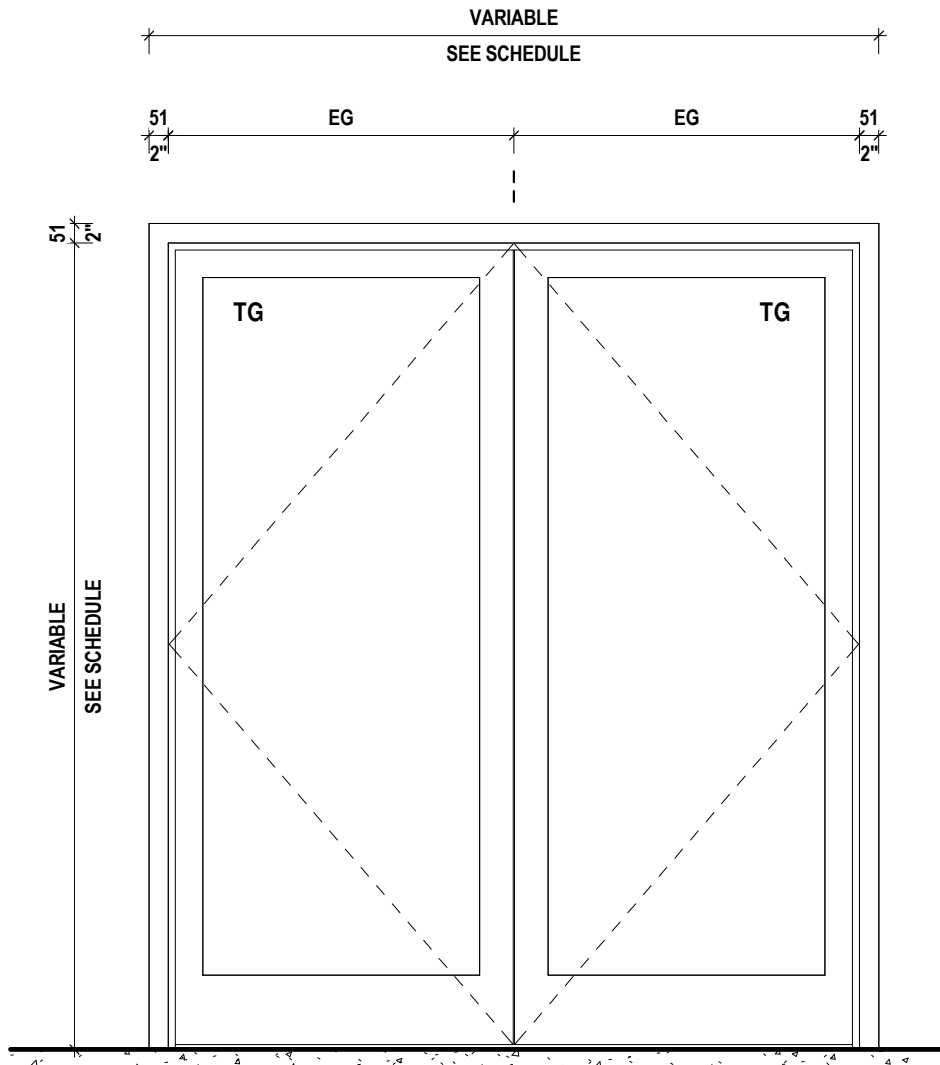


D1
EXTERIOR ACCESS
ALUMINUM DOOR, TEMPERED GLASS
SEE DOOR SCHEDULE FOR HARDWARE AND FINISHES

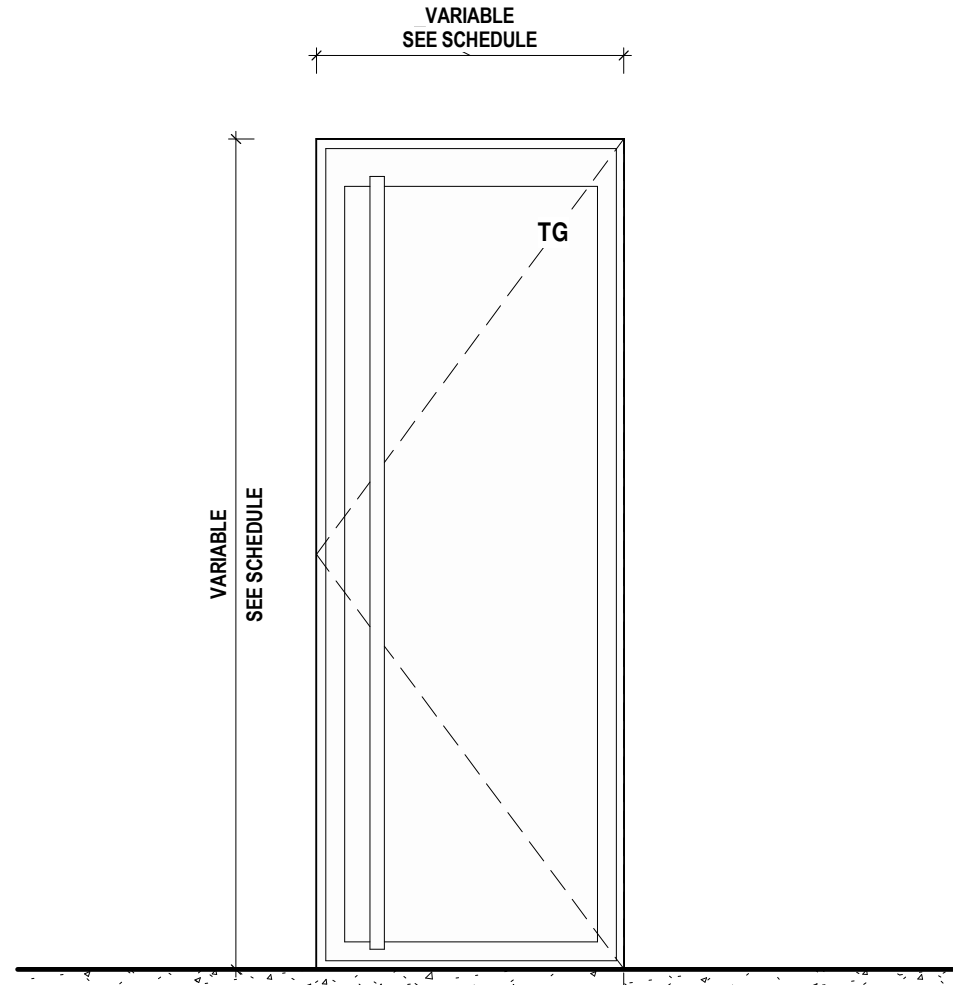


D2.a
EXTERIOR ACCESS
CURTAIN WALL
ALUMINUM DOOR, TEMPERED GLASS
SEE DOOR SCHEDULE AND CURTAIN WALL MANUFACTURER

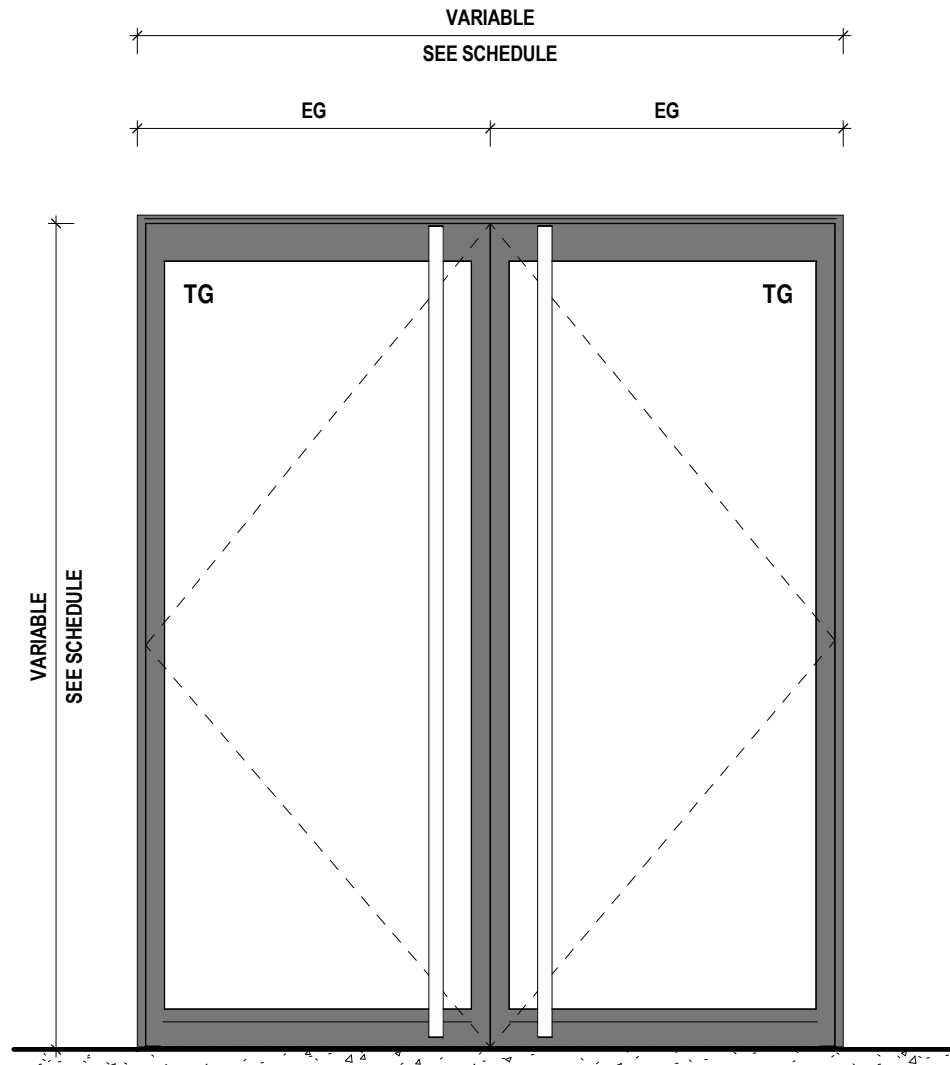


D2.b
EXTERIOR ACCESS
CURTAIN WALL
ALUMINUM DOOR, TEMPERED GLASS
SEE DOOR SCHEDULE AND CURTAIN WALL MANUFACTURER

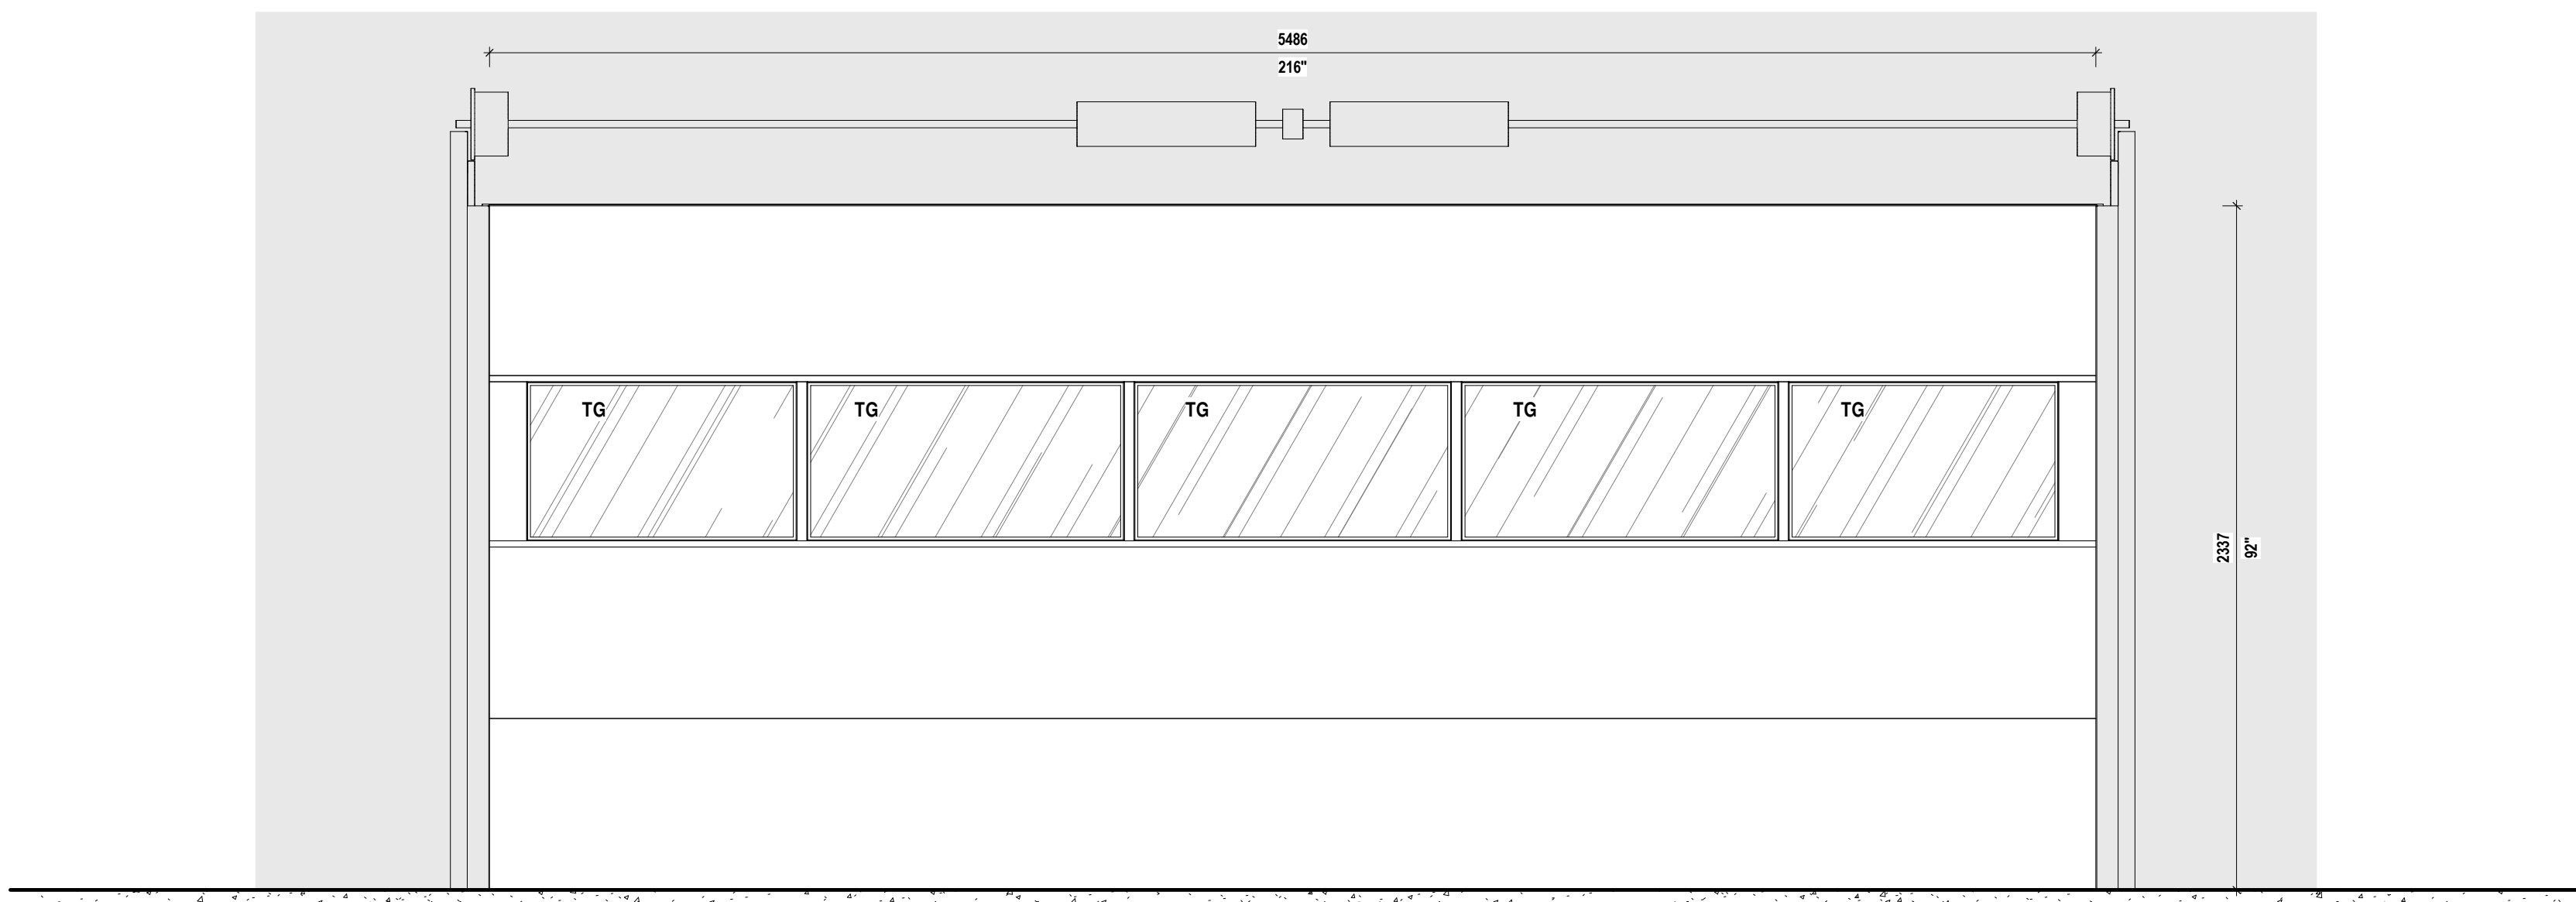


D3
GARAGE DOOR
ALUMINUM DOOR, BLACK, TEMPERED GLASS
SEE MANUFACTURER

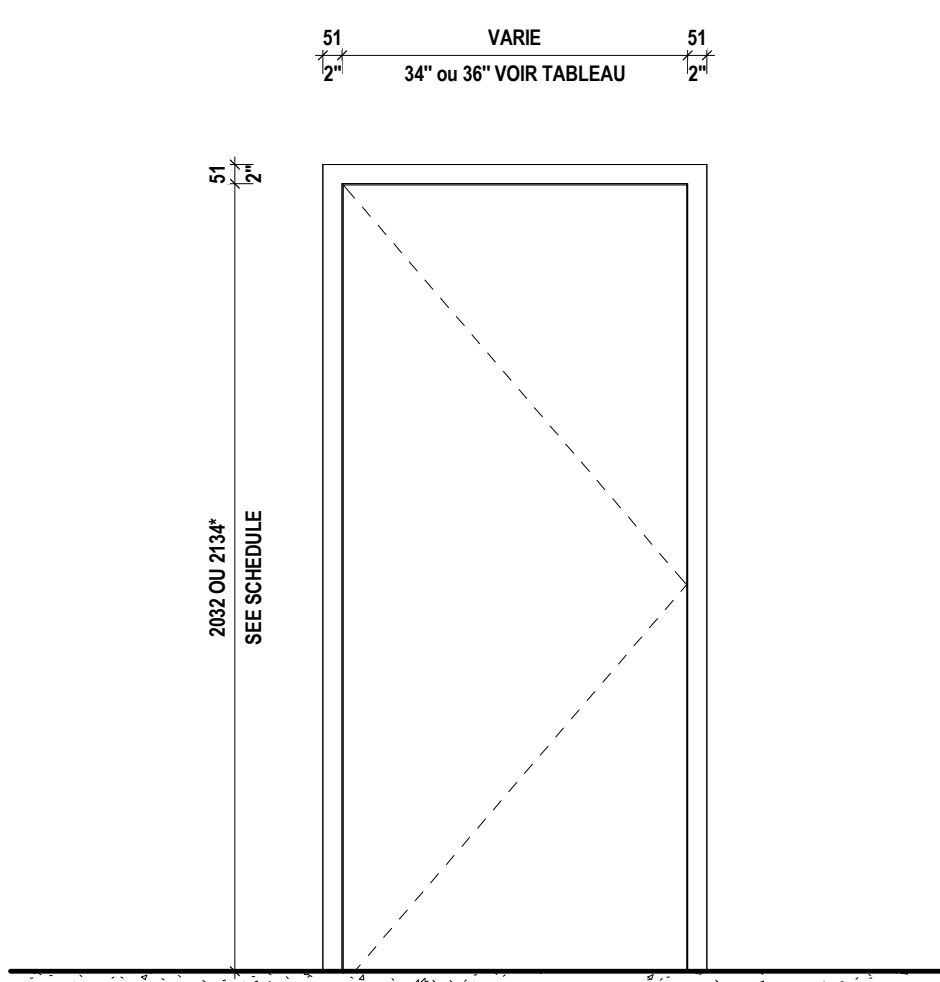


D4
LOCKERS, GARBAGE CHUTE ROOM,
ELECTRICAL/MECHANICAL ROOM, SHAFT
METAL DOOR AND FRAME
SEE DOOR SCHEDULE FOR HARDWARE AND FINISHES
FRR 1.5 H

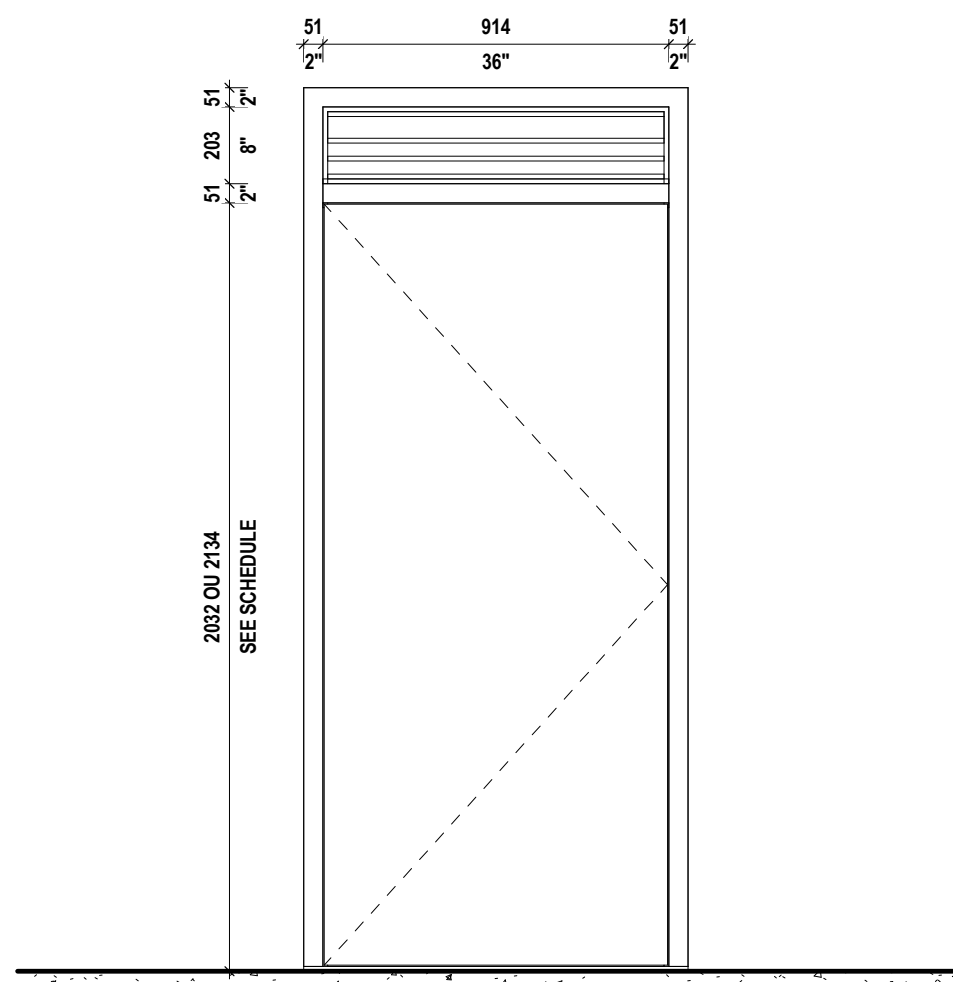


D4.A
MECHANICAL ROOM
METAL DOOR AND FRAME
SEE DOOR SCHEDULE FOR HARDWARE AND FINISHES
FRR 1.5 H

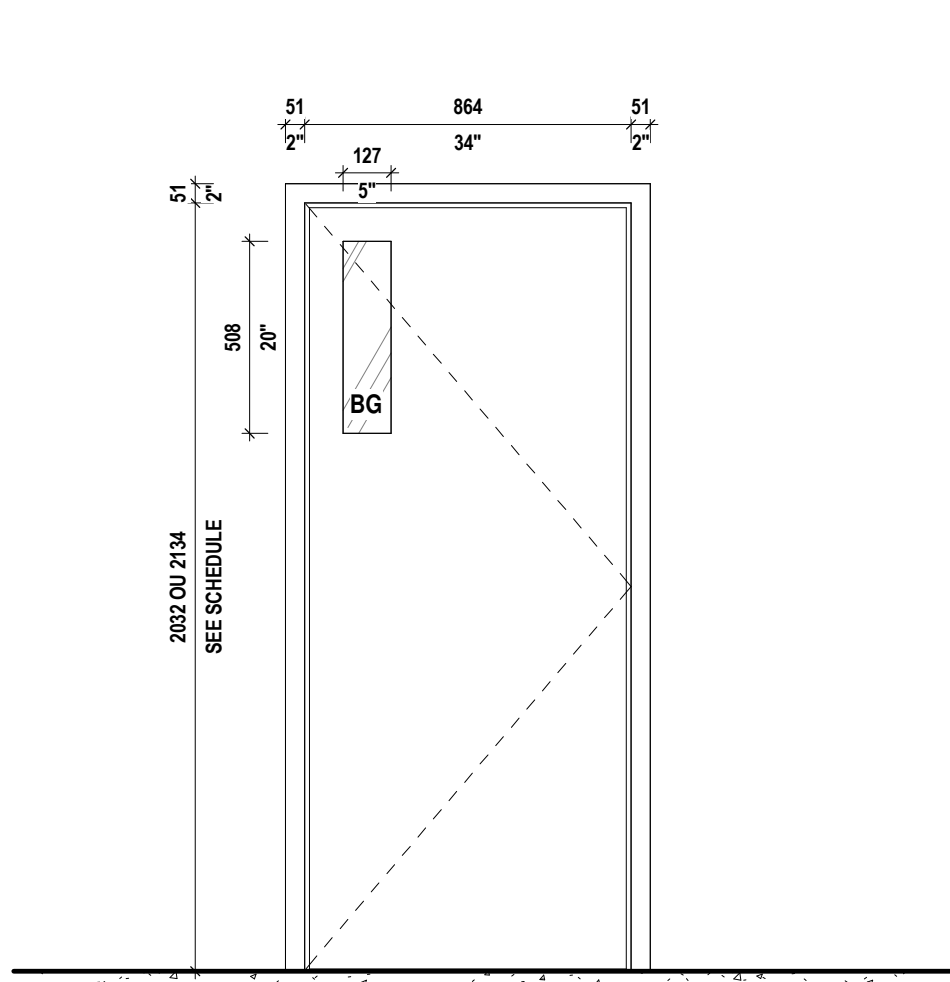


D5
STAIRS
METAL DOOR AND FRAME
SEE DOOR SCHEDULE FOR HARDWARE AND FINISHES
FRR 1.5 H

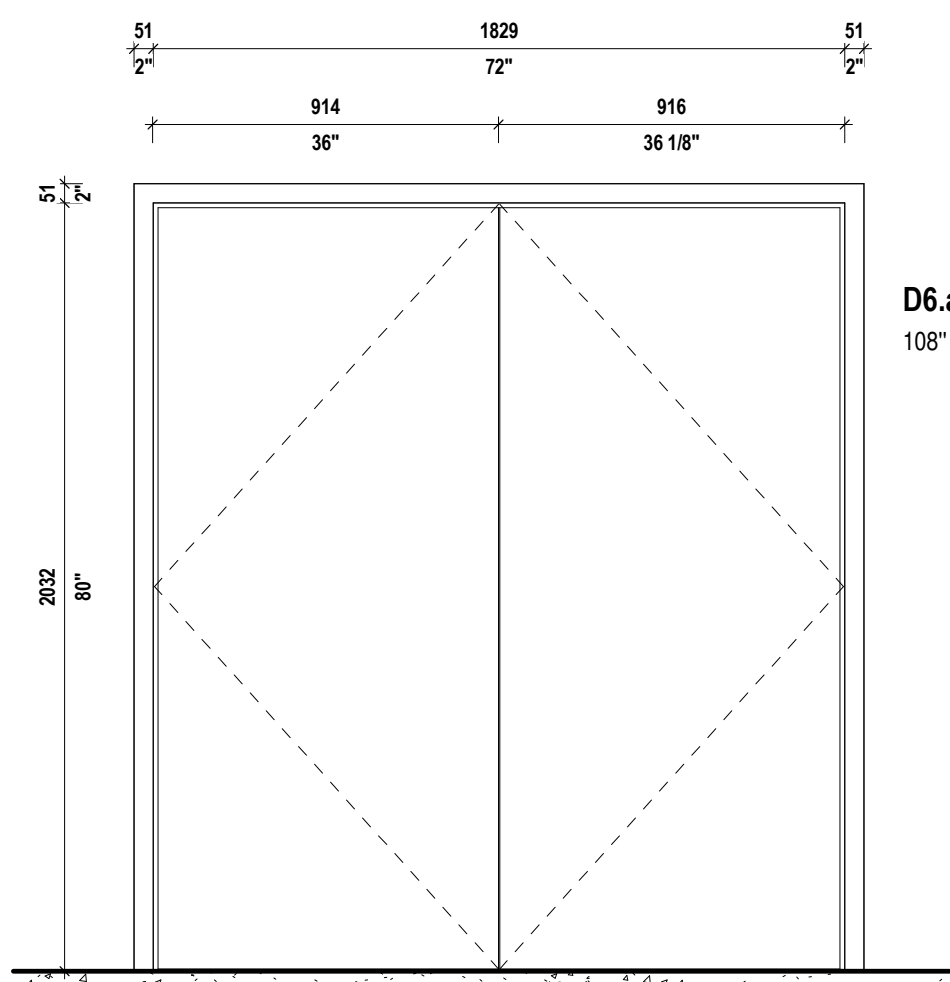


D6
GARAGE ROOM, MECHANICAL ROOM
METAL DOOR AND FRAME
SEE DOOR SCHEDULE FOR HARDWARE AND FINISHES
FRR 1.5 H

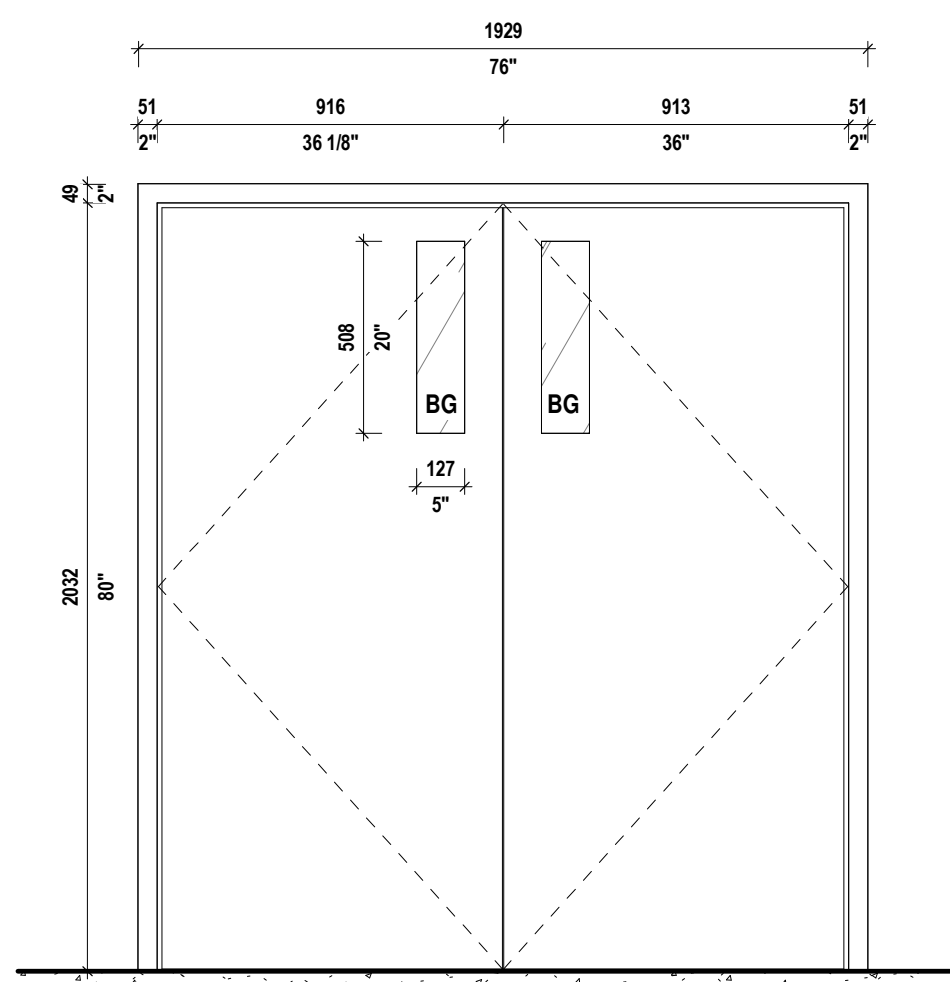


D7
STORAGE, MECHANICAL ROOM
METAL DOOR AND FRAME
SEE DOOR SCHEDULE FOR HARDWARE AND FINISHES
FRR 1.5 H

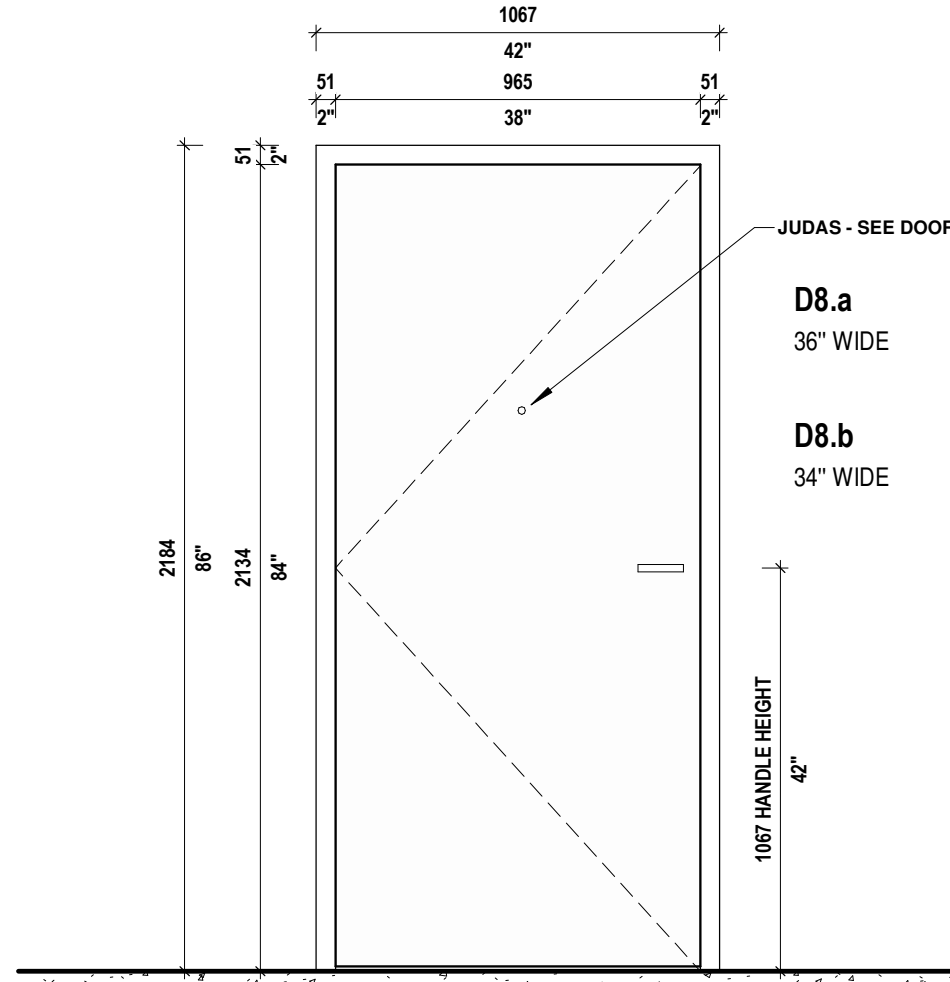


D8
UNIT ENTRANCE
WOOD DOOR WITH SOLID CORE AND METAL FRAME
INTERIOR
SEE DOOR SCHEDULE FOR HARDWARE AND FINISHES
FRR - SEE DOOR SCHEDULE

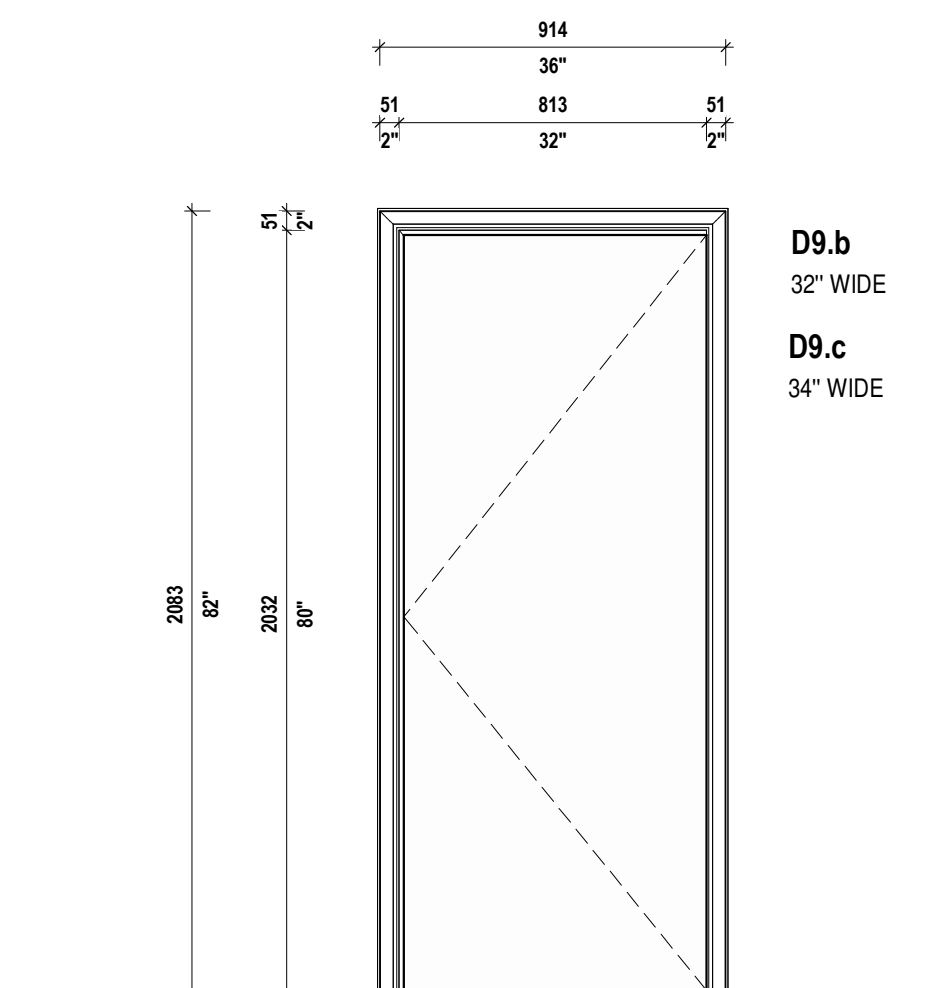


D9
BEDROOM (SEE PLANS)
MASONITE DOOR WITH PRE-ASSEMBLED FRAME
INTERIOR
LEVER HANDLE INTERMAT FLAT SATIN CHROME FINISH OR EQUIV.
PASSAGE

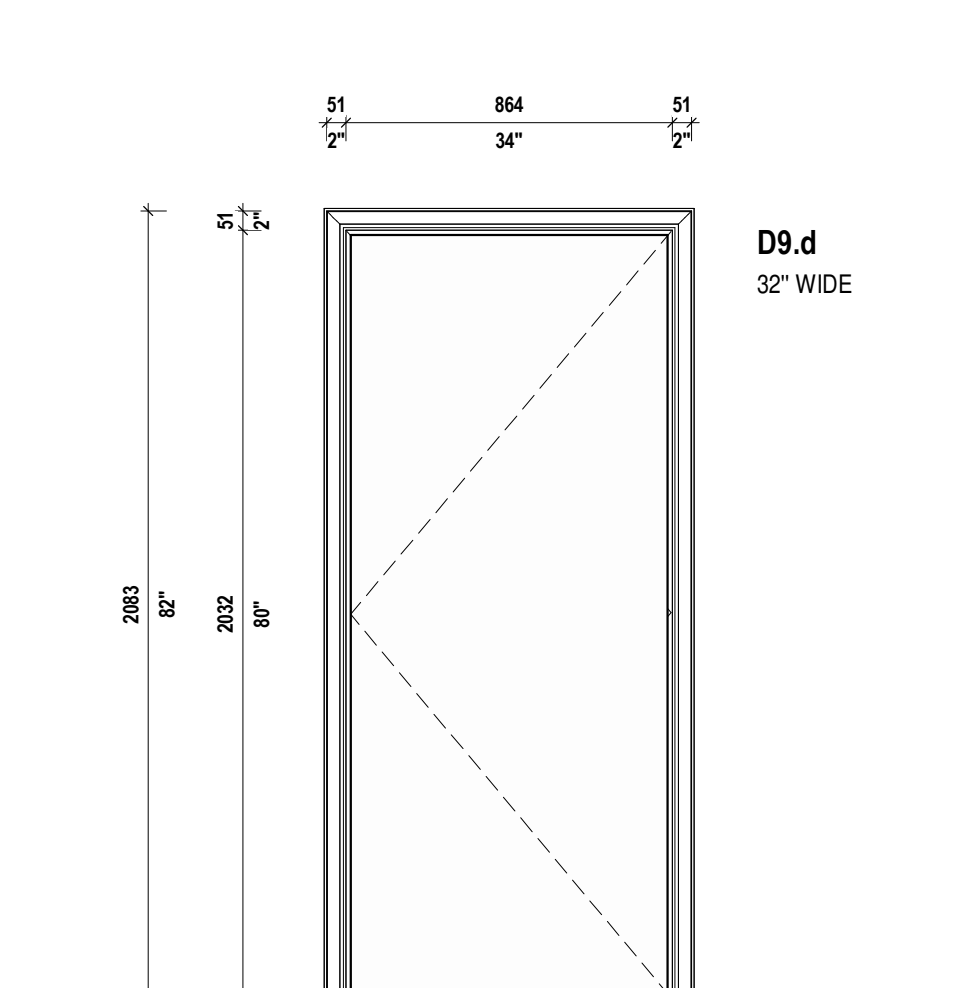


D9.a
W.C. (SEE PLANS)
MASONITE DOOR WITH PRE-ASSEMBLED FRAME
INTERIOR
INTERMAT FLAT LEVER HANDLE SATIN CHROME FINISH OR EQUIV.
PRIVACY

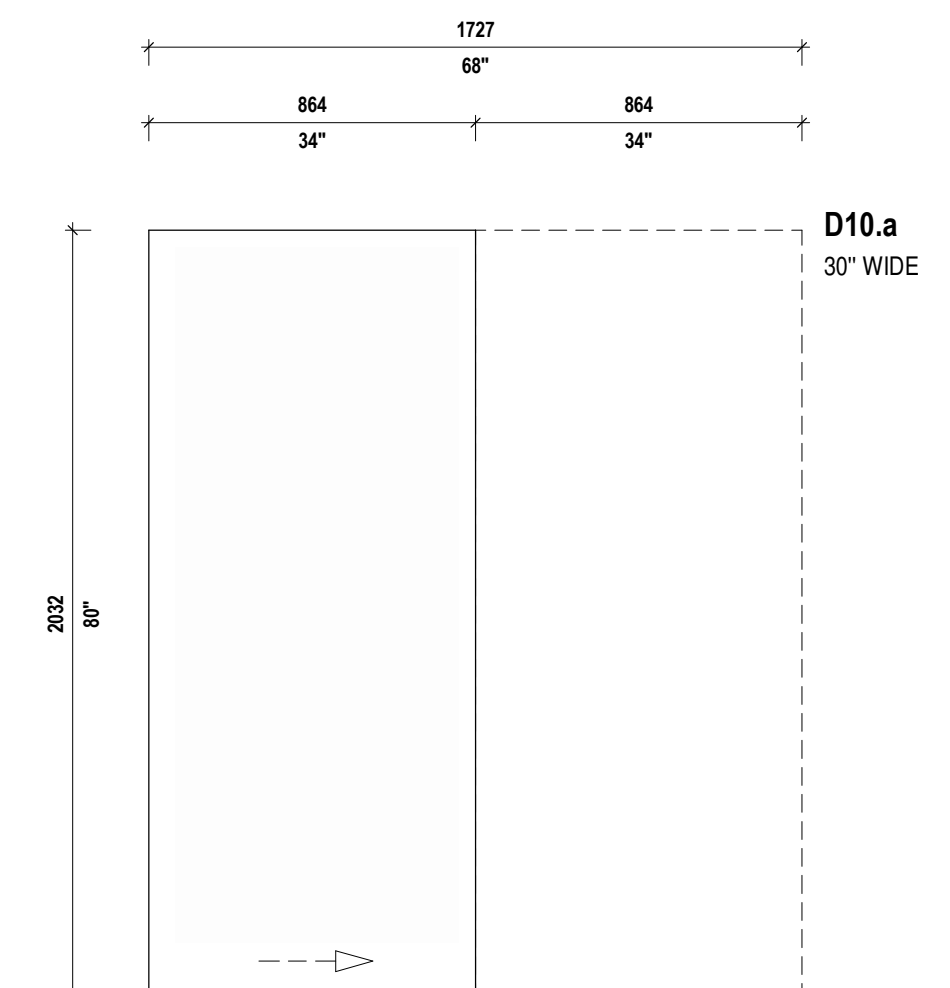


D10
CLOSET/ W.C.
MASONITE POCKET DOOR WITH PRE-ASSEMBLED FRAME
INTERIOR
INTERMAT 175 RETRACTABLE HANDLE SATIN CHROME FINISH OR EQUIV.
PASSAGE (PRIVACY FOR W.C.)

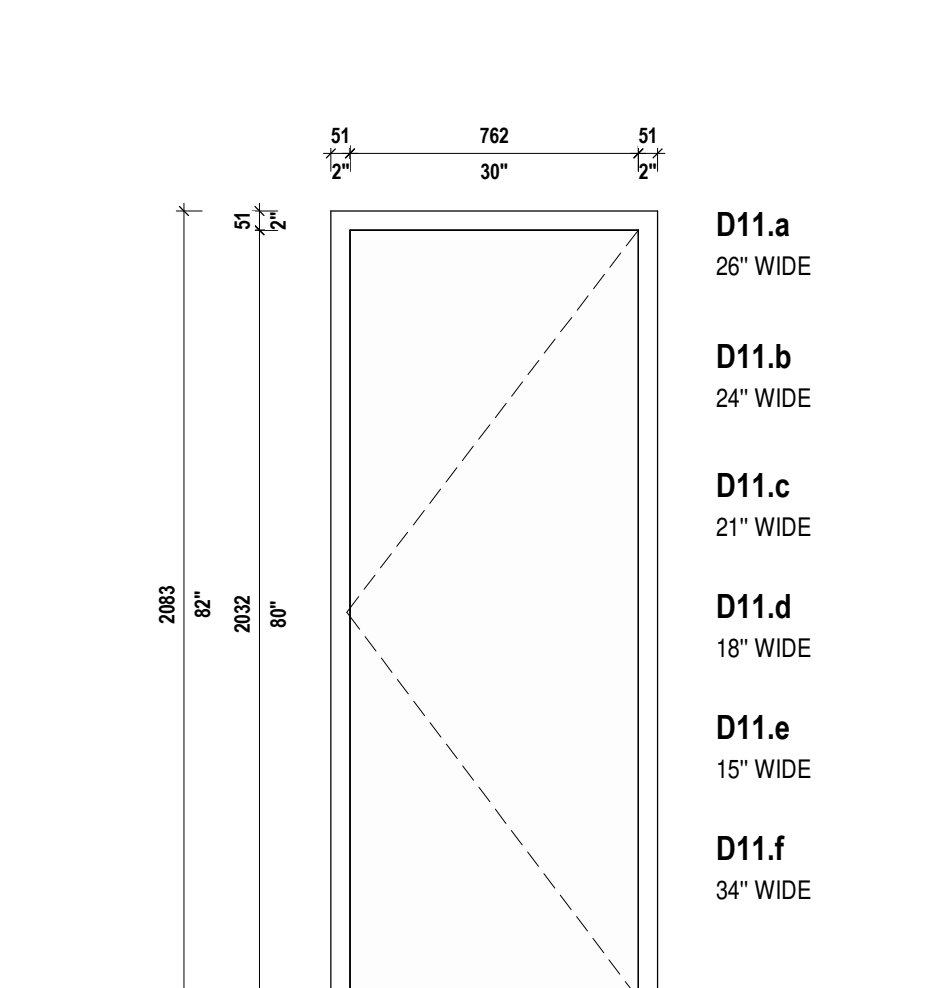

D11
CLOSET/ STORAGE
MASONITE DOOR WITH PRE-ASSEMBLED FRAME
INTERIOR

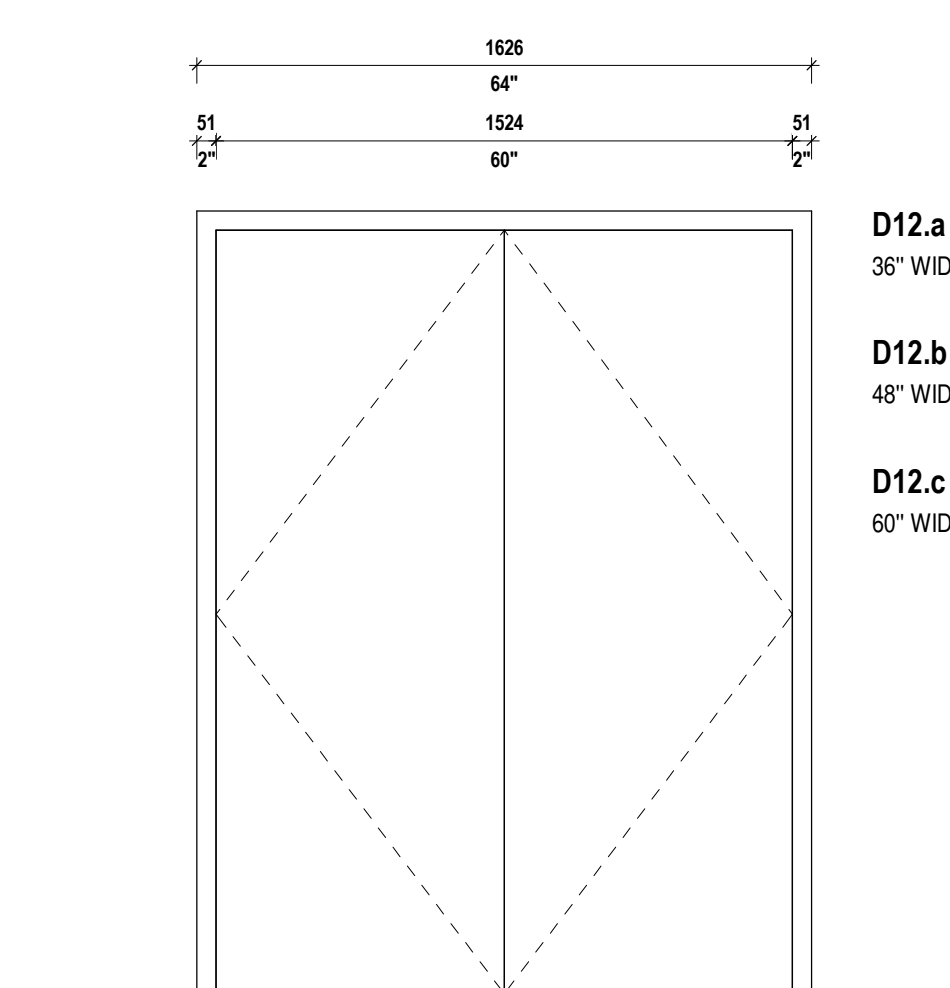


D12
CLOSET/ STORAGE
MASONITE DOUBLE DOOR WITH PRE-ASSEMBLED FRAME
INTERIOR

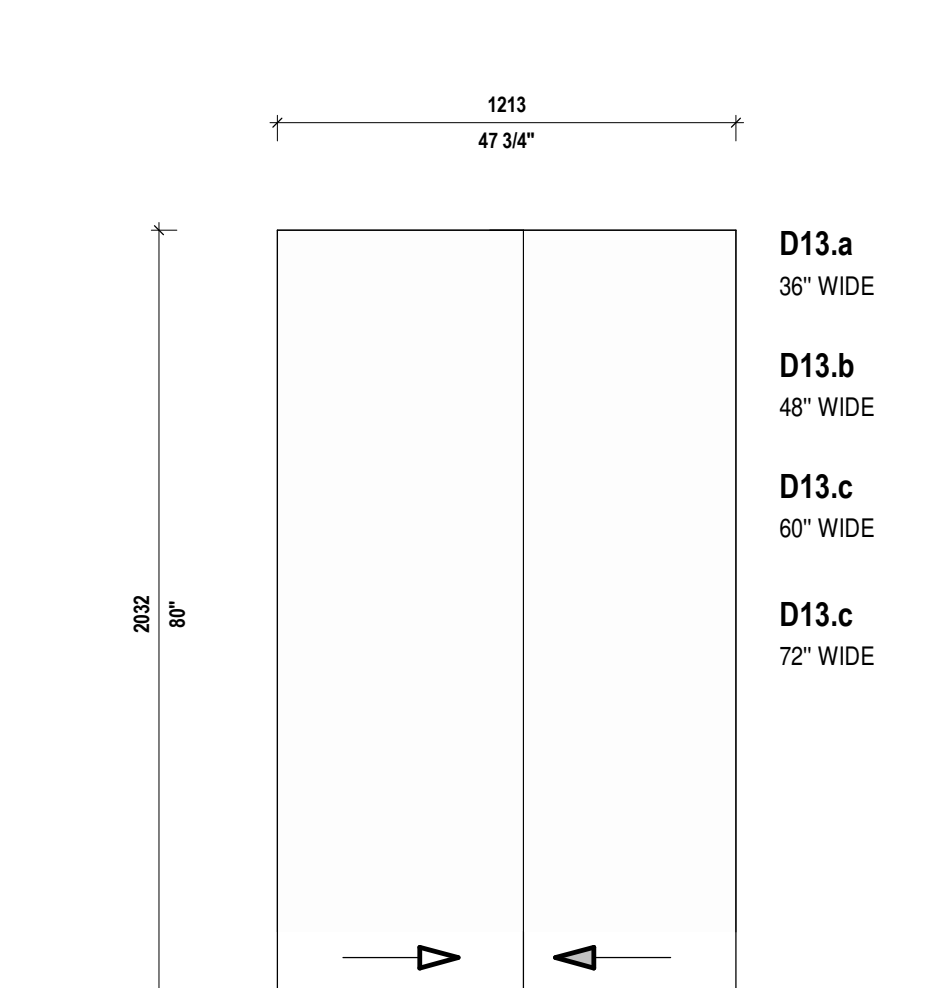


D13
CLOSET
MASONITE SLIDING DOOR
INTERIOR
PULL HANDLE INTERMAT FP222 SATIN CHROME FINISH OR EQUIV.

DOOR TYPES


1 : 20

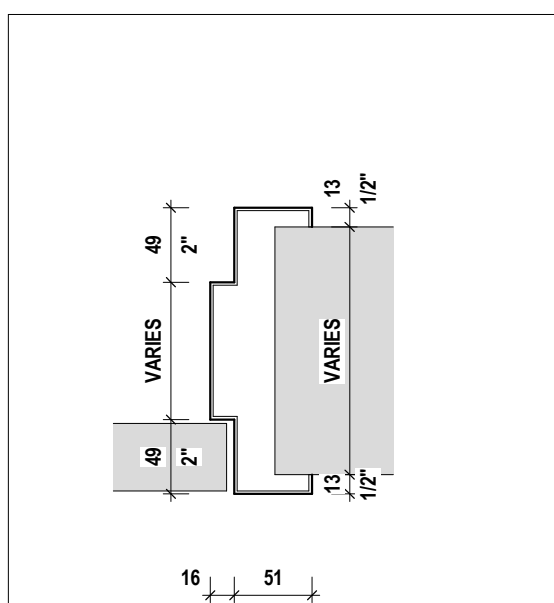


PROFILE CP1
- STEEL FRAME
- SEE DOOR SCHEDULE FOR CHARACTERISTICS AND FINISHES

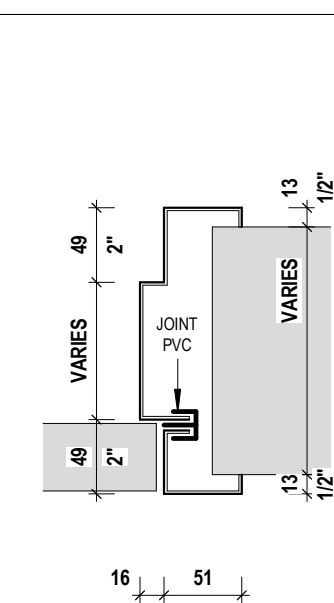


PROFILE CP2
- STEEL FRAME
- THERMAL BREAK RUPTURE
- SEE DOOR SCHEDULE FOR CHARACTERISTICS AND FINISHES

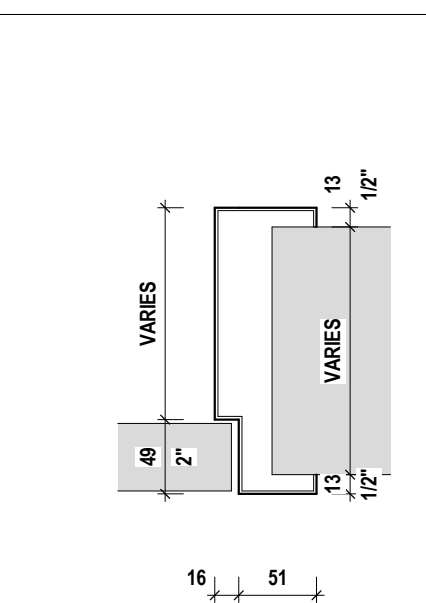


PROFILE CP3
- STEEL FRAME
- SEE DOOR SCHEDULE FOR CHARACTERISTICS AND FINISHES

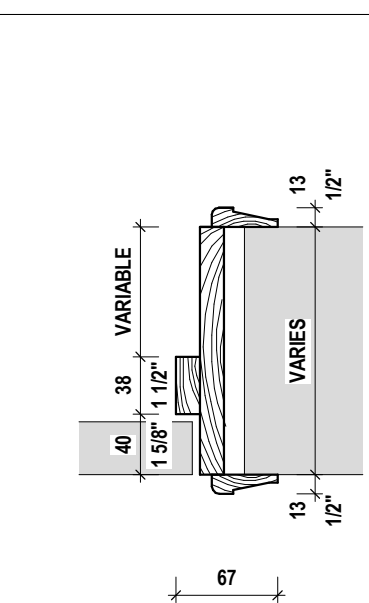

PROFILE CP4
- WOOD FRAME
- SEE DOOR SCHEDULE FOR CHARACTERISTICS AND FINISHES

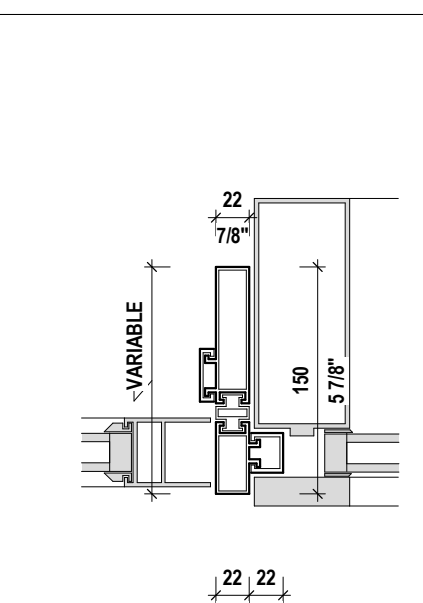

PROFILE CP5
- ALUMINUM FRAME
- THERMAL BREAK RUPTURE
- SEE DOOR SCHEDULE FOR CHARACTERISTICS AND FINISHES

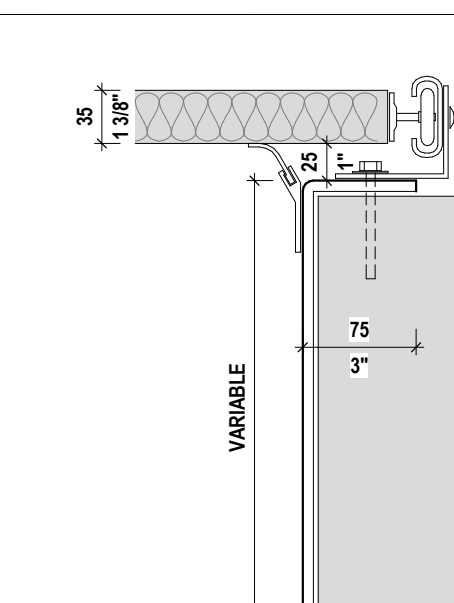


PROFILE CP6
- STEEL FRAME
- SEE DOOR SCHEDULE FOR CHARACTERISTICS AND FINISHES

FRAME PROFILE TYPES


1 : 5

FRAME TYPES


1 : 20

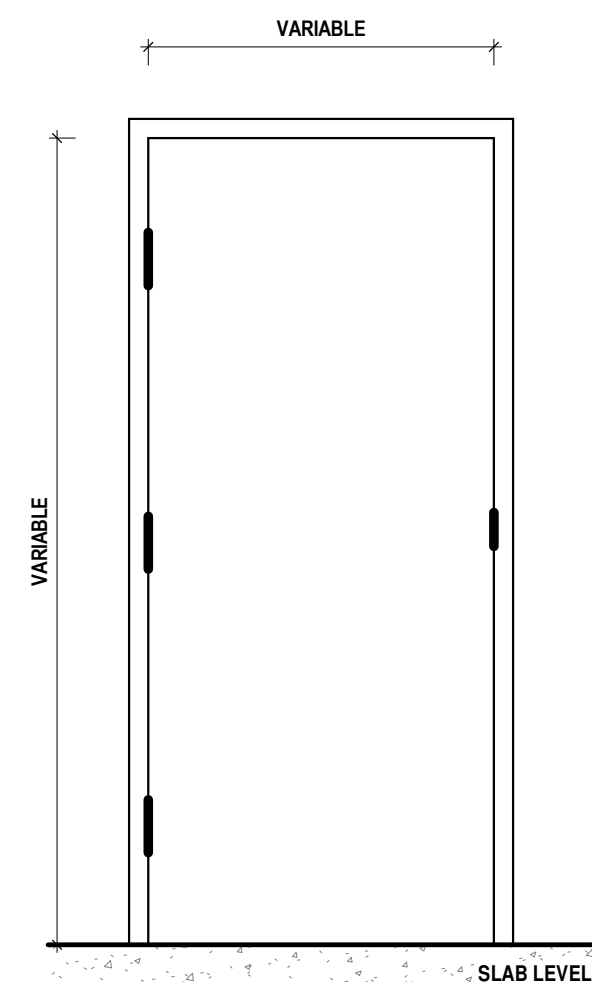

FRAME 'E1'

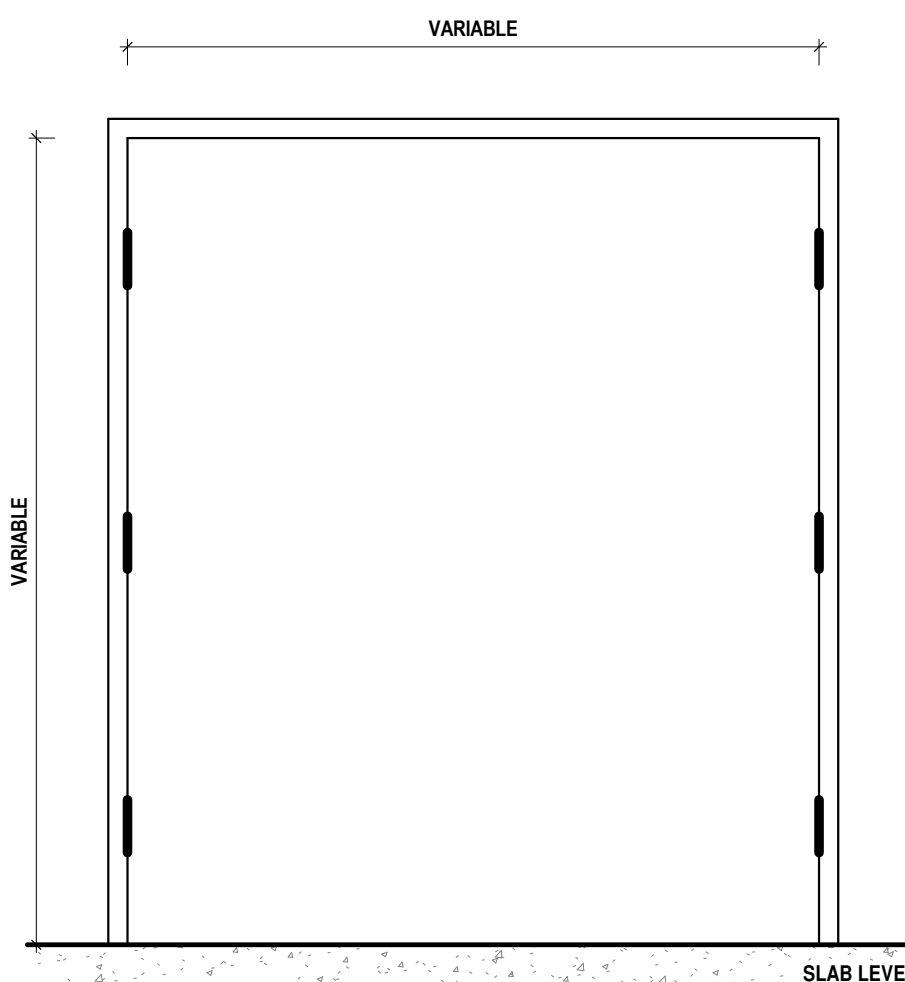

FRAME 'E2'

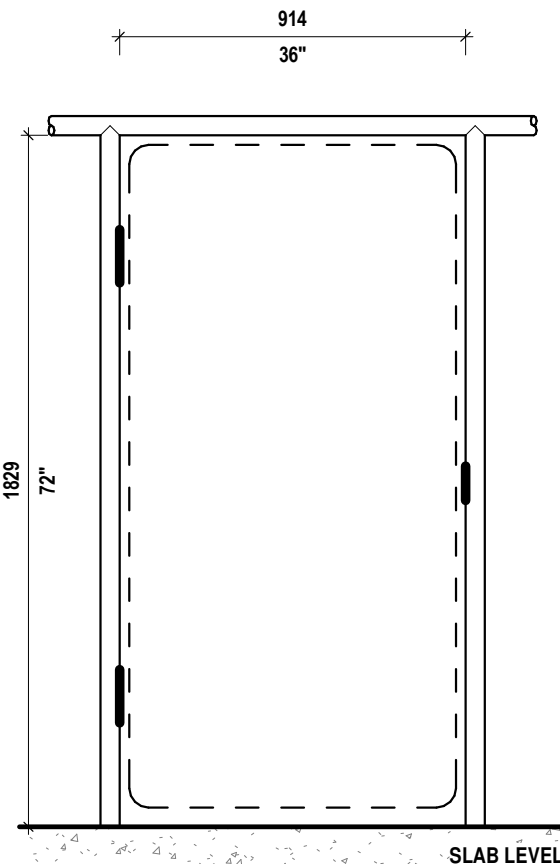


FRAME 'E3'

GENERAL NOTES:

Do not measure directly on the plans.
All dimensions and general conditions are to be verified before the beginning of work.
Never proceed with uncertainty.
This drawing must be read carefully with the architectural specifications as well as the general notes.

Stamp

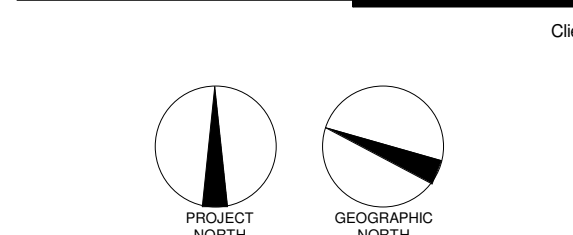

REVISIONS		
#	DESCRIPTION	DATE
1	ISSUED FOR PERMIT	20 NOV 2024

2024.08.13	POUR COORDINATION	O.P.
2024.08.18	POUR COORDINATION	O.P.
2024.08.27	POUR COORDINATION	O.P.
2024.10.04	POUR COORDINATION	O.P.
2024.10.28	POUR COORDINATION	O.P.
2024.11.12	POUR COORDINATION	O.P.
2024.11.18	POUR COORDINATION	O.P.
2024.11.29	ISSUED FOR PERMIT	O.P.

Civil Engineer

Structural Engineer

Mechanical/Electrical Engineer

Landscape Architect

Interior Designer

Sheet name:

DOOR TYPES

proj:	As indicated	drawn by:	E.H.
des:	data	approved by:	E.H.
date:	23.02.2025	drawing:	A-700

DOOR SCHEDULE - GROUND FLOOR	
DOORS															FRAMES							HARDWARE								NOTES															
DOOR	TYPE	TO	FROM	HAND	WIDTH	HEIGHT	THICK.	MAT.	FINISH	GLASS	INSUL.	THRESH.	FRR	GRILL	WALL TYPE	PROFI LE	ELEV.	MAT.	FINISH	INSUL.	FRR	HINGE	SPRING HINGE	DEAD BOLT	LOCK	PUSH PADDLE	PANIC BAR	DOOR CLOSE	STOP PER			SMOKE STOP	WEATHER STRIP	FLUSH BOLT	DOOR SWEEP	INSULATED THRESH.	JUDAS	DOOR OPEN	CARD READER	KEY FOB					
GROUND FLOOR	
D-01	D-3	VESTIBULE	EXTERIOR	RH/L	71 1/4"	55 5/8"		ALU	P	TG	ISO	ABT	--	--		OW	CP5	E2	ALU	P	ISO	--	6	--	--	G2P	---	X	X	2 1/2	--	4 C5	X	X	--	X	--	--	--	--	DIMENSIONS TO BE CONFIRMED ON SITE WITH MANUFACTURER				
D-02	D-3	LOBBY	EXTERIOR	LWR	60"	68 3/4"		ALU	P	TG	ISO	ABT	--	--		OW	CP5	E2	ALU	P	ISO	--	3	--	--	G2P	---	X	X	1 1/2	--	4 C5	X	X	--	X	--	--	--	--	DIMENSIONS TO BE CONFIRMED ON SITE WITH MANUFACTURER				
D-03	D-3	VESTIBULE	EXTERIOR	RH/L	77 3/8"	55 5/8"		ALU	P	TG	ISO	ABT	--	--		OW	CP5	E2	ALU	P	ISO	--	3	--	--	G2P	---	X	X	2 1/2	--	4 C5	X	X	--	X	ABT	--	--	--	--	DIMENSIONS TO BE CONFIRMED ON SITE WITH MANUFACTURER			
D-04A	D-3	VESTIBULE	EXTERIOR	R	37 3/4"	67 3/4"		ALU	P	TG	ISO	ABT	--	--		OW	CP5	E1	ALU	P	ISO	--	3	--	--	G2P	---	X	X	1 1/2	--	4 C5	X	X	--	X	ABT	--	--	--	--	DIMENSIONS TO BE CONFIRMED ON SITE WITH MANUFACTURER			
D-04B	D-3	COMMENCE	EXTERIOR	RH/L	71 1/4"	55 5/8"		ALU	P	TG	ISO	ABT	--	--		OW	CP5	E2	ALU	P	ISO	--	6	--	--	G2P	---	X	X	2 1/2	--	4 C5	X	X	--	X	X	--	--	--	--	DIMENSIONS TO BE CONFIRMED ON SITE WITH MANUFACTURER			
D-07	D-3	LOBBY	OFFICE	RH/L	65 1/4"	83 1/4"		ALU	P	TG	--	ABT	--	--		OW	CP5	E2	ALU	P	--	--	3	--	--	G2P	---	X	X	2 1/2	155	--	--	--	--	--	--	--	--	--	DIMENSIONS TO BE CONFIRMED ON SITE WITH MANUFACTURER				
D-08	D-3	LOBBY	OTW	R	35 1/2"	88 3/4"		ALU	P	TG	--	ABT	--	--		OW	CP5	E1	ALU	P	--	--	3	--	--	G2P	---	X	X	1 1/2	155	--	--	--	--	--	--	--	X	X	X	DIMENSIONS TO BE CONFIRMED ON SITE WITH MANUFACTURER			
D-10	D-3	LOBBY	CARGO ROOM	R	35 1/4"	88 3/4"		ALU	P	TG	--	ABT	--	--		OW	CP5	E1	ALU	P	--	--	3	--	--	G2P	---	X	X	1 1/2	155	--	--	--	--	--	--	--	X	X	X	DIMENSIONS TO BE CONFIRMED ON SITE WITH MANUFACTURER			
D-10B	D-3	EXT STAR S1	EXTERIOR	R	35 1/4"	67 1/2"		ALU	P	TG	ISO	ABT	--	--		OW	CP5	E1	ALU	P	ISO	--	3	--	--	G2P	---	X	X	2 1/2	155	--	--	--	--	--	--	--	--	--	--	DIMENSIONS TO BE CONFIRMED ON SITE WITH MANUFACTURER			
GROUND FLOOR COMM.	
D-04	D-3	COMMENCE	VESTIBULE	RH/L	75 5/8"	54 3/4"		ALU	P	TG	--	ABT	--	--		OW	CP5	E2	ALU	P	--	--	6	--	--	G2P	---	X	X	2 1/2	155	--	--	--	--	--	--	--	X	--	--	X	DIMENSIONS TO BE CONFIRMED ON SITE WITH MANUFACTURER		
D-06	D-3	COMMENCE	VESTIBULE	RH/L	69 1/2"	64 3/4"		ALU	P	TG	--	ABT	--	--		OW	CP5	E2	ALU	P	--	--	3	--	--	G2P	---	X	X	2 1/2	155	--	--	--	--	--	--	--	--	--	--	--	X	DIMENSIONS TO BE CONFIRMED ON SITE WITH MANUFACTURER	
D-06A	D-3	COMMENCE	EXTERIOR	R	36"	64"	1 3/4"	AC20	P	WG	ISO	ABT	--	--		P1	CP2	E1	AC16	P	ISO	--	3	--	--	G2P	---	X	X	1 1/2	--	4 C5	--	--	--	X	ABT	--	--	--	--	--	DIMENSIONS TO BE CONFIRMED ON SITE WITH MANUFACTURER		
D-07	D-6	STREET	COURTYARD	RH/L	153 1/8"	64"	13 1/4"	AC20	P	--	--	ABT	--	--	X	FRNCE	--	E2	AC16	P	--	--	6	--	--	G2P	---	--	--	2	W60	--	--	--	--	--	--	--	X	X	X	X	SEE MANUFACTURER FOR SPECIFICATIONS		
GROUND FLOOR RES.	
D-01A	D-3	LOBBY	VESTIBULE	RH/L	69 1/2"	54 3/4"		ALU	P	TG	--	ABT	--	--		OW	CP5	E2	ALU	P	--	--	6	--	--	G2P	---	X	X	2 1/2	155	--	--	--	--	--	--	--	X	X	X	DIMENSIONS TO BE CONFIRMED ON SITE WITH MANUFACTURER			
D-04B	D-8	LOBBY	PERMAN ROOM	R	34"	64"	1 3/4"	WOOD	P	--	--	ABT	--	--	MAR	20MM	--	E1	AC16	P	--	--	4	1	2	X	G2P	---	--	--	1	W60	155	--	--	--	--	--	X	--	--	--	DIMENSIONS TO BE CONFIRMED ON SITE WITH MANUFACTURER		
D-09A	D-4	OTW	STORAGE	R	36"	64"	1 3/4"	AC20	P	--	--	ABT	--	--	MAR	4MM	--	E1	AC16	P	--	--	4	3	--	--	G2P	---	--	--	1	W60	155	--	--	--	--	--	--	--	--	--	DIMENSIONS TO BE CONFIRMED ON SITE WITH MANUFACTURER		
D-11A	D-3	LOBBY	WC	RH/L	36"	34"	1 3/4"	WOOD	P	--	--	ABT	--	--	MAR	4MM	--	E1	AC16	P	--	--	4	3	1	--	G2P	---	--	--	1	W60	155	--	--	--	--	--	--	--	--	--	DIMENSIONS TO BE CONFIRMED ON SITE WITH MANUFACTURER		
D-12	D-8	LOBBY	W.C.	RH/L	36"	64"	1 3/4"	WOOD	P	--	--	ABT	--	--	MAR	4MM	--	E1	AC16	P	--	--	4	3	--	--	G2P	---	X	X	1	W60	155	--	--	--	--	--	--	X	--	--	--	DIMENSIONS TO BE CONFIRMED ON SITE WITH MANUFACTURER	
D-13	D-8	LOBBY	EXTERIOR	RH/L	77"	67"	1 3/4"	AC20	P	--	ISO	ABT	--	--		P1	CP2	E2	AC16	P	ISO	--	3	--	--	G2P	---	X	X	3	1FD	--	4 C5	X	X	ABT	--	--	--	--	--	--	DIMENSIONS TO BE CONFIRMED ON SITE WITH MANUFACTURER		
D-14	D-5	EXTERIOR	MECHANICAL	L	36"	13 1/4"	AC20	P	WG	ISO	ABT	--	--		P1	CP2	E1	AC16	P	ISO	--	3	--	--	G2P	---	--	--	1	X	1 1/2	--	4 C5	X	X	ABT	--	--	--	--	--	--	DIMENSIONS TO BE CONFIRMED ON SITE WITH MANUFACTURER		
D-15	D-3	LOBBY	RH/L	L	34"	64 3/4"		ALU	P	TG	--	ABT	--	--		OW	CP5	E1	ALU	P	--	--	3	--	--	G2P	---	--	--	1	X	1FD	155	--	--	--	--	--	X	X	X	X	DIMENSIONS TO BE CONFIRMED ON SITE WITH MANUFACTURER		
D-16A	D-4	WAL	WALL ROOM 1	L	36"	64"	1 3/4"	AC20	P	--	--	ABT	--	--	MAR	4MM	--	E1	AC16	P	--	--	4	3	--	--	G2P	---	--	--	1	W60	155	--	--	--	--	--	--	--	--	--	--	DIMENSIONS TO BE CONFIRMED ON SITE WITH MANUFACTURER	
D-10B	D-4	WAL	WALL ROOM 1	R	36"	64"	1 3/4"	AC20	P	--	--	ABT	--	--	MAR	4MM	--	E1	AC16	P	--	--	4	3	--	--	G2P	---	--	--	1	W60	155	--	--	--	--	--	--	--	--	--	--	DIMENSIONS TO BE CONFIRMED ON SITE WITH MANUFACTURER	
D-05A	D-1	SAS S1	EXT STAR S1	L	34"	64"	1 3/4"	AC20	P	WG	--	ABT	--	--	15H	--	13	CP1	E1	AC16	P	--	--	3	--	--	G2P	---	X	X	1	W60	155	--	--	--	--	--	--	X	--	--	--	--	DIMENSIONS TO BE CONFIRMED ON SITE WITH MANUFACTURER
D-10A	D-5	EXT STAR S1	EXTERIOR	L	36"	67"	1 3/4"	AC20	P	WG	ISO	ABT	--	--		P1	CP2	E1	AC16	P	ISO	--	3	--	--	G2P	---	X	X	1	W60	155	--	--	--	--	--	--	X	ABT	--	--	--	--	DIMENSIONS TO BE CONFIRMED ON SITE WITH MANUFACTURER
D-10A	D-5	EXT STAR S1	EXTERIOR	L	36"	67"	1 3/4"	AC20	P	WG	ISO	ABT	--	--		P1	CP2	E1	AC16	P	ISO	--	3	--	--	G2P	---	X	X	1	W60	155	--	--	--	--	--	--	X	ABT	--	--	--	--	DIMENSIONS TO BE CONFIRMED ON SITE WITH MANUFACTURER
Grand total: 26	

[illegible]

DOOR SCHEDULE - 2ND TO 6TH FLOOR	
DOORS														FRAMES								HARDWARE																		
DOOR	TYPE	TO	FROM	HAND	WIDTH	HEIGHT	THICK	MAT.	FINISH	GLASS	INSUL.	THRESH.	FRR	GRILL	WALL	PROFI	ELEV.	MAT.	FINISH	INSUL.	FRR	HINGE	SPRING	DEAD	LOCK	PUSH	PANIC	DOOR	STOP	SMOKE	WEATHER	FLUSH	DOOR	INSULATED	JUDAS	DOOR	CARD	KEY	NOTES	
LEVEL 2	
02-01	04	CORRIDOR	GARAGE	R	36"	84"	1 3/4"	ACIE	P	--	--	--	--	20MM	--	4c	CP3	E1	AC16	P	--	20MM	3	--	--	Q3-P	--	--	X	1 WD	3 SS	--	--	--	--	--	--	--	--	--
02-01	04	CORRIDOR	EXT STAIR 52	R	34"	84"	1 3/4"	ACIE	P	WG	--	--	--	15H	--	4c	CP3	E1	AC16	P	--	20MM	3	--	--	Q3-P	--	--	X	1 WD	3 SS	--	--	X	--	--	--	--	--	--
02-02	05	CORRIDOR	EXT STAIR 52	R	34"	84"	1 3/4"	ACIE	P	WG	--	--	--	15H	--	4c	CP3	E1	AC16	P	--	20MM	3	--	--	Q3-P	--	--	X	1 WD	3 SS	--	--	X	--	--	--	--	--	--
02-061	06	CORRIDOR	UNIT	R	36"	84"	1 3/4"	WOOD	P	--	--	--	--	20MM	--	4c	CP3	E1	AC16	P	--	20MM	1	2	X	Q3-O	--	--	--	1 WD	3 SS	--	--	--	--	--	--	--	--	--
02-062	06	CORRIDOR	UNIT	R	36"	84"	1 3/4"	WOOD	P	--	--	--	--	20MM	--	4c	CP3	E1	AC16	P	--	20MM	1	2	X	Q3-O	--	--	--	1 WD	3 SS	--	--	--	--	--	--	--	--	--
02-063	06	CORRIDOR	UNIT	R	36"	84"	1 3/4"	WOOD	P	--	--	--	--	20MM	--	4c	CP3	E1	AC16	P	--	20MM	1	2	X	Q3-O	--	--	--	1 WD	3 SS	--	--	--	--	--	--	--	--	--
02-064	06	CORRIDOR	UNIT	R	36"	84"	1 3/4"	WOOD	P	--	--	--	--	20MM	--	4c	CP3	E1	AC16	P	--	20MM	1	2	X	Q3-O	--	--	--	1 WD	3 SS	--	--	--	--	--	--	--	--	--
02-065	06	CORRIDOR	UNIT	R	36"	84"	1 3/4"	WOOD	P	--	--	--	--	20MM	--	4c	CP3	E1	AC16	P	--	20MM	1	2	X	Q3-O	--	--	--	1 WD	3 SS	--	--	--	--	--	--	--	--	--
02-066	06	CORRIDOR	UNIT	R	36"	84"	1 3/4"	WOOD	P	--	--	--	--	20MM	--	4c	CP3	E1	AC16	P	--	20MM	1	2	X	Q3-O	--	--	--	1 WD	3 SS	--	--	--	--	--	--	--	--	--
02-067	06	CORRIDOR	UNIT	R	36"	84"	1 3/4"	WOOD	P	--	--	--	--	20MM	--	4c	CP3	E1	AC16	P	--	20MM	1	2	X	Q3-O	--	--	--	1 WD	3 SS	--	--	--	--	--	--	--	--	--
02-068	06	CORRIDOR	UNIT	R	36"	84"	1 3/4"	WOOD	P	--	--	--	--	20MM	--	4c	CP3	E1	AC16	P	--	20MM	1	2	X	Q3-O	--	--	--	1 WD	3 SS	--	--	--	--	--	--	--	--	--
02-069	06	CORRIDOR	UNIT	R	36"	84"	1 3/4"	WOOD	P	--	--	--	--	20MM	--	4c	CP3	E1	AC16	P	--	20MM	1	2	X	Q3-O	--	--	--	1 WD	3 SS	--	--	--	--	--	--	--	--	--
02-010	06	CORRIDOR	UNIT	R	36"	84"	1 3/4"	WOOD	P	--	--	--	--	20MM	--	4c	CP3	E1	AC16	P	--	20MM	1	2	X	Q3-O	--	--	--	1 WD	3 SS	--	--	--	--	--	--	--	--	--
02-011	06	CORRIDOR	UNIT	L	36"	84"	1 3/4"	WOOD	P	--	--	--	--	20MM	--	4c	CP3	E1	AC16	P	--	20MM	1	2	X	Q3-O	--	--	--	1 WD	3 SS	--	--	--	--	--	--	--	--	--
02-012	06	CORRIDOR	UNIT	R	36"	84"	1 3/4"	WOOD	P	--	--	--	--	20MM	--	4c	CP3	E1	AC16	P	--	20MM	1	2	X	Q3-O	--	--	--	1 WD	3 SS	--	--	--	--	--	--	--	--	--
02-013	06	CORRIDOR	UNIT	R	36"	84"	1 3/4"	WOOD	P	--	--	--	--	20MM	--	4c	CP3	E1	AC16	P	--	20MM	1	2	X	Q3-O	--	--	--	1 WD	3 SS	--	--	--	--	--	--	--	--	--
02-014	06	CORRIDOR	UNIT	L	36"	84"	1 3/4"	WOOD	P	--	--	--	--	20MM	--	4c	CP3	E1	AC16	P	--	20MM	1	2	X	Q3-O	--	--	--	1 WD	3 SS	--	--	--	--	--	--	--	--	--
02-015	06	CORRIDOR	UNIT	R	36"	84"	1 3/4"	WOOD	P	--	--	--	--	20MM	--	4c	CP3	E1	AC16	P	--	20MM	1	2	X	Q3-O	--	--	--	1 WD	3 SS	--	--	--	--	--	--	--	--	--
02-016	06	CORRIDOR	UNIT	R	36"	84"	1 3/4"	WOOD	P	--	--	--	--	20MM	--	4c	CP3	E1	AC16	P	--	20MM	1	2	X	Q3-O	--	--	--	1 WD	3 SS	--	--	--	--	--	--	--	--	--
02-017	06	CORRIDOR	UNIT	L	36"	84"	1 3/4"	WOOD	P	--	--	--	--	20MM	--	4c	CP3	E1	AC16	P	--	20MM	1	2	X	Q3-O	--	--	--	1 WD	3 SS	--	--	--	--	--	--	--	--	--
02-018	06	CORRIDOR	UNIT	L	36"	84"	1 3/4"	WOOD	P	--	--	--	--	20MM	--	4c	CP3	E1	AC16	P	--	20MM	1	2	X	Q3-O	--	--	--	1 WD	3 SS	--	--	--	--	--	--	--	--	--
02-019	06	CORRIDOR	UNIT	R	36"	1 3/4"	WOOD	P	--	--	--	--	--	20MM	--	4c	CP3	E1	AC16	P	--	20MM	1	2	X	Q3-O	--	--	--	1 WD	3 SS	--	--	--	--	--	--	--	--	--
02-020	06	CORRIDOR	UNIT	R	36"	84"	1 3/4"	WOOD	P	--	--	--	--	20MM	--	4c	CP3	E1	AC16	P	--	20MM	1	2	X	Q3-O	--	--	--	1 WD	3 SS	--	--	--	--	--	--	--	--	--
02-021	06	CORRIDOR	UNIT	R	36"	84"	1 3/4"	WOOD	P	--	--	--	--	20MM	--	4c	CP3	E1	AC16	P	--	20MM	1	2	X	Q3-O	--	--	--	1 WD	3 SS	--	--	--	--	--	--	--	--	--
02-022	06	CORRIDOR	UNIT	R	36"	84"	1 3/4"	WOOD	P	--	--	--	--	20MM	--	4c	CP3	E1	AC16	P	--	20MM	1	2	X	Q3-O	--	--	--	1 WD	3 SS	--	--	--	--	--	--	--	--	--
02-023	06	CORRIDOR	UNIT	R	36"	84"	1 3/4"	WOOD	P	--	--	--	--	20MM	--	4c	CP3	E1	AC16	P	--	20MM	1	2	X	Q3-O	--	--	--	1 WD	3 SS	--	--	--	--	--	--	--	--	--
02-024	06	CORRIDOR	UNIT	L	36"	84"	1 3/4"	WOOD	P	--	--	--	--	20MM	--	4c	CP3	E1	AC16	P	--	20MM	1	2	X	Q3-O	--	--	--	1 WD	3 SS	--	--	--	--	--	--	--	--	--
02-025	06	CORRIDOR	UNIT	R	36"	84"	1 3/4"	WOOD	P	--	--	--	--	20MM	--	4c	CP3	E1	AC16	P	--	20MM	1	2	X	Q3-O	--	--	--	1 WD	3 SS	--	--	--	--	--	--	--	--	--
02-026	06	CORRIDOR	UNIT	L	36"	84"	1 3/4"	WOOD	P	--	--	--	--	20MM	--	4c	CP3	E1	AC16	P	--	20MM	1	2	X	Q3-O	--	--	--	1 WD	3 SS	--	--	--	--	--	--	--	--	--
Grand total: 29	

[illegible]

DOOR SCHEDULE - 8TH TO 24TH FLOOR																																				NOTES					
DOORS														FRAMES										HARDWARE												NOTES					
DOOR	TYPE	TO	FROM	HAND	WIDTH	HEIGHT	THICK.	MAT.	FINISH	GLASS	INSUL.	THRESH.	FRR	GRILL	WALL TYPE	PROF LE	ELEV.	MAT.	FINISH	INSUL.	FRR	HINGE	SPRING HINGE	DEAD BOLT	LOCK	PUSH PADDLE	PANIC BAR	DOOR CLOSE	STOP PER	SMOKE STOP	WEATHER STRIP	FLUSH BOLT	DOOR SWEEP	INSULATED THRESH.	JUDAS		DOOR OPEN	CARD READER	KEY FOB		
Grand total: 18	

																								DOOR SCHEDULE - 25TH FLOOR																			
DOORS														FRAMES										HARDWARE																			
DOOR	TYPE	TO	FROM	HAND	WIDTH	HEIGHT	THICK.	MAT.	FINISH	GLASS	INSUL.	THRESH.	FRR	GRILL	WALL TYPE	PROFI LE	ELEV.	MAT.	FINISH	INSUL.	FRR	HINGE	SPRING HINGE	DEAD BOLT	LOCK	PUSH PADDLE	PANIC BAR	DOOR CLOSE	STOP PER	SMOKE STOP	WEATHER STRIP.	FLUSH BOLT	DOOR SWEEP	INSULATED THRESH.	JUDAS	DOOR OPEN	CARD READER	KEY FOB	NOTES				
LEVEL 25	
055-02	D4	CONVOR	GARAGE	R	36"	84"	1 3/4"	ACIR	P	---	---	---	---	45 MM	---	4A	CP1	E1	AC16	P	---	45 MM	3	---	---	Q2-P	---	---	X	---	X	---	1 WD	3 SS	---	---	---	---	---	---	---	---	
055-03	D4	CONVOR	COMMONING SPACE	L	36"	84"	1 3/4"	WOOD	P	---	---	---	---	MMR	---	4C	CP3	E1	AC16	P	---	45 MM	1	2	---	Q2-P	---	---	X	---	---	---	1 WD	3 SS	---	---	---	---	X	X			
055-04	D6	CONVOR	W.C.	R	36"	84"	1 3/4"	WOOD	P	---	---	---	---	MMR	---	4C	CP3	E1	AC16	P	---	45 MM	1	2	---	Q2-P	---	---	---	---	---	---	1 WD	3 SS	---	---	---	---	---	---	---		
055-08	D8-3	CONVOR	W.C.	R	34"	84"	1 3/4"	WOOD	P	---	---	---	---	MMR	---	8	CP3	E1	AC16	P	---	---	2	1	---	Q2-P	---	---	---	---	---	---	1 WD	3 SS	---	---	---	---	---	---			
055-51	D5	CONVOR	EXT STAIR S1	R	34"	84"	1 3/4"	ACIR	P	WG	---	---	---	---	15 L	---	8	CP1	E1	AC16	P	---	15 L	3	---	---	Q2-P	---	---	X	---	X	1 WD	3 SS	---	---	X	---	---	---			
055-52	D5	CONVOR	EXT STAIR S2	R	34"	84"	1 3/4"	ACIR	P	WG	---	---	---	---	15 L	---	4C	CP1	E1	AC16	P	---	15 L	2	---	---	Q2-P	---	---	X	---	---	1 WD	3 SS	---	---	---	---	---	---			
055-54	D8	CONVOR	EXT STAIR S4	R	36"	84"	1 3/4"	WOOD	P	---	---	---	---	MMR	45 MM	---	4C	CP1	E1	AC16	P	---	45 MM	2	2	X	Q2-O	---	---	---	---	---	1 WD	3 SS	---	---	1	---	---	---			
055-55	D8	CONVOR	EXT STAIR S5	L	36"	84"	1 3/4"	WOOD	P	---	---	---	---	MMR	45 MM	---	4C	CP1	E1	AC16	P	---	45 MM	1	2	X	Q2-O	---	---	---	---	---	1 WD	3 SS	---	---	1	---	X	---			
055-56	D8	CONVOR	EXT STAIR S6	L	36"	84"	1 3/4"	WOOD	P	---	---	---	---	MMR	45 MM	---	4C	CP1	E1	AC16	P	---	45 MM	1	2	X	Q2-O	---	---	---	---	---	1 WD	3 SS	---	---	1	---	X	---			
055-57	D8	CONVOR	EXT STAIR S7	R	36"	84"	1 3/4"	WOOD	P	---	---	---	---	MMR	45 MM	---	4C	CP1	E1	AC16	P	---	45 MM	1	2	X	Q2-O	---	---	---	---	---	1 WD	3 SS	---	---	1	---	X	---			
055-81	D8-1	CONVOR	UNIT	R	36"	84"	1 3/4"	WOOD	P	---	---	---	---	MMR	20 MM	---	4C	CP3	E1	AC16	P	---	20 MM	1	2	X	Q2-O	---	---	---	---	---	1 WD	3 SS	---	---	1	---	X	---			
055-92	D8	CONVOR	UNIT	R	36"	84"	1 3/4"	WOOD	P	---	---	---	---	MMR	20 MM	---	4C	CP3	E1	AC16	P	---	20 MM	1	2	X	Q2-O	---	---	---	---	---	1 WD	3 SS	---	---	1	---	X	---			
055-93	D8	CONVOR	UNIT	R	36"	84"	1 3/4"	WOOD	P	---	---	---	---	MMR	20 MM	---	4C	CP3	E1	AC16	P	---	20 MM	1	2	X	Q2-O	---	---	---	---	---	1 WD	3 SS	---	---	1	---	X	---			
055-94	D8	CONVOR	UNIT	L	36"	84"	1 3/4"	WOOD	P	---	---	---	---	MMR	20 MM	---	4C	CP3	E1	AC16	P	---	20 MM	1	2	X	Q2-O	---	---	---	---	---	1 WD	3 SS	---	---	1	---	X	---			
055-95	D8	CONVOR	UNIT	R	36"	84"	1 3/4"	WOOD	P	---	---	---	---	MMR	20 MM	---	4C	CP3	E1	AC16	P	---	20 MM	1	2	X	Q2-O	---	---	---	---	---	1 WD	3 SS	---	---	1	---	X	---			
055-96	D8	CONVOR	UNIT	R	36"	84"	1 3/4"	WOOD	P	---	---	---	---	MMR	20 MM	---	4C	CP3	E1	AC16	P	---	20 MM	1	2	X	Q2-O	---	---	---	---	---	1 WD	3 SS	---	---	1	---	X	---			
055-97	D8	CONVOR	UNIT	R	36"	84"	1 3/4"	WOOD	P	---	---	---	---	MMR	20 MM	---	4C	CP3	E1	AC16	P	---	20 MM	1	2	X	Q2-O	---	---	---	---	---	1 WD	3 SS	---	---	1	---	X	---			
055-98	D8	CONVOR	UNIT	L	36"	84"	1 3/4"	WOOD	P	---	---	---	---	MMR	20 MM	---	4C	CP3	E1	AC16	P	---	20 MM	1	2	X	Q2-O	---	---	---	---	---	1 WD	3 SS	---	---	1	---	X	---			
055-99	D8	CONVOR	UNIT	R	36"	84"	1 3/4"	WOOD	P	---	---	---	---	MMR	20 MM	---	4C	CP3	E1	AC16	P	---	20 MM	1	2	X	Q2-O	---	---	---	---	---	1 WD	3 SS	---	---	1	---	X	---			
055-100	D8	CONVOR	UNIT	L	36"	84"	1 3/4"	WOOD	P	---	---	---	---	MMR	20 MM	---	4C	CP3	E1	AC16	P	---	20 MM	1	2	X	Q2-O	---	---	---	---	---	1 WD	3 SS	---	---	1	---	X	---			
055-111	D8	CONVOR	UNIT	R	36"	84"	1 3/4"	WOOD	P	---	---	---	---	MMR	20 MM	---	4C	CP3	E1	AC16	P	---	20 MM	1	2	X	Q2-O	---	---	---	---	---	1 WD	3 SS	---	---	1	---	X	---			
055-121	D8	CONVOR	UNIT	L	36"	84"	1 3/4"	WOOD	P	---	---	---	---	MMR	20 MM	---	4C	CP3	E1	AC16	P	---	20 MM	1	2	X	Q2-O	---	---	---	---	---	1 WD	3 SS	---	---	1	---	X	---			
Grand Total: 22	

[illegible]

LEGNID	
R	RIGHT HAND
L	LEFT HAND
RML	RIGHT HAND / LEFT
RLM	RIGHT / LEFT HAND
RR	RIGHT HAND REVERSE
LR	LEFT HAND REVERSE
RMLR	RIGHT HAND REVERSE / LEFT REVERSE
RLRM	RIGHT REVERSE / LEFT HAND REVERSE
ISO	INSTALLED
FN	FOUNDATION WALL
CT	CONCRETE WALL, SEE STRUCTURE
ABT	ALUMINUM THRESHOLD WITH THERMAL BREAK
MAR	MARBLE THRESHOLD
AC20	SEE ARCHITECTURAL DETAILS
AC20	STEEL CL. 20
AC16	STEEL CL. 16
AC	STEEL
ALU	ALUMINUM
WSC	WOOD SOLID CORE
AN	ANODISE
WG	WIRED GLASS
TG	HEAT-TEMPERED GLASS
P	PAINTED
T	TINTED
1 WD	WALL MOUNTED DOORSTOP
2 WD	2 WALL MOUNTED DOORSTOP
1 UD	UNIVERSAL DOORSTOP
2 UD	2 UNIVERSAL DOORSTOP
1 FD	DOORSTOP ON THE FLOOR
3 CS	SMOKE SEAL ON 3 SIDES OF THE FRAME
4 CS	COLD SEAL ON 4 SIDES OF THE FRAME
G2-1	2 CYLINDRICAL LOCK GRADE PRIVATE
G2-2	GS 2 LOCK GRADE 2 CYLINDRICAL DEPIOT
G2-P	GS 2 LOCK GRADE 2 CYLINDRICAL PASSAGE
PD	PADLOCK
DO	DOOR OPENER, TWO PLATES OF PRESSION (ON OUTSIDE, ONE INSIDE)
EK	ELECTRONIC KEY, OUTSIDE RELEVER

2024.06.13	POUR COORDINATION	Q.P.
2024.06.18	POUR COORDINATION	Q.P.
2024.06.27	POUR COORDINATION	Q.P.
2024.10.04	POUR COORDINATION	Q.P.
2024.10.28	POUR COORDINATION	Q.P.
2024.11.12	POUR COORDINATION	Q.P.
2024.11.19	POUR COORDINATION	Q.P.
2024.11.29	ISSUED FOR PERMIT	Q.P.


LAURENCE
 INGENIERIE CHIMIE

Civil Engineer

LC

GRUPE
cme
SERVICES D'INGÉNÉRIE
Mechanical/Electrical Engineer

siteform

GD
GAUVREAU
DESIGN

Landscape Architect




Interior Designer

110 O'CONNOR

O'CONNOR STREET
OTTAWA, ONTARIO

DOOR HARDWARE SCHEDULE

scale :	1 : 50	drawn by :	E.H.	
date :	date	approved by :	E.H.	
folder :	23-032	drawing :	A-711	

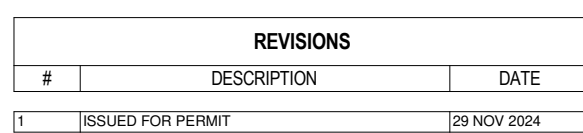 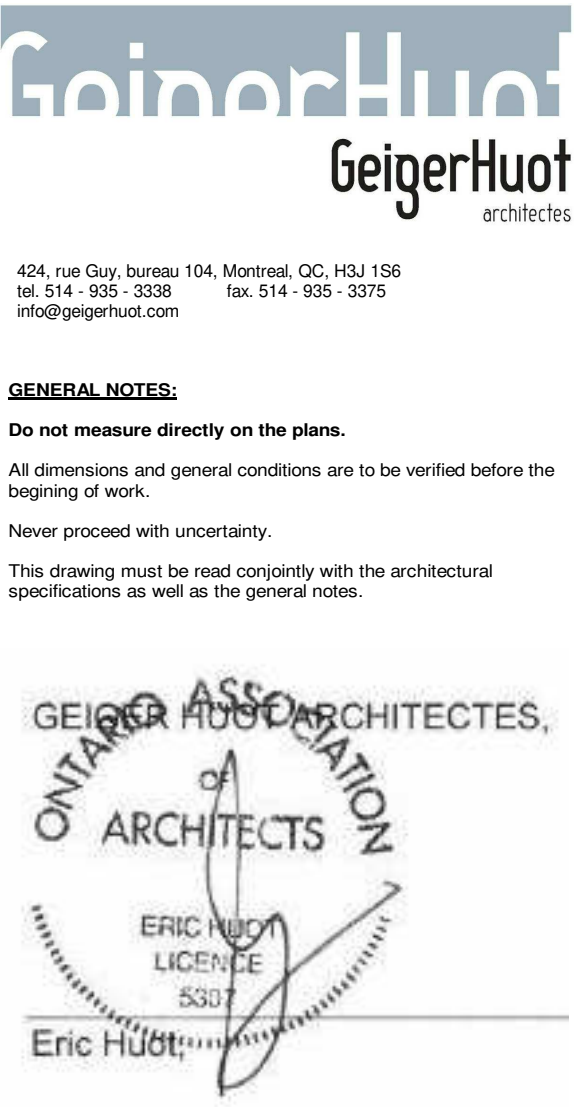

scale :	1 : 20	drawn by :	E.H.	
date :	date	approved by :	E.H.	
folder :	23 032	drawing :	A-800	



GeigerHuot
architects

424 N. Hwy. 104A, Montreal, QC H3L 1S4
tel. 514 300-3338 fax 514 300-3375
info@geigerhuot.com

GENERAL NOTES:

Do not measure directly on the plans.

All dimensions and general conditions are to be verified before the beginning of any work.



Never proceed with uncertainty.

This drawing must be read concurently with the architectural specifications as well as the general notes.

GEIGER HUOT ARCHITECTES,
a
DIVISION
OF
ARCHITECTS

ERIC HUOT
LICENSE
5503

ERIC HUOT

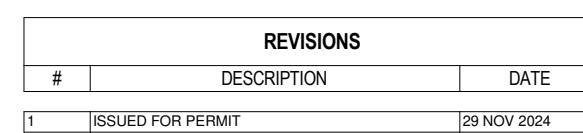 


Sheet name :


BATHROOM TYPES

10 BATHROOM TYPE 13
A-801 1 : 20




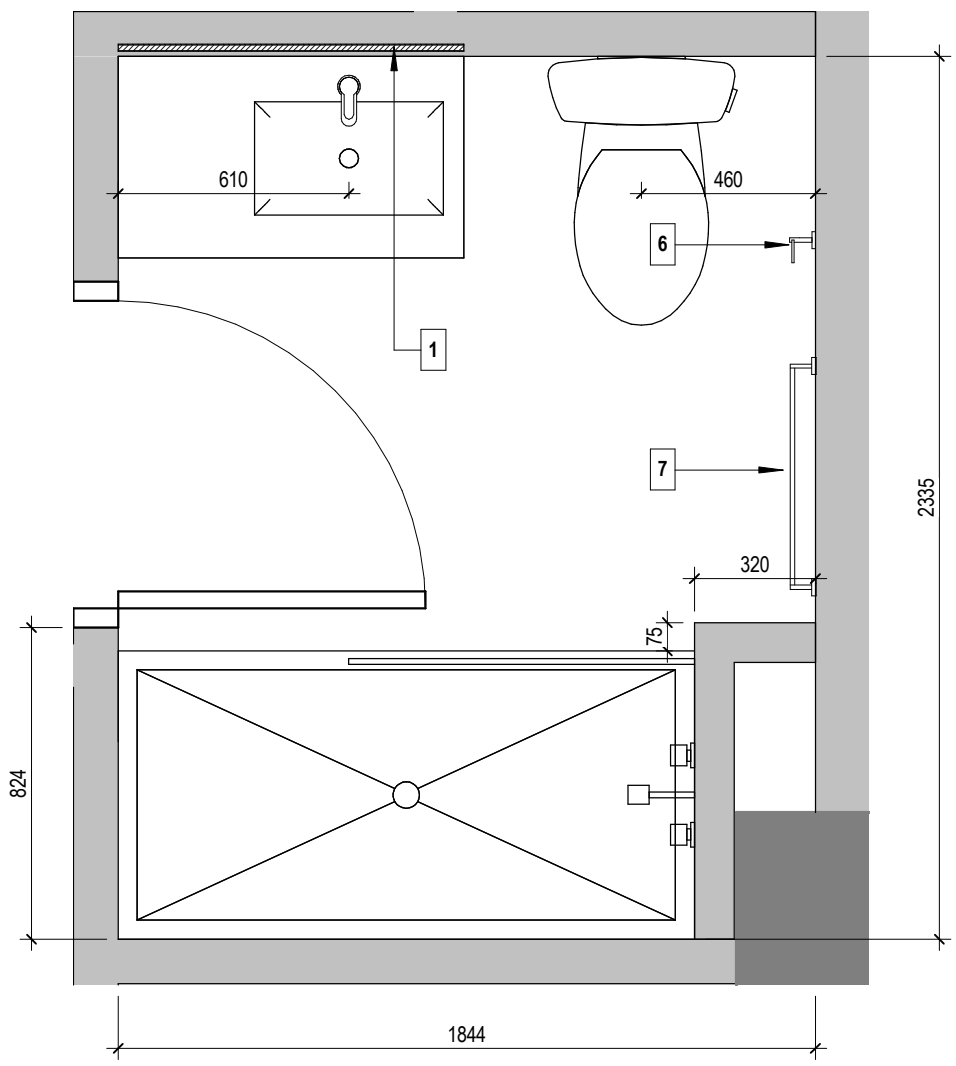


1 BATHROOM TYPE 17A
1 : 20

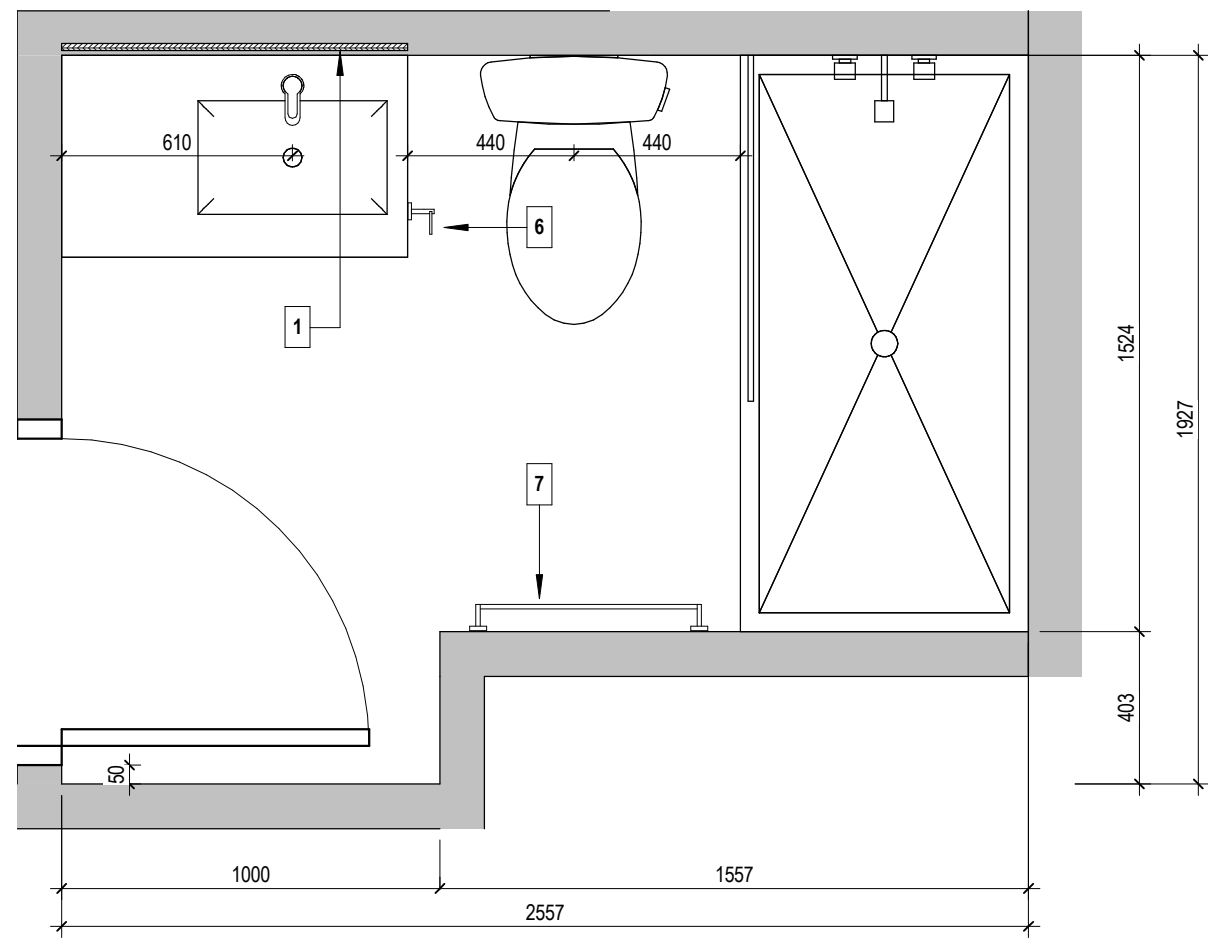

2 BATHROOM TYPE 18
1 : 20

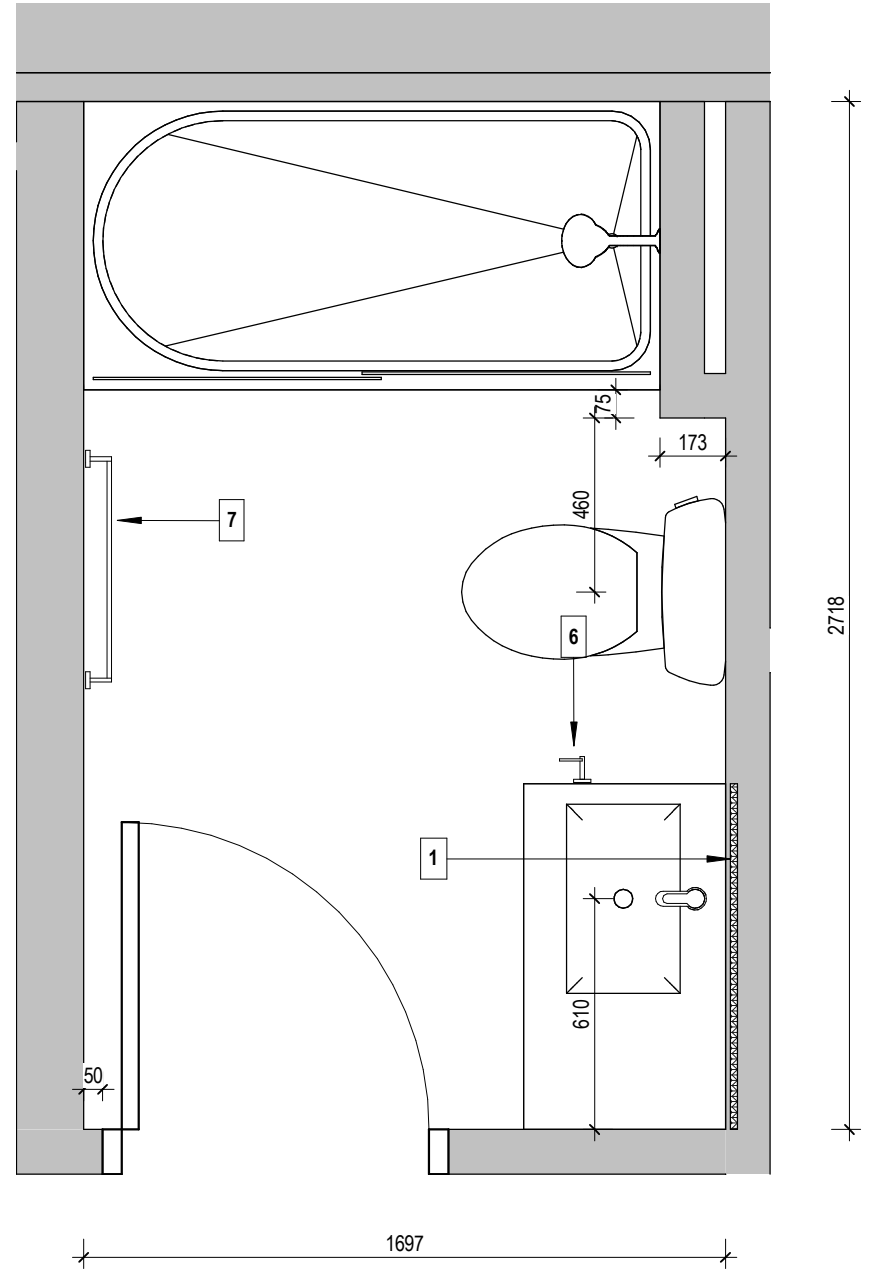


3 BATHROOM TYPE 19
1 : 20

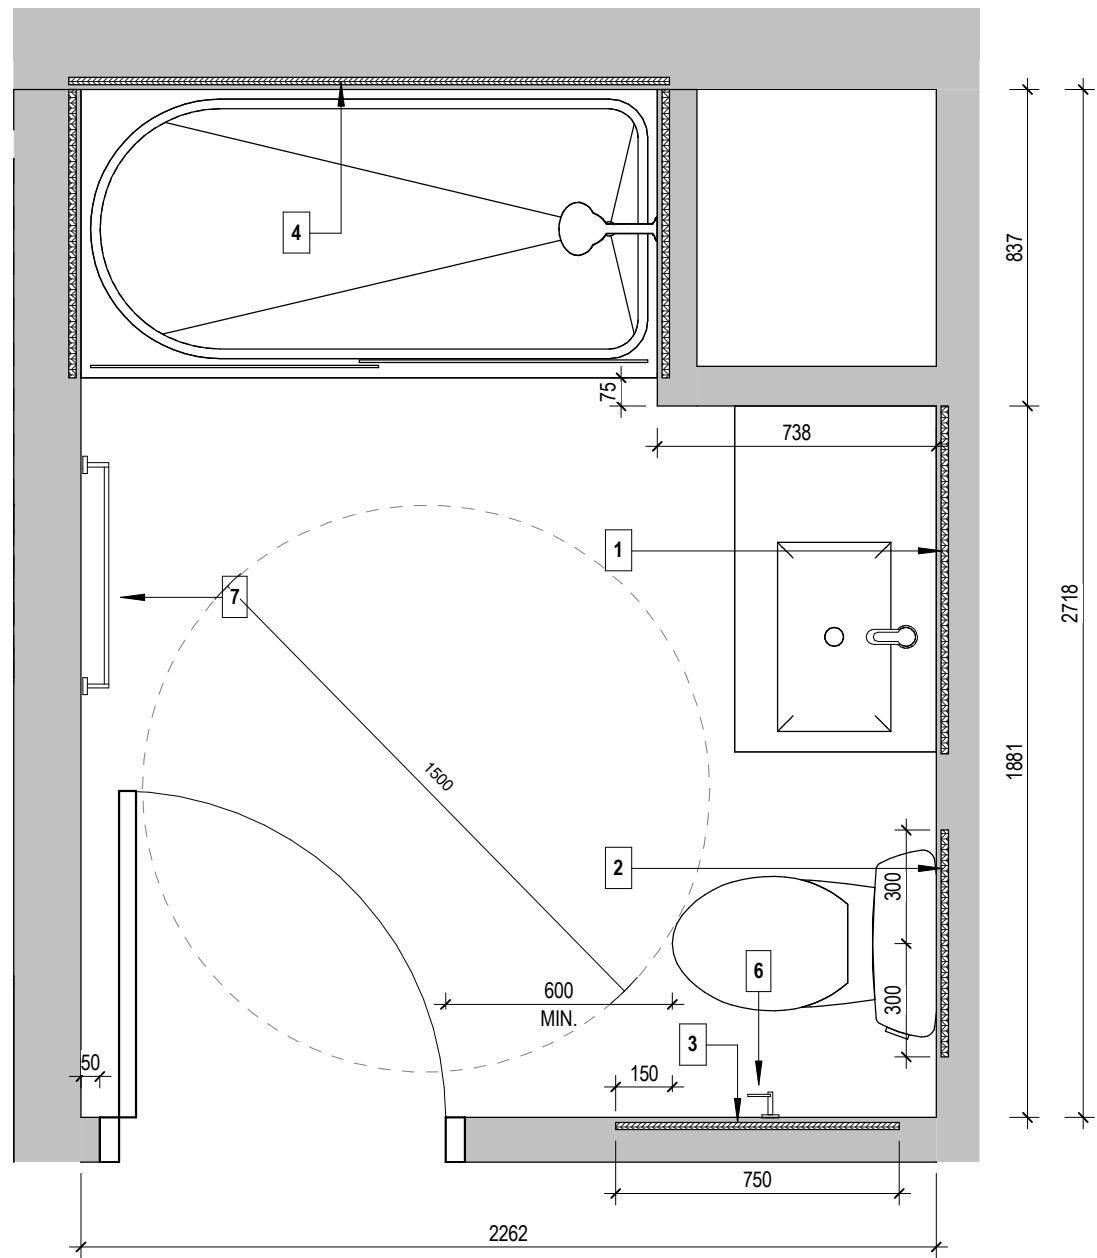


4 BATHROOM TYPE 19A - ADA
1 : 20


BATHROOM LEGEND	
1	2 X 6" METAL 20 GA NAILING BASE, 880 L TO BE PROVIDED ON TOP AND BOTTOM OF PHARMACY
2	NAILING BASE TO BE PROVIDED ON 800 L X 1100 H CENTERED BEHIND THE TOILET FOR THE FUTURE INSTALLATION OF 600mm GRAB BAR
3	NAILING BASE TO BE PROVIDED ON 750 L X 1100 H ADJACENT TO THE TOILET FOR THE FUTURE INSTALLATION OF 750mm T-SHAPED GRAB BAR
4	NAILING BASE TO BE PROVIDED AT 1800 HEIGHT AROUND THE BATHTUB/SHOWER FOR THE FUTURE INSTALLATION OF GRAB BARS
5	BUILT-IN LINEN CLOSET PIVOT DOOR WITH METAL WIRE SHELVES
	STARTING TILE
ACCESSORIES LEGEND	
6	TOILET PAPER ROLL HOLDER MODEL #N81030143 INSTALLED 20" FROM FINISHED FLOOR (PROVIDE NAILING BASE)
7	TOWEL RACK MODEL NUMBER #N81030443 INSTALLED 42" FROM FINISHED FLOOR (PROVIDE NAILING BASE)
FINISHES LEGEND	
F1	FAUCET BELANGER MODEL MONOTROU #S020CP2
F2	HANDLE MODEL ROCHELEU #RPM98128170
F3	QUARTZ COUNTERTOP AND BACKSPLASH
F4	ADJUSTABLE FURNITURE LEGS MODEL ROCHELEU BORSA #R4217150140
GENERAL NOTES	
1. FOR MATERIALS SEE CLIENT FINISH SCHEDULE. 2. WHEN THE VANITY IS MIRRORED THE PHARMACY MUST ALSO BE MIRRORED. 3. ARMOR DOORS ARE SOFT CLOSING. 4. ALL FILLERS ARE "FLUSH DOOR". 5. ELECTRICAL PLANS ARE FOR REFERENCE ONLY. PLUG LOCATIONS ARE SUBJECT TO UNIT LAYOUT - SEE ELECTRICAL PLANS. 6. SEE PLUMBING PLANS FOR PLUMBING FUTURE SPECIFICATIONS. 7. ALWAYS INSTALL A 3" TILE OVER THE BATH OR SHOWER EDGE. 8. NEVER INSTALL TILES LESS THAN 4" WIDE ALONG WALLS, FLOORS, OR CEILINGS TO AVOID NOTICING DEFECTS. 9. THE FAUCET MUST BE ALIGNED WITH A TILE AND NOT A JOINT.	

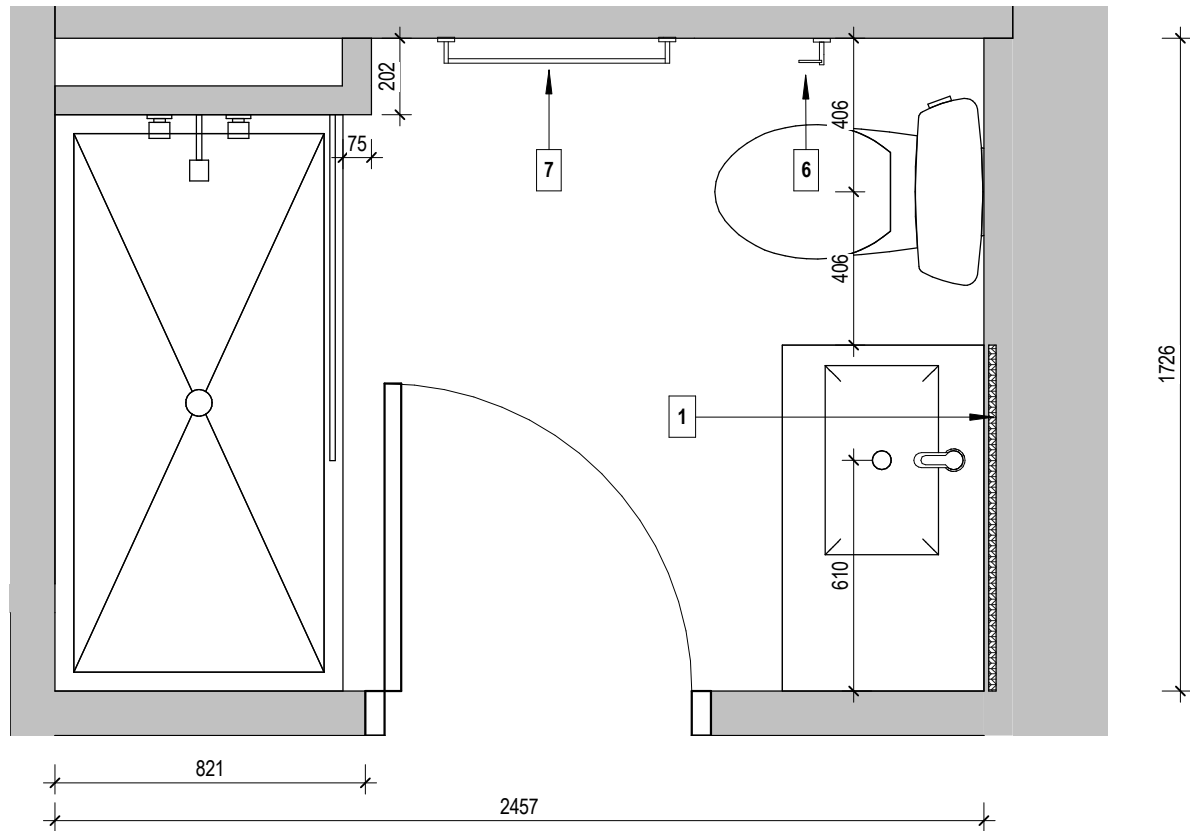


5 BATHROOM TYPE 19B
1 : 20

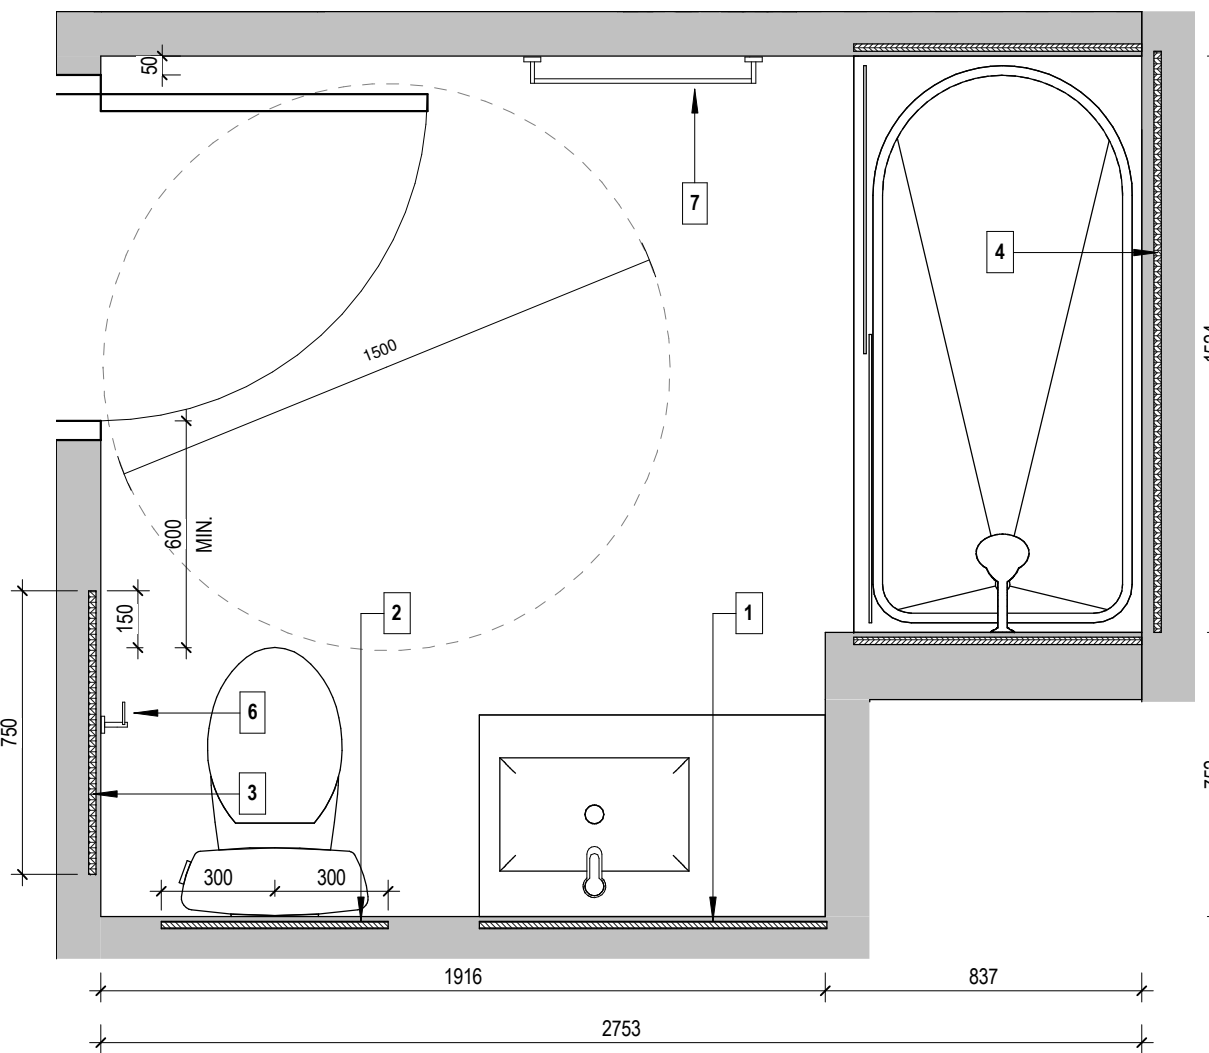


6 BATHROOM TYPE 20 - ADA
1 : 20

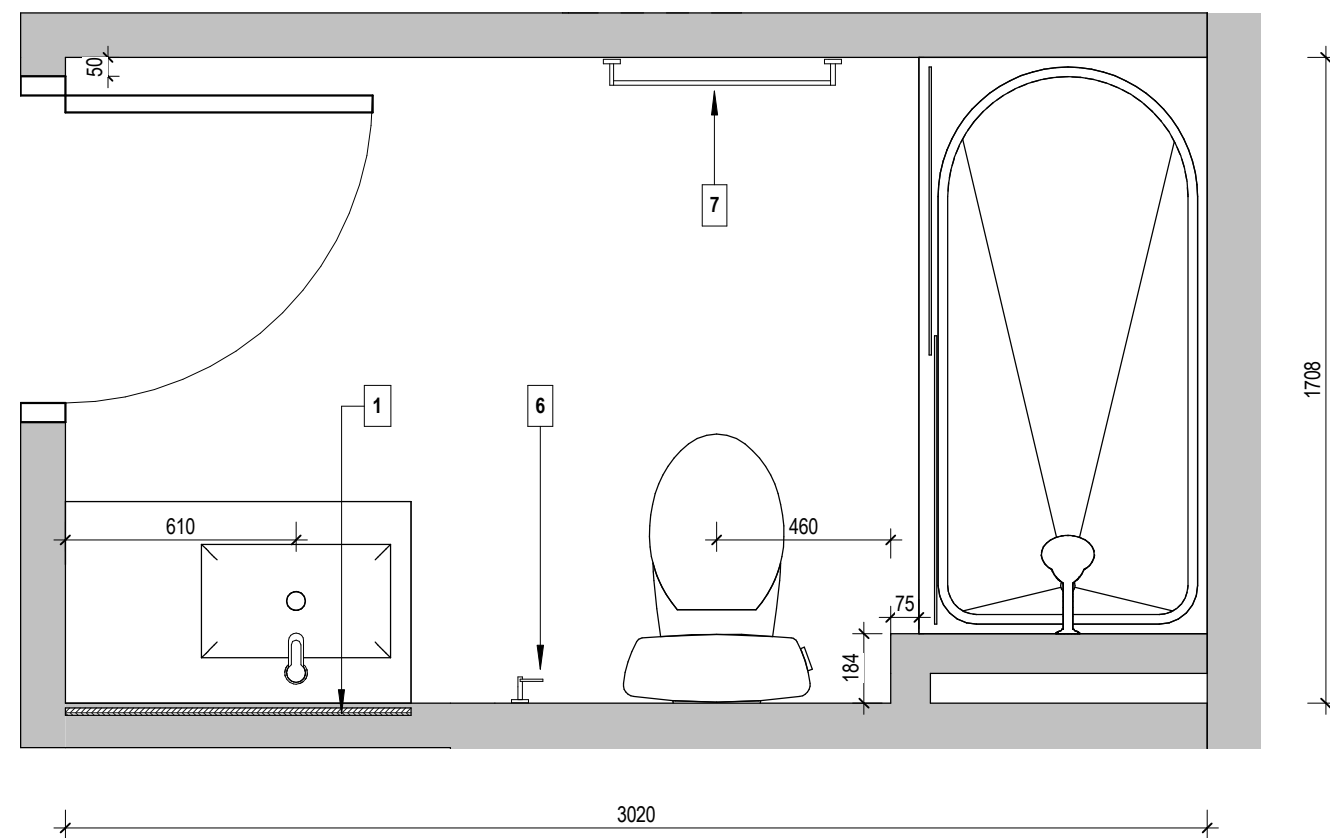


7 BATHROOM TYPE 20A
1 : 20

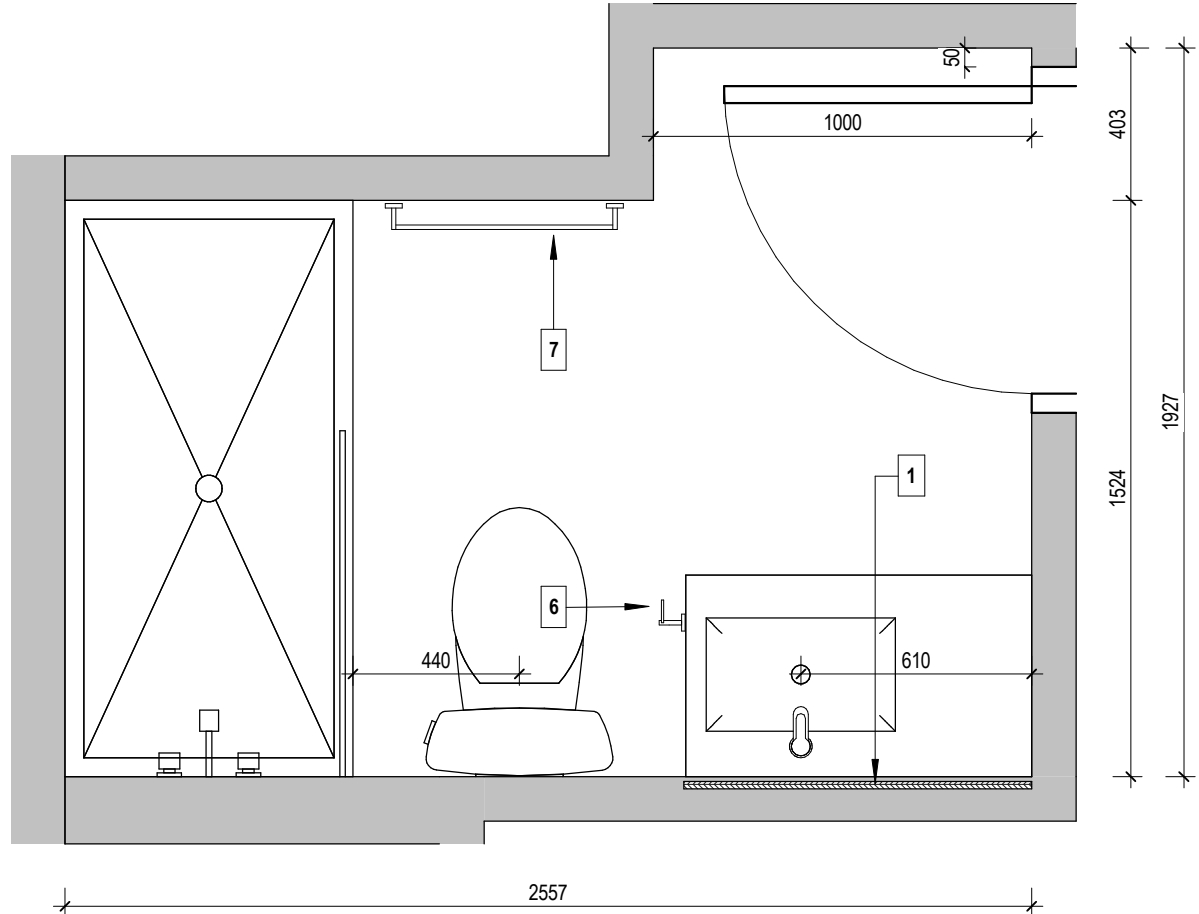


8 BATHROOM TYPE 21
1 : 20

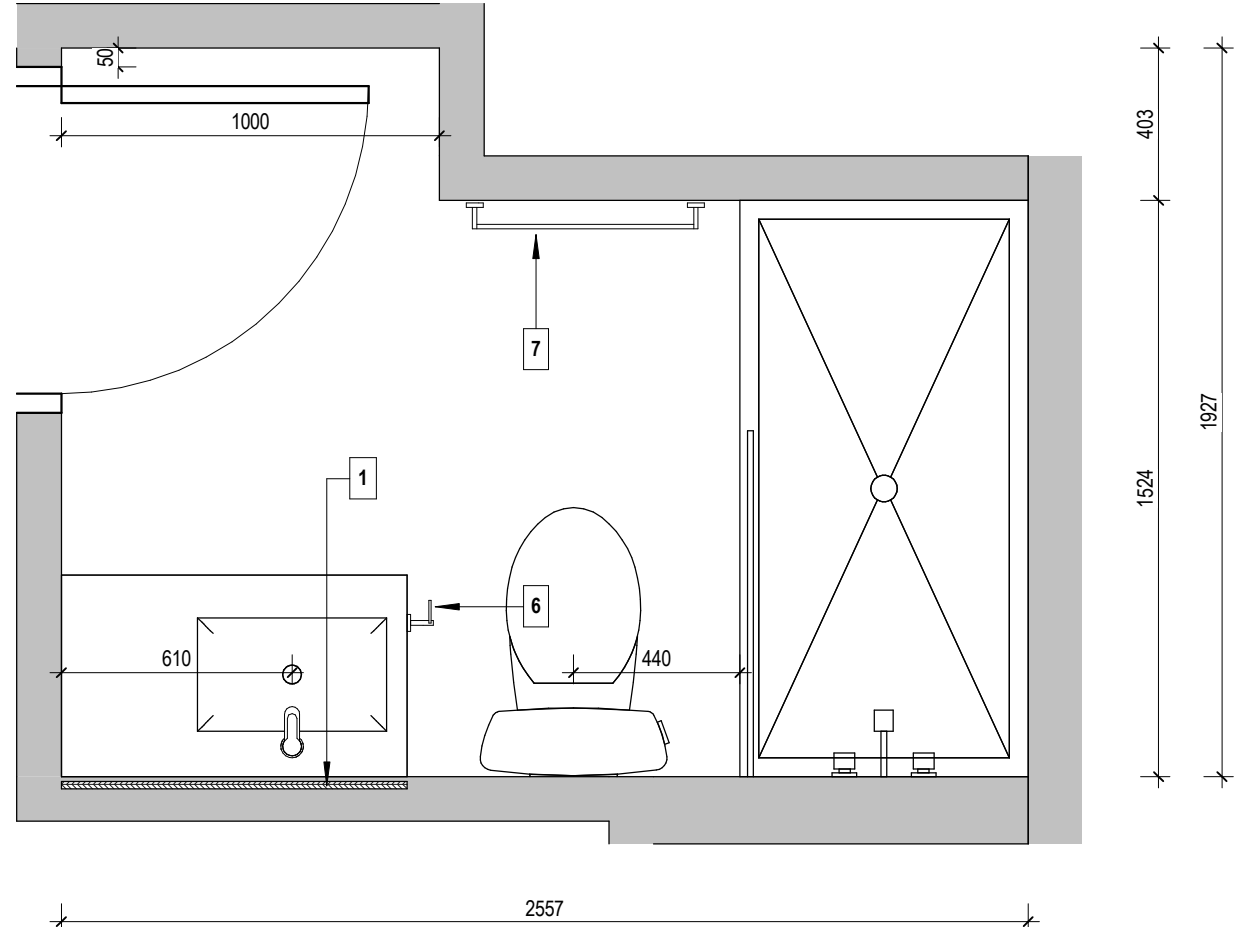


9 BATHROOM TYPE 21A
1 : 20

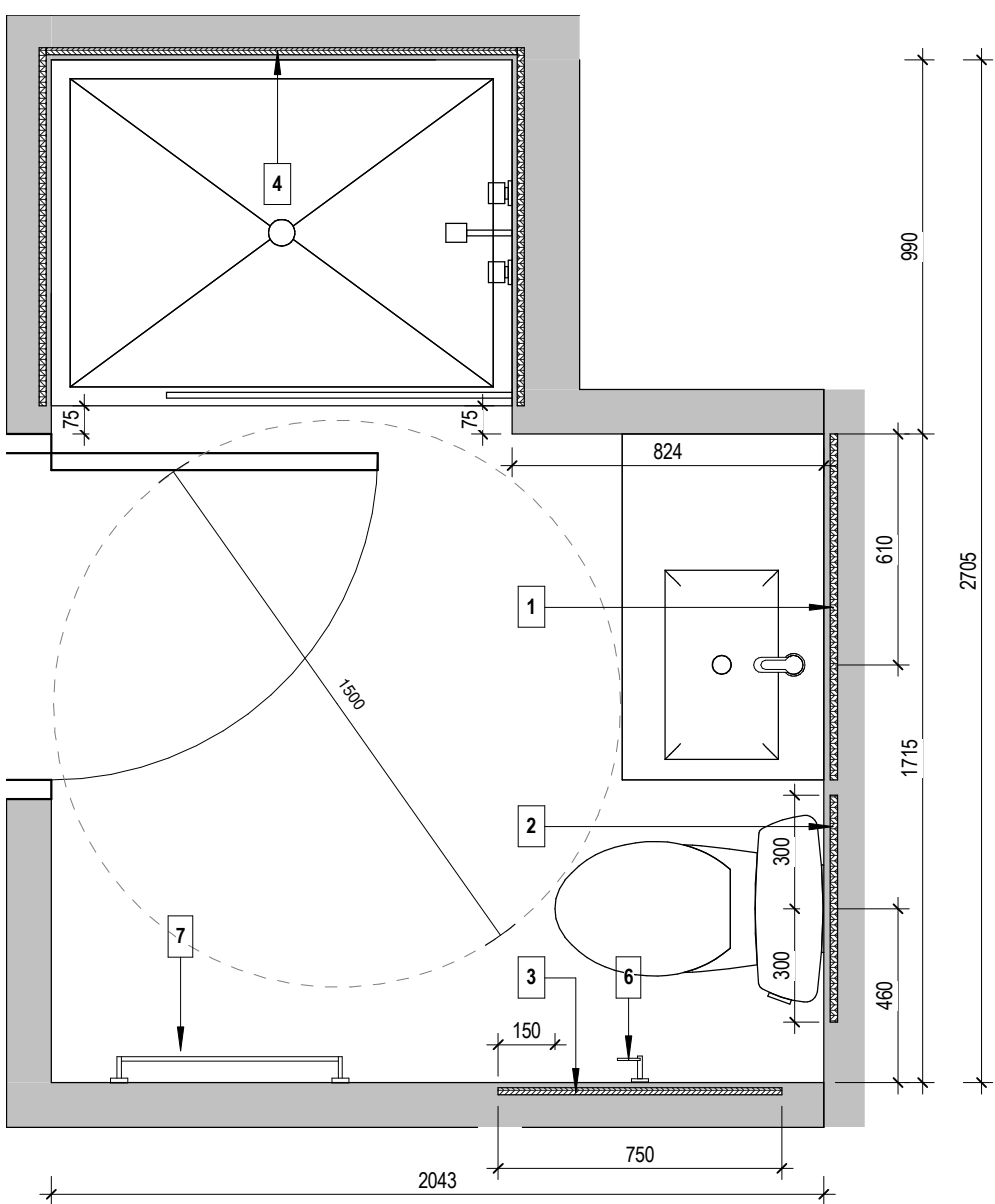


10 BATHROOM TYPE 22 - ADA
1 : 20

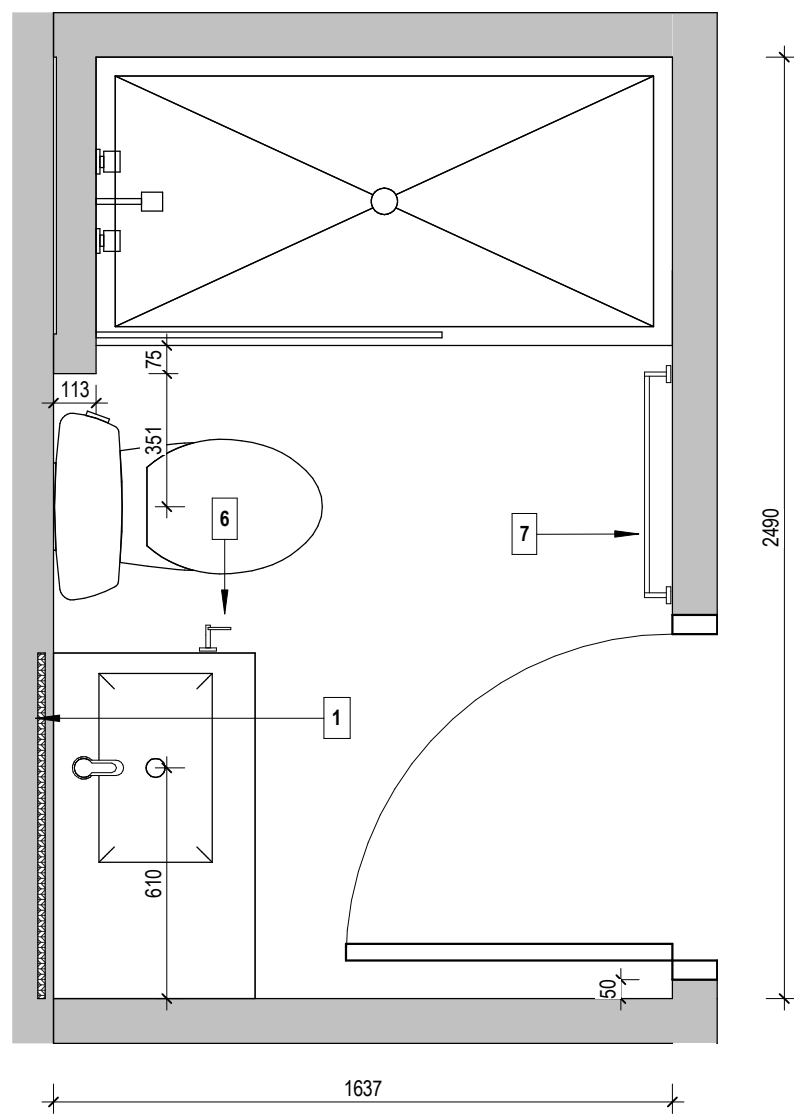


11 BATHROOM TYPE 22A
1 : 20

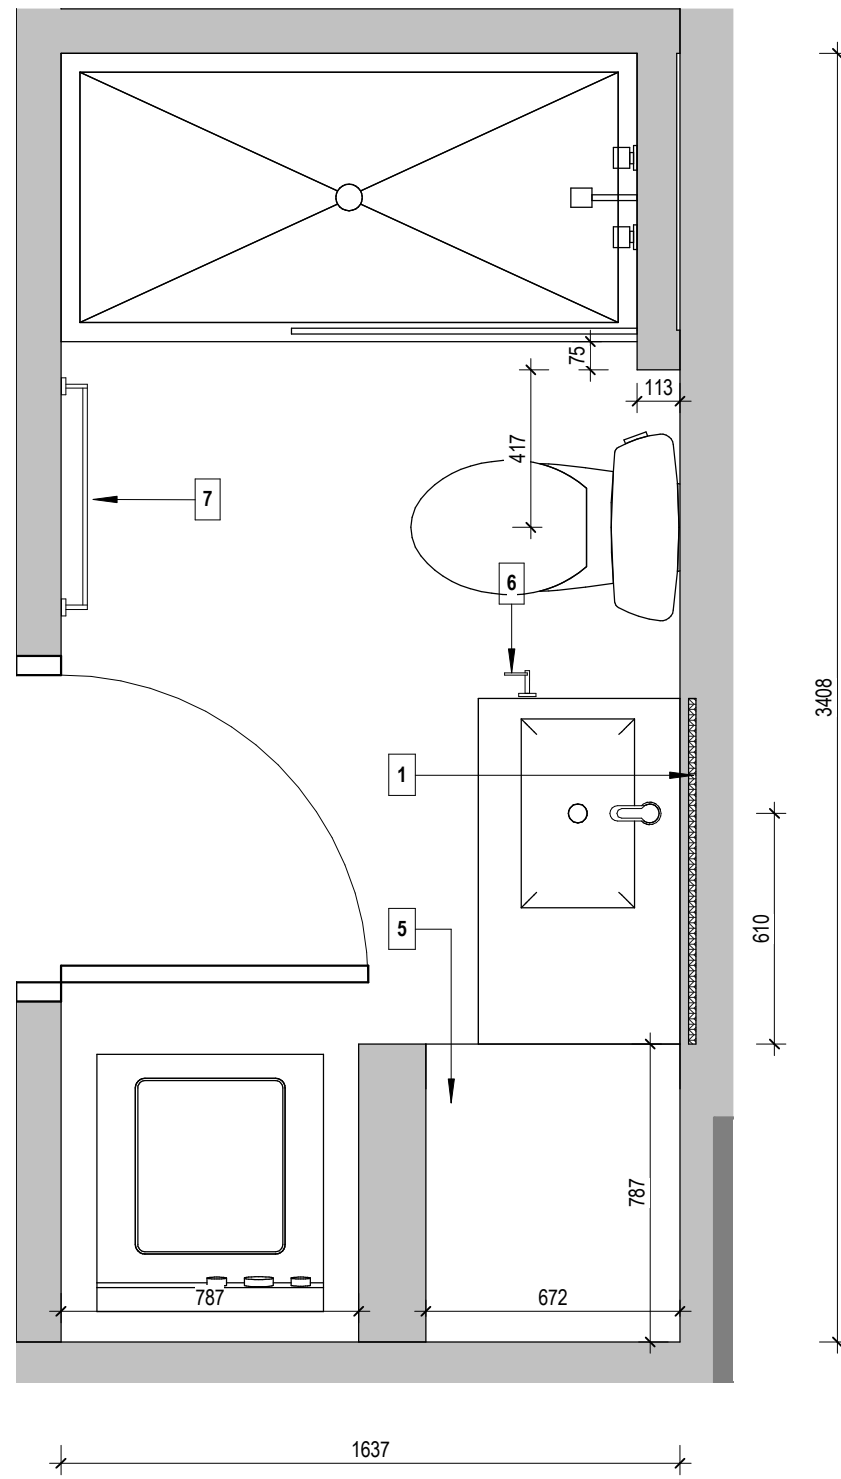

12 BATHROOM TYPE 22B
1 : 20

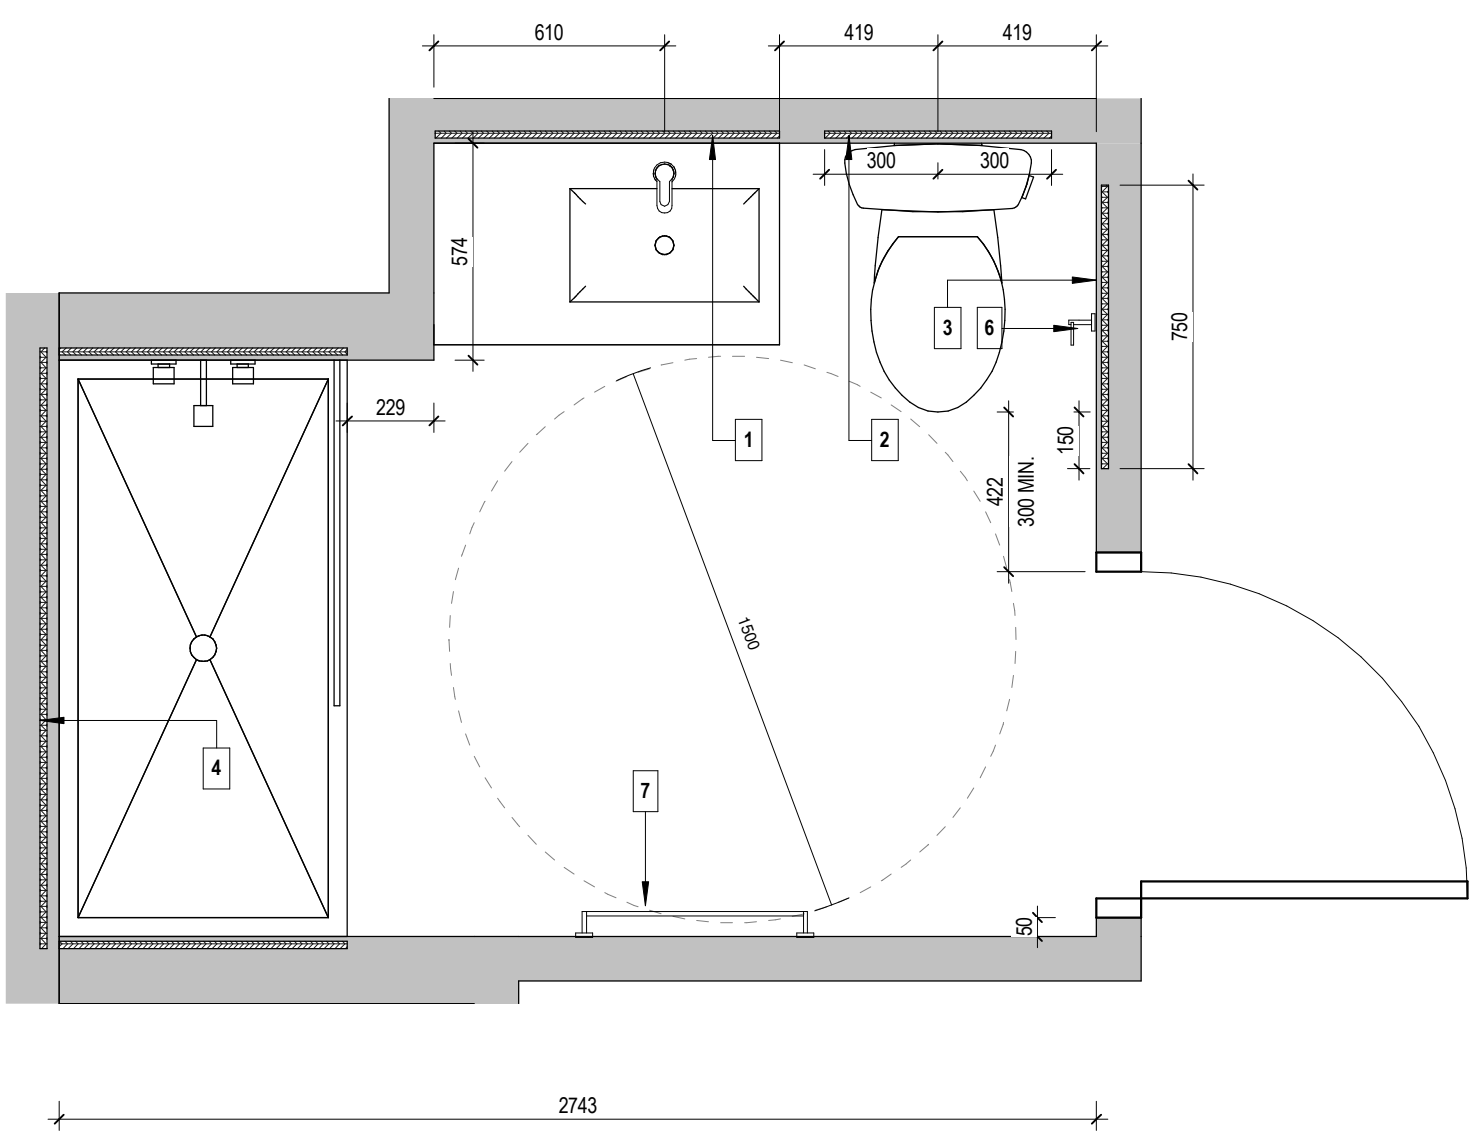

13 BATHROOM TYPE 23 - ADA
1 : 20

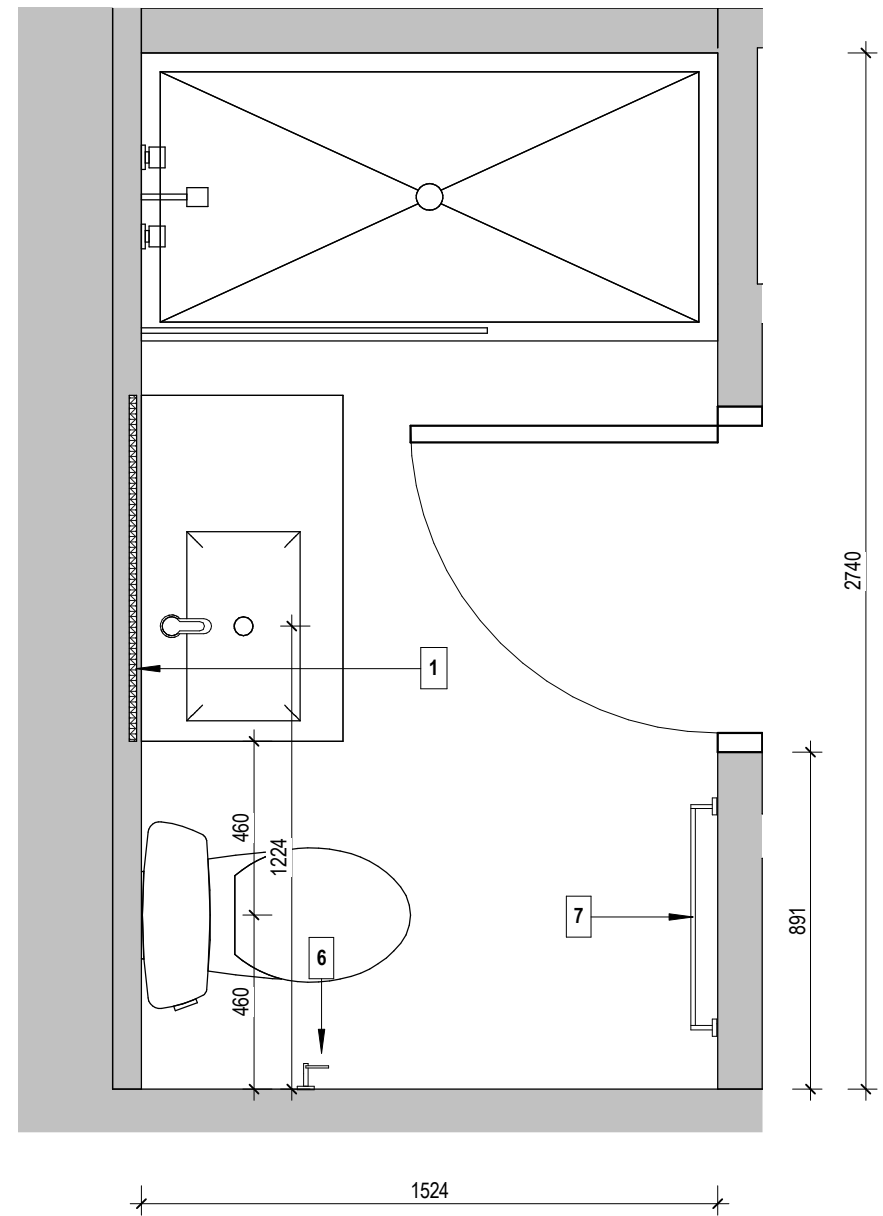

14 BATHROOM TYPE 24
1 : 20



GeigerHuot
architects

434 1st Ave. Dunsmuir 154 Montreal, QC H3B 1S6
tel. 514 392-3238 fax 514 392-3375
info@geigerhuot.com

GENERAL NOTES:

Do not measure directly on the plans.

All dimensions and general conditions are to be verified before the beginning of work.



Never proceed with uncertainty.

This drawing must be read carefully with the architectural specifications as well as the general notes.

GEIGER HUOT ASSOCIATES,
OF
ARCHITECTS

ERIC HUOT
5337
LICENCE

Eric Huot

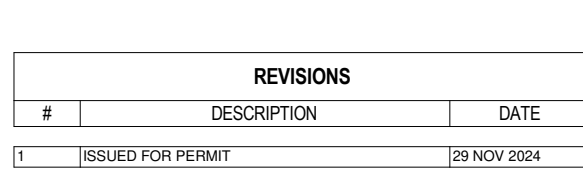 
[illegible]

 LAU REN CE ARCHITECTURE	Revision
 Civil Engineer	Civil Engineer
 GROUPE cme SERVICES D'INGÉNIERIE	Structural Engineer
 Mechanical/Electrical Engineer	Mechanical/Electrical Engineer
 siteform	
 DG GAUVREAU DESIGN	Landscape Architect
 Interior Designer	Interior Designer

Sheet name

BATHROOM TYPES

scale :	1 : 20	drawn by :	E.H.	
date :	date	approved by :	E.H.	
folder :	23 032	drawing :	A-803	

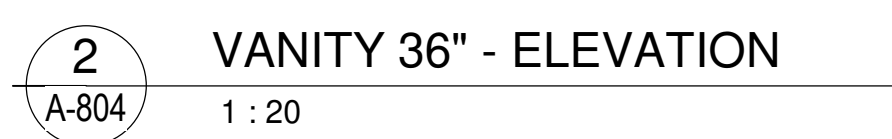

GeigerHut
architects



424 5th Ave. Suite 104 Montreal, QC H3B 1G5
tel. 514 850-2328 fax. 514 850-3375
info@geigerhut.com

GENERAL NOTES:
Do not measure directly on the plans.
All dimensions and general conditions are to be verified before the beginning of work.
Have proceed with uncertainty.
This drawing must be read carefully with the architectural specifications as well as the general notes.

GEIGER HUT ARCHITECTS,
d
o
f
ARCHITECTS



ERIC HUT
LICENSE
SOCI

Eric HUT,

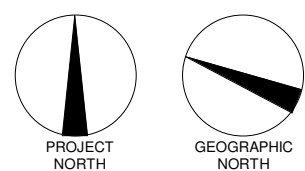 

REVISIONS		
#	DESCRIPTION	DATE
1	ISSUED FOR PERMIT	29 NOV 2018

2024.09.13	POUR COORDINATION	Q.P.
2024.09.18	POUR COORDINATION	Q.P.
2024.09.27	POUR COORDINATION	Q.P.
2024.10.04	POUR COORDINATION	Q.P.
2024.10.28	POUR COORDINATION	Q.P.
2024.11.12	POUR COORDINATION	Q.P.
2024.11.19	POUR COORDINATION	Q.P.
2024.11.29	ISSUED FOR PERMIT	Q.P.

  

110 O'CONNOR


O'CONNOR STREET
OTTAWA, ONTARIO





Sheet name



BATHROOM ELEVATIONS




scale :	1 : 20	drawn by :	E.H.	
date :	date	approved by :	E.H.	
folder :	23 032	drawing :	A-804	





















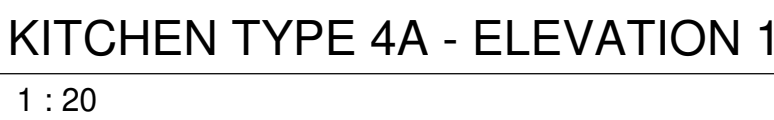










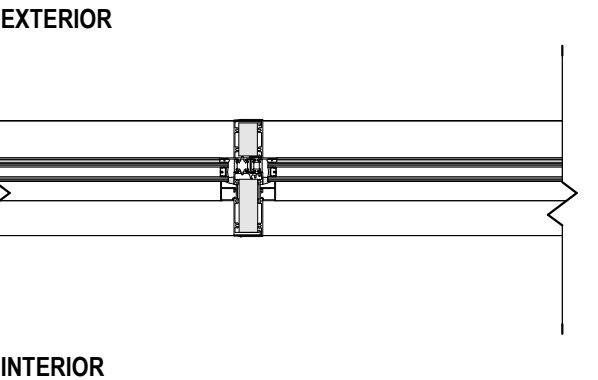
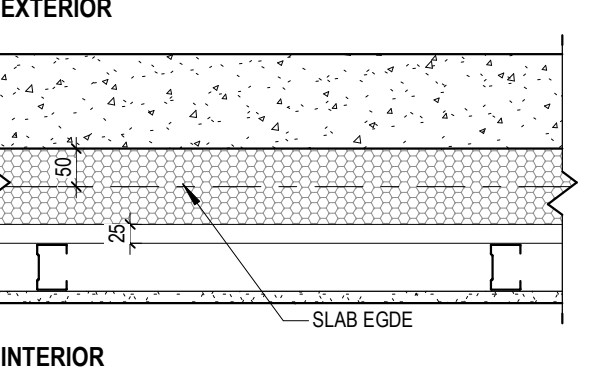
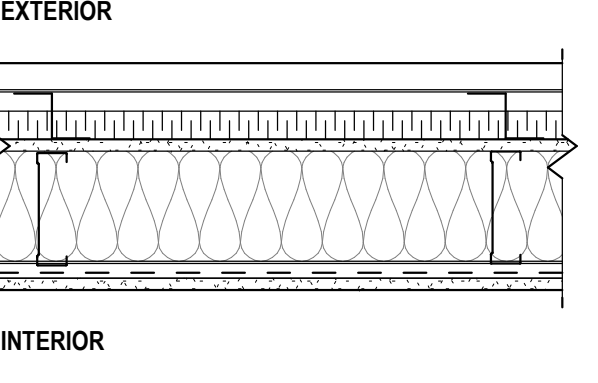
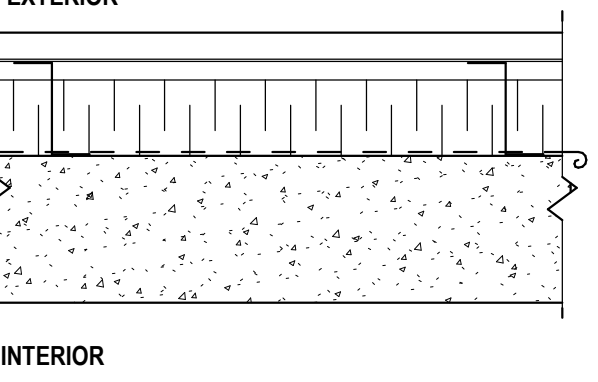
EXTERIOR WALL COMPOSITIONS	FRR	STC	R
 WALL TYPE 'W1' WINDOW WALL FRAME, COLOUR BLACK, REFER TO MANUFACTURER	---	60	5.3 U-0.187 USI-0.9
 WALL TYPE 'P1' 125-305mm PRECAST CONCRETE PANEL, LIGHT GREY 100mm SPRAY URETHANE INSULATION 64mm GALVANIZED STEEL STUD @ 800 C/C 25mm AIR SPACE 16mm INTERIOR GYPSUM WALL BOARD TYPE X, JOINTS TAPED, PAINTED 1 LAYER PRIMER, 2 LAYERS FINISH	---	130	29.5R
 WALL TYPE 'A1' 38mm METALLIC PANEL, PANFAB, COLOUR BLACK 25mm AIR SPACE 63mm 2" BAR GALVANIZED STEEL @ 800 C/C 38mm SEMI-RIGID INSULATION DENSGLASS PANEL WITH SELF-ADHESIVE AIR BARRIER/VAPOR BARRIER MEMBRANE OVER THE FULL SURFACE 152mm GALVANIZED STEEL STUD @ 800 C/C BATT INSULATION 12R 6mm VAPOUR BARRIER IN A CAULKED JOINT 22mm GALVANIZED STEEL FURRING STRIP 16mm INTERIOR GYPSUM WALL BOARD, JOINTS TAPED, PAINTED 1 LAYER PRIMER, 2 LAYERS FINISH	---	103	28.1R
 WALL TYPE 'A2' 38mm METALLIC PANEL, PANFAB, COLOUR BLACK 25mm AIR SPACE 125mm 2" BAR GALVANIZED STEEL @ 800 C/C 100mm SEMI-RIGID INSULATION 6ml VAPOUR BARRIER IN A CAULKED JOINT CONCRETE WALL	---	103	22.4R



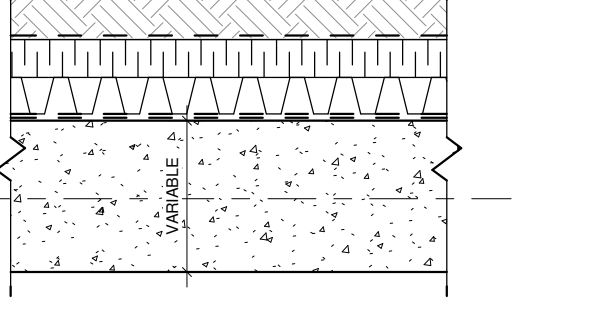
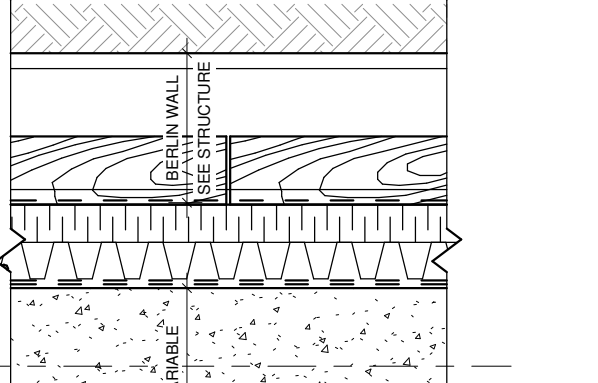
FOUNDATION WALL COMPOSITIONS	FRR	STC	R
 WALL TYPE 'F1' UNDISTURBED SOIL 6ml VERTICAL GEOTEXTILE MEMBRANE 75mm VERTICAL DRAINAGE PANEL 10mm MODIFIED BITUMEN WATERPROOFING MEMBRANE, INSTALLED BEFORE POURED CONCRETE CONCRETE WALL (SEE STRUCTURE) INTERIOR AIR FILM *INSTALL 100mm RIGID POLYSTYRENE EXTRUDED INSULATION UP TO MIN. 2400mm BELOW GROUND LEVEL BETWEEN THE DRAINAGE PANEL AND THE MEMBRANE.	2.0H	23.5R	
 WALL TYPE 'F2' UNDISTURBED SOIL 6ml VERTICAL GEOTEXTILE MEMBRANE 75mm VERTICAL DRAINAGE PANEL 10mm MODIFIED BITUMEN WATERPROOFING MEMBRANE, INSTALLED BEFORE POURED CONCRETE CONCRETE WALL (SEE STRUCTURE) INTERIOR AIR FILM *INSTALL 100mm RIGID POLYSTYRENE EXTRUDED INSULATION UP TO MIN. 2400mm BELOW GROUND LEVEL BETWEEN THE DRAINAGE PANEL AND THE MEMBRANE.	2.0H	23.5R	

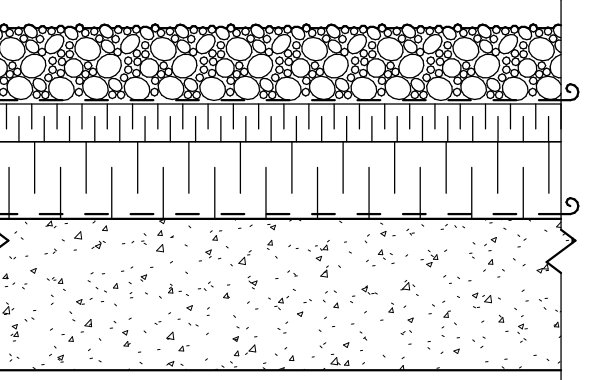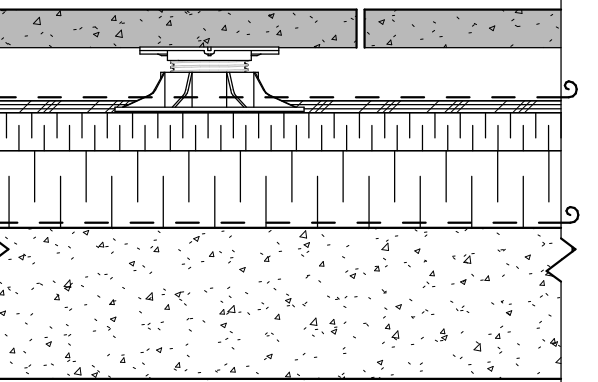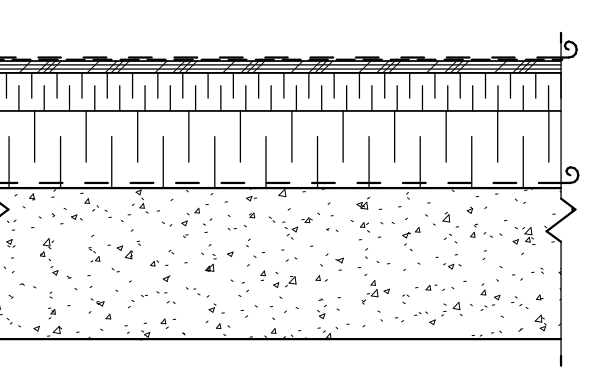ROOFS COMPOSITIONS	FRR	STC	R
 ROOF TYPE 'T1' WHITE STONE BALLAST WITH REFLECTION INDEX OF 78% (SLSBS BORDER, 25 LBS CENTRE) 6ml FABRIC AND POLYPROPYLENE FILTERING SHEET 152mm HIGH DENSITY EXTRUDED RIGID INSULATION TYPE 4 6ml HYDROTECH MM125 MONOLITHIC MEMBRANE WITH REEMAY 2016 REINFORCEMENT QUICKSET BASE COAT CONCRETE SLAB	---	---	31.9R
 ROOF TYPE 'T2' 50mm CONCRETE PAYER WITH REFLECTIVE INDEX OF 28% MIN. VAR. ADJUSTABLE PILL SACRIFICIAL MEMBRANE ELASTOMERIC MEMBRANE SOPRALENE 250 (SOPREMA WHITE MEMBRANE WITH REFLECTIVE INDEX OF 78%) OR EQUIVALENT LAMINATED BASE SHEET (SOPRABASE OR EQUIVALENT MEMBRANE ON REINFORCED, FIRE-RESISTANT BASE) 152mm HIGH DENSITY EXTRUDED RIGID INSULATION TYPE 4 6ml HYDROTECH MM125 MONOLITHIC MEMBRANE WITH REEMAY 2016 REINFORCEMENT QUICKSET BASE COAT CONCRETE SLAB	---	---	31.9R
 ROOF TYPE 'T3' 6ml ELASTOMERIC MEMBRANE SOPRALENE 250 (SOPREMA WHITE MEMBRANE WITH REFLECTIVE INDEX OF 78%) OR EQUIVALENT LAMINATED BASE SHEET (SOPRABASE OR EQUIVALENT MEMBRANE ON REINFORCED, FIRE-RESISTANT BASE) 152mm HIGH DENSITY EXTRUDED RIGID INSULATION TYPE 4 6ml HYDROTECH MM125 MONOLITHIC MEMBRANE WITH REEMAY 2016 REINFORCEMENT QUICKSET BASE COAT CONCRETE SLAB	---	---	31.9R

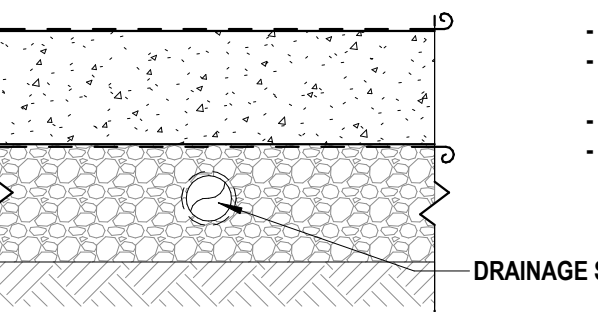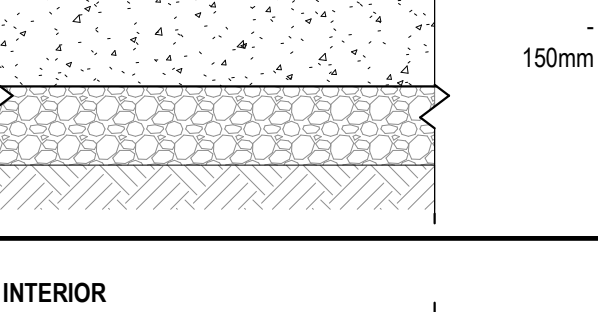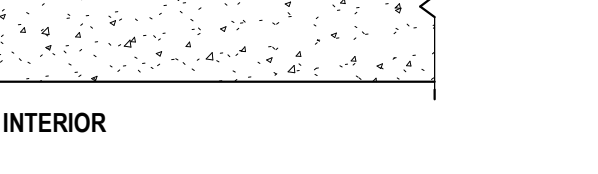CONCRETE SLAB COMPOSITIONS	FRR	STC	R
 FLOOR TYPE 'S1' • SIKAGARD S100 MEMBRANE • CONCRETE SLAB ON GRADE (SEE STRUCTURE) • 15mm COMPOSITE VAPOUR BARRIER MEMBRANE • DRAINAGE SYSTEM UNDER SLAB • CRUSHED STONE (SEE STRUCTURE) • UNDISTURBED SOIL	2.0H		
 FLOOR TYPE 'S2' CONCRETE SLAB ON GRADE (SEE STRUCTURE) CRUSHED STONE 3-3/4" UNDISTURBED SOIL	2.0H		
 FLOOR TYPE 'S3' • CONCRETE SLAB (SEE STRUCTURE)	2.0H		

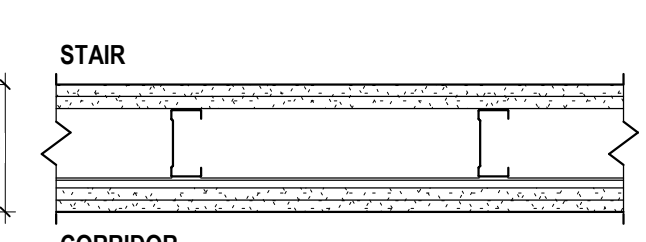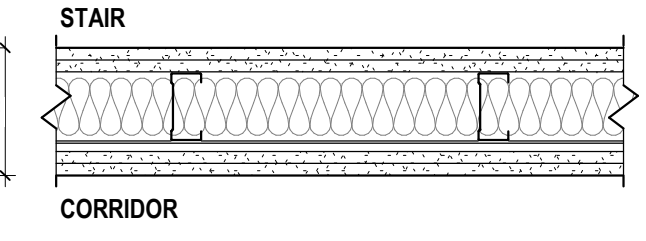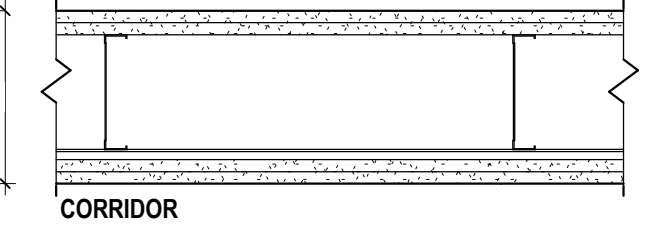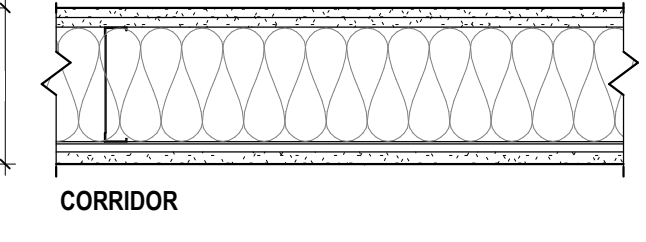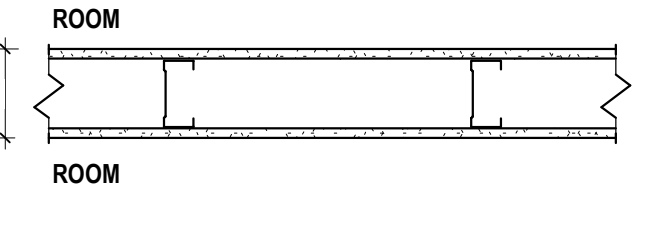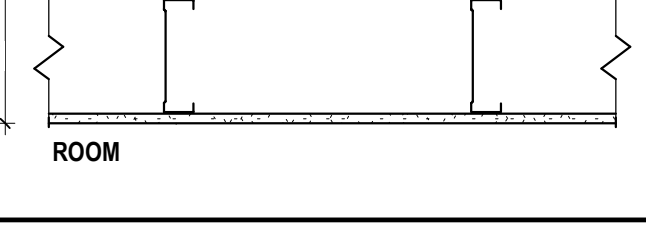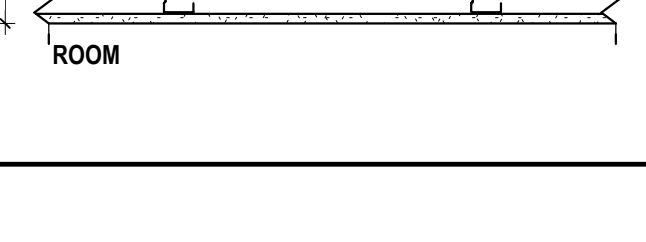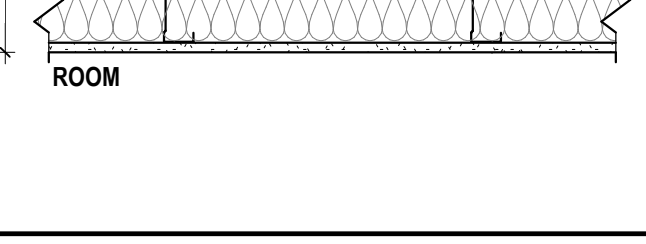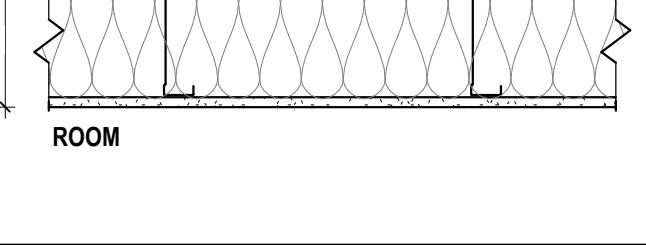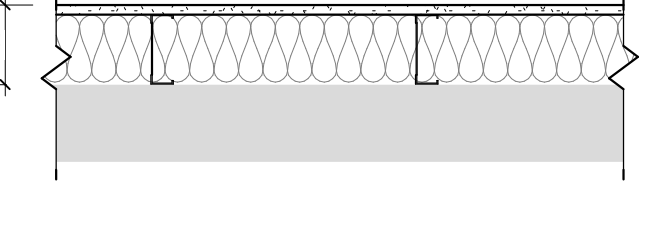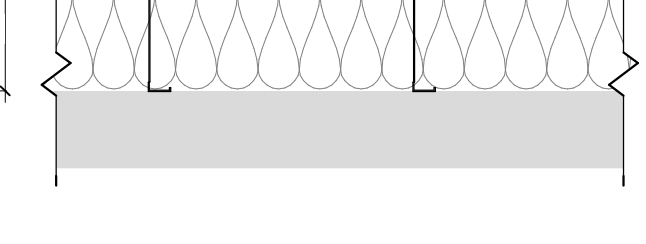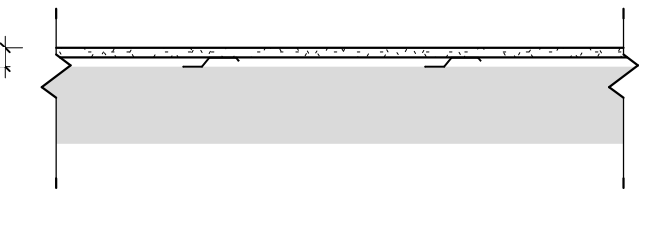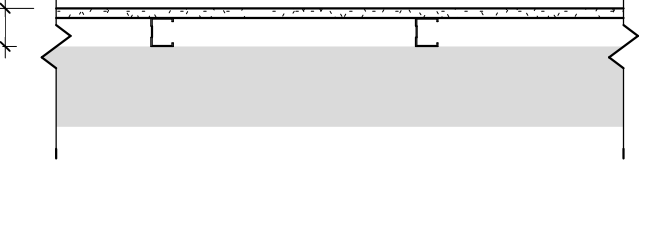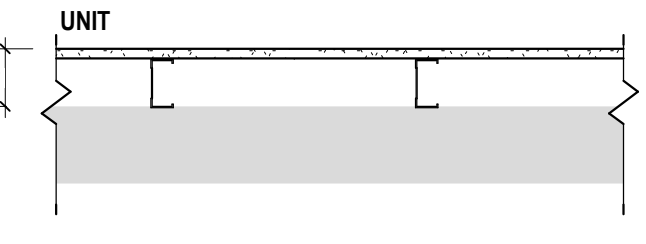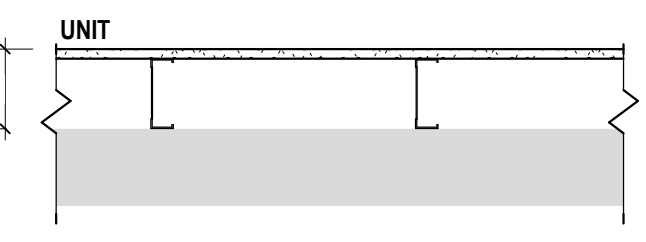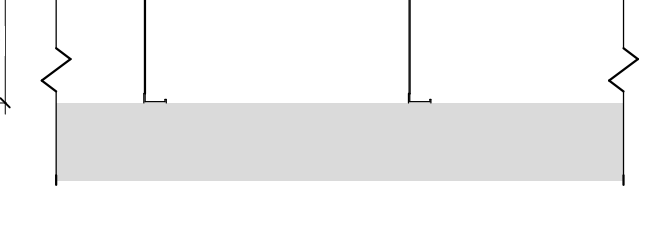INTERIOR WALL COMPOSITIONS	FRR	STC	R	REFERENCE
 WALL TYPE '4' 32mm 2x16mm INTERIOR GYPSUM WALL BOARD TYPE X, TAPED, SANDED, 1 LAYER PRIMER, 2 FINISHING LAYERS 92mm GALVANIZED STEEL STUD @ 400 C/C 13mm GALVANIZED STEEL RESILIENT BAR @ 400 C/C 32mm 2x16mm INTERIOR GYPSUM WALL BOARD TYPE X, TAPED, SANDED, 1 LAYER PRIMER, 2 FINISHING LAYERS	2.0H	45	---	#ULC W453
 WALL TYPE '4a' 32mm 2x16mm INTERIOR GYPSUM WALL BOARD TYPE X, TAPED, SANDED, 1 LAYER PRIMER, 2 FINISHING LAYERS 92mm GALVANIZED STEEL STUD @ 400 C/C 89mm BATT INSULATION 12R 13mm GALVANIZED STEEL RESILIENT BAR @ 400 C/C 32mm 2x16mm INTERIOR GYPSUM WALL BOARD TYPE X, TAPED, SANDED, 1 LAYER PRIMER, 2 FINISHING LAYERS	2.0H	55 200H	---	#ULC W453
 WALL TYPE '4b' 32mm 2x16mm INTERIOR GYPSUM WALL BOARD TYPE X, TAPED, SANDED, 1 LAYER PRIMER, 2 FINISHING LAYERS 152mm GALVANIZED STEEL STUD @ 400 C/C 13mm GALVANIZED STEEL RESILIENT BAR @ 400 C/C 32mm 2x16mm INTERIOR GYPSUM WALL BOARD TYPE X, TAPED, SANDED, 1 LAYER PRIMER, 2 FINISHING LAYERS	2.0H	49	---	#ULC W453
 WALL TYPE '4c' 26mm 2x13mm INTERIOR GYPSUM WALL BOARD TYPE X, TAPED, SANDED, 1 LAYER PRIMER, 2 FINISHING LAYERS 152mm GALVANIZED STEEL STUD @ 400 C/C 150mm BATT INSULATION 12R 13mm GALVANIZED STEEL RESILIENT BAR @ 400 C/C 16mm INTERIOR GYPSUM WALL BOARD TYPE X, TAPED, SANDED, 1 LAYER PRIMER, 2 FINISHING LAYERS	2.0H	59 200H	---	#ULC W453
 WALL TYPE '5' 13mm INTERIOR GYPSUM WALL BOARD, TAPED, SANDED, 1 LAYER PRIMER, 2 FINISHING LAYERS 13mm GALVANIZED STEEL STUD @ 400 C/C 13mm INTERIOR GYPSUM WALL BOARD, TAPED, SANDED, 1 LAYER PRIMER, 2 FINISHING LAYERS	45	38	---	
 WALL TYPE '5a' 13mm INTERIOR GYPSUM WALL BOARD, TAPED, SANDED, 1 LAYER PRIMER, 2 FINISHING LAYERS 152mm GALVANIZED STEEL STUD @ 400 C/C 13mm INTERIOR GYPSUM WALL BOARD, TAPED, SANDED, 1 LAYER PRIMER, 2 FINISHING LAYERS	45	41	---	
 MUR TYPE '5b' 13mm INTERIOR GYPSUM WALL BOARD, TAPED, SANDED, 1 LAYER PRIMER, 2 FINISHING LAYERS 32mm GALVANIZED STEEL STUD @ 400 C/C 13mm INTERIOR GYPSUM WALL BOARD, TAPED, SANDED, 1 LAYER PRIMER, 2 FINISHING LAYERS	45	31	---	
 WALL TYPE '5' 13mm INTERIOR GYPSUM WALL BOARD, TAPED, SANDED, 1 LAYER PRIMER, 2 FINISHING LAYERS 13mm GALVANIZED STEEL STUD @ 400 C/C 89mm BATT INSULATION 12R 13mm INTERIOR GYPSUM WALL BOARD, TAPED, SANDED, 1 LAYER PRIMER, 2 FINISHING LAYERS NOTE: INSTALL 'DENSISHIELD' BOARD IN BATHTUB ALCOVES AND HYDROFUGE GYPSUM BOARD IN HUMID SPACES	45	48	---	
 WALL TYPE '5a' 13mm INTERIOR GYPSUM WALL BOARD, TAPED, SANDED, 1 LAYER PRIMER, 2 FINISHING LAYERS 152mm GALVANIZED STEEL STUD @ 400 C/C 150mm BATT INSULATION 12R 13mm INTERIOR GYPSUM WALL BOARD, TAPED, SANDED, 1 LAYER PRIMER, 2 FINISHING LAYERS NOTE: INSTALL 'DENSISHIELD' BOARD IN BATHTUB ALCOVES AND HYDROFUGE GYPSUM BOARD IN HUMID SPACES	45	51	---	
 WALL TYPE '5b' 13mm INTERIOR GYPSUM WALL BOARD, TAPED, SANDED, 1 LAYER PRIMER, 2 FINISHING LAYERS 92mm GALVANIZED STEEL STUD @ 400 C/C 89mm BATT INSULATION 12R NOTE: INSTALL 'DENSISHIELD' BOARD IN BATHTUB ALCOVES AND HYDROFUGE GYPSUM BOARD IN HUMID SPACES	---	46	---	
 WALL TYPE '5c' 13mm INTERIOR GYPSUM WALL BOARD, TAPED, SANDED, 1 LAYER PRIMER, 2 FINISHING LAYERS 152mm GALVANIZED STEEL STUD @ 400 C/C 148mm BATT INSULATION 12R NOTE: INSTALL 'DENSISHIELD' BOARD IN BATHTUB ALCOVES AND HYDROFUGE GYPSUM BOARD IN HUMID SPACES	---	49	---	
 WALL TYPE '7' 13mm INTERIOR GYPSUM WALL BOARD, TAPED, SANDED, 1 LAYER PRIMER, 2 FINISHING LAYERS 12mm GALVANIZED STEEL RESILIENT BAR @ 400 C/C NOTE: INSTALL 'DENSISHIELD' BOARD IN BATHTUB ALCOVES AND HYDROFUGE GYPSUM BOARD IN HUMID SPACES	---	---	---	
 WALL TYPE '7a' 13mm INTERIOR GYPSUM WALL BOARD, TAPED, SANDED, 1 LAYER PRIMER, 2 FINISHING LAYERS 38mm GALVANIZED STEEL STUD @ 400 C/C NOTE: INSTALL 'DENSISHIELD' BOARD IN BATHTUB ALCOVES AND HYDROFUGE GYPSUM BOARD IN HUMID SPACES	---	---	---	
 WALL TYPE '7b' 13mm INTERIOR GYPSUM WALL BOARD, TAPED, SANDED, 1 LAYER PRIMER, 2 FINISHING LAYERS 64mm GALVANIZED STEEL STUD @ 400 C/C NOTE: INSTALL 'DENSISHIELD' BOARD IN BATHTUB ALCOVES AND HYDROFUGE GYPSUM BOARD IN HUMID SPACES	---	---	---	
 WALL TYPE '7c' 13mm INTERIOR GYPSUM WALL BOARD, TAPED, SANDED, 1 LAYER PRIMER, 2 FINISHING LAYERS 92mm GALVANIZED STEEL STUD @ 400 C/C NOTE: INSTALL 'DENSISHIELD' BOARD IN BATHTUB ALCOVES AND HYDROFUGE GYPSUM BOARD IN HUMID SPACES	---	---	---	
 WALL TYPE '7d' 13mm INTERIOR GYPSUM WALL BOARD, TAPED, SANDED, 1 LAYER PRIMER, 2 FINISHING LAYERS 152mm GALVANIZED STEEL STUD @ 400 C/C NOTE: INSTALL 'DENSISHIELD' BOARD IN BATHTUB ALCOVES AND HYDROFUGE GYPSUM BOARD IN HUMID SPACES	---	---	---	

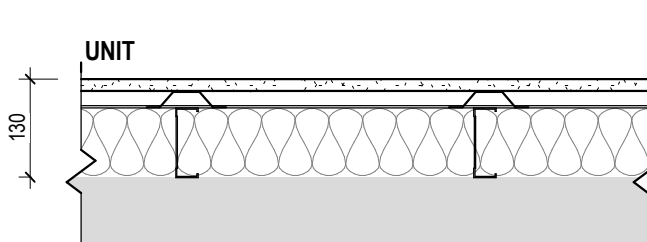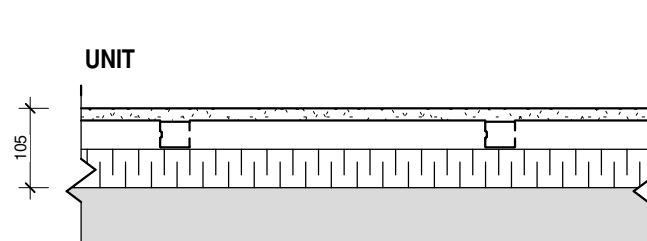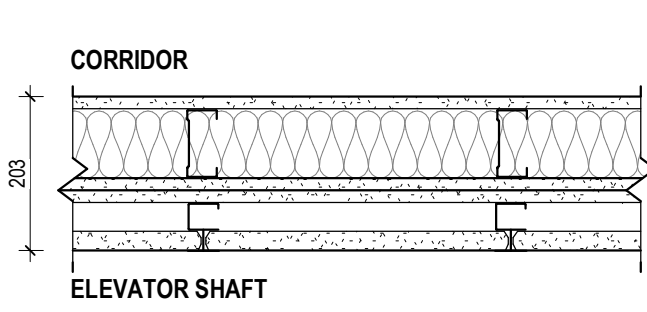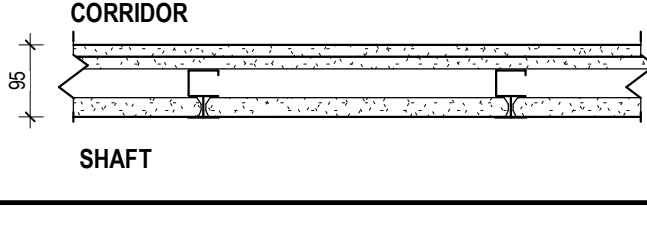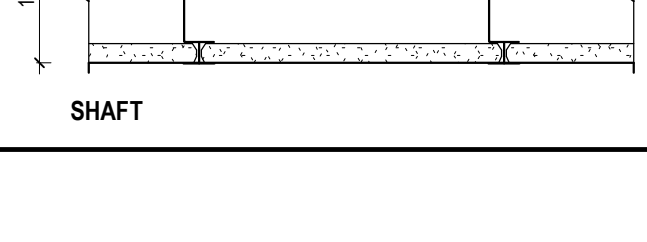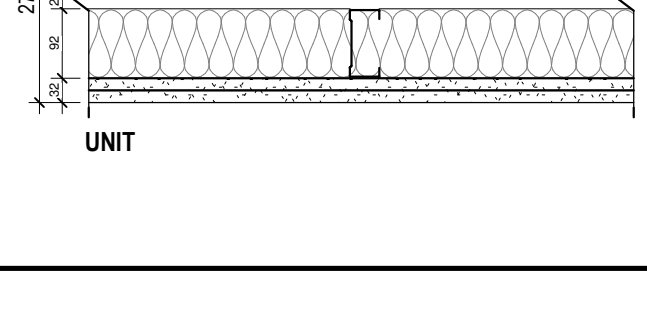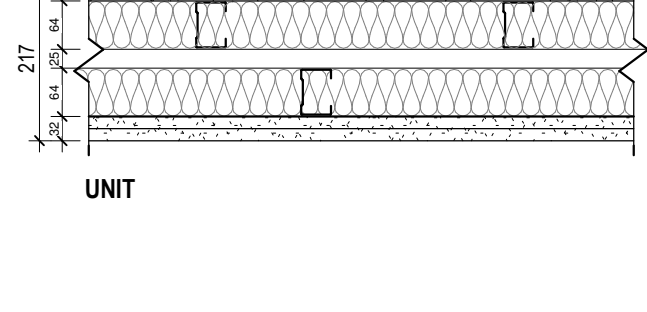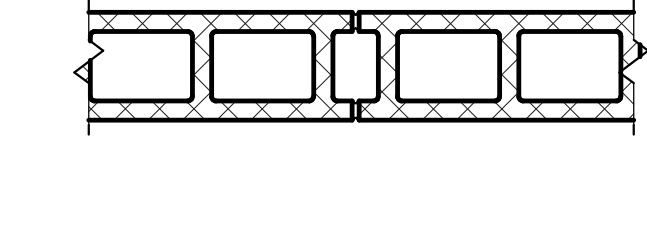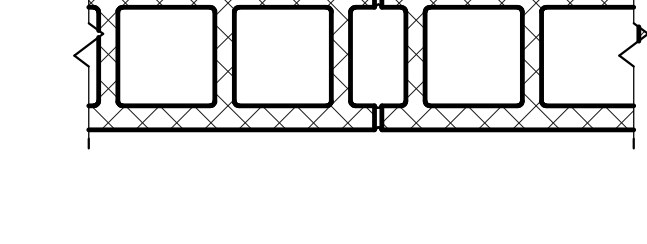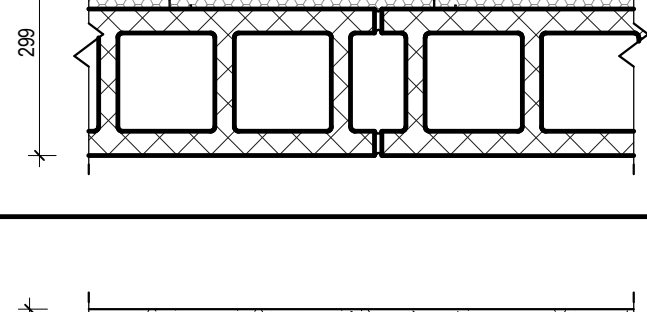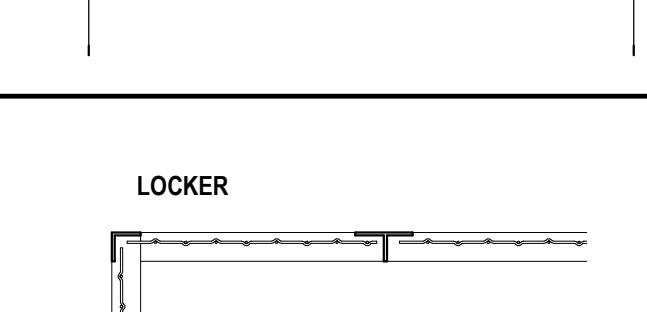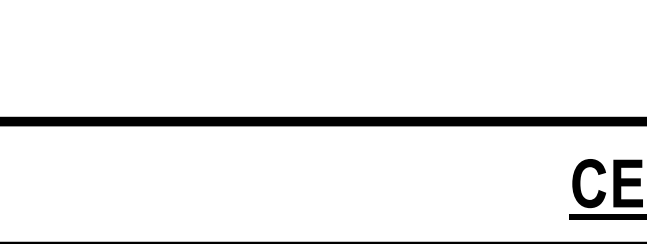INTERIOR WALL COMPOSITIONS	FRR	STC	R	REFERENCE
 WALL TYPE '8' 16mm INTERIOR GYPSUM WALL BOARD TYPE X, TAPED, SANDED, 1 LAYER PRIMER, 2 FINISHING LAYERS 22mm GALVANIZED STEEL FURRING STRIP @ 800 C/C 92mm GALVANIZED STEEL STUD @ 800 C/C 68mm FIBERGLASS INSULATION R17 NOTE: INSTALL 'DENSISHIELD' BOARD IN BATHTUB ALCOVES AND HYDROFUGE GYPSUM BOARD IN HUMID SPACES	---	47	---	
 WALL TYPE '8a' 16mm INTERIOR GYPSUM WALL BOARD, TAPED, SANDED, 1 LAYER PRIMER, 2 FINISHING LAYERS 38mm GALVANIZED STEEL STUD @ 400 C/C 51mm RIGID INSULATION CONCRETE NOTE: INSTALL 'DENSISHIELD' BOARD IN BATHTUB ALCOVES AND HYDROFUGE GYPSUM BOARD IN HUMID SPACES	---	---	---	
 WALL TYPE '9' 16mm INTERIOR GYPSUM WALL BOARD TYPE X, TAPED, SANDED, 1 LAYER PRIMER, 2 FINISHING LAYERS 92mm GALVANIZED STEEL STUD @ 400 C/C 89mm ACOUSTIC BATT INSULATION 32mm 2x16mm INTERIOR GYPSUM WALL BOARD TYPE X, TAPED, SANDED, 1 LAYER PRIMER, 2 FINISHING LAYERS 64mm C.H GALVANIZED STEEL STUD @ 400 C/C 25mm INTERIOR GYPSUM WALL BOARD TYPE X	2.0H	55	---	
 WALL TYPE '10' 32mm 2x16mm INTERIOR GYPSUM WALL BOARD TYPE X, TAPED, SANDED, 1 LAYER PRIMER, 2 FINISHING LAYERS 64mm C.H GALVANIZED STEEL STUD @ 400 C/C 25mm INTERIOR GYPSUM WALL BOARD TYPE X	2.0H	38	---	#ULC W452 SYSTEM B
 WALL TYPE '10a' 32mm 2x16mm INTERIOR GYPSUM WALL BOARD TYPE X, TAPED, SANDED, 1 LAYER PRIMER, 2 FINISHING LAYERS 152mm C.H GALVANIZED STEEL STUD @ 400 C/C 25mm INTERIOR GYPSUM WALL BOARD TYPE X	2.0H	43	---	#ULC W452 SYSTEM B
 WALL TYPE '11' 32mm 2x16mm INTERIOR GYPSUM WALL BOARD TYPE X, TAPED, SANDED, 1 LAYER PRIMER, 2 FINISHING LAYERS 92mm GALVANIZED STEEL STUD @ 400 C/C 89mm ACOUSTIC BATT INSULATION 25mm AIR SPACE 52mm GALVANIZED STEEL STUD @ 400 C/C 89mm ACOUSTIC BATT INSULATION 32mm 2x16mm INTERIOR GYPSUM WALL BOARD TYPE X, TAPED, SANDED, 1 LAYER PRIMER, 2 FINISHING LAYERS NOTE: INSTALL 'DENSISHIELD' BOARD IN BATHTUB ALCOVES AND HYDROFUGE GYPSUM BOARD IN HUMID SPACES	2.0H	65 200H	---	#ULC W449
 WALL TYPE '11a' 32mm 2x16mm INTERIOR GYPSUM WALL BOARD TYPE X, TAPED, SANDED, 1 LAYER PRIMER, 2 FINISHING LAYERS 64mm GALVANIZED STEEL STUD @ 400 C/C 62mm ACOUSTIC BATT INSULATION 25mm AIR SPACE 64mm GALVANIZED STEEL STUD @ 400 C/C 62mm ACOUSTIC BATT INSULATION 32mm 2x16mm INTERIOR GYPSUM WALL BOARD TYPE X, TAPED, SANDED, 1 LAYER PRIMER, 2 FINISHING LAYERS NOTE: INSTALL 'DENSISHIELD' BOARD IN BATHTUB ALCOVES AND HYDROFUGE GYPSUM BOARD IN HUMID SPACES	2.0H	60 200H	---	#ULC W449
 WALL TYPE '12' 150mm CONCRETE BLOCK	1.5H	49	---	#UL 909
 WALL TYPE '13' 200mm CONCRETE BLOCK	2.0H	50	---	#UL 909
 WALL TYPE '13a' 13mm INTERIOR GYPSUM WALL BOARD TYPE X, TAPED, SANDED, 1 LAYER PRIMER, 2 FINISHING LAYERS 92mm GALVANIZED STEEL STUD @ 400 C/C 64mm SPRAY URETHANE 200mm CONCRETE BLOCK	2.0H	50	---	#UL 909
 WALL TYPE '13b' 6mm AGRO FIBERGLASS PANEL (FRP) 16mm INTERIOR GYPSUM WALL BOARD 'HYDROFUGE' TYPE X, TAPED, SANDED, 1 LAYER PRIMER, 2 FINISHING LAYERS 64mm 2" BAR GALVANIZED STEEL @ 400 C/C 51mm RIGID INSULATION	2.0H	50	---	#UL 909
 WALL TYPE '14' 38mm GALVANIZED STEEL WIRE FENCE, 05mm MESH	---	---	---	

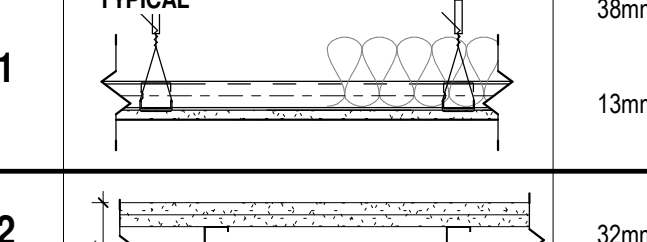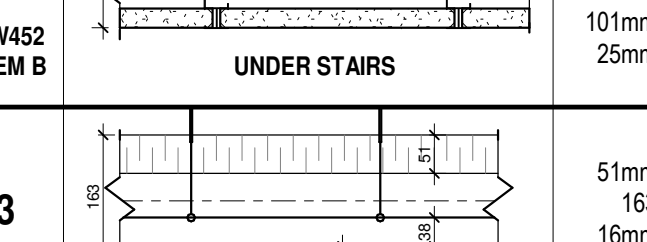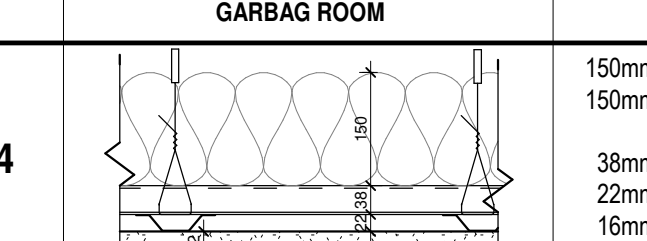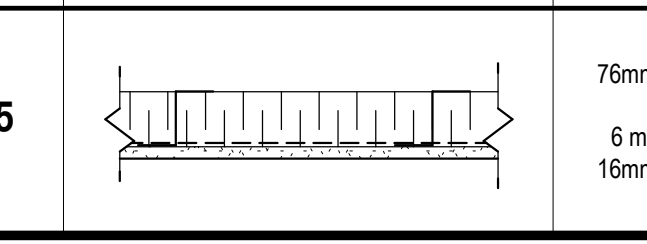	CEILINGS	FRR	STC	R	REFERENCE
C1	 38mm GALVANIZED STEEL STUD @ 450 C/C 1" ADD FIBERGLASS INSULATION 50mm IN BATHROOMS INTERIOR GYPSUM WALL BOARD TYPE X, TAPED, SANDED, PAINTED 1 LAYER PRIMER, 2 FINISHING LAYERS	0.5H		---	
C2	 32mm 2x16mm GYPSE TYPE X, JOINTS TRES, SABLES PEINTURE 1 COUCHE D'APPRÊT 2 COUCHES DE FINITION 101mm C.H COULOMBEI EN ACIER GALVANISÉ @ 600 C.C. 25mm GYPSE INTERIEUR DU PLUIT, TYPE X, JOINTS TRES	2.0H	---	---	
C3	 51mm ISOLANT ROXIL CAVITY ROCK 163 SUPPORT TUBE ACOUSTIQUE 16mm TUBE ACOUSTIQUE RÉSISTANT À L'HUMIDITÉ	0.5H	---	17R	
C4	 150mm ESPACE MIN 150 150mm LAINE INSONORISANTE, TEL. QUE MATELAS INSONORISANT TOSE 22mm FIBREGLAS QUIETUDE ÉCO-COUCHE DE 0.075s CORNING 38mm PROFILÉ DE SUSPENSION EN FORME DE C @ 1200mm C/C 22mm FOURRAGE FOURRAGE MÉTALLIQUE @600mm C/C 16mm PANNEAU DE SONOPAN 16mm PANNEAU DE GYPSE	1.0H		---	
C5	 76mm ISOLANT SEM RIGIDE 6mm BARRE 2" 6ml PARE VAPEUR 16mm PANNEAU DE BÉTON	0.5H	---	12R	

GeigerHuot

GeigerHuot