




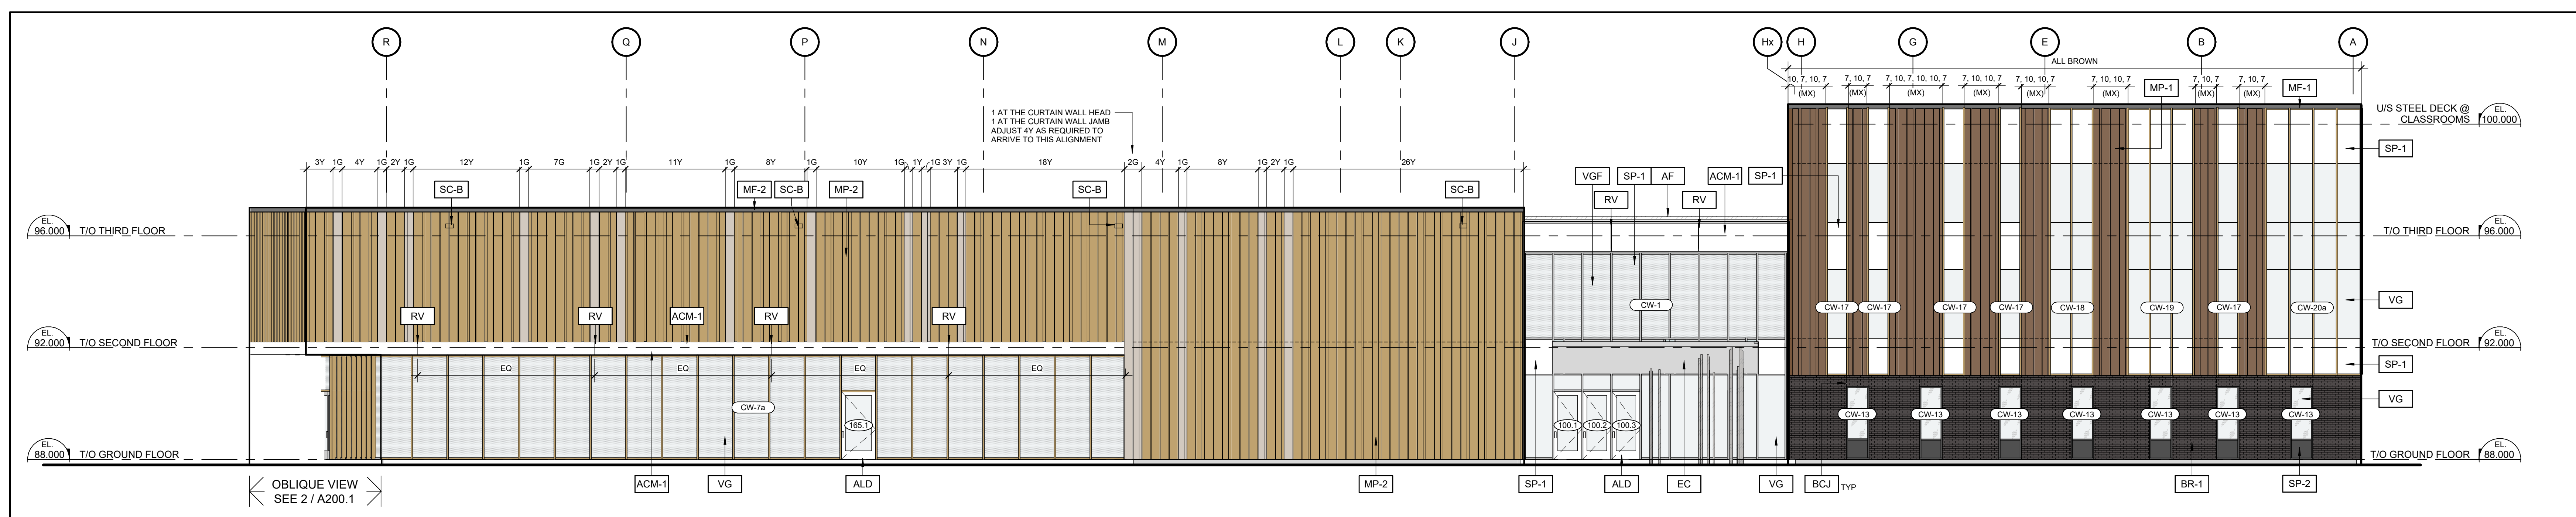


1 EAST ELEVATION
A200.1 1:100

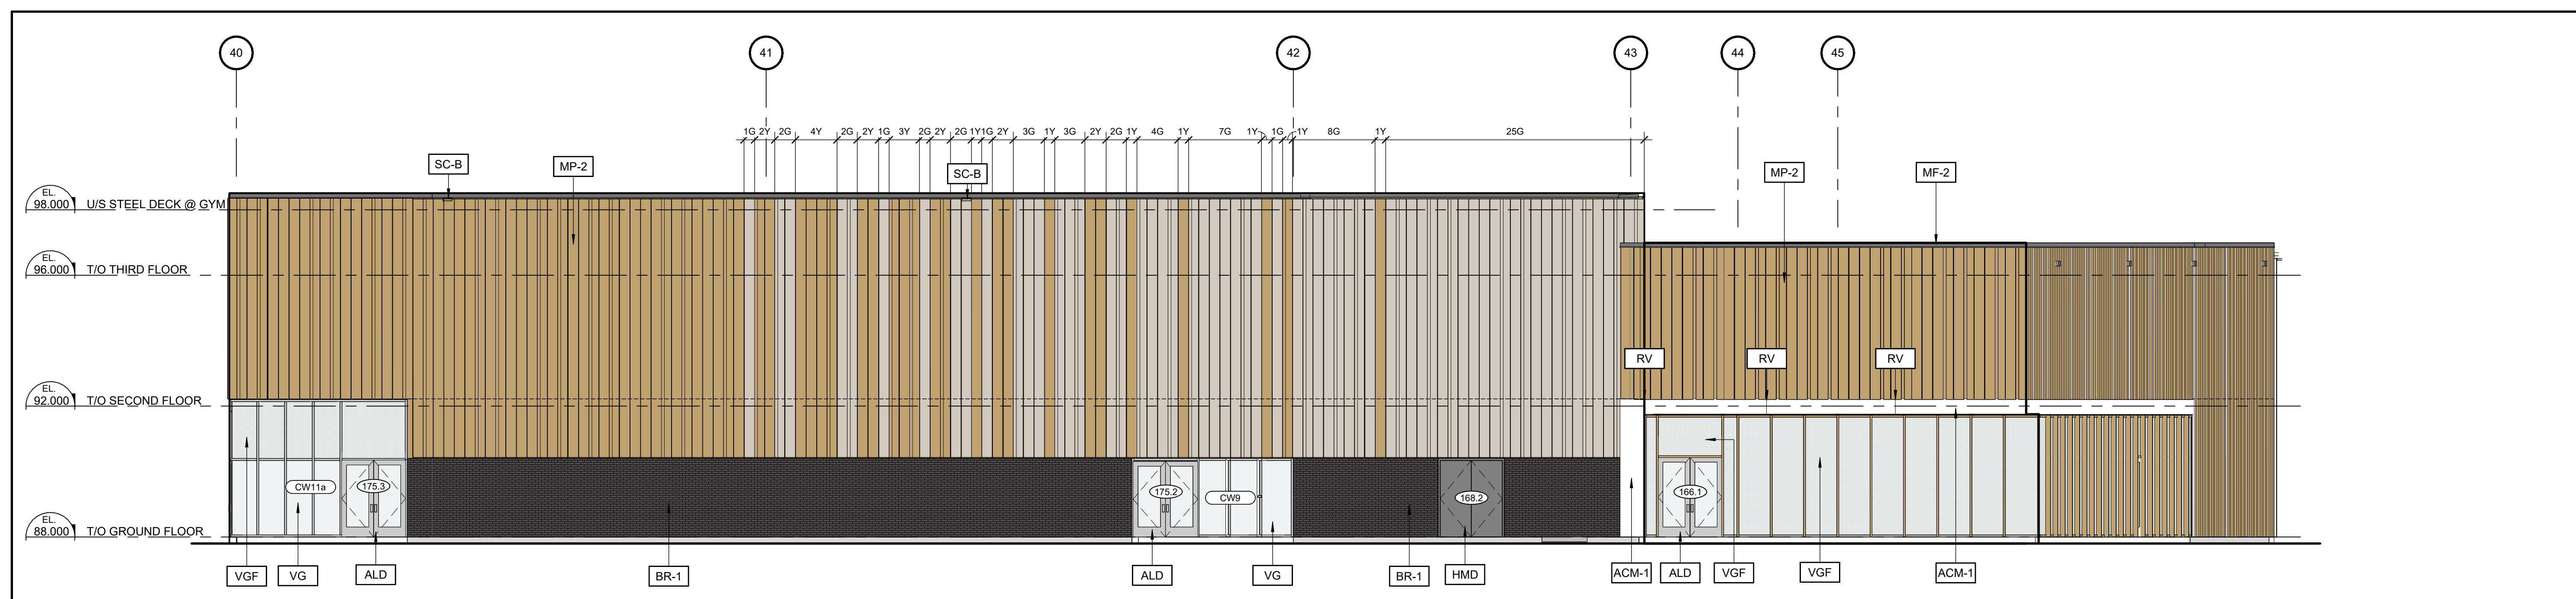

2 SOUTH ELEVATION
A200.1 1:100

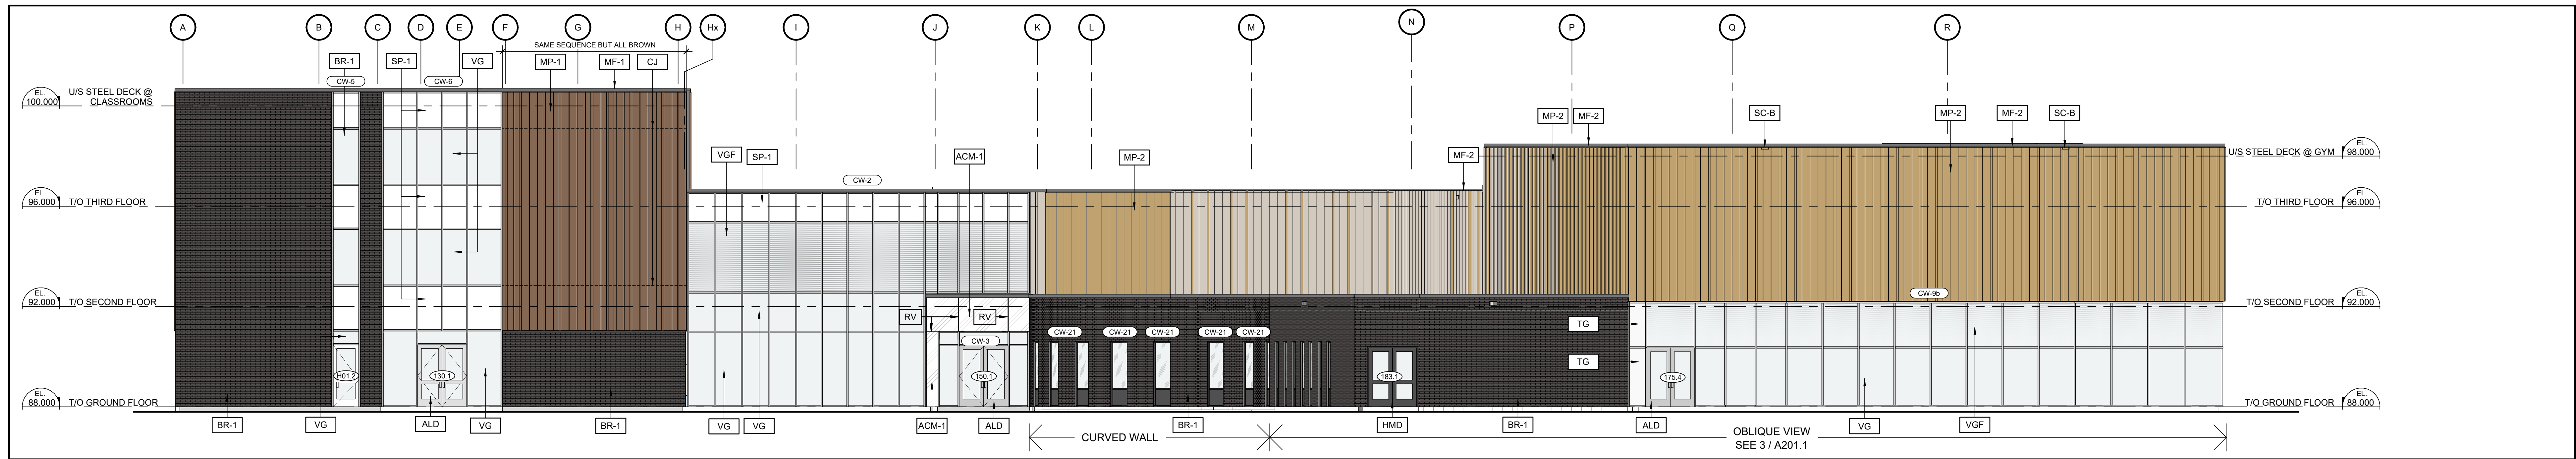

3 WEST ELEVATION
A200.1 1:100

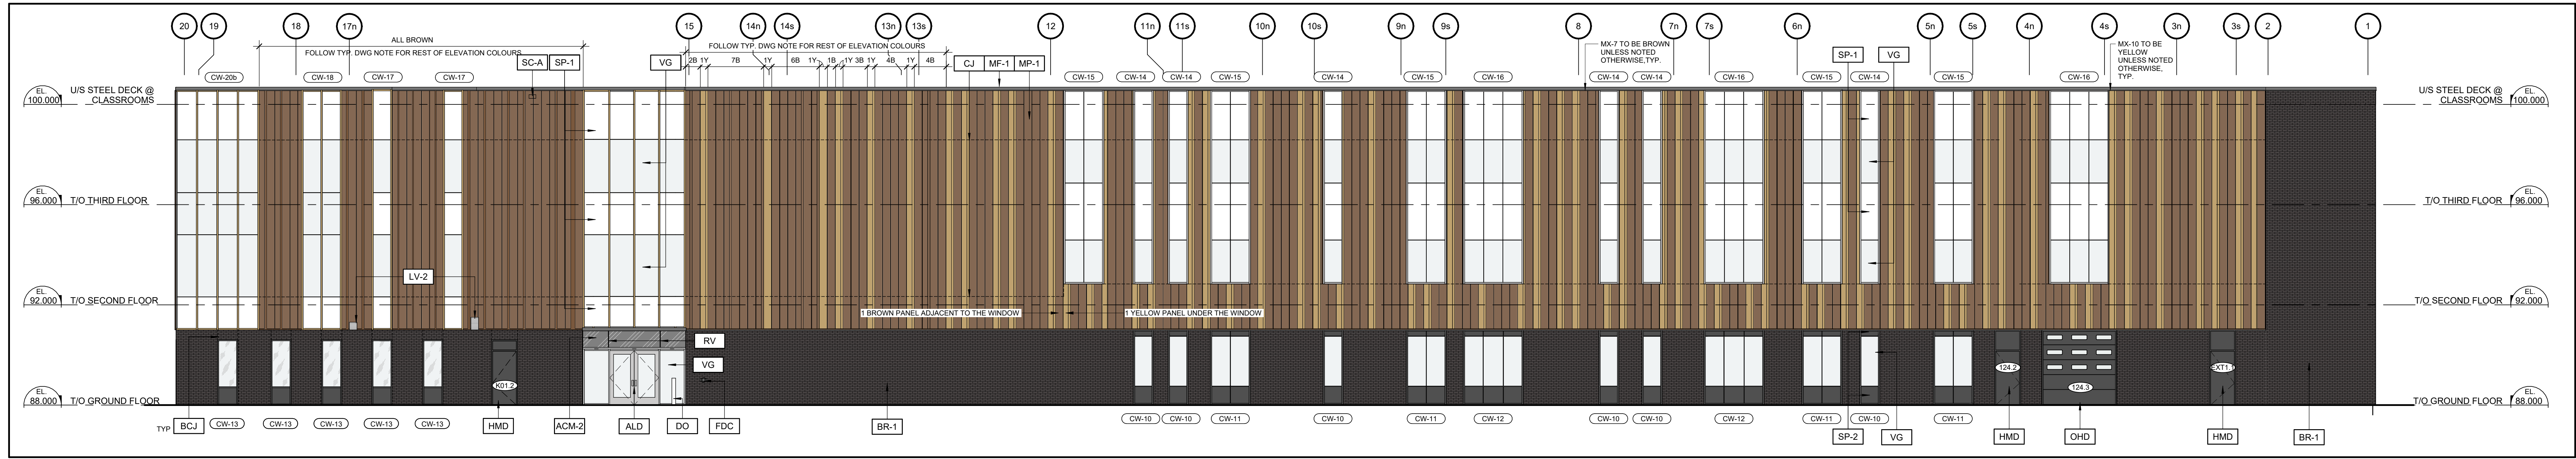

4 NORTH ELEVATION
A200.1 1:100



- MATERIAL LEGEND**
- BRICK TYPE 1 (HOMOGENEOUS BRICK)
 - PREFINISHED METAL PANELS (CUSTOM BROWN)
 - PREFINISHED METAL PANELS (CHAMPAGNE)
 - PREFINISHED METAL PANELS (LIGHT GREY)
 - ALUMINUM COMPOSITE PANEL (CHARCOAL)
 - ALUMINUM COMPOSITE PANEL (WHITE)
 - CLEAR VISION GLASS PANEL
 - INSULATED ALUMINUM COMPOSITE SPANDREL PANEL (CHARCOAL)
 - INSULATED GLAZED SPANDREL PANEL (WHITE)
 - WINDOW FILM, REFER TO CURTAIN WALL ELEVATION A210, FINISH PLANS AND SPECIFICATIONS
- KEYNOTE LEGEND**
- ACM-1 ALUMINUM COMPOSITE PANEL (ALABASTER)
 - ACM-2 ALUMINUM COMPOSITE PANEL (BRUSHED CARBON)
 - AF ALUMINUM PARAPET FLASHING TO MATCH ACM-1
 - ALD PREFINISHED ALUMINUM ENTRANCE DOOR, CLEAR ANODIZED
 - BCJ BRICK CLADDING CONTROL JOINT, ALIGN WITH WINDOW AS ILLUSTRATED
 - BR-1 BRICK TYPE 1 (HOMOGENEOUS BRICK - BLACK DIAMOND VELOUR)
 - CJ STEEL CLADDING CONTROL JOINT, ALIGN WITH ADJACENT CURTAIN WALL MULLION AS ILLUSTRATED
 - DO DOOR OPERATOR
 - EC ENTRANCE CANOPY (ALUMINUM COMPOSITE PANEL, BRUSHED STAINLESS)
 - FDC SHAMISE FIRE DEPARTMENT CONNECTION
 - HMD INSULATED HOLLOW METAL DOOR, CHARCOAL COLOUR TO MATCH SP-2
 - LV-2 PREFINISHED POWDER COATED ALUMINUM INTEGRAL FRAME LOUVER CENTERED ON STEEL CLADDING PANEL (CLADDING COLOUR TO MATCH ADJACENT STEEL CLADDING)
 - MF-1 PREFINISHED METAL CAP FLASHING, CHARCOAL TO MATCH METAL PANEL
 - MF-2 PREFINISHED METAL CAP FLASHING, LIGHT GREY TO MATCH METAL PANEL
 - MP-1 PREFINISHED METAL PANELS, COMBINATION DARK BROWN/CHAMPAGNE (REFER TO COLOURED ELEVATIONS)
 - MP-2 PREFINISHED METAL PANELS, COMBINATION LIGHT GREY/CHAMPAGNE (REFER TO COLOURED ELEVATIONS)
 - OHD OVERHEAD DOOR, CHARCOAL COLOUR TO MATCH SP-2
 - RV ACM REVEAL, ALIGN AND CENTER WITH ADJACENT CURTAIN WALL MULLION
 - SC-A PREFINISHED METAL SCUPPER, CHARCOAL (REFER TO ROOF PLAN AND DETAILS ON A230)
 - SC-B PREFINISHED METAL SCUPPER, SCUPPER TO MATCH COLOUR OF ALIGNED PANEL (REFER TO ROOF PLAN AND DETAILS ON A230)
 - SP-1 INSULATED GLAZED SPANDREL PANELS (WHITE)
 - SP-2 INSULATED ALUMINUM COMPOSITE SPANDREL PANELS (COLOUR TBD BY ARCHITECT)
 - TG TRANSLUCENT GLASS
 - VG CLEAR VISION GLASS PANEL
 - VGW CLEAR VISION GLASS PANEL CW WINDOW FILM

TYPICAL PATTERN UNLESS NOTED OTHERWISE:

SEQUENCE 1: 1x MX-10 + 1x MX-7
SEQUENCE 2: 1x MX-10 + 2x MX-7
SEQUENCE 3: 1x MX-10 + 1x MX-7
SEQUENCE 4: 1x MX-10 + 3x MX-7
SEQUENCE 5: 1x MX-10 + 1x MX-7
SEQUENCE 6: 1x MX-10 + 4x MX-7

REPEAT AFTERWARDS FROM BEGINNING.

REFER TO INDIVIDUAL ELEVATION FOR COLOUR INFORMATION

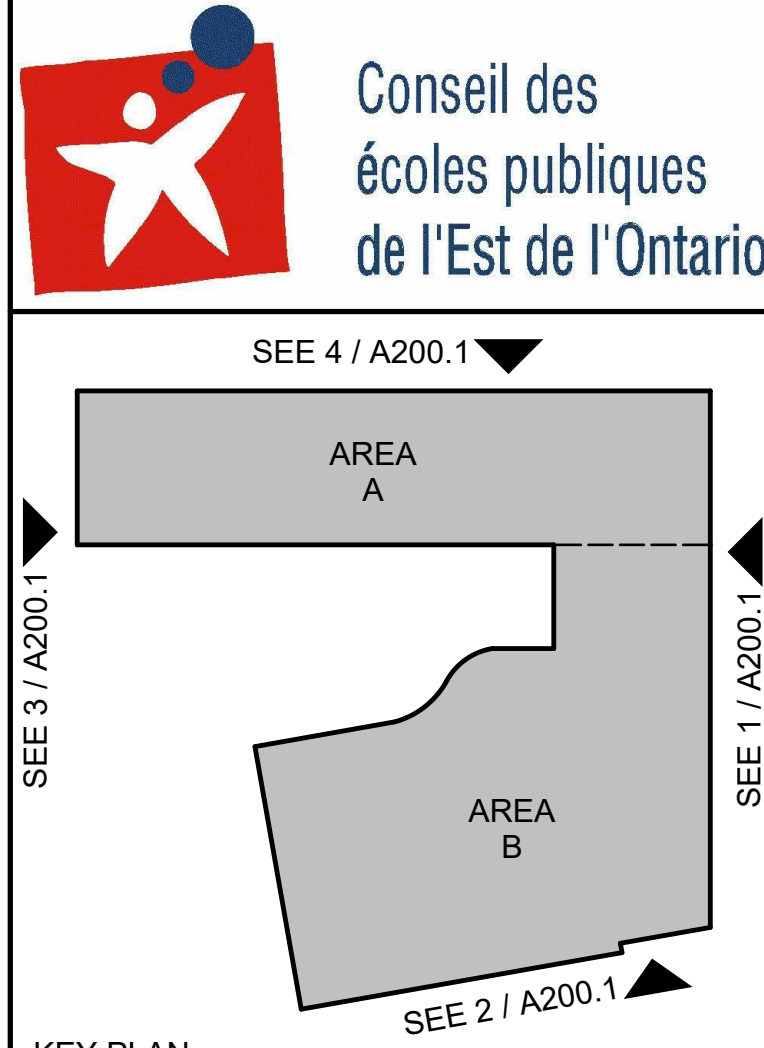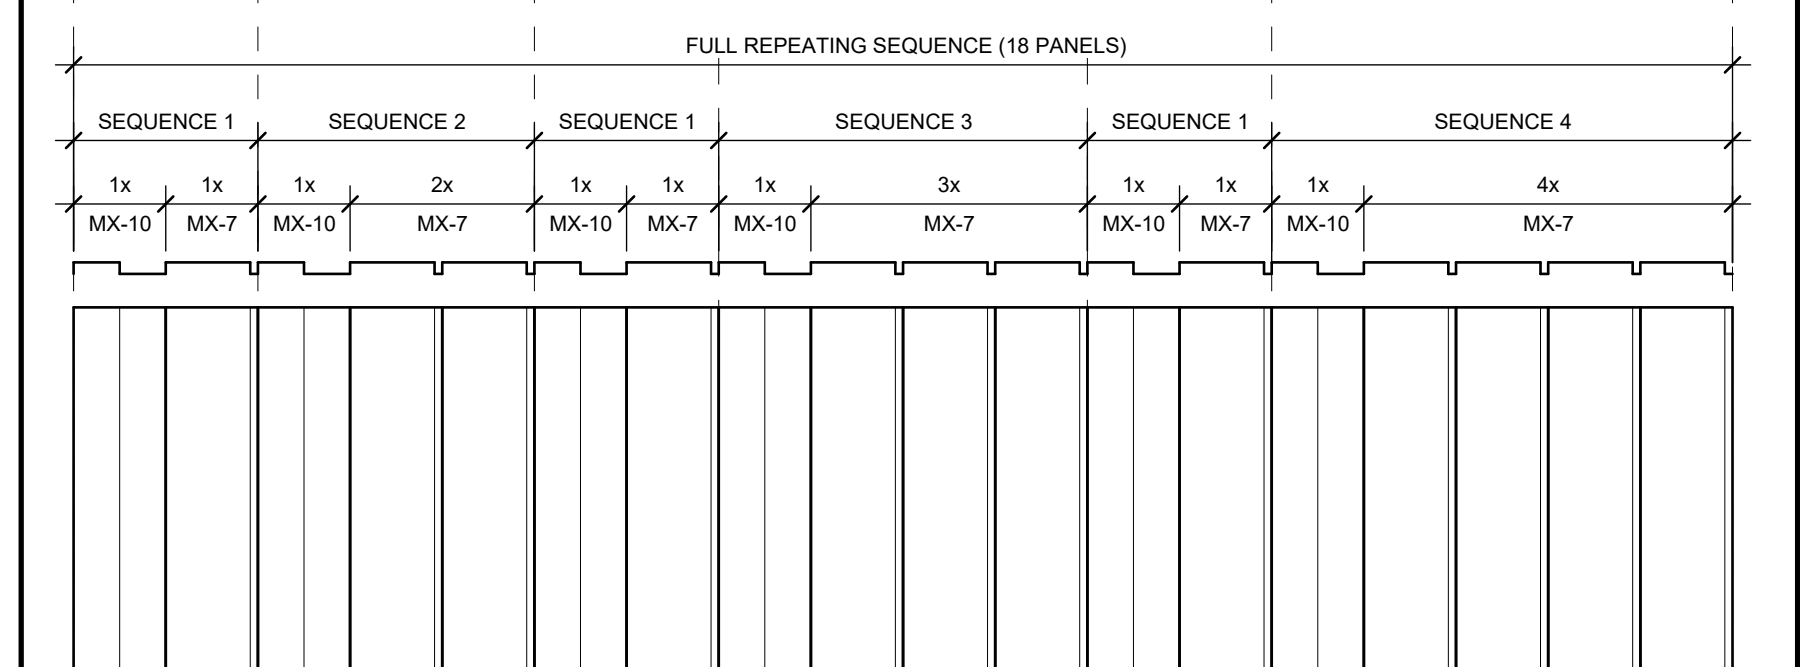


KEY PLAN

7	October 15, 2025	Re-issued for Building Permit	CJ
6	August 25, 2025	Re-issued for Site Plan Control	CJ
5	July 08, 2025	Issued for Tender	CJ
4	April 04, 2025	Re-issued for Site Plan Control	CJ
3	April 04, 2025	Issued for Building Permit	CJ
2	January 31, 2025	Issued for Site Plan Control	CJ
1	January 31, 2025	Issued for 60% Review	CJ
no.	date	revision / issue	by

grc architects
A PROVENCHER ROY COMPANY
47 Clarence Street, Suite 401
Ottawa, Ontario K1N 9K1
613-241-4203 / 613-241-4180
info@grcarchitects.com
www.grcarchitects.com

consent

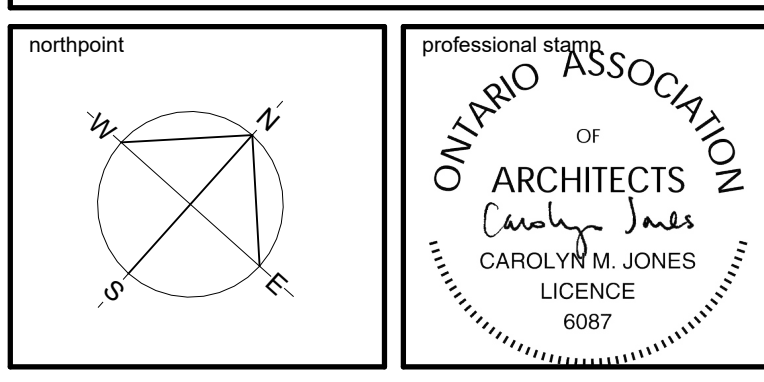


project title
**NOUVELLE ÉCOLE
SECONDAIRE
PUBLIQUE ORLÉANS
SUD**
Orléans South Ontario

drawing title
**COLOURED BUILDING
ELEVATIONS**


date	AUG 11, 2025	job no.	
scale	As indicated		3024
drawn	DH	drawing no.	
approved	CJ / PD		A200.1
plot date	2025-10-15 2:23:19 PM		

DO NOT SCALE FROM THIS DRAWING
CONTRACTOR TO VERIFY ALL DIMENSIONS AND NOTIFY THE ARCHITECT OF ANY DISCREPANCIES BEFORE WORK COMMENCES
THIS DRAWING TO BE READ IN CONJUNCTION WITH THE FOLLOWING DRAWINGS: STRUCTURAL, MECHANICAL, ELECTRICAL

File Number D07-12-25-0012
Plan Number #19286

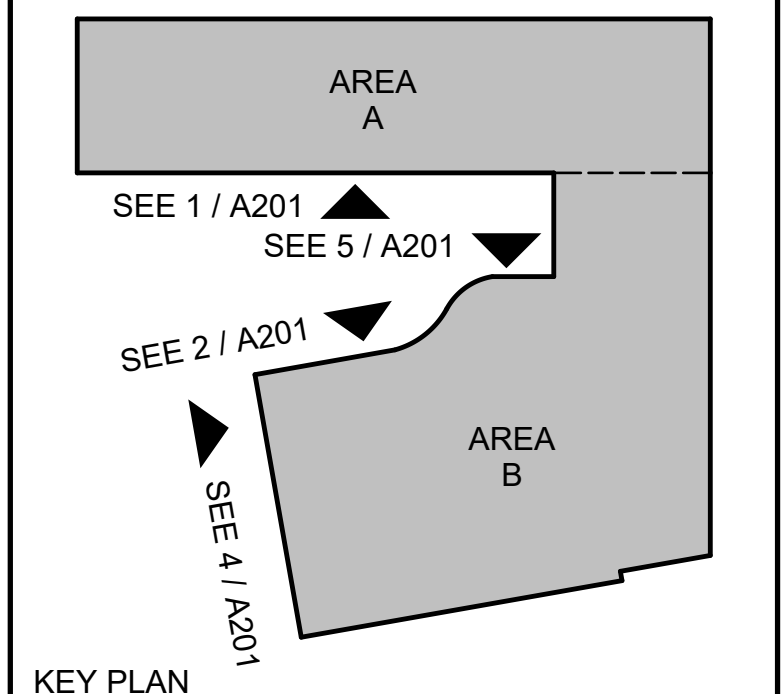


KEY PLAN

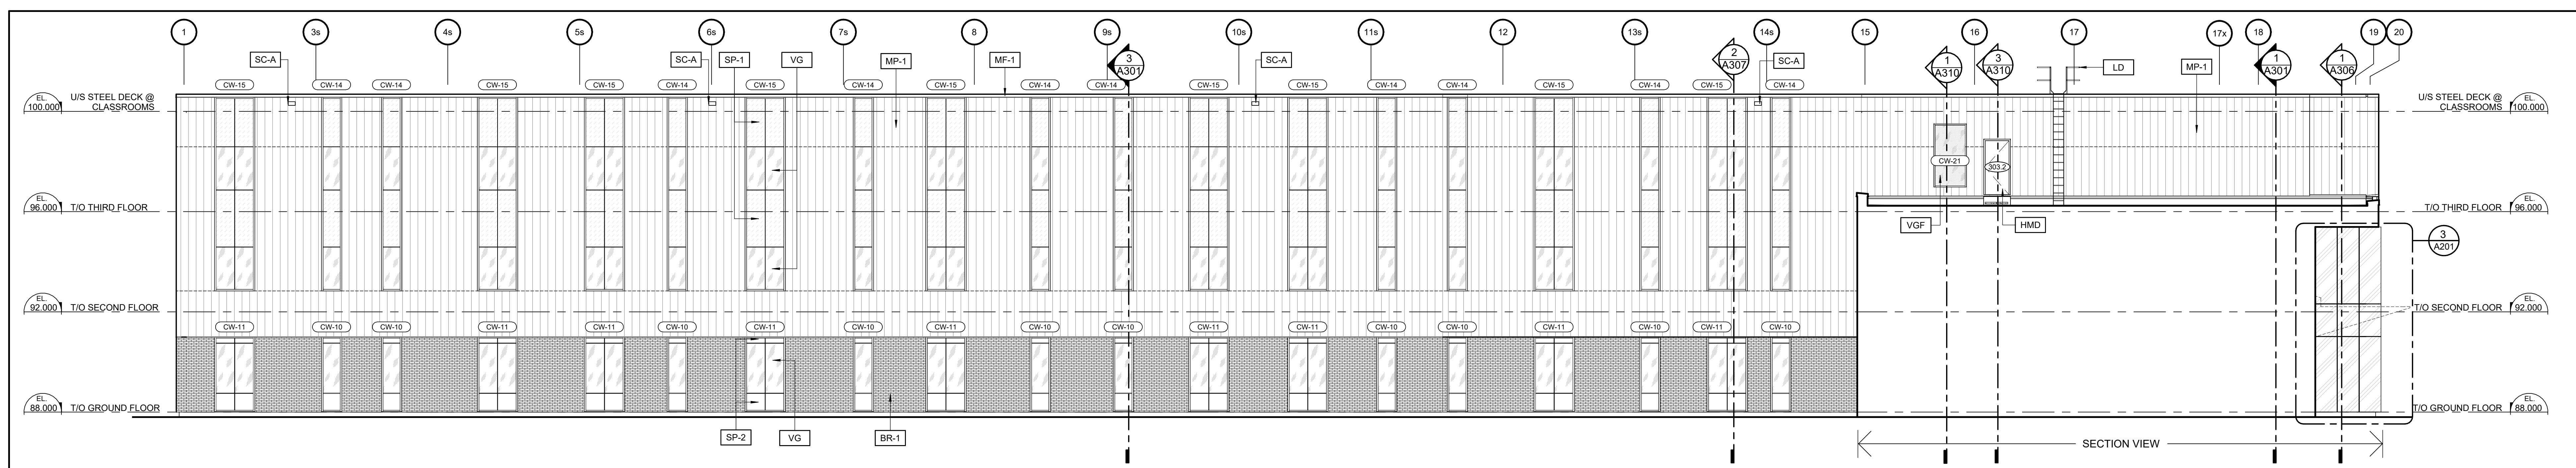


1 SOUTH ELEVATION

A201/ 1:100

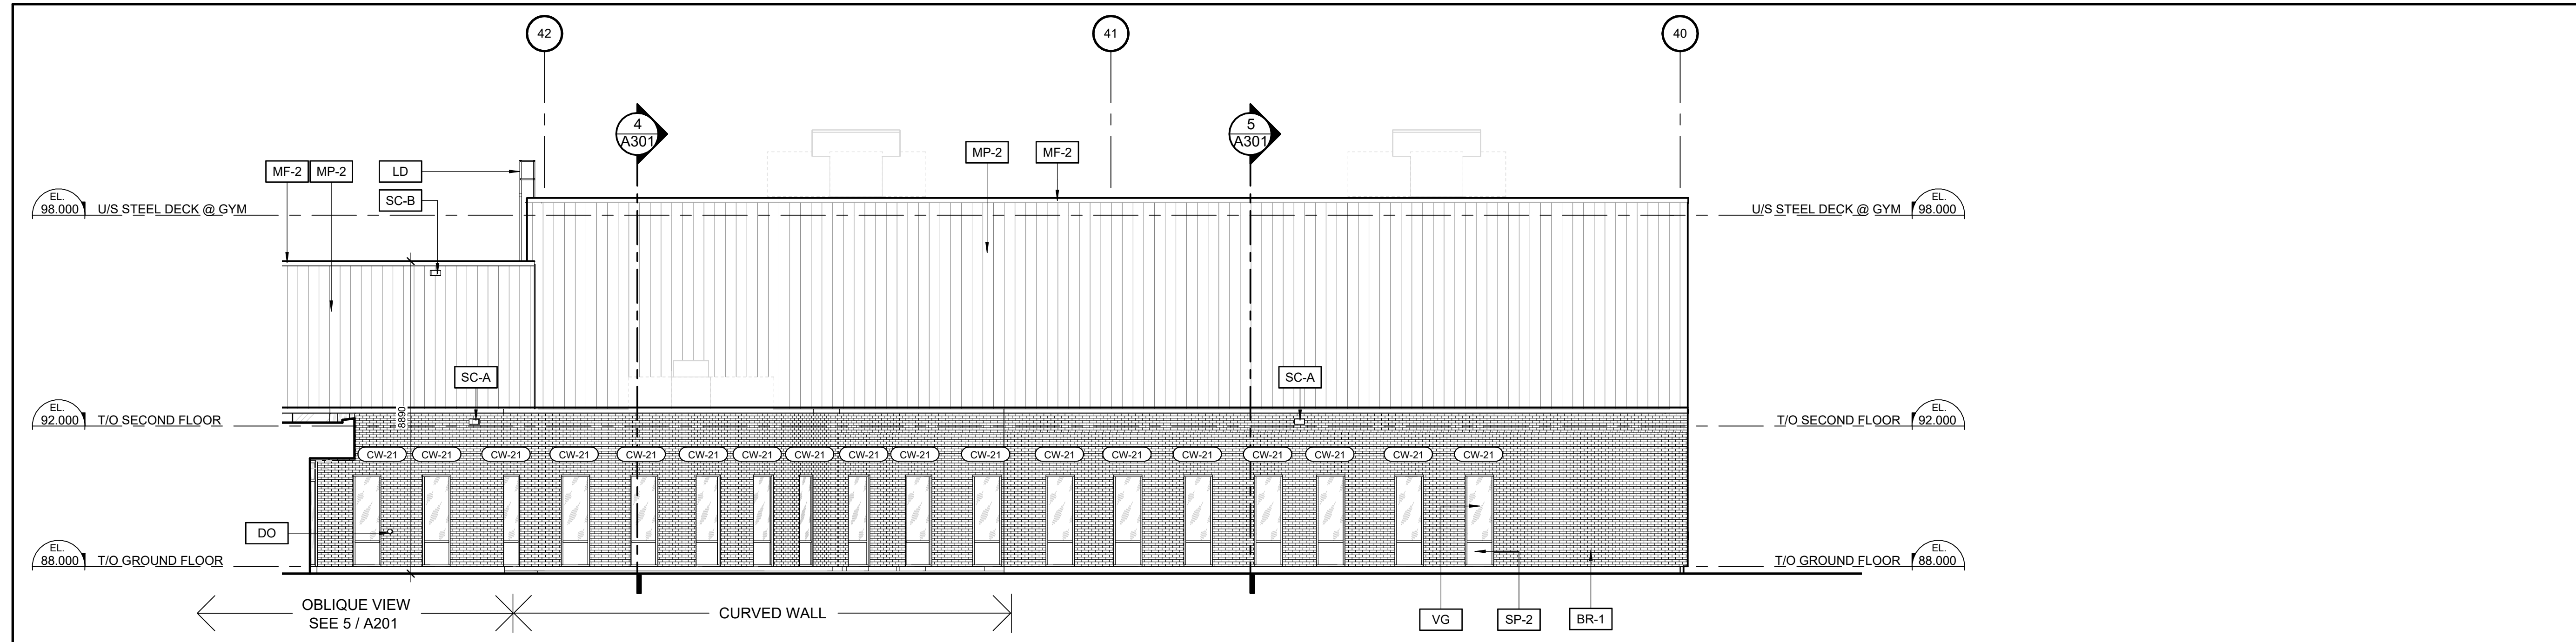

2 NORTH ELEVATION


A201/ 1:100

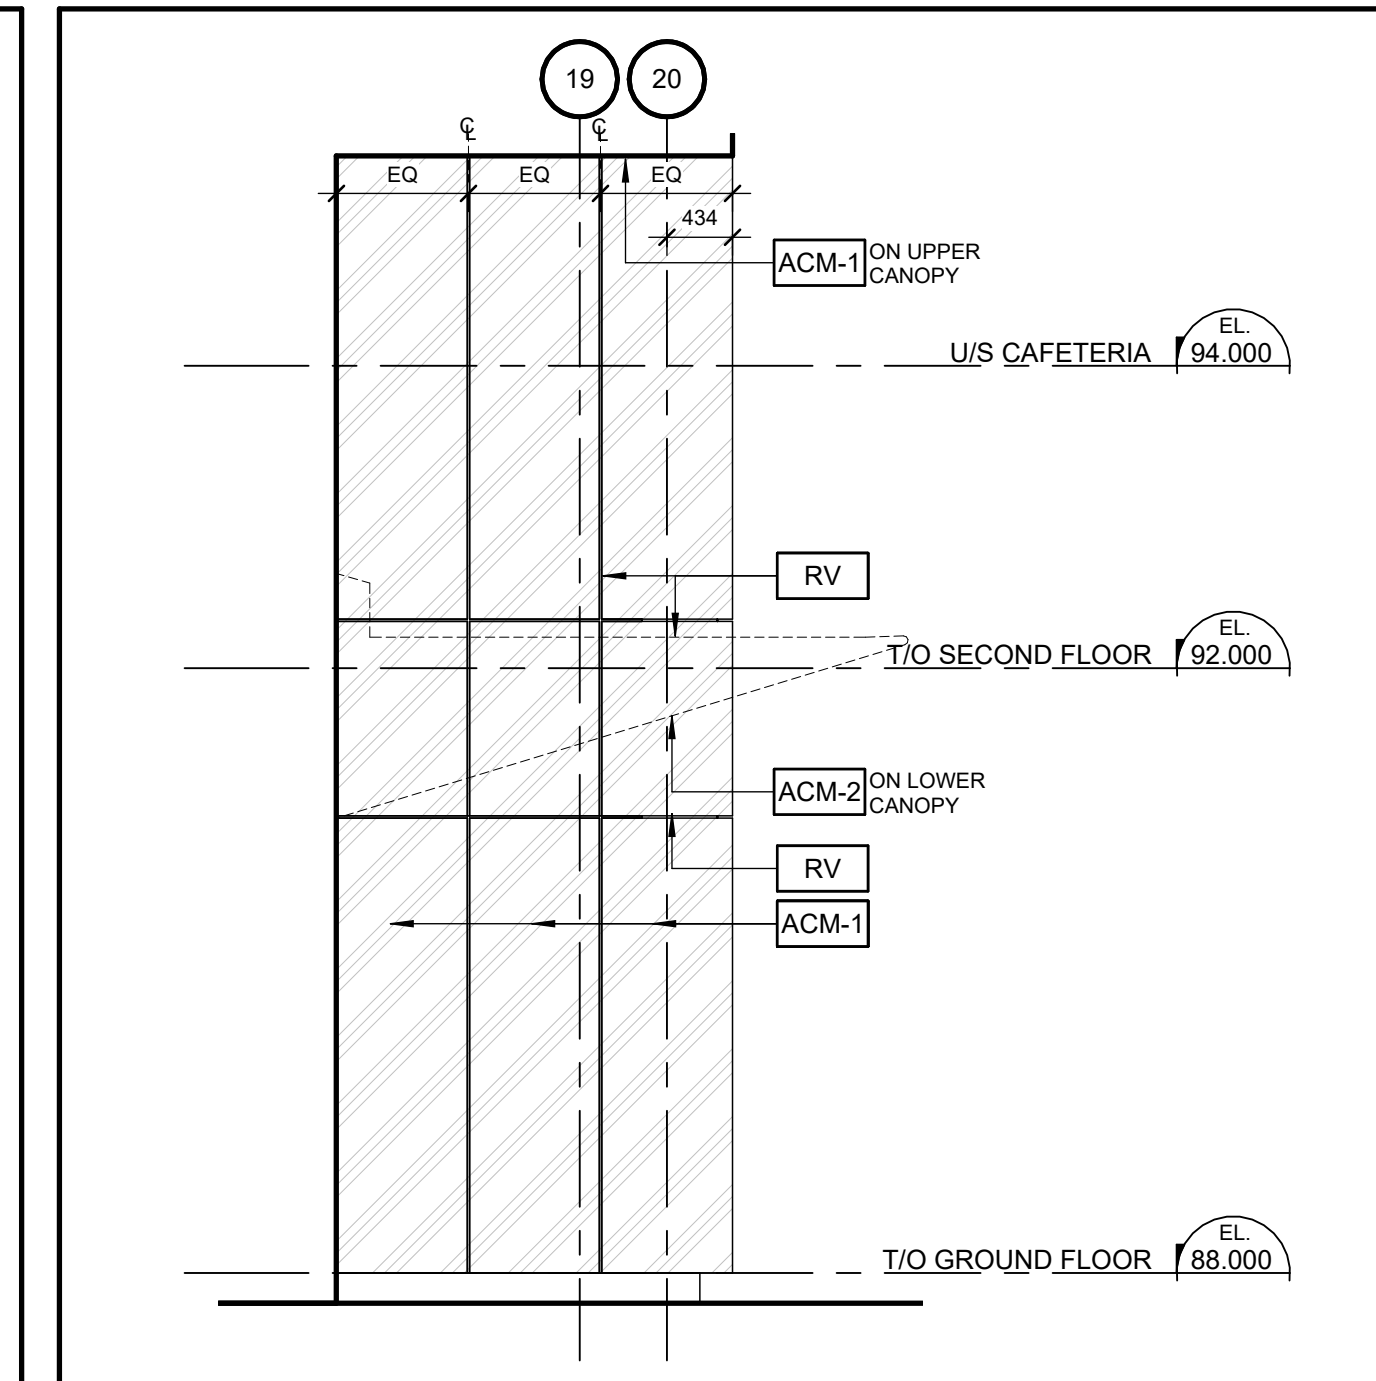

3 SOUTH ELEVATION - ENLARGED DETAIL


A201/ 1:50

MATERIAL LEGEND	
	BRICK TYPE 1 (HOMOGENEOUS BRICK)
	PREFINISHED METAL PANELS (MULTICOLOUR)
	ALUMINUM COMPOSITE PANEL (WHITE)
	ALUMINUM COMPOSITE PANEL (CHARCOAL)
	CLEAR VISION GLASS PANEL
	GLAZED SPANDREL PANEL (WHITE)
	WINDOW FILM. REFER TO CURTAIN WALL ELEVATION A210a TO FINISH PLANS AND SPECIFICATIONS
KEYNOTE LEGEND	
ACM-1	ALUMINUM COMPOSITE PANEL (ALABASTER)
ACM-2	ALUMINUM COMPOSITE PANEL (BRUSHED CARBON)
ALD	PREFINISHED ALUMINUM ENTRANCE DOOR, CLEAR ANODIZED
BR-1	BRICK TYPE 1 (HOMOGENEOUS BRICK - BLACK DIAMOND GLAZING)
DO	DOOR OPERATOR
HMD	INSULATED HOLLOW METAL DOOR, CHARCOAL COLOUR TO MATCH SP-2
LD	ROOF ACCESS LADDER
LV-1	PREFINISHED POWDER COATED ALUMINUM BUTTED FRAME (CUSTOM WHITE COLOUR TO MATCH ADJACENT ALUMINUM CLADDING)
MF-1	PREFINISHED METAL CAP FLASHING, CHARCOAL TO MATCH METAL PANEL
MF-2	PREFINISHED METAL CAP FLASHING, LIGHT GREY TO MATCH METAL PANEL
MF-3	PREFINISHED METAL CAP FLASHING, WHITE TO MATCH METAL PANEL
MP-1	PREFINISHED METAL PANELS, COMBINATION DARK BROWN/CHAMPAGNE (REFER TO COLOURED ELEVATIONS)
MP-2	PREFINISHED METAL PANELS, COMBINATION CHAMPAGNE/WHITE (REFER TO COLOURED ELEVATIONS)
RV	ACM REVEAL, ALIGN AND CENTER WITH ADJACENT CURTAIN WALL MULLION
SC-A	PREFINISHED METAL SCUPPER, CHARCOAL (REFER TO ROOF PLAN AND DETAILS ON A33B)
SC-B	PREFINISHED METAL SCUPPER, SCUPPER TO MATCH COLOUR OF ADJACENT PANELS (REFER TO ROOF PLAN AND DETAILS ON A33B)
SP-1	INSULATED GLAZED SPANDREL PANELS (WHITE)
SP-2	INSULATED ALUMINUM COMPOSITE SPANDREL PANELS (COLOUR TBD BY ARCHITECT)
TG	TRANSLUCENT GLASS
VG	CLEAR VISION GLASS PANEL
VGf	CLEAR VISION GLASS PANEL CW WINDOW FILM

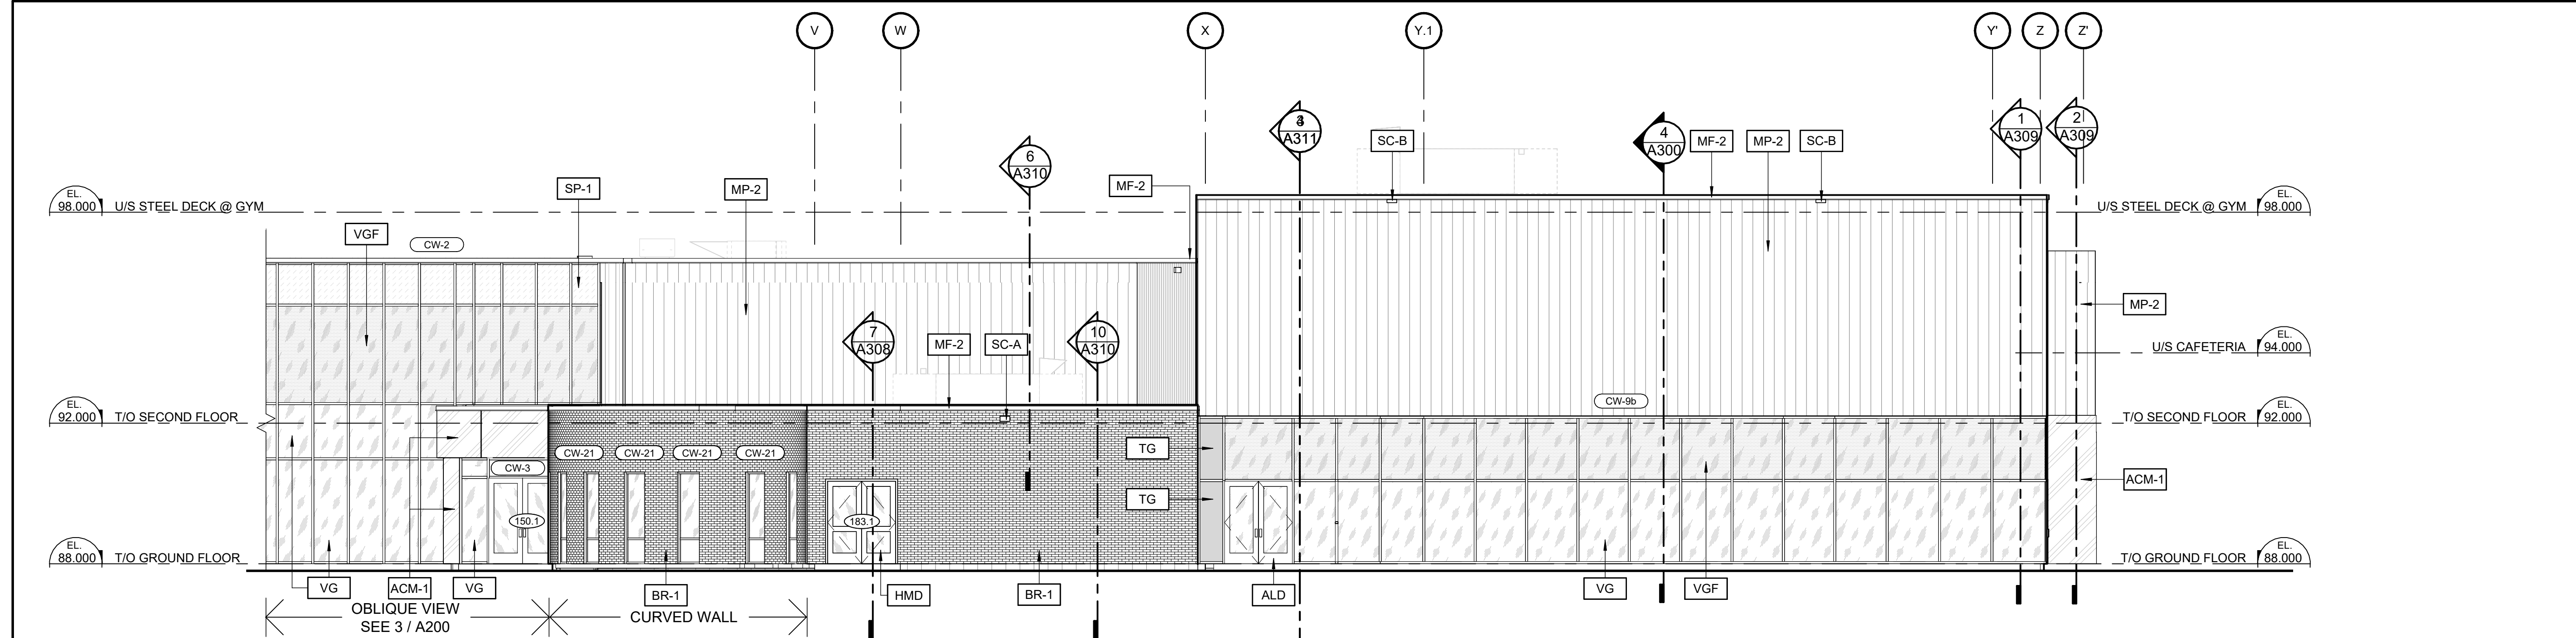


4 WEST ELEVATION

A201/ 1:100

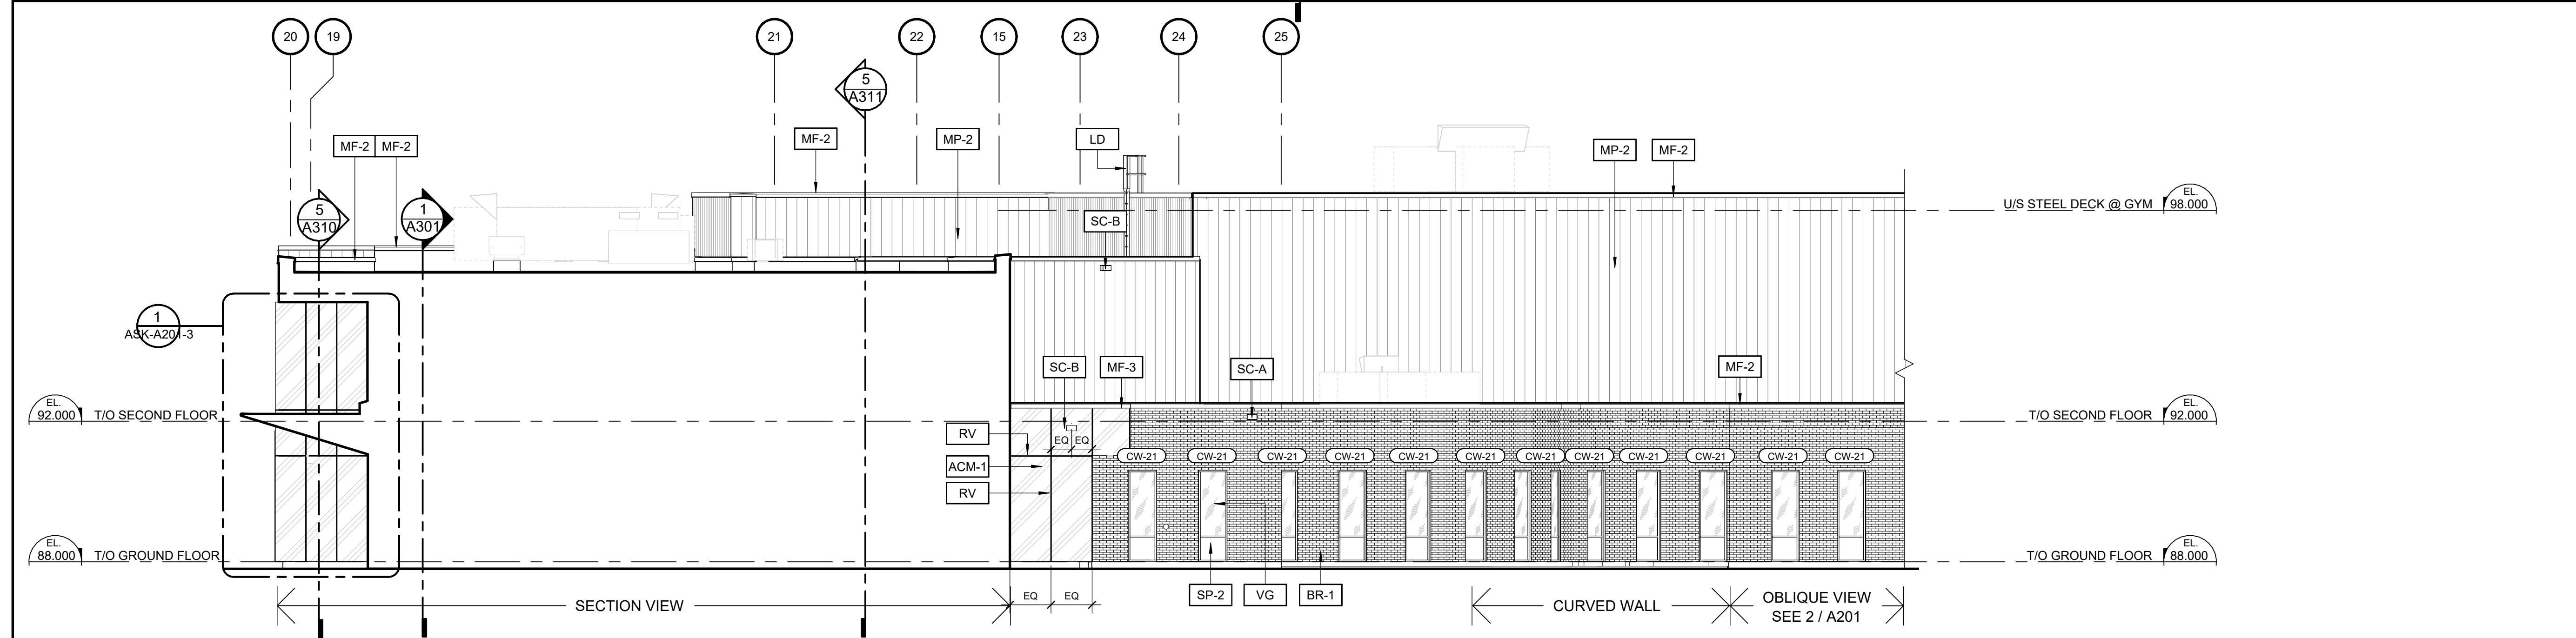

5 NORTH ELEVATION

A201/ 1:100

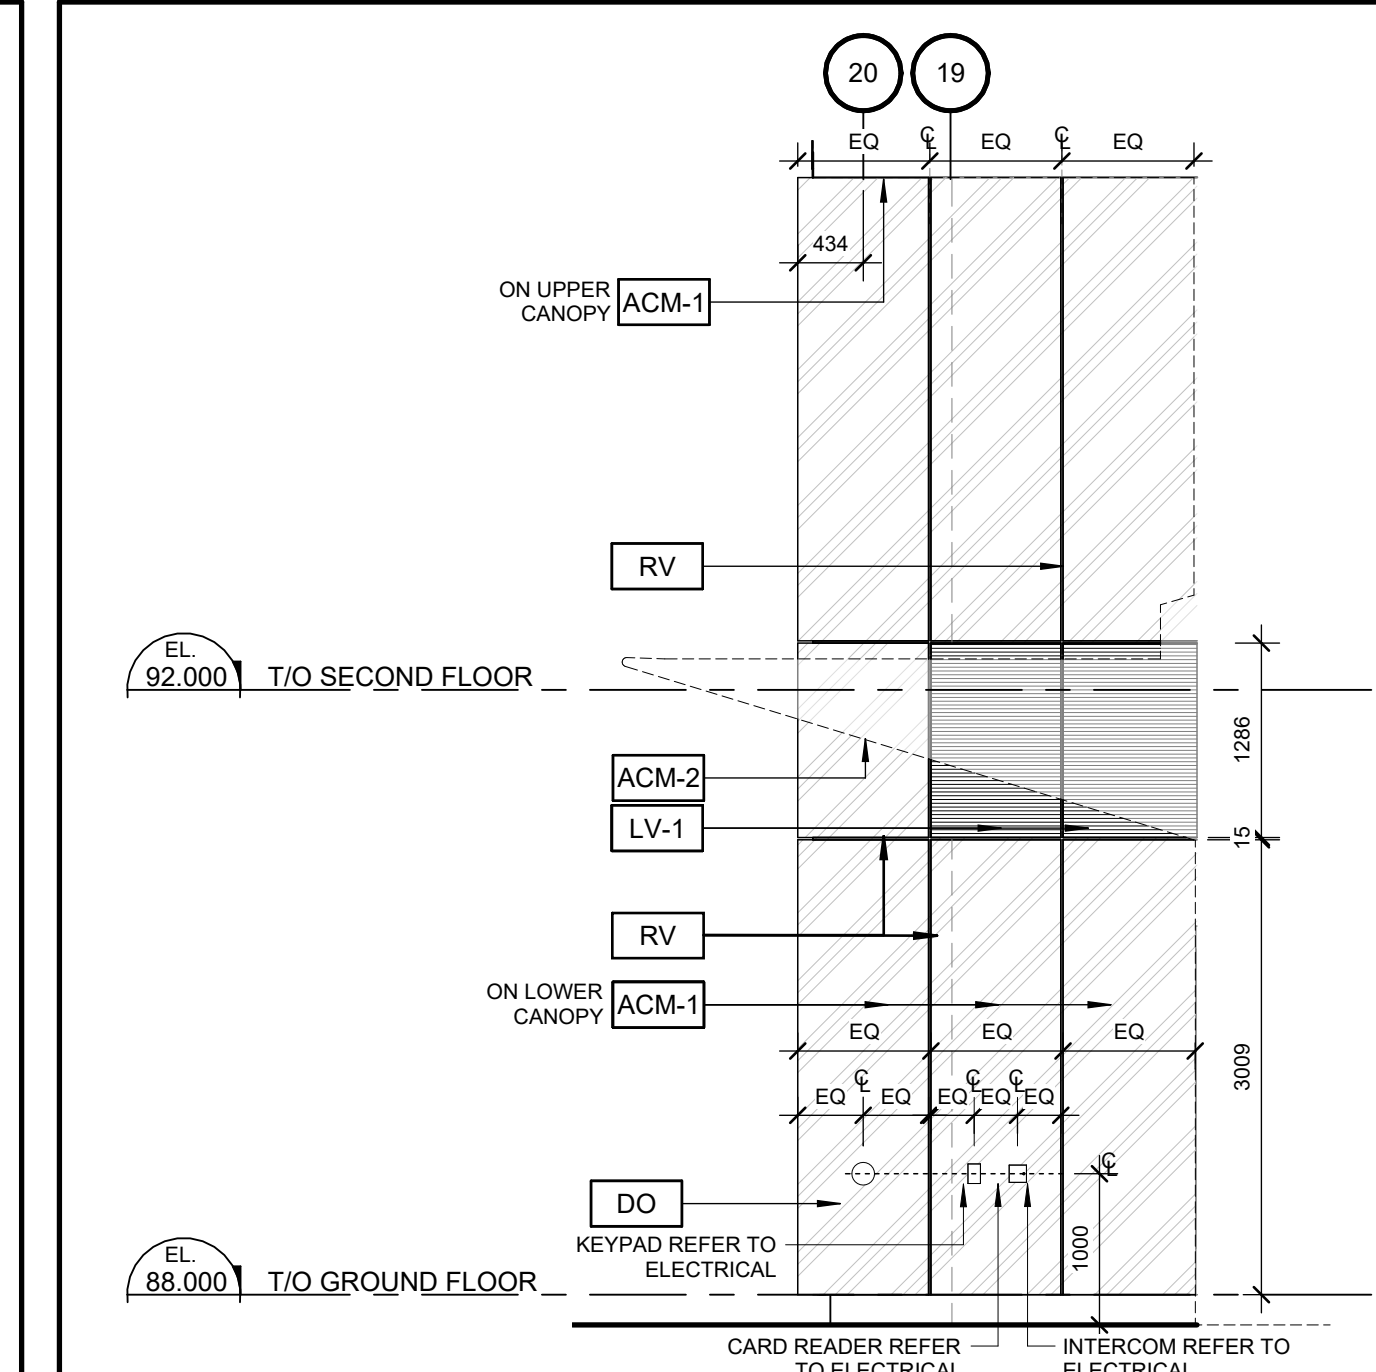


6 NORTH ELEVATION - ENLARGED DETAIL

A201/ 1:50

9	October 15, 2025	Re-issued for Building Permit	CJ
8	August 25, 2025	Re-issued for Site Plan Control	CJ
7	August 08, 2025	Issued with Addendum 2	CJ
6	July 08, 2025	Issued for Tender	CJ
5	April 04, 2025	Re-issued for Site Plan Control	CJ
4	April 04, 2025	Issued for Building Permit	CJ
3	January 31, 2025	Issued for Foundation Permit	CJ
2	January 31, 2025	Issued for Site Plan Control	CJ
1	January 31, 2025	Issued for 90% Review	CJ
no.	date	revision / issue	by

grc architects
A PROVENCHER ROY COMPANY
47 Clarence Street, Suite 401
Ottawa, Ontario K1N 9K1
613-241-4203 / 613-241-4140
info@grcarchitects.com
www.grcarchitects.com

consultant

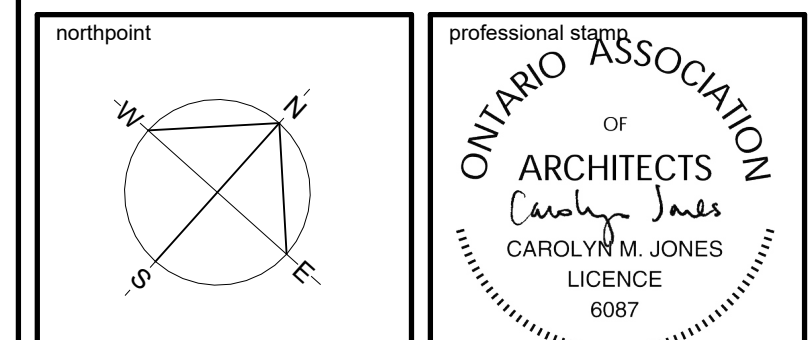



project title
**NOUVELLE ÉCOLE
SECONDAIRE
PUBLIQUE ORLÉANS
SUD**
Orléans South Ontario

drawing title
BUILDING ELEVATIONS


date	AUG 11, 2025	job no.	3024
scale	As indicated	drawing no.	A201
drawn	DH		
approved	CJ / PD		
plot date	2025-10-15 2:23:23 PM		

DO NOT SCALE FROM THIS DRAWING
CONTRACTOR TO VERIFY ALL DIMENSIONS AND NOTIFY THE ARCHITECT OF ANY DISCREPANCIES BEFORE WORK COMMENCES
THIS DRAWING TO BE READ IN CONJUNCTION WITH THE FOLLOWING DRAWINGS: STRUCTURAL, MECHANICAL, ELECTRICAL


File Number D07-12-25-0012
Plan Number #19286

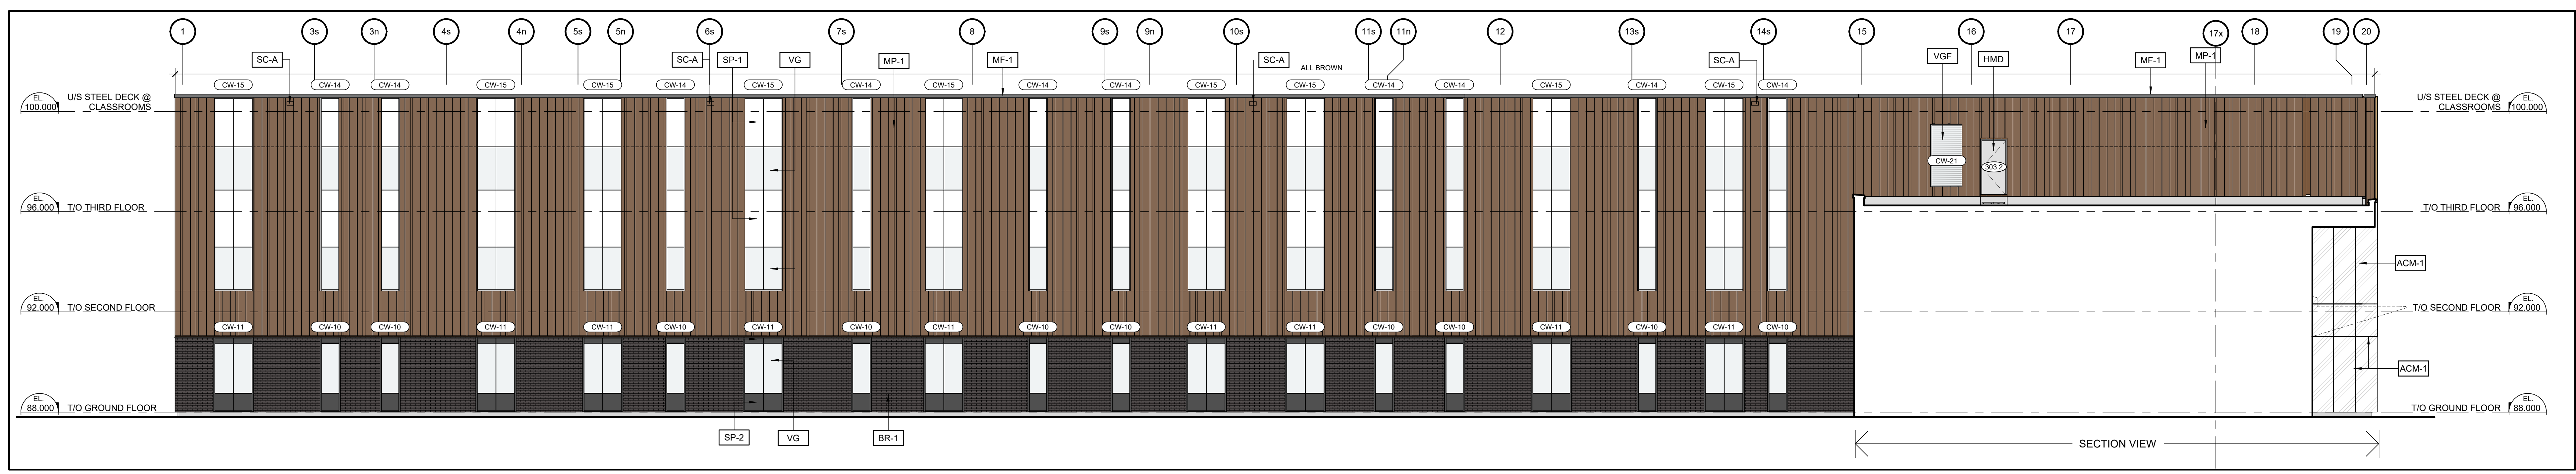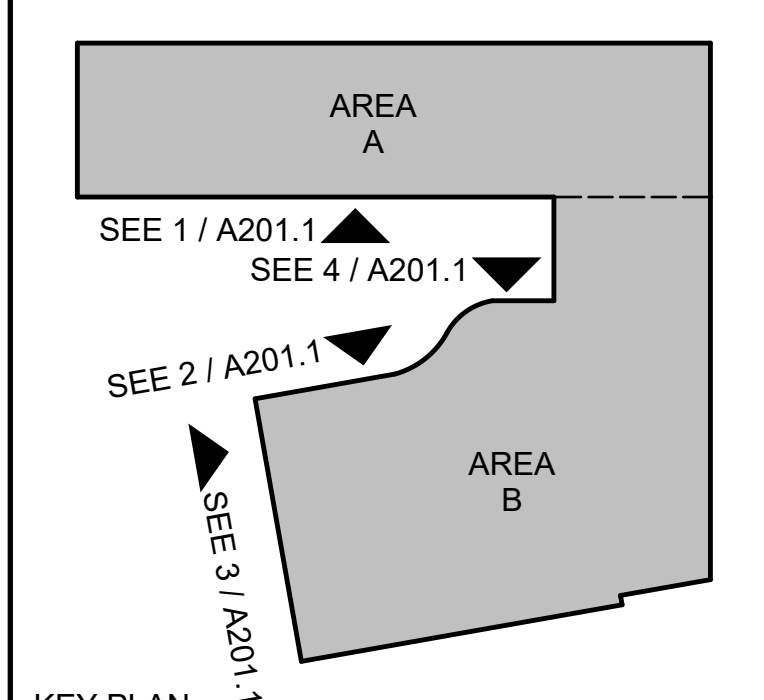


1 SOUTH ELEVATION
A201.1 1:100

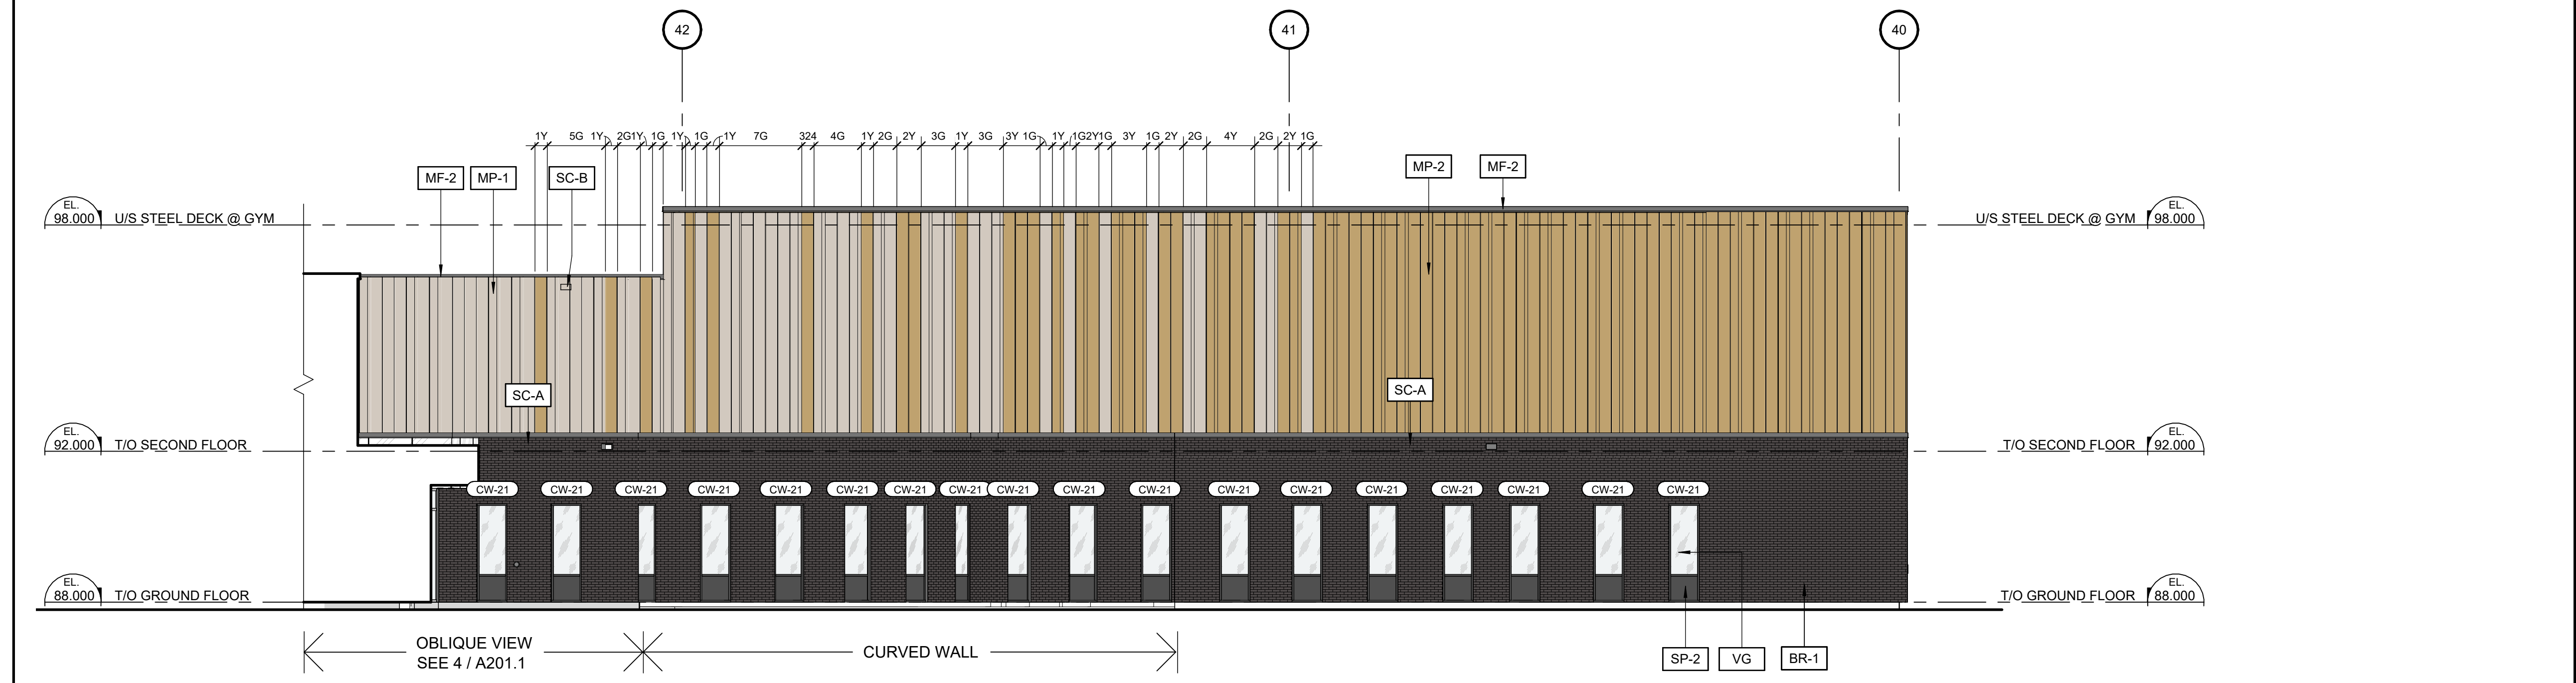


2 NORTH ELEVATION
A201.1 1:100

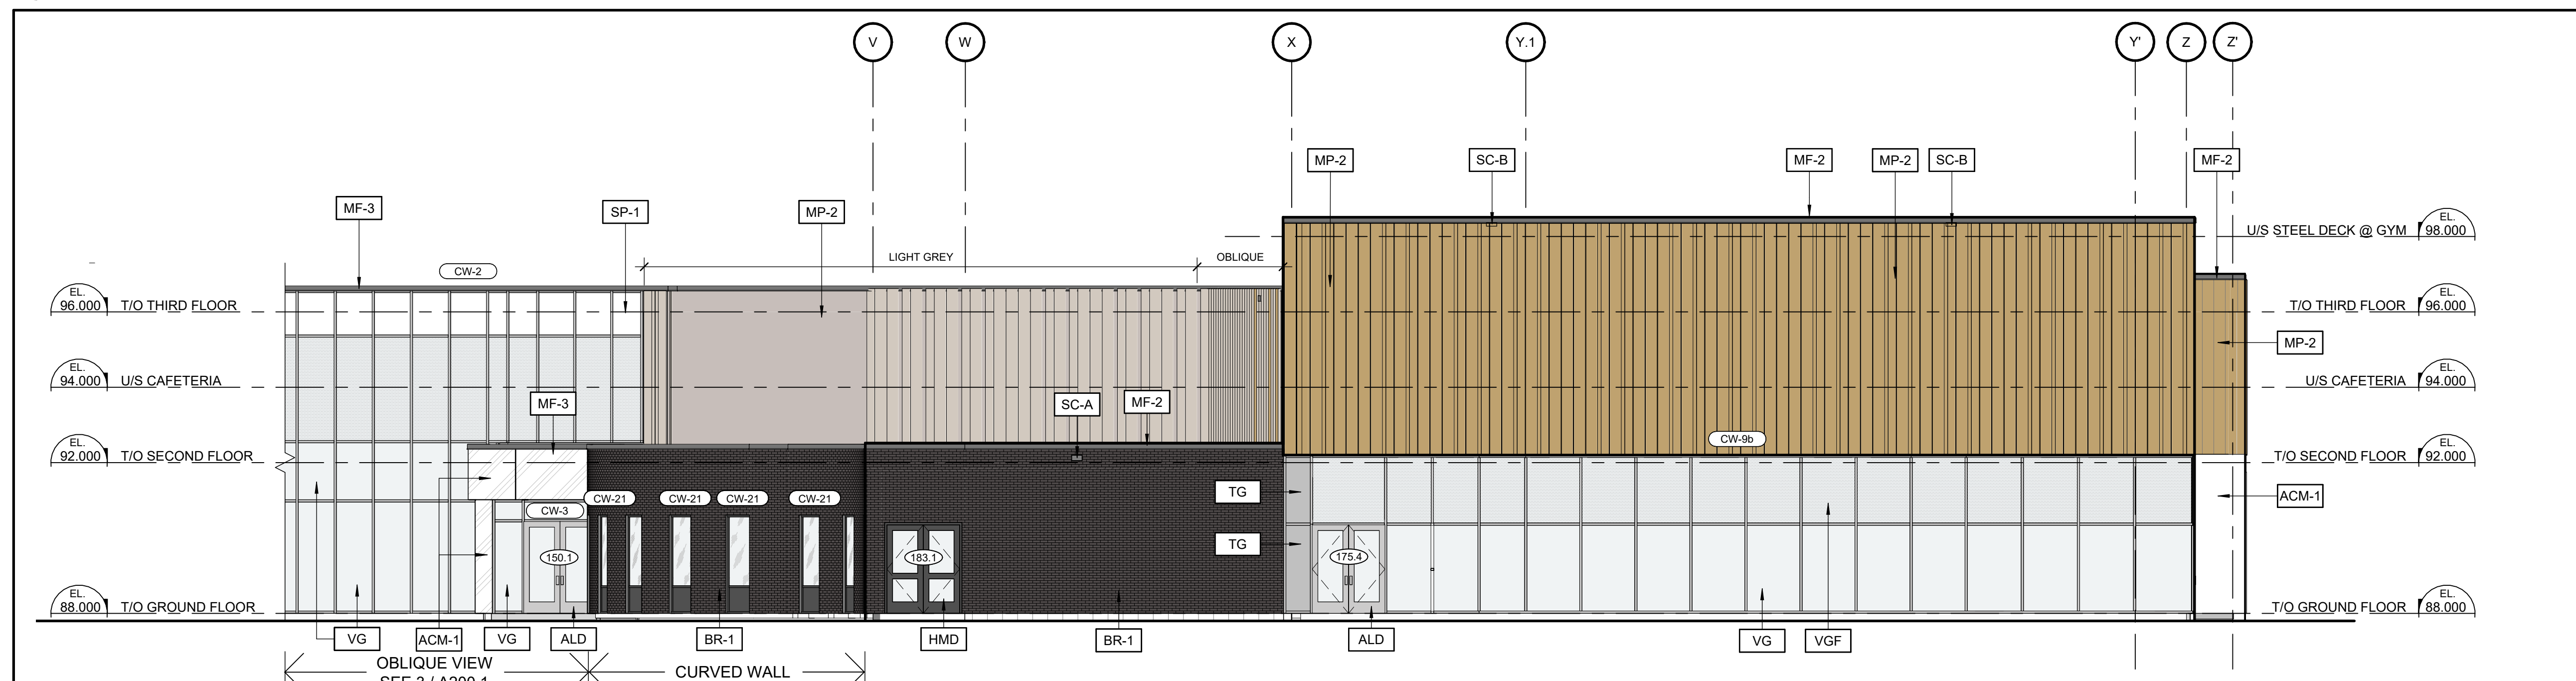

3 WEST ELEVATION
A201.1 1:100

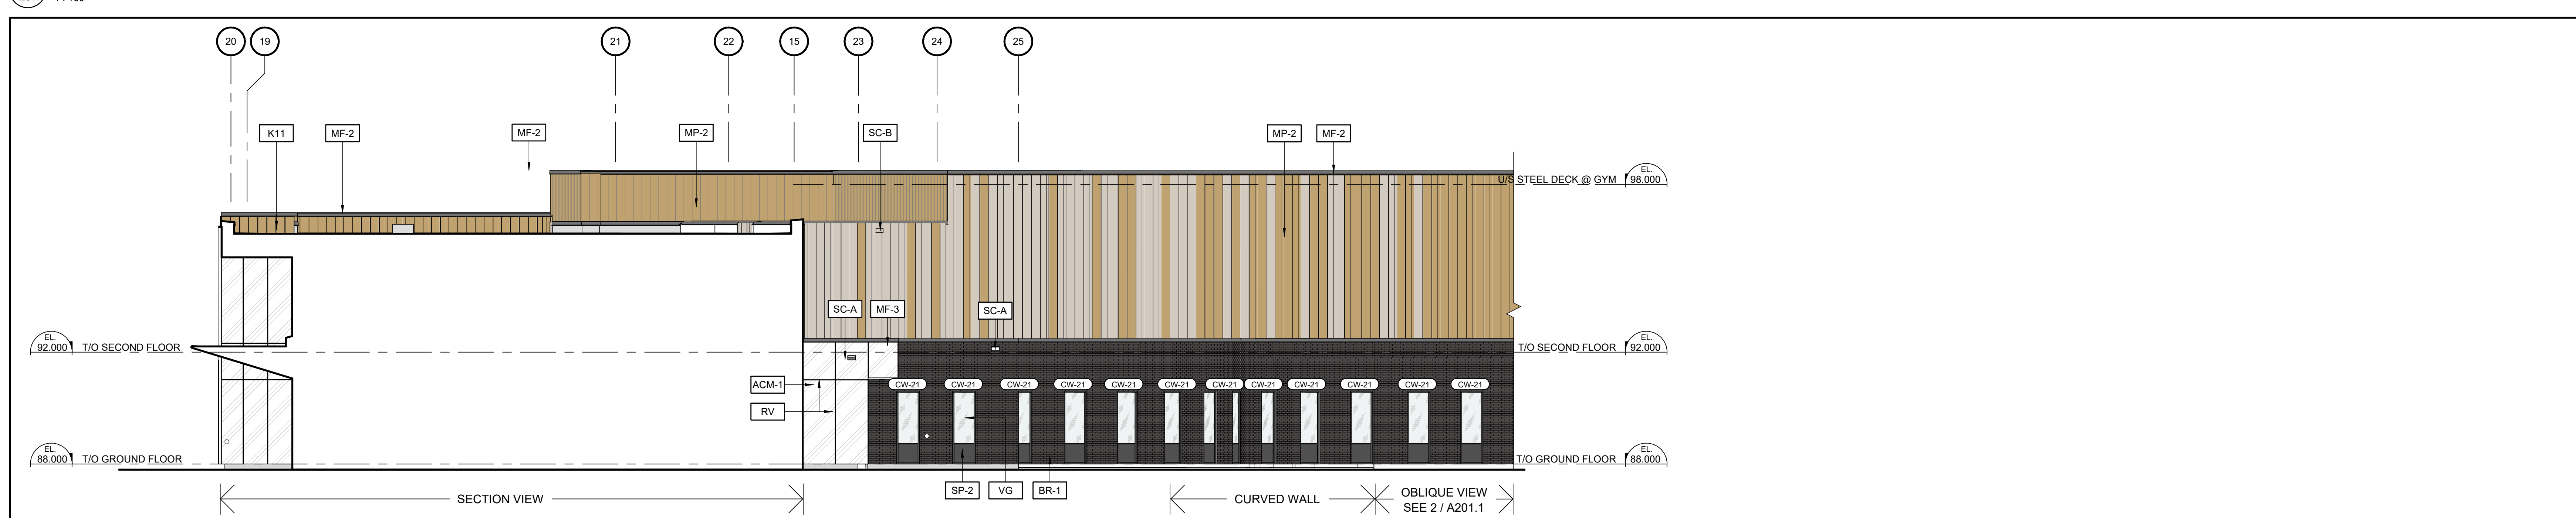

4 NORTH ELEVATION
A201.1 1:100

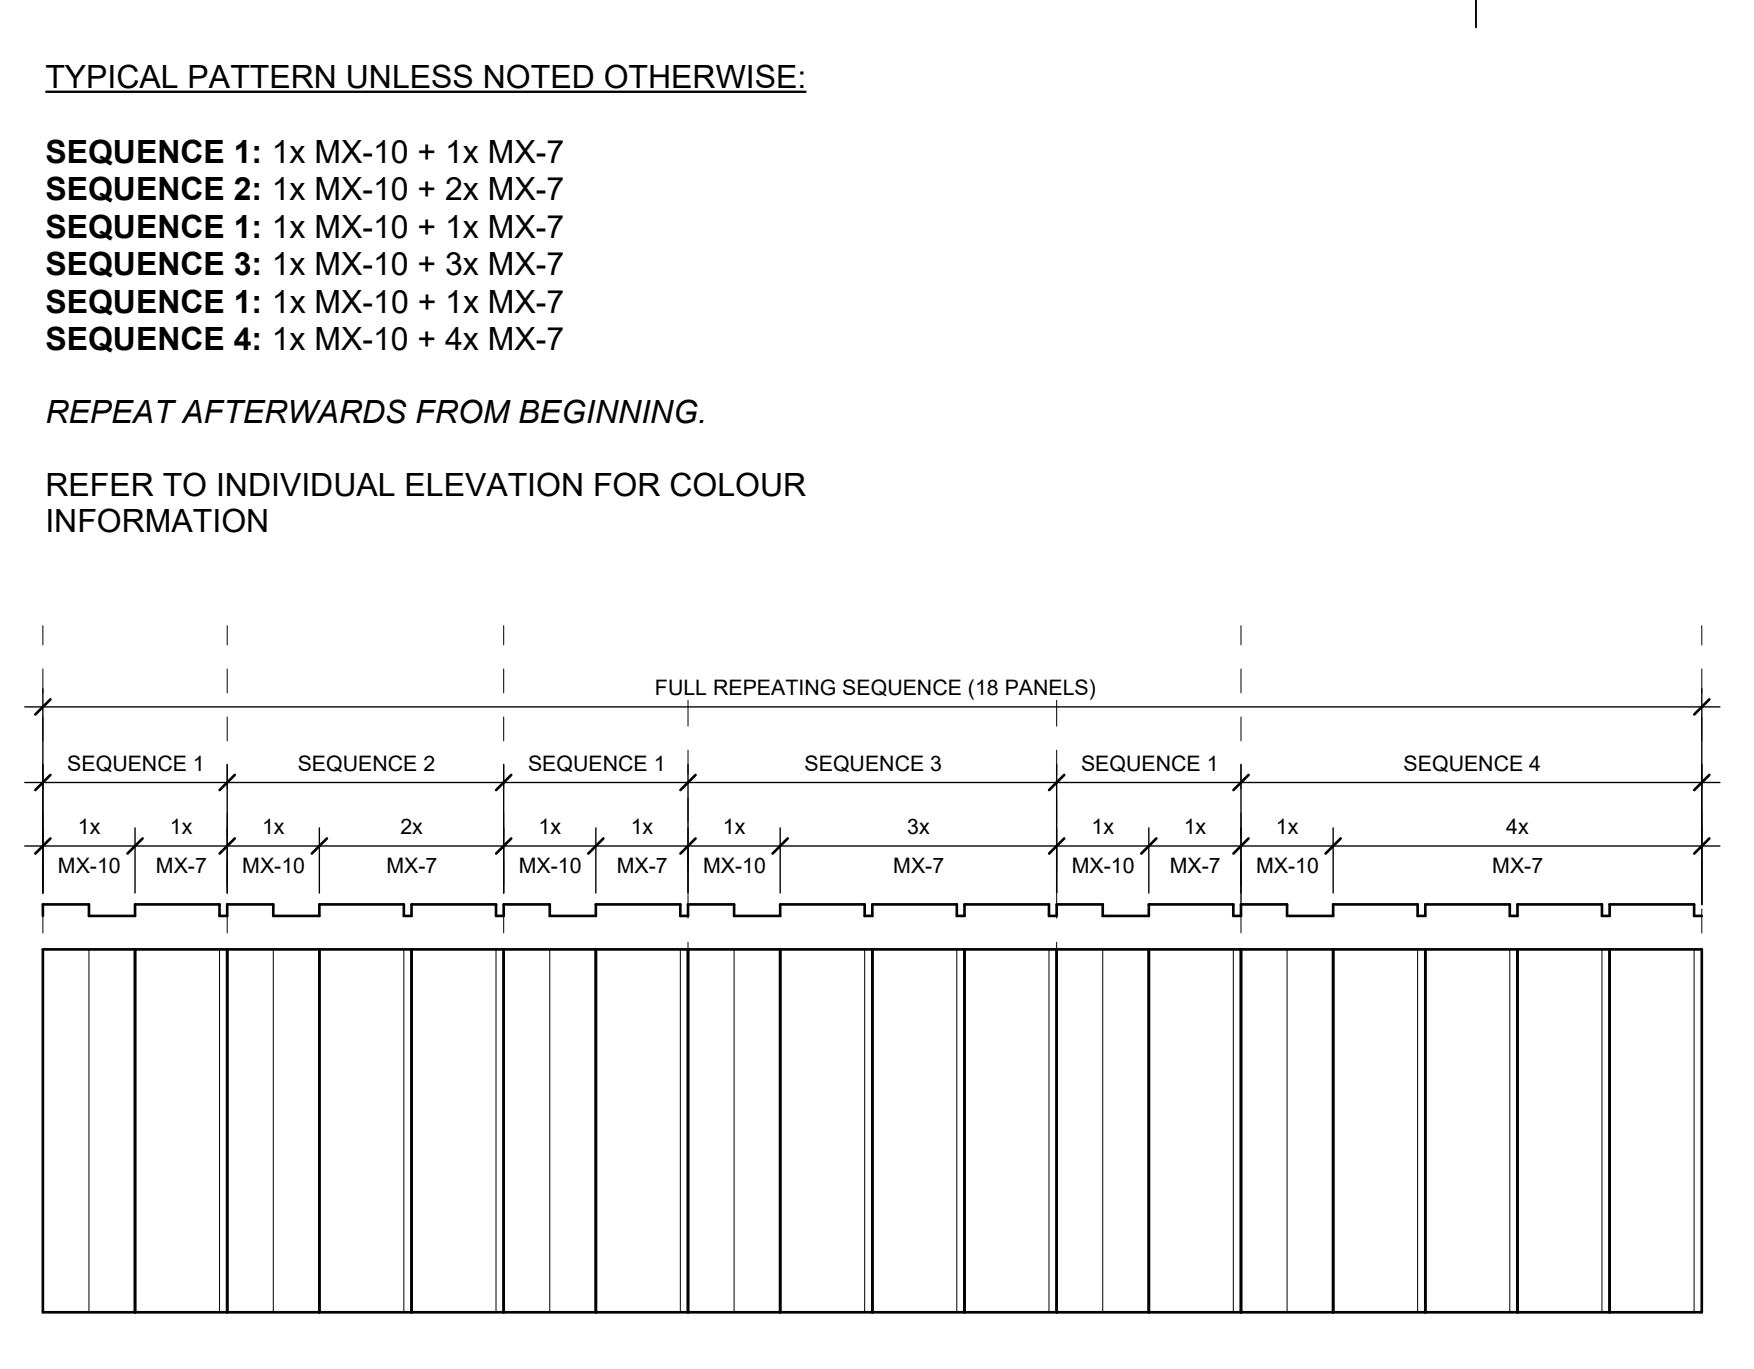


- MATERIAL LEGEND**
- BRICK TYPE 1 (HOMOGENEOUS BRICK)
 - PREFINISHED METAL PANELS (CUSTOM BROWN)
 - PREFINISHED METAL PANELS (CHAMPAGNE)
 - PREFINISHED METAL PANELS (LIGHT GREY)
 - ALUMINUM COMPOSITE PANEL (CHARCOAL)
 - ALUMINUM COMPOSITE PANEL (WHITE)
 - CLEAR VISION GLASS PANEL
 - INSULATED ALUMINUM COMPOSITE SPANDREL PANEL (CHARCOAL)
 - INSULATED GLAZED SPANDREL PANEL (WHITE)
 - WINDOW FILM. REFER TO CURTAIN WALL ELEVATION A210s. FINISH PLANS AND SPECIFICATIONS
- KEYNOTE LEGEND**
- ACM-1 ALUMINUM COMPOSITE PANEL (ALABASTER)
 - ALD PREFINISHED ALUMINUM ENTRANCE DOOR, CLEAR ANODIZED
 - BR-1 BRICK TYPE 1 (HOMOGENEOUS BRICK - BLACK DIAMOND VELOUR)
 - HMD INSULATED HOLLOW METAL DOOR, CHARCOAL COLOUR TO MATCH SP-2
 - K11 PREFINISHED METAL CAP FLASHING, CHARCOAL TO MATCH METAL PANEL
 - MF-1 PREFINISHED METAL CAP FLASHING, LIGHT GREY TO MATCH METAL PANEL
 - MF-2 PREFINISHED METAL CAP FLASHING, WHITE TO MATCH METAL PANEL
 - MF-3 PREFINISHED METAL CAP FLASHING, WHITE TO MATCH METAL PANEL
 - MP-1 PREFINISHED METAL PANELS, COMBINATION DARK BROWN/CHAMPAGNE (REFER TO COLOURED ELEVATIONS)
 - MP-2 PREFINISHED METAL PANELS, COMBINATION CHAMPAGNE/WHITE (REFER TO COLOURED ELEVATIONS)
 - RV ACM REVEAL, ALIGN AND CENTER WITH ADJACENT CURTAIN WALL MULLION
 - SC-A PREFINISHED METAL SCUPPER, CHARCOAL (REFER TO ROOF PLAN AND DETAILS ON A350)
 - SC-B PREFINISHED METAL SCUPPER, SCUPPER TO MATCH COLOUR OF ADJACENT PANEL (REFER TO ROOF PLAN AND DETAILS ON A350)
 - SP-1 INSULATED GLAZED SPANDREL PANELS (WHITE)
 - SP-2 INSULATED ALUMINUM COMPOSITE SPANDREL PANELS (COLOUR TBD BY ARCHITECT)
 - TG TRANSLUCENT GLASS
 - VG CLEAR VISION GLASS PANEL
 - VGF CLEAR VISION GLASS PANEL CW WINDOW FILM

7	October 15, 2025	Re-issued for Building Permit	CJ
6	August 25, 2025	Re-issued for Site Plan Control	CJ
5	July 08, 2025	Issued for Tender	CJ
4	April 02, 2025	Re-issued for Site Plan Control	CJ
3	April 04, 2025	Issued for Building Permit	CJ
2	January 31, 2025	Issued for Site Plan Control	CJ
1	January 31, 2025	Issued for 60% Review	CJ
no.	date	revision / issue	by

grc architects
A PROVENCHER, ROY COMPANY
47 Clarence Street, Suite 401
Ottawa, Ontario K1N 9K1
613-241-4203 F. 613-241-4180
info@grcarchitects.com
www.grcarchitects.com

consultant

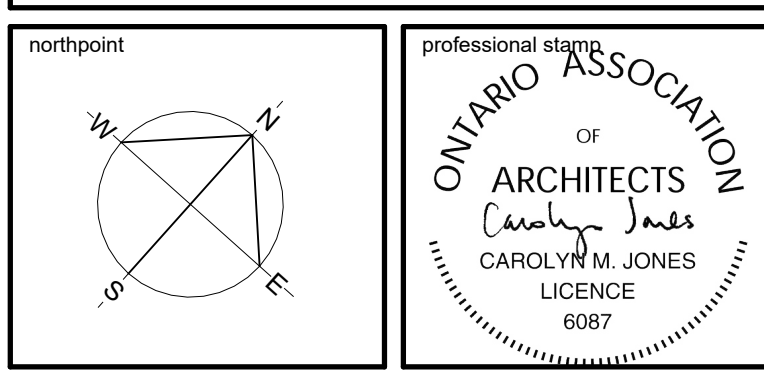

project title
NOUVELLE ÉCOLE SECONDAIRE PUBLIQUE ORLÉANS SUD
Orléans South Ontario

drawing title
COLOURED BUILDING ELEVATIONS

date	AUG 11, 2025	job no.	3024
scale	As indicated	drawing no.	A201.1
drawn	DH		
approved	CJ / PD		
plot date	2025-10-15 2:23:30 PM		