



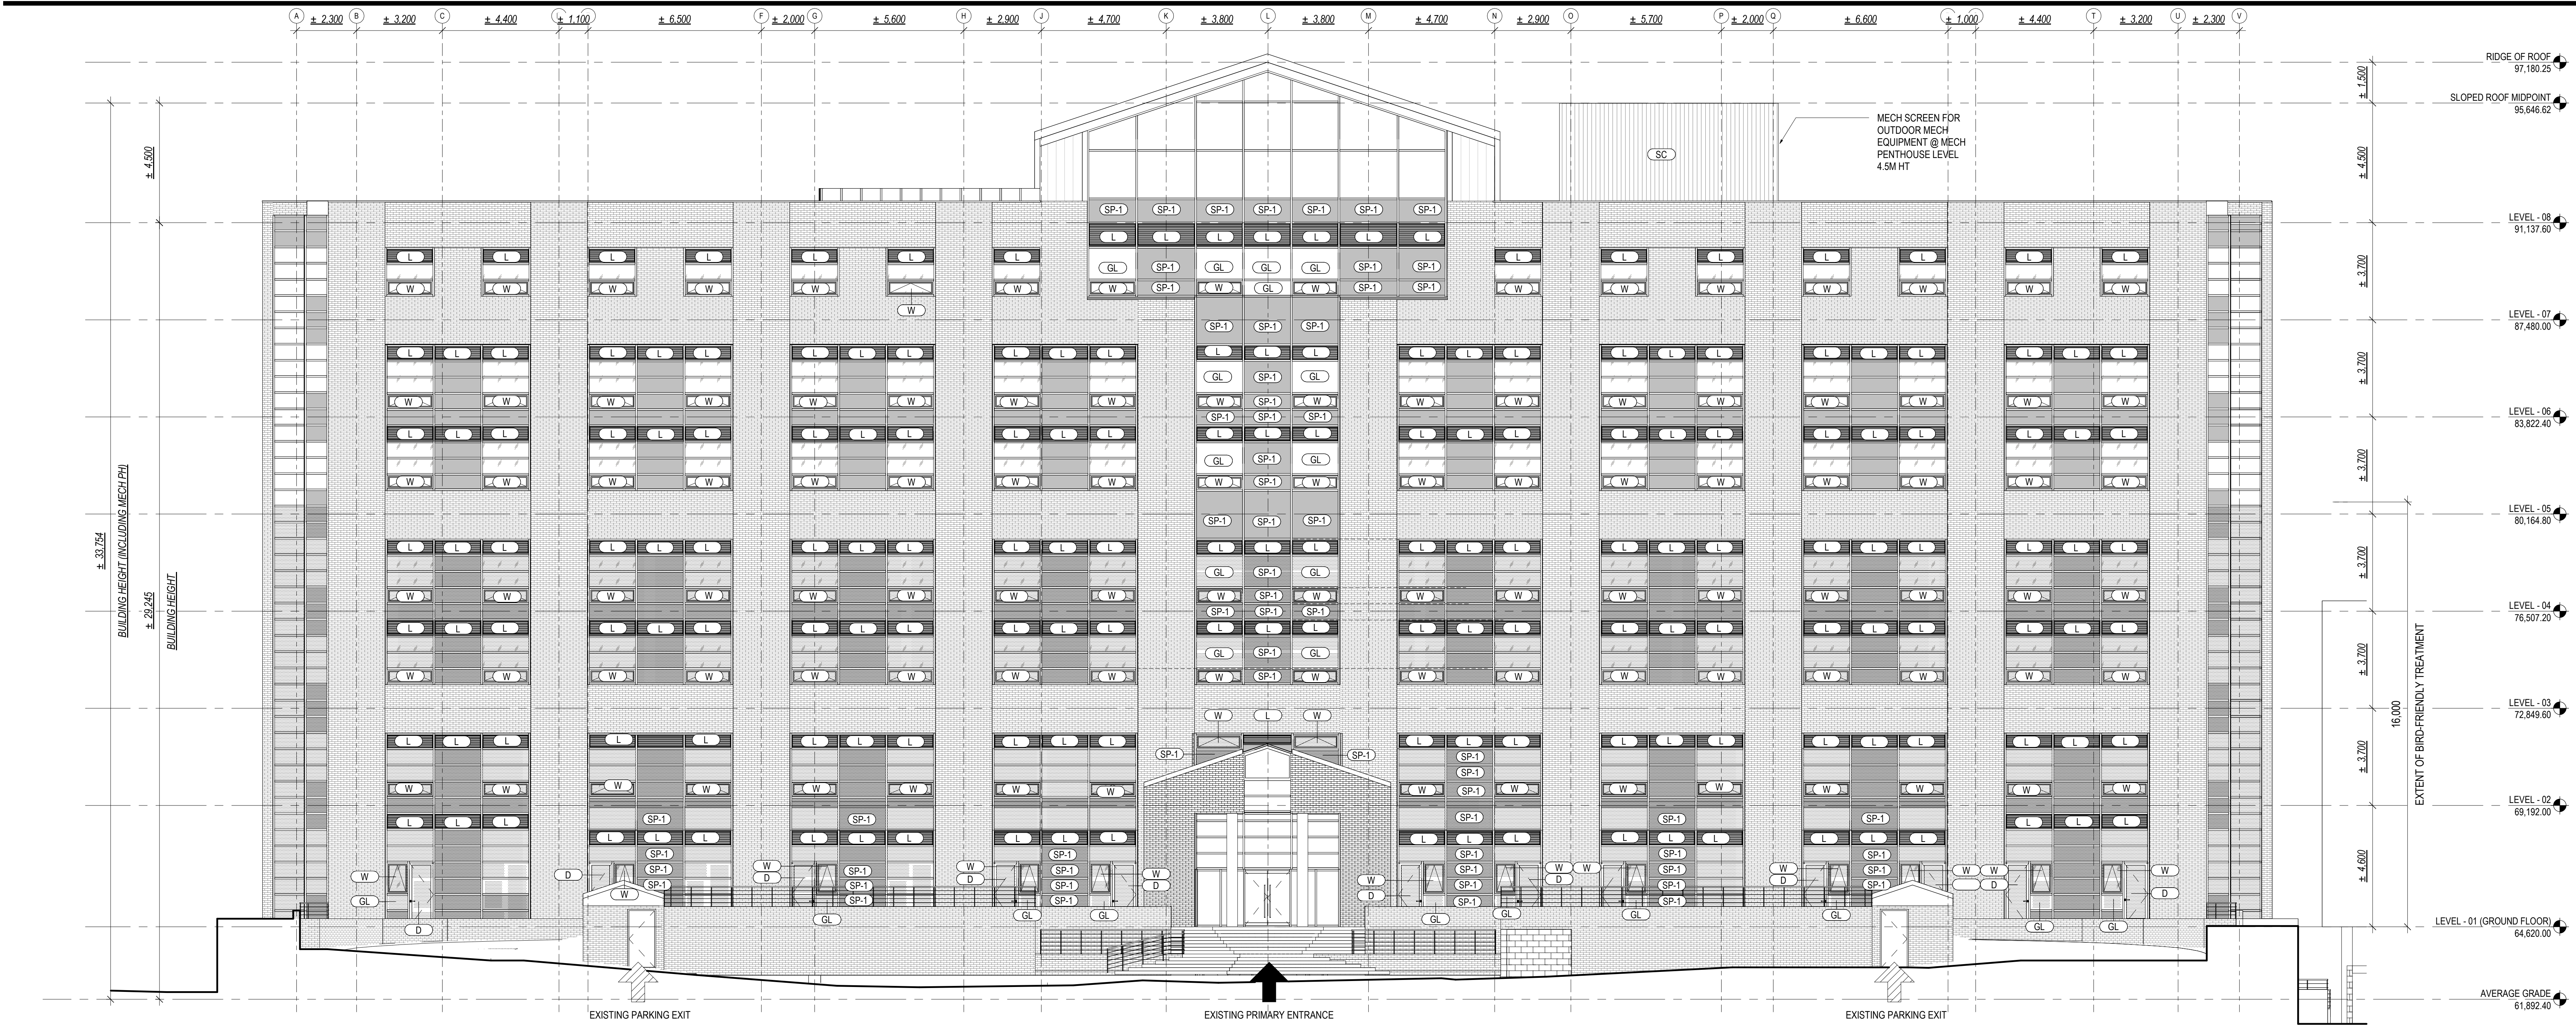

3 SOUTH ELEVATION
SCALE: 1:100

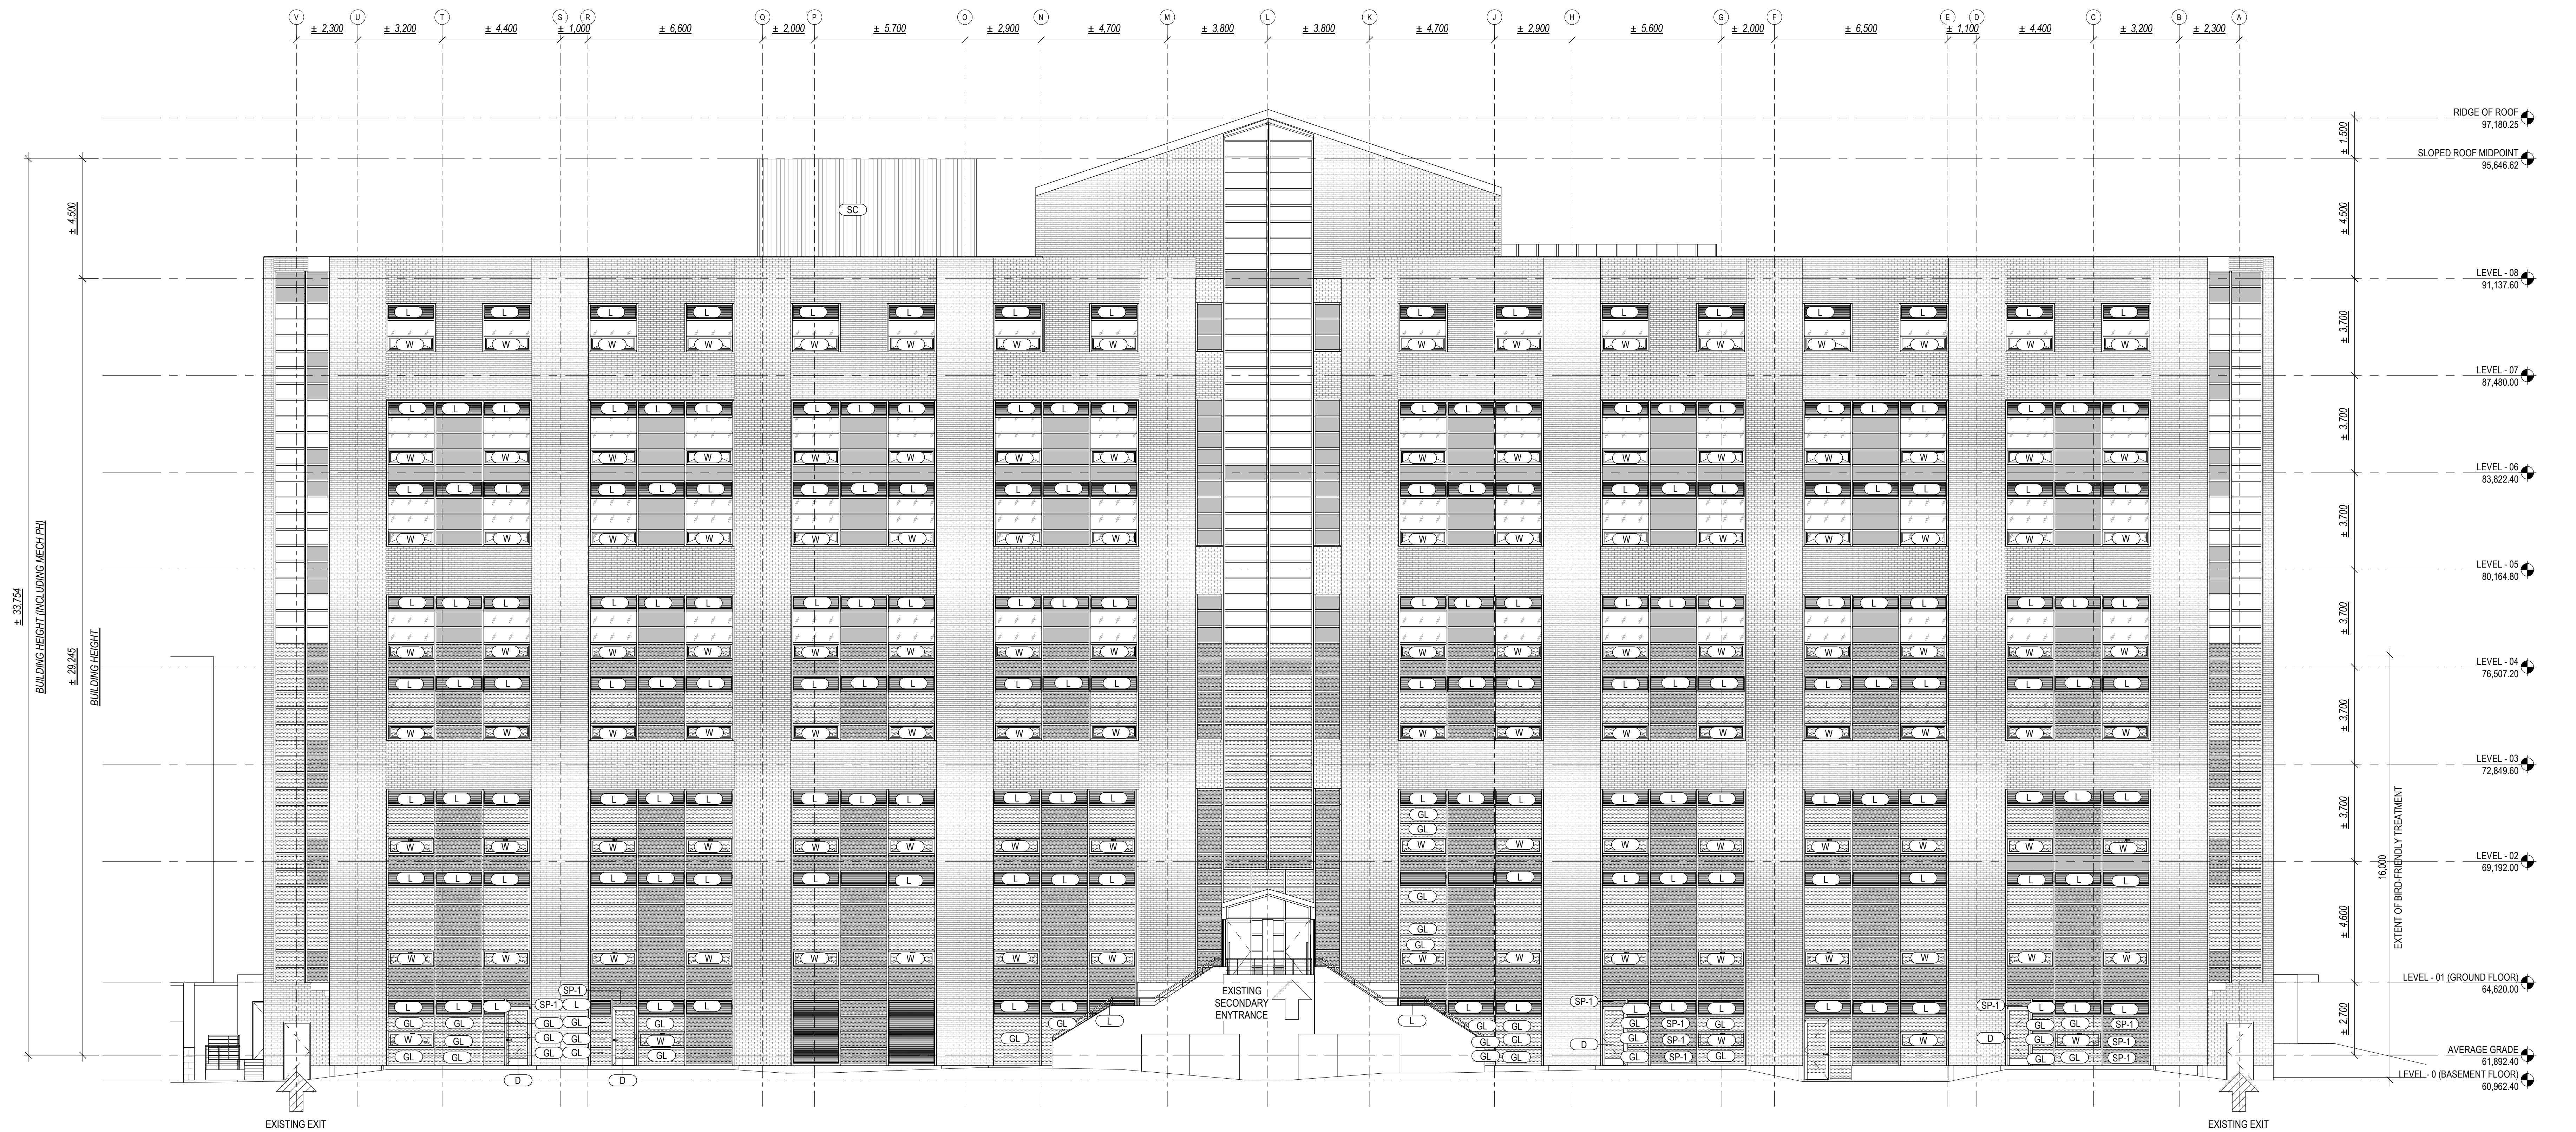

1 NORTH ELEVATION
SCALE: 1:100

LEGEND

1. COLUMN GRID REFERENCE NUMBER
COLUMN GRID LINES
- ± 2000 EXISTING DIMENSION
- LEVEL - 00 00,000.00 EXISTING LEVEL
- NEW PARTITION
- EXISTING CONSTRUCTION TO REMAIN
- EXISTING LOADING / PARKING ENTRANCE
- EXISTING SECONDARY ENTRANCE
- EXISTING PRIMARY ENTRANCE
- EXISTING EXIT
- FACADE INTERVENTIONS
- W NEW OPERABLE WINDOW
 - D NEW DOOR
 - GL NEW GLAZED PANEL
 - SP NEW SPANDREL PANEL
 - L NEW LOUVER
 - SC NEW METAL SCREEN

GENERAL NOTES

- 1) BIRD FRIENDLY TREATMENT - 10CM X 10CM PATTERN DENSITY, VISUAL MARKERS 3MM DIAMETER MIN. CERAMIC FRIT, WHITE, LOW REFLECTANCE GLASS
- 2) ALL EXISTING GLAZING MULLION TO REMAIN.

495 RICHMOND ROAD
495 RICHMOND RD
OTTAWA, ON K2A 3W9

Gensler

150 King Street West
Suite 1400
Toronto, Ontario M5H 1J9 |
Canada

Tel 416.601.3890
Fax 416.601.3891

△ Date	Description
2 2025-11-07	ISSUED FOR SPA

Seal / Signature



Project Name
DOV CAPITAL CORPORATION

Project Number
067.1403.000

Description
BUILDING ELEVATIONS

Scale
As indicated

A2.001



LEGEND

1. COLUMN GRID REFERENCE NUMBER
COLUMN GRID LINES
- ± 2000 EXISTING DIMENSION
- LEVEL - 00 00.000.00 EXISTING LEVEL
- NEW PARTITION
- EXISTING CONSTRUCTION TO REMAIN
- EXISTING LOADING / PARKING ENTRANCE
- EXISTING SECONDARY ENTRANCE
- EXISTING PRIMARY ENTRANCE
- EXISTING EXIT
- FACADE INTERVENTIONS
- W NEW OPERABLE WINDOW
 - D NEW DOOR
 - GL NEW GLAZED PANEL
 - SP NEW SPANDREL PANEL
 - L NEW LOUVRE
 - SC NEW METAL SCREEN

GENERAL NOTES

1) BIRD FRIENDLY TREATMENT - 10CM X 10CM PATTERN DENSITY: VISUAL MARKERS 3MM DIAMETER MIN. CERAMIC FRIT, WHITE, LOW REFLECTANCE GLASS

1 EAST ELEVATION - SPA

SCALE: 1:100



2 WEST ELEVATION - SPA

SCALE: 1:100

495 RICHMOND ROAD

495 RICHMOND RD
OTTAWA, ON K2A 3W9

Gensler

150 King Street West
Suite 1400
Toronto, Ontario M5H 1J9 |
Canada

Tel 416.601.3890
Fax 416.601.3891

△ Date	Description
2 2025-11-07	ISSUED FOR SPA

Seal / Signature



Project Name

DOV CAPITAL CORPORATION

Project Number

067.1403.000

Description

BUILDING ELVATIONS

Scale

As indicated

A2.002

© 2021 Gensler