

ISSUED FOR SITE PLAN CONTROL APPLICATION

APRIL 14 2026 - ALEXANDER COMMUNITY CENTRE EXPANSION



PROJECT TEAM

Client

City of Ottawa

Architect

Hobin Architecture Inc.
63 Pamilla Street
Ottawa, ON K1S 3K7
Contact:
Wendy Brawley
voice: 613-238-7200 x119
email: wbrawley@hobinarc.com

Reinhard Vogel
voice: 613-238-7200 x114
email: reinhard@hobinarc.com

Structural Engineer

Cunliffe & Associates
1550 Carling Ave 2nd Floor
Ottawa, ON K1Z 8S8
Contact:
Jordan Cuff
voice: 613-729-7242 x 225
email: jcuff@cunliffe.ca

Mechanical Engineer

Goodkey Weedmark
1688 Woodward Dr.
Ottawa, ON K2C 3R8
Contact:
Peter McClure
voice: (613) 727-5111 ext. 214
email: pmcclure@gwal.com

Electrical Engineer

Goodkey Weedmark
1688 Woodward Dr.
Ottawa, ON K2C 3R8
Contact:
Miguel M. Vasquez
voice: : (613) 727-5111 ext. 415
email : mvasquez@gwal.com

Civil Engineer

Jp2g Consultants Inc.
1150 Morrison Drive, Suite 410
Ottawa, ON, K2H 8S9
Contact:
Zachary Bauman
voice: (613) -828-7800
email: zach.bauman@jp2g.com

Landscape Architect

Lashley & Associates
202-950 Gladstone Ave.
Ottawa, ON, K1Y 3E6
Contact:
Dave Lashley
email: dlashley@lashleyla.com

Forestry Services

Dendron Forestry Services
45 Spencer St.
Ottawa, ON, K1Y 2P5
Contact:
Astrid Nielson
voice: (613) -805-9663
email: astrid.nielson@dendronforestry.ca

CIVIL:

C.00 SITE REMOVALS PLAN
C.01 SITE SERVICING PLAN
C.02 SITE GRADING PLAN
C.03 DETAILS, NOTES AND SCHEDULES
C.04 STORM WATER MANAGEMENT AND EROSION SEDIMENT CONTROL PLAN
DET-1 DETAILS
FIG. 1 PRE-DEVELOPMENT DRAINAGE AREAS
FIG. 2 POST-DEVELOPMENT DRAINAGE AREAS
FIG.3 FIRE HYDRANT COVERAGE AREAS

LANDSCAPE:

L0 COVER
L1 TREE REMOVAL PLAN
L2 TREE INVENTORY
L3 TREE PROTECTION PLAN
L4 LANDSCAPE PLAN
L5 LANDSCAPE PLAN
L6 DETAILS
L7 DETAILS
L8 DETAILS

ARCHITECTURAL:

A0.00 COVER PAGE

D1.01 OVERALL DEMOLITION SITE PLAN
D1.02 DEMOLITION SITE PLAN

A1.01 OVERALL SITE PLAN
A1.02 SITE PLAN
A2.01 FLOOR PLAN
A3.01 EAST AND NORTH EXTERIOR ELEVATIONS - NEW WORK
A3.02 WEST AND SOUTH EXTERIOR ELEVATIONS - NEW WORK

ELECTRICAL:

E3.1 ELECTRICAL SITE PLAN DEMOLITION WORK
E3.2 ELECTRICAL SITE PLAN NEW WORK



INFRASTRUCTURE SERVICES
DESIGN AND CONSTRUCTION

SERVICES D'INFRASTRUCTURE
DIRECTION DE CONCEPTION ET DE CONSTRUCTION

FOR / POUR
Client - Department
Infrastructure and Water Services Department
Design & Construction

6			
5			
4			
3			
2	ISSUED FOR SITE PLAN CONTROL	26/04/14	MB
1	ISSUED FOR 33% SUBMISSION	26/03/22	MB
NUMBER / NUMERO	MILESTONE / FANT SAILLANT	DATE: (Y/M/D) (A/M/D)	INITIALS INITIALES

DESIGNED BY / CONÇU PAR	CHECKED BY / VÉRIFIÉ PAR
DRAWN BY / DÉSSINÉ PAR	SCALE / ÉCHELLE
N/A	N/A

DETAIL NUMBER 1 DRAWING TITLE SCALE: SHEET NUMBER	
---	--

THIS DRAWING IS THE PROPERTY OF THE CITY OF OTTAWA AND ALL COPYRIGHT IS RESERVED. DIMENSIONS ON DRAWING ARE FOR ESTIMATING PURPOSES ONLY. IT IS THE RESPONSIBILITY OF EACH CONTRACTOR AND SUB-CONTRACTOR OR CONSULTANT TO CHECK AND VERIFY ALL DIMENSIONS AND CONDITIONS ON SITE. NOTIFY OWNER OF ANY ERRORS OR OMISSIONS PRIOR TO COMMENCING THE WORK. DO NOT SCALE THE DRAWINGS.

CE DESSIN CONSTITUE LA PROPRIÉTÉ DE LA VILLE D'OTTAWA ET TOUT DROIT D'AUTEUR EST RÉSERVÉ. LES DIMENSIONS UTILISÉES LE SONT À DES FINS D'ESTIMATION SEULEMENT. IL INCOMBE À CHAQUE ENTREPRENEUR, SOUS-CONTRACTANT OU CONSULTANT DE VÉRIFIER TOUTES LES DIMENSIONS ET LES CONDITIONS SUR LE CHANTIER. VEUILLEZ INFORMER LE PROPRIÉTAIRE DE TOUTE ERREUR OU OMISSION AVANT D'ENTAMER LES TRAVAUX. NE DRESSÉZ PAS LES PLANS À L'ÉCHELLE.

ARCHITECT / ARCHITECTE ARCHITECT / ARCHITECTE	CONSULTANT / EXPERT-CONSEIL
CONSULTANT / EXPERT-CONSEIL	CONSULTANT / EXPERT-CONSEIL

PROJECT / LOCATION / PROJET / ENDROIT

ALEXANDER COMMUNITY
CENTRE EXPANSION

960 Silver Street
OTTAWA, ONTARIO

DRAWING / DESSIN

COVER PAGE

BUSINESS ENTITY / NUMÉRO DE L'ENTITÉ
BUILDING NUMBER / NUMÉRO DU BÂTIMENT

CITY PROJECT NO. /
NUMÉRO DE PROJET


CONS. PROJECT NO. /
NUMÉRO DE PROJET

CF001822

SHEET NO. / FEUILLE NO.

A0.00

ISSUED FOR
SITE PLAN CONTROL
APRIL 14, 2026

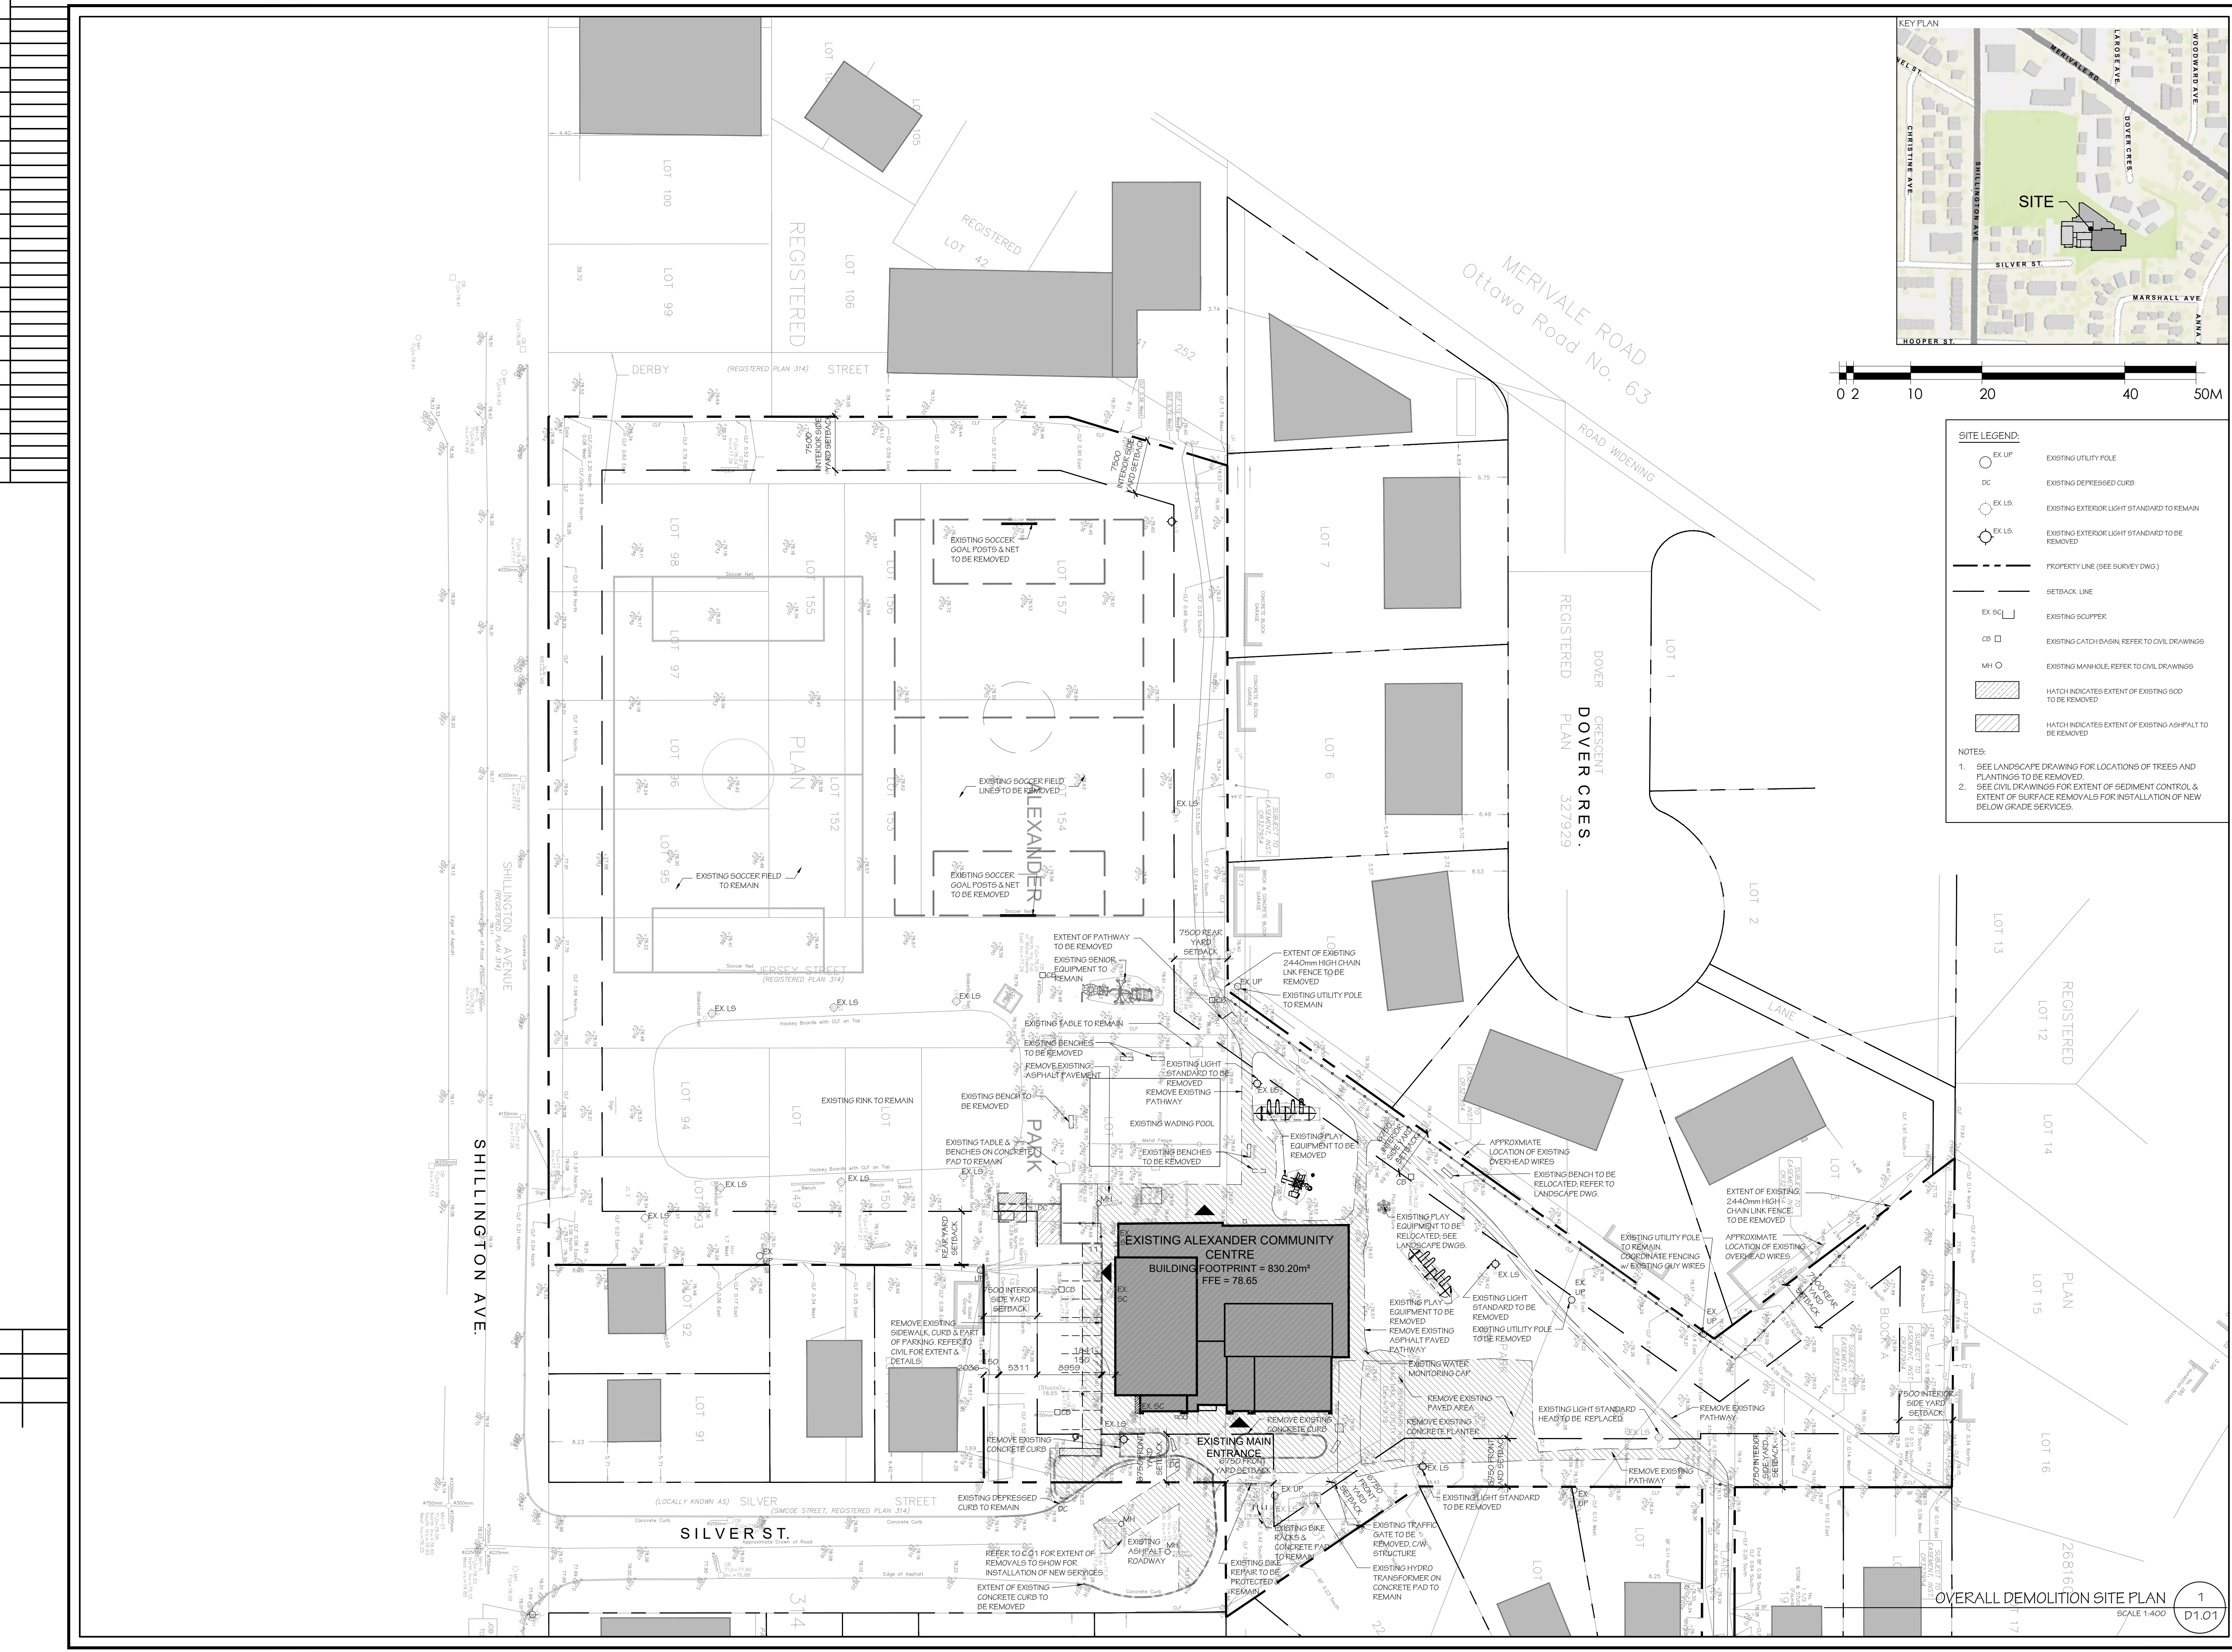

INFRASTRUCTURE SERVICES
DESIGN AND CONSTRUCTION

SERVICES D'INFRASTRUCTURE
DIRECTION DE CONCEPTION ET DE CONSTRUCTION

FOR / POUR
Client - Department
Infrastructure and Water Services Department
Design & Construction

Hobin Architecture Incorporated
63 Pamela Street
Ottawa, Ontario
Canada K1S 3K7
T: 613-238-7200
F: 613-235-2005
E: mail@hobinarc.com
hobinarc.com

HOBIN
ARCHITECTURE

6			
5			
4			
3			
2			
1	ISSUED FOR SITE PLAN CONTROL	26/04/14	MB
NUMBER / NUMÉRO	MILESTONE / FAT SAILLANT	DATE / DATE	INITIALS / INITIALES
DESIGNED BY / CONÇU PAR		CHECKED BY / VÉRIFIÉ PAR	
DRAWN BY / DÉSSINÉ PAR		SCALE / ÉCHELLE	
MB		1:400	

DETAIL NUMBER
1
DRAWING TITLE
A1.1
SCALE:
SHEET NUMBER

THIS DRAWING IS THE PROPERTY OF THE CITY OF OTTAWA AND ALL COPYRIGHT IS RESERVED. DIMENSIONS ON DRAWINGS ARE FOR ESTIMATING PURPOSES ONLY. IT IS THE RESPONSIBILITY OF EACH CONTRACTOR AND SUB-CONTRACTOR OR CONSULTANT TO CHECK AND VERIFY ALL DIMENSIONS AND CONDITIONS ON SITE. NOTIFY OWNER OF ANY ERRORS OR OMISSIONS PRIOR TO COMMENCING THE WORK. DO NOT SCALE THE DRAWINGS.

CE DESSIN CONSTITUE LA PROPRIÉTÉ DE LA VILLE D'OTTAWA ET TOUT DROIT D'AUTEUR EST RÉSERVÉ. LES DIMENSIONS UTILISÉES LE SONT À DES FINS D'ESTIMATION SEULEMENT. IL INCOMBE À CHAQUE ENTREPRENEUR, SOUS-CONTRACTANT OU CONSULTANT DE VÉRIFIER TOUTES LES DIMENSIONS ET LES CONDITIONS SUR LE CHANTIER. VEUILLEZ INFORMER LE PROPRIÉTAIRE DE TOUTE ERREUR OU OMISSION AVANT D'ENTAMER LES TRAVAUX. NE DRESSEZ PAS LES PLANS À L'ÉCHELLE.

ARCHITECT / ARCHITECTE

CONSULTANT / EXPERT-CONSEIL

CONSULTANT / EXPERT-CONSEIL
CONSULTANT / EXPERT-CONSEIL

PROJECT / LOCATION / PROJET / ENDROIT
ALEXANDER COMMUNITY CENTRE EXPANSION


950 Silver Street
OTTAWA, ONTARIO

DRAWING / DESSIN
OVERALL DEMOLITION SITE PLAN

BUSINESS ENTITY / NUMÉRO DE L'ENTITÉ
BUILDING NUMBER / NUMÉRO DU BÂTIMENT

SHEET NO. / FEUILLE NO.
D1.01

CITY PROJECT NO. / NUMÉRO DE PROJET
CONS. PROJECT NO. / NUMÉRO DE PROJET
CF001822

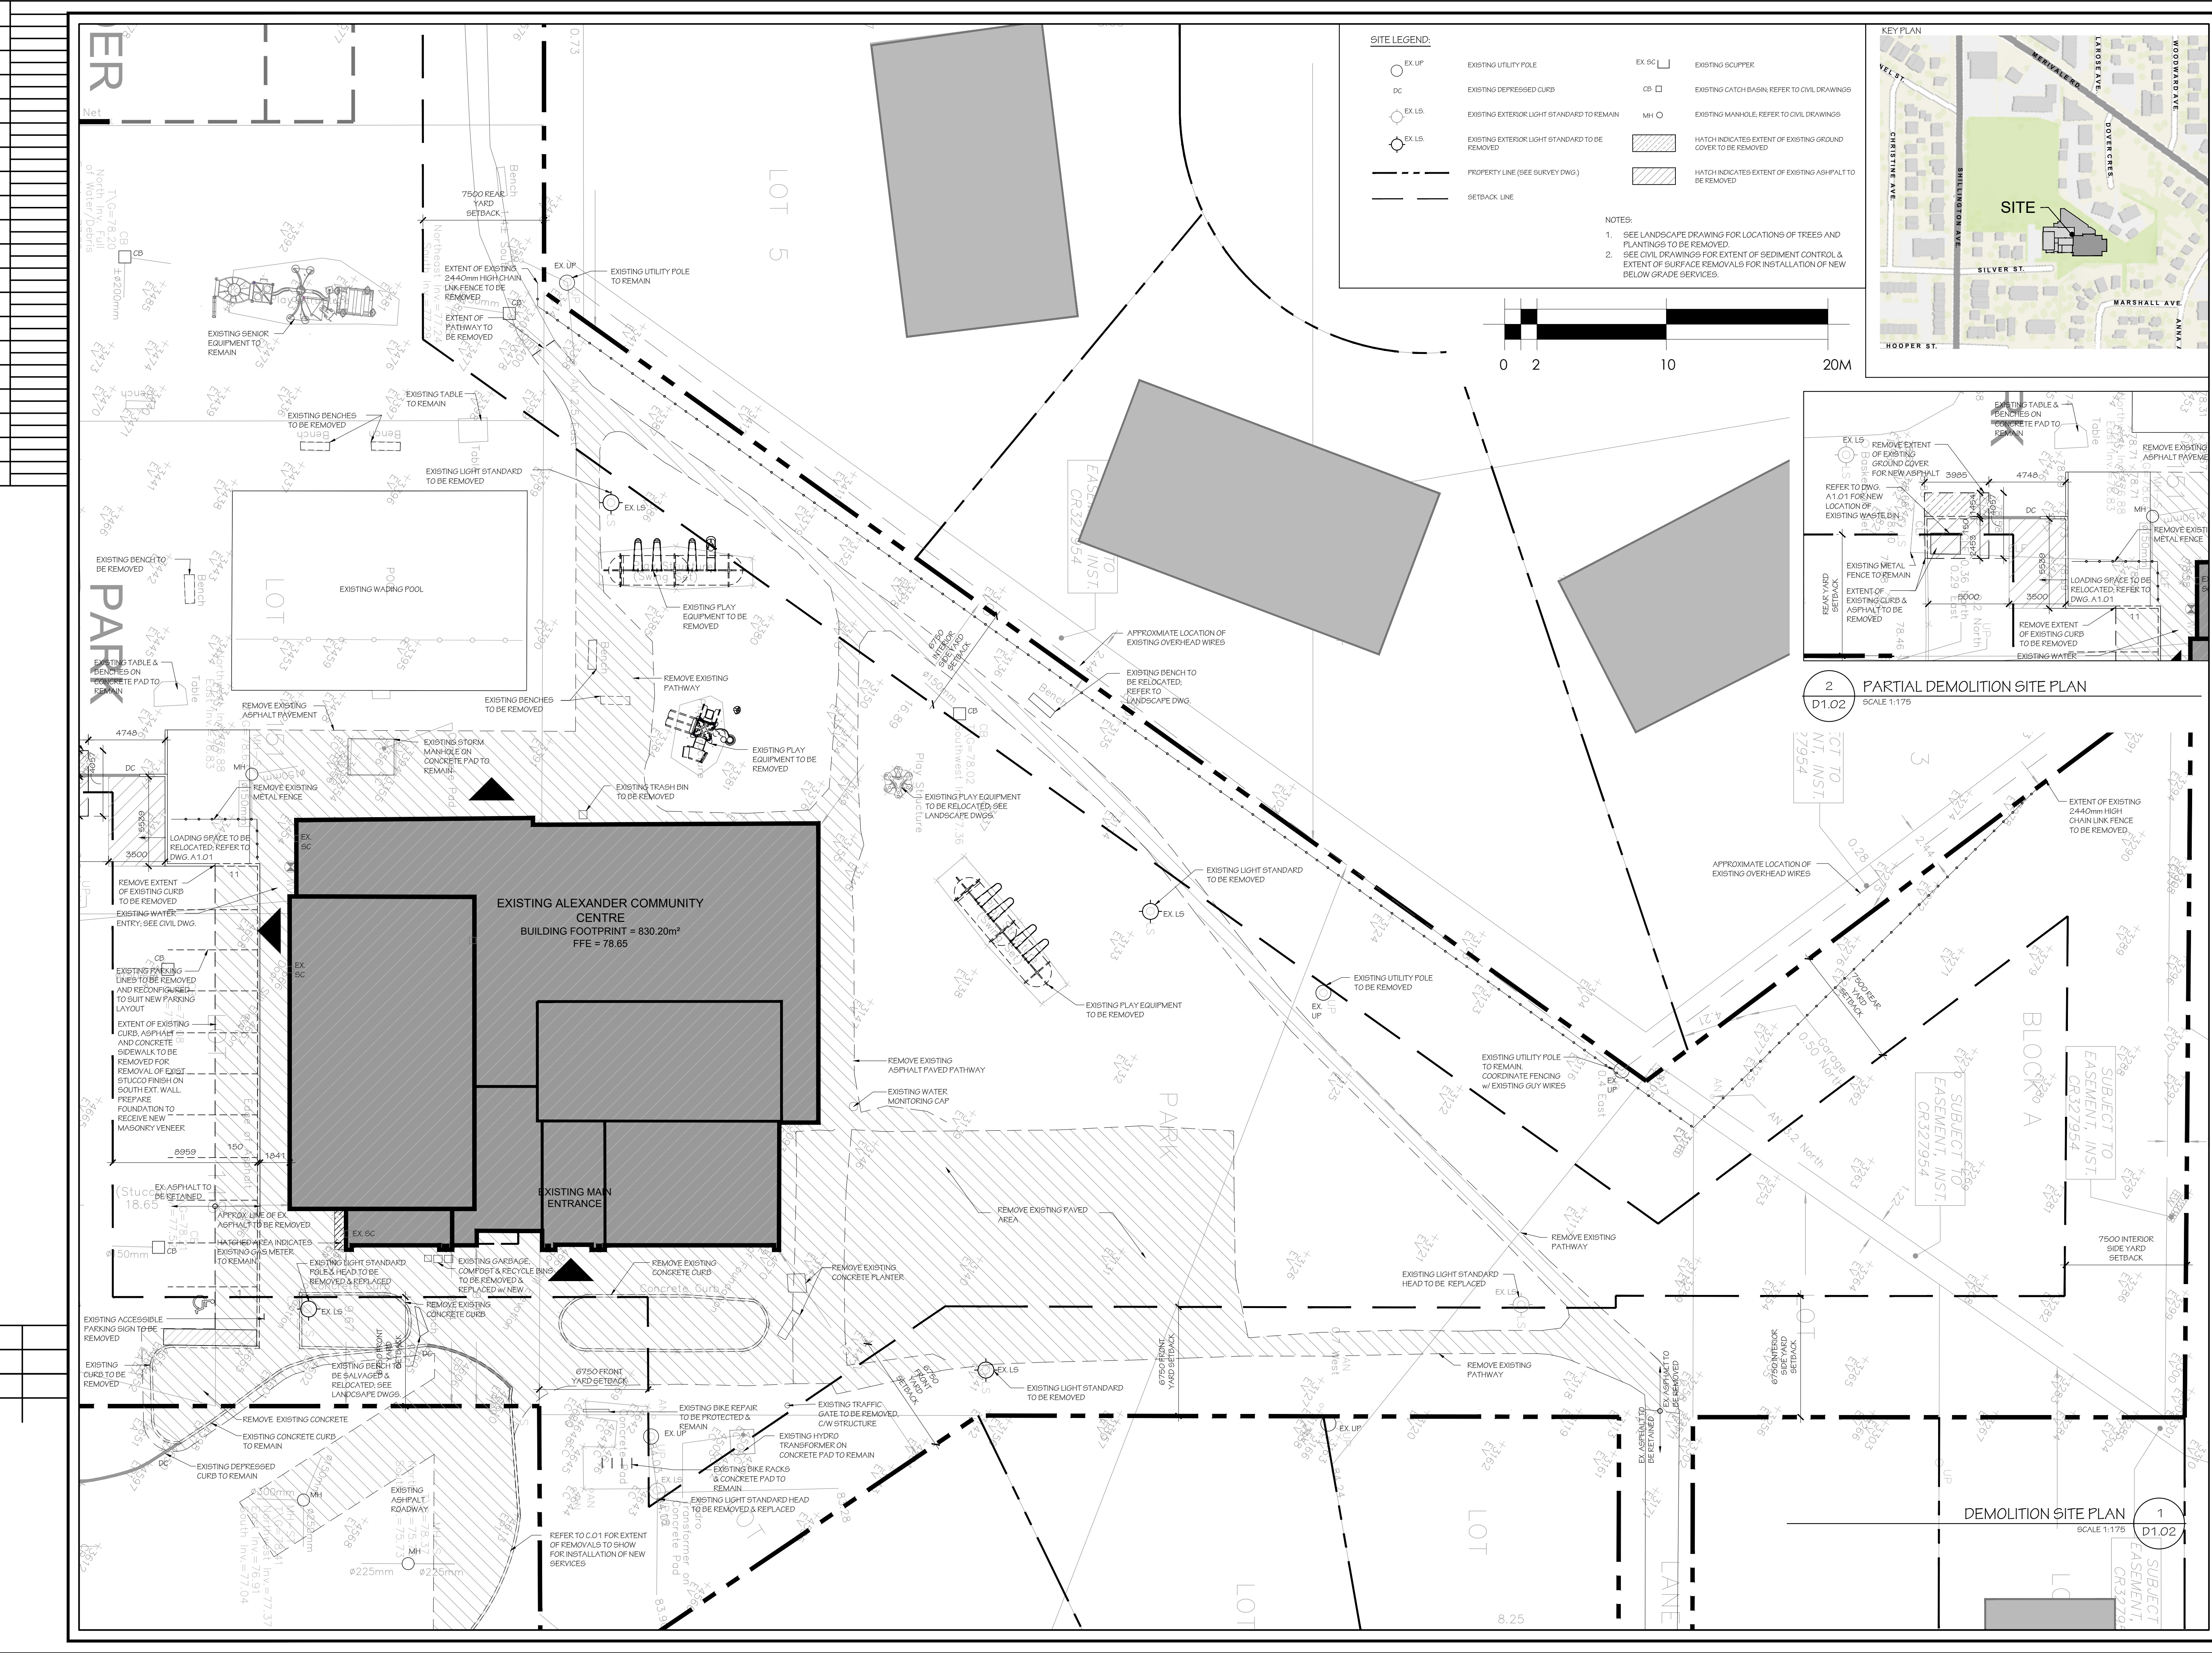

INFRASTRUCTURE SERVICES
DESIGN AND CONSTRUCTION

SERVICES D'INFRASTRUCTURE
DIRECTION DE CONCEPTION ET DE CONSTRUCTION

FOR / POUR
Client - Department
Infrastructure and Water Services Department
Design & Construction

Hobin Architecture Incorporated
63 Pamela Street
Ottawa, Ontario
Canada K1S 3K7
T: 613-238-7200
F: 613-235-2005
E: mail@hobinarc.com
hobinarc.com

HOBIN
ARCHITECTURE

6				
5				
4				
3				
2	ISSUED FOR SITE PLAN CONTROL	25/04/14	MB	
1	ISSUED FOR 30% SUBMISSION	26/03/22	MB	
NUMBER / NUMERO	MILESTONE / FAIT SAILLANT	DATE: (Y/M/D)	INITIALS / INITIALES	
DESIGNED BY / CONCEPTEUR		CHECKED BY / VÉRIFIÉ PAR		
DRAWN BY / DÉSSINEUR		SCALE / ÉCHELLE		
MB		1:175		

DETAIL NUMBER
1
SCALE:
SHEET NUMBER

THIS DRAWING IS THE PROPERTY OF THE CITY OF OTTAWA AND ALL COPYRIGHT IS RESERVED. DIMENSIONS ON DRAWING ARE FOR ESTIMATING PURPOSES ONLY. IT IS THE RESPONSIBILITY OF EACH CONTRACTOR AND SUB-CONTRACTOR OR CONSULTANT TO CHECK AND VERIFY ALL DIMENSIONS AND CONDITIONS ON SITE. NOTIFY OWNER OF ANY ERRORS OR OMISSIONS PRIOR TO COMMENCING THE WORK. DO NOT SCALE THE DRAWINGS.

CE DESSIN CONSTITUE LA PROPRIÉTÉ DE LA VILLE D'OTTAWA ET TOUT DROIT D'AUTEUR EST RÉSERVÉ. LES DIMENSIONS UTILISÉES LE SONT À DES FINS D'ESTIMATION SEULEMENT. IL INCOMBE À CHAQUE ENTREPRENEUR, SOUS-CONTRACTANT OU CONSULTANT DE VÉRIFIER TOUTES LES DIMENSIONS ET LES CONDITIONS SUR LE CHANTIER. VEUILLEZ INFORMER LE PROPRIÉTAIRE DE TOUTE ERREUR OU OMISSION AVANT D'ENTAMER LES TRAVAUX. NE DRESSÉZ PAS LES PLANS À L'ÉCHELLE.

ARCHITECT / ARCHITECTE ARCHITECT J. HOBIN LICENCE 3249	CONSULTANT / EXPERT-CONSEIL
CONSULTANT / EXPERT-CONSEIL	CONSULTANT / EXPERT-CONSEIL

PROJECT / LOCATION / PROJET / ENDROIT
ALEXANDER COMMUNITY CENTRE EXPANSION

950 Silver Street
OTTAWA, ONTARIO

DRAWING / DESSIN
DEMOLITION SITE PLAN

BUSINESS ENTITY / NUMERO DE L'ENTITÉ BUILDING NUMBER / NUMERO DU BATIMENT	SHEET NO. / FEUILLE NO. D1.02
CITY PROJECT NO. / NUMERO DE PROJET CF001822	CONS. PROJECT NO. / NUMERO DE PROJET

CLIENT:
City of Ottawa
110 Laurier Ave. W.
Ottawa, ON K2P 2H9
Contact: Lynne Peacock
e-mail: lynne.peacock@ottawa.ca

SURVEYOR
Annie O'Sullivan, Vollebekk LTD.
Ontario Land Surveyors
14 Concourse Gate, Suite 500
Nepean, ON K2E 7S6
e-mail: nepean@ao.vld.com

PLANNER/PROJECT MANAGER
City of Ottawa
110 Laurier Ave. W.
Ottawa, ON K2P 2H9
Contact: Mike Russett
e-mail: mike.russett@ottawa.ca

CIVIL
Jp2g Consultants Inc.
1150 Morrison Drive, Suite 410
Ottawa, ON K2H 0S9
Contact: Zach Bauman
Tel: 613-828-7800
email: zach.bauman@jp2g.com

LANDSCAPE
Lashley & Associates
950 Gladstone Ave.
Ottawa, ON K1Y 5E6
Contact: Dave Lashley
Tel: 613-233-8579
email: dlashley@lashley.com

ARCHITECT
Hobin Architecture Inc.
63 Pamela St.
Ottawa, ON K1S 3K7
Contact: Wendy Brawley
Tel: 613-238-7200 x.119
email: wbrawley@hobinarc.com

STRUCTURAL ENGINEER
Cunliffe & Associates
1950 Carling Ave, Suite 200
Ottawa, ON K2C 0P9
Contact: Jordan Cuff
Tel: 613-729-7242 x.225
email: jcuff@cunliffe.ca

MECHANICAL ENGINEER
Goodkey Woodmark & Associates LTD.
1688 Woodward Dr.
Ottawa, ON K2C 3R9
Contact: Peter McClure
Tel: 613-727-5111 x.214
email: pmcclure@gwal.com

ELECTRICAL ENGINEER
Richard Bolvin
1688 Woodward Dr.
Ottawa, ON K2C 3R9
Contact: Josephine Jordan
Tel: 613-727-5111 x.243
email: rbolvin@gwal.com

GEOTECHNICAL ENGINEER
EXP. Services Inc.
100-2650 Queenview Dr.
Ottawa, ON K2B 0H6
Tel: 613-688-1899

FORESTRY
Dendron Forestry Services
415 Spence St.
Ottawa, ON K1Y 2P5
Contact: Astrid Nielson
Tel: 613-805-9063
email: astridnielson@dendronforestry.ca

SURVEY INFORMATION TAKEN FROM:
TOPOGRAPHICAL PLAN OF SURVEY OF PARK AND LANE, PART OF LOTS 18, 19, 22, 23, REGISTERED PLAN 268160 AND LOTS 93, 94, 95, 96, 97, 98, 149, 150, 151, 152, 153, 154, 155, 156 & 157, PART OF LOT 148, PART OF DERBY STREET (LYING NORTH OF SHILLINGTON AVENUE) (CLOSED BY BY-LAW 385-62, INST. CR451028 & JUDGE'S ORDER, INST. CR490390) PART OF JERSEY STREET (LYING NORTH OF SHILLINGTON AVENUE) (CLOSED BY BY-LAW 59-54, INST. CR319542) REGISTERED PLAN 314 AND PART OF BLOCK A, REGISTERED PLAN 327929 CITY OF OTTAWA

PREPARED BY: ANNIS, O'SULLIVAN, VOLLEBEKK LTD.

AS PER CITY OF OTTAWA NO SMOKING POLICY, THERE SHALL BE NO SMOKING ON THE PROPERTY AT ANY TIME. NO SMOKING IS PERMITTED DURING THE CONSTRUCTION AND AFTER COMPLETION OF THE WORK.

SITE SUMMARY:
CIVIL ADDRESS : 960 SILVER STREET, OTTAWA, ONTARIO
ZONING : CURRENT: REC 1 ZONE (RECREATION)
SITE AREA : 16,736.45m²
PROPOSED USE : COMMUNITY CENTRE (NO CHANGE)
EXISTING FOOTPRINT: 830.20m²
EXPANSION FOOTPRINT: 1,241.47m²
BUILDING FOOTPRINT: 2,071.67m²

LANDSCAPE AREA WITHIN SITE PLAN BOUNDARY (%): 87.63
ZONING SUMMARY:
MIN. LOT AREA: No min. 14,162.14m²
MIN. LOT WIDTH: 6.0m 197.220m
BUILDING HEIGHT: 15.0m max. 8.75m
PER TABLE 1.102A OF PART 11 OF ZONING BY-LAW No. 2026


YARDS:
FRONT YARD (SILVER STREET) 6.75m 6.75m
INTERNAL SIDE YARD (SOUTH) 7.5m 29.35m
INTERNAL SIDE YARD (WEST) 7.5m 100.69m
REAR YARD 6.75m 6.75m

PARKING & LOADING
VEHICLE PARKING NONE 11 EXISTING
LOADING SPACES 1 1 EXISTING
PER SECTION 610.3 BY LAW 2026

BICYCLE PARKING
BICYCLE SPACES 16 9 NEW 8 EXISTING
INCLUSIVE BIKE SPACE 1 1 NEW
AS PER TABLE 613C, SECTION 6, BY-LAW 2026
TOTAL 16 16

BUILDING SUMMARY:
CITY OF OTTAWA ZONING GFA:
ZONING GFA
BASEMENT 15.13m²
GROUND FLOOR 1,231.16m²
TOTAL ZONING GFA 1,246.29m²

ONTARIO BUILDING CODE (OBC) GFA:
OBC GFA
GROUND FLOOR 2,050.89m²
TOTAL OBC GFA 2,050.89m²

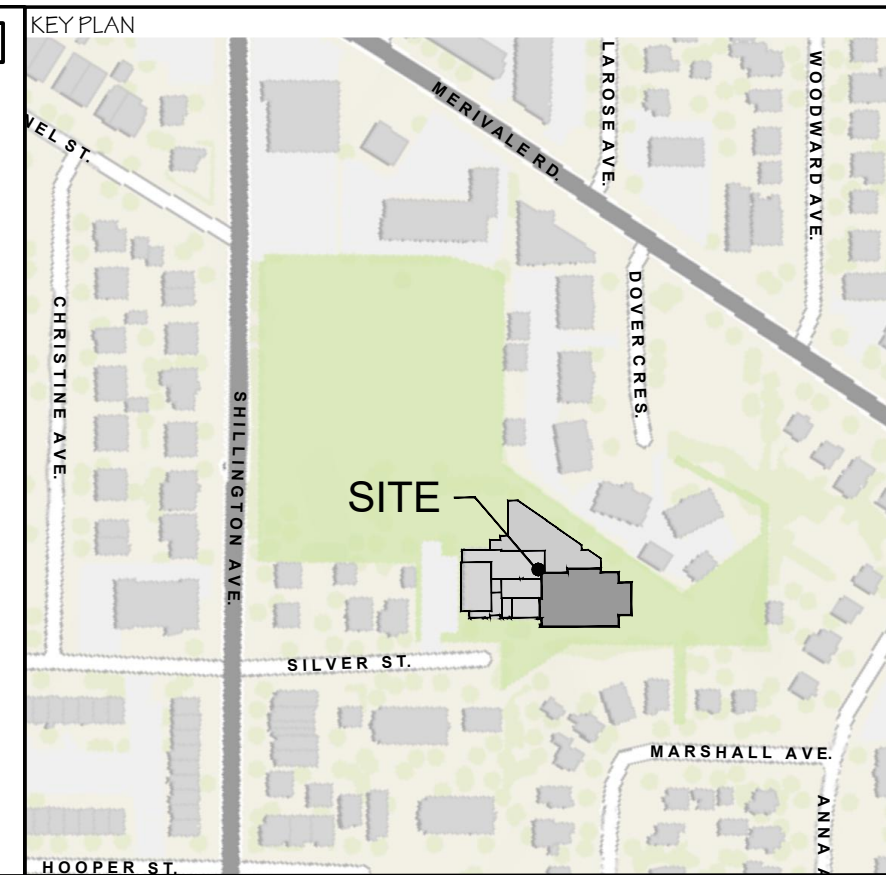


SITE LEGEND:

- TACTILE WARNING SURFACE INDICATOR
- NEW EXTERIOR LIGHT STANDARD; REFER TO ELEC. DWGS.
- DEPRESSED CURB
- EXISTING EXTERIOR LIGHT STANDARD
- EXISTING UTILITY POLE
- PROPERTY LINE
- SETBACK LINE
- SCUPPER
- TONED AREA INDICATES EXTENT OF EXISTING 6.0m WIDE FIRE DEPT. ACCESS ROUTE
- HATCH INDICATES EXTENT OF NEW ASPHALT PAVING

NOTES:

- REFER TO LANDSCAPE DRAWINGS FOR TREE AND PLANTING LOCATIONS, EXTENT OF 900 MULCH.
- REFER TO LANDSCAPE FOR PAVING STONES, PATTERNS & BELOW GRADE DETAILS.
- REFER TO LANDSCAPE DRAWINGS FOR TREE AND PLANTING LOCATIONS, TREE REMOVALS AND TREE PROTECTION.
- REFER TO CIVIL FOR EXTENT & DETAIL OF ASPHALT & CONCRETE.

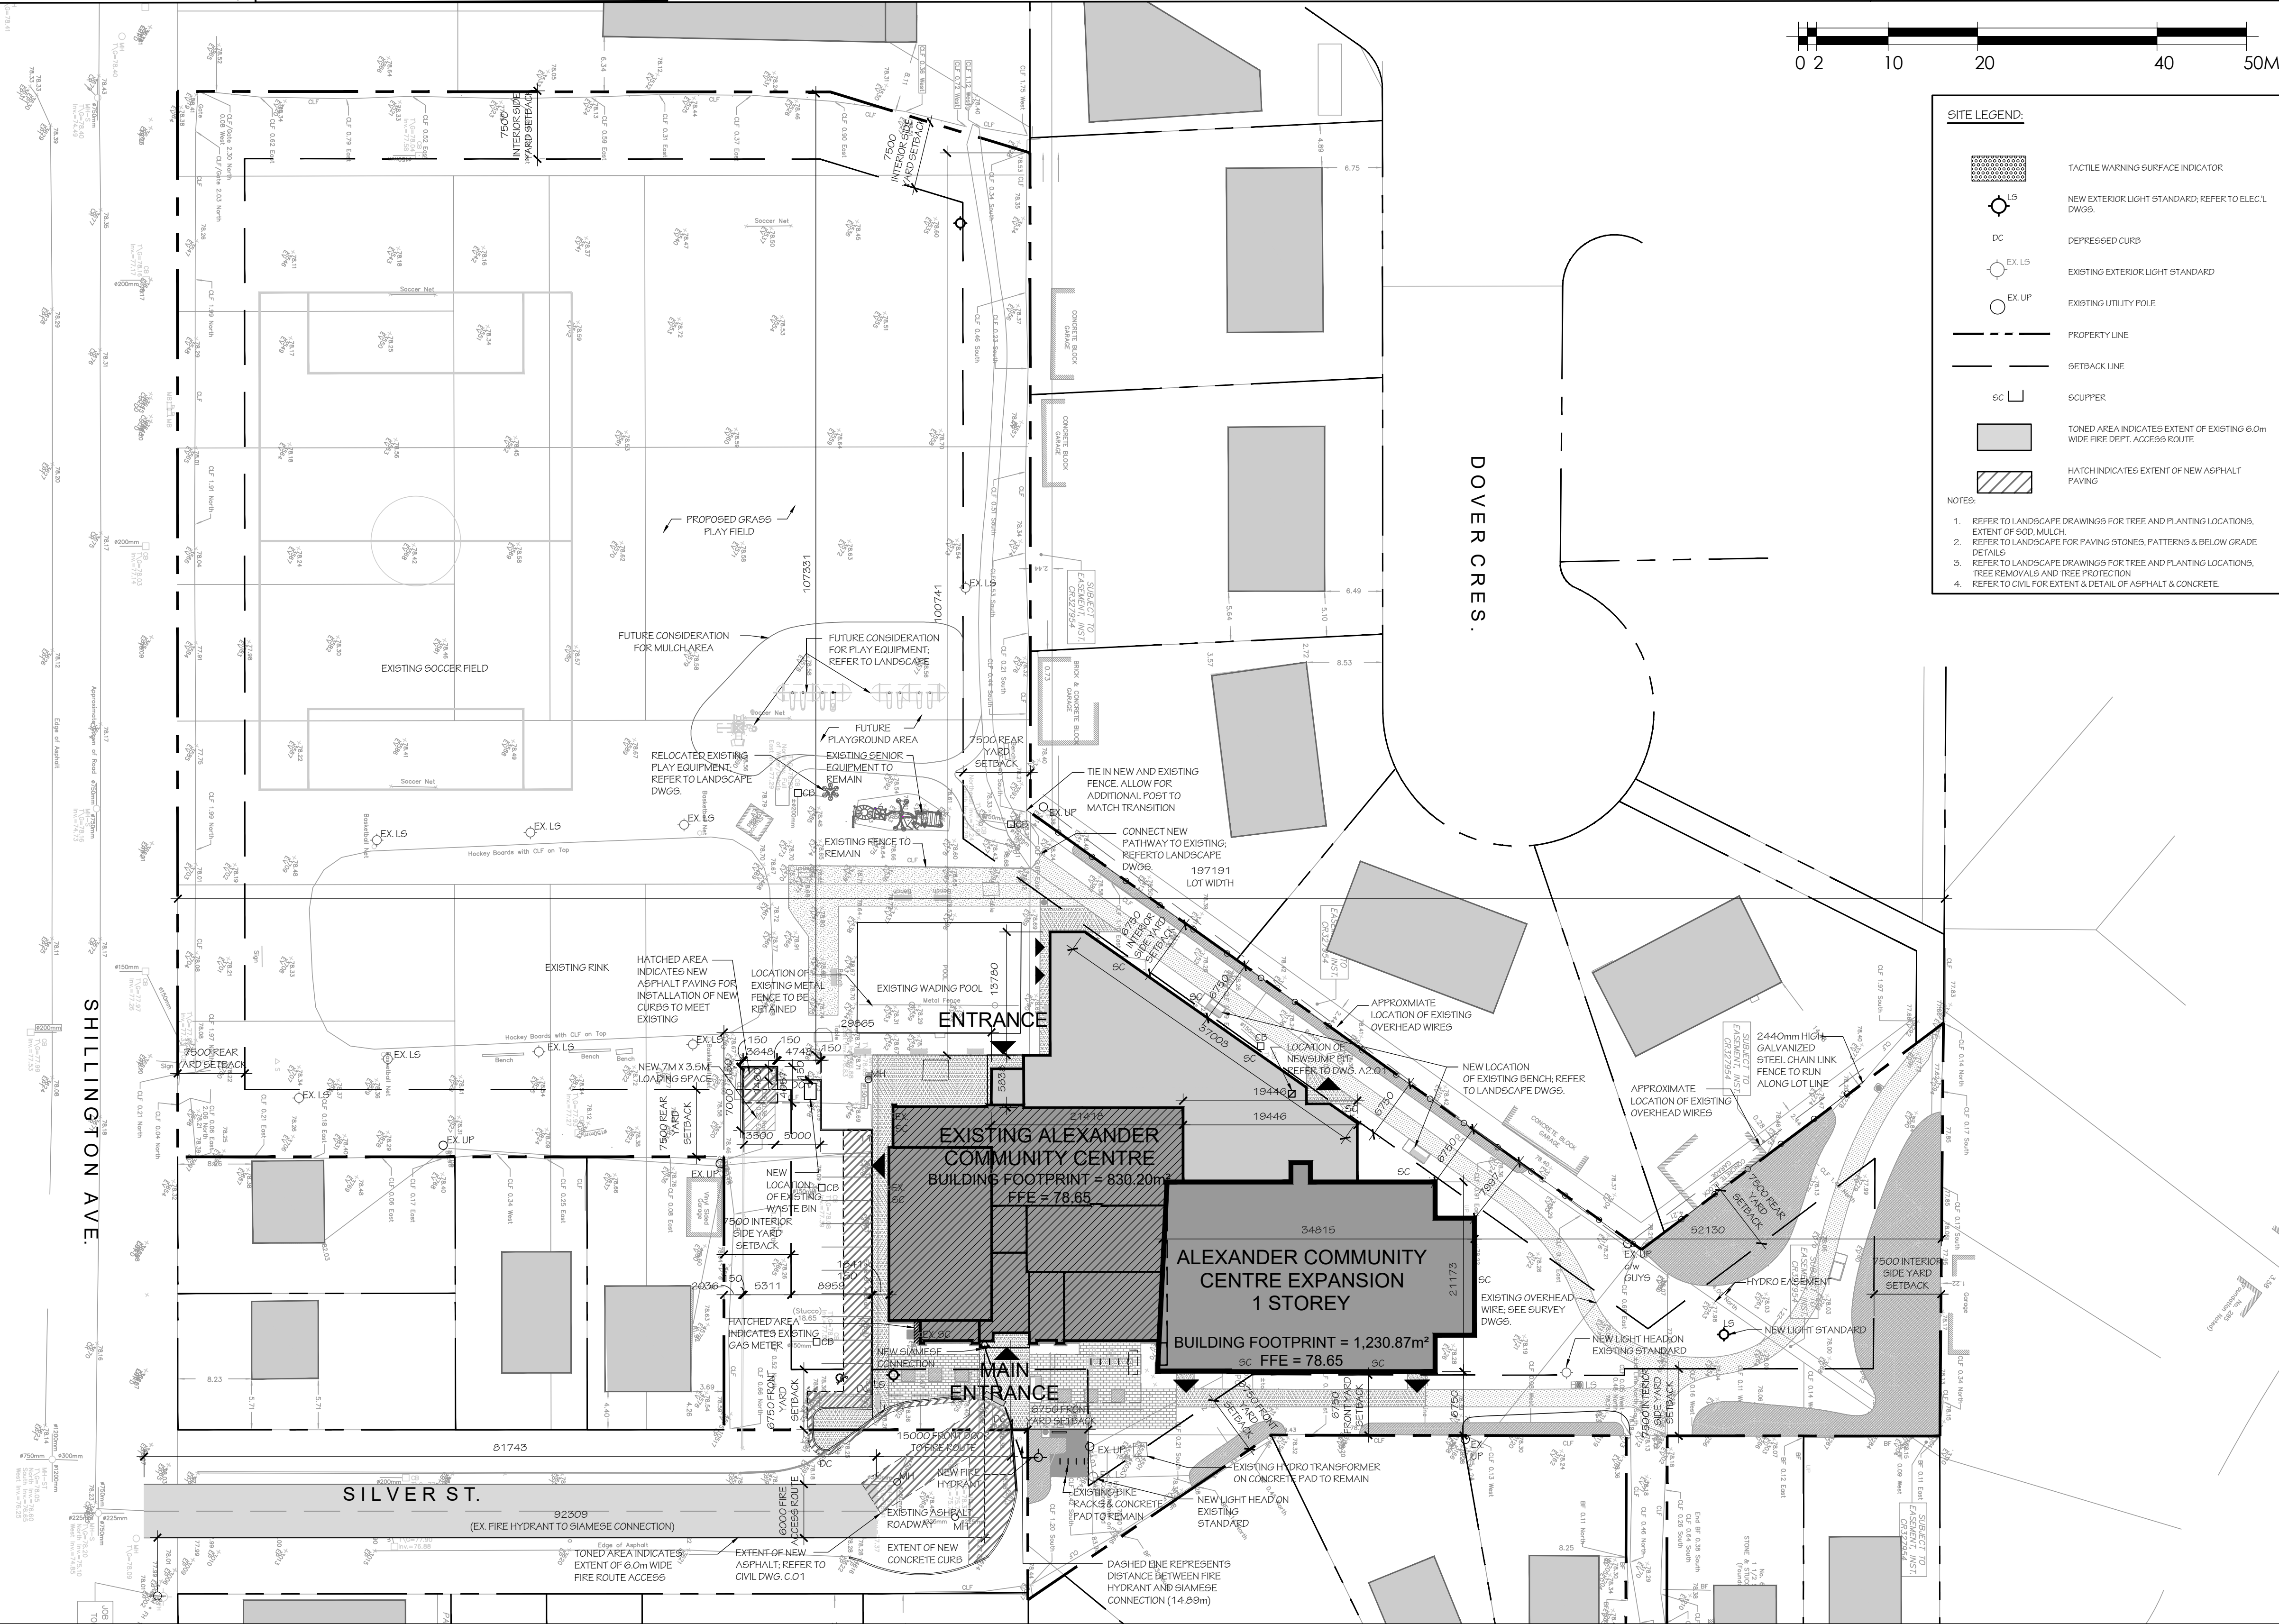

SERVICES D'INFRASTRUCTURE
DIRECTION DE CONCEPTION ET DE CONSTRUCTION
FOR / POUR
Client - Department
Infrastructure and Water Services Department
Design & Construction

Hobin Architecture Incorporated
63 Pamela Street
Ottawa, Ontario
Canada K1S 3K7
T: 613-238-7200
F: 613-235-2005
E: mail@hobinarc.com
hobinarc.com
HOBIN ARCHITECTURE

6			
5			
4			
3			
2	ISSUED FOR SITE PLAN CONTROL	26/04/14	MB
1	ISSUED FOR 33% SUBMISSION	26/03/22	MB
NUMBERS / NUMÉROS	MILESTONE / FAIT SAILLANT	DATE: (Y/M/D) (AN/D)	INITIALS / INITIALES

DESIGNED BY / CONCEPAR	CHECKED BY / VÉRIFI PAR
DRAWN BY / DÉSSINÉ PAR	SCALE / ÉCHELLE
MB	1:400

DETAIL NUMBER
1
DRAWING TITLE
SCALE
SHEET NUMBER

THIS DRAWING IS THE PROPERTY OF THE CITY OF OTTAWA AND ALL COPYRIGHT IS RESERVED. DIMENSIONS ON DRAWING ARE FOR ESTIMATING PURPOSES ONLY. IT IS THE RESPONSIBILITY OF EACH CONTRACTOR AND SUB-CONTRACTOR OR CONSULTANT TO CHECK AND VERIFY ALL DIMENSIONS AND CONDITIONS ON SITE. NOTIFY OWNER OF ANY ERRORS OR OMISSIONS PRIOR TO COMMENCING THE WORK. DO NOT SCALE THE DRAWINGS.

CE DESSIN CONSTITUE LA PROPRIÉTÉ DE LA VILLE D'OTTAWA ET TOUT DROIT D'AUTEUR EST RÉSERVÉ. LES DIMENSIONS UTILISÉES LE SONT À DES FINS D'ESTIMATION SEULEMENT. IL INCOMBE À CHAQUE ENTREPRENEUR, SOUS-CONTRACTANT OU CONSULTANT DE VÉRIFIER TOUTES LES DIMENSIONS ET LES CONDITIONS SUR LE CHANTIER. VEUILLEZ INFORMER LE PROPRIÉTAIRE DE TOUTE ERREUR OU OMISSION AVANT D'ENTAMER LES TRAVAUX. NE DRESSEZ PAS LES PLANS À L'ÉCHELLE.

ARCHITECT / ARCHITECTE
ONTARIO ASSOCIATION
ARCHITECT J. HOBIN
LICENCE 3049

CONSULTANT / EXPERT-CONSEIL

CONSULTANT / EXPERT-CONSEIL

PROJECT / LOCATION / PROJET / ENDROIT

ALEXANDER COMMUNITY CENTRE EXPANSION

950 Silver Street
OTTAWA, ONTARIO

DRAWING / DESSIN

OVERALL SITE PLAN


BUSINESS ENTITY / NUMÉRO DE L'ENTITÉ
BUILDING NUMBER / NUMÉRO DU BÂTIMENT

CITY PROJECT NO. / CONS. PROJECT NO. / NUMÉRO DE PROJET

CF001822

SHEET NO. / FEUILLE NO.

A1.01

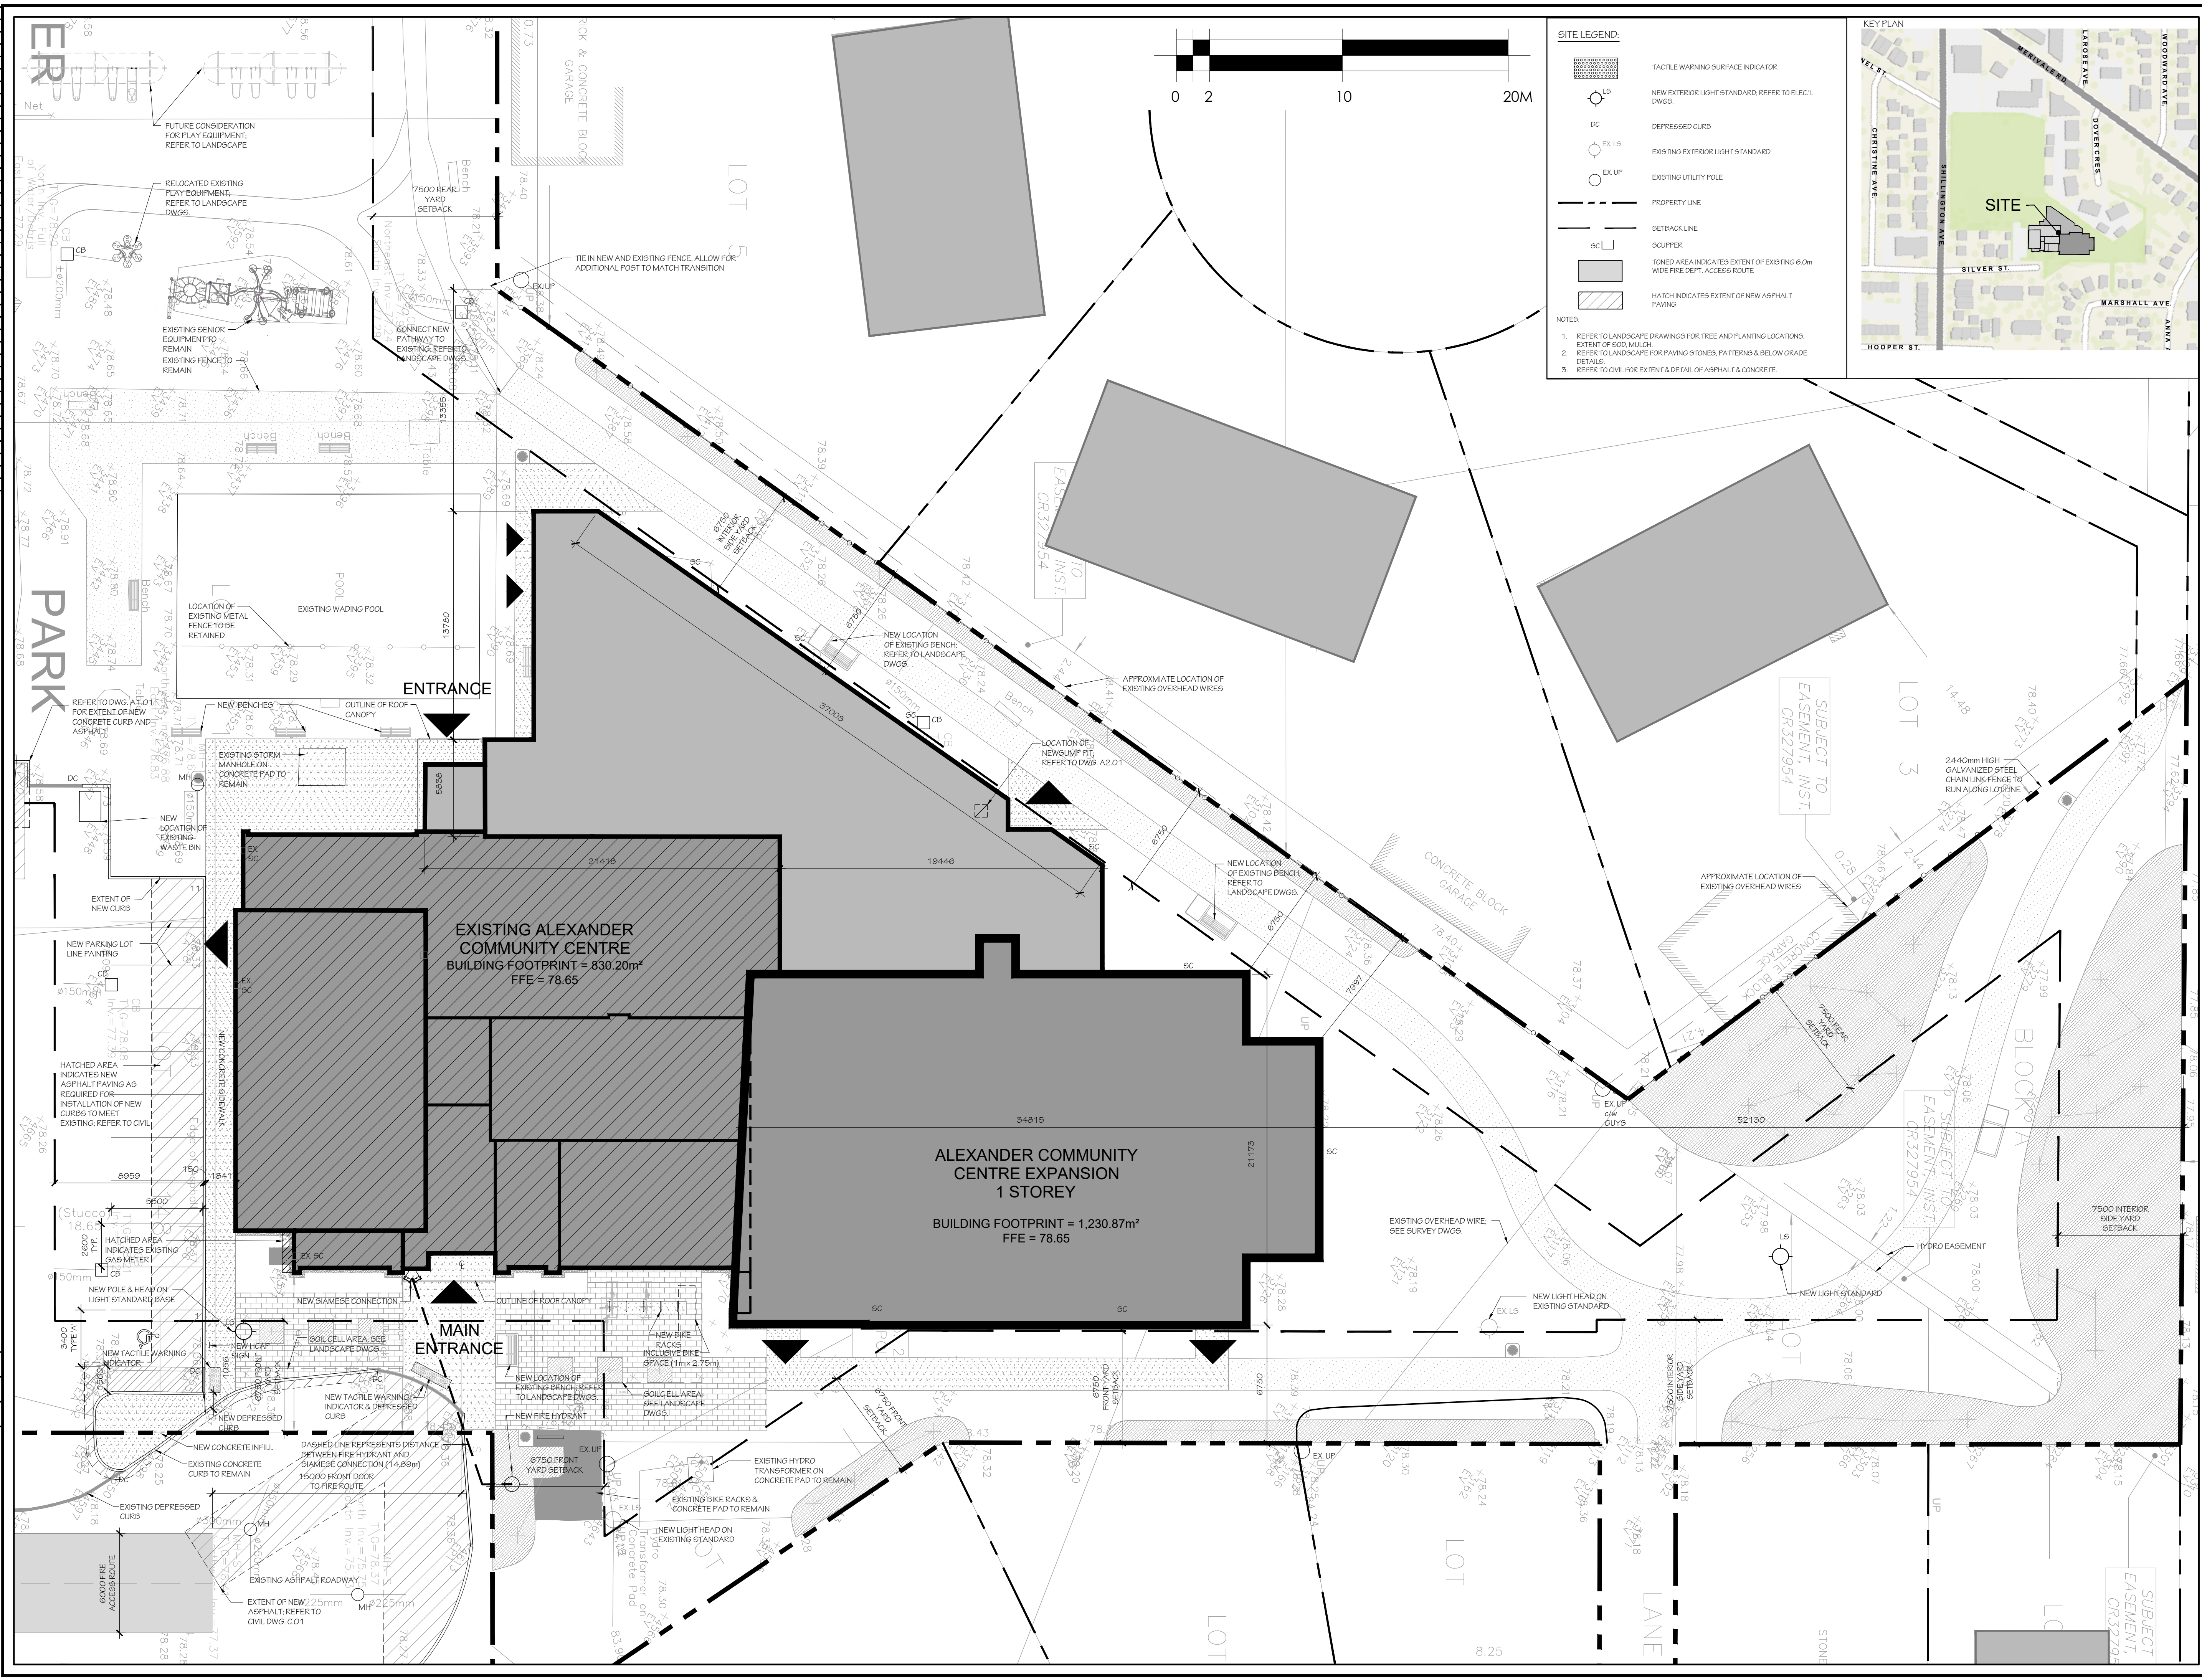

INFRASTRUCTURE SERVICES
DESIGN AND CONSTRUCTION

SERVICES D'INFRASTRUCTURE
DIRECTION DE CONCEPTION ET DE CONSTRUCTION

FOR / POUR
Client - Department
Infrastructure and Water Services Department
Design & Construction

Hobin Architecture Incorporated
63 Pamela Street
Ottawa, Ontario
Canada K1S 3K7
T: 613-238-7200
F: 613-235-2005
E: mail@hobinarc.com
hobinarc.com

NO.	REVISION	DATE	BY	CHKD
1	ISSUED FOR 33% SUBMISSION	26/03/22	MB	
2	ISSUED FOR SITE PLAN CONTROL	26/04/24	MB	

DESIGNED BY / CONCEVU PAR
MB

CHECKED BY / VÉRIFIÉ PAR

SCALE / ÉCHELLE
1:175

DETAIL NUMBER
1
A1.1

SCALE

SHEET NUMBER

THIS DRAWING IS THE PROPERTY OF THE CITY OF OTTAWA AND ALL COPYRIGHT IS RESERVED. DIMENSIONS ON DRAWING ARE FOR ESTIMATING PURPOSES ONLY. IT IS THE RESPONSIBILITY OF EACH CONTRACTOR AND SUB-CONTRACTOR OR CONSULTANT TO CHECK AND VERIFY ALL DIMENSIONS AND CONDITIONS ON SITE. NOTIFY OWNER OF ANY ERRORS OR OMISSIONS PRIOR TO COMMENCING THE WORK. DO NOT SCALE THE DRAWINGS.

CE DESSIN CONSTITUE LA PROPRIÉTÉ DE LA VILLE D'OTTAWA ET TOUT DROIT D'AUTEUR EST RÉSERVÉ. LES DIMENSIONS UTILISÉES LE SONT À DES FINS D'ESTIMATION SEULEMENT. IL INCOMBE À CHAQUE ENTREPRENEUR, SOUS-CONTRACTANT OU CONSULTANT DE VÉRIFIER TOUTES LES DIMENSIONS ET LES CONDITIONS SUR LE CHANTIER. VEUILLEZ INFORMER LE PROPRIÉTAIRE DE TOUTE ERREUR OU OMISSION AVANT D'ENTAMER LES TRAVAUX. NE DRESSEZ PAS LES PLANS À L'ÉCHELLE.

ARCHITECT / ARCHITECTE

ANTHONY J. HOBIN
LICENCE 3249

CONSULTANT / EXPERT-CONSEIL

CONSULTANT / EXPERT-CONSEIL

CONSULTANT / EXPERT-CONSEIL

PROJECT / LOCATION / PROJET / ENDROIT
ALEXANDER COMMUNITY CENTRE EXPANSION

950 Silver Street
OTTAWA, ONTARIO


DRAWING / DESSIN
SITE PLAN

BUSINESS ENTITY / NUMÉRO DE L'ENTITÉ
BUILDING NUMBER / NUMÉRO DU BÂTIMENT


SHEET NO. / FEUILLE NO.
A1.02

CITY PROJECT NO. / NO. DE PROJET
CONS. PROJECT NO. / NO. DE PROJET

CF001822

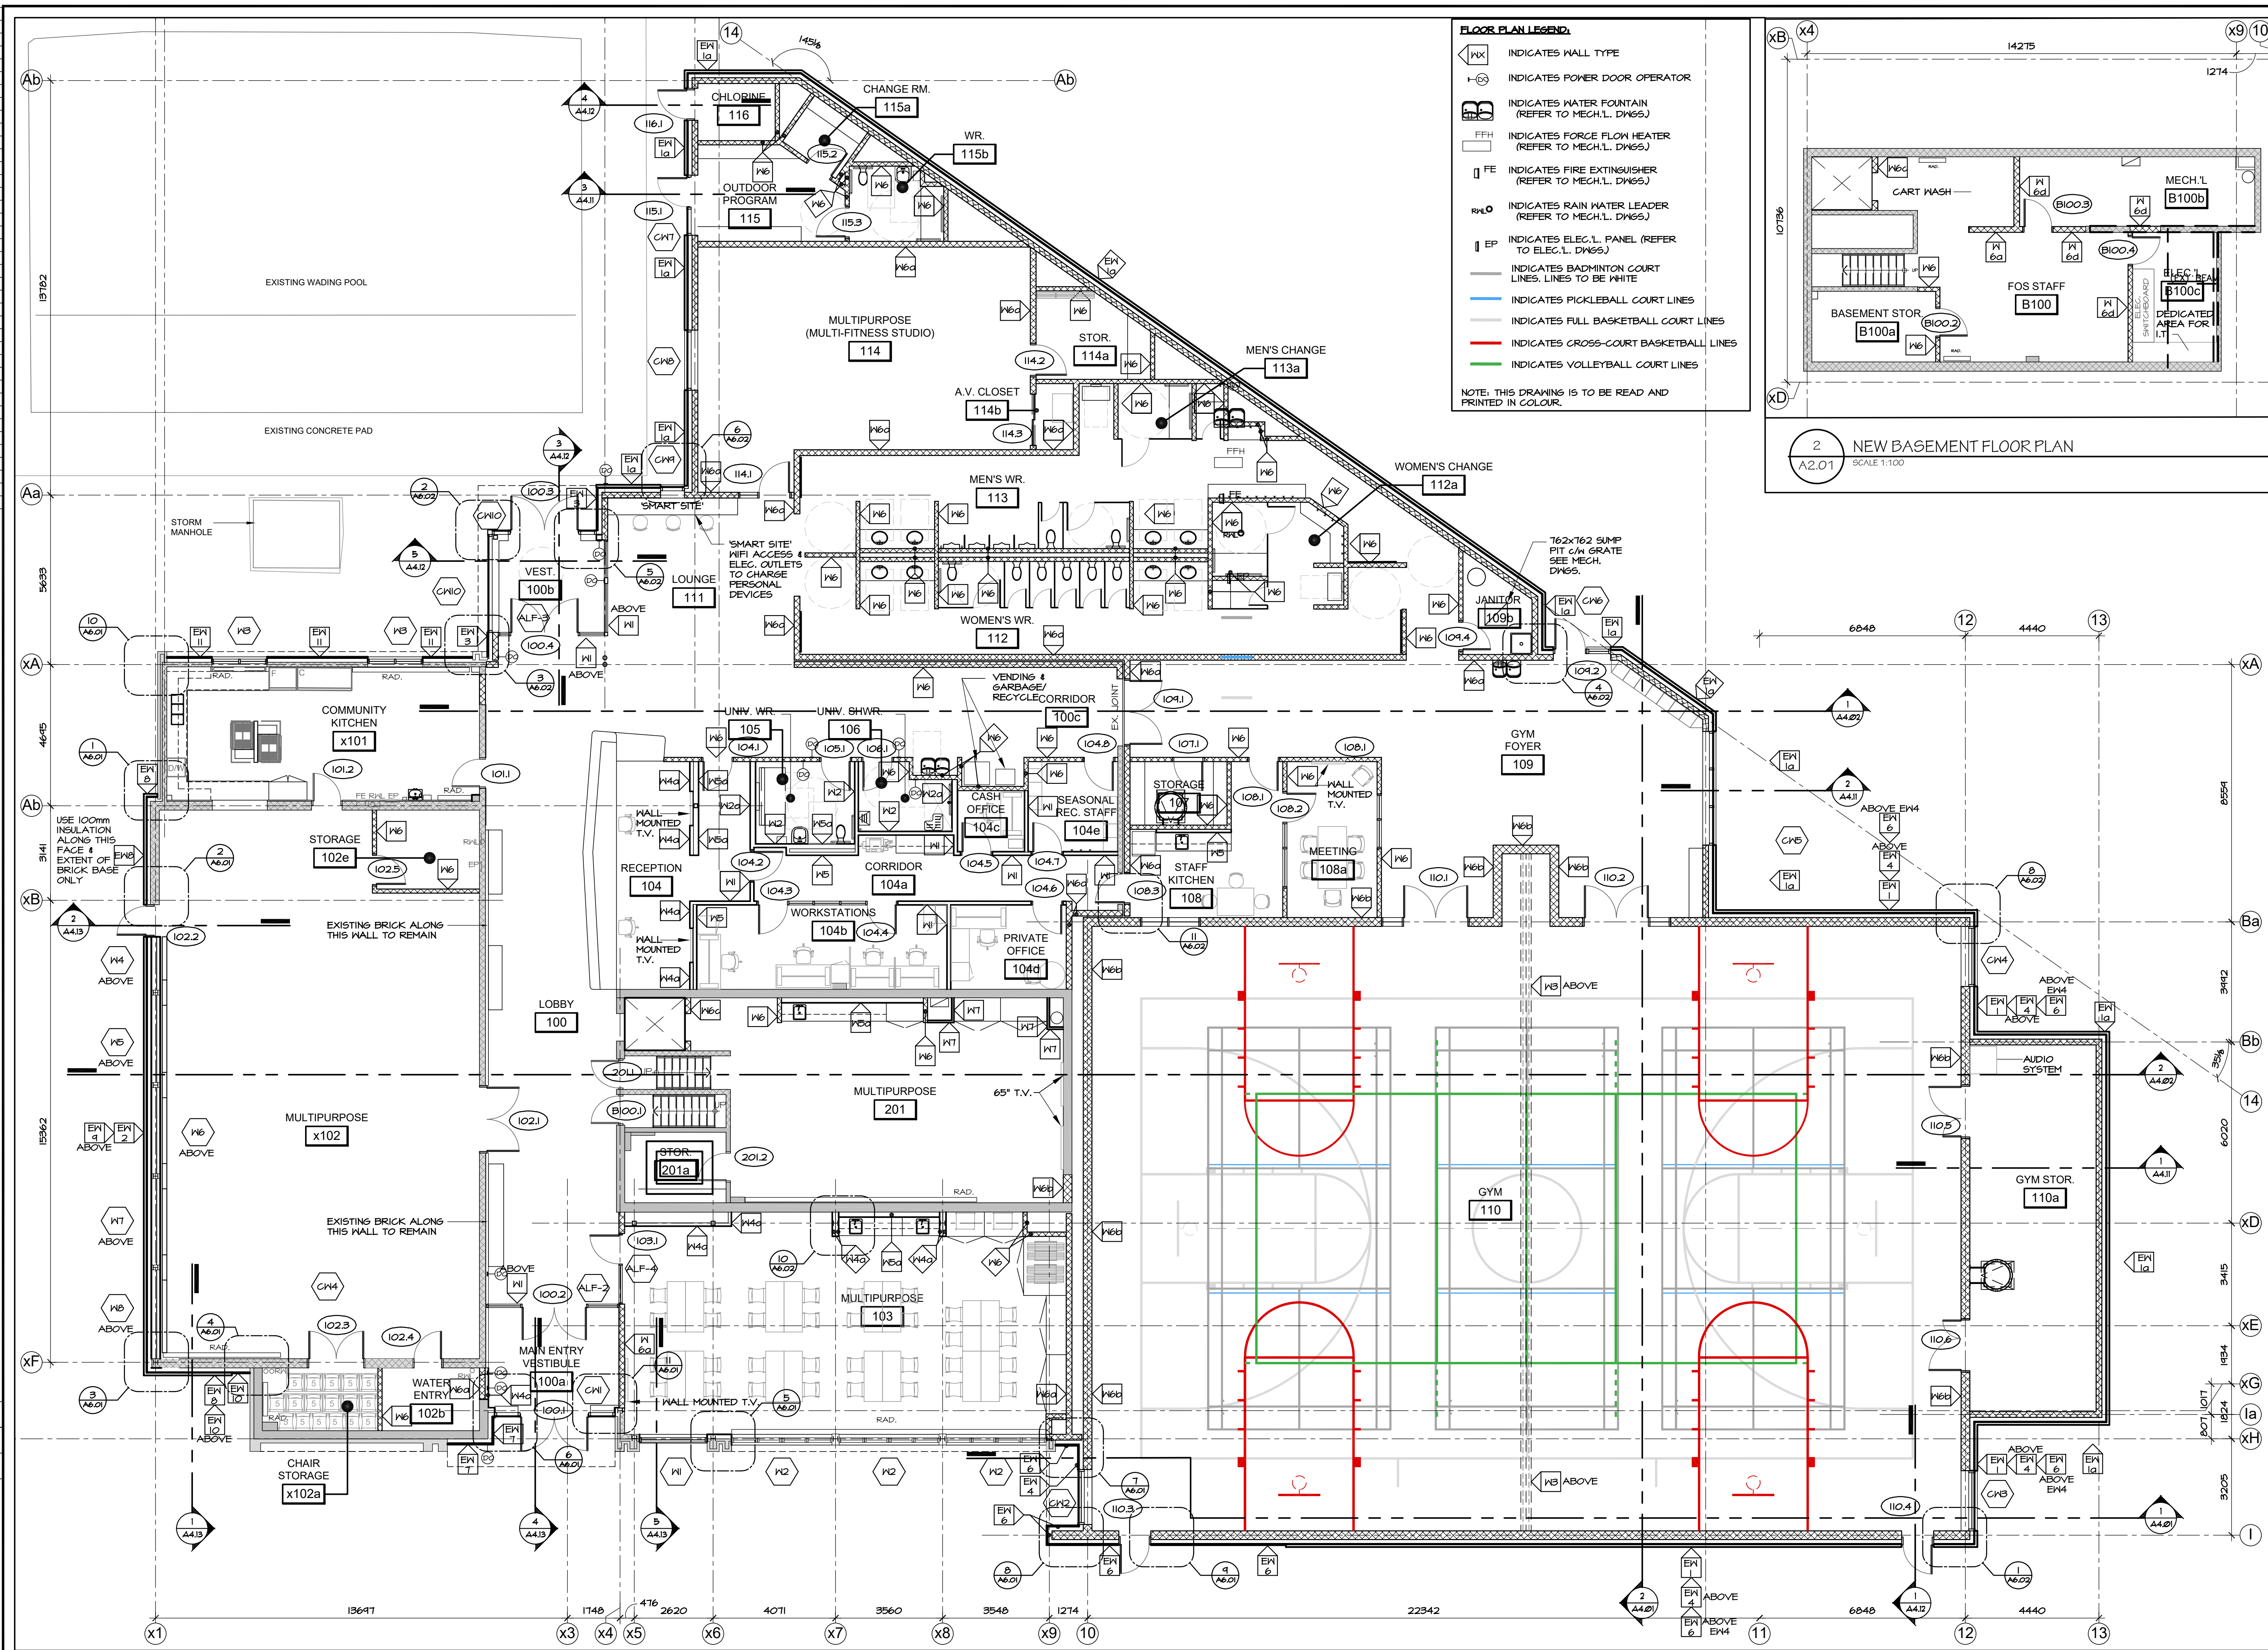

- FLOOR PLAN LEGEND:**
- WALL TYPE
 - POWER DOOR OPERATOR
 - WATER FOUNTAIN (REFER TO MECH. L. DWGS.)
 - FORCE FLOW HEATER (REFER TO MECH. L. DWGS.)
 - FIRE EXTINGUISHER (REFER TO MECH. L. DWGS.)
 - RAIN WATER LEADER (REFER TO MECH. L. DWGS.)
 - ELEC. L. PANEL (REFER TO ELEC. L. DWGS.)
 - BADMINTON COURT LINES (REFER TO ELEC. L. DWGS.)
 - CROSS-COURT BASKETBALL LINES
 - VOLLEYBALL COURT LINES
- NOTE: THIS DRAWING IS TO BE READ AND PRINTED IN COLOUR.

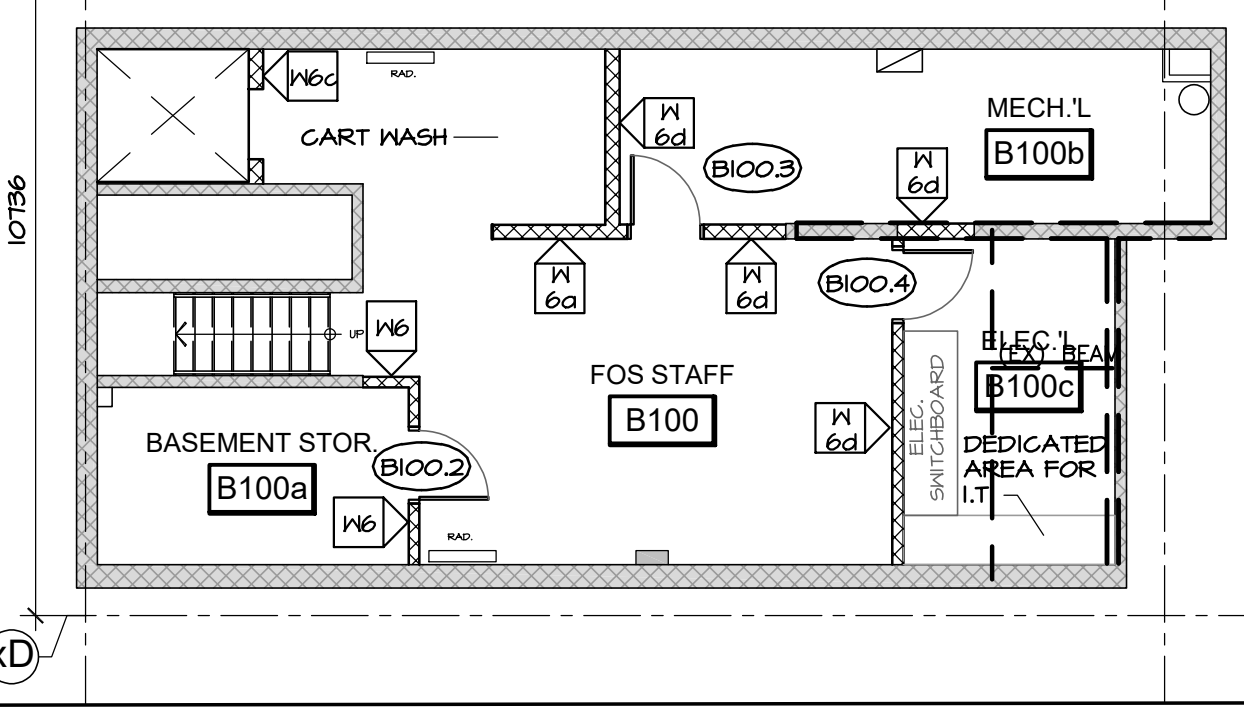

2 NEW BASEMENT FLOOR PLAN
A2.01 SCALE 1:100


INFRASTRUCTURE SERVICES
DESIGN AND CONSTRUCTION

SERVICES D'INFRASTRUCTURE
DIRECTION DE CONCEPTION ET DE CONSTRUCTION


FOR / POUR
Client - Department
Infrastructure and Water Services Department
Design & Construction

Hobin Architecture
Incorporated
63 Pamela Street
Ottawa, Ontario
Canada K1S 3K7
T: 613-238-7200
F: 613-235-2005
E: mail@hobinarc.com
hobinarc.com

6			
5			
4			
3	ISSUED FOR SITE PLAN CONTROL	26/04/14	
2	ISSUED TO HARDWARE CONSULTANT	26/04/01	
1	ISSUED FOR 33% SUBMISSION	26/03/02	
NUMBERS	DATE	SYMBOL	INITIALS
1	1/10/14	1/10/14	1/10/14
2	2/10/14	2/10/14	2/10/14
3	3/10/14	3/10/14	3/10/14
219	219/10/14	219/10/14	219/10/14
220	220/10/14	220/	

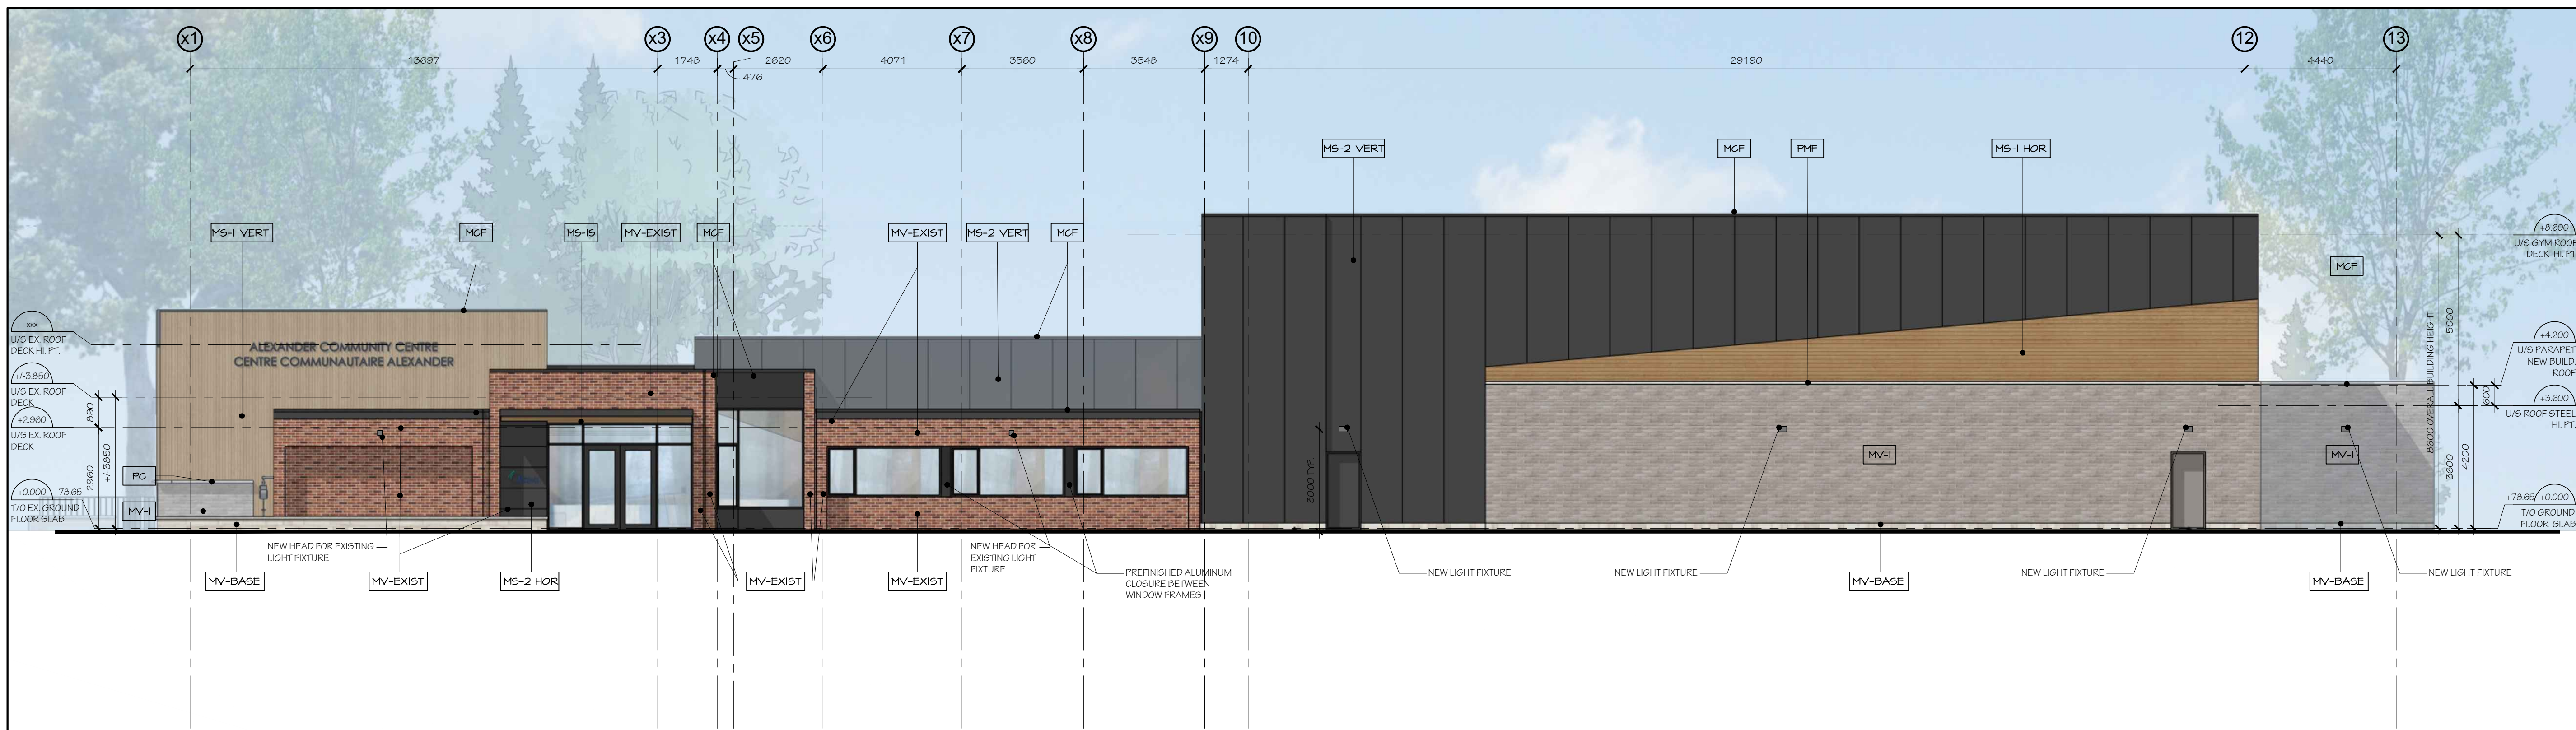

1 EAST ELEVATION
A3.01 1:100

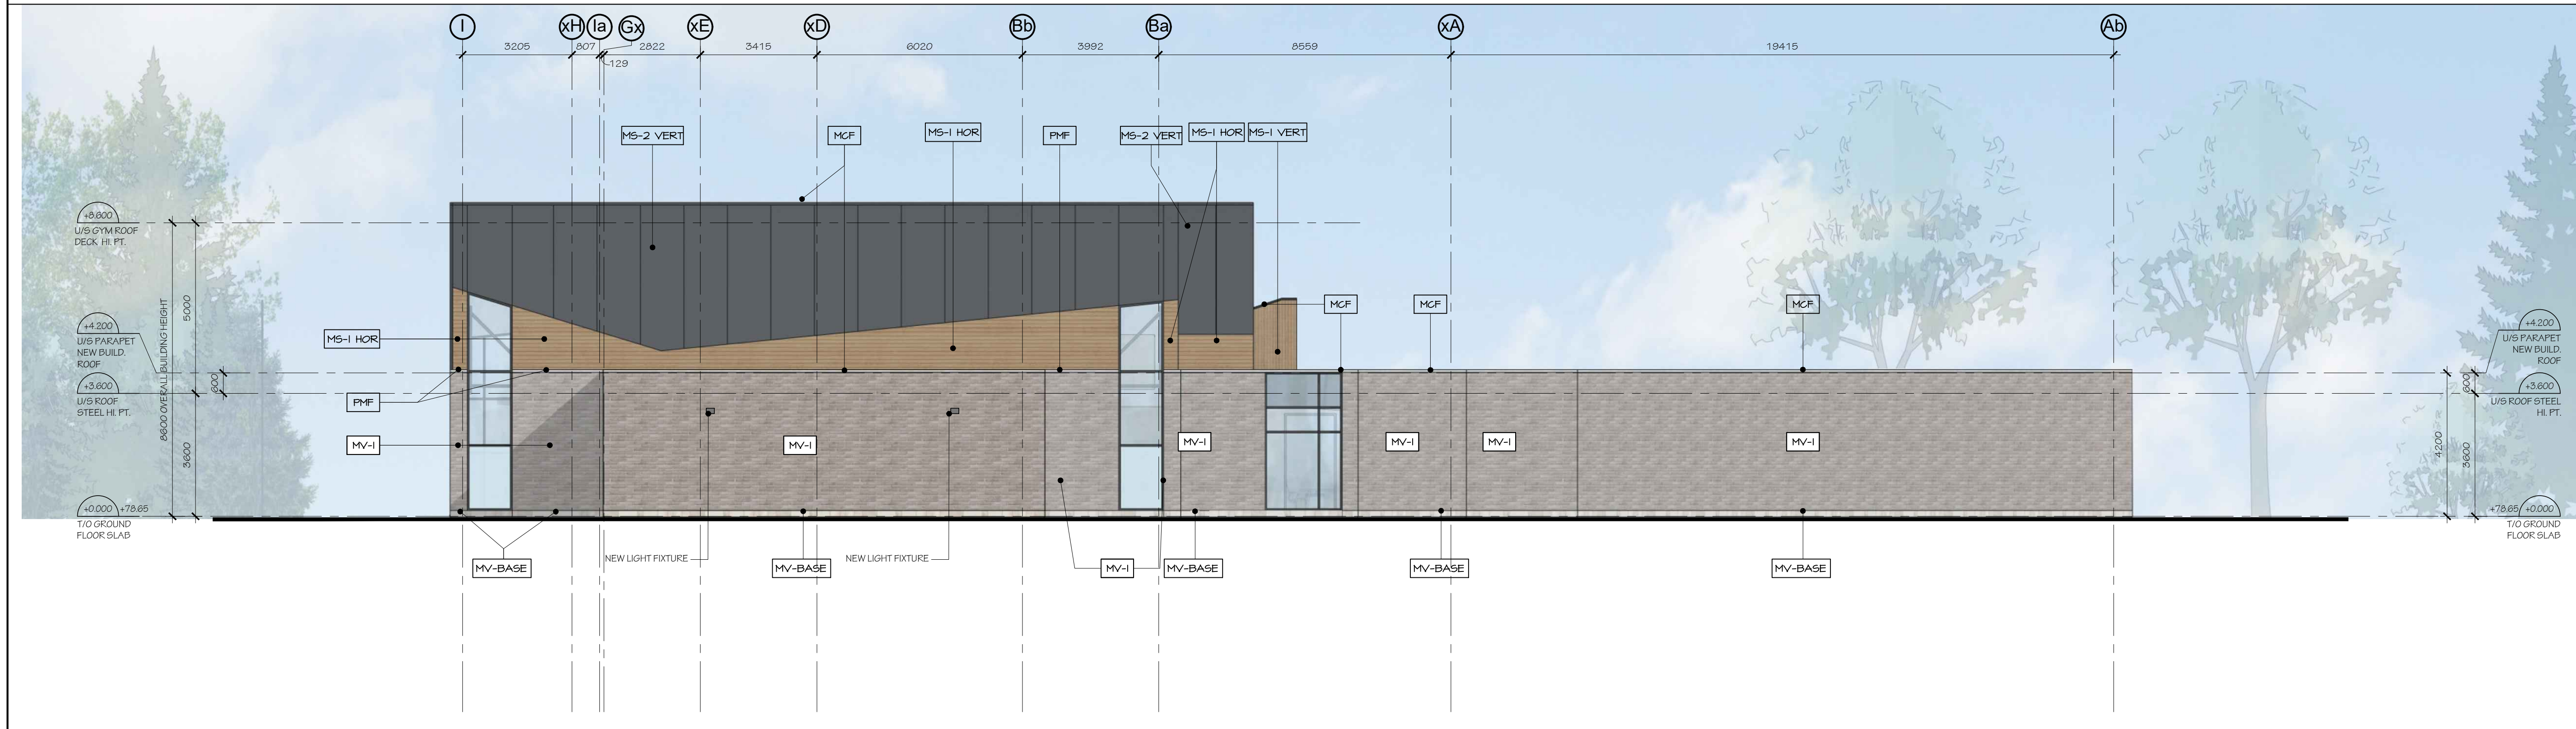

2 NORTH ELEVATION
A3.01 1:100

MATERIAL LEGEND :			
MV-1	CANADA BRICK - CREEKSIDE VELOUR, METRIC JUMBO: 90 x 290 x 90 mm	MS-2	300mm WIDE 22GA AD SERIES 300 METAL C/W TRIMS (VERT-VERTICAL INSTALLATION, HOR-HORIZONTAL INSTALLATION)
MV-EXIST	EXISTING BRICK	MS-EXIST	EXISTING METAL SIDING
MV-BASE	AT BASE OF BRICK AND SIDING WALLS INSTALL SINGLE ROW OF ADAIR LIMESTONE SEPIA FINISH - 580mm WIDE x 190mm HIGH x 90mm DEPTH	PC	PRECAST CONCRETE CAP
MS-1	LONGBOARD C/W TRIMS (VERT-VERTICAL INSTALLATION, HOR-HORIZONTAL INSTALLATION)	PMF	PREFINISHED METAL FLASHING BETWEEN BRICK AND SIDING
MS-1A	LONGBOARD WITH SLOPED SUB-GRT FRAMING (HOR-HORIZONTAL INSTALLATION)	MCF	METAL CAP FLASHING
MS-1S	LONGBOARD SOFFIT WITH VENT STRIPS	MCF-EXIST	EXISTING METAL CAP FLASHING
		SC	SCUPPER
		PS	PRESSED STEEL FRAME WITH INSULATED LOUVER - COLOUR AS SELECTED BY ARCHITECT
		W#	WINDOW/CURTAINWALL TYPE TAG - SEE WINDOW SCHEDULE
		100.1	DOOR TAG - SEE DOOR SCHEDULE
			EXTERIOR SCONCE/PACK LIGHT FIXTURE

INFRASTRUCTURE SERVICES
DESIGN AND CONSTRUCTION

SERVICES D'INFRASTRUCTURE
DIRECTION DE CONCEPTION ET DE CONSTRUCTION

FOR / POUR
Client - Department
Infrastructure and Water Services Department
Design & Construction

Hobin Architecture
Incorporated
63 Pamela Street
Ottawa, Ontario
Canada K1S 3K7
T: 613-238-7200
F: 613-235-2005
E: mail@hobinarc.com
hobinarc.com

6			
5			
4			
3			
2			
1	ISSUED FOR SITE PLAN CONTROL	26/04/14	MB
NUMBER / NUMERO	MILESTONE / FAIT SAILLANT	DATE / DATE	INITIALS / INITIALES
DESIGNED BY / CONCEPTEUR		CHECKED BY / VERIFIE PAR	
DRAWN BY / DESINNE PAR		SCALE / ECHELLE	
NB		1:100	

DETAIL NUMBER
A1.1
SCALE:
SHEET NUMBER

THIS DRAWING IS THE PROPERTY OF THE CITY OF OTTAWA AND ALL COPYRIGHT IS RESERVED. DIMENSIONS ON DRAWING ARE FOR ESTIMATING PURPOSES ONLY. IT IS THE RESPONSIBILITY OF EACH CONTRACTOR AND SUB-CONTRACTOR OR CONSULTANT TO CHECK AND VERIFY ALL DIMENSIONS AND CONDITIONS ON SITE. NOTIFY OWNER OF ANY ERRORS OR OMISSIONS PRIOR TO COMMENCING THE WORK. DO NOT SCALE THE DRAWINGS.

CE DESSIN CONSTITUE LA PROPRIÉTÉ DE LA VILLE D'OTTAWA ET TOUT DROIT D'AUTEUR EST RÉSERVÉ. LES DIMENSIONS UTILISÉES LE SONT À DES FINS D'ESTIMATION SEULEMENT. IL INCOMBE À CHAQUE ENTREPRENEUR, SOUS-CONTRACTANT OU CONSULTANT DE VÉRIFIER TOUTES LES DIMENSIONS ET LES CONDITIONS SUR LE CHANTIER. VEUILLEZ INFORMER LE PROPRIÉTAIRE DE TOUTE ERREUR OU OMISSION AVANT D'ENTAMER LES TRAVAUX. NE DRESSEZ PAS LES PLANS À L'ÉCHELLE.

ARCHITECT / ARCHITECTE KAREN J. HOBIN LICENCE 3049	CONSULTANT / EXPERT-CONSEIL
CONSULTANT / EXPERT-CONSEIL	CONSULTANT / EXPERT-CONSEIL

PROJECT / LOCATION / PROJET / ENDROIT
ALEXANDER COMMUNITY CENTRE EXPANSION

950 Silver Street
OTTAWA, ONTARIO


DRAWING / DESSIN
EAST & NORTH EXTERIOR ELVATIONS - NEW WORK

BUSINESS ENTITY / NUMÉRO DE L'ENTITÉ
BUILDING NUMBER / NUMÉRO DU BÂTIMENT


CITY PROJECT NO. / NUMÉRO DE PROJET
CF001822

CONS. PROJECT NO. / NUMÉRO DE PROJET

SHEET NO. / FEUILLE NO.
A3.01

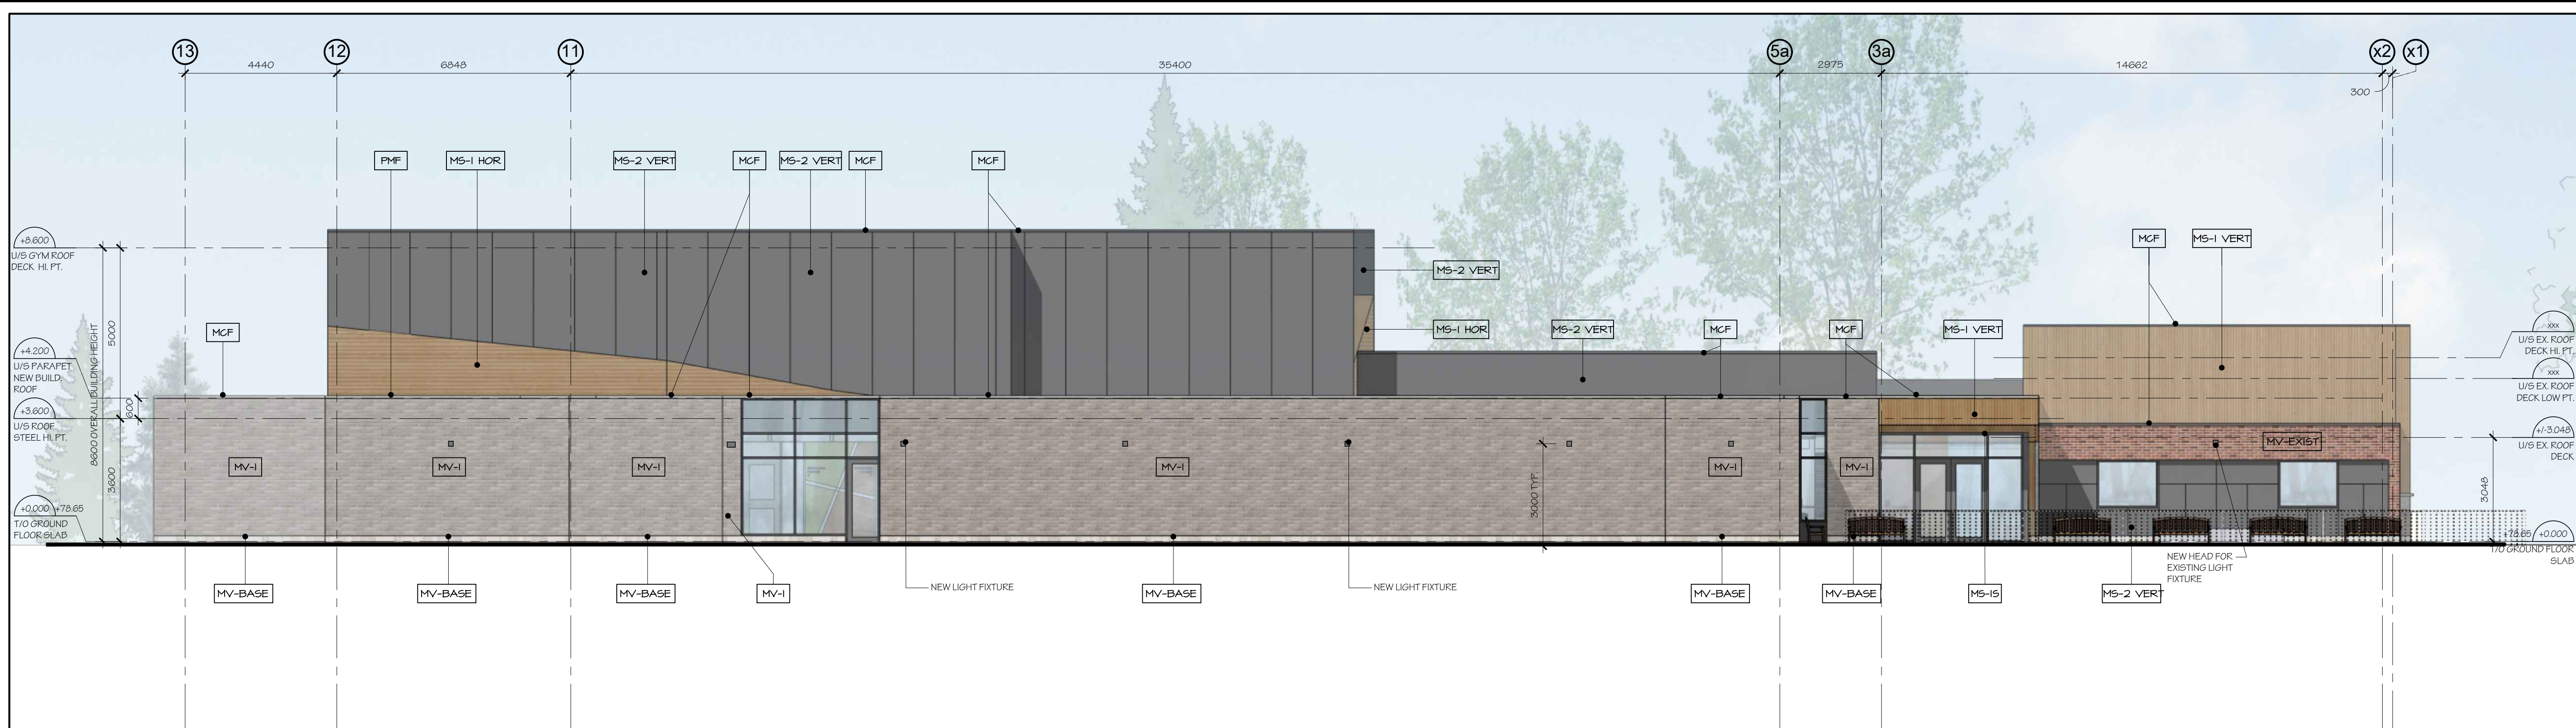

1 WEST ELEVATION
A3.02 1:100

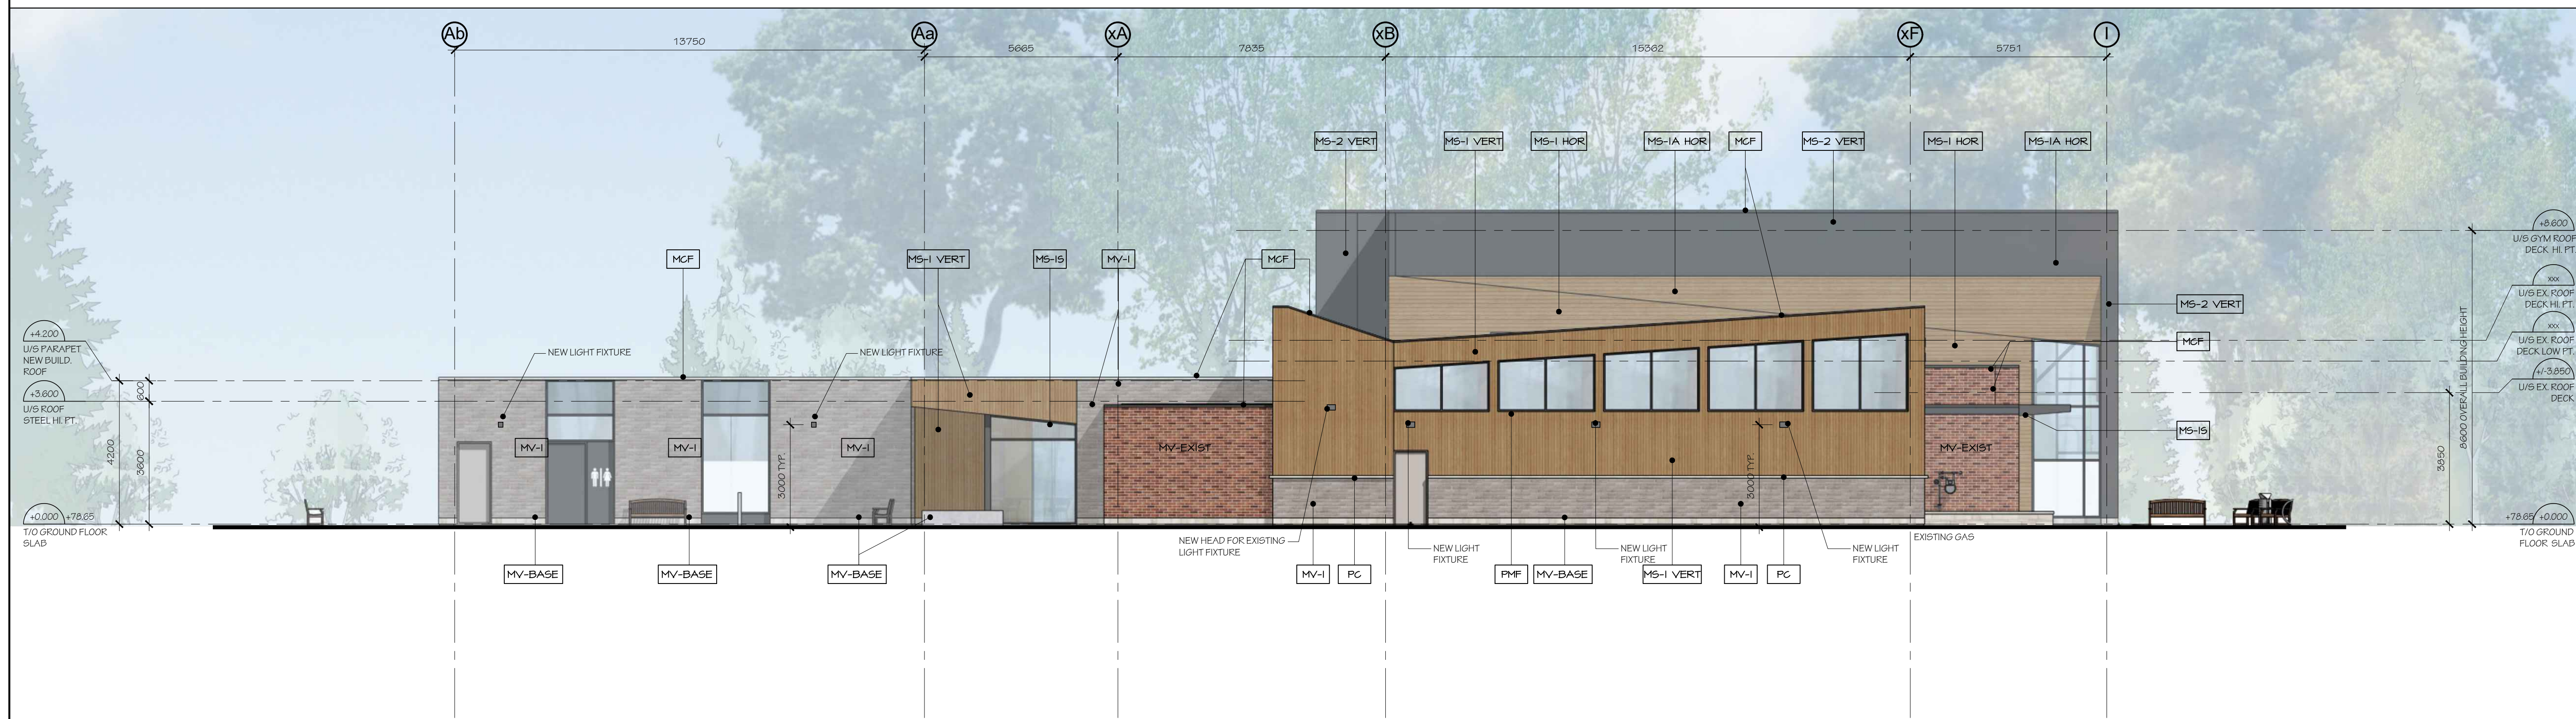

2 SOUTH ELEVATION
A3.02 1:100

MATERIAL LEGEND			
MV-I	CANADA BRICK - CREEKSIDE VELOUR, METRIC JUMBO: 90 x 290 x 90mm	MS-2	300mm WIDE 22GA AD SERIES 300 METAL C/W TRIMS (VERT-VERTICAL INSTALLATION, HOR-HORIZONTAL INSTALLATION)
MV-EXIST	EXISTING BRICK	MS-EXIST	EXISTING METAL SIDING
MV-BASE	AT BASE OF BRICK AND SIDING WALLS INSTALL SINGLE ROW OF ADAIR LIMESTONE GEFPA FINISH - 590mm WIDE x 190mm HIGH x 90mm DEPTH	PC	PRECAST CONCRETE CAP
MS-I	LONGBOARD C/W TRIMS (VERT-VERTICAL INSTALLATION, HOR-HORIZONTAL INSTALLATION)	PMF	PREFINISHED METAL FLASHING BETWEEN BRICK AND SIDING
MS-1A	LONGBOARD WITH SLOPED SUB-GIRT FRAMING (HOR-HORIZONTAL INSTALLATION)	MCF	METAL CAP FLASHING
MS-1S	LONGBOARD SOFFIT WITH VENT STRIPS	MCF-EXIST	EXISTING METAL CAP FLASHING
		SC	SCUPPER
		W#	PRESSED STEEL FRAME WITH INSULATED LOUVER - COLOUR AS SELECTED BY ARCHITECT
		100.1	WINDOW/CURTAINWALL TYPE TAG - SEE WINDOW SCHEDULE
		■	DOOR TAG - SEE DOOR SCHEDULE
			EXTERIOR SCONCE/PACK LIGHT FIXTURE

6			
5			
4			
3			
2			
1	ISSUED FOR SITE PLAN CONTROL	28/04/14	MB
NUMBER	MILESTONE / FAIT SAILLANT	DATE (Y/M/D)	INITIALS
DESIGNED BY / CONCEPTEUR		CHECKED BY / VÉRIFIÉ PAR	

DRAWN BY / DÉSSINÉ PAR	SCALE / ÉCHELLE
NB	1:100

DETAIL NUMBER	DRAWING TITLE	
1	A1.1	
SHEET NUMBER	SCALE	

THIS DRAWING IS THE PROPERTY OF THE CITY OF OTTAWA AND ALL COPYRIGHT IS RESERVED. DIMENSIONS ON DRAWING ARE FOR ESTIMATING PURPOSES ONLY. IT IS THE RESPONSIBILITY OF EACH CONTRACTOR AND SUB-CONTRACTOR OR CONSULTANT TO CHECK AND VERIFY ALL DIMENSIONS AND CONDITIONS ON SITE. NOTIFY OWNER OF ANY ERRORS OR OMISSIONS PRIOR TO COMMENCING THE WORK. DO NOT SCALE THE DRAWINGS.

CE DESSIN CONSTITUE LA PROPRIÉTÉ DE LA VILLE D'OTTAWA ET TOUT DROIT D'AUTEUR EST RÉSERVÉ. LES DIMENSIONS UTILISÉES LE SONT À DES FINS DESTINATION SEULEMENT. IL INCOMBE À CHAQUE ENTREPRENEUR, SOUS-CONTRACTANT OU CONSULTANT DE VÉRIFIER TOUTES LES DIMENSIONS ET LES CONDITIONS SUR LE CHANTIER. VEUILLEZ INFORMER LE PROPRIÉTAIRE DE TOUTE ERREUR OU OMISSION AVANT D'ENTAMER LES TRAVAUX. NE DRESSEZ PAS LES PLANS À L'ÉCHELLE.

ARCHITECT / ARCHITECTE ONTARIO ASSOCIATION ARCHITECT J. HOBIN LICENCE 3049	CONSULTANT / EXPERT-CONSEIL
---	-----------------------------

CONSULTANT / EXPERT-CONSEIL	CONSULTANT / EXPERT-CONSEIL
-----------------------------	-----------------------------

PROJECT / LOCATION / PROJET / ENDROIT
ALEXANDER COMMUNITY CENTRE EXPANSION

950 Silver Street
OTTAWA, ONTARIO

DRAWING / DESSIN
WEST & SOUTH EXTERIOR ELEVATIONS - NEW WORK

BUSINESS ENTITY / NUMÉRO DE L'ENTITÉ BUILDING NUMBER / NUMÉRO DU BÂTIMENT	SHEET NO. / FEUILLE No.
CITY PROJECT NO. / NUMÉRO DE PROJET	CONS. PROJECT NO. / NUMÉRO DE PROJET
CF001822	A3.02