


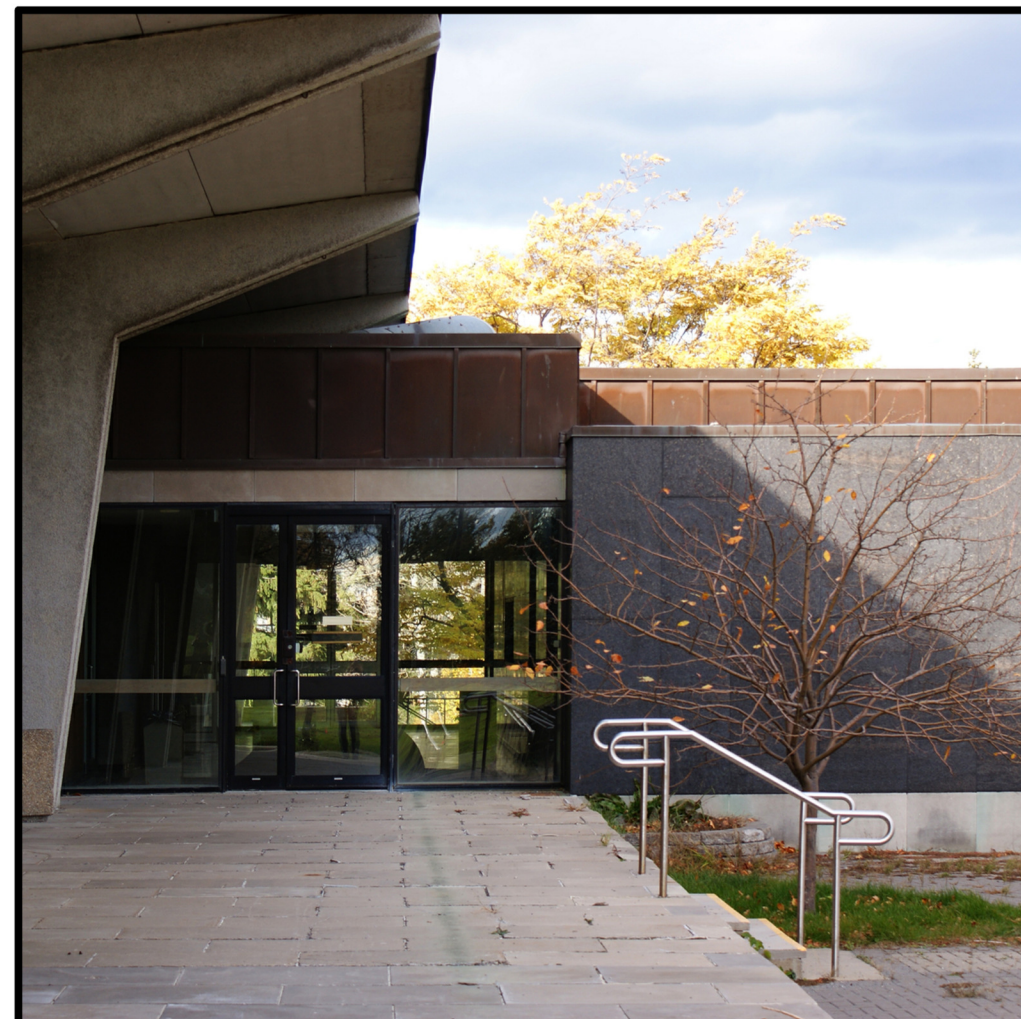

FADE FACADE




WEST ANNEX: SIR JOHN CARLING BLDG, ON



PORCELAIN PANELS



ROLEX TOWER; EXTERIOR FACADE

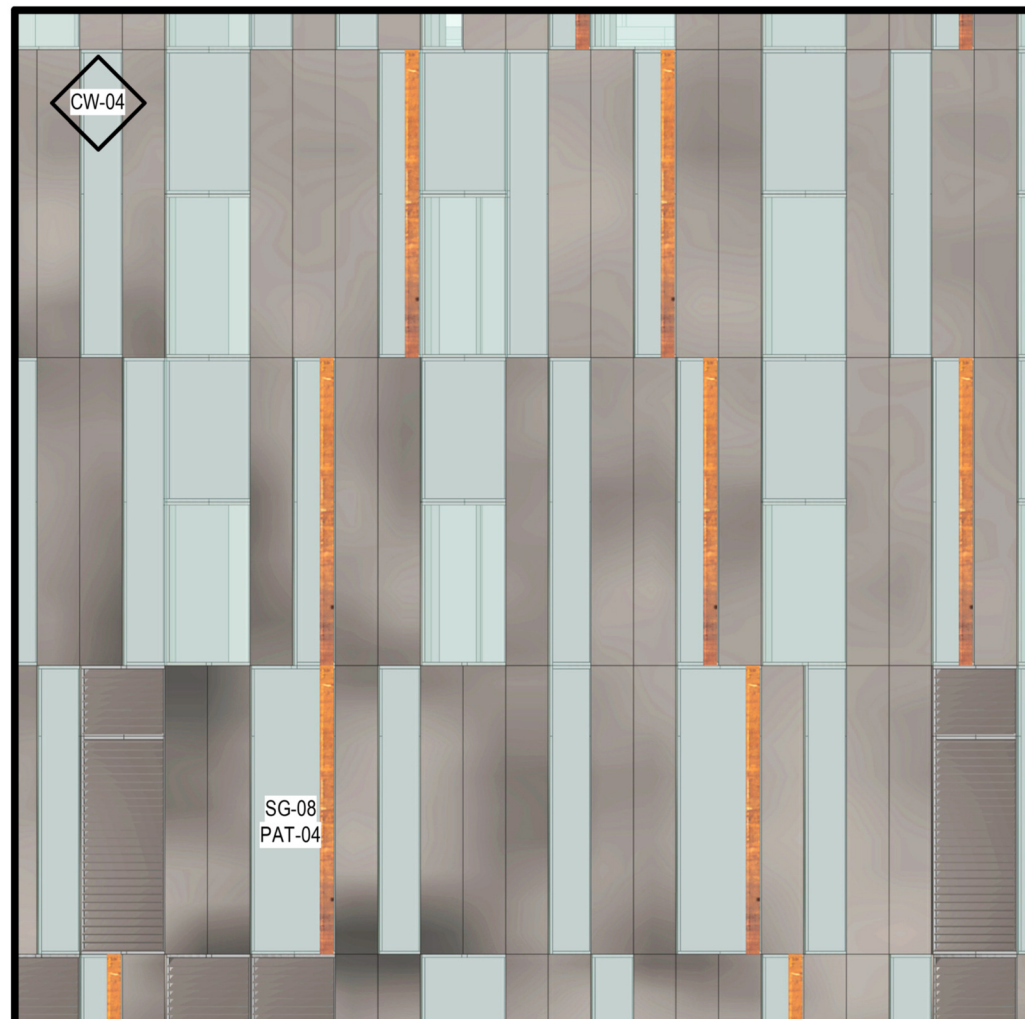


SPANDREL, VISION GLASS, PORCELAIN PANELS AND LOUVRES



ESKENAZI HOSPITAL, IN




ADVOCATE CHRIST MEDICAL CENTRE, IL

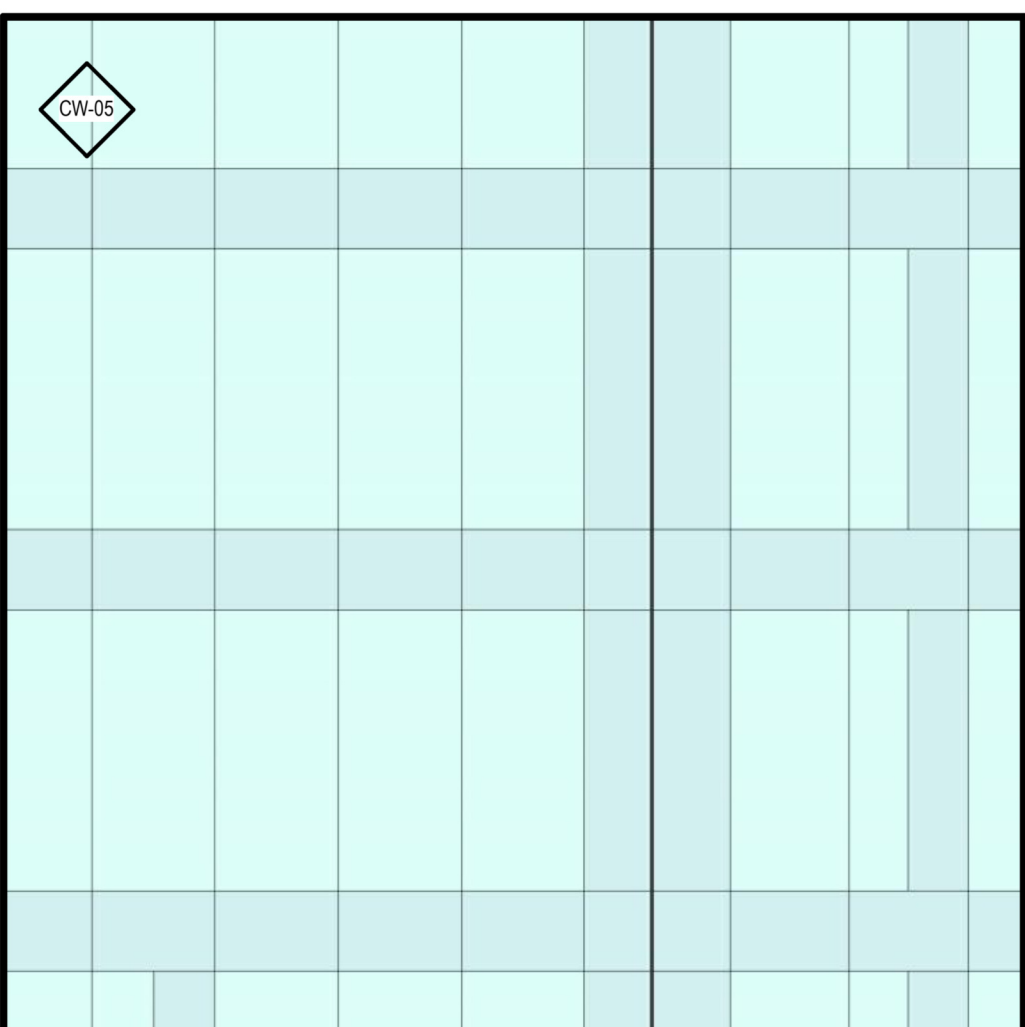

WALL TYPE - CW-05 "HINGE"



MECHANICAL LOUVRES

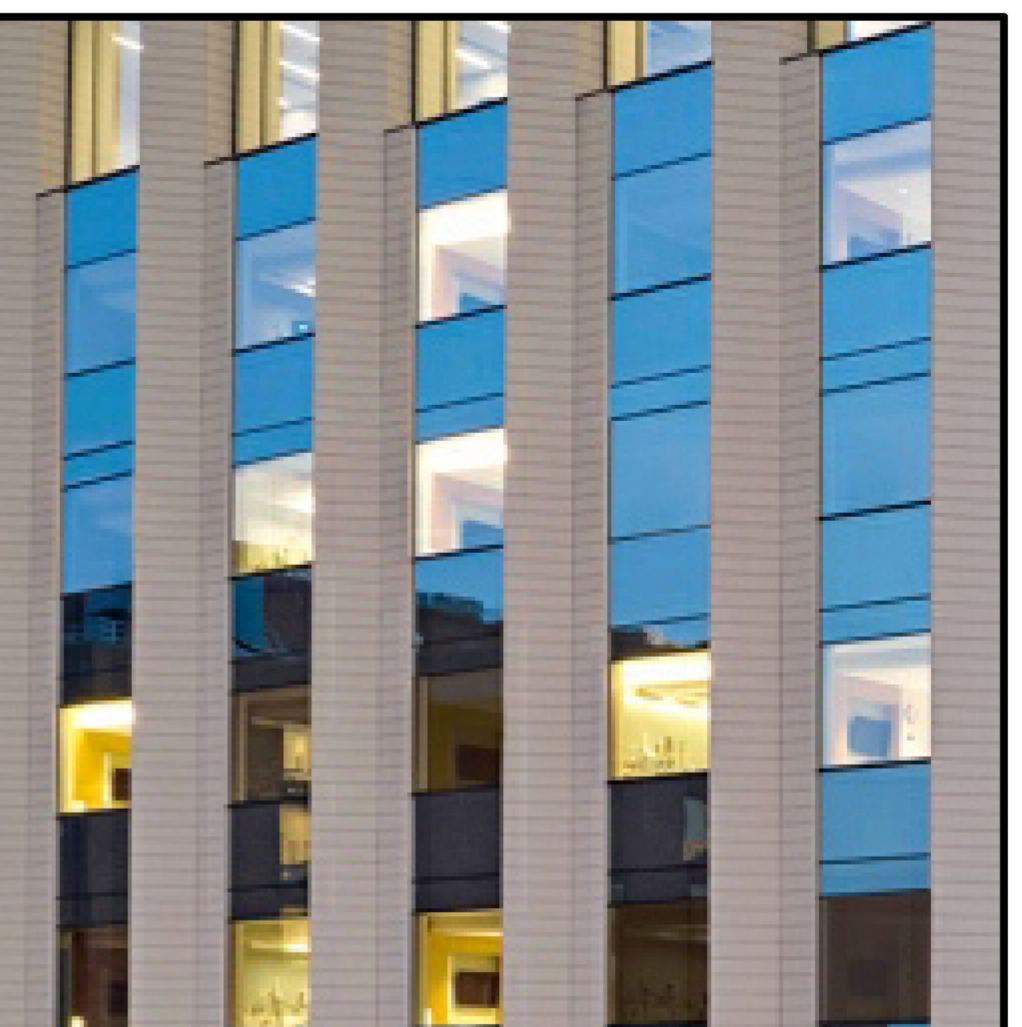


ELECTROCHROMIC GLAZING (ECG)



END FACADE




WEST ANNEX: SIR JOHN CARLING BLDG, ON

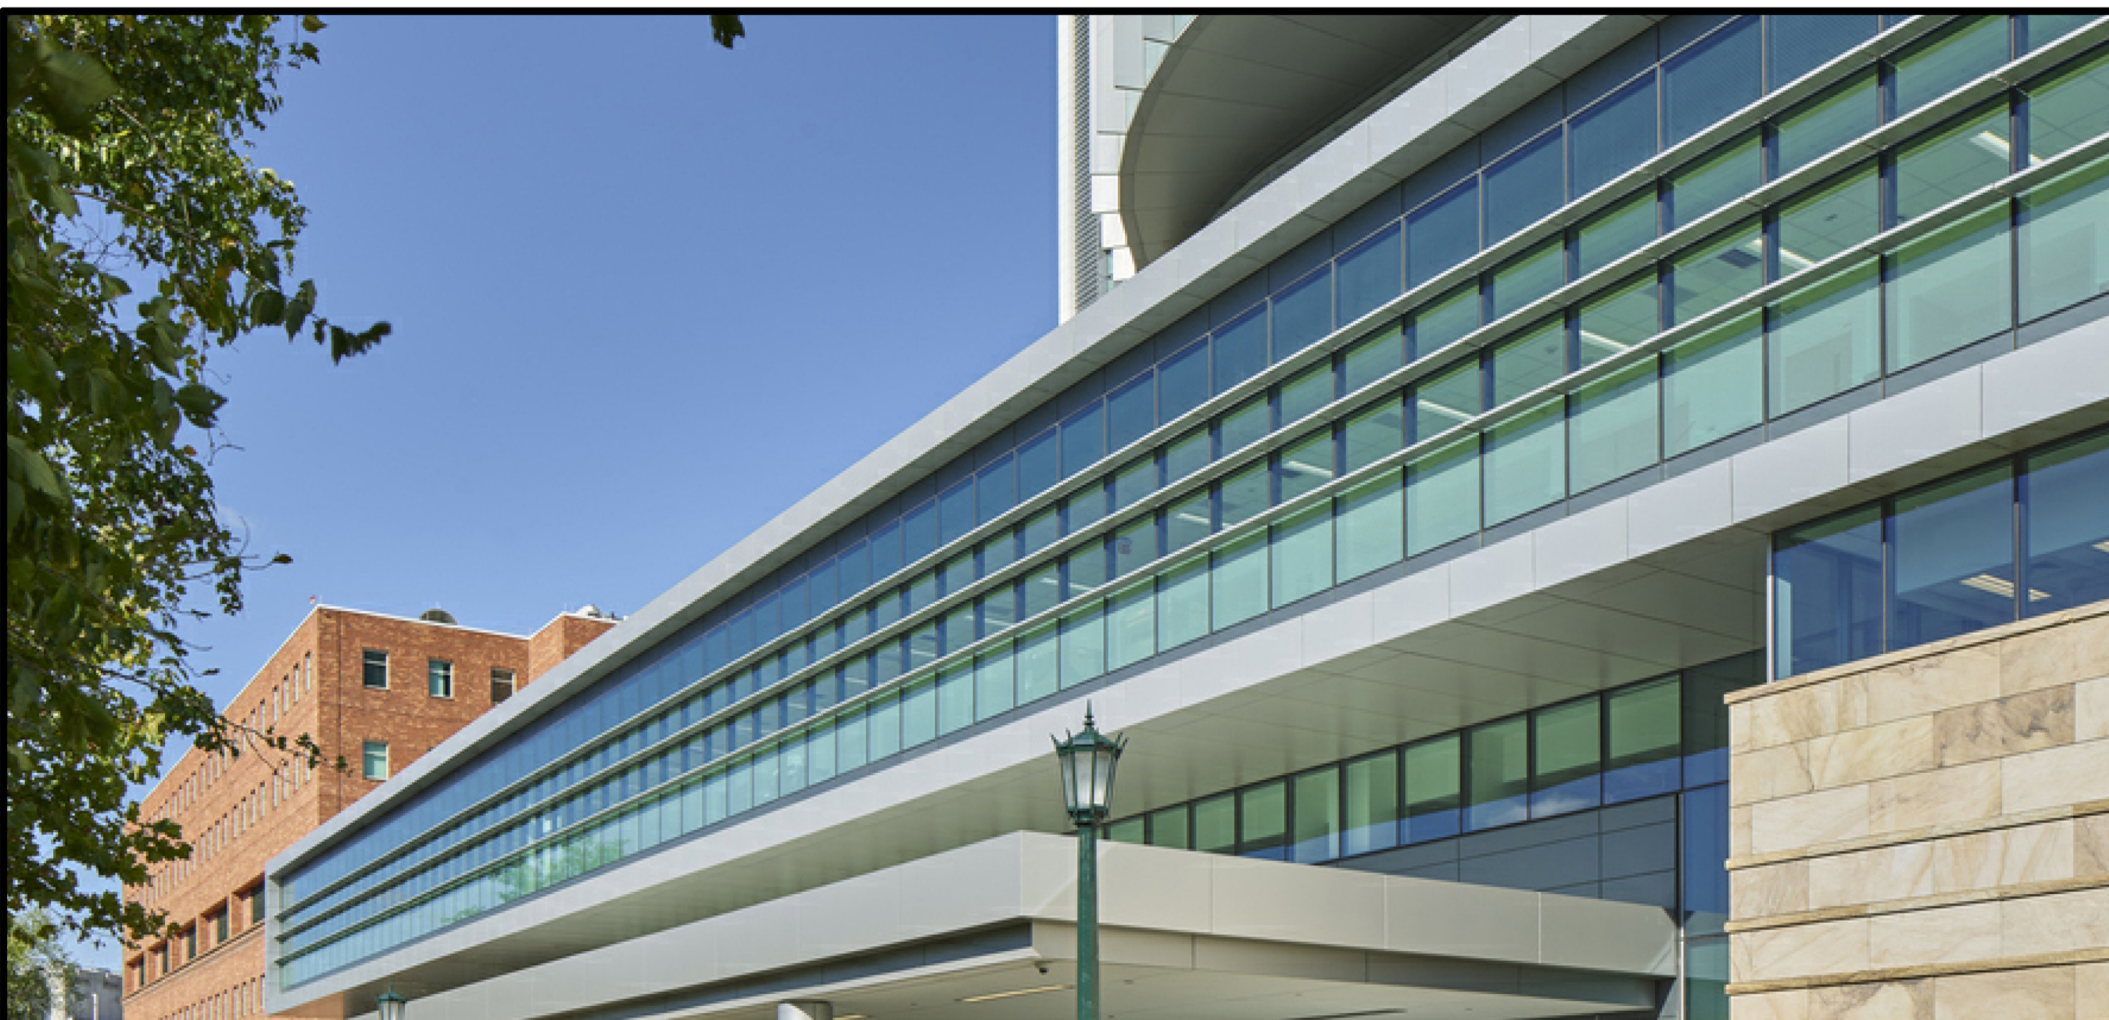

UNIVERSITY OF VIRGINIA HOSPITAL EXPANSION, VA




ARCHITECTURAL CONCRETE MASONRY EW-02
BASE EW-03

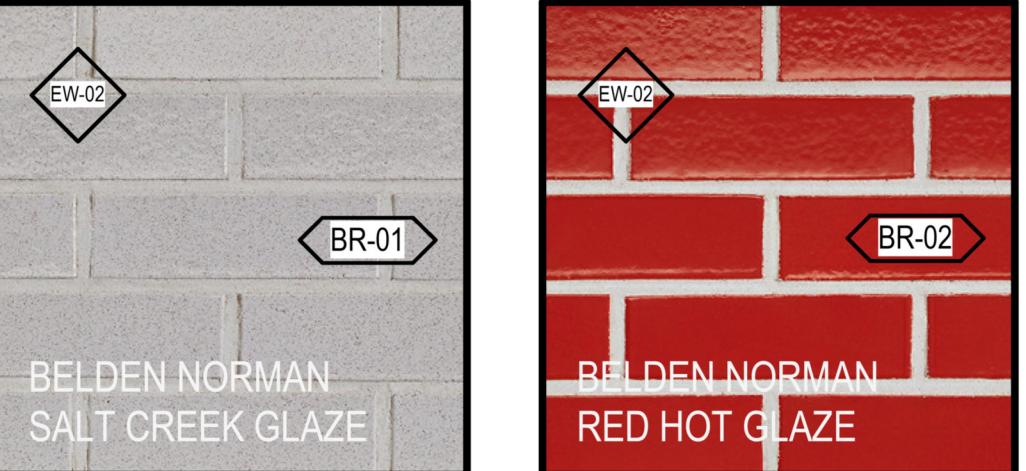

ARCHITECTURAL BRICK - NORMAN
IN EMERGENCY GARAGE




SOUTH FACADE

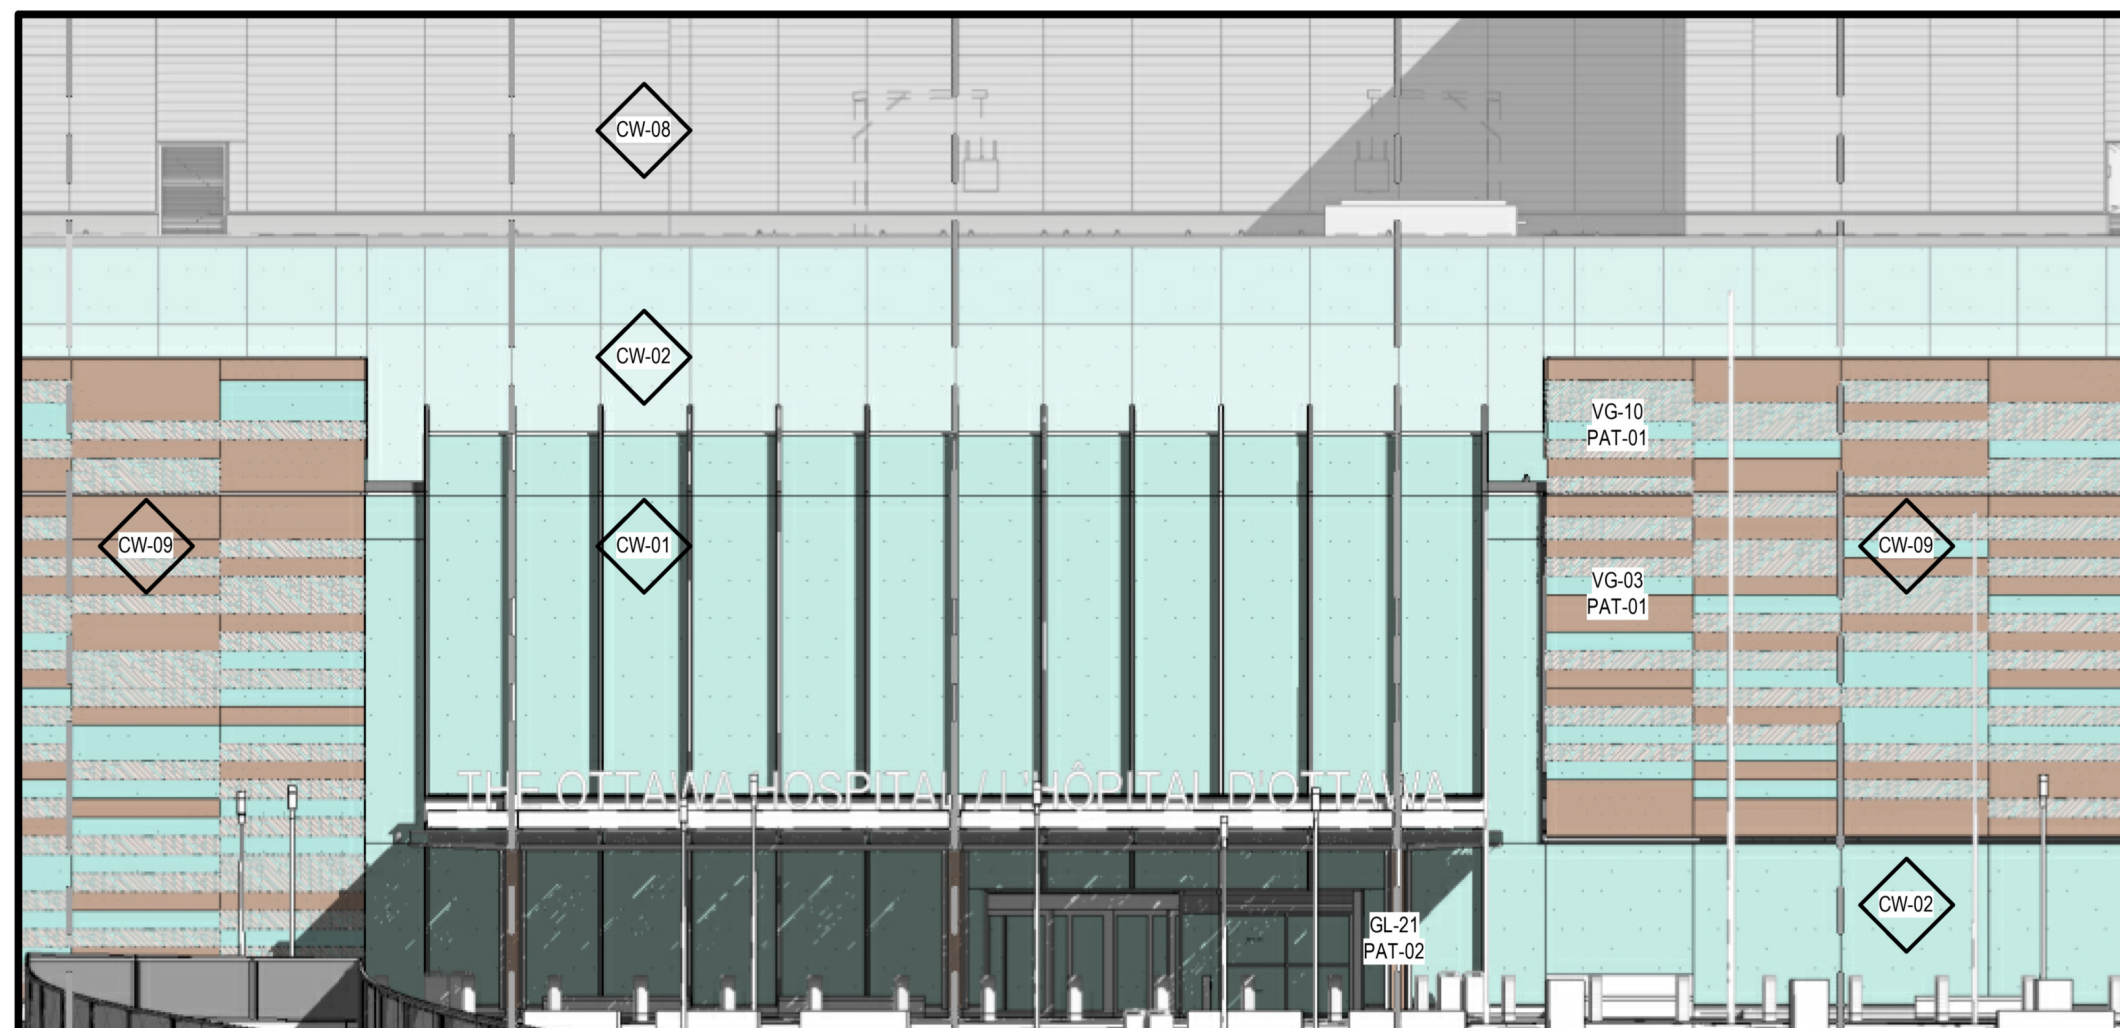

MAIN ENTRANCE FACADE



THE KLARMAN BUILDING AT BIDMC, MA

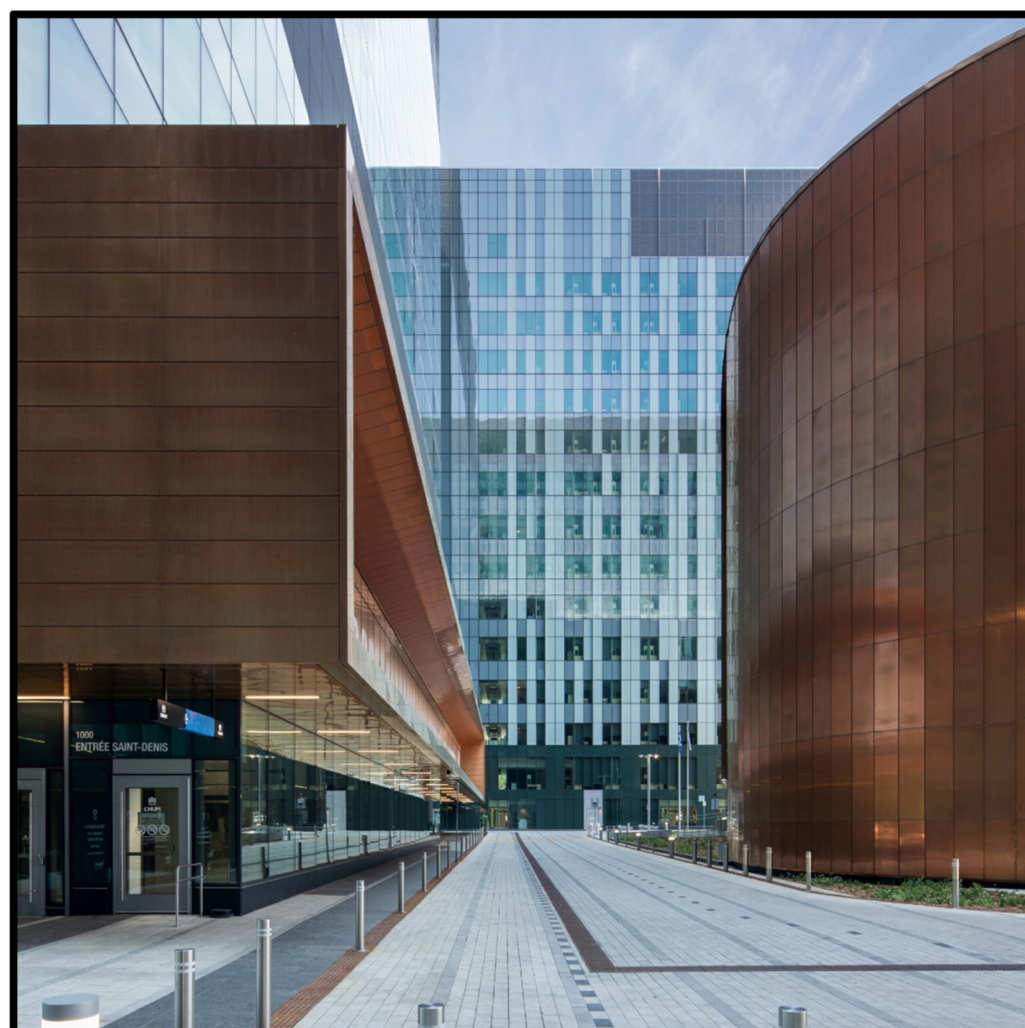


CHUM, QC



SACRE COEUR DE MONTREAL, QC



CEDAR PATTERN - DIGITAL CERAMIC INK

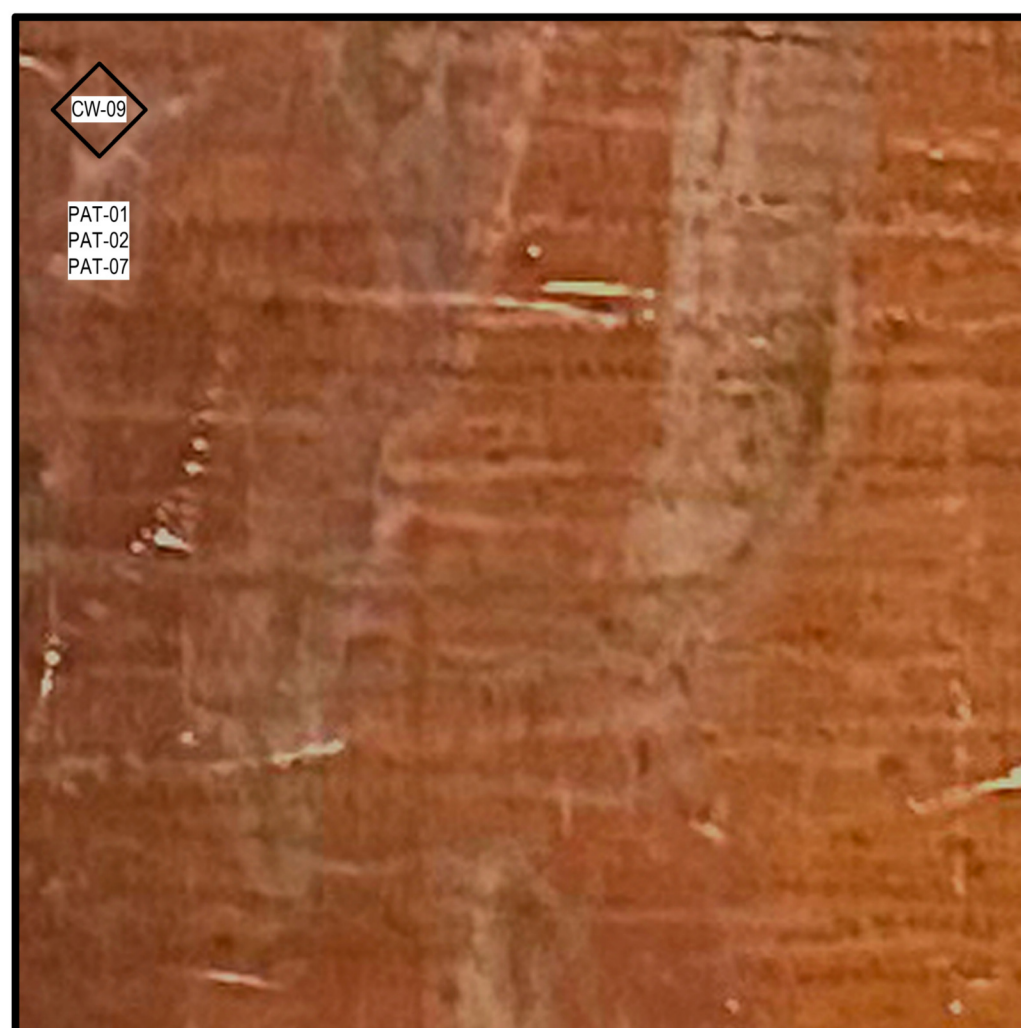


DIGITAL CERAMIC INK




MAIN ENTRANCE & PAVILION

SEAN MOORE MCP, RPP
MANAGER, DEVELOPMENT REVIEW - WEST
PLANNING, INFRASTRUCTURE & ECONOMIC
DEVELOPMENT DEPARTMENT, CITY OF OTTAWA


APPROVED
By Sean Moore at 4:12 pm, Jun 11, 2026

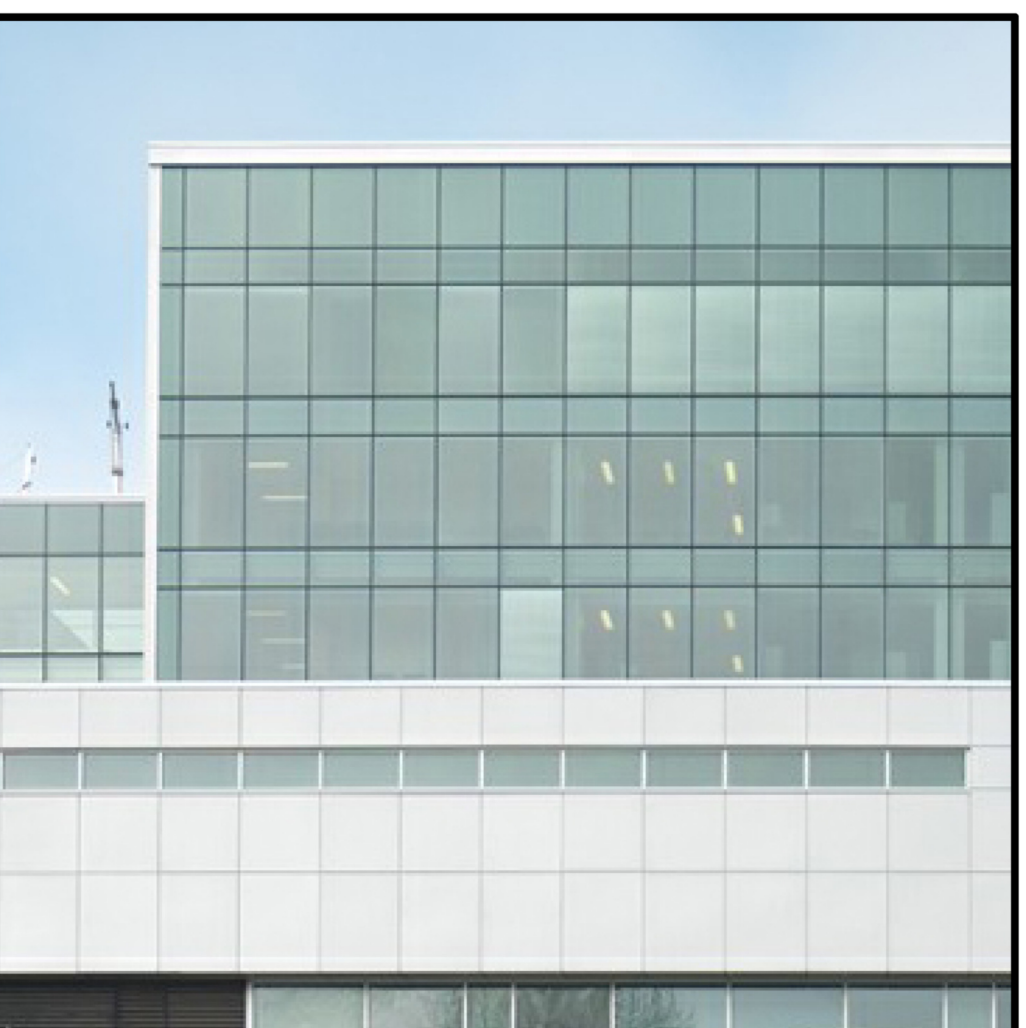

CHU SAINTE-JUSTINE, QC

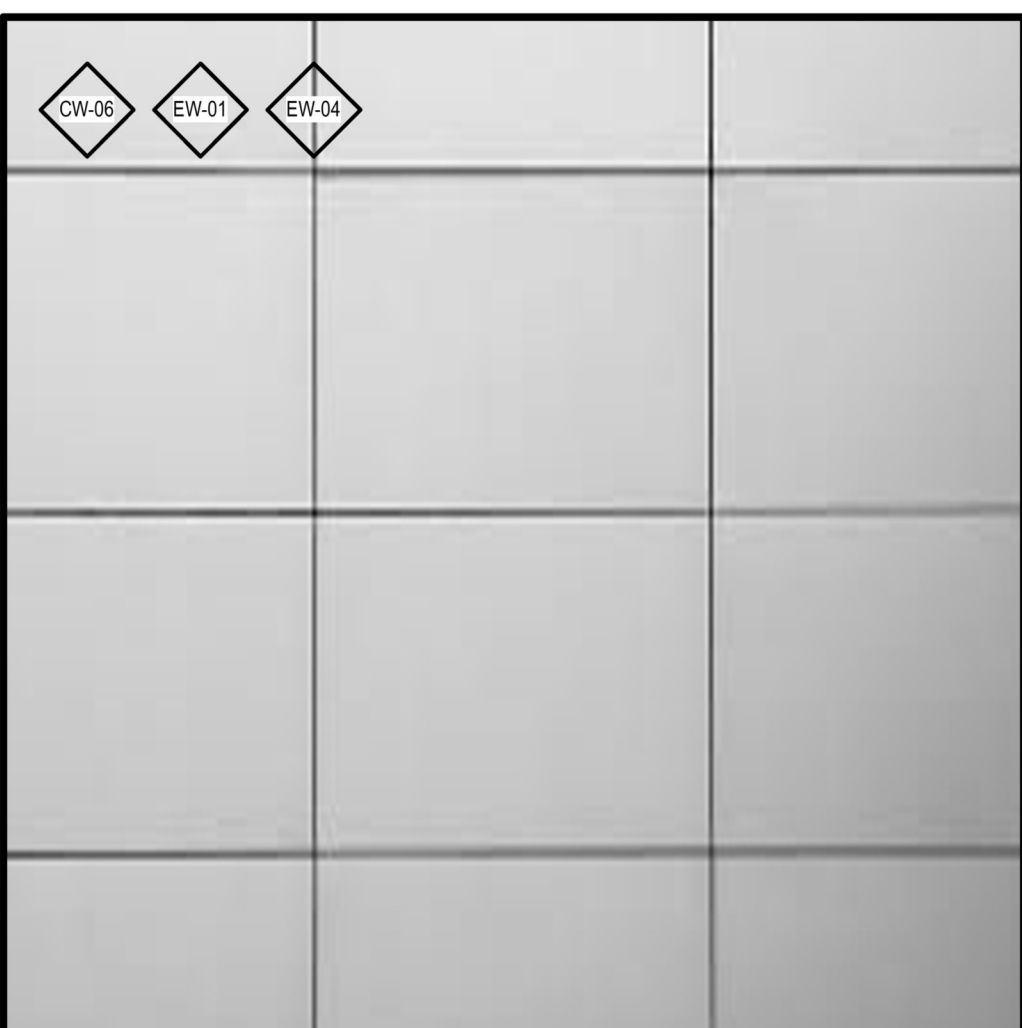

ALUMINUM PANELS

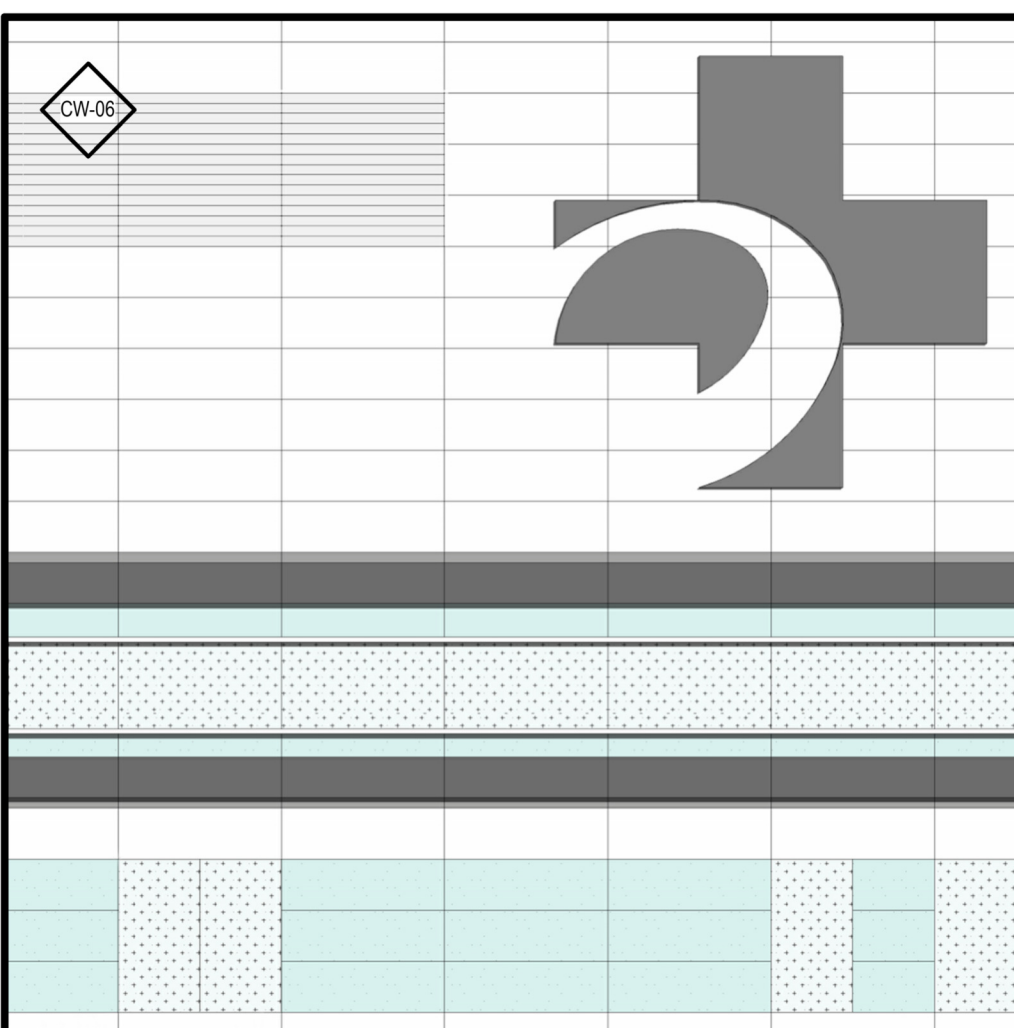

WALL TYPE CW-06

NOTE:
1. RENDERINGS EXHIBIT THE EXPECTED OVERALL QUALITY OF DESIGN
RELATED TO ARCHITECTURAL LANGUAGE, MATERIAL USAGE, SPATIAL
DESIGN AND LANDSCAPE. RENDERINGS ARE NOT INDICATIVE OF ALL
REQUIRED ELEMENTS, INCLUDING, BUT NOT LIMITED TO, FENCING,
SIGNAGE, PASSENGER AMENITIES, BIRD FRIENDLY DESIGN
REQUIREMENTS, FURNITURE ETC.
2. RENDERINGS SHOW PLANTING AT MATURING, NOT SHOWING SIZE AT
INSTALLATION.
3. FOR FURTHER INFORMATION, VARIATIONS OF DIGITAL CERAMIC INK
FRIT PATTERNS - REFER TO A0-021

PROJECT

THE OTTAWA HOSPITAL
NEW CAMPUS
DEVELOPMENT -
PHASE 4 MAIN HOSPITAL
BUILDING

900 CARLING AVE. OTTAWA, ONTARIO

CLIENT

The Ottawa
Hospital | L'Hôpital
d'Ottawa

CONSTRUCTION

Infrastructure
Ontario

PCL

EllisDon

CLIENT PROJECT NO.

1070002

KEY PLAN

TRUE NORTH PROJECT NORTH

Map showing the location of the new campus relative to the existing hospital and surrounding streets (Carling Ave, Somerset St, etc.).

REVISIONS

02 SITE PLAN CONTROL RESUBMISSION 2026-01-13
01 95% DD SUBMISSION 2025-09-19
NO ISSUED DATE

DRAWING STATUS

NOT FOR CONSTRUCTION

DISCREPANCIES MUST BE REPORTED IMMEDIATELY TO THE
ARCHITECT BEFORE PROCEEDING.
ONLY FIGURED DIMENSIONS ARE TO BE USED. CONTRACTORS
MUST CHECK ALL DIMENSIONS ON SITE. THIS DRAWING IS
PROTECTED BY COPYRIGHT.
ALL DIMENSIONS ARE SHOWN IN METRIC.

AUTHOR

adamson
ASSOCIATES | ARCHITECTS
A Partnership of Corporations

PROJECT TEAM

DESIGN-BUILDER POLED A JOINT VENTURE
ARCHITECTURAL PARKIN ARCHITECTS LIMITED
JODIN LAWRENCE PRATTE ARCHITECTS
ADAMSON ASSOCIATE ARCHITECTS
BBB ARCHITECTS INC.
STRUCTURAL STEPHENSON ENGINEERING LTD.
BOUHLLETTE PARIZEAU INC.
MECHANICAL HH ANGUS & ASSOCIATES LTD.
CROSBY ENGINEERING LTD.
ELECTRICAL MULDER & BROWN INTERNATIONAL INC.
CIVIL WSP CANADA INC.
LANDSCAPE VETECOVA DESIGN INC.
PWP LANDSCAPE ARCHITECTURE
BUILDING CODE LMGO BUILDING CODE CONSULTANTS LTD.

AUTHOR PROJECT NO.

2233-00

STAMP

STAMP

DRAWING TITLE

MATERIAL SAMPLE
BOARD

DRAWN

AAA-PT

CHECKED

DK

SCALE AT 40" x 60"

NTS

DATE

19 SEP 2025

GRAPHIC SCALE

DRAWING NO.

A0-020

REV NO.

02