


LEGEND

STUDIO	2 + DEN	SERVICES
1 BED	3 BED	
1 + DEN	AMENITY PUBLIC	
2 BED	AMENITY PRIVATE	

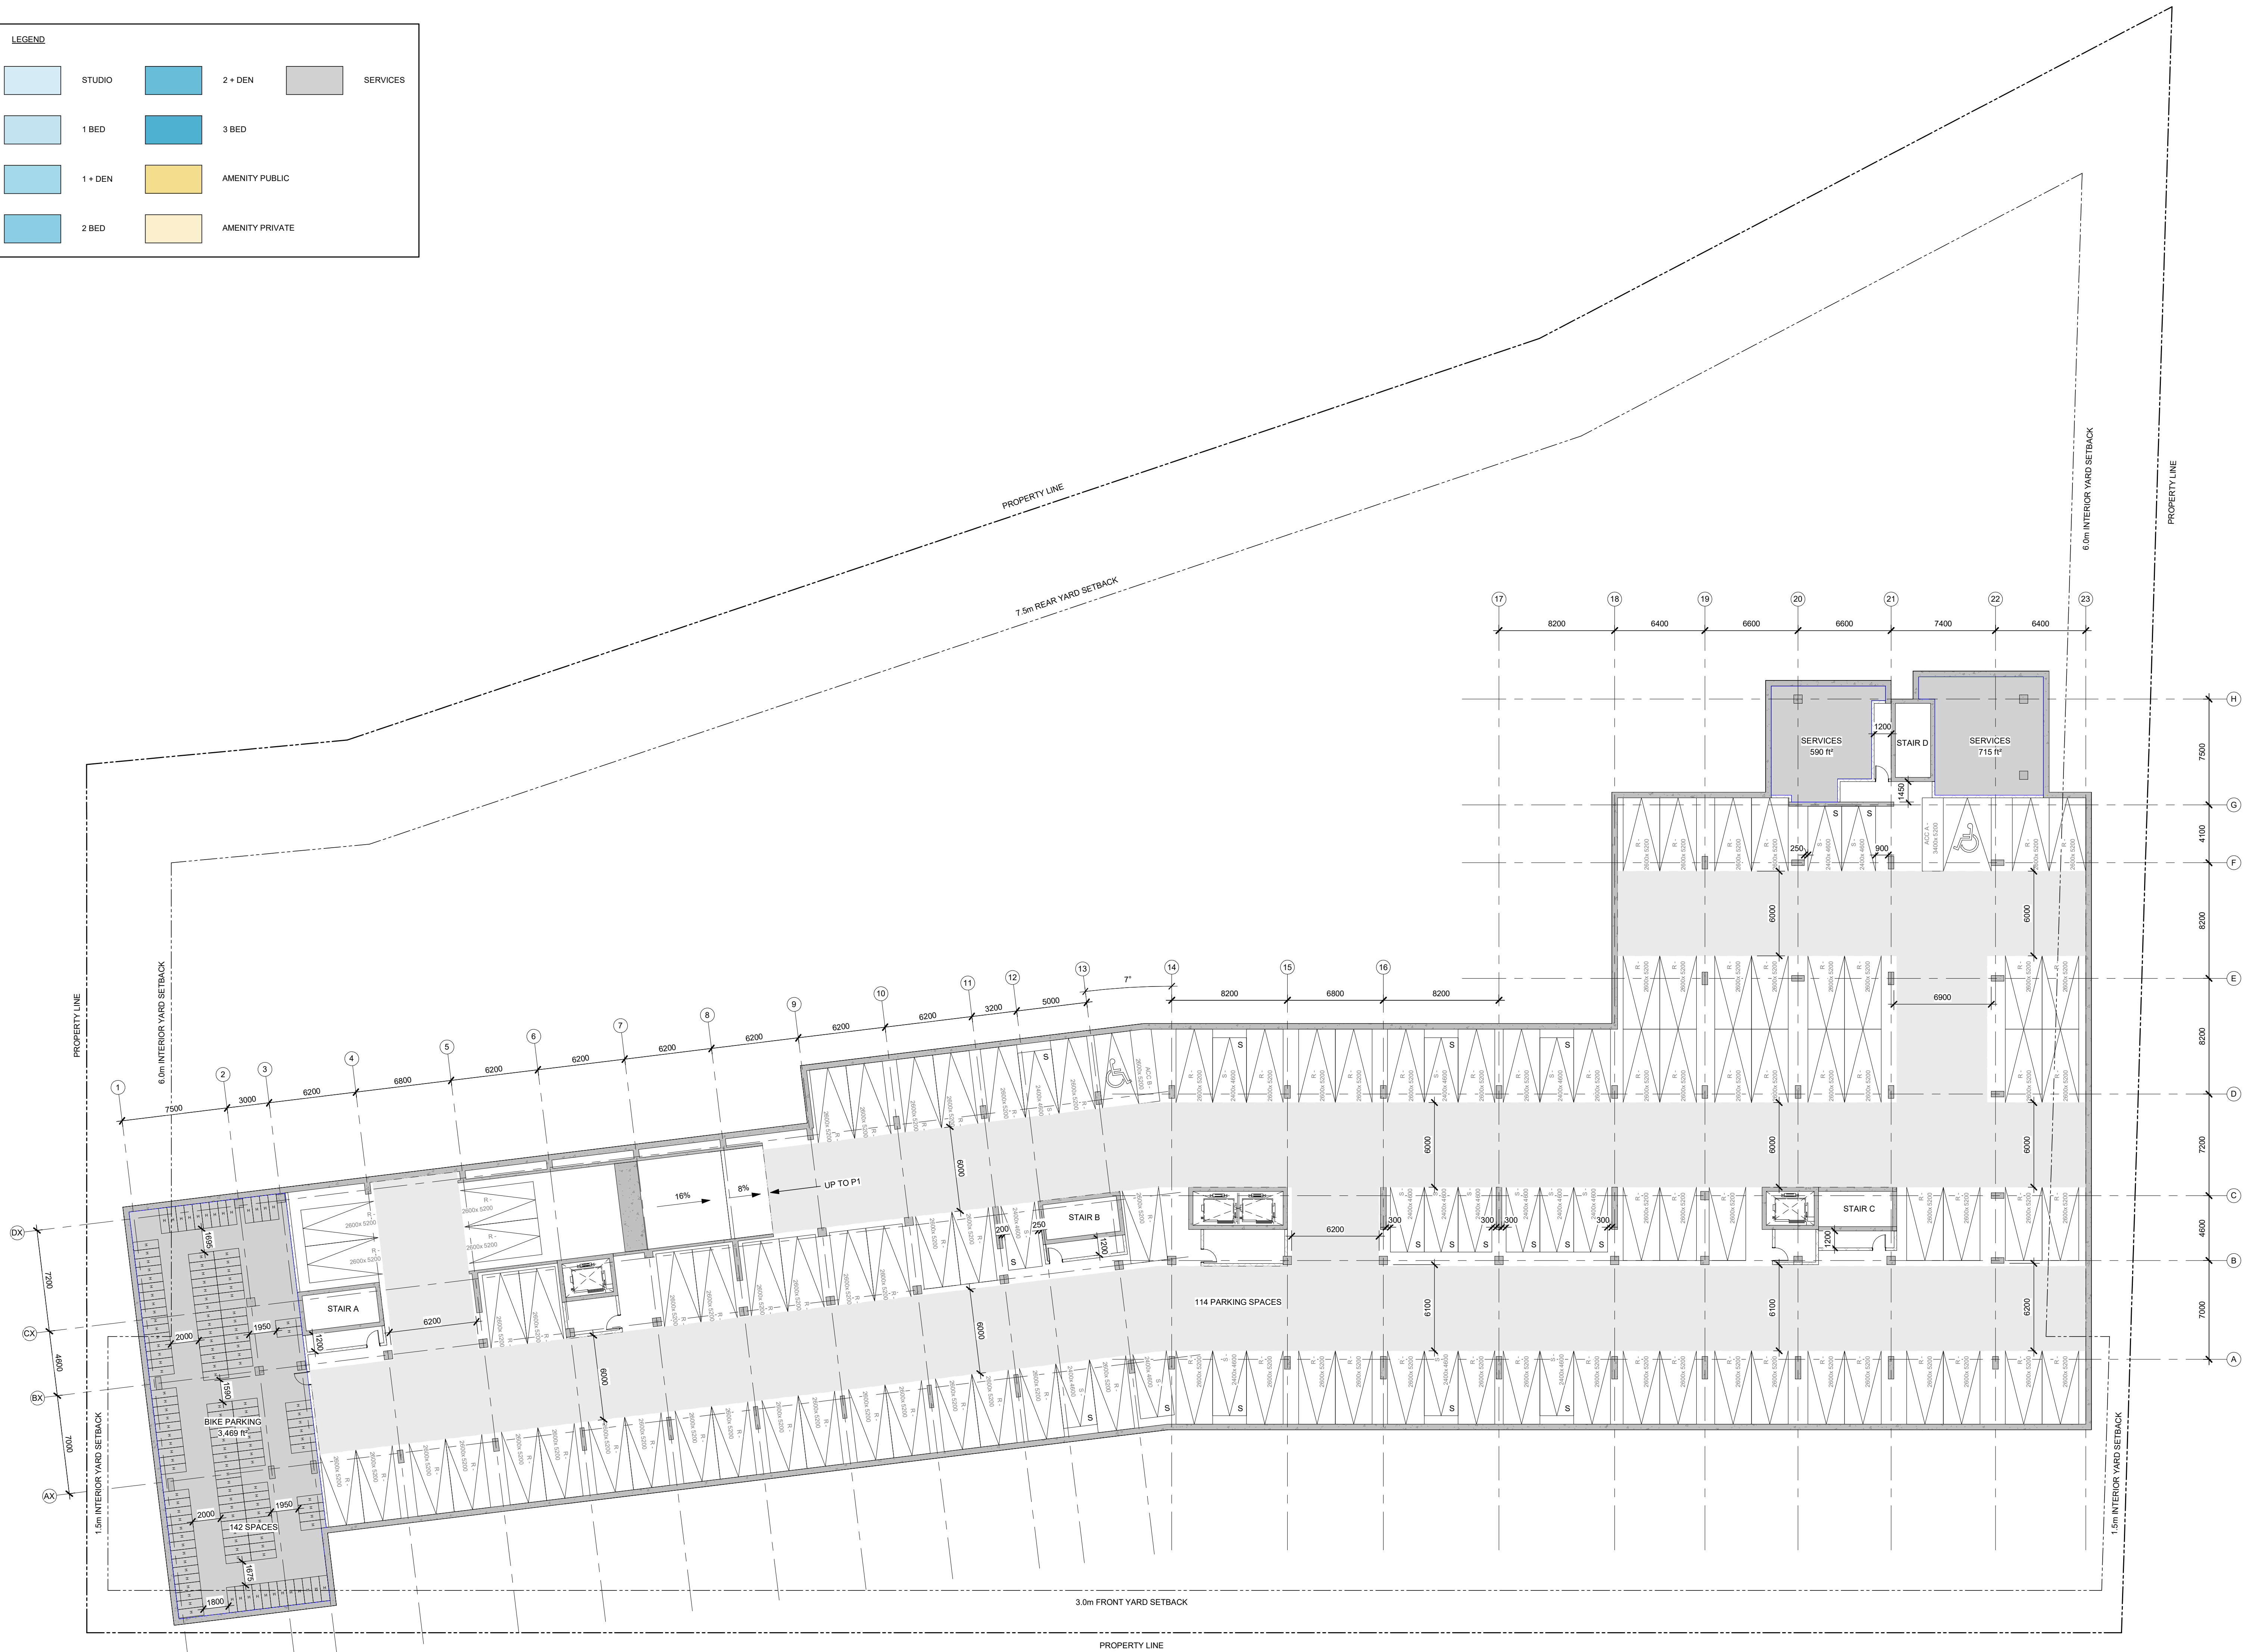

IT IS THE RESPONSIBILITY OF THE APPROPRIATE CONTRACTOR TO CHECK AND VERIFY ALL DIMENSIONS ON SITE AND TO REPORT ALL ERRORS AND/OR OMISSIONS TO THE ARCHITECT.

ALL CONTRACTORS MUST COMPLY WITH ALL PERTINENT CODES AND BY-LAWS.

THIS DRAWING MAY NOT BE USED FOR CONSTRUCTION UNTIL SIGNED BY THE ARCHITECT.

DO NOT SCALE DRAWINGS.

COPYRIGHT RESERVED.

PARKING LEGEND

4800	2400	SMALL CAR SPACE
5200	2400	STANDARD SPACE
5200	2600	VISITOR SPACE
6700	3000	PARALLEL CAR SPACE
5200	3400	BARRIER FREE - TYPE A
5200	3600	BARRIER FREE - TYPE B

SPC 01	ISSUED FOR SPC	2026-07-02
No.	DESCRIPTION	YYYY-MM-DD

REVISIONS:

ARCHITECT SEAL:	NORTH ARROW:
REVISED REID	TRUE NORTH
LICENCE	
8867	

CLIENT:

TCU

TCU DEVELOPMENT CORPORATION

ARCHITECT:

rla/architecture

56 Beech Street, Ottawa, Ontario K1S 3J6
t.613.724.9932 f.613.724.1209 www.rodericklahey.ca

PROJECT TITLE:

1867 ALTA VISTA DRIVE

1867 Alta Vista Drive, Ottawa, Ontario

SHEET TITLE:

P2 PLAN


DRAWN:	CHECKED:
KJ, LM	KR
SCALE:	SHEET No:
As indicated	
PROJECT No:	A-100
2516	Rev:SPC 01

PAPER SIZE: ISO Full Sheet B1 (707.00 x 1000.00mm)

PLOT DATE: 7/22/2026 12:40:28 PM

LEGEND

STUDIO	2 + DEN	SERVICES
1 BED	3 BED	
1 + DEN	AMENITY PUBLIC	
2 BED	AMENITY PRIVATE	

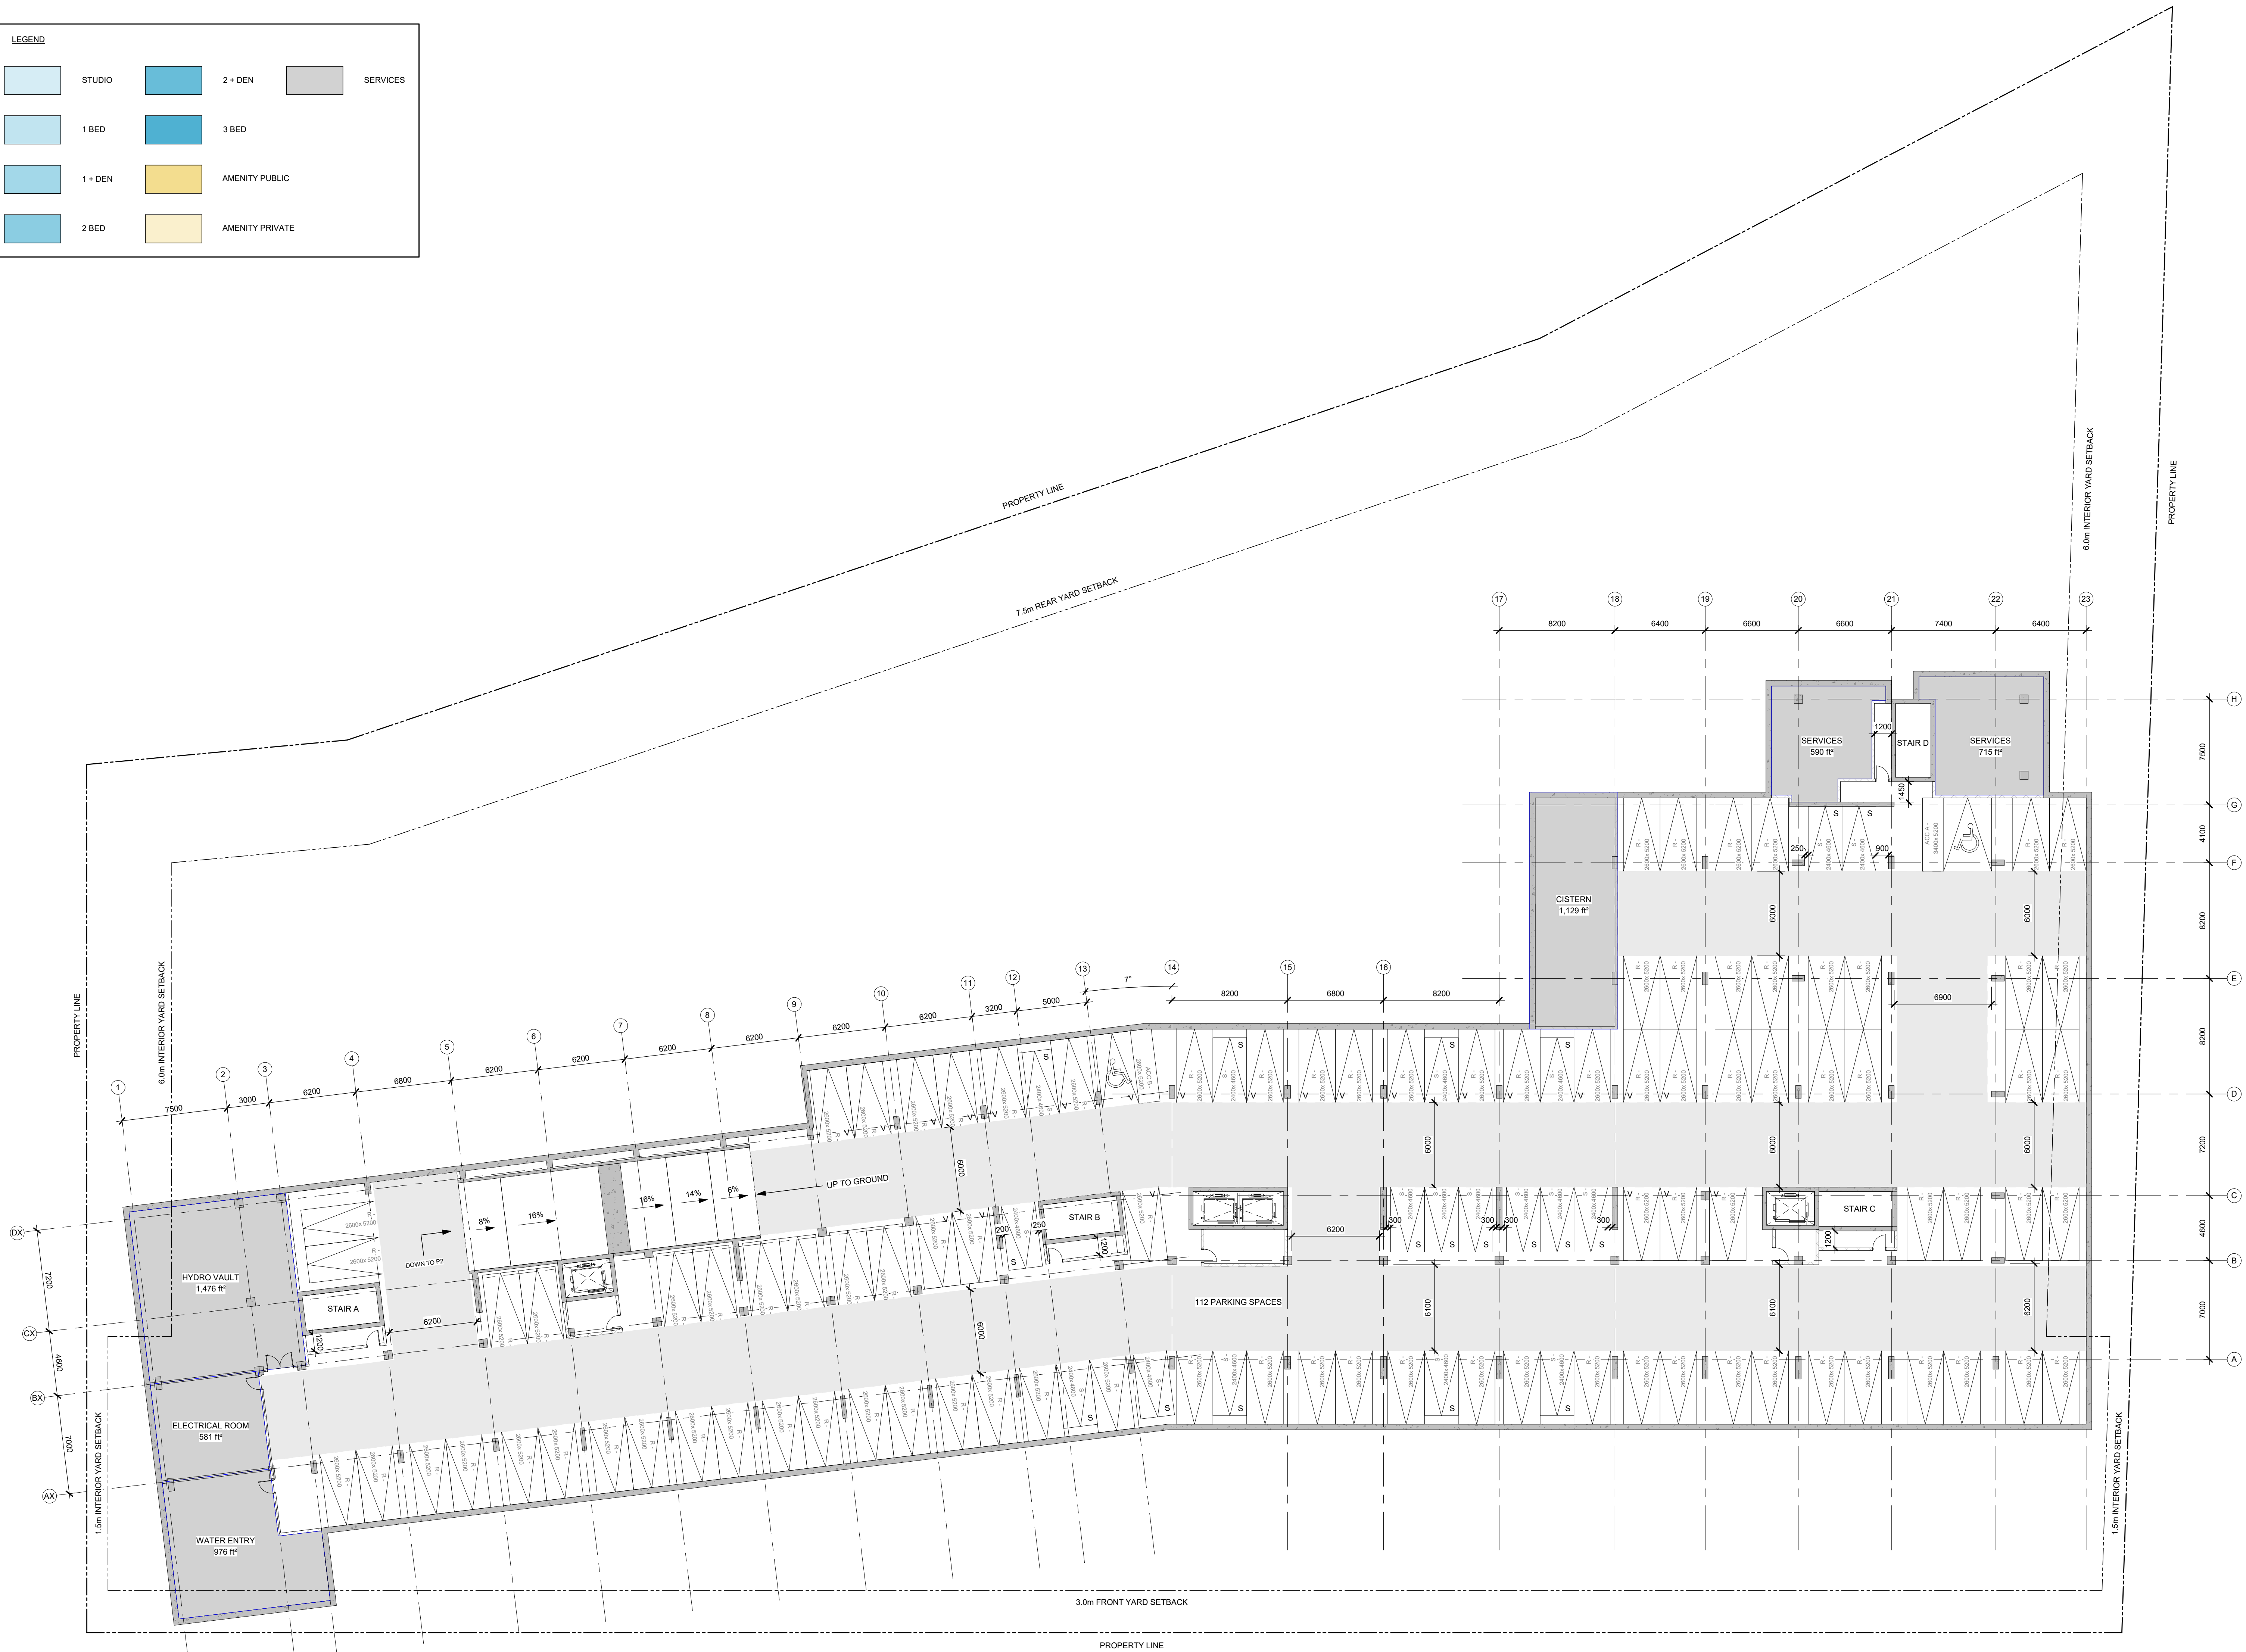

IT IS THE RESPONSIBILITY OF THE APPROPRIATE CONTRACTOR TO CHECK AND VERIFY ALL DIMENSIONS ON SITE AND TO REPORT ALL ERRORS AND/OR OMISSIONS TO THE ARCHITECT.

ALL CONTRACTORS MUST COMPLY WITH ALL PERTINENT CODES AND BY-LAWS.

THIS DRAWING MAY NOT BE USED FOR CONSTRUCTION UNTIL SIGNED BY THE ARCHITECT.

DO NOT SCALE DRAWINGS.

COPYRIGHT RESERVED.

PARKING LEGEND

4800 2400 SMALL CAR SPACE

5200 2400 STANDARD SPACE

5200 2000 VISITOR SPACE

6700 2000 PARALLEL CAR SPACE

5200 2400 BARRIER FREE - TYPE A

5200 2000 BARRIER FREE - TYPE B

SPC 01	ISSUED FOR SPC	2026-07-02
No.	DESCRIPTION	YYYY-MM-DD

REVISIONS:

ARCHITECT SEAL: **ONTARIO ASSOCIATION OF ARCHITECTS** **REVISED REID** LICENCE 6867

NORTH ARROW: TRUE NORTH

CLIENT: **TCU** **TCU DEVELOPMENT CORPORATION**

ARCHITECT: **rla/architecture** 56 Beech Street, Ottawa, Ontario K1S 3J6 t.613.724.9932 f.613.724.1209 www.rodericklahey.ca

PROJECT TITLE: **1867 ALTA VISTA DRIVE**

1867 Alta Vista Drive, Ottawa, Ontario

SHEET TITLE: **P1 PLAN**

DRAWN: KJ, LM	CHECKED: KR
SCALE: As indicated	SHEET No:
PROJECT No: 2516	A-101 Rev:SPC 01

PLOT DATE: 7/22/2026 12:40:26 PM

LEGEND

STUDIO	2 + DEN	SERVICES
1 BED	3 BED	
1 + DEN	AMENITY PUBLIC	
2 BED	AMENITY PRIVATE	



IT IS THE RESPONSIBILITY OF THE APPROPRIATE CONTRACTOR TO CHECK AND VERIFY ALL DIMENSIONS ON SITE AND TO REPORT ALL ERRORS AND/OR OMISSIONS TO THE ARCHITECT.

ALL CONTRACTORS MUST COMPLY WITH ALL PERTINENT CODES AND BY-LAWS.

THIS DRAWING MAY NOT BE USED FOR CONSTRUCTION UNTIL SIGNED BY THE ARCHITECT.

DO NOT SCALE DRAWINGS.

COPYRIGHT RESERVED.

PARKING LEGEND

4800 2400 SMALL CAR SPACE

5200 2400 STANDARD SPACE

5200 2400 VISITOR SPACE


6700 3000 PARALLEL CAR SPACE


5200 3400 BARRIER FREE - TYPE A

5200 2400 BARRIER FREE - TYPE B

SPC 01	ISSUED FOR SPC	2026-07-02
No.	DESCRIPTION	YYYY-MM-DD

REVISIONS:

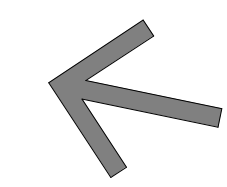ARCHITECT SEAL:  NORTH ARROW:  TRUE NORTH

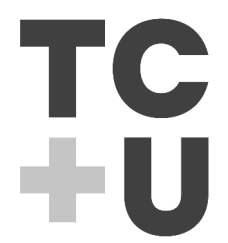CLIENT:  TCU DEVELOPMENT CORPORATION

ARCHITECT:  56 Beech Street, Ottawa, Ontario K1S 3J6 t.613.724.9932 f.613.724.1209 www.rodericklahey.ca

PROJECT TITLE: 1867 ALTA VISTA DRIVE


1867 Alta Vista Drive, Ottawa, Ontario

SHEET TITLE: GROUND FLOOR PLAN

DRAWN: KJ, LM	CHECKED: KR
SCALE: As indicated	SHEET No: A-102
PROJECT No: 2516	Rev:SPC 01

PLOT DATE: 7/22/2026 1:55:12 PM

LEGEND			
	STUDIO		2 + DEN
	1 BED		3 BED
	1 + DEN		AMENITY PUBLIC
	2 BED		AMENITY PRIVATE
	SERVICES		

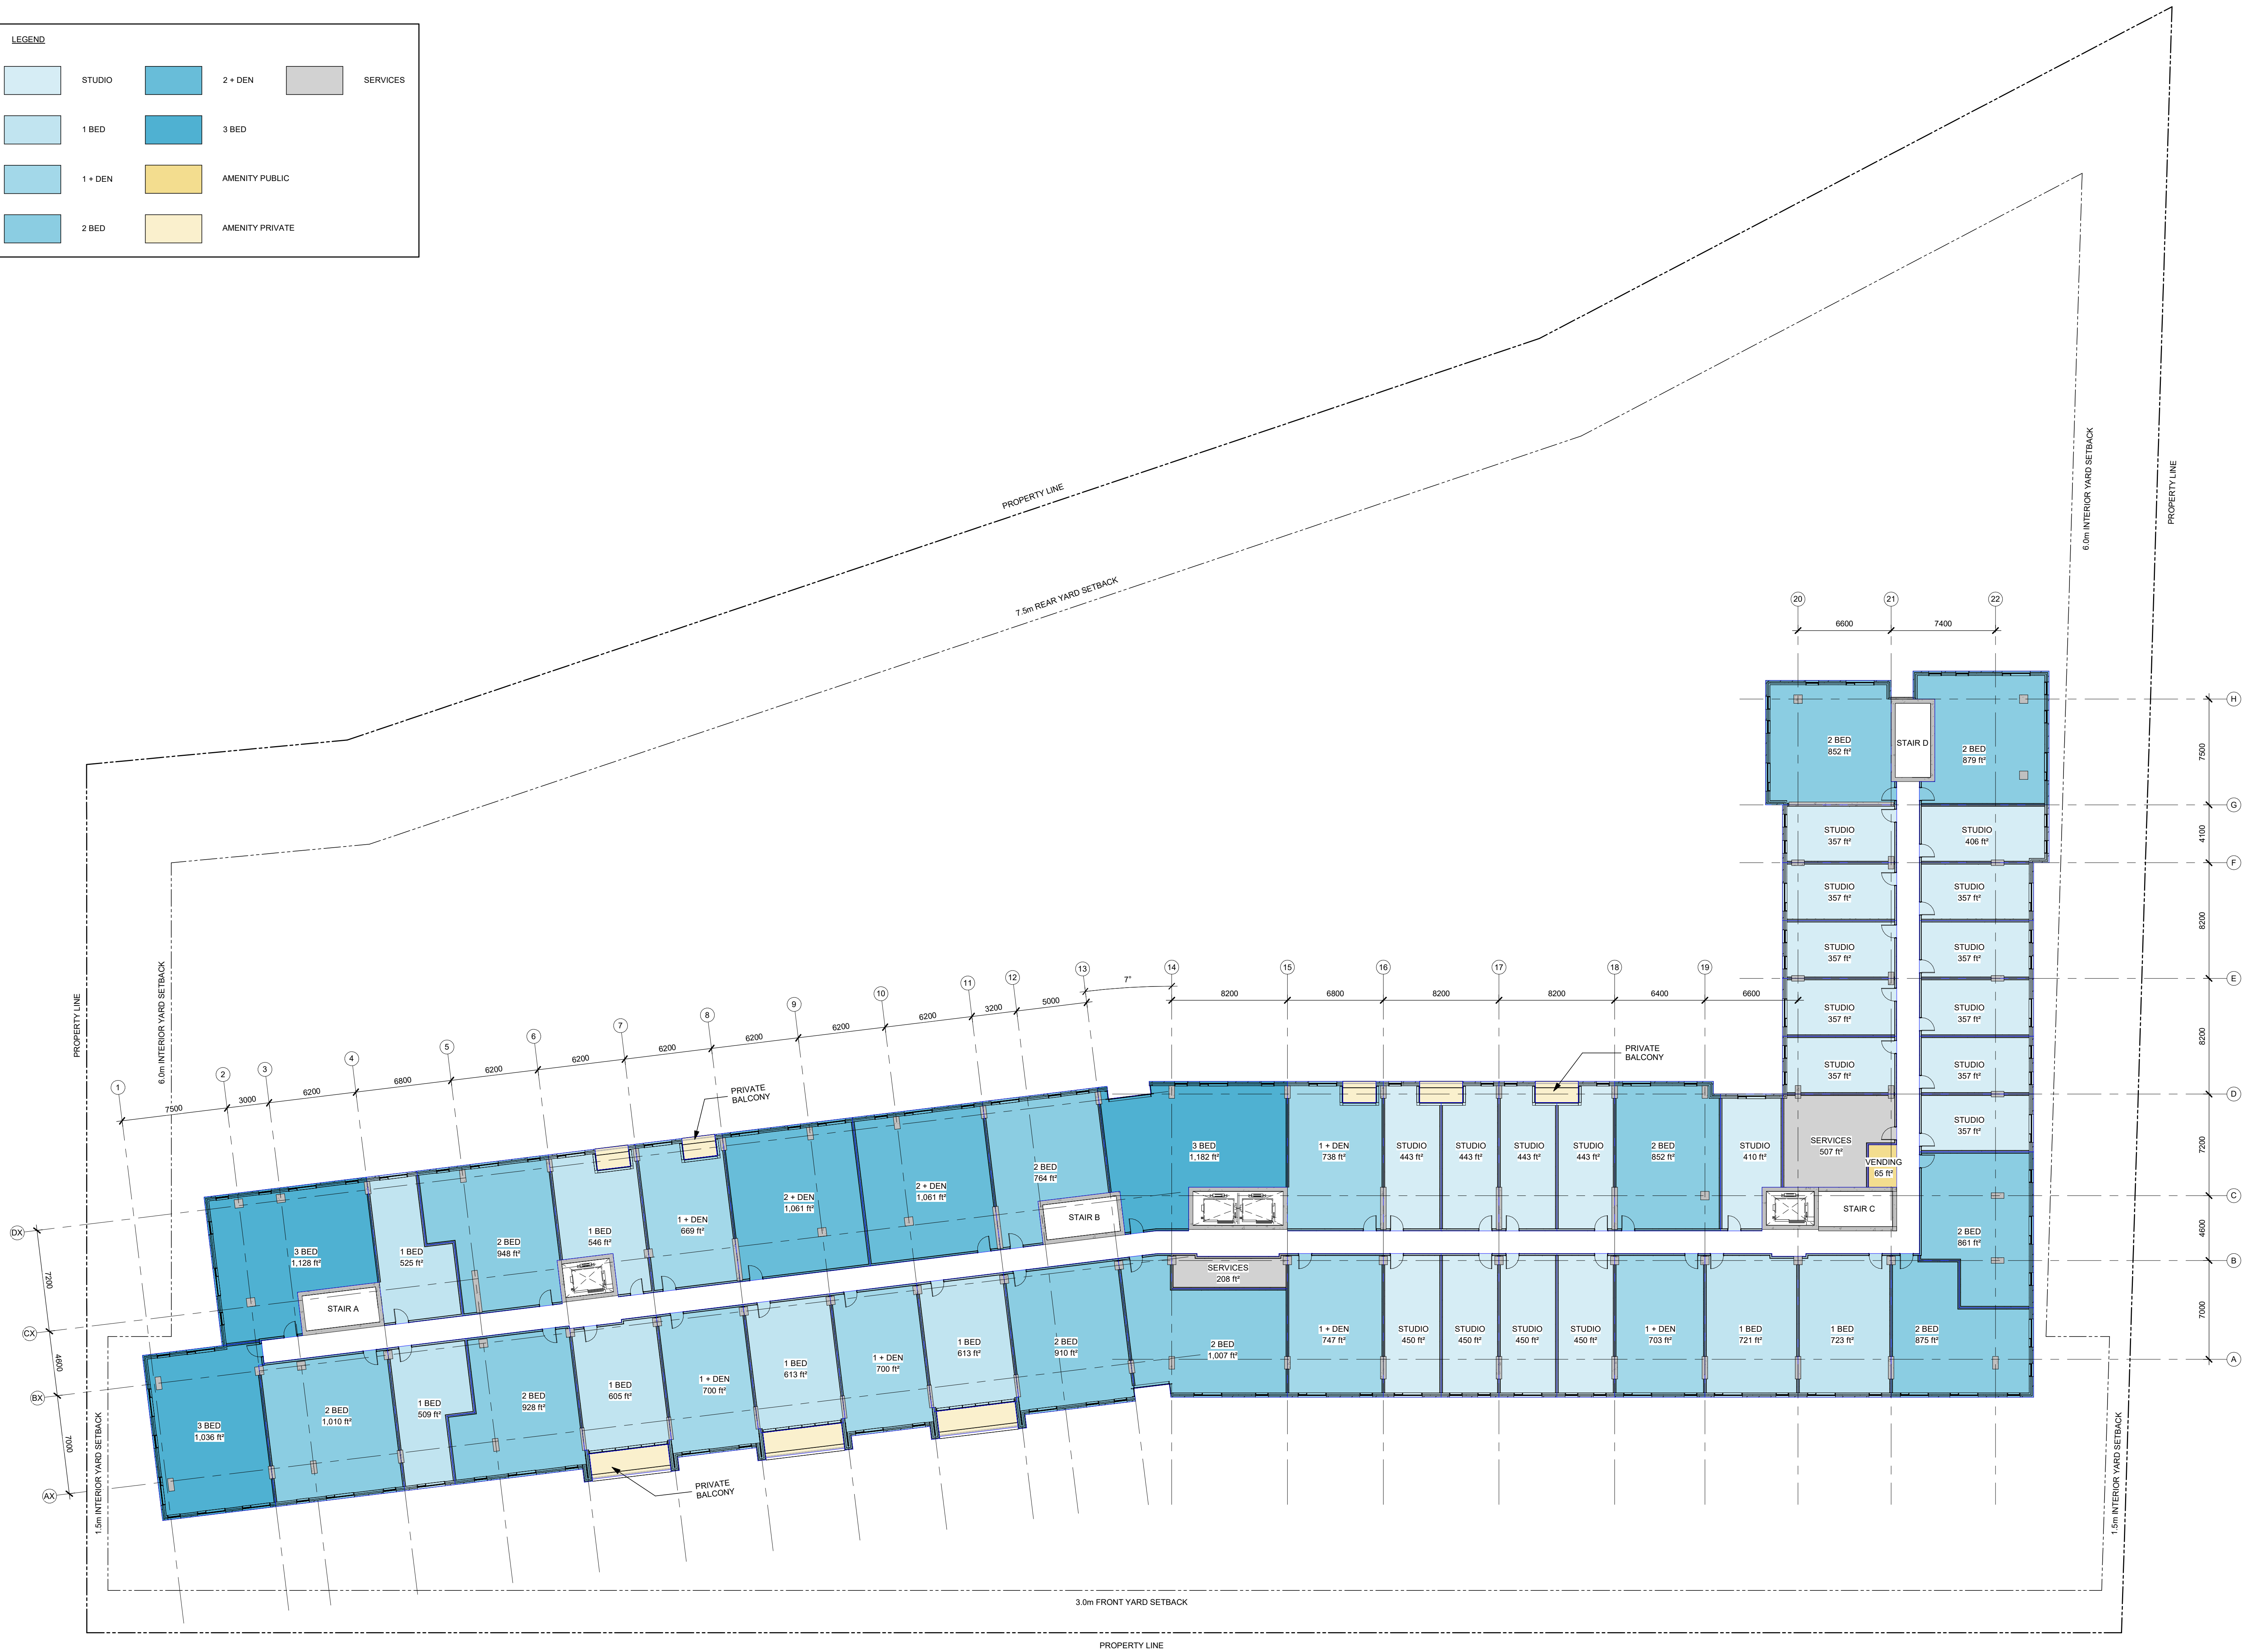

IT IS THE RESPONSIBILITY OF THE APPROPRIATE CONTRACTOR TO CHECK AND VERIFY ALL DIMENSIONS ON SITE AND TO REPORT ALL ERRORS AND/OR OMISSIONS TO THE ARCHITECT.

ALL CONTRACTORS MUST COMPLY WITH ALL PERTINENT CODES AND BY-LAWS.

THIS DRAWING MAY NOT BE USED FOR CONSTRUCTION UNTIL SIGNED BY THE ARCHITECT.

DO NOT SCALE DRAWINGS.

COPYRIGHT RESERVED.


SPC 01	ISSUED FOR SPC	2026-07-02
No.	DESCRIPTION	YYYY-MM-DD
REVISIONS:		
ARCHITECT SEAL:		NORTH ARROW:
CLIENT:		
ARCHITECT:		
PROJECT TITLE:		
1867 ALTA VISTA DRIVE		
1867 Alta Vista Drive, Ottawa, Ontario		
SHEET TITLE:		
LEVEL 2 FLOOR PLAN		
DRAWN:	CHECKED:	
KJ, LM	KR	
SCALE:	SHEET No:	
As indicated		
PROJECT No:		
2516		
		A-103
		Rev:SPC 01

PAPER SIZE: ISO Full Sheet B1 (707.00 x 1000.00mm)

PLOT DATE: 7/26/2026 12:40:32 PM

LEGEND

STUDIO	2 + DEN	SERVICES
1 BED	3 BED	
1 + DEN	AMENITY PUBLIC	
2 BED	AMENITY PRIVATE	

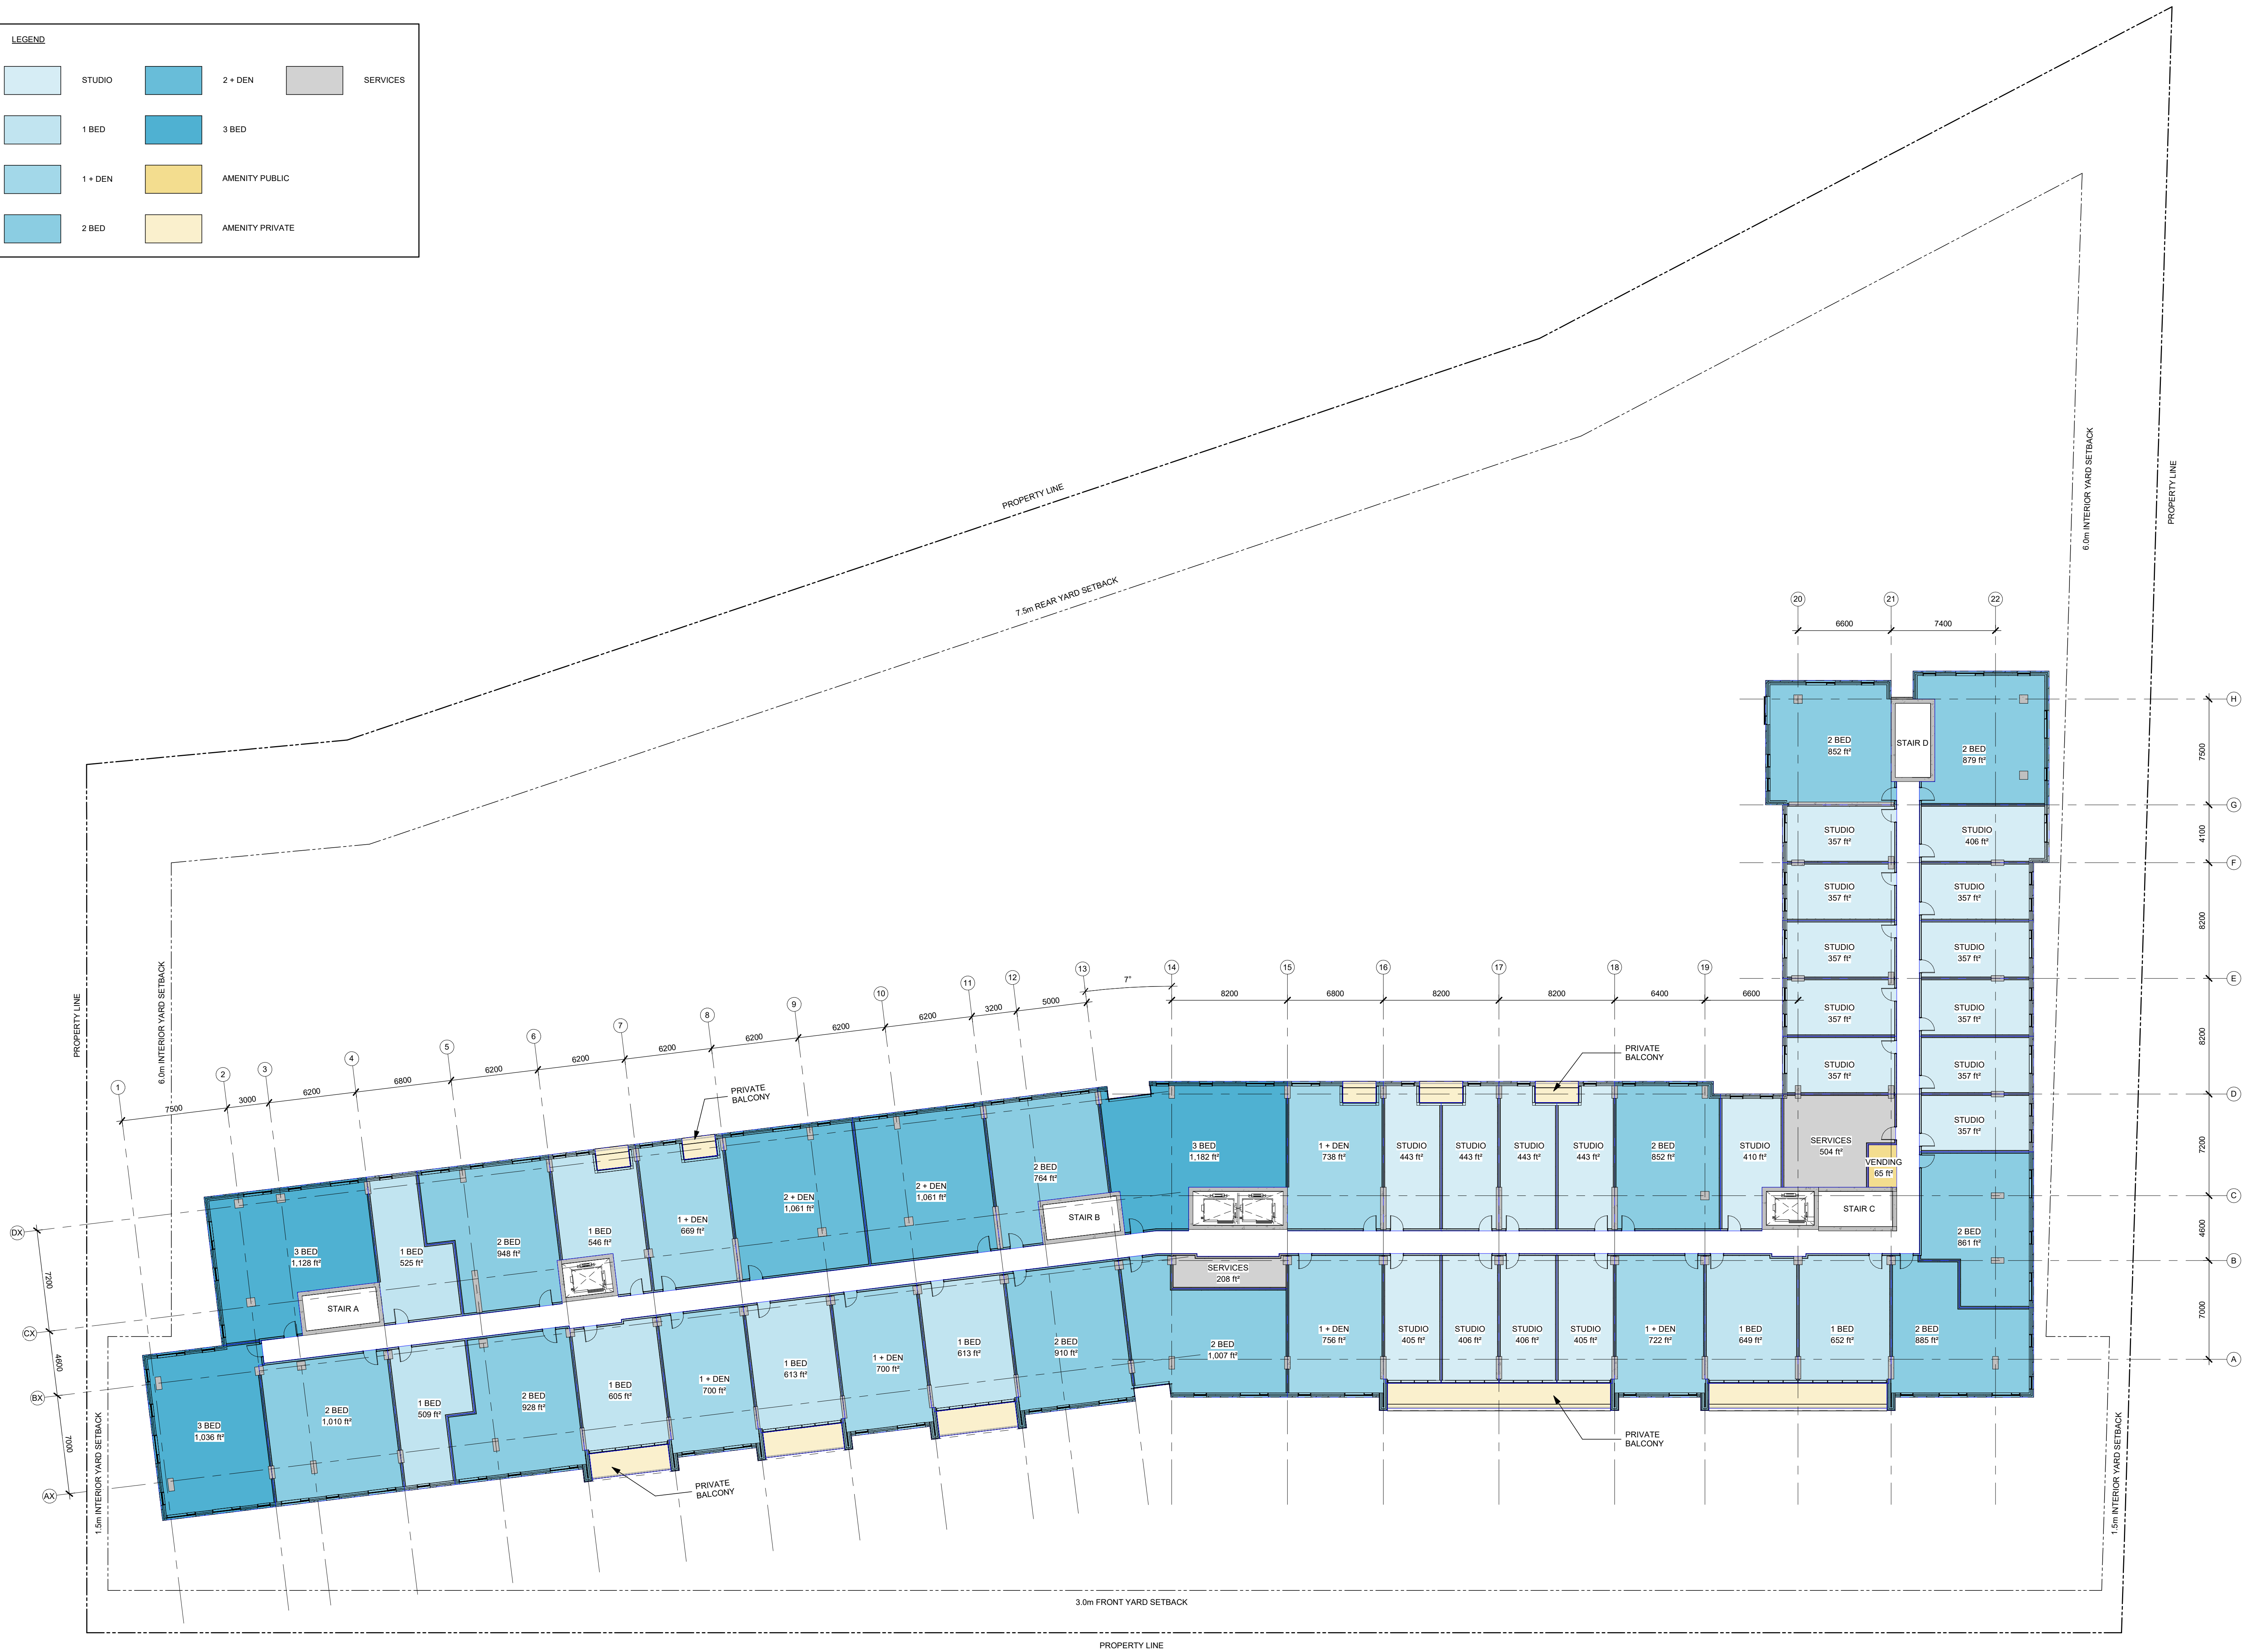

IT IS THE RESPONSIBILITY OF THE APPROPRIATE CONTRACTOR TO CHECK AND VERIFY ALL DIMENSIONS ON SITE AND TO REPORT ALL ERRORS AND/OR OMISSIONS TO THE ARCHITECT.

ALL CONTRACTORS MUST COMPLY WITH ALL PERTINENT CODES AND BY-LAWS.

THIS DRAWING MAY NOT BE USED FOR CONSTRUCTION UNTIL SIGNED BY THE ARCHITECT.

DO NOT SCALE DRAWINGS.

COPYRIGHT RESERVED.

SPC 01	ISSUED FOR SPC	2026-07-02
No.	DESCRIPTION	YYYY-MM-DD

REVISIONS:

ARCHITECT SEAL:	NORTH ARROW:
CLIENT:	TRUE NORTH

TCU DEVELOPMENT CORPORATION

ARCHITECT:

rla/architecture
56 Beech Street, Ottawa, Ontario K1S 3J6
t.613.724.9932 f.613.724.1209 www.rodericklahey.ca

PROJECT TITLE:

1867 ALTA VISTA DRIVE

1867 Alta Vista Drive, Ottawa, Ontario

SHEET TITLE:

LEVEL 3-4 FLOOR PLAN

DRAWN:	CHECKED:
KJ, LM	KR
SCALE:	SHEET No:
As indicated	
PROJECT No:	
2516	

A-104

Rev:SPC 01

PAPER SIZE: ISO Full Sheet B1 (707.00 x 1000.00mm)

PLOT DATE: 7/26/2026 12:40:33 PM

LEGEND

STUDIO

1 BED

1 + DEN

2 BED


2 + DEN

3 BED

AMENITY PUBLIC

AMENITY PRIVATE

SERVICES

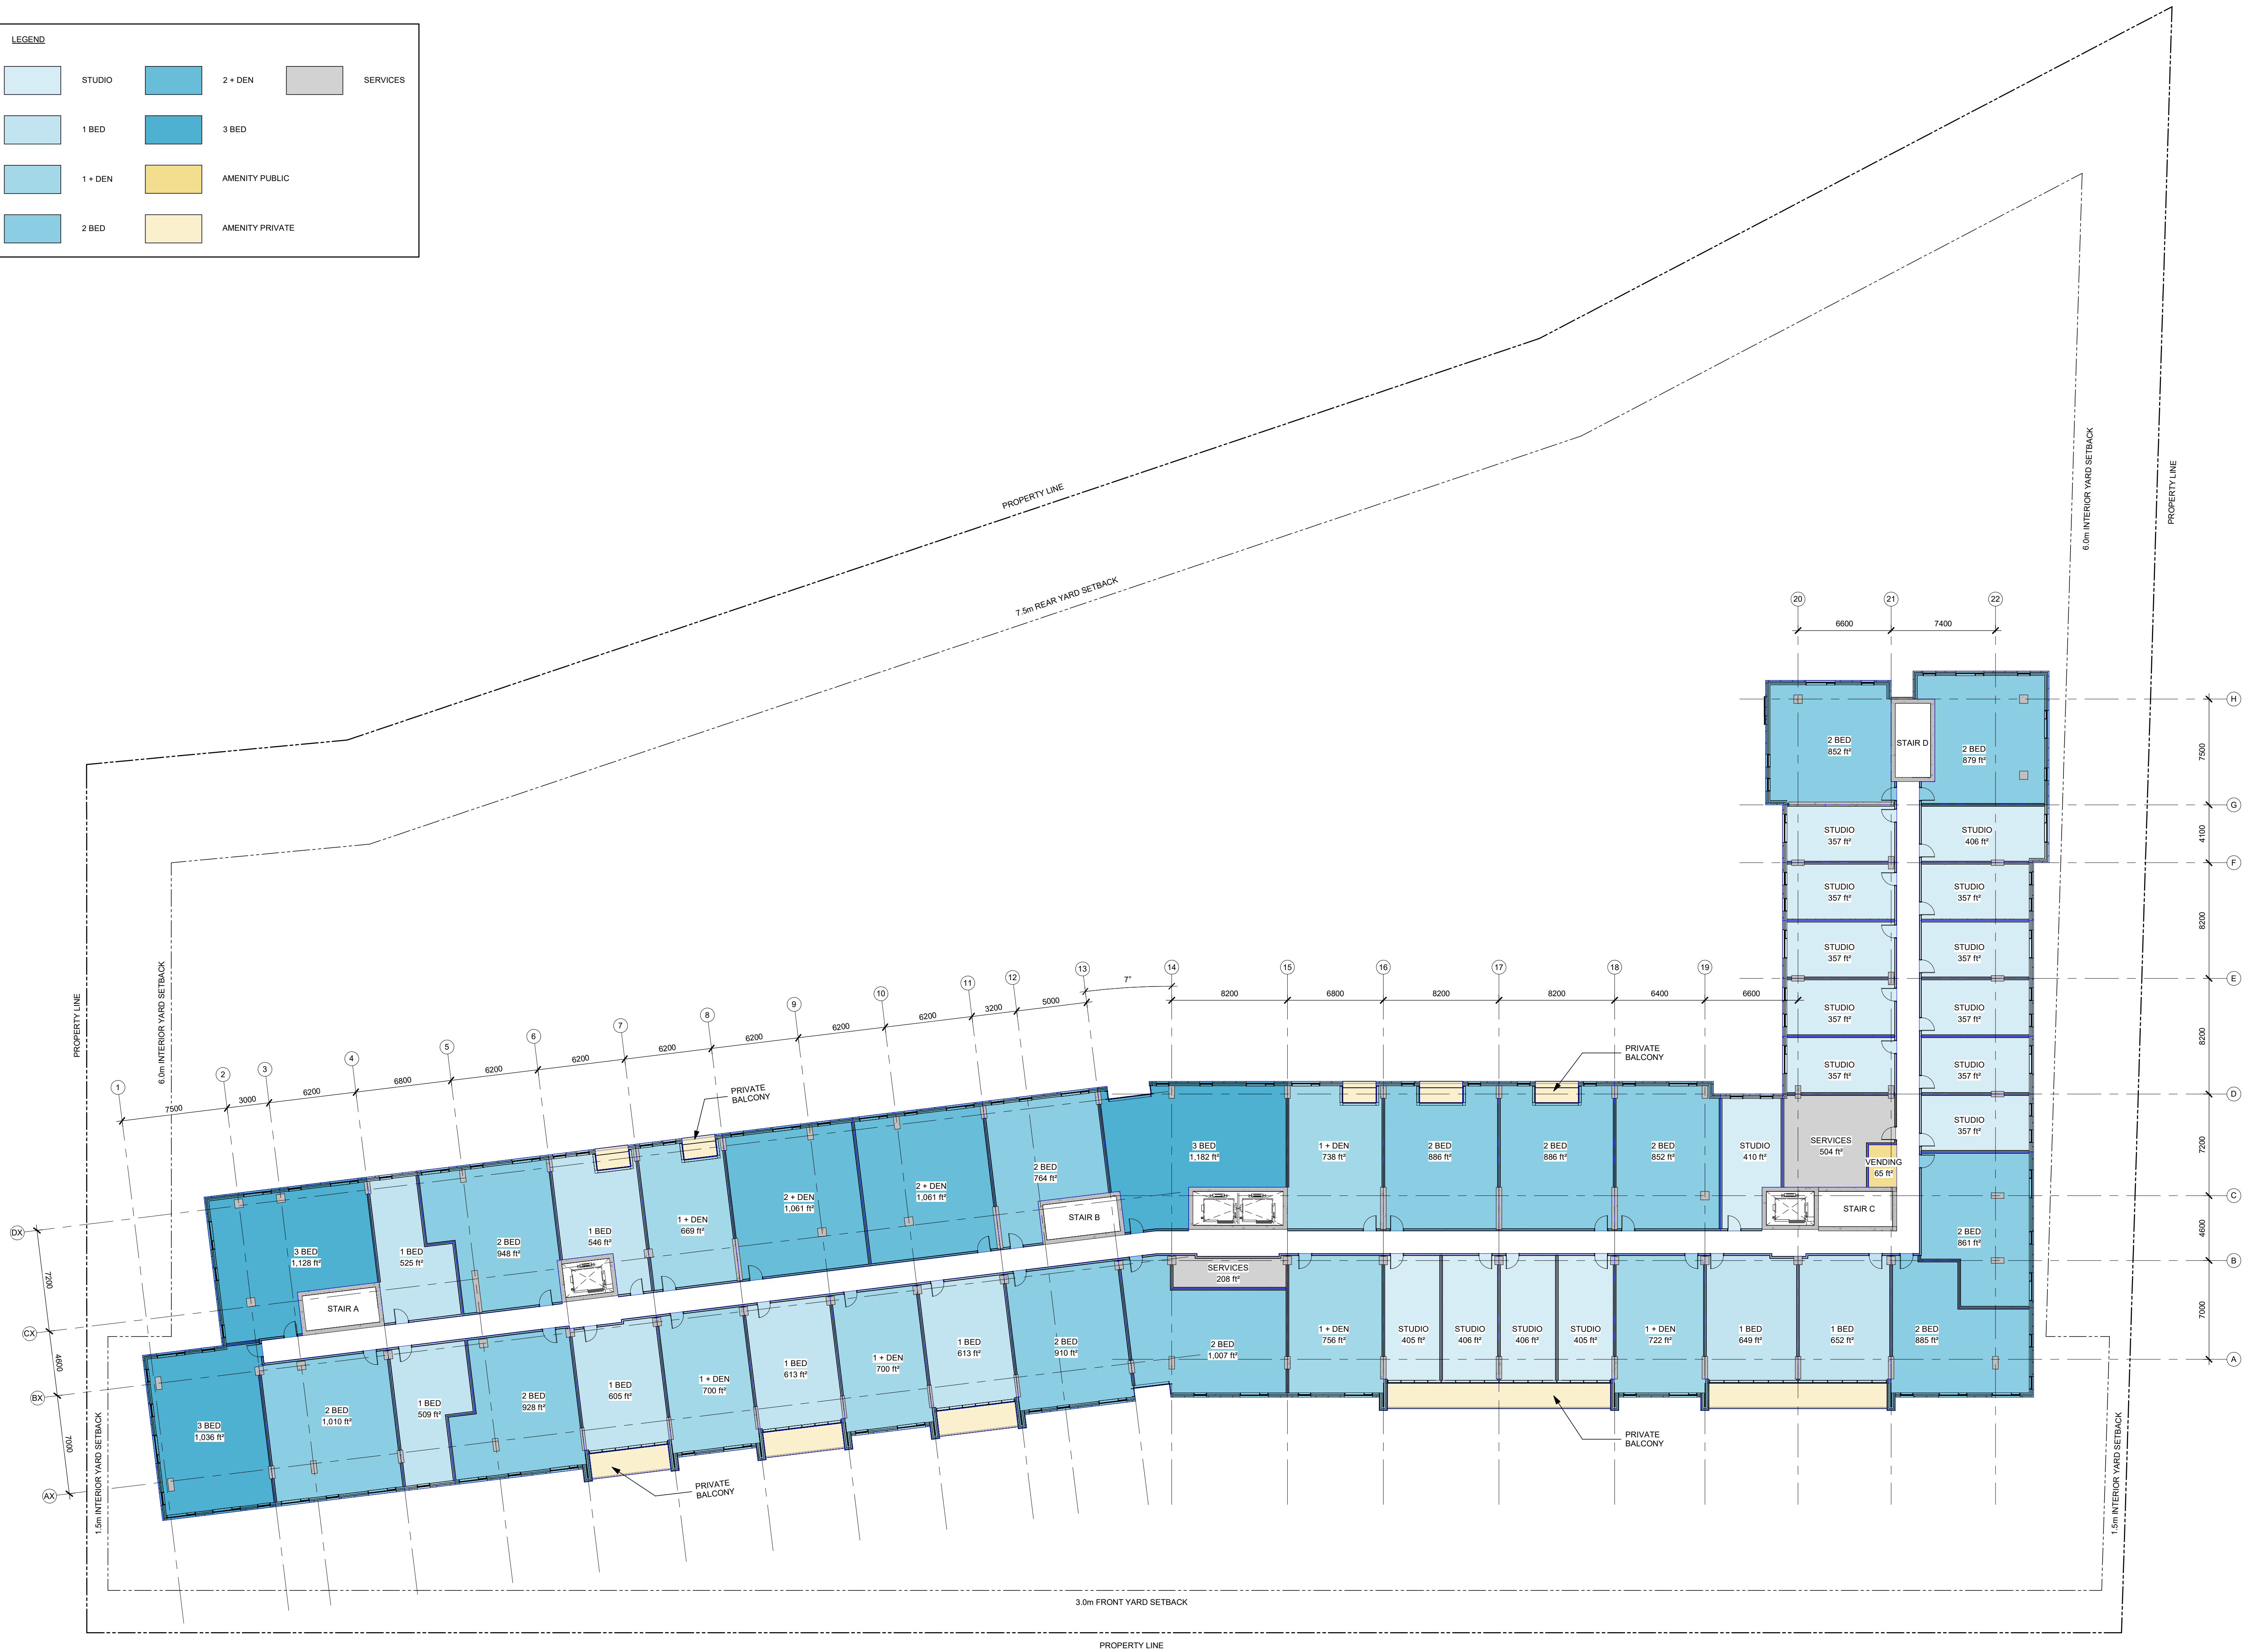

IT IS THE RESPONSIBILITY OF THE APPROPRIATE CONTRACTOR TO CHECK AND VERIFY ALL DIMENSIONS ON SITE AND TO REPORT ALL ERRORS AND/OR OMISSIONS TO THE ARCHITECT.

ALL CONTRACTORS MUST COMPLY WITH ALL PERTINENT CODES AND BY-LAWS.

THIS DRAWING MAY NOT BE USED FOR CONSTRUCTION UNTIL SIGNED BY THE ARCHITECT.

DO NOT SCALE DRAWINGS.

COPYRIGHT RESERVED.

SPC 01	ISSUED FOR SPC	2026-07-02
No.	DESCRIPTION	YYYY-MM-DD
REVISIONS:		
ARCHITECT SEAL:		NORTH ARROW:
CLIENT:		
ARCHITECT:		
PROJECT TITLE:		
1867 ALTA VISTA DRIVE		
1867 Alta Vista Drive, Ottawa, Ontario		
SHEET TITLE:		
LEVEL 5 FLOOR PLAN		
DRAWN:	CHECKED:	A-105
KJ, LM	KR	
SCALE:	SHEET No:	
As indicated		
PROJECT No:		
2516		

Rev:SPC 01

PAPER SIZE: ISO Full Sheet B1 (707.00 x 1000.00mm)

PLOT DATE: 7/22/2026 12:40:34 PM

LEGEND

STUDIO

1 BED

1 + DEN

2 BED


2 + DEN

3 BED

AMENITY PUBLIC

AMENITY PRIVATE

SERVICES

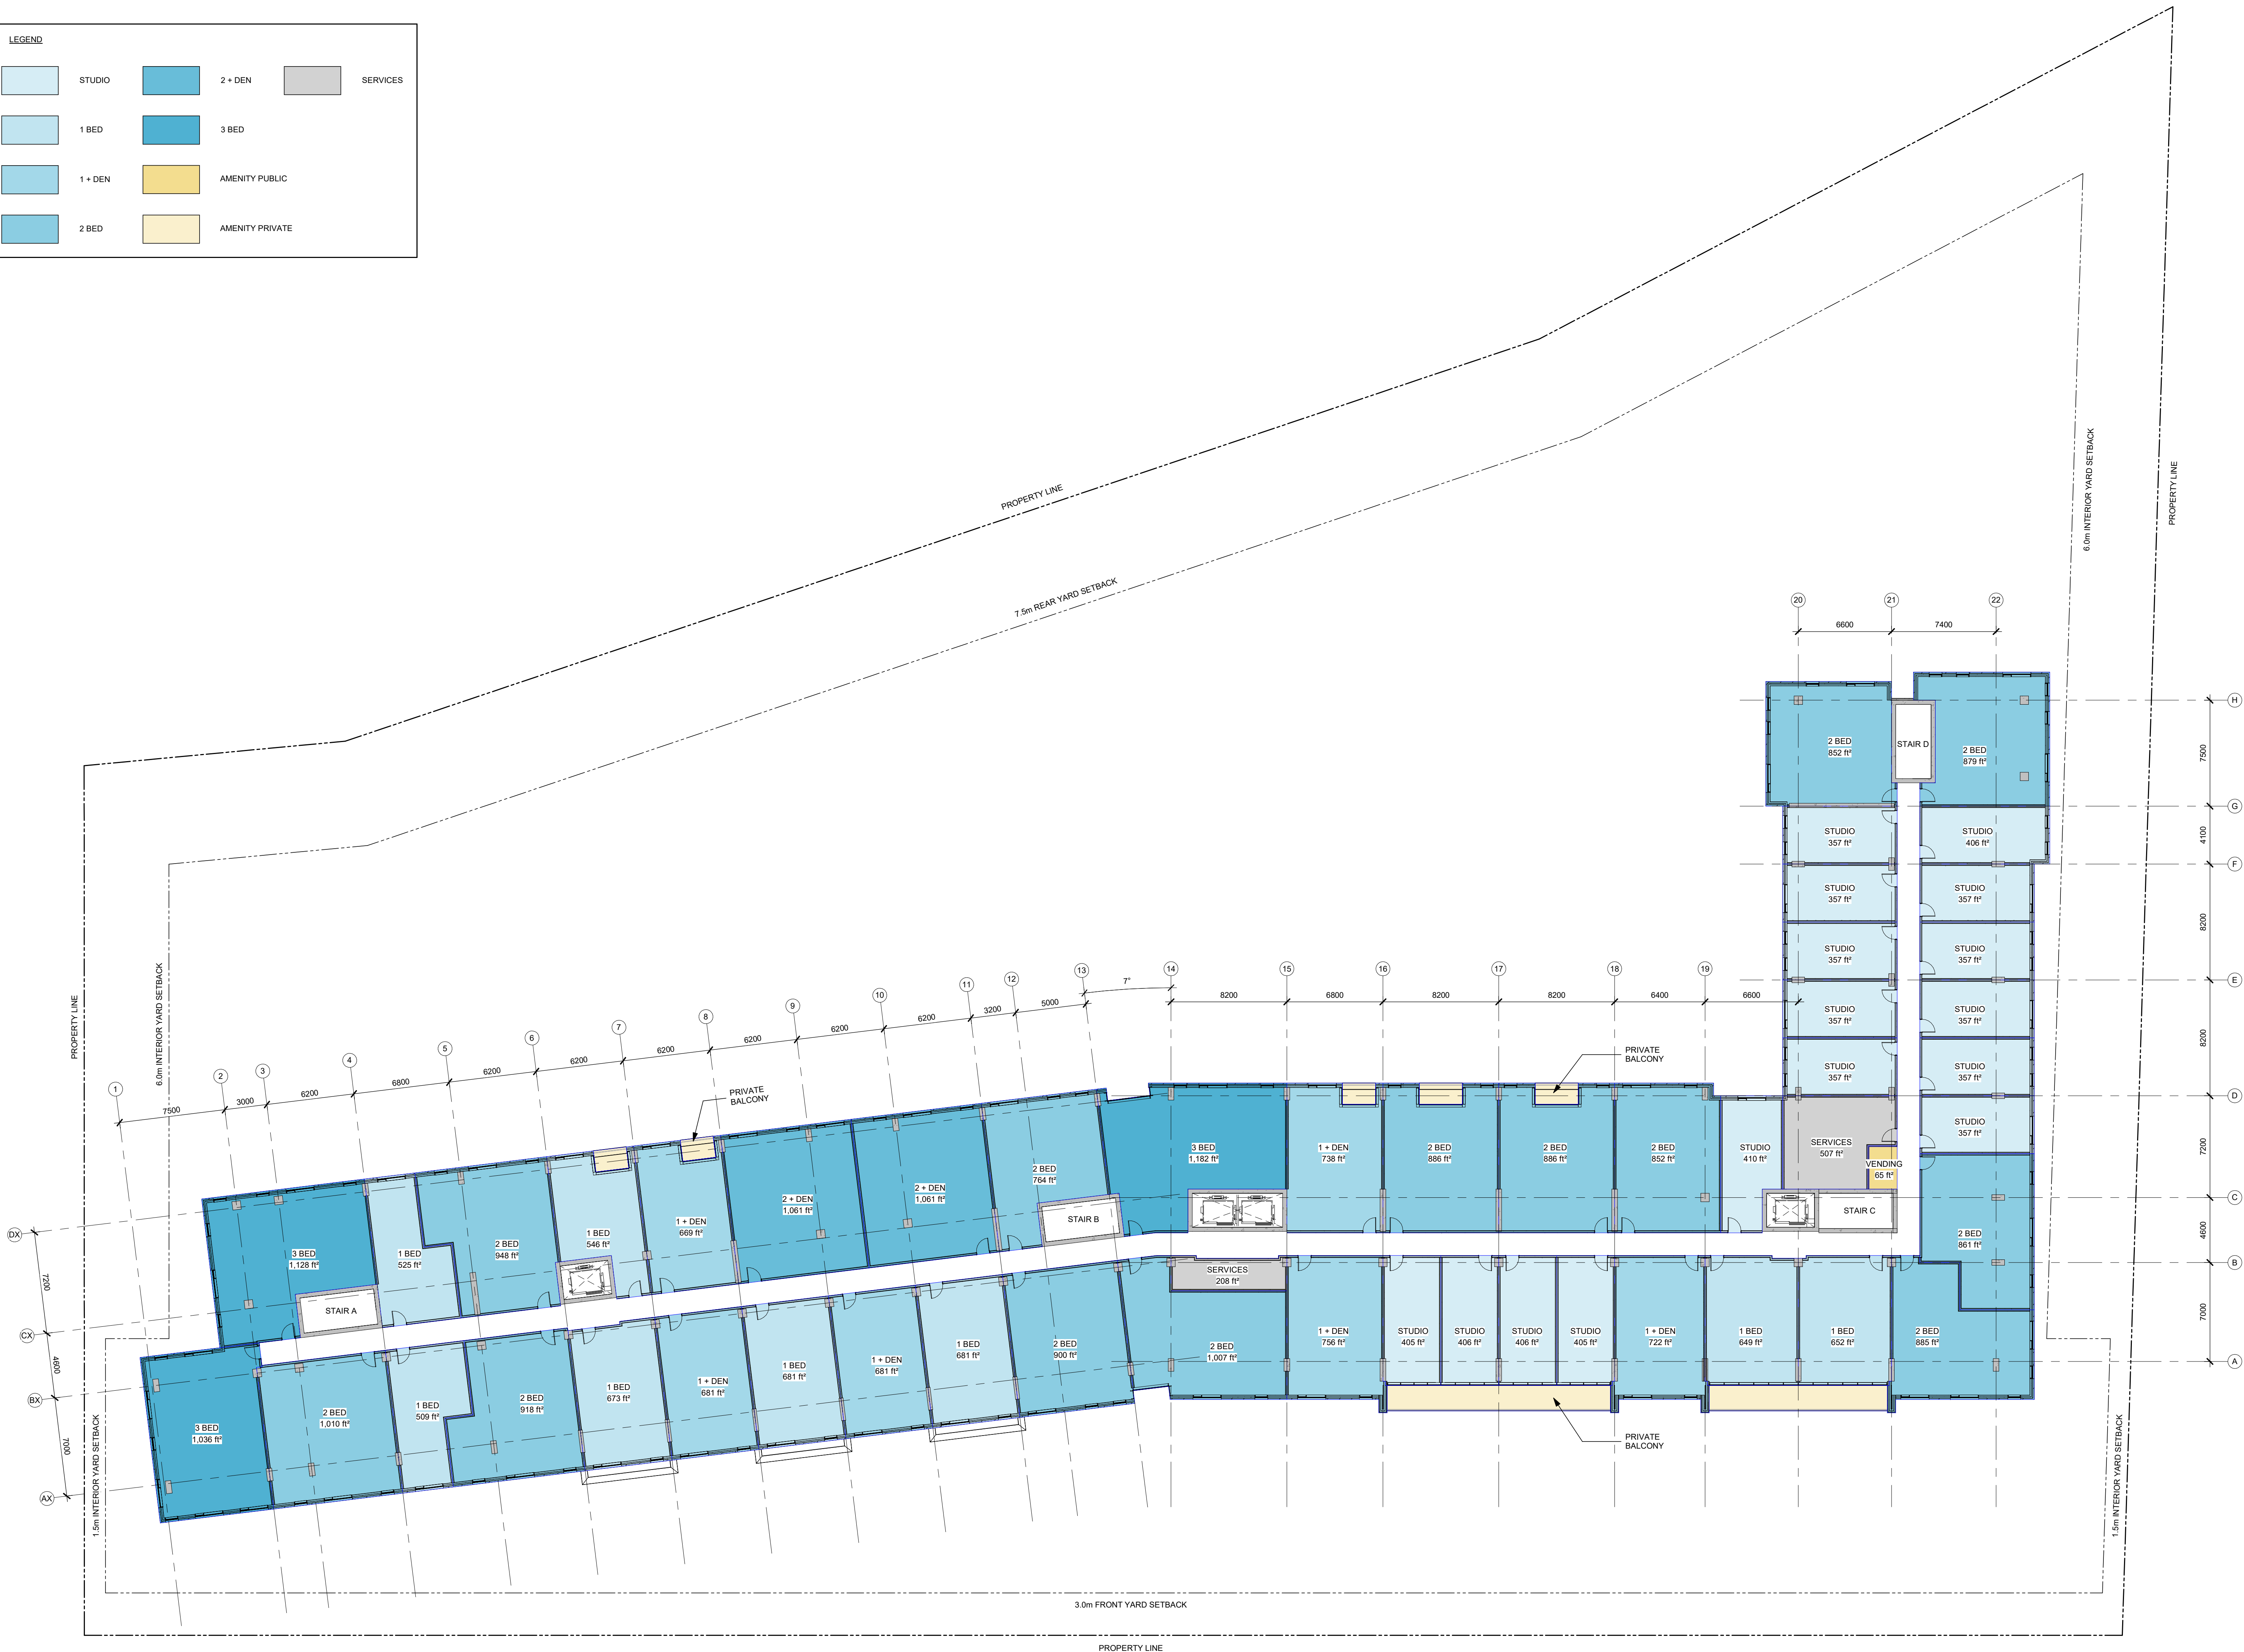

IT IS THE RESPONSIBILITY OF THE APPROPRIATE CONTRACTOR TO CHECK AND VERIFY ALL DIMENSIONS ON SITE AND TO REPORT ALL ERRORS AND/OR OMISSIONS TO THE ARCHITECT.

ALL CONTRACTORS MUST COMPLY WITH ALL PERTINENT CODES AND BY-LAWS.

THIS DRAWING MAY NOT BE USED FOR CONSTRUCTION UNTIL SIGNED BY THE ARCHITECT.

DO NOT SCALE DRAWINGS.

COPYRIGHT RESERVED.

SPC 01	ISSUED FOR SPC	2026-07-02
No.	DESCRIPTION	YYYY-MM-DD
REVISIONS:		
ARCHITECT SEAL:		NORTH ARROW:
CLIENT:		
ARCHITECT:		
PROJECT TITLE:		
1867 ALTA VISTA DRIVE		
1867 Alta Vista Drive, Ottawa, Ontario		
SHEET TITLE:		
LEVEL 6 FLOOR PLAN		
DRAWN:	CHECKED:	A-106
KJ, LM	KR	
SCALE:	SHEET No:	
As indicated		
PROJECT No:		
2516		

Rev:SPC 01

IT IS THE RESPONSIBILITY OF THE APPROPRIATE CONTRACTOR TO CHECK AND VERIFY ALL DIMENSIONS ON SITE AND TO REPORT ALL ERRORS AND/OR OMISSIONS TO THE ARCHITECT.

ALL CONTRACTORS MUST COMPLY WITH ALL PERTINENT CODES AND BY-LAWS.

THIS DRAWING MAY NOT BE USED FOR CONSTRUCTION UNTIL SIGNED BY THE ARCHITECT.

DO NOT SCALE DRAWINGS.

COPYRIGHT RESERVED.

REVISIONS:[illegible]

ARCHITECT:

1 2 3

100

[illegible]

PROJECT TITLE:


1867 ALTA VISTA DRIVE



1807 Alta Vista Drive, Ottawa, Ontario

SHEET TILE:



LEVEL 0-5 FLOOR PLAN



DRAWN:	CHECKED:
--------	----------

KJ. LM	KR
--------	----

SCALE	QUESTIONS
-------	-----------

As indicated

 $\Delta 10^\circ$

2516 7A 100

Downloaded from <http://www.sagepub.com> at NANYANG TECH UNIV LIBRARY on June 11, 2015

IT IS THE RESPONSIBILITY OF THE APPROPRIATE CONTRACTOR TO CHECK AND VERIFY ALL DIMENSIONS ON SITE AND TO REPORT ALL ERRORS AND/OR OMISSIONS TO THE ARCHITECT.

ALL CONTRACTORS MUST COMPLY WITH ALL PERTINENT CODES AND BY-LAWS.


THIS DRAWING MAY NOT BE USED FOR CONSTRUCTION UNTIL SIGNED BY THE ARCHITECT.

DO NOT SCALE DRAWINGS.

COPYRIGHT RESERVED.

REVISIONS:


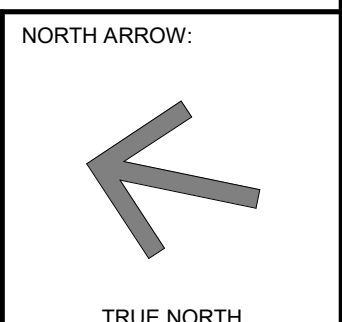

TCU

rla / architecture
56 Beech Street, Ottawa, Ontario K1S 3J6
t 613.724.9932 f 613.724.1209 www.rodericklahev.ca

1867 ALTA VISTA DRIVE

PENTHOUSE FLOOR PLAN

A-109

IT IS THE RESPONSIBILITY OF THE APPROPRIATE CONTRACTOR TO CHECK AND VERIFY ALL DIMENSIONS ON SITE AND TO REPORT ALL ERRORS AND/OR OMISSIONS TO THE ARCHITECT.

ALL CONTRACTORS MUST COMPLY WITH ALL PERTINENT CODES AND BY-LAWS.

THIS DRAWING MAY NOT BE USED FOR CONSTRUCTION UNTIL SIGNED BY THE ARCHITECT.

DO NOT SCALE DRAWINGS.

COPYRIGHT RESERVED.

REVISIONS:

CLIENT:



ARCHITECT:

PROJECT TITLE:

1867 ALTA VISTA DRIVE

1867 Alta Vista Drive, Ottawa, Ontario

SHEET TITLE:

ROOF PLAN

A-110



1 WEST BUILDING ELEVATION
A-200 1:200



2 WEST ANGLED BUILDING ELEVATION
A-200 1:200

IT IS THE RESPONSIBILITY OF THE APPROPRIATE CONTRACTOR TO CHECK AND VERIFY ALL DIMENSIONS ON SITE AND TO REPORT ALL ERRORS AND/OR OMISSIONS TO THE ARCHITECT.

ALL CONTRACTORS MUST COMPLY WITH ALL PERTINENT CODES AND BY-LAWS.

THIS DRAWING MAY NOT BE USED FOR CONSTRUCTION UNTIL SIGNED BY THE ARCHITECT.

DO NOT SCALE DRAWINGS.

COPYRIGHT RESERVED.

MATERIAL LEGEND

- 1 BRICK VENEER - RED
- 2 BRICK VENEER - CHARCOAL
- 3 PUNCHED WINDOWS
- 4 WINDOW WALL SYSTEM W/ GLAZED SPANDREL PANELS
- 5 GLAZED CURTAIN WALL
- 6 METAL PANEL - CHARCOAL
- 7 METAL PANEL VERTICAL SLATS - CHARCOAL
- 8 BALCONY WITH GLASS GUARDRAIL
- 9 ENTRANCE CANOPY STRUCTURE CLAD IN METAL PANEL - CHARCOAL

SPC 01 ISSUED FOR SPC
No. DESCRIPTION 2026-07-02
YYYY-MM-DD

REVISIONS:

ARCHITECT SEAL:
NORTH ARROW:
TCU DEVELOPMENT CORPORATION

CLIENT:
TCU DEVELOPMENT CORPORATION

ARCHITECT:
rla/architecture
56 Beech Street, Ottawa, Ontario K1S 3J6
t.613.724.9932 f.613.724.1209 www.rodericklahey.ca

PROJECT TITLE:
1867 ALTA VISTA DRIVE
1867 Alta Vista Drive, Ottawa, Ontario

SHEET TITLE:
BUILDING ELEVATIONS

DRAWN:
KJ, LM
SCALE:
As indicated
PROJECT No:
2516

CHECKED:
KR
SHEET No:
A-200
Rev:SPC 01

PAPER SIZE: ISO Full Sheet B1 (707.00 x 1000.00mm)
PLOT DATE: 7/22/2026 12:40:48 PM



1 EAST BUILDING ELEVATION
A-201 1:200




2 EAST ANGLED BUILDING ELEVATION
A-201 1:200

IT IS THE RESPONSIBILITY OF THE APPROPRIATE CONTRACTOR TO CHECK AND VERIFY ALL DIMENSIONS ON SITE AND TO REPORT ALL ERRORS AND/OR OMISSIONS TO THE ARCHITECT.
ALL CONTRACTORS MUST COMPLY WITH ALL PERTINENT CODES AND BY-LAWS.
THIS DRAWING MAY NOT BE USED FOR CONSTRUCTION UNTIL SIGNED BY THE ARCHITECT.
DO NOT SCALE DRAWINGS.
COPYRIGHT RESERVED.

MATERIAL LEGEND	
1	BRICK VENEER - RED
2	BRICK VENEER - CHARCOAL
3	PUNCHED WINDOWS
4	WINDOW WALL SYSTEM W/ GLAZED SPANDREL PANELS
5	GLAZED CURTAIN WALL
6	METAL PANEL - CHARCOAL
7	METAL PANEL - VERTICAL SLATS - CHARCOAL
8	BALCONY WITH GLASS GUARDRAIL
9	ENTRANCE CANOPY STRUCTURE CLAD IN METAL PANEL - CHARCOAL

SPC 01	ISSUED FOR SPC	2026-07-02
No.	DESCRIPTION	YYYY-MM-DD

REVISIONS:	NORTH ARROW:
ARCHITECT SEAL: 	

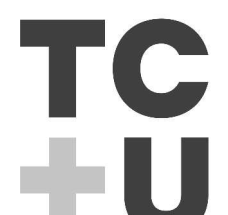CLIENT:	 TCU DEVELOPMENT CORPORATION
---------	--


ARCHITECT:	 56 Beech Street, Ottawa, Ontario K1S 3J6 t.613.724.9932 f.613.724.1209 www.rodericklahey.ca
------------	---

PROJECT TITLE:	1867 ALTA VISTA DRIVE
	1867 Alta Vista Drive, Ottawa, Ontario

SHEET TITLE:	BUILDING ELEVATIONS
--------------	---------------------

DRAWN: KJ, LM	CHECKED: KR
SCALE: As indicated	SHEET No:
PROJECT No: 2516	A-201 Rev:SPC 01

PAPER SIZE: ISO Full Bleed B1 (707.00 x 1000.00mm)
PLOT DATE: 7/22/2026 12:41:00 PM

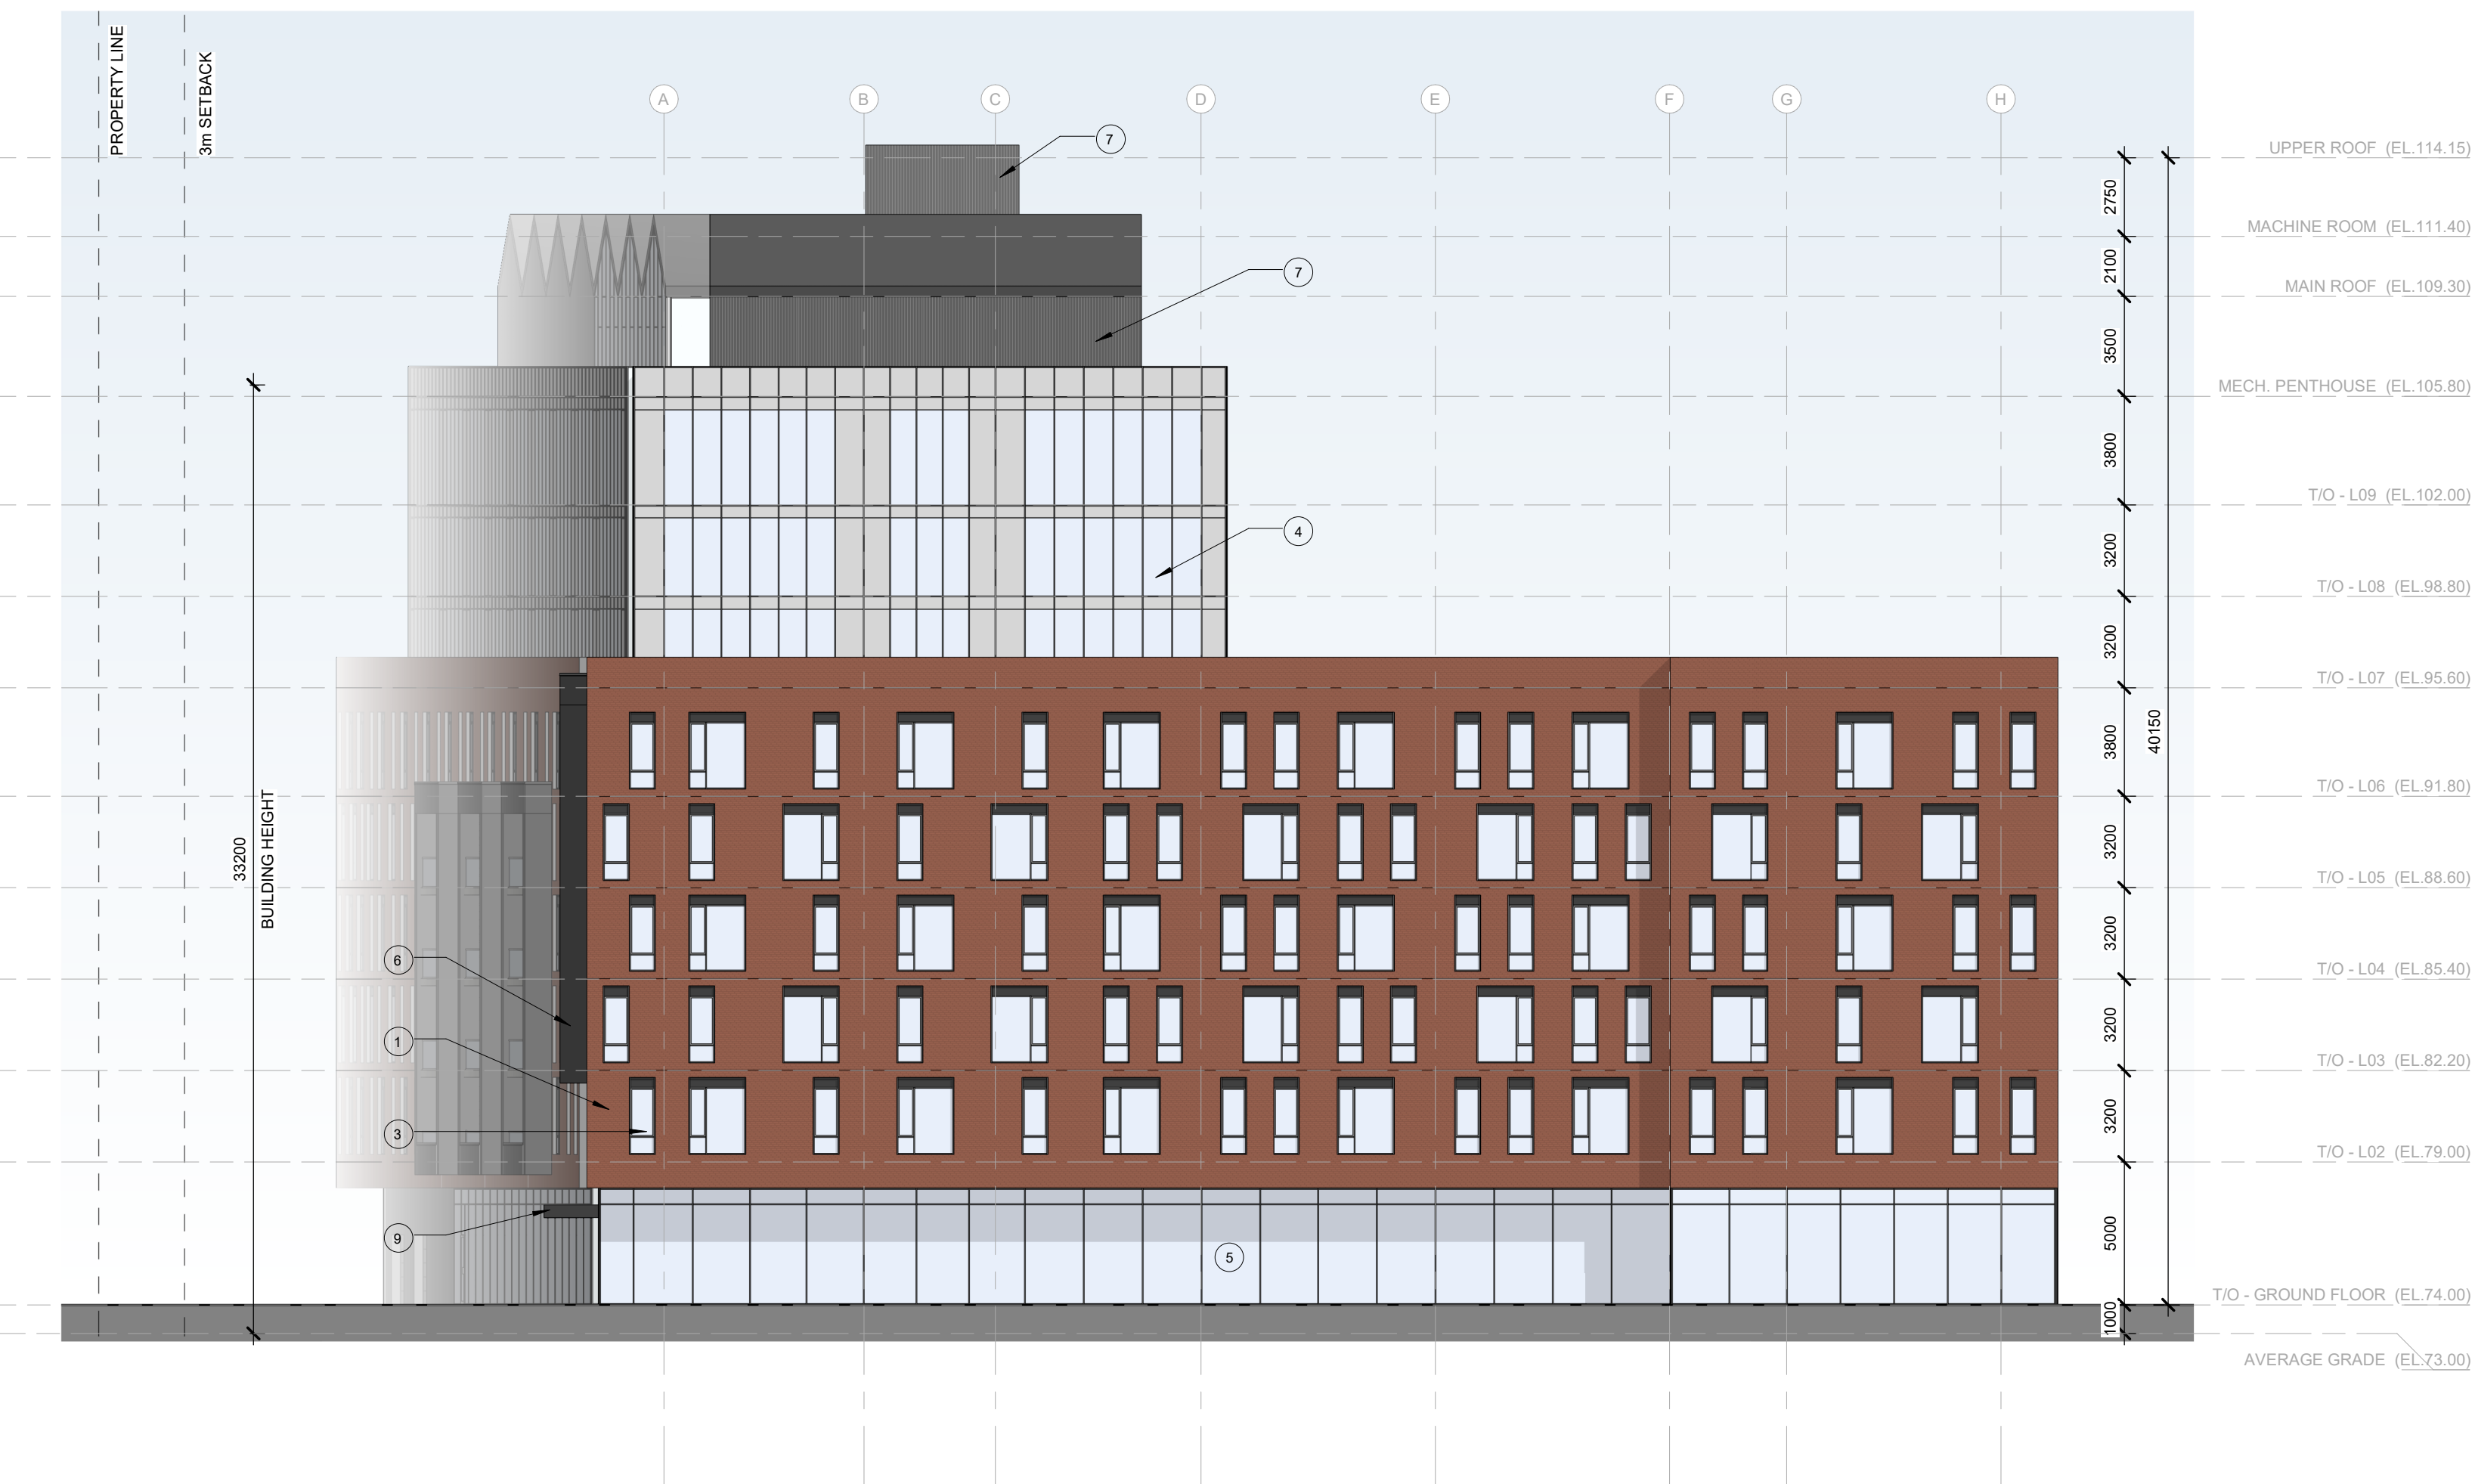

1 NORTH BUILDING ELEVATION
A-202 1:200

2 SOUTH BUILDING ELEVATION
A-202 1:200

IT IS THE RESPONSIBILITY OF THE APPROPRIATE CONTRACTOR TO CHECK AND VERIFY ALL DIMENSIONS ON SITE AND TO REPORT ALL ERRORS AND/OR OMISSIONS TO THE ARCHITECT.

ALL CONTRACTORS MUST COMPLY WITH ALL PERTINENT CODES AND BY-LAWS.

THIS DRAWING MAY NOT BE USED FOR CONSTRUCTION UNTIL SIGNED BY THE ARCHITECT.

DO NOT SCALE DRAWINGS.

COPYRIGHT RESERVED.

MATERIAL LEGEND

- 1 BRICK VENEER - RED
- 2 BRICK VENEER - CHARCOAL
- 3 PUNCHED WINDOWS
- 4 WINDOW WALL SYSTEM W/ GLAZED SPANDREL PANELS
- 5 GLAZED CURTAIN WALL
- 6 METAL PANEL - CHARCOAL
- 7 METAL PANEL - VERTICAL SLATS - CHARCOAL
- 8 BALCONY WITH GLASS GUARDRAIL
- 9 ENTRANCE CANOPY STRUCTURE CLAD IN METAL PANEL - CHARCOAL

SPC 01 ISSUED FOR SPC		2026-07-02
No.	DESCRIPTION	YYYY-MM-DD
REVISIONS:		
ARCHITECT SEAL:		NORTH ARROW:
CLIENT:		
ARCHITECT:		
 56 Beech Street, Ottawa, Ontario K1S 3J6 t.613.724.9932 f.613.724.1209 www.rodericklahey.ca		
PROJECT TITLE:		
1867 ALTA VISTA DRIVE		
1867 Alta Vista Drive, Ottawa, Ontario		
SHEET TITLE:		
BUILDING ELEVATIONS		
DRAWN:	CHECKED:	A-202 Rev:SPC 01
KJ, LM	KR	
SCALE:	SHEET No:	
As indicated		
PROJECT No:		
2516		

PAPER SIZE: ISO Full (Bleed) 81 (707.00 x 1000.00mm)

PLOT DATE: 7/26/2026 1:13:52 PM



1867 ALTA VISTA DRIVE SHADOW STUDY
JUNE 21ST - 8:00



1867 ALTA VISTA DRIVE SHADOW STUDY
JUNE 21ST - 9:00



1867 ALTA VISTA DRIVE SHADOW STUDY
JUNE 21ST - 10:00



1867 ALTA VISTA DRIVE SHADOW STUDY
JUNE 21ST - 11:00



1867 ALTA VISTA DRIVE SHADOW STUDY
JUNE 21ST - 12:00



1867 ALTA VISTA DRIVE SHADOW STUDY
JUNE 21ST - 13:00



1867 ALTA VISTA DRIVE SHADOW STUDY
JUNE 21ST - 14:00




1867 ALTA VISTA DRIVE SHADOW STUDY
JUNE 21ST - 15:00




1867 ALTA VISTA DRIVE SHADOW STUDY
JUNE 21ST - 16:00



1867 ALTA VISTA DRIVE SHADOW STUDY
JUNE 21ST - 17:00

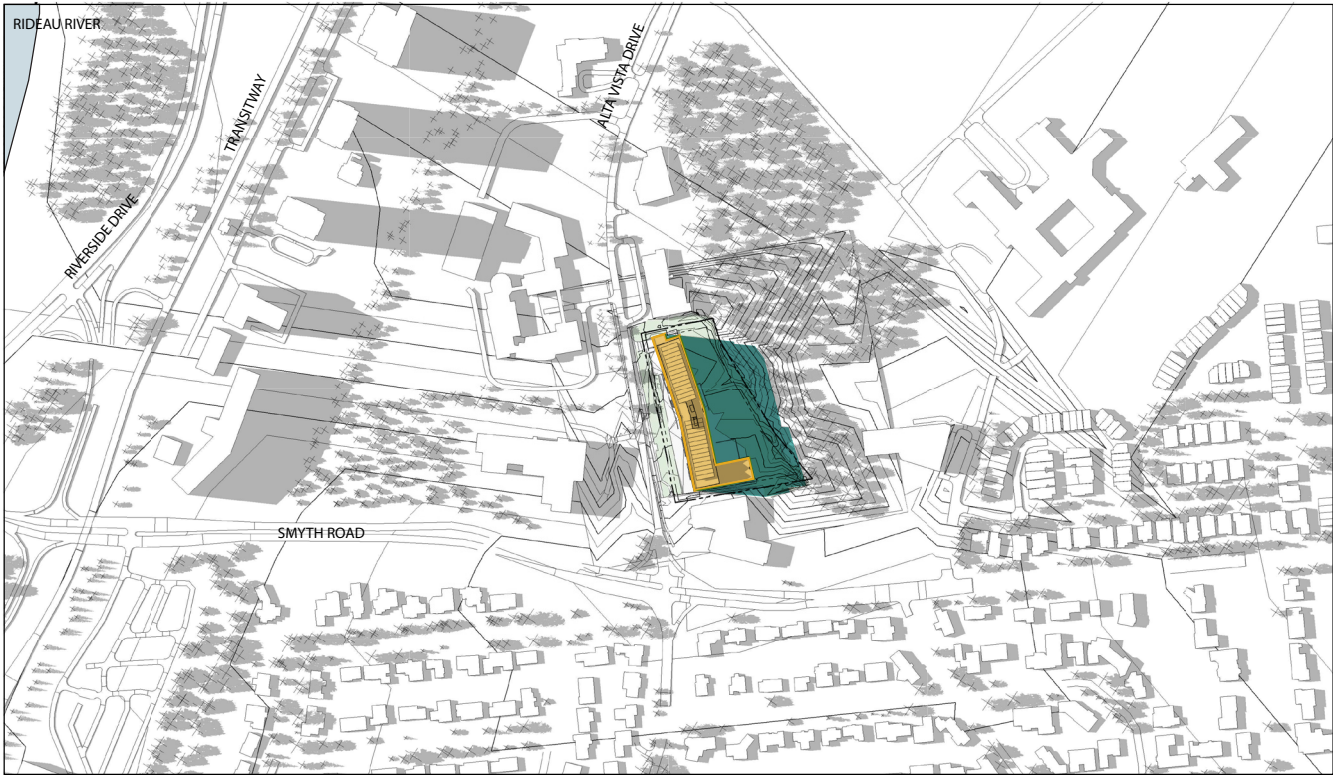

1867 ALTA VISTA DRIVE SHADOW STUDY
JUNE 21ST - 18:00

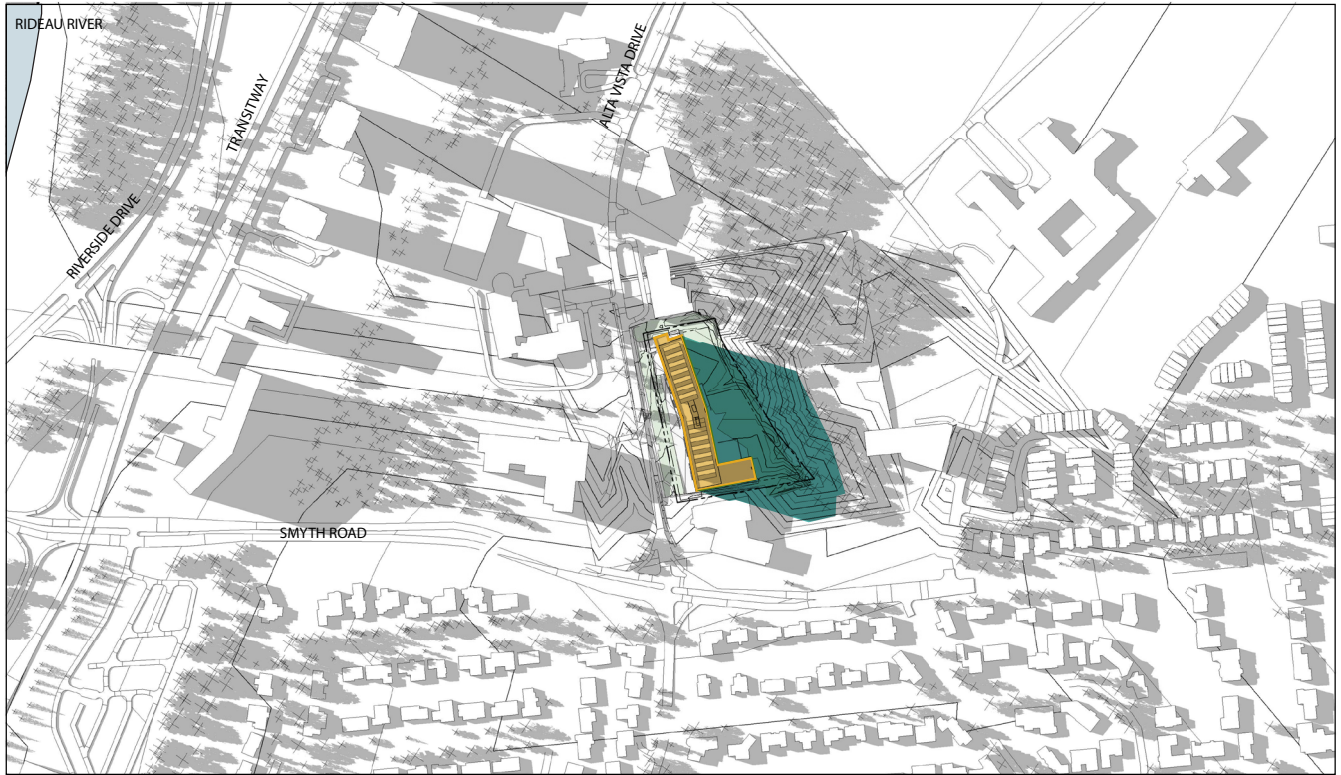

1867 ALTA VISTA DRIVE SHADOW STUDY
JUNE 21ST - 19:00

IT IS THE RESPONSIBILITY OF THE APPROPRIATE CONTRACTOR TO CHECK AND VERIFY ALL DIMENSIONS ON SITE AND TO REPORT ALL ERRORS AND/OR OMISSIONS TO THE ARCHITECT.

ALL CONTRACTORS MUST COMPLY WITH ALL PERTINENT CODES AND BY-LAWS.


THIS DRAWING MAY NOT BE USED FOR CONSTRUCTION UNTIL SIGNED BY THE ARCHITECT.

DO NOT SCALE DRAWINGS.


COPYRIGHT RESERVED.

SPC 01 ISSUED FOR SPC		2026-07-02
No.	DESCRIPTION	YYYY-MM-DD

REVISIONS:

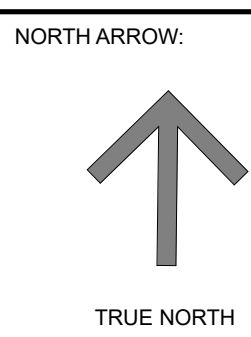

CLIENT:

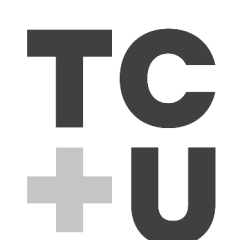

TCU DEVELOPMENT CORPORATION

ARCHITECT:

rla/architecture
56 Beech Street, Ottawa, Ontario K1S 3J6
t.613.724.9932 f.613.724.1209 www.rodericklahey.ca

PROJECT TITLE:

1867 ALTA VISTA DRIVE

1867 Alta Vista Drive, Ottawa, Ontario

SHEET TITLE:

SUNSHADE STUDY

DRAWN:

KJ, LM

CHECKED:

KR

SCALE:

SHEET No:

PROJECT No:

2516

A-501



1867 ALTA VISTA DRIVE SHADOW STUDY
MARCH/SEPTEMBER 21ST - 8:00



1867 ALTA VISTA DRIVE SHADOW STUDY
MARCH/SEPTEMBER 21ST - 9:00



1867 ALTA VISTA DRIVE SHADOW STUDY
MARCH/SEPTEMBER 21ST - 10:00



1867 ALTA VISTA DRIVE SHADOW STUDY
MARCH/SEPTEMBER 21ST - 11:00



1867 ALTA VISTA DRIVE SHADOW STUDY
MARCH/SEPTEMBER 21ST - 12:00




1867 ALTA VISTA DRIVE SHADOW STUDY
MARCH/SEPTEMBER 21ST - 13:00




1867 ALTA VISTA DRIVE SHADOW STUDY
MARCH/SEPTEMBER 21ST - 14:00



1867 ALTA VISTA DRIVE SHADOW STUDY
MARCH/SEPTEMBER 21ST - 15:00

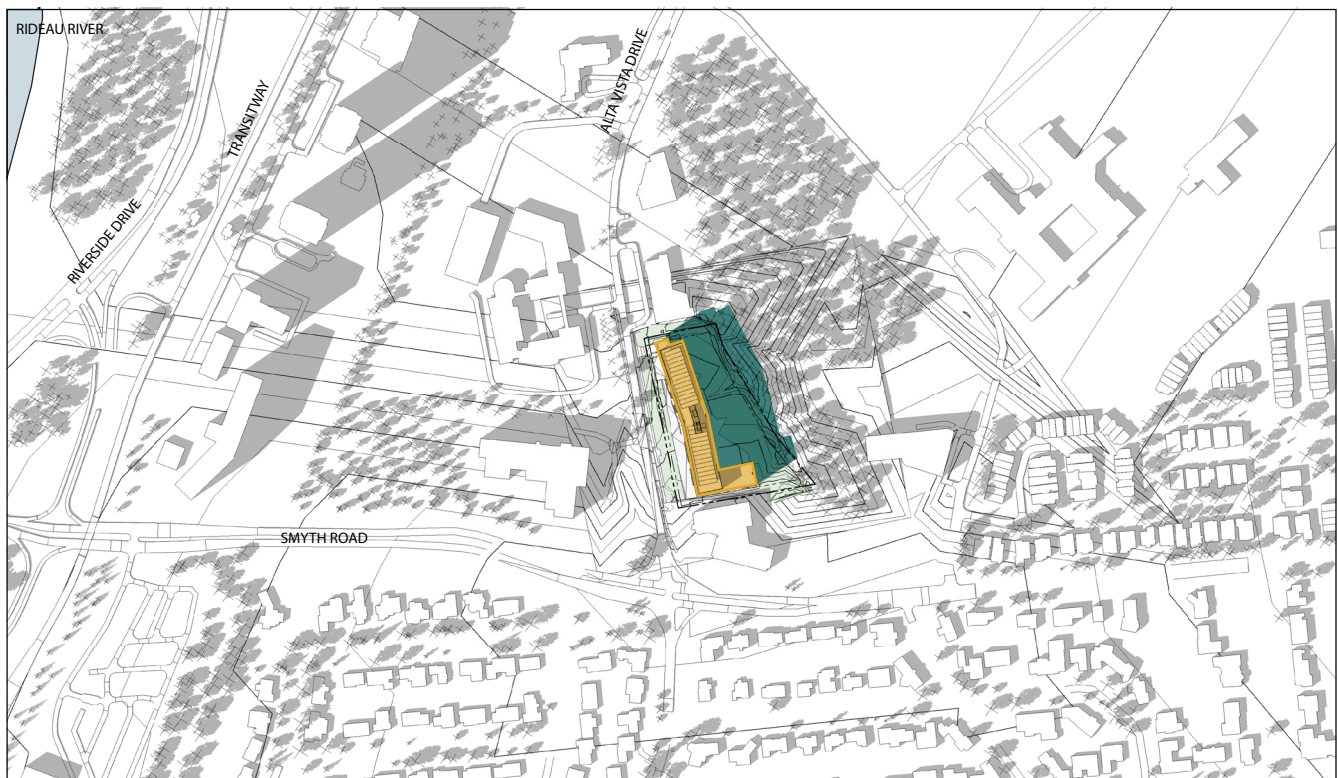

1867 ALTA VISTA DRIVE SHADOW STUDY
MARCH/SEPTEMBER 21ST - 16:00

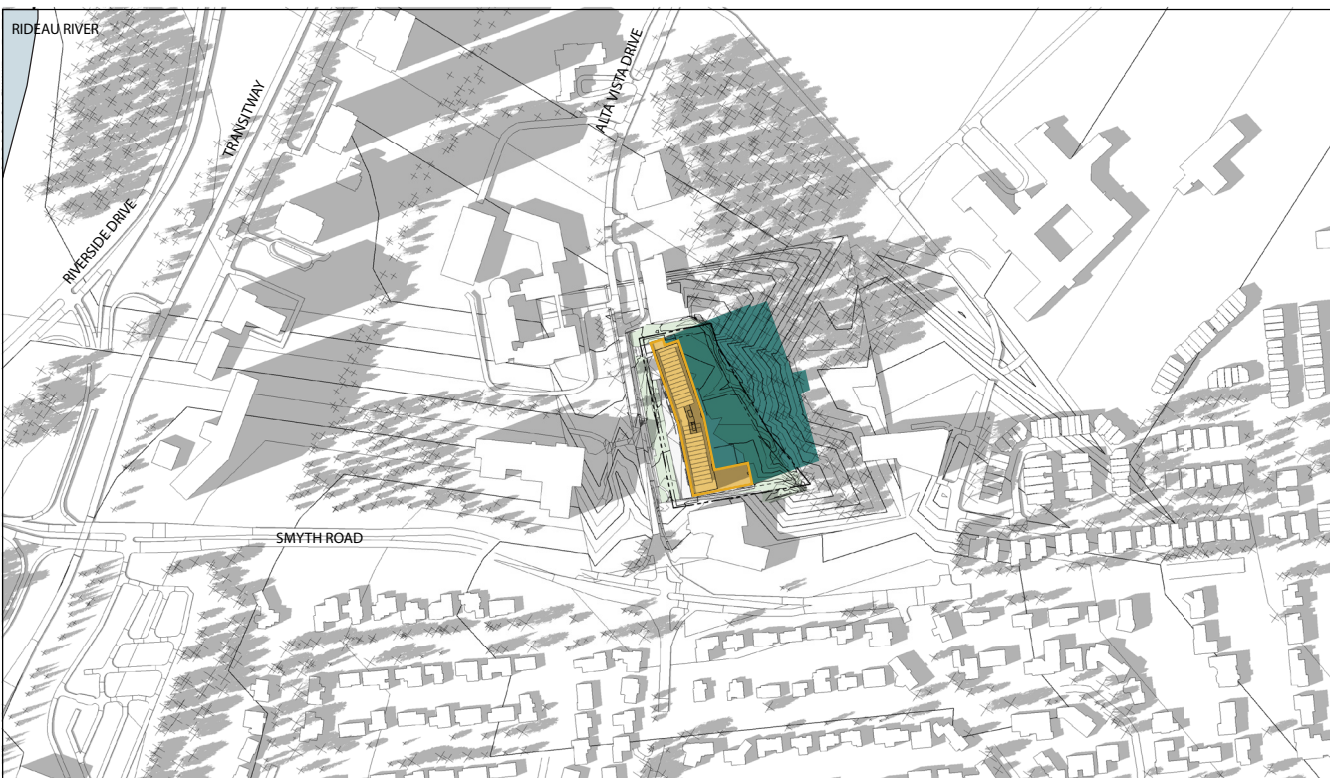

1867 ALTA VISTA DRIVE SHADOW STUDY
MARCH/SEPTEMBER 21ST - 17:00

IT IS THE RESPONSIBILITY OF THE APPROPRIATE CONTRACTOR TO CHECK AND VERIFY ALL DIMENSIONS ON SITE AND TO REPORT ALL ERRORS AND/OR OMISSIONS TO THE ARCHITECT.
ALL CONTRACTORS MUST COMPLY WITH ALL PERTINENT CODES AND BY-LAWS.
THIS DRAWING MAY NOT BE USED FOR CONSTRUCTION UNTIL SIGNED BY THE ARCHITECT.
DO NOT SCALE DRAWINGS.
COPYRIGHT RESERVED.

SPC 01 ISSUED FOR SPC	2026-07-02
No.	DESCRIPTION
YYYY-MM-DD	

REVISIONS:

ARCHITECT SEAL:

NORTH ARROW:

CLIENT:

ARCHITECT:

PROJECT TITLE:

1867 ALTA VISTA DRIVE




1867 Alta Vista Drive, Ottawa, Ontario

SHEET TITLE:

SUNSHADE STUDY

DRAWN: KJ, LM	CHECKED: KR
SCALE:	SHEET No:
PROJECT No: 2516	A-502

COPYRIGHT RESERVED.

   

NO.	DESCRIPTION	DATE
REVISIONS:		

CLIENT

1807 Alta Vista Drive, Ottawa, Ontario

SUNSHADE STUDY

DRAWN: KJLM CHECKED: KB

SCALE:	SHEET No:
--------	-----------

PROJECT No: **A-503**

--	--

PRINT DATE: 6/30/2008 1:20:56 PM