


3 SELKIRK STREET OTTAWA, ON

3 SELKIRK ST,
RLA PROJECT #: 2124

ISSUED FOR SITE PLAN CONTROL RESPONSE #01 2026-07-15



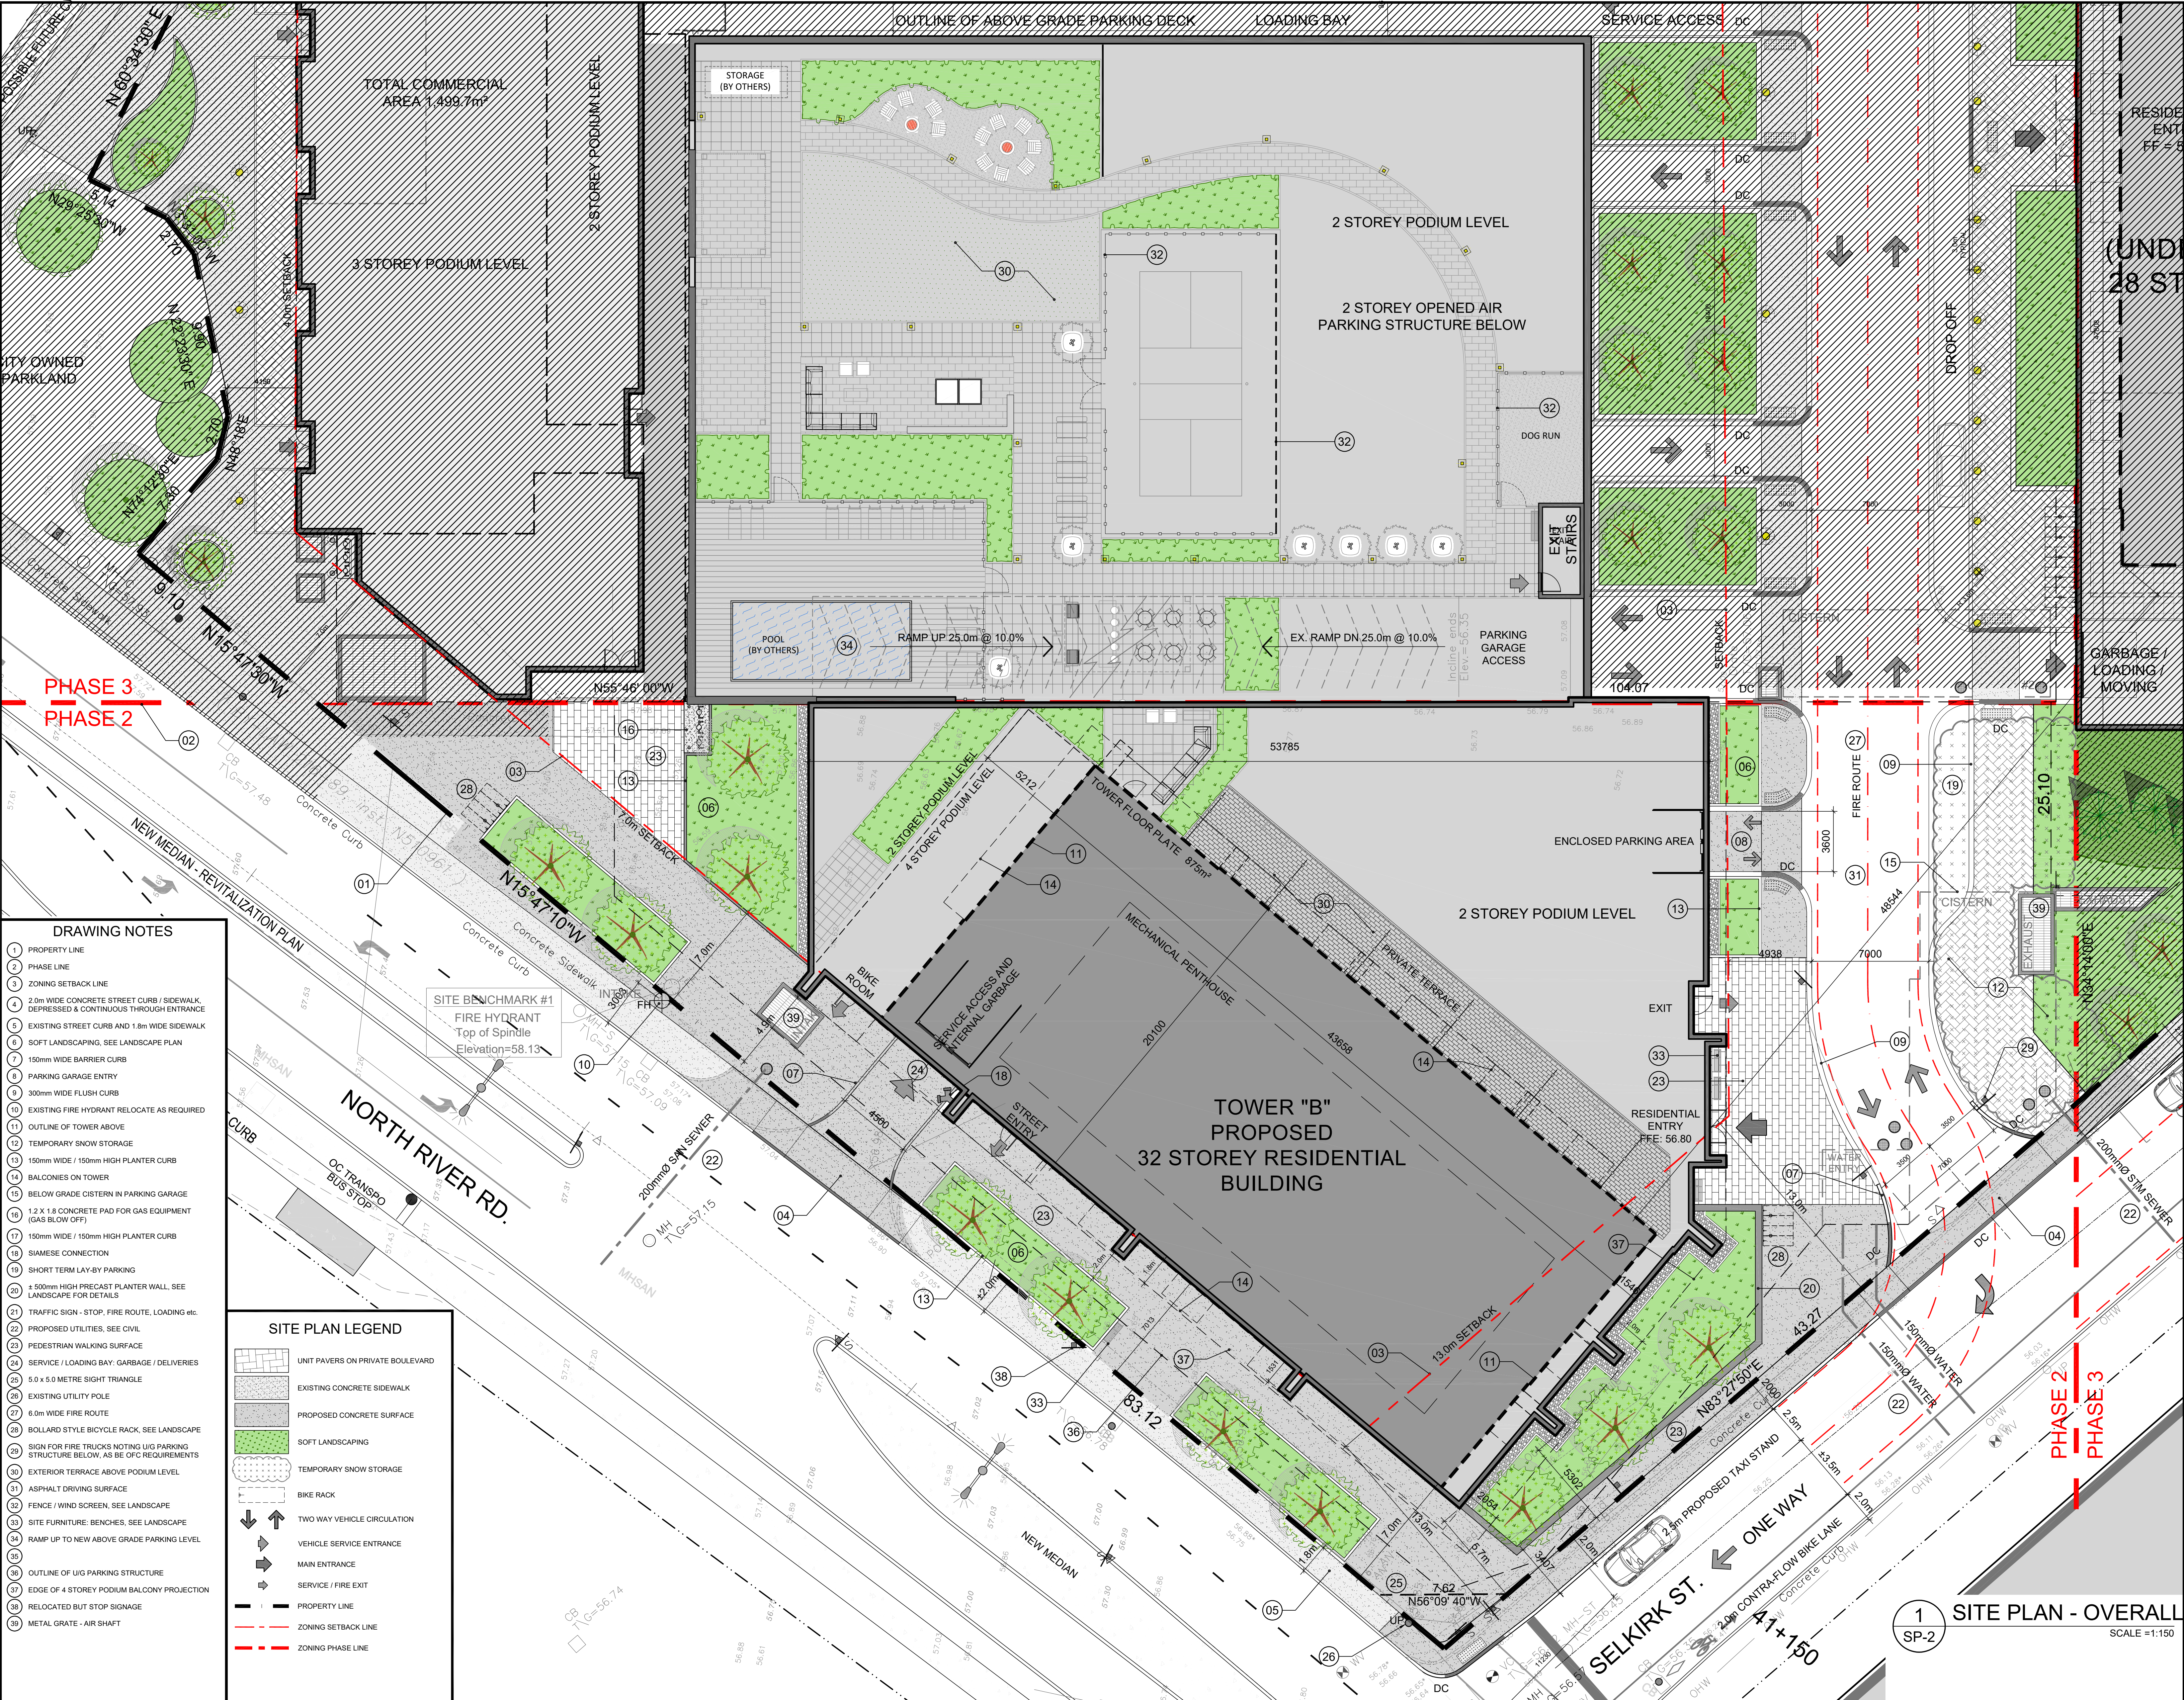

- DRAWING NOTES
- 1

PROPERTY LINE
- 2

PHASE LINE
- 3

ZONING SETBACK LINE
- 4

2.0m WIDE CONCRETE STREET CURB / SIDEWALK, DEPRESSED & CONTINUOUS THROUGH ENTRANCE
- 5

EXISTING STREET CURB AND 1.8m WIDE SIDEWALK
- 6

SOFT LANDSCAPING, SEE LANDSCAPE PLAN
- 7

150mm WIDE BARRIER CURB
- 8

PARKING GARAGE ENTRY
- 9

300mm WIDE FLUSH CURB
- 10

EXISTING FIRE HYDRANT RELOCATE AS REQUIRED
- 11

OUTLINE OF TOWER ABOVE
- 12

TEMPORARY SNOW STORAGE
- 13

150mm WIDE / 150mm HIGH PLANTER CURB
- 14

BALCONIES ON TOWER
- 15

BELOW GRADE CISTERN IN PARKING GARAGE
- 16

1.2 x 1.8 CONCRETE PAD FOR GAS EQUIPMENT (GAS BLOW OFF)
- 17

150mm WIDE / 150mm HIGH PLANTER CURB
- 18

SIAMSE CONNECTION
- 19

SHORT TERM LAY-BY PARKING
- 20

500mm HIGH PRECAST PLANTER WALL, SEE LANDSCAPE FOR DETAILS
- 21

TRAFFIC SIGN - STOP, FIRE ROUTE, LOADING etc.
- 22

PROPOSED UTILITIES, SEE CIVIL
- 23

PEDESTRIAN WALKING SURFACE
- 24

SERVICE / LOADING BAY- GARBAGE / DELIVERIES
- 25

5.0 x 5.0 METRE SIGHT TRIANGLE
- 26

EXISTING UTILITY POLE
- 27

6.0m WIDE FIRE ROUTE
- 28

BOLLARD STYLE BICYCLE RACK, SEE LANDSCAPE
- 29

SIGN FOR FIRE TRUCKS NOTING UG PARKING STRUCTURE BELOW, AS BE OFC REQUIREMENTS
- 30

EXTERIOR TERRACE ABOVE PODIUM LEVEL
- 31

ASPHALT DRIVING SURFACE
- 32

FENCE / WIND SCREEN, SEE LANDSCAPE
- 33

SITE FURNITURE: BENCHES, SEE LANDSCAPE
- 34

RAMP UP TO NEW ABOVE GRADE PARKING LEVEL
- 35
- 36

OUTLINE OF UG PARKING STRUCTURE
- 37

EDGE OF 4 STOREY PODIUM BALCONY PROJECTION
- 38

RELOCATED BUT STOP SIGNAGE
- 39

METAL GRATE - AIR SHAFT

- SITE PLAN LEGEND
- UNIT PAVES ON PRIVATE BOULEVARD

EXISTING CONCRETE SIDEWALK

PROPOSED CONCRETE SURFACE

SOFT LANDSCAPING

TEMPORARY SNOW STORAGE

BIKE RACK

TWO WAY VEHICLE CIRCULATION

VEHICLE SERVICE ENTRANCE

MAIN ENTRANCE

SERVICE / FIRE EXIT

PROPERTY LINE

ZONING SETBACK LINE

ZONING PHASE LINE

IT IS THE RESPONSIBILITY OF THE APPROPRIATE CONTRACTOR TO CHECK AND VERIFY ALL DIMENSIONS ON SITE AND TO REPORT ALL ERRORS AND/OR OMISSIONS TO THE ARCHITECT.
ALL CONTRACTORS MUST COMPLY WITH ALL PERTINENT CODES AND BY-LAWS.
THIS DRAWING MAY NOT BE USED FOR CONSTRUCTION UNTIL SIGNED BY THE ARCHITECT.
DO NOT SCALE DRAWINGS.
COPYRIGHT RESERVED.

NOTATION SYMBOLS:

01

INDICATES DRAWING NOTES, LISTED ON EACH SHEET.

02

INDICATES ASSEMBLY TYPE; REFER TO TYPICAL ASSEMBLIES SCHEDULE.

03

INDICATES WINDOW TYPE; REFER TO WINDOW ELEVATIONS AND DETAILS ON A500 SERIES.

04

INDICATES DOOR TYPE; REFER TO DOOR SCHEDULE AND DETAILS ON A500 SERIES.

05

DETAIL NUMBER

06

TITLE

07

NOTE

08

DETAIL REFERENCE PAGE

09

DETAIL CROSS REFERENCE PAGE

ISSUED FOR SPC RESPONSE # 01

July 14, 26

REVISED WITH GENERAL UPDATES

July 13, 26

ISSUED FOR OWNER / CONSULTANT REVIEW

June 19, 26

ISSUED FOR SITE PLAN CONTROL APPLICATION

Feb. 13, 26

ISSUED FOR COORDINATION

Feb. 10, 26

ISSUED FOR OWNER / CONSULTANT REVIEW

Jan. 26, 26

No.

DESCRIPTION

DATE

REVISIONS:

ARCHITECT SEAL:

ONTARIO ASSOCIATION

ARCHITECTS

RENEE REED

LICENCE

8667

NORTH ARROW:

CLIENT:

main + main

Riverain Developments Inc.

ARCHITECT:

rla / architecture

roderick lahey architect inc.

56 beech street, ottawa, ontario K1S 3J6

t: 613.724.9932 f: 613.724.1209 rlaarchitecture.ca

PROJECT TITLE:

MAISON RIVERAIN

2 MONTREAL ROAD, 3 SELKIRK STREET

300 MONTGOMERY STREET

OTTAWA, ONTARIO

SHEET TITLE:

SITE PLAN

3 SELKIRK STREET

TOWER 'B' - PHASE 2

DRAWN:

RV

1:150

PROJECT No:

2511

CHECKED:

R.D.

SHEET No:

SP-1

SCALE:

1:150

DATE:

2025

PAPER SIZE: ISO_B1_707.00_x_1000.00_MM

PLOT DATE: Tuesday, July 14, 2026

PLOT SCALE: 1:1

PEN STYLE: 0-RLA-MASTER-100%.ctb

F:\2025\2511 - 3 Selkirk (Riverain Ph 3)\01 Design Development\01 Site Plan\2511 Riverain Site Plan Ph-2.dwg

Plan No.: #

D07-12-26-0015



IT IS THE RESPONSIBILITY OF THE APPROPRIATE CONTRACTOR TO CHECK AND VERIFY ALL DIMENSIONS ON SITE AND TO REPORT ALL ERRORS AND/OR OMISSIONS TO THE ARCHITECT.

ALL CONTRACTORS MUST COMPLY WITH ALL PERTINENT CODES AND BY-LAWS.

THIS DRAWING MAY NOT BE USED FOR CONSTRUCTION UNTIL SIGNED BY THE ARCHITECT.

DO NOT SCALE DRAWINGS.

COPYRIGHT RESERVED.

LEGEND

STUDIO	2 + DEN
1 BED	3 BED
1 + DEN	AMENITY
2 BED	SERVICES

NOT FOR CONSTRUCTION

SPC 02	ISSUED FOR SPC RESPONSE #01	15/07/26
SPC 01	ISSUED FOR SPC	13/02/26
No.	DESCRIPTION	YYYY-MM-DD

ARCHITECT SEAL:

ONTARIO ASSOCIATION OF ARCHITECTS

REVISED LICENCE 8867

NORTH ARROW:

TRUE NORTH

CLIENT:

main+main

ARCHITECT:

rla/architecture

56 Beech Street, Ottawa, Ontario K1S 3J6
t.613.724.9932 f.613.724.1209 www.rodericklahey.ca

PROJECT TITLE:

RIVERAIN DISTRICT

3 SELKIRK ST, OTTAWA, ON.

SHEET TITLE:

MASTER PLAN - P1 FLOOR PLAN

DRAWN:

A.R.G.

CHECKED:

Checker

SCALE:

As indicated

SHEET No:

A-100

PROJECT No:

0001

Rev: SPC 02

BUILDING STATS - P1 LEVEL

GROSS CONSTRUCTION AREA	2907.87m²
GROSS LEASABLE AREA	0m²
EFFICIENCY	0%

TOTAL PARKING SPACES

P1	71
L1	17
L2	15
PARKING STRUCTURE	65

PARKING SPACES - P1 LEVEL

Type	Count
2400 x 5200mm (Regular Narrow)	4
2600 x 4600mm (Small)	2
2600 x 5200mm (Regular)	63
3400 x 5200mm (Type A Accessible)	2
	71



IT IS THE RESPONSIBILITY OF THE APPROPRIATE CONTRACTOR TO CHECK AND VERIFY ALL DIMENSIONS ON SITE AND TO REPORT ALL ERRORS AND/OR OMISSIONS TO THE ARCHITECT.

ALL CONTRACTORS MUST COMPLY WITH ALL PERTINENT CODES AND BY-LAWS.

THIS DRAWING MAY NOT BE USED FOR CONSTRUCTION UNTIL SIGNED BY THE ARCHITECT.

DO NOT SCALE DRAWINGS.

COPYRIGHT RESERVED.

LEGEND

STUDIO	2+ DEN
1 BED	3 BED
1+ DEN	AMENITY
2 BED	SERVICES

TYPICAL PLAN NOTES

NOT FOR CONSTRUCTION

SPC 02	ISSUED FOR SPC RESPONSE #01	15/07/26
SPC 01	ISSUED FOR SPC	13/02/26
No.	DESCRIPTION	YYYY-MM-DD

REVISIONS:

ARCHITECT SEAL:	NORTH ARROW:

CLIENT: **main+main**

ARCHITECT: **rla/architecture**
56 Beech Street, Ottawa, Ontario K1S 3J6
t.613.724.9932 f.613.724.1209 www.rodericklahey.ca

PROJECT TITLE: **RIVERAIN DISTRICT**
3 SELKIRK ST., OTTAWA, ON.

SHEET TITLE: **MASTER PLAN - GROUND FLOOR**

DRAWN:	CHECKED:
A.R.G.	Checker
SCALE:	SHEET No:
As indicated	
PROJECT No:	
0001	

A-101
Rev:SPC 02

BUILDING STATS - GROUND FLOOR

GROSS CONSTRUCTION AREA	1855.59m²
GCA - RESIDENTIAL AREA	1362.08m²
GCA - PARKING AREA	493.51m²
GROSS LEASABLE AREA	0m²
EFFICIENCY	0%

UNIT COUNT BY TYPE

0 ST	28 (6.8%)
1 B	227 (54.8%)
1 BD	88 (21.3%)
2 B	63 (15.2%)
2 BD	4 (1.0%)
3 B	4 (1.0%)
	414

UNIT COUNT BY FLOOR


LEVEL 3 PODIUM	14
LEVEL 4 PODIUM	16
LEVEL 5	14
LEVELS 6-30 TYPICAL TOWER	350
LEVELS 31-32 PENTHOUSE	20
	414

TOTAL PARKING SPACES 168

P1	71
L1	17
L2	15
PARKING STRUCTURE	65

PARKING SPACE - GROUND FLOOR

Type	Count
2400 x 5200mm (Regular Narrow)	2
2600 x 5200mm (Regular)	14
3400 x 5200mm (Type A Accessible)	1
	17

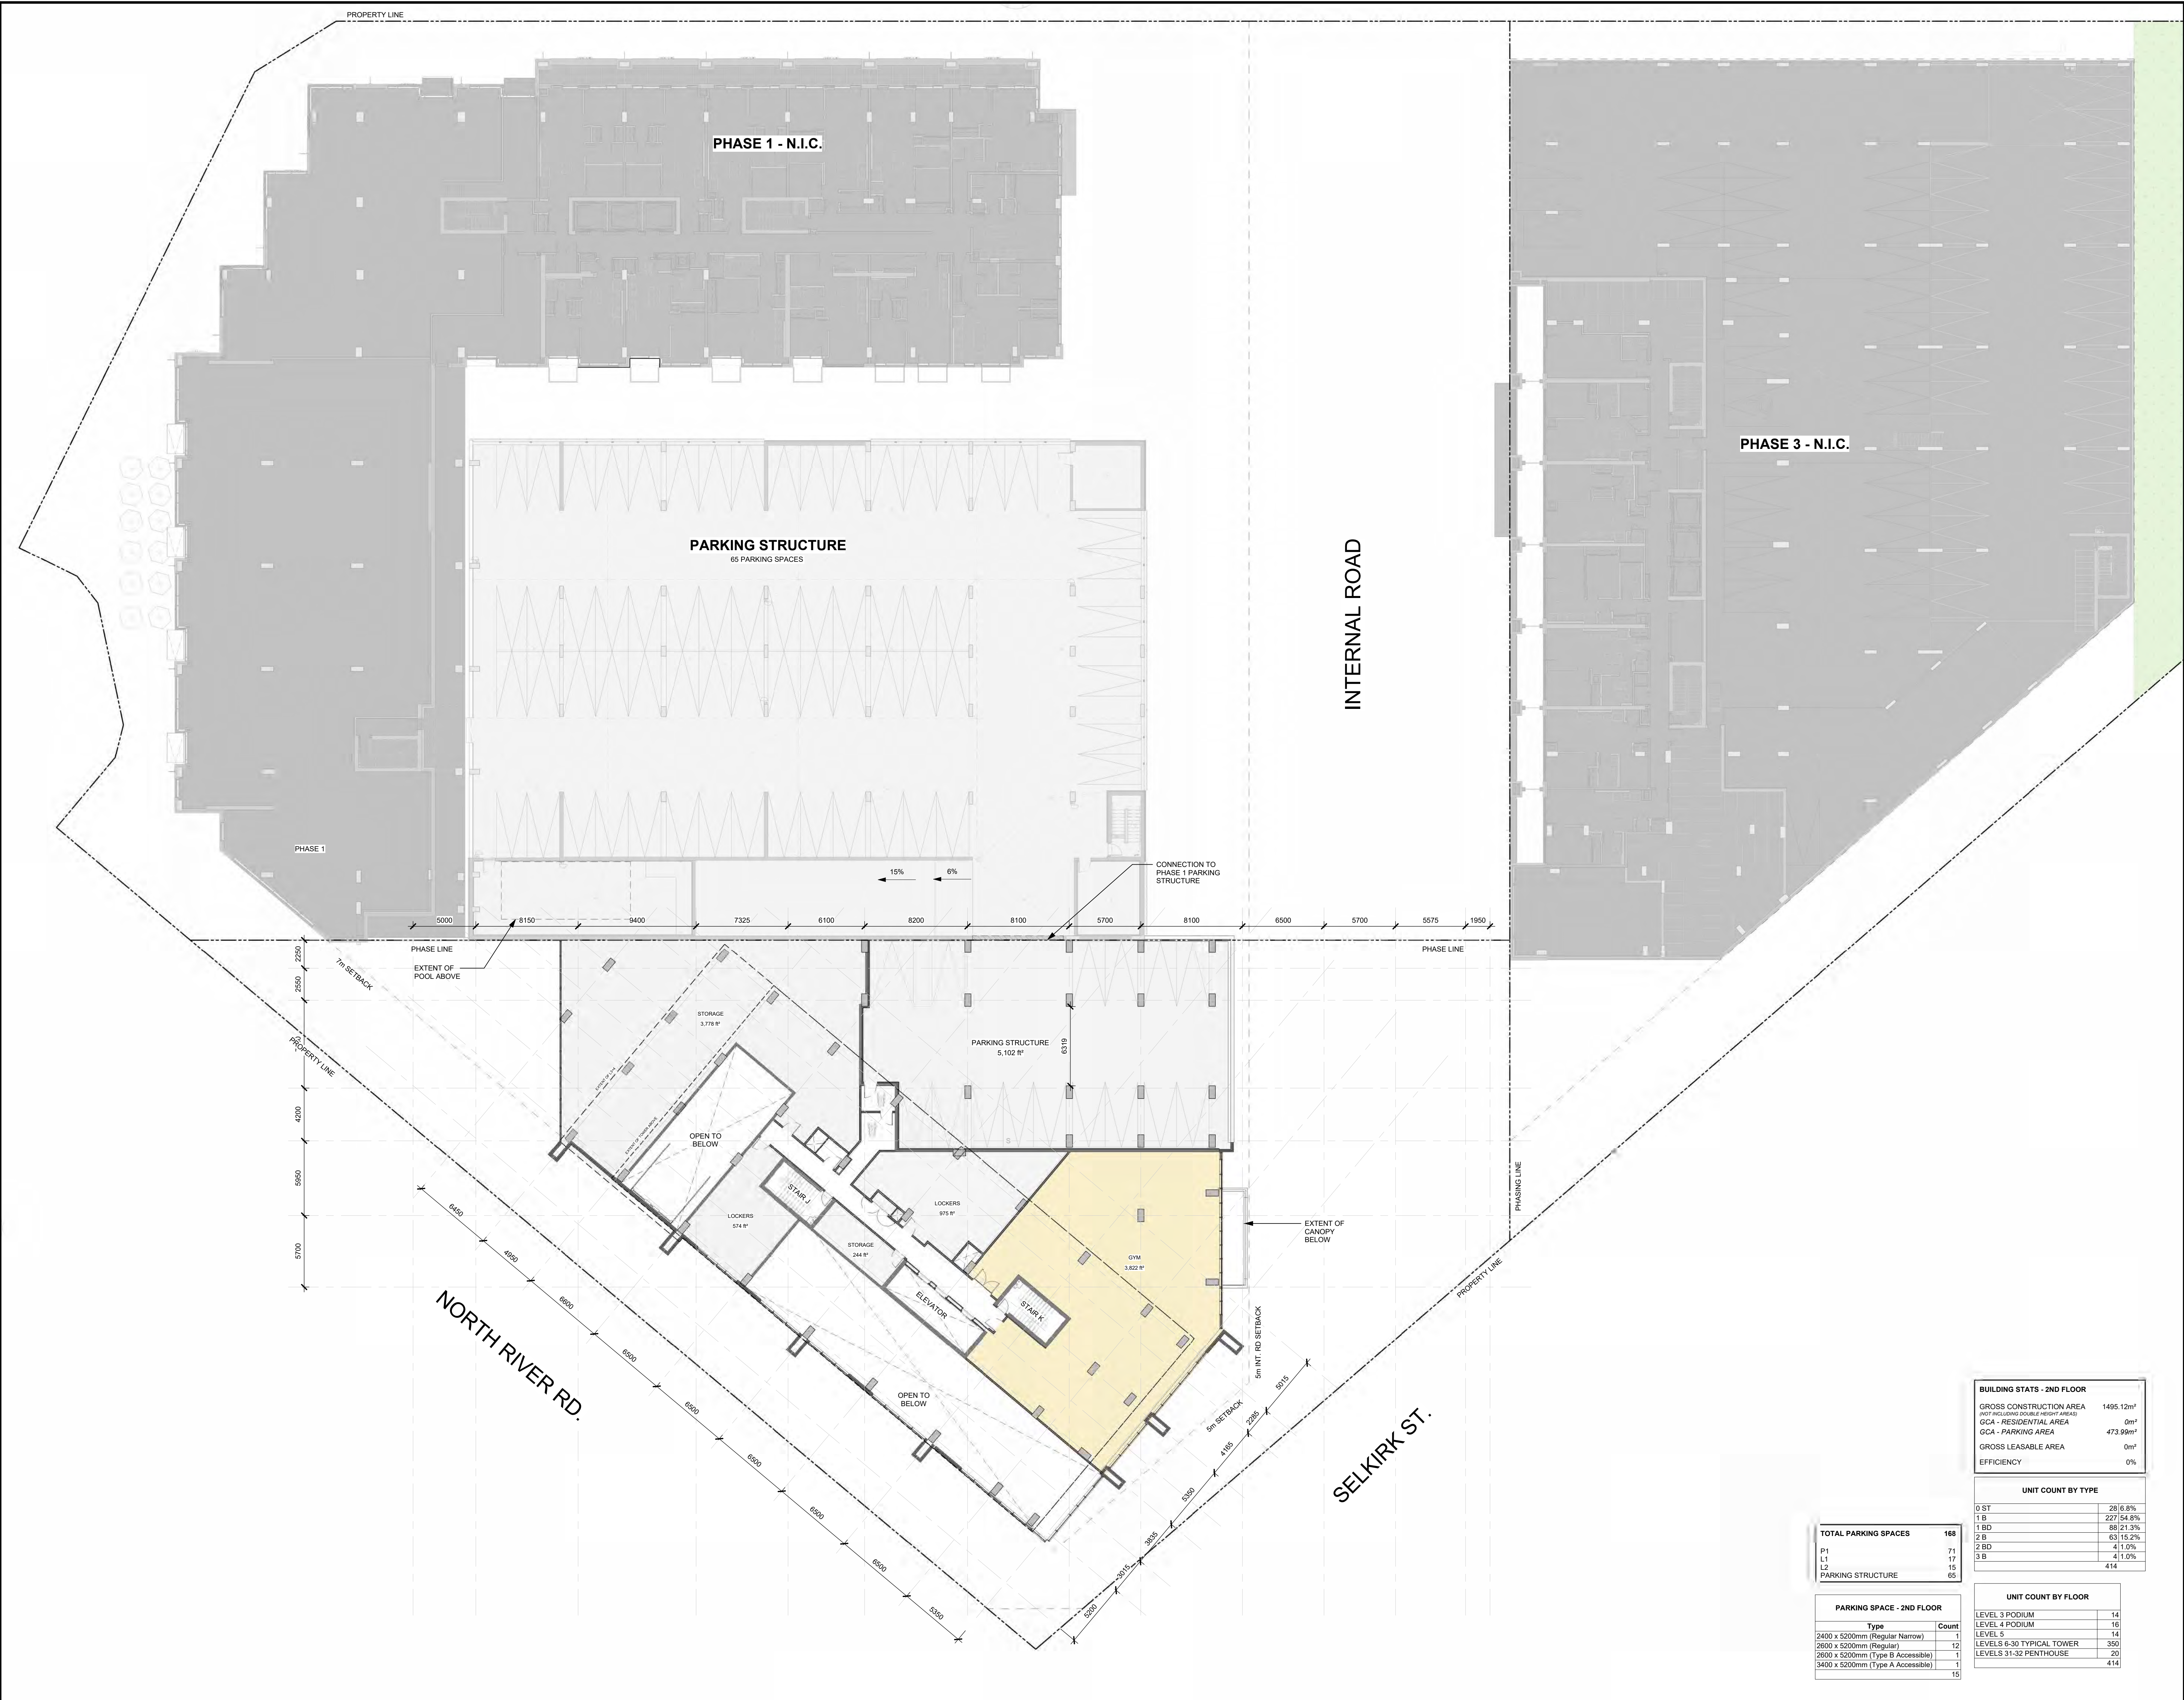

IT IS THE RESPONSIBILITY OF THE APPROPRIATE CONTRACTOR TO CHECK AND VERIFY ALL DIMENSIONS ON SITE AND TO REPORT ALL ERRORS AND/OR OMISSIONS TO THE ARCHITECT.

ALL CONTRACTORS MUST COMPLY WITH ALL PERTINENT CODES AND BY-LAWS.

THIS DRAWING MAY NOT BE USED FOR CONSTRUCTION UNTIL SIGNED BY THE ARCHITECT.

DO NOT SCALE DRAWINGS.

COPYRIGHT RESERVED.

LEGEND

STUDIO	2+ DEN
1 BED	3 BED
1+ DEN	AMENITY
2 BED	SERVICES

TYPICAL PLAN NOTES

NOT FOR CONSTRUCTION

SPC 02	ISSUED FOR SPC RESPONSE #01	15/07/26
SPC 01	ISSUED FOR SPC	13/02/26
No.	DESCRIPTION	YYYY-MM-DD

REVISIONS:

ARCHITECT SEAL:	NORTH ARROW:
CLIENT:	
ARCHITECT:	
56 Beech Street, Ottawa, Ontario K1S 3J6 t.613.724.9932 f.613.724.1209 www.rodericklahey.ca	
PROJECT TITLE:	
3 SELKIRK ST., OTTAWA, ON.	
SHEET TITLE:	
MASTER PLAN - LEVEL 02	
DRAWN:	CHECKED:
A.R.G.	Checker
SCALE:	SHEET No:
As indicated	
PROJECT No:	
0001	

A-102

Rev: SPC 02

BUILDING STATS - 2ND FLOOR

GROSS CONSTRUCTION AREA (NOT INCLUDING DOUBLE HEIGHT AREAS)	1495.12m²
GCA - RESIDENTIAL AREA	0m²
GCA - PARKING AREA	473.99m²
GROSS LEASABLE AREA	0m²
EFFICIENCY	0%

UNIT COUNT BY TYPE

0 ST	28 (6.8%)
1 B	227 (54.8%)
1 BD	88 (21.3%)
2 B	63 (15.2%)
2 BD	4 (1.0%)
3 B	4 (1.0%)
	414

UNIT COUNT BY FLOOR

LEVEL 3 PODIUM	14
LEVEL 4 PODIUM	16
LEVEL 5	14
LEVELS 6-30 TYPICAL TOWER	350
LEVELS 31-32 PENTHOUSE	20
	414

TOTAL PARKING SPACES 168

P1	71
L1	17
L2	15
PARKING STRUCTURE	65

PARKING SPACE - 2ND FLOOR

Type	Count
2400 x 5200mm (Regular Narrow)	1
2600 x 5200mm (Regular)	12
2600 x 5200mm (Type B Accessible)	1
3400 x 5200mm (Type A Accessible)	1
	15



IT IS THE RESPONSIBILITY OF THE APPROPRIATE CONTRACTOR TO CHECK AND VERIFY ALL DIMENSIONS ON SITE AND TO REPORT ALL ERRORS AND/OR OMISSIONS TO THE ARCHITECT.

ALL CONTRACTORS MUST COMPLY WITH ALL PERTINENT CODES AND BY-LAWS.

THIS DRAWING MAY NOT BE USED FOR CONSTRUCTION UNTIL SIGNED BY THE ARCHITECT.

DO NOT SCALE DRAWINGS.

COPYRIGHT RESERVED.

LEGEND

STUDIO	2 + DEN
1 BED	3 BED
1 + DEN	AMENITY
2 BED	SERVICES

NOT FOR CONSTRUCTION

SPC 02	ISSUED FOR SPC RESPONSE #01	15/07/26
SPC 01	ISSUED FOR SPC	13/02/26
No.	DESCRIPTION	YYYY-MM-DD

REVISIONS:

ARCHITECT SEAL:	NORTH ARROW:

CLIENT:

main+main

ARCHITECT:

rla/architecture
56 Beech Street, Ottawa, Ontario K1S 3J6
t.613.724.9932 f.613.724.1209 www.roderickklahey.ca

PROJECT TITLE:

RIVERAIN DISTRICT
3 SELKIRK ST, OTTAWA, ON.

SHEET TITLE:

MASTER PLAN - LEVEL 03

DRAWN:	CHECKED:
A.R.G.	Checker
SCALE:	SHEET No:
As indicated	
PROJECT No:	
0001	

A-103
Rev: SPC 02

BUILDING STATS - 3RD FLOOR

GCA PER FLOOR / TOTAL	980.10m ²
GLA PER FLOOR / TOTAL	749.80m ²
EFFICIENCY	76.5%

UNIT MIX - 3RD FLOOR

0 ST	1
1 B	8
1 BD	3
2 B	2
	14

UNIT COUNT BY TYPE

0 ST	28 (6.8%)
1 B	227 (54.8%)
1 BD	88 (21.3%)
2 B	63 (15.2%)
2 BD	41 (1.0%)
3 B	41 (1.0%)
	414

UNIT COUNT BY FLOOR

LEVEL 3 PODIUM	14
LEVEL 4 PODIUM	16
LEVEL 5	14
LEVELS 6-30 TYPICAL TOWER	350
LEVELS 31-32 PENTHOUSE	20
	414



IT IS THE RESPONSIBILITY OF THE APPROPRIATE CONTRACTOR TO CHECK AND VERIFY ALL DIMENSIONS ON SITE AND TO REPORT ALL ERRORS AND/OR OMISSIONS TO THE ARCHITECT.

ALL CONTRACTORS MUST COMPLY WITH ALL PERTINENT CODES AND BY-LAWS.

THIS DRAWING MAY NOT BE USED FOR CONSTRUCTION UNTIL SIGNED BY THE ARCHITECT.

DO NOT SCALE DRAWINGS.

COPYRIGHT RESERVED.

LEGEND

STUDIO	2 + DEN
1 BED	3 BED
1 + DEN	AMENITY
2 BED	SERVICES

NOT FOR CONSTRUCTION

SPC 02	ISSUED FOR SPC RESPONSE #01	15/07/26
SPC 01	ISSUED FOR SPC	13/02/26
No.	DESCRIPTION	YYYY-MM-DD

REVISIONS:

ARCHITECT SEAL:	NORTH ARROW:
CLIENT:	main+main
ARCHITECT:	rla/architecture
56 Beech Street, Ottawa, Ontario K1S 3J6 t.613.724.9932 f.613.724.1209 www.rodericklahey.ca	
PROJECT TITLE:	RIVERAIN DISTRICT
3 SELKIRK ST., OTTAWA, ON.	
SHEET TITLE:	
MASTER PLAN - LEVEL 04	
DRAWN:	CHECKED:
A.R.G.	Checker
SCALE:	SHEET No:
As indicated	
PROJECT No:	A-104
0001	Rev: SPC 02

BUILDING STATS - TYPICAL FLOOR (4TH)

GCA FLOOR / TOTAL	1035.99m ² / 3107.97m ²
GLA FLOOR / TOTAL	886.80m ² / 2753.64m ²
EFFICIENCY	88.6%

UNIT MIX - 4TH FLOOR

0 ST	1	1
1 B	9	9
1 BD	3	3
2 B	3	3
	16	16

UNIT COUNT BY TYPE

0 ST	28 (6.8%)
1 B	227 (54.8%)
1 BD	88 (21.3%)
2 B	63 (15.2%)
2 BD	41 (1.0%)
3 B	41 (1.0%)
	414

UNIT COUNT BY FLOOR

LEVEL 3 PODIUM	14
LEVEL 4 PODIUM	16
LEVEL 5	14
LEVELS 6-30 TYPICAL TOWER	350
LEVELS 31-32 PENTHOUSE	20
	414

PLOT DATE: 7/15/2026 4:12:20 PM



IT IS THE RESPONSIBILITY OF THE APPROPRIATE CONTRACTOR TO CHECK AND VERIFY ALL DIMENSIONS ON SITE AND TO REPORT ALL ERRORS AND/OR OMISSIONS TO THE ARCHITECT.

ALL CONTRACTORS MUST COMPLY WITH ALL PERTINENT CODES AND BY-LAWS.

THIS DRAWING MAY NOT BE USED FOR CONSTRUCTION UNTIL SIGNED BY THE ARCHITECT.

DO NOT SCALE DRAWINGS.

COPYRIGHT RESERVED.

LEGEND

STUDIO	2 + DEN
1 BED	3 BED
1 + DEN	AMENITY
2 BED	SERVICES

NOT FOR CONSTRUCTION

SPC 02	ISSUED FOR SPC RESPONSE #01	15/07/26
SPC 01	ISSUED FOR SPC	13/02/26
No.	DESCRIPTION	YYYY-MM-DD

ARCHITECT SEAL:

ONTARIO ASSOCIATION OF ARCHITECTS

RENEE REID

LICENCE 8867

NORTH ARROW:

TRUE NORTH

CLIENT:

main+main

ARCHITECT:

rla/architecture

56 Beech Street, Ottawa, Ontario K1S 3J6
t.613.724.9932 f.613.724.1209 www.rodericklahey.ca

PROJECT TITLE:

RIVERAIN DISTRICT

3 SELKIRK ST, OTTAWA, ON.

SHEET TITLE:

MASTER PLAN - LEVEL 05

DRAWN:

A.R.G.

CHECKED:

Checker

SCALE:

As indicated

SHEET No:

A-105

PROJECT No:

0001

Rev: SPC

02

BUILDING STATS - LEVEL 5		
GCA	877.3m²	
GLA	760.35m²	
EFFICIENCY	86.7%	

UNIT MIX - 5TH FLOOR		
0 ST	1	1
1 B	8	8
1 BD	3	3
2 B	2	2
	14	14

UNIT COUNT BY TYPE	
0 ST	28 (6.8%)
1 B	227 (54.8%)
1 BD	88 (21.3%)
2 B	63 (15.2%)
2 BD	41 (1.0%)
3 B	41 (1.0%)
	414

UNIT COUNT BY FLOOR	
LEVEL 3 PODIUM	14
LEVEL 4 PODIUM	16
LEVEL 5	14
LEVELS 6-30 TYPICAL TOWER	350
LEVELS 31-32 PENTHOUSE	20
	414



IT IS THE RESPONSIBILITY OF THE APPROPRIATE CONTRACTOR TO CHECK AND VERIFY ALL DIMENSIONS ON SITE AND TO REPORT ALL ERRORS AND/OR OMISSIONS TO THE ARCHITECT.

ALL CONTRACTORS MUST COMPLY WITH ALL PERTINENT CODES AND BY-LAWS.

THIS DRAWING MAY NOT BE USED FOR CONSTRUCTION UNTIL SIGNED BY THE ARCHITECT.

DO NOT SCALE DRAWINGS.

COPYRIGHT RESERVED.

LEGEND

STUDIO	2 + DEN
1 BED	3 BED
1 + DEN	AMENITY
2 BED	SERVICES

NOT FOR CONSTRUCTION

SPC 02	ISSUED FOR SPC RESPONSE #01	15/07/26
SPC 01	ISSUED FOR SPC	13/02/26
No.	DESCRIPTION	YYYY-MM-DD

REVISIONS:

ARCHITECT SEAL:	NORTH ARROW:
CLIENT:	TRUE NORTH

CLIENT: **main+main**

ARCHITECT: **rla/architecture**
56 Beech Street, Ottawa, Ontario K1S 3J6
t.613.724.9932 f.613.724.1209 www.rodericklahey.ca

PROJECT TITLE: **RIVERAIN DISTRICT**
3 SELKIRK ST, OTTAWA, ON.

SHEET TITLE: **MASTER PLAN - LEVEL 6-30 (TYP. TOWER)**

DRAWN:	CHECKED:
A.R.G.	Checker
SCALE:	SHEET No:
As indicated	
PROJECT No:	
0001	


A-106
Rev: SPC 02

BUILDING STATS - TYPICAL TOWER FLOOR (6 TH - 30 TH)		
GCA PER FLOOR / TOTAL	877.3m ² / 21,932.5m ²	
GLA PER FLOOR / TOTAL	760.35m ² / 19,008.75m ²	
EFFICIENCY	86.7%	

UNIT MIX - TYP. TOWER FLOOR (6 TH -30 TH)		
0 ST	1	25
1 B	6	200
1 BD	3	75
2 B	2	50
	14	350

UNIT COUNT BY TYPE	
0 ST	28 (6.8%)
1 B	227 (54.8%)
1 BD	88 (21.3%)
2 B	63 (15.2%)
2 BD	4 (1.0%)
3 B	4 (1.0%)
	414

UNIT COUNT BY FLOOR	
LEVEL 3 PODIUM	14
LEVEL 4 PODIUM	16
LEVEL 5	14
LEVELS 6-30 TYPICAL TOWER	350
LEVELS 31-32 PENTHOUSE	20
	414

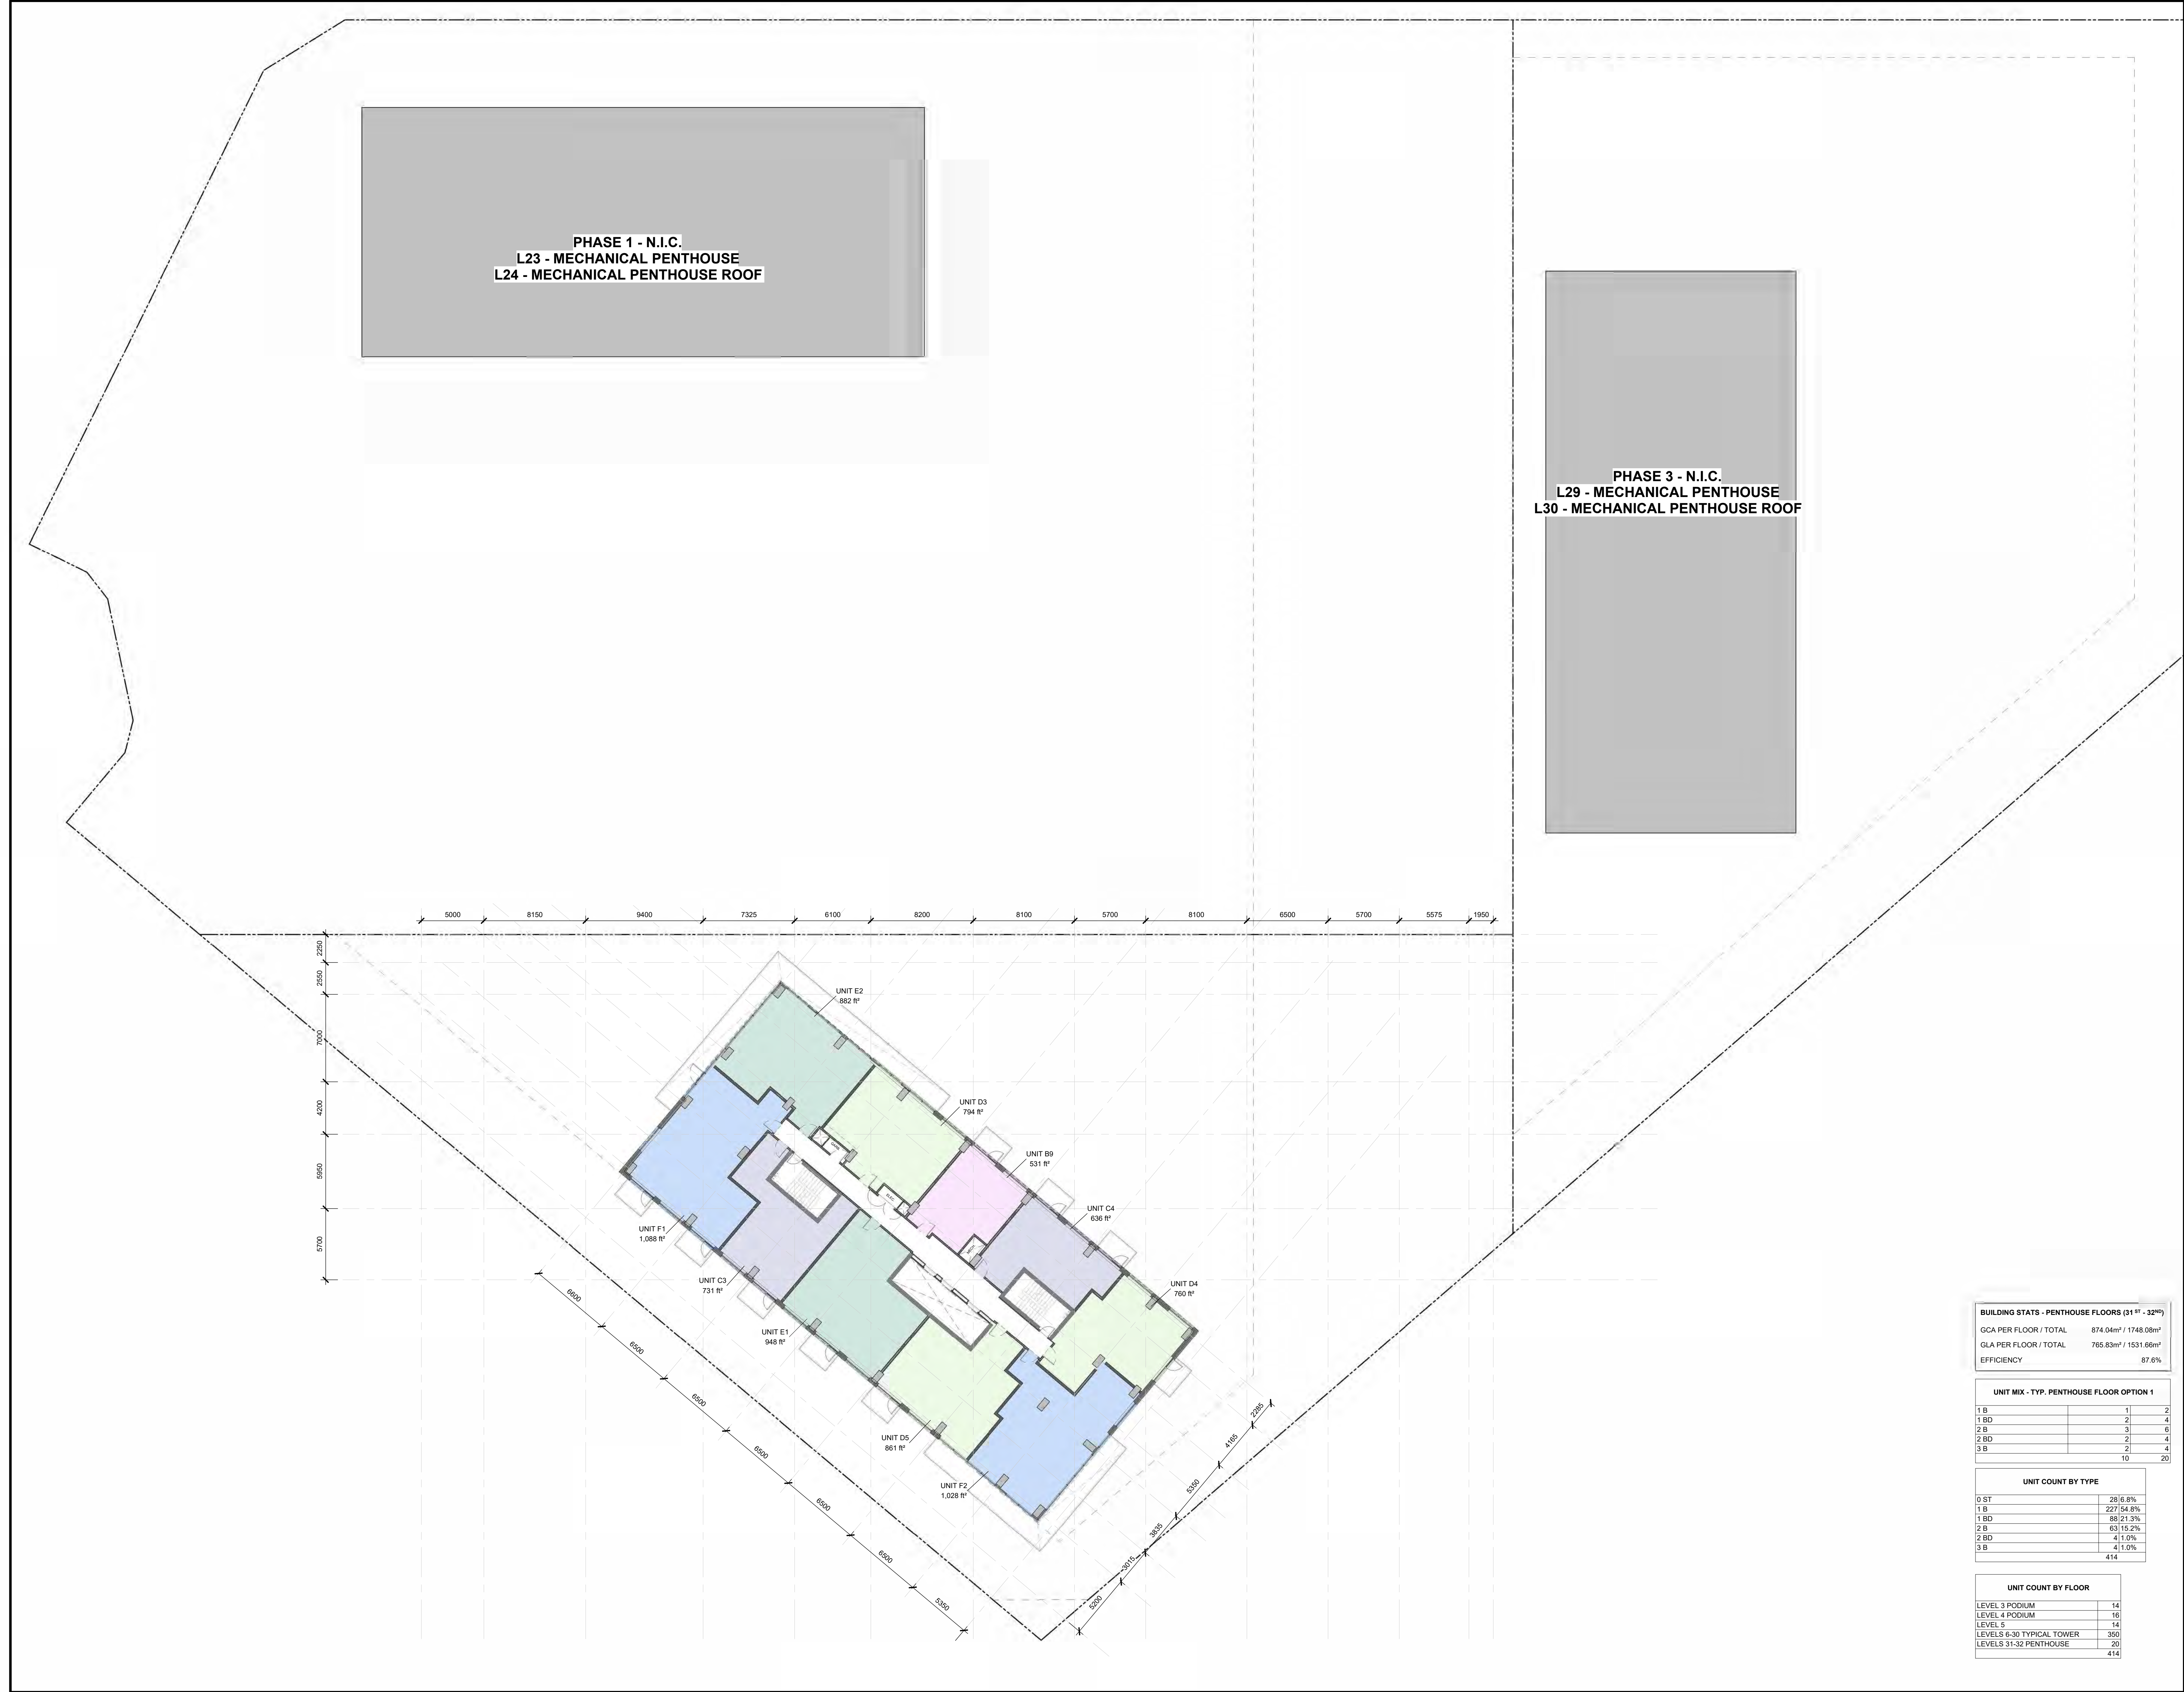

IT IS THE RESPONSIBILITY OF THE APPROPRIATE CONTRACTOR TO CHECK AND VERIFY ALL DIMENSIONS ON SITE AND TO REPORT ALL ERRORS AND/OR OMISSIONS TO THE ARCHITECT.

ALL CONTRACTORS MUST COMPLY WITH ALL PERTINENT CODES AND BY-LAWS.

THIS DRAWING MAY NOT BE USED FOR CONSTRUCTION UNTIL SIGNED BY THE ARCHITECT.

DO NOT SCALE DRAWINGS.

COPYRIGHT RESERVED.

LEGEND

STUDIO	2 + DEN
1 BED	3 BED
1 + DEN	AMENITY
2 BED	SERVICES

NOT FOR CONSTRUCTION

SPC 02	ISSUED FOR SPC RESPONSE #01	15/07/26
SPC 01	ISSUED FOR SPC	13/02/26
No.	DESCRIPTION	YYYY-MM-DD

REVISIONS:


ARCHITECT SEAL:	NORTH ARROW:
CLIENT:	main+main
ARCHITECT:	rla/architecture
56 Beech Street, Ottawa, Ontario K1S 3J6 t.613.724.9932 f.613.724.1209 www.rodericklahey.ca	
PROJECT TITLE:	RIVERAIN DISTRICT 3 SELKIRK ST, OTTAWA, ON.
SHEET TITLE:	MASTER PLAN - LEVEL 31-32 (PH UNITS)
DRAWN:	CHECKED:
A.R.G.	Checker
SCALE:	SHEET No:
As indicated	
PROJECT No:	A-107
0001	Rev: SPC 02

BUILDING STATS - PENTHOUSE FLOORS (31 ST - 32 ND)			
GCA PER FLOOR / TOTAL	874.04m ² / 1748.08m ²		
GLA PER FLOOR / TOTAL	765.83m ² / 1531.66m ²		
EFFICIENCY	87.6%		

UNIT MIX - TYP. PENTHOUSE FLOOR OPTION 1			
1 B	1	2	
1 BD	2	4	
2 B	3	6	
2 BD	2	4	
3 B	2	4	
	10	20	

UNIT COUNT BY TYPE	
0 ST	28 (6.8%)
1 B	227 (54.8%)
1 BD	88 (21.3%)
2 B	63 (15.2%)
2 BD	41 (1.0%)
3 B	41 (1.0%)
	414

UNIT COUNT BY FLOOR	
LEVEL 3 PODIUM	14
LEVEL 4 PODIUM	16
LEVEL 5	14
LEVELS 6-30 TYPICAL TOWER	350
LEVELS 31-32 PENTHOUSE	20
	414

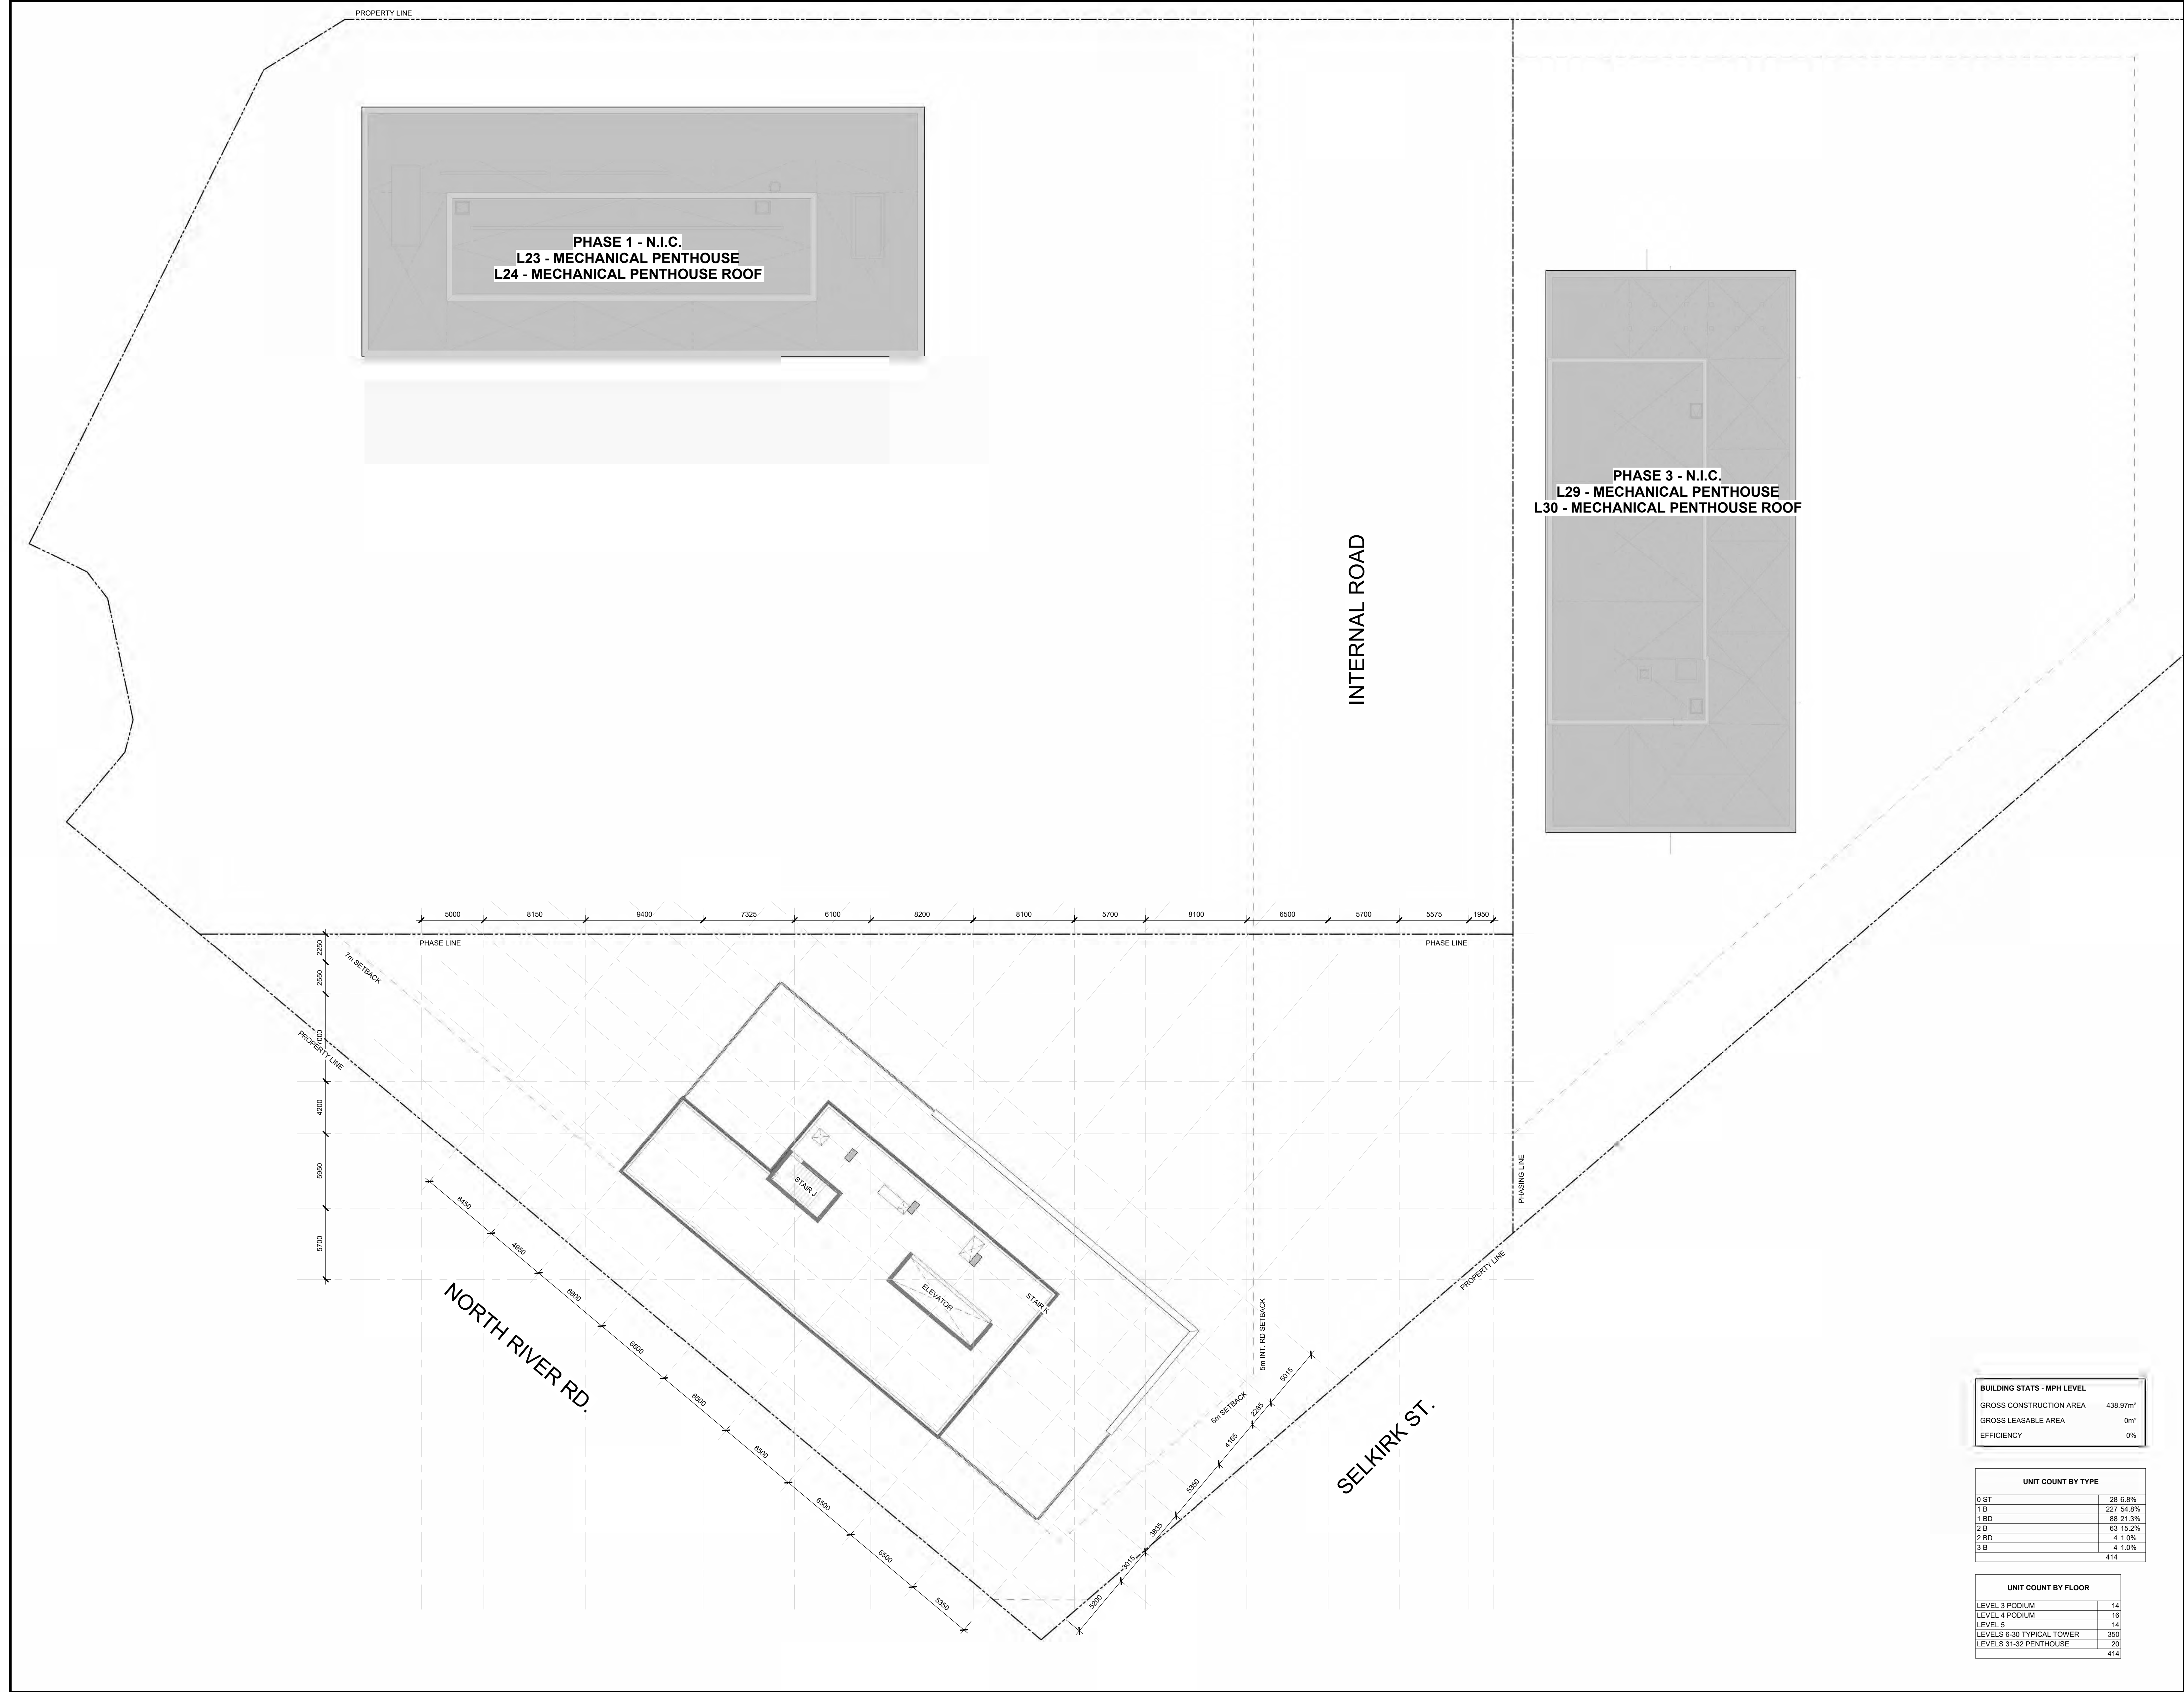

IT IS THE RESPONSIBILITY OF THE APPROPRIATE CONTRACTOR TO CHECK AND VERIFY ALL DIMENSIONS ON SITE AND TO REPORT ALL ERRORS AND/OR OMISSIONS TO THE ARCHITECT.

ALL CONTRACTORS MUST COMPLY WITH ALL PERTINENT CODES AND BY-LAWS.

THIS DRAWING MAY NOT BE USED FOR CONSTRUCTION UNTIL SIGNED BY THE ARCHITECT.

DO NOT SCALE DRAWINGS.

COPYRIGHT RESERVED.

NOT FOR CONSTRUCTION

SPC 02	ISSUED FOR SPC RESPONSE #01	15/07/26
SPC 01	ISSUED FOR SPC	13/02/26
No.	DESCRIPTION	YYYY-MM-DD

REVISIONS:

ARCHITECT SEAL:	NORTH ARROW:
	TRUE NORTH

CLIENT:

ARCHITECT:

rla/architecture

56 Beech Street, Ottawa, Ontario K1S 3J6
t.613.724.9932 f.613.724.1209 www.rodericklahey.ca

PROJECT TITLE:

RIVERAIN DISTRICT

3 SELKIRK ST., OTTAWA, ON.

SHEET TITLE:

MASTER PLAN - LEVEL 33 - MECH. PENTHOUSE

DRAWN:	CHECKED:
A.R.G.	Checker


SCALE:	SHEET No:
As indicated	

PROJECT No:	A-108
0001	

Rev: SPC 02

PAPER SIZE: ISO Full Bleed B1 (707.00 x 1000.00mm)

PLOT DATE: 7/15/2026 3:35:39 PM

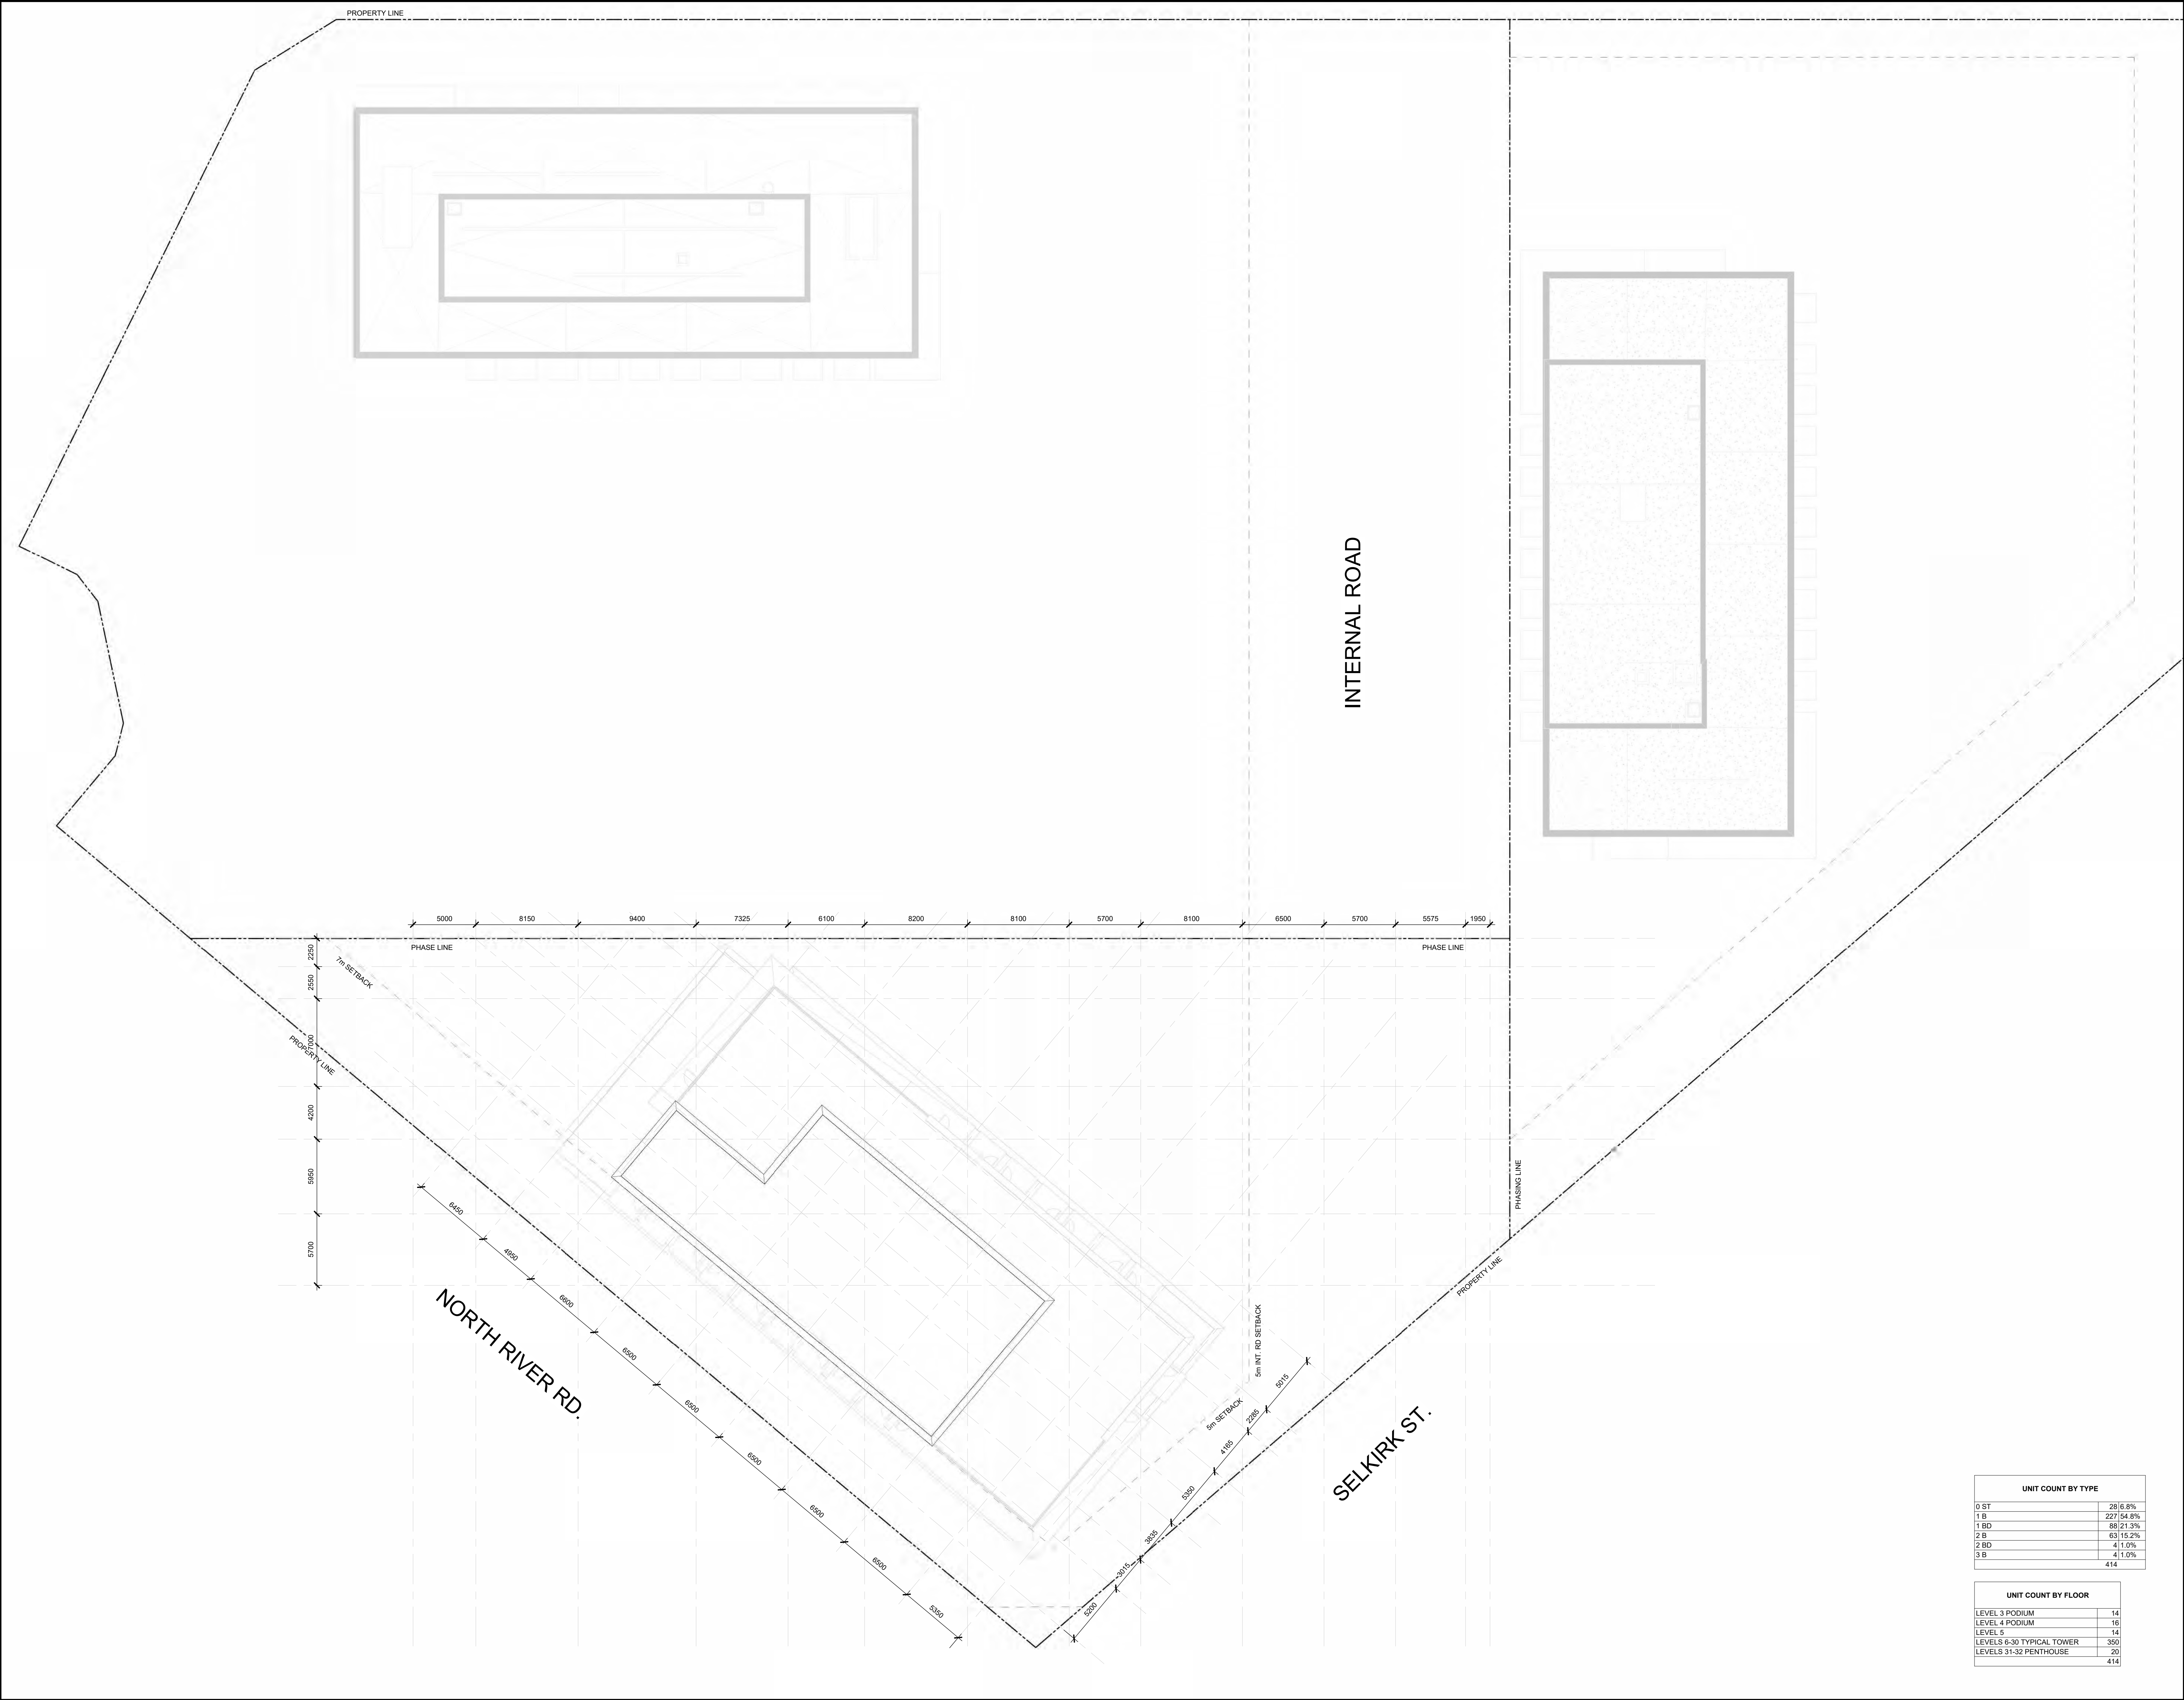

IT IS THE RESPONSIBILITY OF THE APPROPRIATE CONTRACTOR TO CHECK AND VERIFY ALL DIMENSIONS ON SITE AND TO REPORT ALL ERRORS AND/OR OMISSIONS TO THE ARCHITECT.

ALL CONTRACTORS MUST COMPLY WITH ALL PERTINENT CODES AND BY-LAWS.

THIS DRAWING MAY NOT BE USED FOR CONSTRUCTION UNTIL SIGNED BY THE ARCHITECT.

DO NOT SCALE DRAWINGS.

COPYRIGHT RESERVED.


NOT FOR CONSTRUCTION

SPC 02 ISSUED FOR SPC RESPONSE #01		15/07/26
No.	DESCRIPTION	YYYY-MM-DD
REVISIONS:		

ARCHITECT SEAL:




NORTH ARROW:

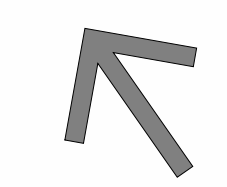

TRUE NORTH

CLIENT:

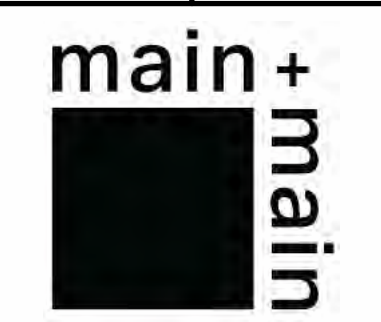

ARCHITECT:

rla/architecture

56 Beech Street, Ottawa, Ontario K1S 3J6
t.613.724.9932 f.613.724.1209 www.rodericklahey.ca

PROJECT TITLE:



RIVERAIN DISTRICT

3 SELKIRK ST, OTTAWA, ON.

SHEET TITLE:

MASTER PLAN - MECHANICAL PENTHOUSE ROOF

DRAWN:	CHECKED:
A.R.G.	Checker
SCALE:	SHEET No:
1 : 200	
PROJECT No:	
0001	

Rev: SPC 02

A-109

UNIT COUNT BY TYPE	
0 ST	28 (6.8%)
1 B	227 (54.8%)
1 BD	88 (21.3%)
2 B	63 (15.2%)
2 BD	41 (1.0%)
3 B	41 (1.0%)
	414

UNIT COUNT BY FLOOR	
LEVEL 3 PODIUM	14
LEVEL 4 PODIUM	16
LEVEL 5	14
LEVELS 6-30 TYPICAL TOWER	350
LEVELS 31-32 PENTHOUSE	20
	414



IT IS THE RESPONSIBILITY OF THE APPROPRIATE CONTRACTOR TO CHECK AND VERIFY ALL DIMENSIONS ON SITE AND TO REPORT ALL ERRORS AND/OR OMISSIONS TO THE ARCHITECT.

ALL CONTRACTORS MUST COMPLY WITH ALL PERTINENT CODES AND BY-LAWS.

THIS DRAWING MAY NOT BE USED FOR CONSTRUCTION UNTIL SIGNED BY THE ARCHITECT.

DO NOT SCALE DRAWINGS.

COPYRIGHT RESERVED.

NOT FOR CONSTRUCTION

SPC 02	ISSUED FOR SPC RESPONSE #01	15/07/26
SPC 01	ISSUED FOR SPC	13/02/26
No.	DESCRIPTION	YYYY-MM-DD

REVISIONS:

ARCHITECT SEAL:	NORTH ARROW:
	

CLIENT:



ARCHITECT:


56 Beech Street, Ottawa, Ontario K1S 3J6
t.613.724.9932 f.613.724.1209 www.rodericklahey.ca


PROJECT TITLE:


RIVERAIN DISTRICT
3 SELKIRK ST, OTTAWA, ON.

SHEET TITLE:

NORTH RIVER ELEVATION - TOWER ORIENTATION

DRAWN: A.R.G.	CHECKED: Checker
SCALE: 1 : 200	SHEET No:
PROJECT No: 0001	A-200 Rev: SPC 02

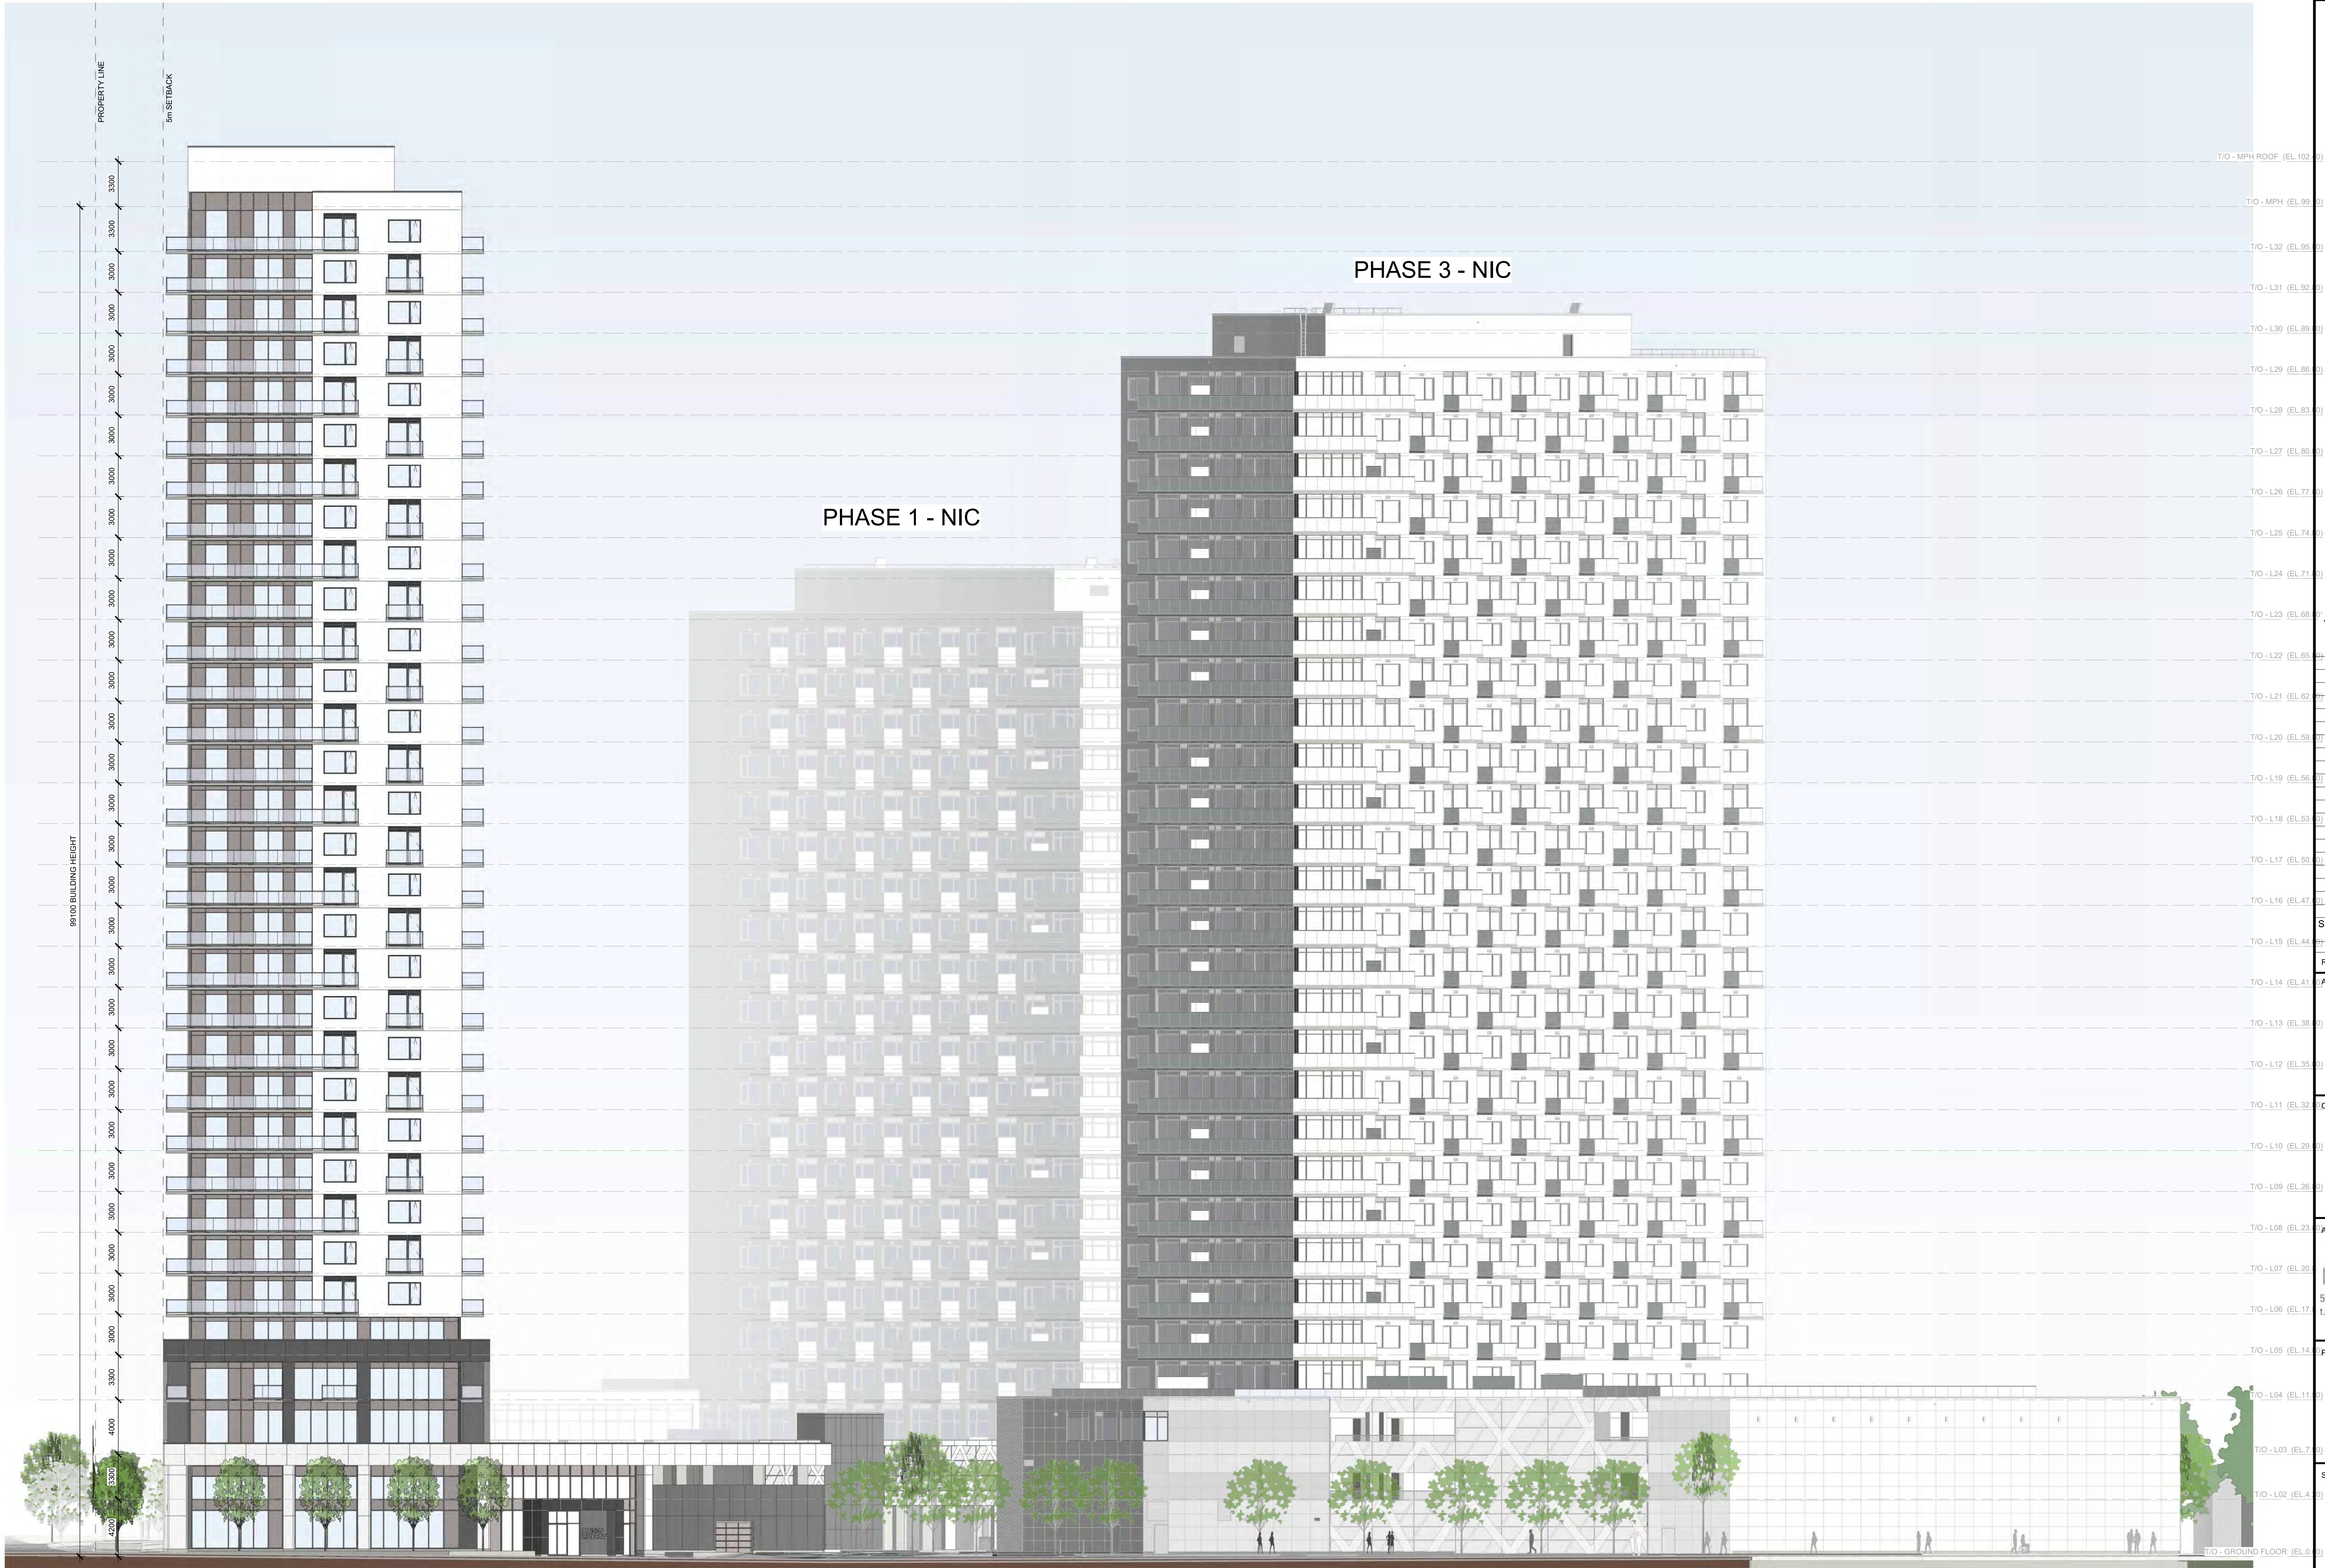

IT IS THE RESPONSIBILITY OF THE APPROPRIATE CONTRACTOR TO CHECK AND VERIFY ALL DIMENSIONS ON SITE AND TO REPORT ALL ERRORS AND/OR OMISSIONS TO THE ARCHITECT.

ALL CONTRACTORS MUST COMPLY WITH ALL PERTINENT CODES AND BY-LAWS.

THIS DRAWING MAY NOT BE USED FOR CONSTRUCTION UNTIL SIGNED BY THE ARCHITECT.

DO NOT SCALE DRAWINGS.

COPYRIGHT RESERVED.

NOT FOR CONSTRUCTION

SPC 02 ISSUED FOR SPC RESPONSE 15/07/26
#01
No. DESCRIPTION YYYY-MM-DD

REVISIONS:

ARCHITECT SEAL: NORTH ARROW:

ONTARIO ASSOCIATION OF ARCHITECTS
REVISED
LICENCE
8867

CLIENT:

main+main

ARCHITECT:

rla/architecture
56 Beech Street, Ottawa, Ontario K1S 3J6
t.613.724.9932 f.613.724.1209 www.rodericklahey.ca

PROJECT TITLE:

RIVERAIN DISTRICT
3 SELKIRK ST, OTTAWA, ON.

SHEET TITLE:

INTERNAL RD ELEVATION -
TOWER ORIENTATION

DRAWN:
A.R.G.

CHECKED:
Checker

SCALE:
1 : 200

SHEET No:

PROJECT No:
0001

A-201
Rev:SPC 02

PAPER SIZE: ISO Full Bleed B1 (707.00 x 1000.00mm)

PLOT DATE: 7/15/2026 2:35:22 PM

COPYRIGHT RESERVED.

[illegible]REVISIONS:

ONTARIO ASSOCIATION
OF
ARCHITECTS
KEVIN REID
LICENCE
8867

main + main


rla / architecture
6 Beech Street, Ottawa, Ontario K1S 3J6
t.613.724.9932 f.613.724.1209 www.rodericklahey.ca

3 SELKIRK ST, OTTAWA, ON.

INTERNAL RD ELEVATION - PODIUM ORIENTATION

DRAWN: A.R.G.	CHECKED: Checker
SCALE: 1 : 200	SHEET No:
PROJECT No: 0001	A-202 Rev:SPC n2

PLOT DATE: 7/15/2026 12:28:49 PM

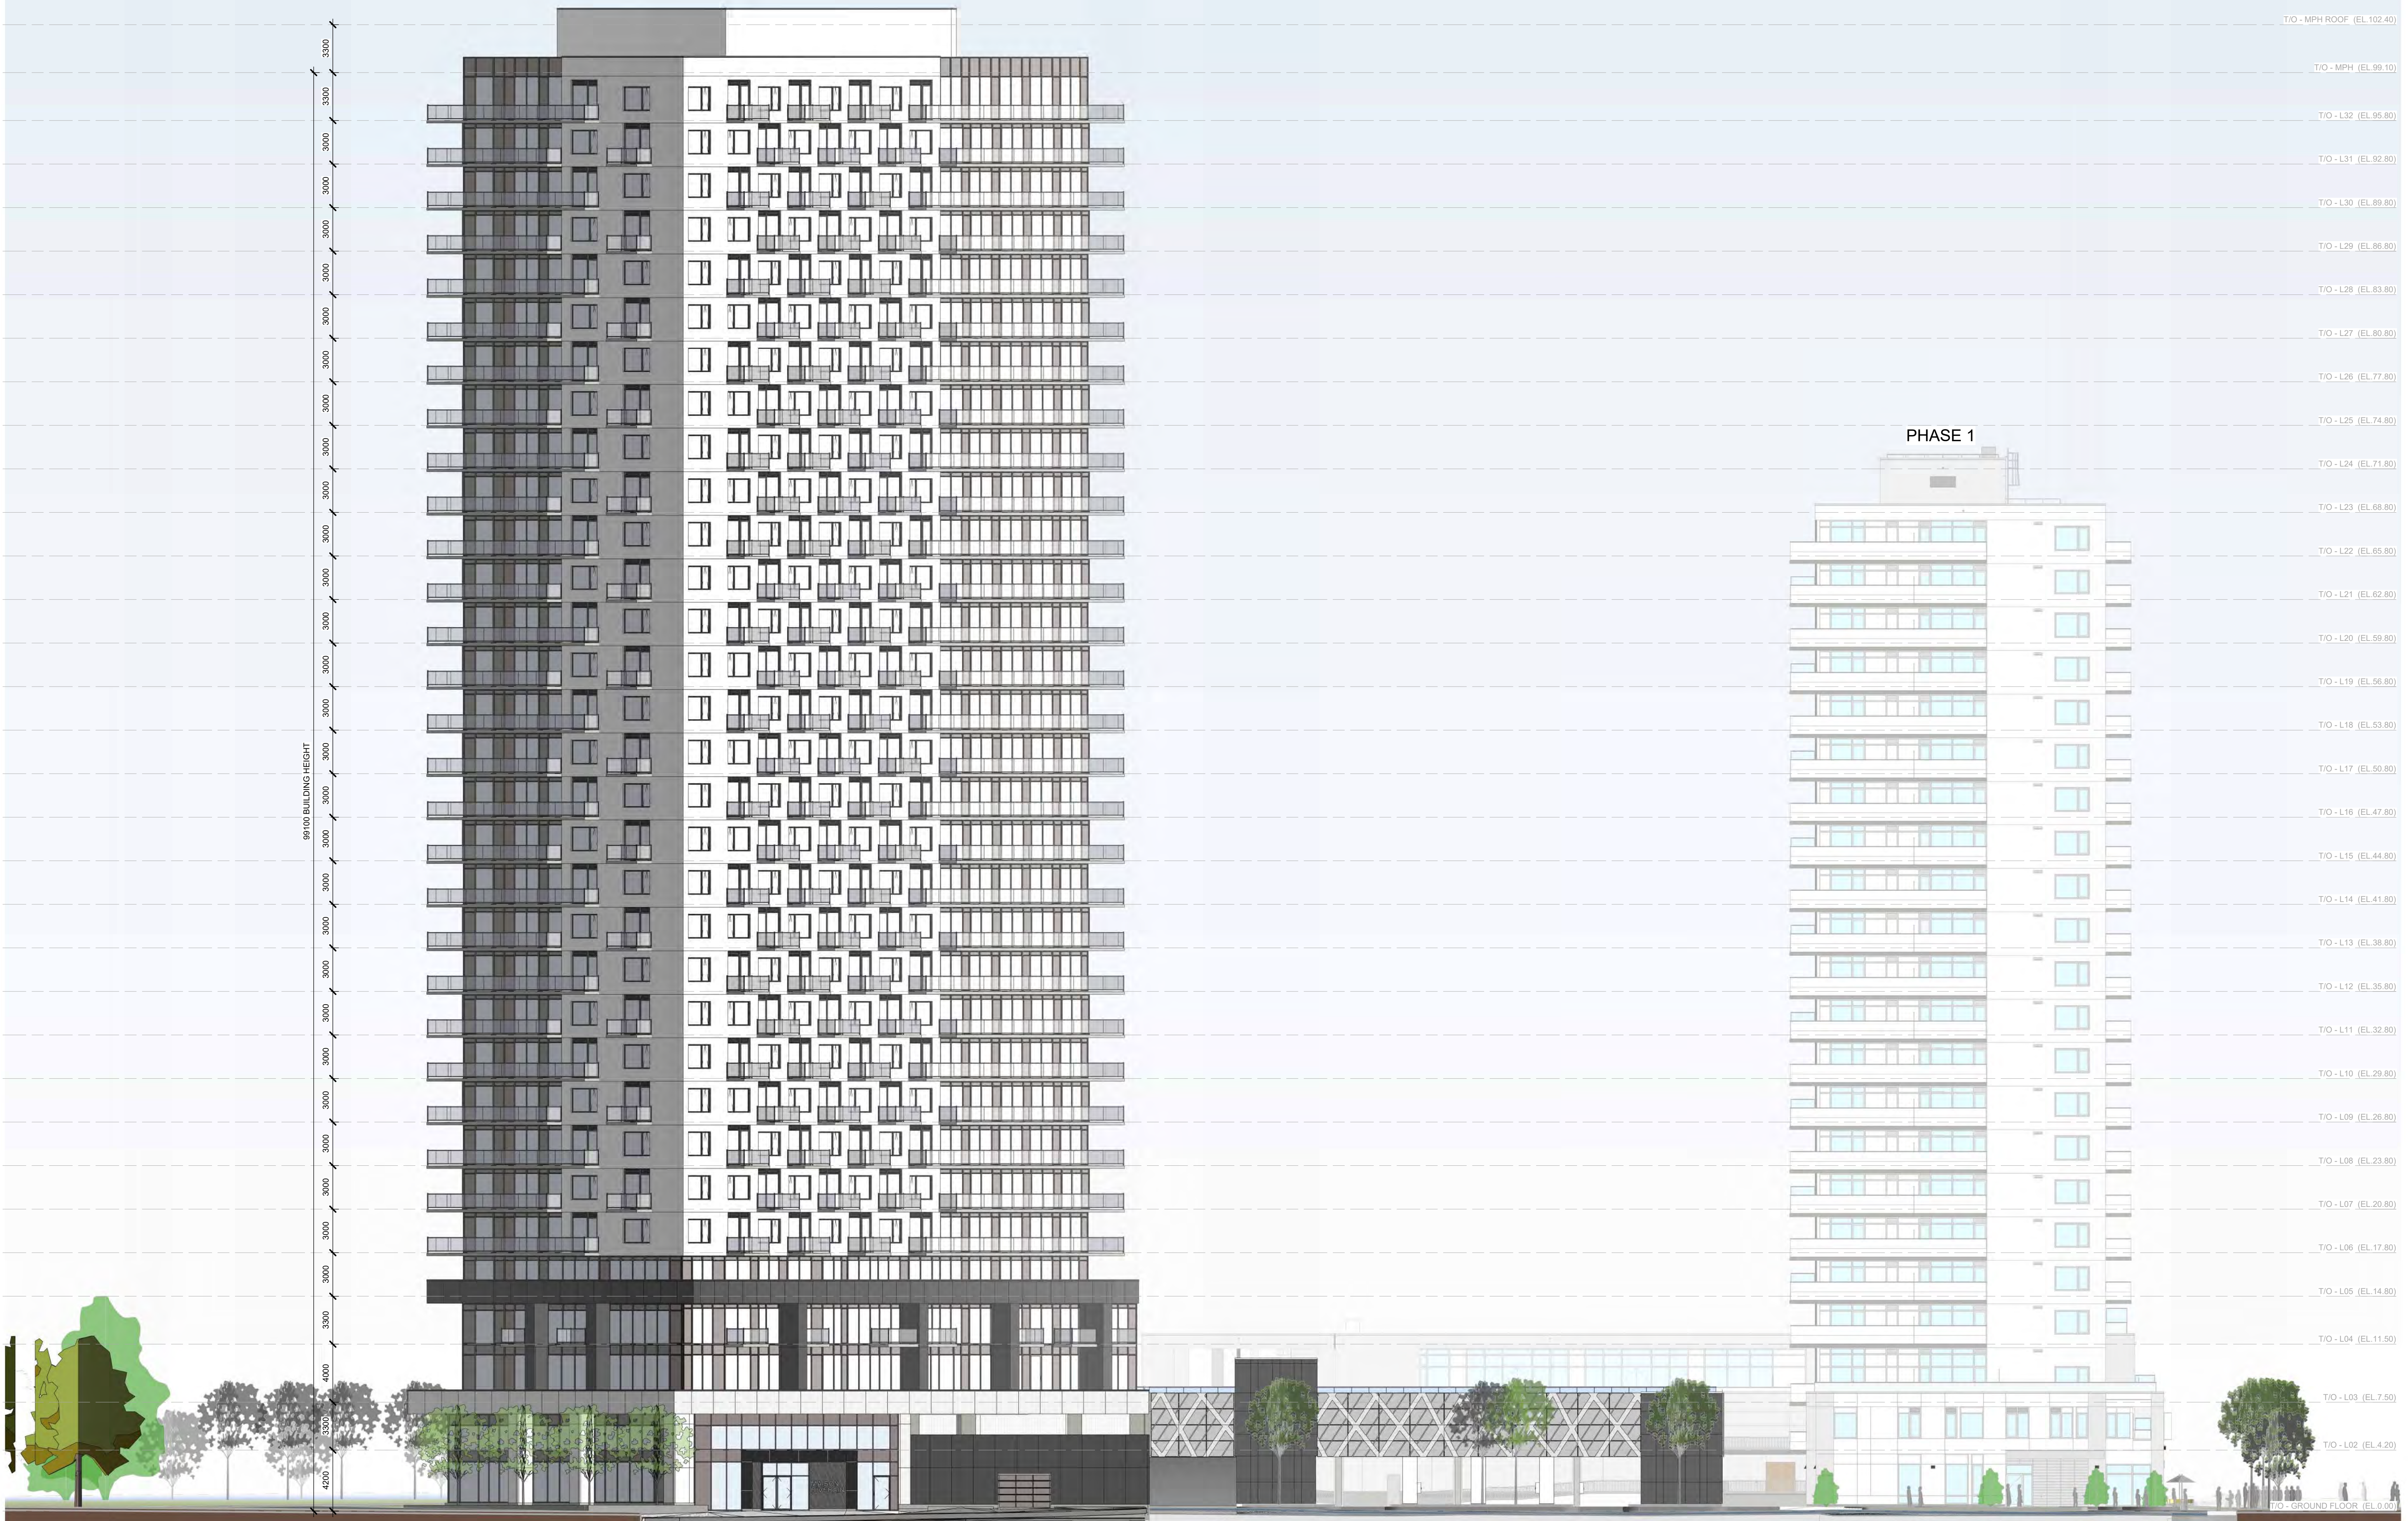



IT IS THE RESPONSIBILITY OF THE APPROPRIATE CONTRACTOR TO CHECK AND VERIFY ALL DIMENSIONS ON SITE AND TO REPORT ALL ERRORS AND/OR OMISSIONS TO THE ARCHITECT.

ALL CONTRACTORS MUST COMPLY WITH ALL PERTINENT CODES AND BY-LAWS.

THIS DRAWING MAY NOT BE USED FOR CONSTRUCTION UNTIL SIGNED BY THE ARCHITECT.

DO NOT SCALE DRAWINGS.

COPYRIGHT RESERVED.

NOT FOR CONSTRUCTION

SPC 02	ISSUED FOR SPC RESPONSE #01	15/07/26
SPC 01	ISSUED FOR SPC	13/02/26
No.	DESCRIPTION	YYYY-MM-DD

ARCHITECT SEAL:	NORTH ARROW:

CLIENT:	
---------	--

ARCHITECT:	
56 Beech Street, Ottawa, Ontario K1S 3J6 t.613.724.9932 f.613.724.1209 www.rodericklahey.ca	

PROJECT TITLE:	
3 SELKIRK ST, OTTAWA, ON.	

SHEET TITLE:	MONTGOMERY ELEVATION - TOWER ORIENTATION
--------------	--

DRAWN: A.R.G.	CHECKED: Checker
SCALE: 1 : 200	SHEET No:
PROJECT No: 0001	A-203 Rev: SPC 02

PAPER SIZE: ISO Full Bleed B1 (707.00 x 1000.00mm)



IT IS THE RESPONSIBILITY OF THE APPROPRIATE CONTRACTOR TO CHECK AND VERIFY ALL DIMENSIONS ON SITE AND TO REPORT ALL ERRORS AND/OR OMISSIONS TO THE ARCHITECT.

ALL CONTRACTORS MUST COMPLY WITH ALL PERTINENT CODES AND BY-LAWS.

THIS DRAWING MAY NOT BE USED FOR CONSTRUCTION UNTIL SIGNED BY THE ARCHITECT.

DO NOT SCALE DRAWINGS.

COPYRIGHT RESERVED.

NOT FOR CONSTRUCTION

SPC 02	ISSUED FOR SPC RESPONSE #01	15/07/26
SPC 01	ISSUED FOR SPC	13/02/26
No.	DESCRIPTION	YYYY-MM-DD

ARCHITECT SEAL:	NORTH ARROW:

CLIENT:	
---------	--

ARCHITECT:	
56 Beech Street, Ottawa, Ontario K1S 3J6 t.613.724.9932 f.613.724.1209 www.rodericklahey.ca	

PROJECT TITLE:	
3 SELKIRK ST, OTTAWA, ON.	

SHEET TITLE:	MONTREAL RD ELEVATION - TOWER ORIENTATION
--------------	---

DRAWN: A.R.G.	CHECKED: Checker
SCALE: 1 : 200	SHEET No:
PROJECT No: 0001	A-204 Rev: SPC 02

PAPER SIZE: ISO Full Bleed B1 (707.00 x 1000.00mm)

NOT FOR CONSTRUCTION

Architectural elevation drawing of a multi-story building facade. The drawing shows a modern structure with a mix of materials including precast concrete, metal panels, and glass. The facade is divided into several sections, some with balconies and others with large windows. The building is set against a light blue sky. The drawing includes labels for various materials and features, such as 'WINDOW WALL SYSTEM W/ SPANDREL PANELS - GREY', 'METAL PANEL - CHARCOAL GREY', 'METAL PANEL - LIGHT COLOURED', 'PUNCHED WINDOWS', 'GLASS BALCONY GUARD- TYP.', 'PHASE 1 PODIUM BEYOND', 'RESIDENTIAL ENTRANCE', 'SINTERED STONE PANEL', 'PHASE 2 PARKING ACCESS', 'ACCESS TO RAMP TO P1', and 'EXIT'. The drawing also includes a vertical scale on the right side with levels: T/O - L08 (EL.23.80), T/O - L07 (EL.20.80), T/O - L06 (EL.17.80), T/O - L05 (EL.14.80), T/O - L04 (EL.11.50), T/O - L03 (EL.7.50), T/O - L02 (EL.4.20), and T/O - GROUND FLOOR (EL.0.00).

DRAWN: A.R.G.	CHECKED: Checker
SCALE: 1 : 100	SHEET No:
PROJECT No: 0001	A-205 Rev:SPC 02

PLOT DATE: 7/15/2026 12:33:34 PM



VIEW FROM CUMMINGS BRIDGE



PERSPECTIVE FROM SELKIRK



PERSPECTIVE FROM MONTGOMERY



AERIAL FROM MONTREAL RD

IT IS THE RESPONSIBILITY OF THE APPROPRIATE CONTRACTOR TO CHECK AND VERIFY ALL DIMENSIONS ON SITE AND TO REPORT ALL ERRORS AND/OR OMISSIONS TO THE ARCHITECT.
ALL CONTRACTORS MUST COMPLY WITH ALL PERTINENT CODES AND BY-LAWS.
THIS DRAWING MAY NOT BE USED FOR CONSTRUCTION UNTIL SIGNED BY THE ARCHITECT.
DO NOT SCALE DRAWINGS.
COPYRIGHT RESERVED.

NOT FOR CONSTRUCTION

SPC 02	ISSUED FOR SPC RESPONSE #01	15/07/26
SPC 01	ISSUED FOR SPC	13/02/26
No.	DESCRIPTION	YYYY-MM-DD

ARCHITECT SEAL:

NORTH ARROW:

TRUE NORTH

CLIENT:

ARCHITECT:

56 Beech Street, Ottawa, Ontario K1S 3J6
t.613.724.9932 f.613.724.1209 www.roderickreid.ca

PROJECT TITLE:

RIVERAIN DISTRICT
3 SELKIRK ST, OTTAWA, ON.

SHEET TITLE:

3D PERSPECTIVES

DRAWN: Author	CHECKED: Checker
SCALE:	SHEET No:
PROJECT No: 0001	A-400 Rev: SPC 02

PAPER SIZE: ISO Full Bleed B1 (707.00 x 1000.00mm)
PLOT DATE: 7/15/2026 12:46:19 PM



PERSPECTIVE ACROSS NORTH RIVER



SELKIRK CORNER PERSPECTIVE



PERSPECTIVE ACROSS INTERNAL RD



PERSPECTIVE ALONG NORTH RIVER

IT IS THE RESPONSIBILITY OF THE APPROPRIATE CONTRACTOR TO CHECK AND VERIFY ALL DIMENSIONS ON SITE AND TO REPORT ALL ERRORS AND/OR OMISSIONS TO THE ARCHITECT.

ALL CONTRACTORS MUST COMPLY WITH ALL PERTINENT CODES AND BY-LAWS.

THIS DRAWING MAY NOT BE USED FOR CONSTRUCTION UNTIL SIGNED BY THE ARCHITECT.

DO NOT SCALE DRAWINGS.

COPYRIGHT RESERVED.


NOT FOR CONSTRUCTION

SPC 02 ISSUED FOR SPC RESPONSE #01		15/07/26
SPC 01 ISSUED FOR SPC		13/02/26
No.	DESCRIPTION	YYYY-MM-DD
REVISIONS:		
ARCHITECT SEAL:		NORTH ARROW:
TRUE NORTH		
CLIENT:		
ARCHITECT:		
 56 Beech Street, Ottawa, Ontario K1S 3J6 t.613.724.9932 f.613.724.1209 www.rodericklahey.ca		
PROJECT TITLE:		
 RIVERAIN DISTRICT 3 SELKIRK ST, OTTAWA, ON.		
SHEET TITLE:		
3D PERSPECTIVES		
DRAWN:	CHECKED:	
Author	Checker	
SCALE:	SHEET No:	
PROJECT No:	A-401	
0001	Rev:SPC 02	

PAPER SIZE: ISO Full Bleed B1 (707.00 x 1000.00mm)

PLOT DATE: 7/15/2026 1:13:38 PM

SHADOW ANALYSIS
June 21st

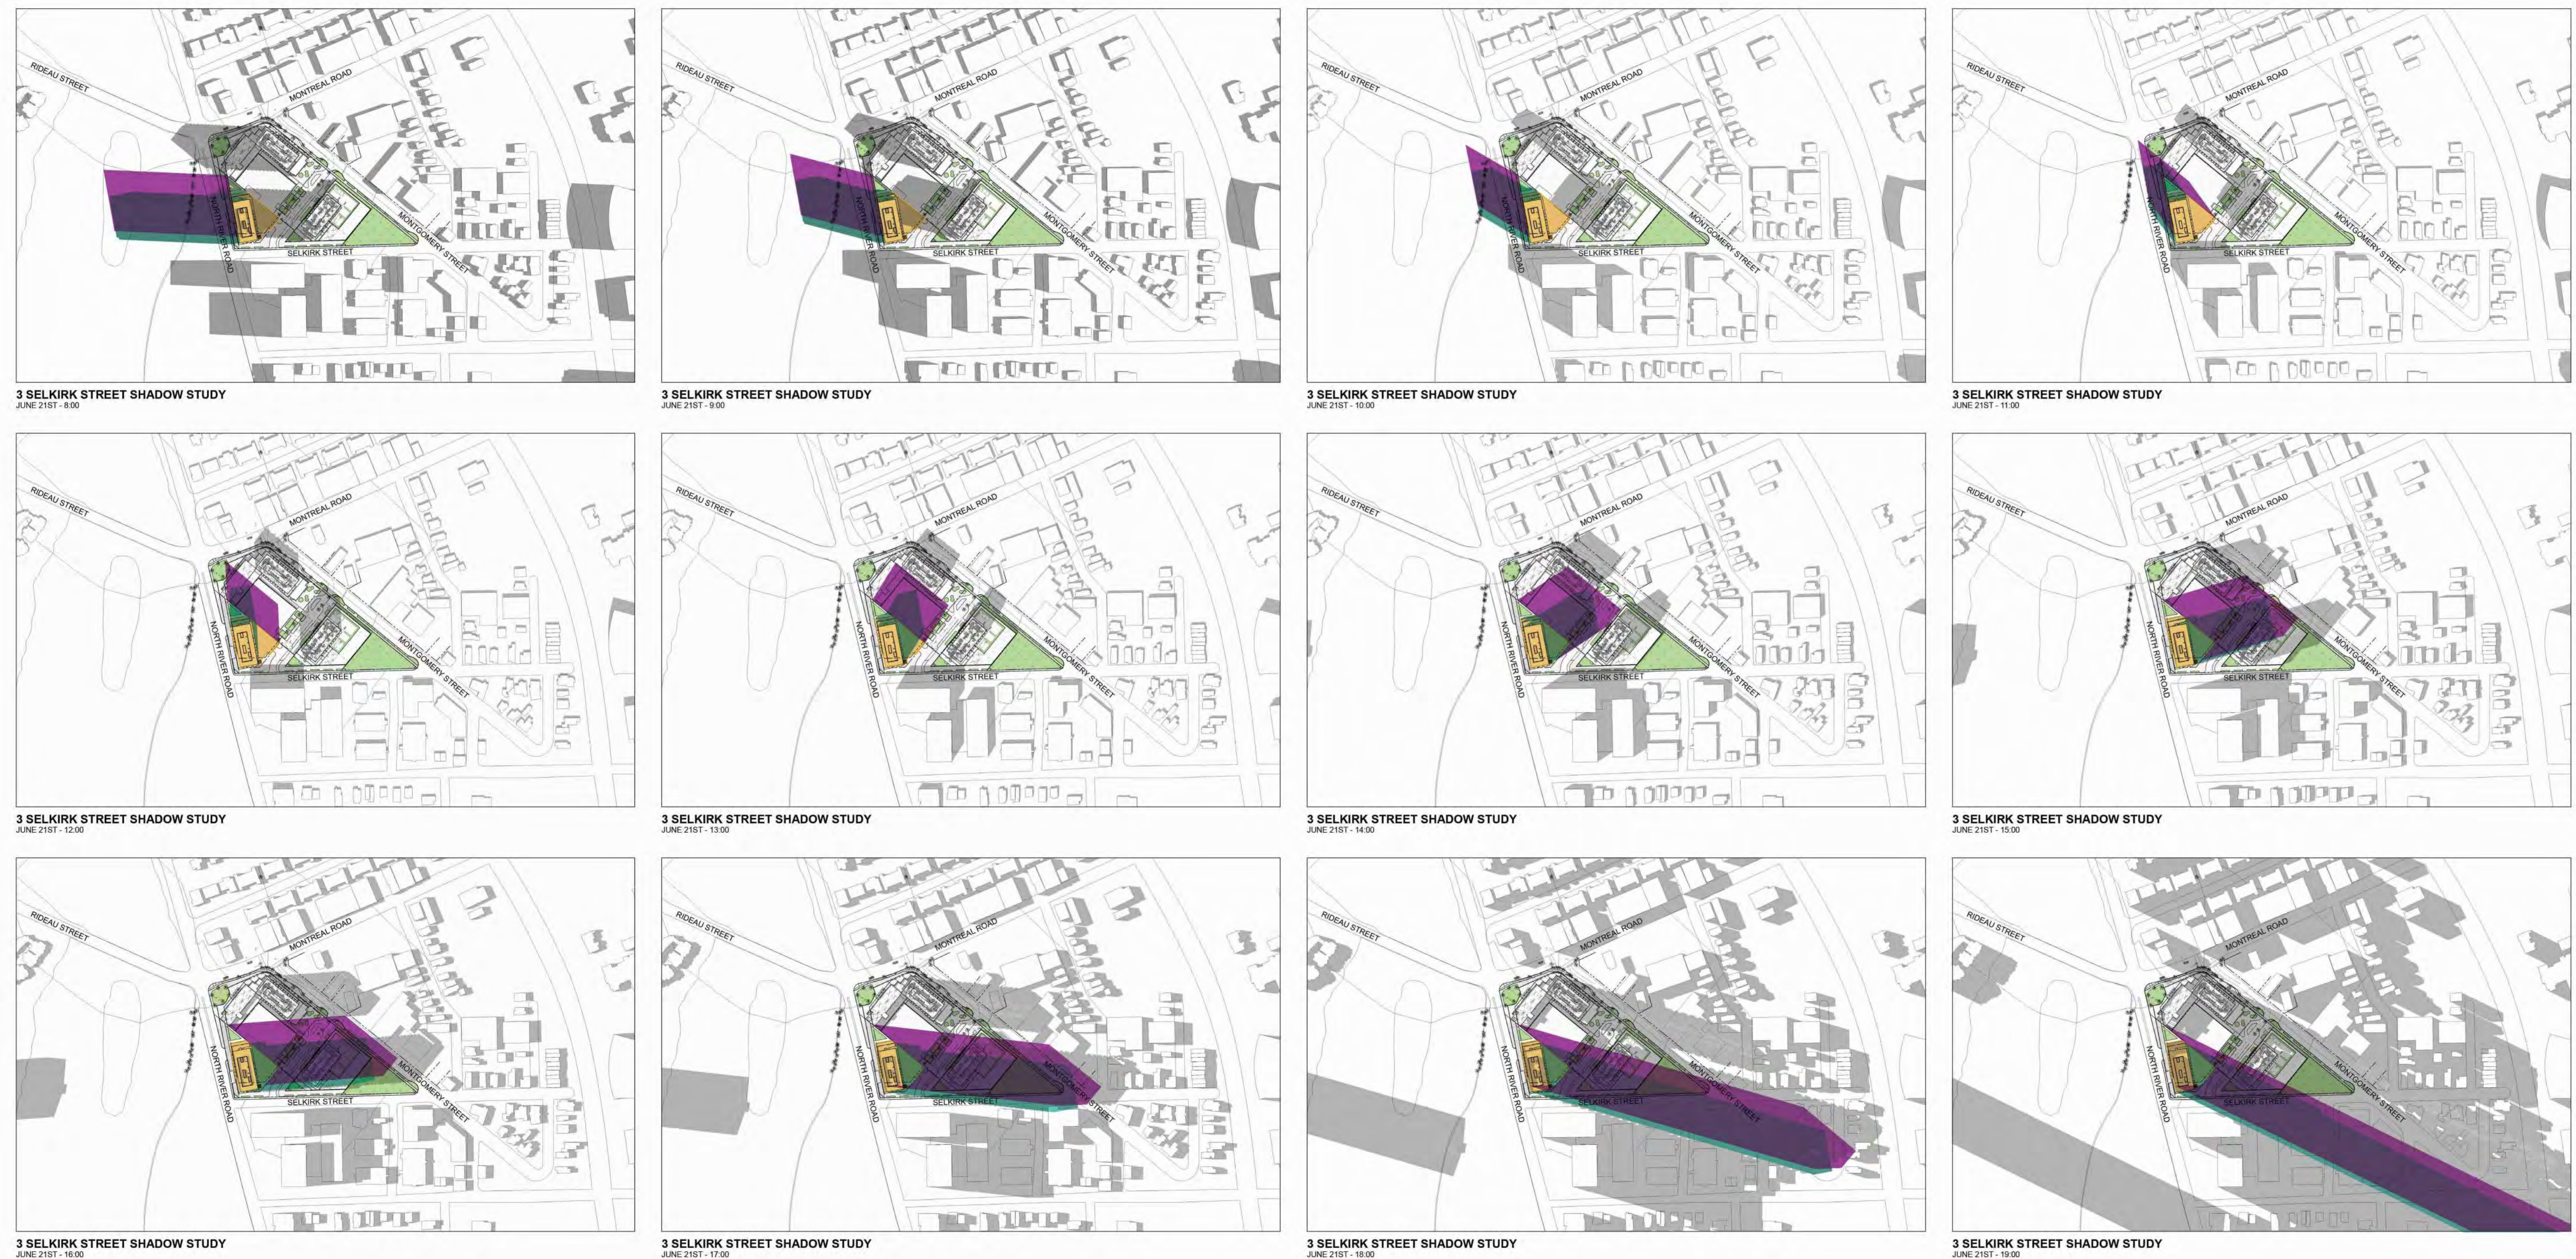

NOT FOR CONSTRUCTION

IT IS THE RESPONSIBILITY OF THE APPROPRIATE CONTRACTOR TO CHECK AND VERIFY ALL DIMENSIONS ON SITE AND TO REPORT ALL ERRORS AND/OR OMISSIONS TO THE ARCHITECT.

ALL CONTRACTORS MUST COMPLY WITH ALL PERTINENT CODES AND BY-LAWS.

THIS DRAWING MAY NOT BE USED FOR CONSTRUCTION UNTIL SIGNED BY THE ARCHITECT.

DO NOT SCALE DRAWINGS.

COPYRIGHT RESERVED.

SPC 02 ISSUED FOR SPC RESPONSE #01		15/07/26
SPC 01 ISSUED FOR SPC		13/02/26
No.	DESCRIPTION	YYYY-MM-DD

ARCHITECT SEAL:

ONTARIO ASSOCIATION OF ARCHITECTS

REVISED LICENCE 8867

NORTH ARROW:

TRUE NORTH

CLIENT:

main+main

ARCHITECT:

rla/architecture

56 Beech Street, Ottawa, Ontario K1S 3J6

t.613.724.9932 f.613.724.1209 www.rodericklahey.ca

PROJECT TITLE:

RIVERAIN DISTRICT

3 SELKIRK ST, OTTAWA, ON.

SHEET TITLE:

SUNSHADE STUDY

DRAWN:	CHECKED:
Author	Checker
SCALE:	SHEET No:
1 : 4000	
PROJECT No:	
0001	

A-501

Rev:SPC 02

PAPER SIZE: ISO Full Bleed B1 (707.00 x 1000.00mm)

PLOT DATE: 7/14/2026 6:27:18 PM

SHADOW ANALYSIS
Sept/ Mar 21st



3 SELKIRK STREET SHADOW STUDY
SEPTEMBER 21ST - 8:00



3 SELKIRK STREET SHADOW STUDY
SEPTEMBER 21ST - 9:00



3 SELKIRK STREET SHADOW STUDY
SEPTEMBER 21ST - 10:00



3 SELKIRK STREET SHADOW STUDY
SEPTEMBER 21ST - 11:00



3 SELKIRK STREET SHADOW STUDY
SEPTEMBER 21ST - 12:00



3 SELKIRK STREET SHADOW STUDY
SEPTEMBER 21ST - 13:00




3 SELKIRK STREET SHADOW STUDY
SEPTEMBER 21ST - 14:00



3 SELKIRK STREET SHADOW STUDY
SEPTEMBER 21ST - 15:00



3 SELKIRK STREET SHADOW STUDY
SEPTEMBER 21ST - 16:00

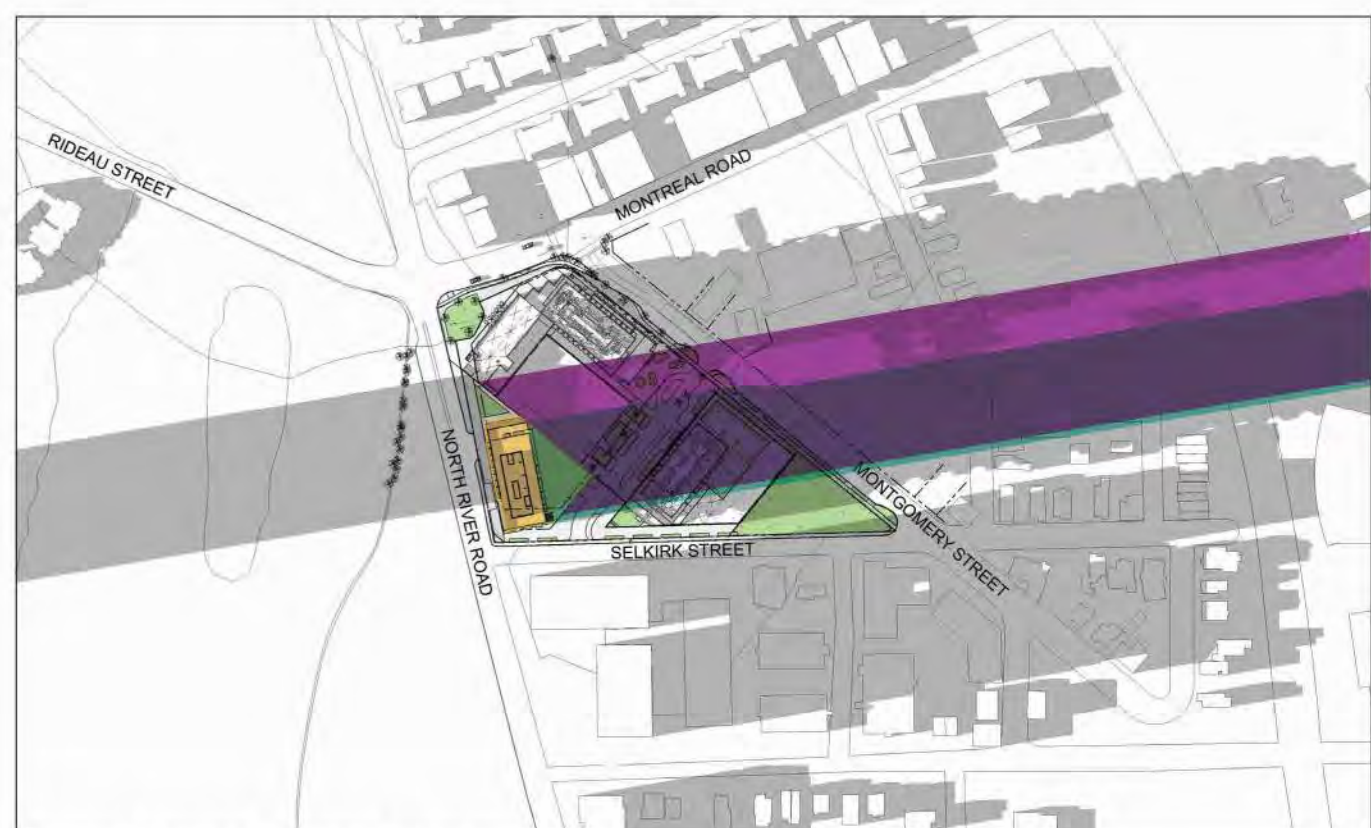

3 SELKIRK STREET SHADOW STUDY
SEPTEMBER 21ST - 17:00



3 SELKIRK STREET SHADOW STUDY
SEPTEMBER 21ST - 18:00

IT IS THE RESPONSIBILITY OF THE APPROPRIATE CONTRACTOR TO CHECK AND VERIFY ALL DIMENSIONS ON SITE AND TO REPORT ALL ERRORS AND/OR OMISSIONS TO THE ARCHITECT.

ALL CONTRACTORS MUST COMPLY WITH ALL PERTINENT CODES AND BY-LAWS.

THIS DRAWING MAY NOT BE USED FOR CONSTRUCTION UNTIL SIGNED BY THE ARCHITECT.

DO NOT SCALE DRAWINGS.

COPYRIGHT RESERVED.

NOT FOR CONSTRUCTION

SPC 02	ISSUED FOR SPC RESPONSE #01	15/07/26
SPC 01	ISSUED FOR SPC	13/02/26
No.	DESCRIPTION	YYYY-MM-DD

ARCHITECT SEAL:

ONTARIO ASSOCIATION OF ARCHITECTS

REVISED LICENCE 8867

NORTH ARROW:

TRUE NORTH

CLIENT:

main+main

ARCHITECT:

rla/architecture

56 Beech Street, Ottawa, Ontario K1S 3J6

t.613.724.9932 f.613.724.1209 www.rodericklahey.ca

PROJECT TITLE:

RIVERAIN DISTRICT

3 SELKIRK ST, OTTAWA, ON.

SHEET TITLE:

SUNSHADE STUDY

DRAWN:	CHECKED:
Author	Checker
SCALE:	SHEET No:
1 : 4000	
PROJECT No:	
0001	

A-502

Rev: SPC 02

PAPER SIZE: ISO Full Bleed B1 (707.00 x 1000.00mm)

PLOT DATE: 7/14/2026 6:41:57 PM

Dec 21st



NOT FOR CONSTRUCTION

PC 02	ISSUED FOR SPC RESPONSE #01	15/07/26
PC 01	ISSUED FOR SPC	13/02/26
No.	DESCRIPTION	YYYY-MM-DD

CLIENT: **main + main**

PROJECT TITLE: 
RIVERAIN
DISTRICT
3 SELKIRK ST, OTTAWA, ON.

DRAWN: Author	CHECKED: Checker
SCALE: 1 : 4000	SHEET No: A-503 Rev:SPC n2
PROJECT No: 0001	