


SPC# D07-12-26-0016 / PLAN #19435

File: \\www-6020common\Projects\24062_Monrovia_James_Naismith_Planes 2_Outerwall_Design\3D_Design Drawings\24062 - GRADING PLAN.dwg, Layout: 02 Date: Jul 17, 2026 - 1:51pm, Etl By: Vld

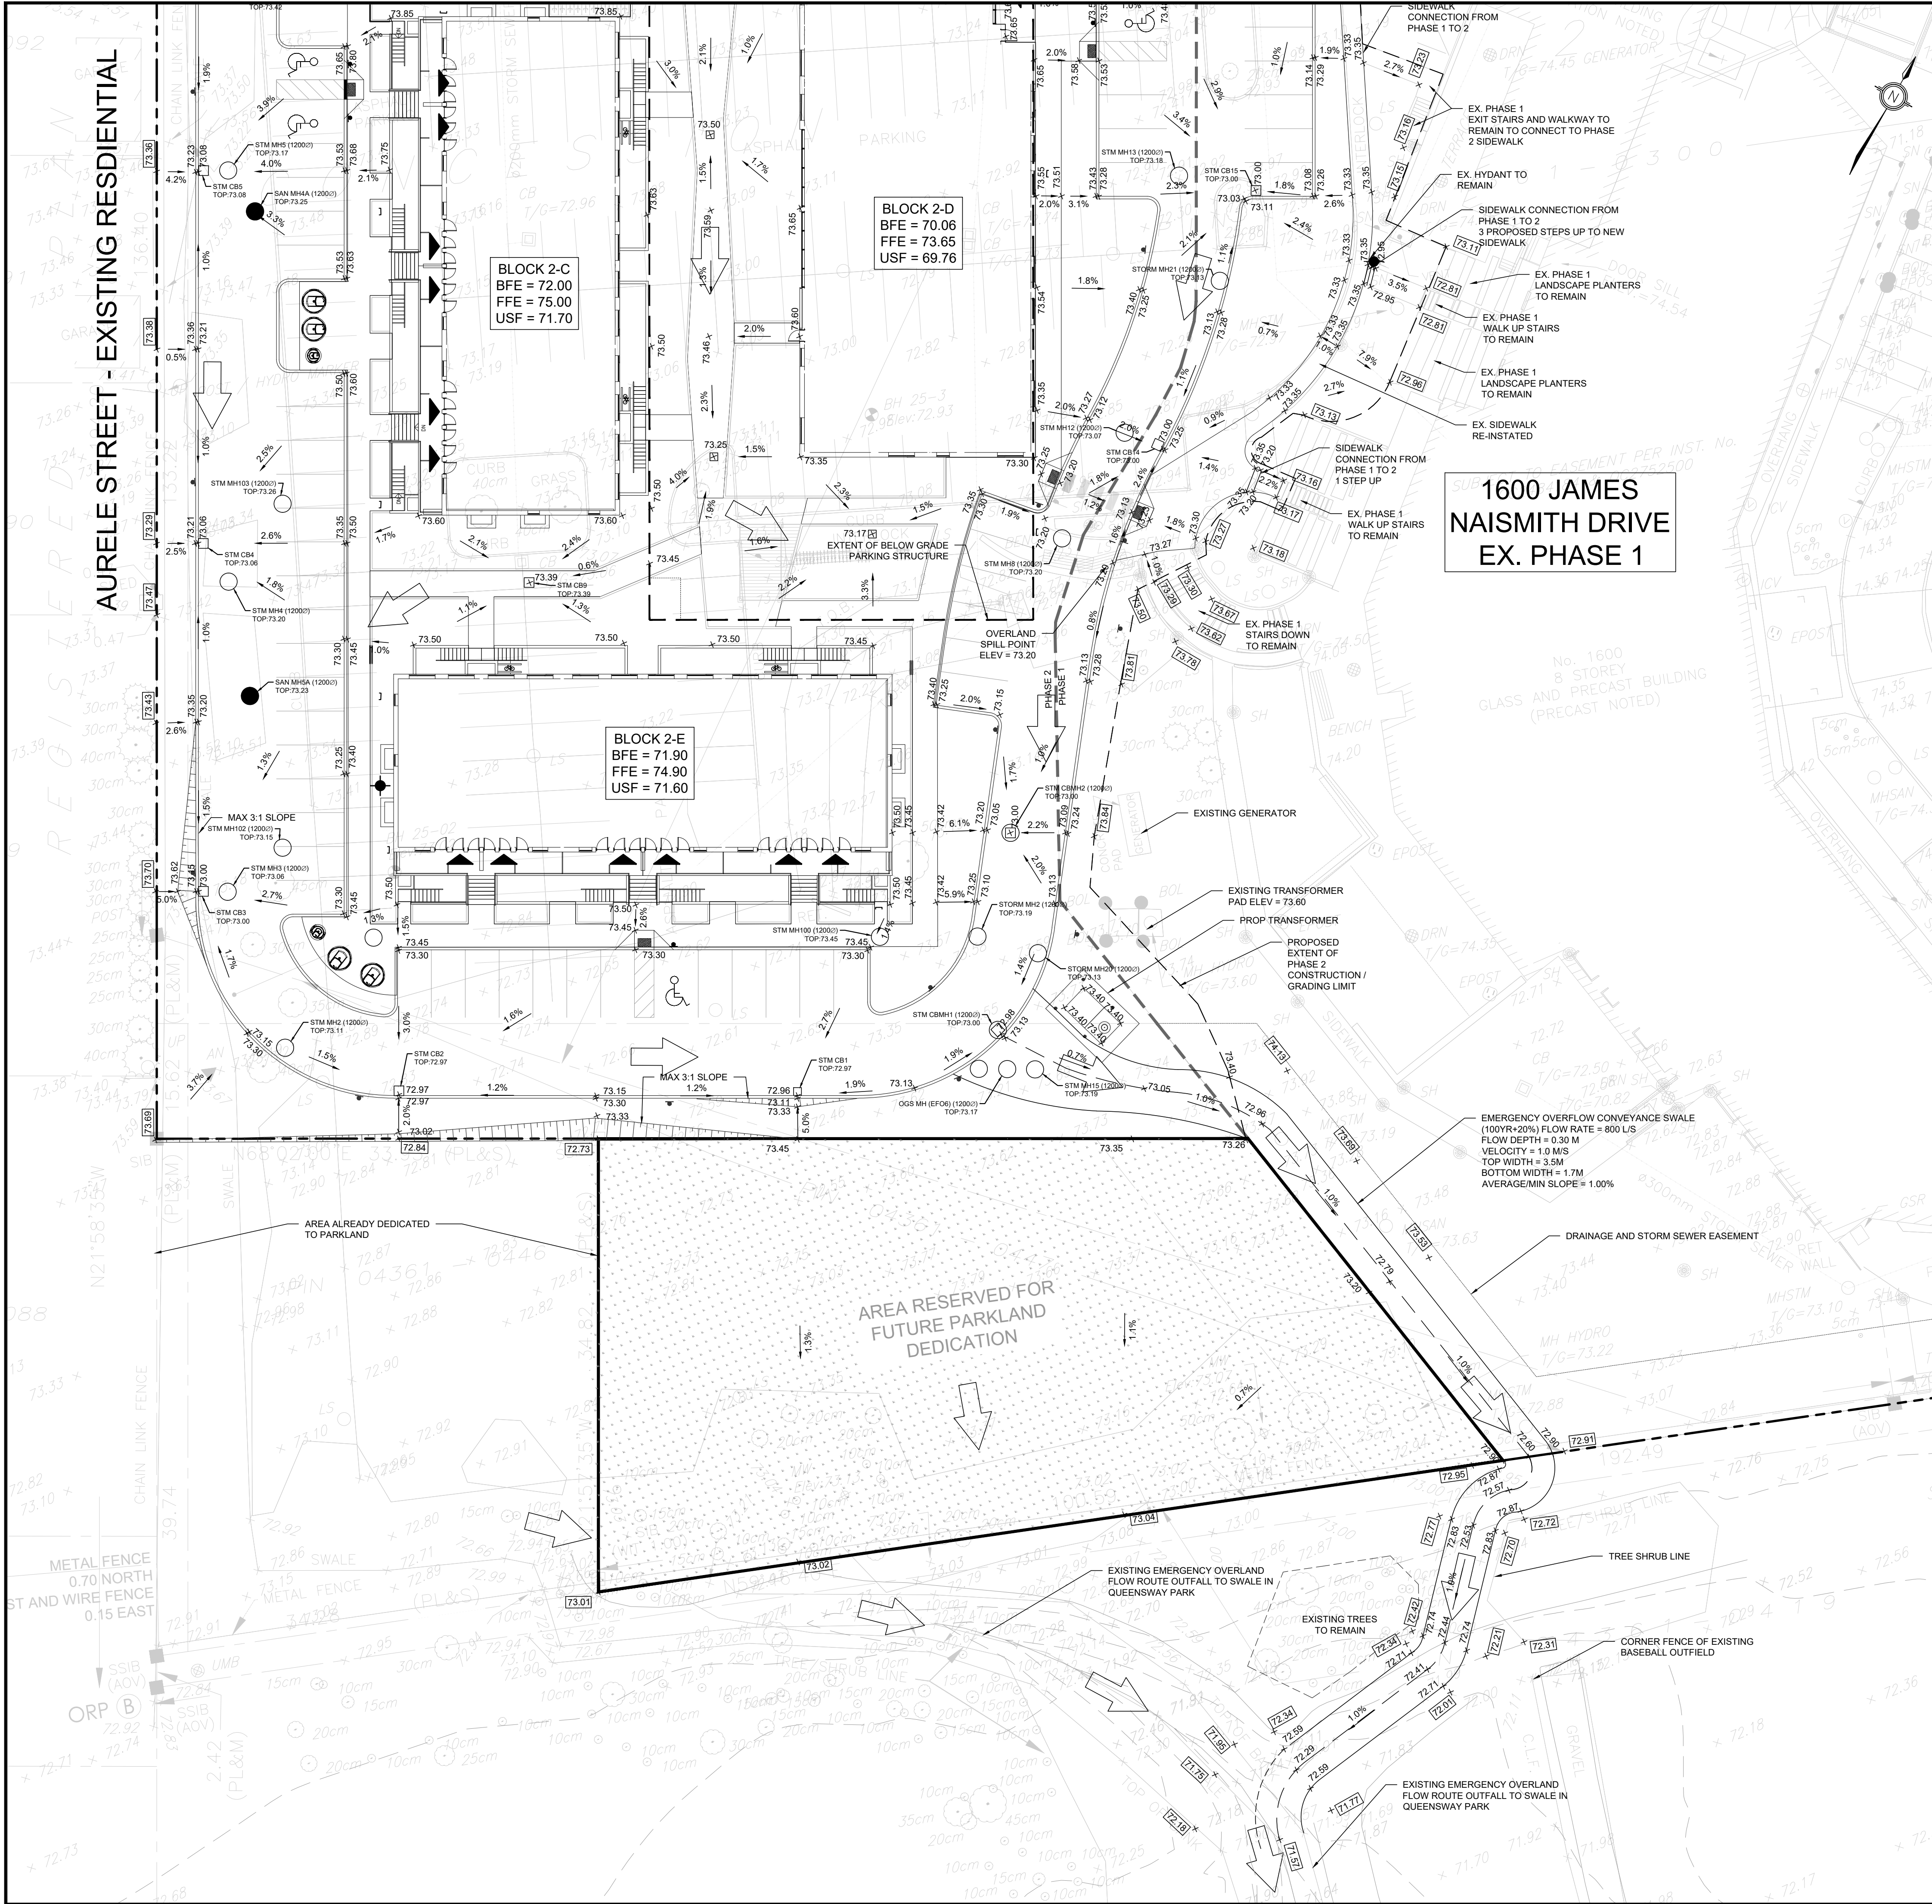


GENERAL NOTES:

- ALL WORK SHALL BE COMPLETED IN ACCORDANCE WITH THE CURRENT "OCCUPATIONAL HEALTH AND SAFETY ACT AND REGULATIONS FOR CONSTRUCTION PROJECTS". THE GENERAL CONTRACTOR SHALL BE DEEMED TO BE THE CONSTRUCTOR AS DEFINED IN THE ACT.
- ALL TEMPORARY TRAFFIC CONTROL AND SIGNAGE DURING CONSTRUCTION SHALL BE IN ACCORDANCE WITH CURRENT ONTARIO TRAFFIC MANUAL BOOK 7: TEMPORARY CONDITIONS FIELD EDITION.
- ALL THE CONSTRUCTION WORK FOR THIS PROJECT SHALL COMPLY WITH THE STANDARD DRAWINGS AND SPECIFICATIONS OF THE CITY, THE REGION AND THE ONTARIO PROVINCIAL STANDARDS AND SPECIFICATIONS.
- THE CONTRACTOR IS ADVISED THAT WORKS BY OTHERS MAY BE ONGOING DURING THE PERIOD OF THIS CONTRACT. THE CONTRACTOR SHALL COORDINATE CONSTRUCTION ACTIVITIES WITH ALL OTHER CONTRACTORS AND PREVENT CONSTRUCTION CONFLICTS.
- THE INFORMATION SHOWN FOR EXISTING UTILITIES WAS PROVIDED BY OTHERS. THE CONTRACTOR IS RESPONSIBLE FOR LOCATING AND PROTECTING ALL UTILITIES DURING CONSTRUCTION. ALL EXISTING UTILITIES MUST BE LOCATED AND VERIFIED BY EACH UTILITY PRIOR TO COMMENCEMENT OF WORK. ANY VARIANCE IS TO BE IMMEDIATELY REPORTED TO THE ENGINEER. LOST TIME DUE TO FAILURE OF THE CONTRACTOR TO CONFIRM UTILITY LOCATIONS AND NOTIFY THE ENGINEER OF CONFLICTS PRIOR TO CONSTRUCTION WILL BE AT THE CONTRACTORS EXPENSE.
- PRIOR TO COMMENCING ANY WORK WITHIN THE MUNICIPAL RIGHT OF WAY, THE CONTRACTOR OR DEVELOPER OR CONSULTANT WILL OBTAIN ALL NECESSARY ROAD OCCUPANCY PERMITS FROM THE CITY'S RIGHT-OF-WAY MANAGEMENT UNIT. ROAD OCCUPANCY/ACCESS PERMIT MUST BE OBTAINED 48 HOURS PRIOR TO COMMENCING ANY WORKS WITHIN THE MUNICIPAL ROAD ALLOW.
- ALL WORK TO BE DESIGNED AND COMPLETED AS PER OPSS, OPSD, AND MTD AND CITY OF OTTAWA STANDARDS AND DETAILS.
- NO ALTERATIONS TO EXISTING BOUNDARY ELEVATIONS OR ADJACENT LANDS SHALL BE UNDERTAKEN UNLESS WRITTEN AGREEMENT WITH THE ADJACENT PROPERTY OWNER IS OBTAINED AND SUBMITTED IN A FORMAT ACCEPTABLE TO THE CITY.

SITE GRADING:

- ALL DISTURBED GRASSED AREAS SHALL BE RESTORED TO ORIGINAL CONDITION OR BETTER WITH SOD ON MIN 100mm TOPSOIL. THE RELOCATION OF TREES AND SHRUBS SHALL BE SUBJECT TO APPROVAL BY THE PROJECT LANDSCAPE ARCHITECT OR ENGINEER.
- ALL GRANULAR BASE AND SUB-BASE MATERIALS SHALL BE GRADED AND COMPACTED TO 98% STANDARD PROCTOR DENSITY. FREE OF DEPRESSIONS AS PER THE GEOTECHNICAL REPORT.
- THE PAVEMENT STRUCTURE SHALL BE CONSTRUCTED BASED ON SPECIFICATIONS AS PER THE GEOTECHNICAL REPORT.
- PROVIDE SUBDRAINS, MINIMUM LENGTH OF 3.0m, EXTENDING FROM ALL CATCHBASINS AND CATCHBASIN MANHOLES TO DRAIN THE GRANULAR SUB-BASE LAYER AS PER DETAIL ON DRAWING D1.
- ALL BARRIER CURB WITHIN THE SITE TO BE CONSTRUCTED AS PER DETAIL ON DRAWING D1, UNLESS OTHERWISE SPECIFIED.
- TRENCH BACKFILL WITHIN THE RIGHT OF WAY SHALL BE UNSHRINKABLE FILL AND SHALL EXTEND TO THE BASE OF ASPHALT. LANDSCAPED AREA MAY BE EXEMPTED.
- ALL WORK SHALL BE SUBJECT TO THE CONDITIONS AND REQUIREMENTS OF CITY ROAD OCCUPANCY PERMIT.
- INSPECTIONS: ALL WORK ON THE MUNICIPAL RIGHT OF WAY AND EASEMENTS TO BE INSPECTED BY THE MUNICIPALITY PRIOR TO BACKFILLING. ALL WORK RELATING TO WATERMAINS AND SEWERS TO BE INSPECTED BY THE MUNICIPALITY WHEN REQUIRED BY THE MUNICIPALITY.
- STEP JOINTS ARE TO BE USED WHERE PROPOSED ASPHALT MEETS EXISTING ASPHALT AS PER DETAIL ON DRAWING D1. ALL JOINTS MUST BE SEALED AS PER DETAIL.
- TRANSITIONS WITHIN THE SUBGRADE WITHIN 1.2m FROM THE TOP OF PAVEMENT SHOULD INCLUDE 3M:1V TRANSITIONS AS PER DETAIL ON DRAWING D1.
- EMBANKMENTS TO BE SLOPED AT MAX. 3:1, UNLESS OTHERWISE SPECIFIED.
- ALL PAVEMENT MARKING, LINE PAINTING, DIRECTIONAL LINES/ARROWS ETC. SHALL BE PLACED IN ACCORDANCE WITH THE ARCHITECTURAL SITE PLAN OR THE OWNER'S SIGNED AND SEALED BY A LICENSED ENGINEER. THE CONTRACTOR WILL ALSO BE REQUIRED TO SUPPLY STRUCTURAL AND GEOTECHNICAL CERTIFICATION OF THE AS-CONSTRUCTED RETAINING WALL TO THE ENGINEER PRIOR TO FINAL ACCEPTANCE.
- WHERE APPLICABLE THE CONTRACTOR IS TO SUBMIT SHOP DRAWINGS FOR THE RETAINING WALL (INCLUDE RAILINGS IF APPLICABLE) TO THE ENGINEER FOR APPROVAL PRIOR TO CONSTRUCTION. SHOP DRAWINGS MUST BE SITE SPECIFIC, SIGNED AND SEALED BY A LICENSED ENGINEER. THE CONTRACTOR WILL ALSO BE REQUIRED TO SUPPLY STRUCTURAL AND GEOTECHNICAL CERTIFICATION OF THE AS-CONSTRUCTED RETAINING WALL TO THE ENGINEER PRIOR TO FINAL ACCEPTANCE.
- THE CONTRACTOR SHALL PROVIDE TO THE ENGINEER 1 (ONE) SET OF AS CONSTRUCTED SITE SERVING, GRADING, AND SITE ELECTRICAL DRAWINGS.

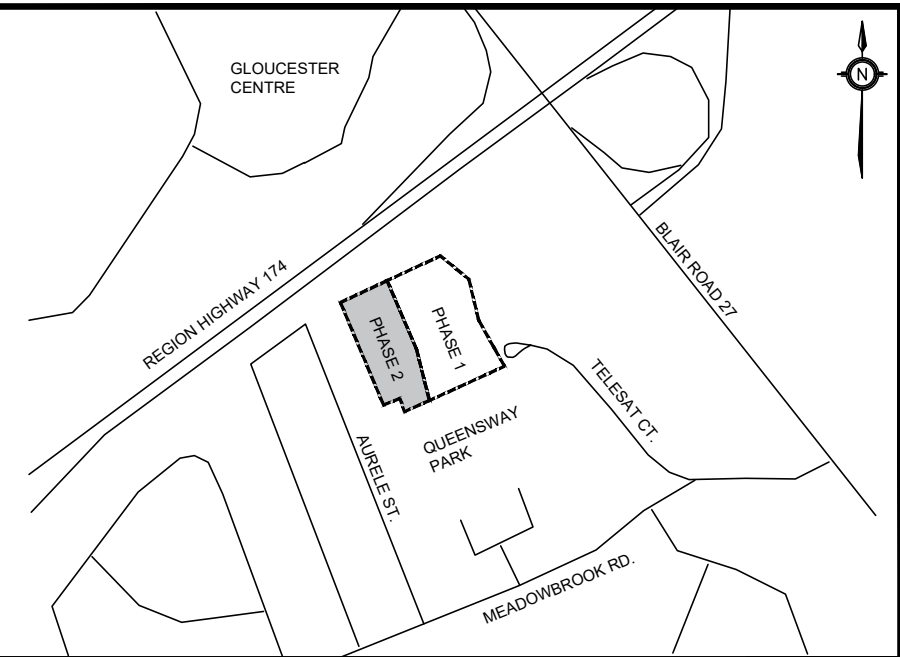

KEY PLAN
N.T.S.

ADDRESS:
1600 JAMES NAISMITH DRIVE, OTTAWA
PHASE 2

LEGEND

- PROPOSED ITEMS
- EXISTING ITEMS
- LIMIT OF PROPERTY LINE
- LIMIT OF PHASE 2 CONSTRUCTION
- LIMIT BETWEEN PHASE 1 AND PHASE 2
- LIMIT OF BUILDING STRUCTURE
- LIMIT OF UNDERGROUND STRUCTURE
- BUILDING ENTRANCE
- PROP ELEVATION TO MATCH EXISTING
- EMERGENCY OVERLAND FLOW ROUTE
- SANITARY MH
- STM MH / CBMH / DCBMH / OGS
- CB / DCB / AD / TD
- HYDRANT / SIAMESE / METER CHAMBER
- VALVE BOX / VALVE CHAMBER
- TOEWALL

HORIZONTAL DATUM:		PROJECTION: MODIFIED TRANSVERSE MERCATOR (MTM, ZONE 9, CM76 30W), NAD 83 (ORIGINAL)	
VERTICAL DATUM:		ELEVATIONS ARE REFERRED TO THE CANADIAN GEODETIC VERTICAL DATUM (CGVD-1928 1979) AND ARE DERIVED FROM A SITE BENCHMARK AS SHOWN ON A PLAN BY STANTEC GEOMATICS LTD. DATED DECEMBER 21 2021	
BEARING:		BEARINGS ARE GIVEN DERIVED FROM CANADIAN TRANS NETWORK GPS OBSERVATIONS ON NGS HORIZONTAL CONTROL MONUMENTS 19773035 AND 19880191, CENTRAL MERIDIAN, 75 30' WEST LONGITUDE MTM ZONE 9, NAD 83 (ORIGINAL). 19773035 MONUMENT: E 335059.04 19880191 MONUMENT: N 503356.26 E 388265.34	
SITE PLAN:		KWA SITE DEVELOPMENT CONSULTING	
SURVEY:		STANTEC, 220909	
2	SITE PLAN APPROVAL - SUBMISSION 2	JULY 2026	TF
1	SITE PLAN APPROVAL - SUBMISSION 1	FEB 2026	TF
NO.	ISSUE	DATE	BY

NOT FOR CONSTRUCTION

- THIS DRAWING IS THE EXCLUSIVE PROPERTY OF KWA. THE REPRODUCTION OF ANY PART WITHOUT PRIOR WRITTEN CONSENT FROM KWA IS STRICTLY PROHIBITED.
- THIS DRAWING IS TO BE READ AND UNDERSTOOD IN CONJUNCTION WITH ALL OTHER DRAWINGS AND DOCUMENTS APPLICABLE TO THIS PROJECT.
- THIS DRAWING IS NOT TO BE ISSUED FOR CONSTRUCTION UNTIL ALL REQUIRED PERMITS HAVE BEEN ISSUED.
- THE CONTRACTOR SHALL VERIFY ALL DIMENSIONS, ELEVATIONS, INVERTS AND DATA ON SITE AND REPORT ANY DISCREPANCIES OR OMISSIONS TO KWA 48 HOURS PRIOR TO ANY CONSTRUCTION.



KWA SITE DEVELOPMENT
CONSULTING INC.
2453 AUCKLAND DRIVE
BURLINGTON, ON L7L 7A9




CLIENT:
1600 JAMES NAISMITH DRIVE LP
1460 THE QUEENSWAY, SUITE M264
TORONTO, ONTARIO
M8Z 1S4
1600 JAMES NAISMITH DRIVE, OTTAWA
PHASE 2

GRADING PLAN

SCALE:	1:250	PROJECT #	24062
DATE:	JANUARY 2026	DRAWING #	G2
DRAWN BY:	TF		
DESIGNED BY:	TF		
CHECKED BY:	TF		

REFER TO S3 FOR CONTINUATION

File: \\www-4202-common-proj\proj\24062_Monro_James_Naismith_Phase 2_Oct2024_Design_Drawings\24062-SERVICING PLAN.dwg, Layout: S1 Date: Jul 17, 2026 1:53pm, Edit By: Vao

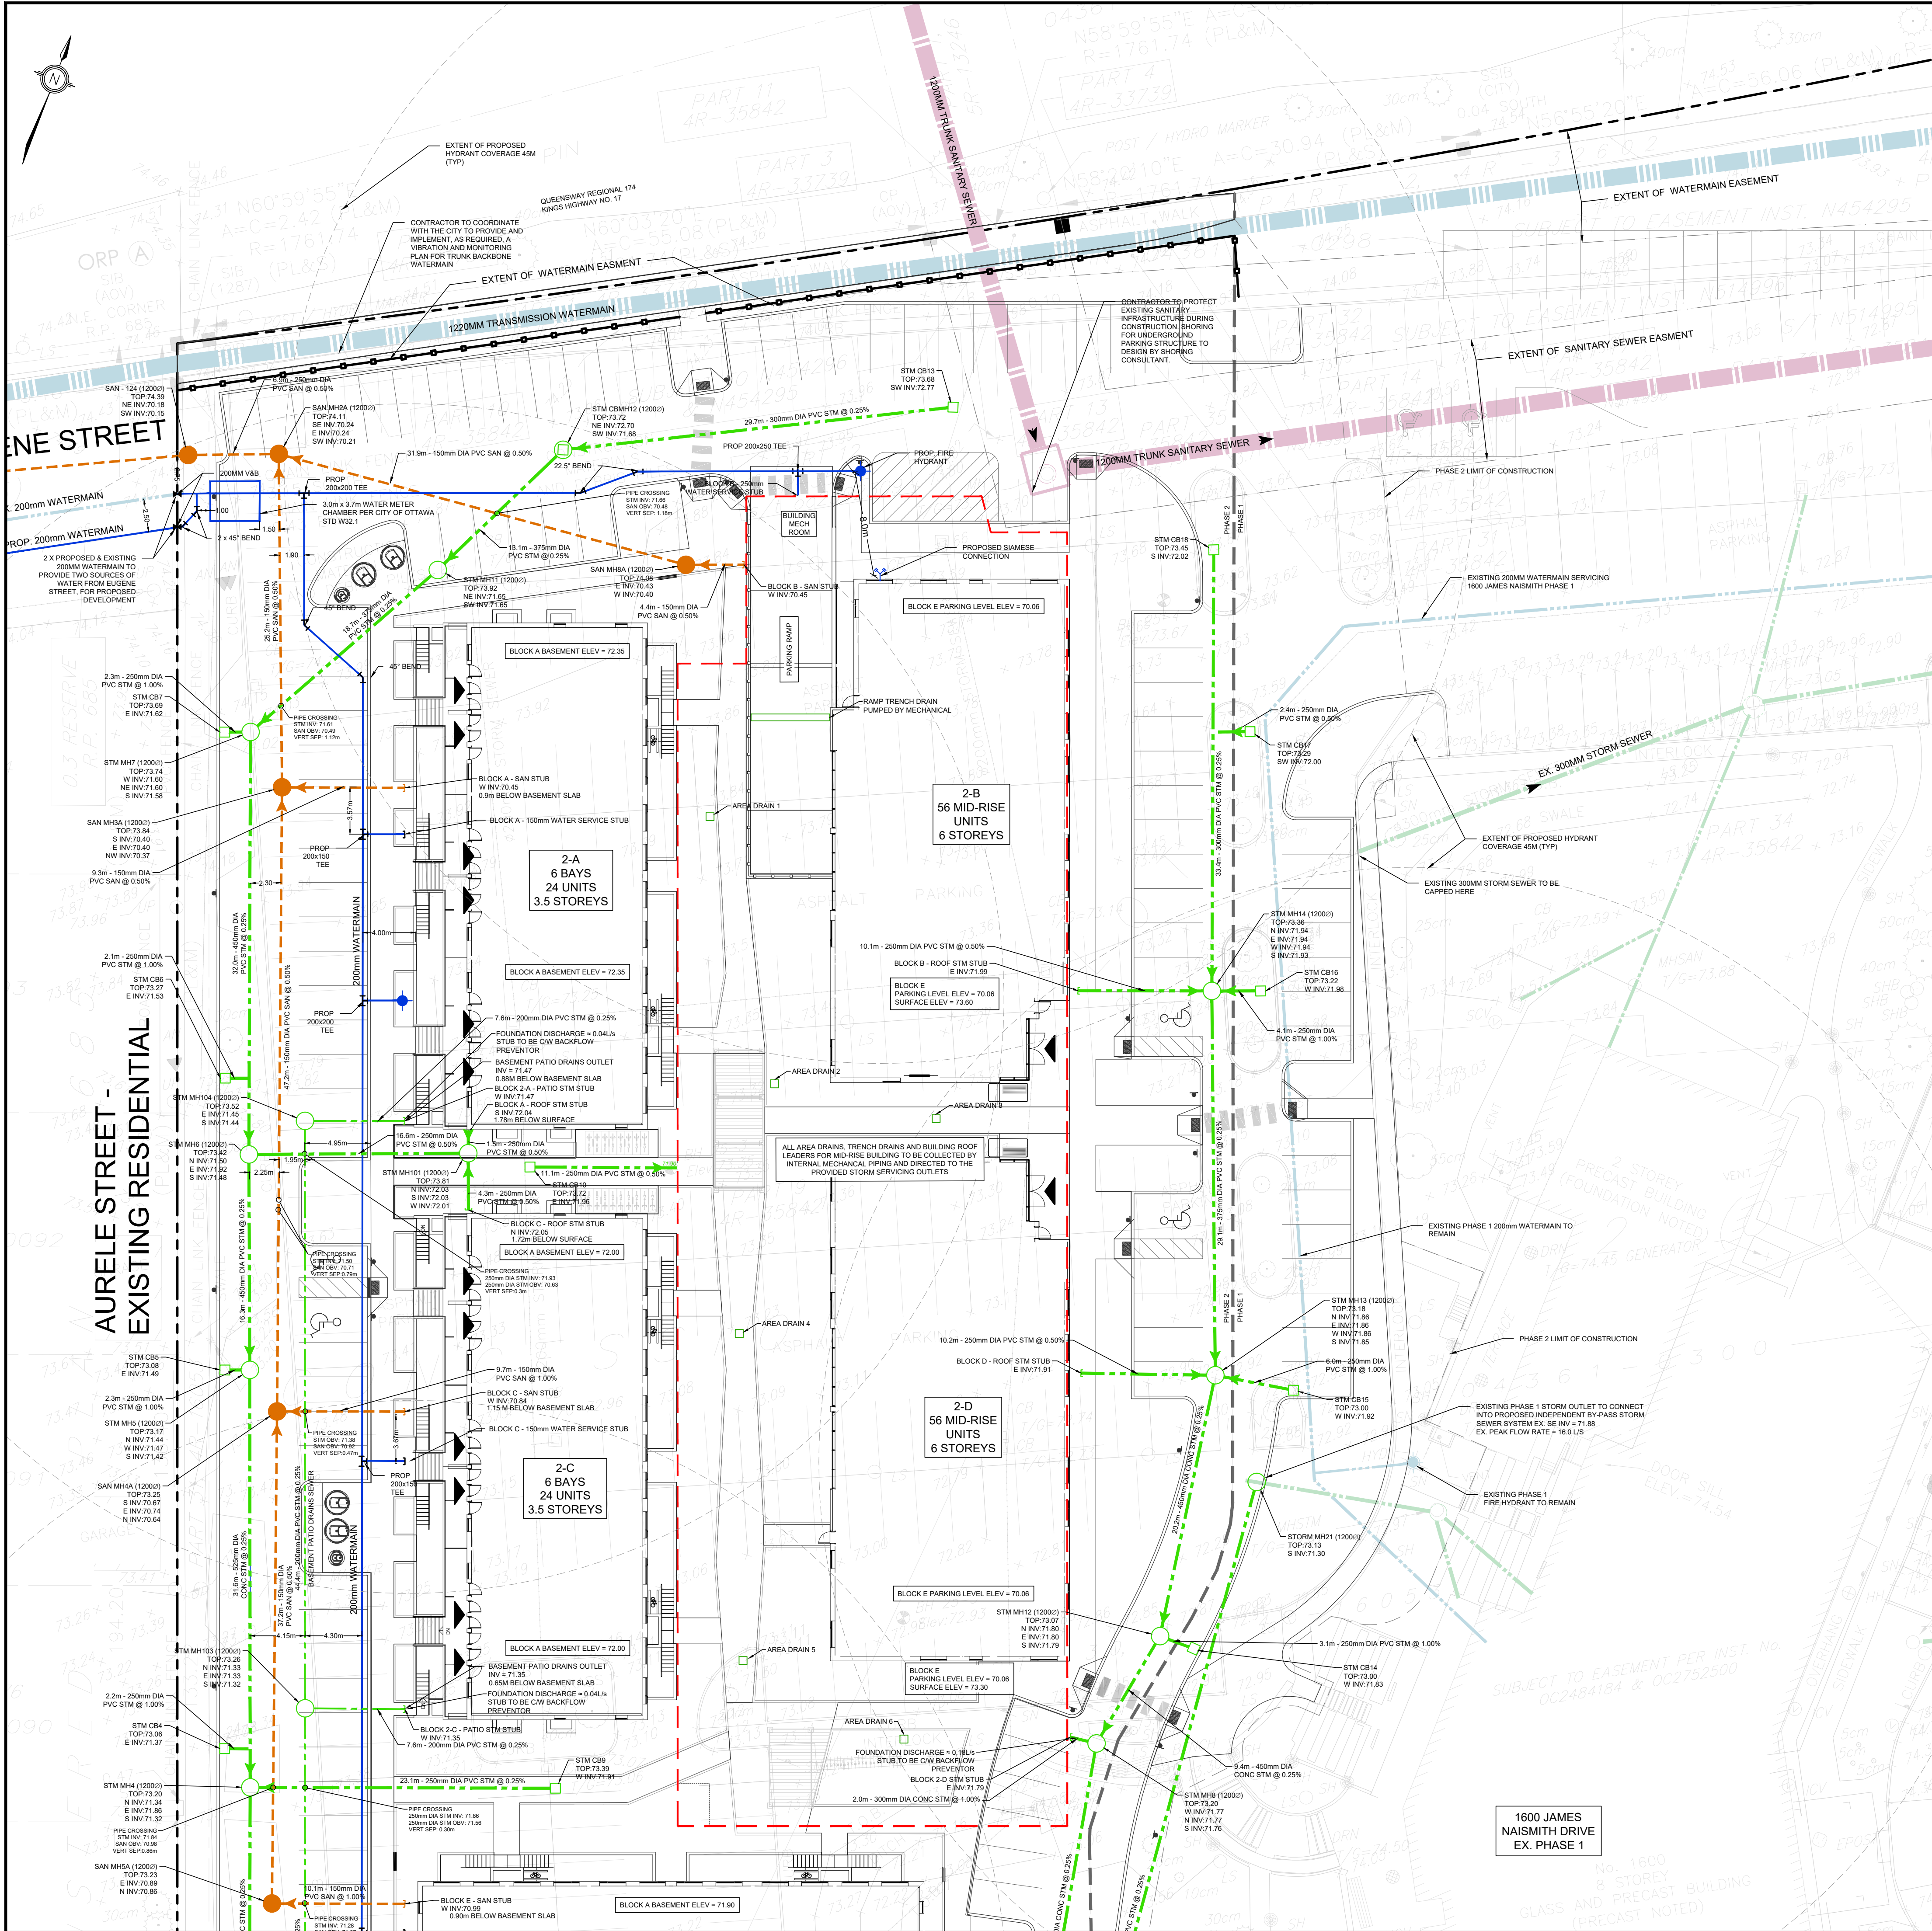

GENERAL NOTES:

- ALL WORK SHALL BE COMPLETED IN ACCORDANCE WITH THE CURRENT "OCCUPATIONAL HEALTH AND SAFETY ACT AND REGULATIONS FOR CONSTRUCTION PROJECTS". THE GENERAL CONTRACTOR SHALL BE DEEMED TO BE THE CONSTRUCTOR AS DEFINED IN THE ACT.
- ALL TEMPORARY TRAFFIC CONTROL AND SIGNAGE DURING CONSTRUCTION SHALL BE IN ACCORDANCE WITH CURRENT ONTARIO TRAFFIC MANUAL BOOK 7: TEMPORARY CONDITIONS FIELD EDITION.
- ALL THE CONSTRUCTION WORK FOR THIS PROJECT SHALL COMPLY WITH THE STANDARD DRAWINGS AND SPECIFICATIONS OF THE CITY, THE REGION AND THE ONTARIO PROVINCIAL STANDARDS AND SPECIFICATIONS.
- THE CONTRACTOR IS ADVISED THAT WORKS BY OTHERS MAY BE ONGOING DURING THE PERIOD OF THIS CONTRACT. THE CONTRACTOR SHALL COORDINATE CONSTRUCTION ACTIVITIES WITH ALL OTHER CONTRACTORS AND PREVENT CONSTRUCTION CONFLICTS.
- THE INFORMATION SHOWN FOR EXISTING UTILITIES WAS PROVIDED BY OTHERS. THE CONTRACTOR IS RESPONSIBLE FOR LOCATING AND PROTECTING ALL UTILITIES DURING CONSTRUCTION. ALL EXISTING UTILITIES MUST BE LOCATED AND VERIFIED BY EACH UTILITY PRIOR TO COMMENCEMENT OF WORK. ANY VARIANCE IS TO BE IMMEDIATELY REPORTED TO THE ENGINEER. LOST TIME DUE TO FAILURE OF THE CONTRACTOR TO CONFIRM UTILITY LOCATIONS AND NOTIFY THE ENGINEER OF CONFLICTS PRIOR TO CONSTRUCTION WILL BE AT THE CONTRACTORS EXPENSE.
- PRIOR TO COMMENCING ANY WORK WITHIN THE MUNICIPAL RIGHT OF WAY, THE CONTRACTOR OR DEVELOPER OR CONSULTANT WILL OBTAIN ALL NECESSARY ROAD OCCUPANCY/ACCESS PERMIT MUST BE OBTAINED 48 HOURS PRIOR TO COMMENCING ANY WORKS WITHIN THE MUNICIPAL ROAD ALLOW.
- ALL WORK TO BE DESIGNED AND COMPLETED AS PER OPSS, OPSD, MTOD AND CITY OF OTTAWA STANDARDS AND DETAILS.
- NO ALTERATIONS TO EXISTING BOUNDARY ELEVATIONS OR ADJACENT LANDS SHALL BE UNDERTAKEN UNLESS WRITTEN AGREEMENT WITH THE ADJACENT PROPERTY OWNER IS OBTAINED AND SUBMITTED IN A FORMAT ACCEPTABLE TO THE CITY.

WATERMAINS:

- WATERMAIN SHALL BE POLYVINYL CHLORIDE (PVC) CLASS 150 DR-18 PIPE MANUFACTURED TO AWWA C900-89 AND CSA CANS B137.3-M1986 WITH GASKETED BELL END C/W #14 AWG SOLID COPPER TRACER WIRE.
- WATERMAINS SHALL HAVE A MINIMUM VERTICAL CLEARANCE OF 500mm OVER AND 500mm UNDER SEWERS AND ALL OTHER UTILITIES WHEN CROSSING AS PER CITY OF OTTAWA STD DETAIL W25.2. ALL WATERMAINS AND SERVICES SHALL HAVE 2.4m MINIMUM.
- BEDDING FOR WATERMAINS SHALL BE AS PER OPSD 802.030.
- COVER REQUIRED ON WATERMAIN IS 2.4m MINIMUM. ALL WATERMAINS WITH LESS THAN 2.4m OF COVER TO BE INSULATED AS PER CITY OF OTTAWA DETAIL W22.
- ALL WATERMAIN HORIZONTAL AND VERTICAL BENDS, JOINTS AND PLUGS TO BE MECHANICALLY RESTRAINED, THRUST BLOCKS/MECHANICAL RESTRAINTERS MUST BE INSTALLED ON ALL WATERMAIN BENDS, TEES, AND PLUGS AS PER CITY OF OTTAWA STD DETAIL 25.3 AND W25.4.
- ALL WATERMAIN STUBS SHALL BE TERMINATED WITH A PLUG AND 50mm BLOW OFF UNLESS OTHERWISE NOTED.
- HYDRANT AND VALVE TO BE AS PER CITY OF OTTAWA DETAIL W19.
- ALL HYDRANT FLANGE ELEVATIONS TO BE INSTALLED 0.15m ABOVE PROPOSED FINISHED GRADE AT HYDRANT.
- BUILDING SERVICE VALVES TO BE 3.0m OFF THE FACE OF THE BUILDING UNLESS OTHERWISE NOTED AND MUST BE RESTRAINED A MINIMUM OF 12m BACK FROM STUB.
- PROVISIONS FOR FLUSHING WATERMAINS MUST BE PROVIDED WITH A MINIMUM 50mm OUTLET FOR MAINS 100mm AND LARGER. FLUSHING POINTS MATCHING THE SIZE OF THE PIPE MUST BE PROVIDED AT THE END OF EACH COPPER MAIN. FIRE MAIN FLUSHING OUTLETS TO BE 100mm DIAMETER MINIMUM OR A HYDRANT. FLUSHING POINTS MUST BE HOSED OR PIPED TO ALLOW THE WATER TO DRAIN.
- ALL WATERMAINS SHALL BE HYDROSTATICALLY TESTED IN ACCORDANCE WITH LOCAL MUNICIPAL AND PROVINCIAL GUIDELINES UNLESS OTHERWISE DIRECTED. PROVISIONS FOR FLUSHING WATER LINE PRIOR TO TESTING, ETC. MUST BE PROVIDED.
- ALL PROPOSED WATER PIPING MUST BE ISOLATED FROM EXISTING MAINS IN ORDER TO ALLOW INDEPENDENT PRESSURE TESTING AND CHLORINATION.
- BOTH THE FIRE AND DOMESTIC WATER SERVICES MUST COMPLY WITH THE CURRENT BUILDING CODE ACT, THE CURRENT WATER SUPPLY BY-LAW, CHAPTER B51 AND CSA B-64 SERIES STANDARDS.

SANITARY & STORM SEWER:

- MANHOLES SHALL BE AS PER OPSD 701.010 AND OPSD 701.011; FRAMES AND COVERS SHALL BE AS PER CITY OF OTTAWA DETAILS S24, S24.1, S25 & S28.1. SAFETY PLATFORMS TO BE INSTALLED WHERE DEPTH EXCEEDS 5.0m.
- MAIN LINE PVC PIPE AS PER SDR-35 CSA B182.2-06 CERTIFIED ASTM D3034-04A, F69-03. SERVICE CONNECTION PVC PIPE TO BE AS PER SDR-28 CSA B 182.2-06 CERTIFIED ASTM D3034-04A.
- SINGLE CATCHBASINS SHALL BE AS PER OPSD 705.010, WITH FRAMES AND COVERS AS PER CITY OF OTTAWA DETAIL S19 OR S19.1.
- CONCRETE PIPE SEWER BEDDING SHALL BE CLASS 'B' AS PER OPSD 802.030. PVC PIPE SEWER BEDDING SHALL BE CLASS 'B' AS PER OPSD 802.030 TO TOP OF SEWER WITH A MINIMUM 300mm SAND COVER OVER PIPE NATIVE BACKFILL TO BE COMPACTED TO A MIN 98% STANDARD PROCTOR DENSITY.
- ALL STORM SEWER PIPES UP TO 450mm DIA. SHALL BE PVC SDR-35 OR APPROVED EQUIVALENT. ALL STORM SEWER PIPES 500mm DIA. AND LARGER SHALL BE CONCRETE AND EQUAL TO C.S.A. SPECIFICATIONS A257.2 REINFORCED CLASSES AS SPECIFIED (65-D, 100-D, 140-D) OR LATEST AMENDMENT UNLESS OTHERWISE SPECIFIED.
- ALL SANITARY PVC SEWER PIPES SHALL BE SDR-35 EQUAL CSA SPECIFICATIONS B182.2-M1990 OR LATEST AMENDMENT UNLESS OTHERWISE NOTED.
- SANITARY SERVICE CONNECTIONS SHALL BE SINGLE, 150mm MINIMUM, PVC CLASS DR 26 INSTALLED AT 2% AND ANY COLOR EXCEPT WHITE, FOR SINGLE RESIDENTIAL DWELLINGS.
- SANITARY MAINTENANCE HOLE SHALL HAVE WATERTIGHT FRAME AND COVER IN PONDING AREAS AS PER OPSD 801.030.
- NON-REINFORCED CONCRETE PIPE 150mm TO 250mm SHALL BE AS PER CSA A257.1-03 CLASS 3. HEIGHT OF FILL TO BE VERIFIED USING OPSD TABLES 807.040. BEDDING FOR RIGID PIPE SHALL BE CLASS B AS PER OPSD 802.030, 802.031, 802.032 OR 802.033.
- BEDDING FOR RIGID PIPE SHALL BE CLASS B AS PER OPSD 802.030, 802.031, 802.032 OR 802.033.
- ALL MANHOLE AND CATCH BASIN EXCAVATIONS TO BE BACKFILLED WITH GRANULAR MATERIAL COMPACTED TO 98% STANDARD PROCTOR DENSITY.
- ALL CATCH BASINS AND CATCH BASIN MANHOLES ARE TO INCLUDE SUBDRAIN TREATMENT AS PER DETAIL ON DRAWING D1.
- ALL BLIND CONNECTIONS TO MATCH THE INVERT OF THE CATCH BASIN LEAD TO THE SPRINGLINE OF THE STORM PIPE, OTHERWISE INSTALL THE CATCH BASIN LEAD AT A MAXIMUM 2.00% AND DROP INTO PIPE.
- UNLESS OTHERWISE NOTED, CATCHBASIN LEADS SHALL BE 250mmØ AT MINIMUM 1.00% SLOPE.
- THE CONTRACTOR IS TO PROVIDE CCTV CAMERA INSPECTIONS OF ALL SANITARY AND STORM SEWERS, INCLUDING PICTORIAL REPORT, TWO (2) CD COPIES AND ONE (1) VIDEO TAPE IN A FORMAT SATISFACTORY TO THE ENGINEER. ALL SEWERS ARE TO BE FLUSHED PRIOR TO CAMERA INSPECTION.
- THE CONTRACTOR SHALL CONTACT THE MUNICIPALITY AT LEAST 48 HOURS PRIOR TO CONNECTING TO THE EXISTING SANITARY'S STORM MANHOLE.
- SERVICE CONNECTIONS AND UTILITY CUTS TO BE BACKFILLED WITH UNSHRINKABLE FILL.

KEY PLAN

N.T.S.

ADDRESS:
1600 JAMES NAISMITH DRIVE, OTTAWA
PHASE 2

LEGEND

200.00 0.5%

×

MH 1A

200.00 0.5%

×

EX MH 1A

PROPOSED ITEMS

EXISTING ITEMS

LIMIT OF PROPERTY LINE

LIMIT OF PHASE 2 CONSTRUCTION

LIMIT BETWEEN PHASE 1 AND PHASE 2

LIMIT OF BUILDING STRUCTURE

EX. SANITARY SEWER

EX. STORM SEWER

EX. WATERMAIN

PROP SANITARY SEWER

PROP STORM SEWER

PROP WATERMAIN

EXTENT OF PARKING STRUCTURE

SAN MH / PIPE STUB / PIPE OUTLET

STM MH / CBMH / DCBMH / OGS

EMBODIMENT / ASSEMBLY / METER CHAMBER

VALVE BOX / VALVE CHAMBER

WAT BENDS: 11.25° / 22.5° / 45° / 90°

WAT TEE / CROSS / REDUCER

HORIZONTAL DATUM:

PROJECTION: MODIFIED TRANSVERSE MERCATOR (MTM, ZONE 8, 30°W), NAD 83 (ORIGINAL)

VERTICAL DATUM:

ELEVATIONS ARE REFERRED TO THE CANADIAN GEODETIC VERTICAL DATUM (CGVD-1985) AND ARE DERIVED FROM A SITE BENCHMARK AS SHOWN ON A PLAN BY STANTEC/GEOMATICS LTD. DATED DECEMBER 21, 2021.

BEARING:

BEARINGS ARE DERIVED FROM CANMET/NTS NETWORK GPS OBSERVATIONS ON NGS HORIZONTAL CONTROL MONUMENTS 19770335 AND 19880191, CENTRAL MERIDIAN, 75.30° WEST LONGITUDE MTM ZONE 8, NAD 83 (ORIGINAL).
19770335 NAD83(83) E 3.18856144
19880191 NAD83(83) E 3.38856144

SITE PLAN:

SURVEY: STANTEC, 220909

2	SITE PLAN APPROVAL - SUBMISSION 2	JULY 2026	TF
1	SITE PLAN APPROVAL - SUBMISSION 1	FEB 2026	TF
NO.	ISSUE	DATE	BY

NOT FOR CONSTRUCTION

THIS DRAWING IS THE EXCLUSIVE PROPERTY OF KWA. THE REPRODUCTION OF ANY PART WITHOUT PRIOR WRITTEN CONSENT FROM KWA IS STRICTLY PROHIBITED.

THIS DRAWING IS TO BE READ AND UNDERSTOOD IN CONJUNCTION WITH ALL OTHER DRAWINGS AND DOCUMENTS APPLICABLE TO THIS PROJECT.

THIS DRAWING IS NOT TO BE ISSUED FOR CONSTRUCTION UNTIL ALL REQUIRED PERMITS HAVE BEEN ISSUED.

THE CONTRACTOR SHALL VERIFY ALL DIMENSIONS, ELEVATIONS, INVERTS AND DATA ON SITE AND REPORT ANY DISCREPANCIES OR OMISSIONS TO KWA 48 HOURS PRIOR TO ANY CONSTRUCTION.

KWA

SITE DEVELOPMENT CONSULTING

KWA SITE DEVELOPMENT CONSULTING INC.
2453 AUCKLAND DRIVE
BURLINGTON, ON L7L 7A9

LICENCED PROFESSIONAL ENGINEER

V. PATRICK STANISLAUS

100548042

JULY 17, 2026

PROVINCE OF ONTARIO

CLIENT:

1600 JAMES NAISMITH DRIVE LP
1460 THE QUEENSWAY, SUITE M264
TORONTO, ONTARIO
M8Z 1S4

1600 JAMES NAISMITH DRIVE, OTTAWA
PHASE 2


SERVICING PLAN

NORTH HALF OF SITE

SCALE:	1:250	PROJECT #	24062
DATE:	JANUARY 2026	DRAWING #	S1
DRAWN BY:	TF		
DESIGNED BY:	TF		
CHECKED BY:	TF		

REFER TO S2 FOR CONTINUATION

SPC# D07-12-26-0016 / PLAN #19435

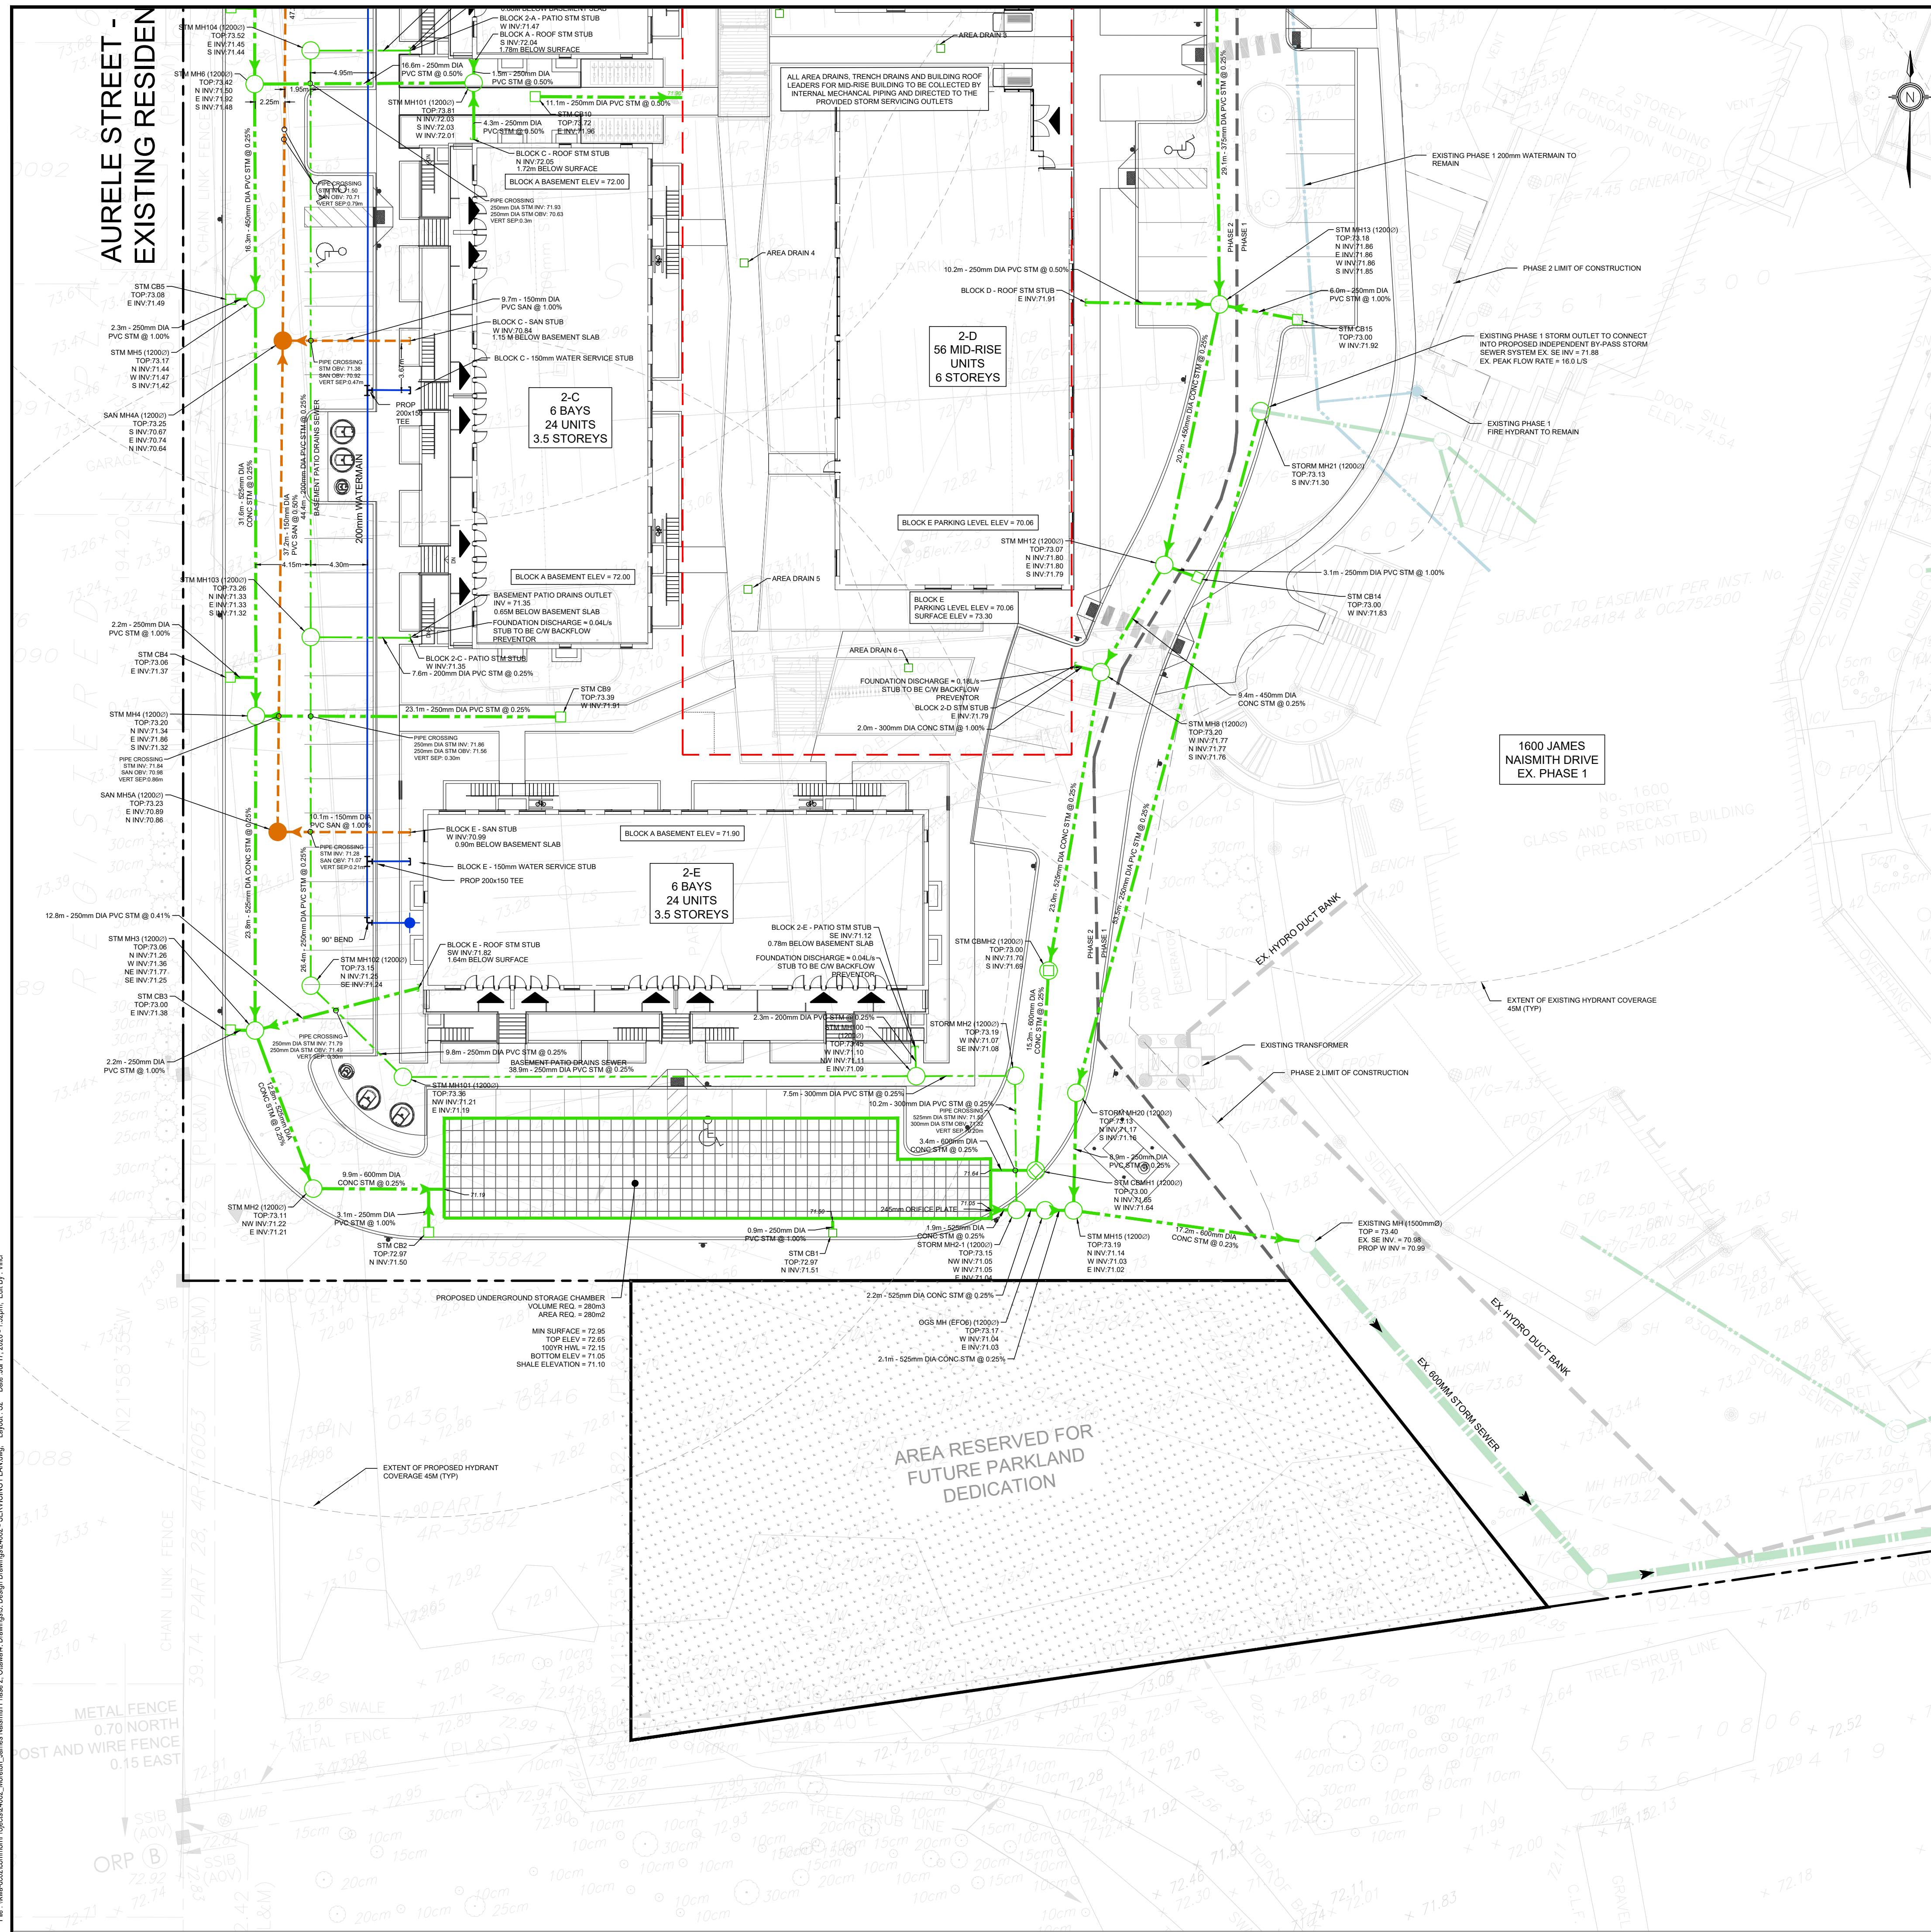


2. ALL WORK SHALL BE COMPLETED IN ACCORDANCE WITH THE CURRENT "OCCUPATIONAL HEALTH AND SAFETY ACT AND REGULATIONS FOR CONSTRUCTION PROJECTS". THE GENERAL CONTRACTOR SHALL BE DEEMED TO BE THE RESPONSIBLE PARTY AS FAR AS THE SAFETY OF THE PROJECT IS CONCERNED.
3. ALL TEMPORARY TRAFFIC CONTROL AND SIGNAGE DURING CONSTRUCTION SHALL BE IN ACCORDANCE WITH CURRENT ONTARIO TRAFFIC MANUAL BOOK.
4. THE GENERAL CONTRACTOR SHALL BE RESPONSIBLE FOR THE TRAFFIC CONTROL.
5. ALL THE CONSTRUCTION WORK FOR THIS PROJECT SHALL COMPLY WITH THE STANDARD DRAWINGS AND SPECIFICATIONS OF THE CITY, THE REGION AND THE ONTARIO PROVINCIAL STANDARDS AND SPECIFICATIONS.
6. THE CONSTRUCTION OF THE PROJECT MAY BE ONGOING DURING THE PERIOD OF THIS CONTRACT. THE CONTRACTOR SHALL COORDINATE CONSTRUCTION ACTIVITIES WITH ALL OTHER CONTRACTORS AND PREVENT CONFLICTS.
7. THE INFORMATION SHOWN FOR EXISTING UTILITIES WAS PROVIDED BY OTHERS. THE CONTRACTOR IS RESPONSIBLE FOR LOCATING AND PROTECTING ALL UTILITIES PRIOR TO COMMENCEMENT OF CONSTRUCTION. THE CONTRACTOR SHALL BE RESPONSIBLE FOR NOTIFYING THE UTILITY OWNERS OF ANY UTILITIES LOCATED BY EACH UTILITY PRIOR TO COMMENCEMENT OF WORK. ANY VARIANCE IS TO BE IMMEDIATELY REPORTED TO THE ENGINEER. LOST TIME DUE TO FAILURE OF THE UTILITIES SHALL BE THE RESPONSIBILITY OF THE UTILITY OWNERS. THE PRESENCE OF CONFLICTS PRIOR TO CONSTRUCTION WILL BE AT THE CONTRACTORS EXPENSE.
8. PRIOR TO COMMENCING ANY WORK WITHIN THE MUNICIPAL RIGHT OF WAY, THE CONTRACTOR OR DEVELOPER OR CONSULTANT WILL OBTAIN ALL NECESSARY ROAD CLOSURE PERMITS FROM THE MUNICIPALITY. ALL NECESSARY ROAD OCCUPANCY/ACCESS PERMIT MUST BE OBTAINED 48 HOURS PRIOR TO COMMENCING ANY WORKS WITHIN THE MUNICIPAL ROAD ALLOW.
9. ALL WORK SHALL BE COMPLETED IN ACCORDANCE WITH THE ADJACENT ROAD OF OTTAWA STANDARDS AND DETAILS.
10. NO ALTERATIONS TO EXISTING BOUNDARY ELEVATIONS OR ADJACENT LANDS SHALL BE MADE. WORK SHALL BE COMPLETED WITHIN THE ADJACENT PROPERTY. OWNER IS OBTAINED AND SUBMITTED IN A FORMAT ACCEPTABLE TO THE CITY.

1. WATERMAIN SHALL BE POLYVINYL CHLORIDE (PVC) CLASS 150 DR-18 PIPE MANUFACTURED TO AWWA C900-99 AND CSA C943 B137.3-11986 WITH GASKETED BEND END CW 44 AND SWS SOLD END 44.25" WARE.
2. WATERMAIN SHALL BE MINIMUM VERTICAL CLEARANCE OF 500mm OVER AND 500mm UNDER AVERAGES AND ALL OTHER UTILITIES WHEN CROSSING AS PER CITY OF OTTAWA STD DETAIL W252. ALL WATERMAINS AND SERVICES SHALL HAVE 2.4m MINIMUM COVER.
3. BEDDING FOR WATERMAINS SHALL BE AS PER OSPD 802.030.
4. COVER REQUIRED ON WATERMAIN IS 2.4m MINIMUM. ALL WATERMAINS WITH LESS THAN 2.4m COVER SHALL BE PROTECTED BY THE CITY OF OTTAWA DETAIL W19.
5. ALL WATERMAIN HORIZONTAL AND VERTICAL BENDS, JOINTS AND ELBOWS TO BE MECHANICALLY RESTRAINED. THRUST BLOCK/MECHANICAL RESTRAINTS MUST BE INSTALLED ON ALL WATERMAIN BENDS, TEES, AND PLUGS AS PER CITY OF OTTAWA DETAIL W252.
6. ALL WATERMAIN STUBS SHALL BE TERMINATED WITH A PLUG AND 50mm Blow Off UNLESS OTHERWISE NOTED.
7. WATERMAIN AND VALVES SHALL BE AS PER CITY OF OTTAWA DETAIL W19.
8. ALL HYDRANT FLANGE ELEVATIONS TO BE INSTALLED 0.15m ABOVE PROPOSED FINISHED GRADE AT HYDRANT.
9. BUILDING SERVICE VALVES TO BE 30m OFF THE FACE OF THE BUILDING UNLESS OTHERWISE NOTED AND MUST BE RESTRAINED MINIMUM OF 12m AWAY FROM CURB.
10. PROVISIONS FOR FLUSHING WATERMAINS MUST BE PROVIDED WITH A MINIMUM OF 100mm DIAMETER HYDRANT. HYDROSTATICALLY TESTED IN ACCORDANCE WITH SIZE OF THE PIPE MUST BE PROVIDED AT THE END OF EACH COPPER MAIN, FIRE MAIN FLUSHING OUTLETS TO BE 100mm diameter minimum OR A HYDRANT. FLUSHING POINTS MUST BE HOSED OR PIPED TO ALLOW THE WATER TO DRAIN.
11. ALL HYDRANTS TO BE HYDROSTATICALLY TESTED IN ACCORDANCE WITH LOCAL MUNICIPAL AND PROVINCIAL GUIDELINES UNLESS OTHERWISE DIRECTED. PROVISIONS FOR FLUSHING WATER LINE PRIOR TO TESTING, ETC. MUST BE PROVIDED.
12. ALL PROPOSED WATER PIPING MUST BE ISOLATED FROM EXISTING MAINS IN ORDER TO ALLOW INDEPENDENT PRESSURE TESTING AND CHLORINATION.
13. BOTH THE FIRE AND DOMESTIC WATER SERVICES MUST COMPLY WITH THE CURRENT BUILDING CODE AND CURRENT WATERWORKS ACT AND BY-LAW, CHAPTER 222 AND CSA B-64 SERIES STANDARDS.

1. MANHOLES SHALL BE AS PER OPD 701.010 AND OPSD 701.011; FRAMES AND COVERS SHALL BE AS PER CITY OF OTTAWA DETAILS S24, S24.1, S25 & S28.1. SAFETY PLATFORMS TO BE INSTALLED WHERE DEPTH EXCEEDS 5.0m.
2. ALL PIPES SHALL BE AS PER OPD 701.010 AND OPSD 701.011. CERTIFIED ASTM D3034/44A, F697-03, 12" SERVICE CONNECTION PIPE TO BE AS PER SDR-28/36 CLASS B 1822-06 CERTIFIED ASTM D3034-04A.
3. SINGLE CATCHBASINS SHALL BE AS PER OPD 705.010, WITH FRAMES AND COVERS AS PER CITY OF OTTAWA DETAILS S/3 OR S/10.
4. CONCRETE PIPE SEWER BEDDING SHALL BE CLASS B* AS PER OPD 802.030, PVP PIPE SEWER BEDDING SHALL BE CLASS B* AS PER OPD 802.030 TO TOP OF SEWER WITH A MINIMUM 300mm SAND COVER OVER PIPE NATIVE BACKFILL TO BE 100% SAND TO A MINIMUM 150mm.
5. ALL STORM SEWER PIPES UP TO 450mm DIA. SHALL BE PVP SDR-35 OR APPROVED EQUIVALENT. ALL STORM SEWER PIPES 525mm DIA. AND LARGER SHALL BE CONCRETE AND EQUAL TO C.S.A. SPECIFICATIONS A257 2 REINFORCED CLASSES AS PER (85-0, 100-0, 140-0) OR LATEST AMENDMENT UNLESS OTHERWISE SPECIFIED.
6. ALL SANITARY PVP SEWER PIPES SHALL BE SDR-35 EQUAL C.S.A. SPECIFICATIONS A257 2 REINFORCED CLASS 250 OR APPROVED EQUIVALENT.
7. SANITARY SERVICE CONNECTIONS SHALL BE SINGLE, 150mmØ MINIMUM, PVP CLASS DR 28 INSTALLED AT 2% AND ANY COLOR EXCEPT WHITE, FOR LOCAL RESIDENTIAL DWELLINGS.
8. SANITARY MAINTENANCE HOLE SHALL HAVE WATERTIGHT FRAME AND COVER IN PONDING AREAS AS PER OPD 401.030.


1. THIS DRAWING IS THE EXCLUSIVE PROPERTY OF KWA. THE REPRODUCTION OF ANY PART WITHOUT PRIOR WRITTEN CONSENT FROM KWA IS STRICTLY PROHIBITED.
2. THIS DRAWING IS TO BE READ AND UNDERSTOOD IN CONJUNCTION WITH ALL OTHER DRAWINGS AND DOCUMENTS APPLICABLE TO THIS PROJECT.
3. THIS DRAWING IS NOT TO BE ISSUED FOR CONSTRUCTION UNTIL ALL REQUIRED PERMITS HAVE BEEN ISSUED.
4. THE CONTRACTOR SHALL VERIFY ALL DIMENSIONS, ELEVATIONS, INVERTS AND DATA ON SITE AND REPORT ANY DISCREPANCIES OR OMISSIONS TO KWA 48 HOURS PRIOR TO ANY CONSTRUCTION.

 

CLIENT:
1600 JAMES NAISMITH DRIVE LP
1460 THE QUEENSWAY, SUITE M264
TORONTO, ONTARIO
M8Z 1S4

1600 JAMES NAISMITH DRIVE, OTTAWA
PHASE 2

SOUTH HALF OF SITE		PROJECT # 24062
SCALE: 1:250		
DATE: JANUARY 2026		
DRAWN BY: TF		
DESIGNED BY: TF		DRAWING # S2
CHECKED BY: TF		

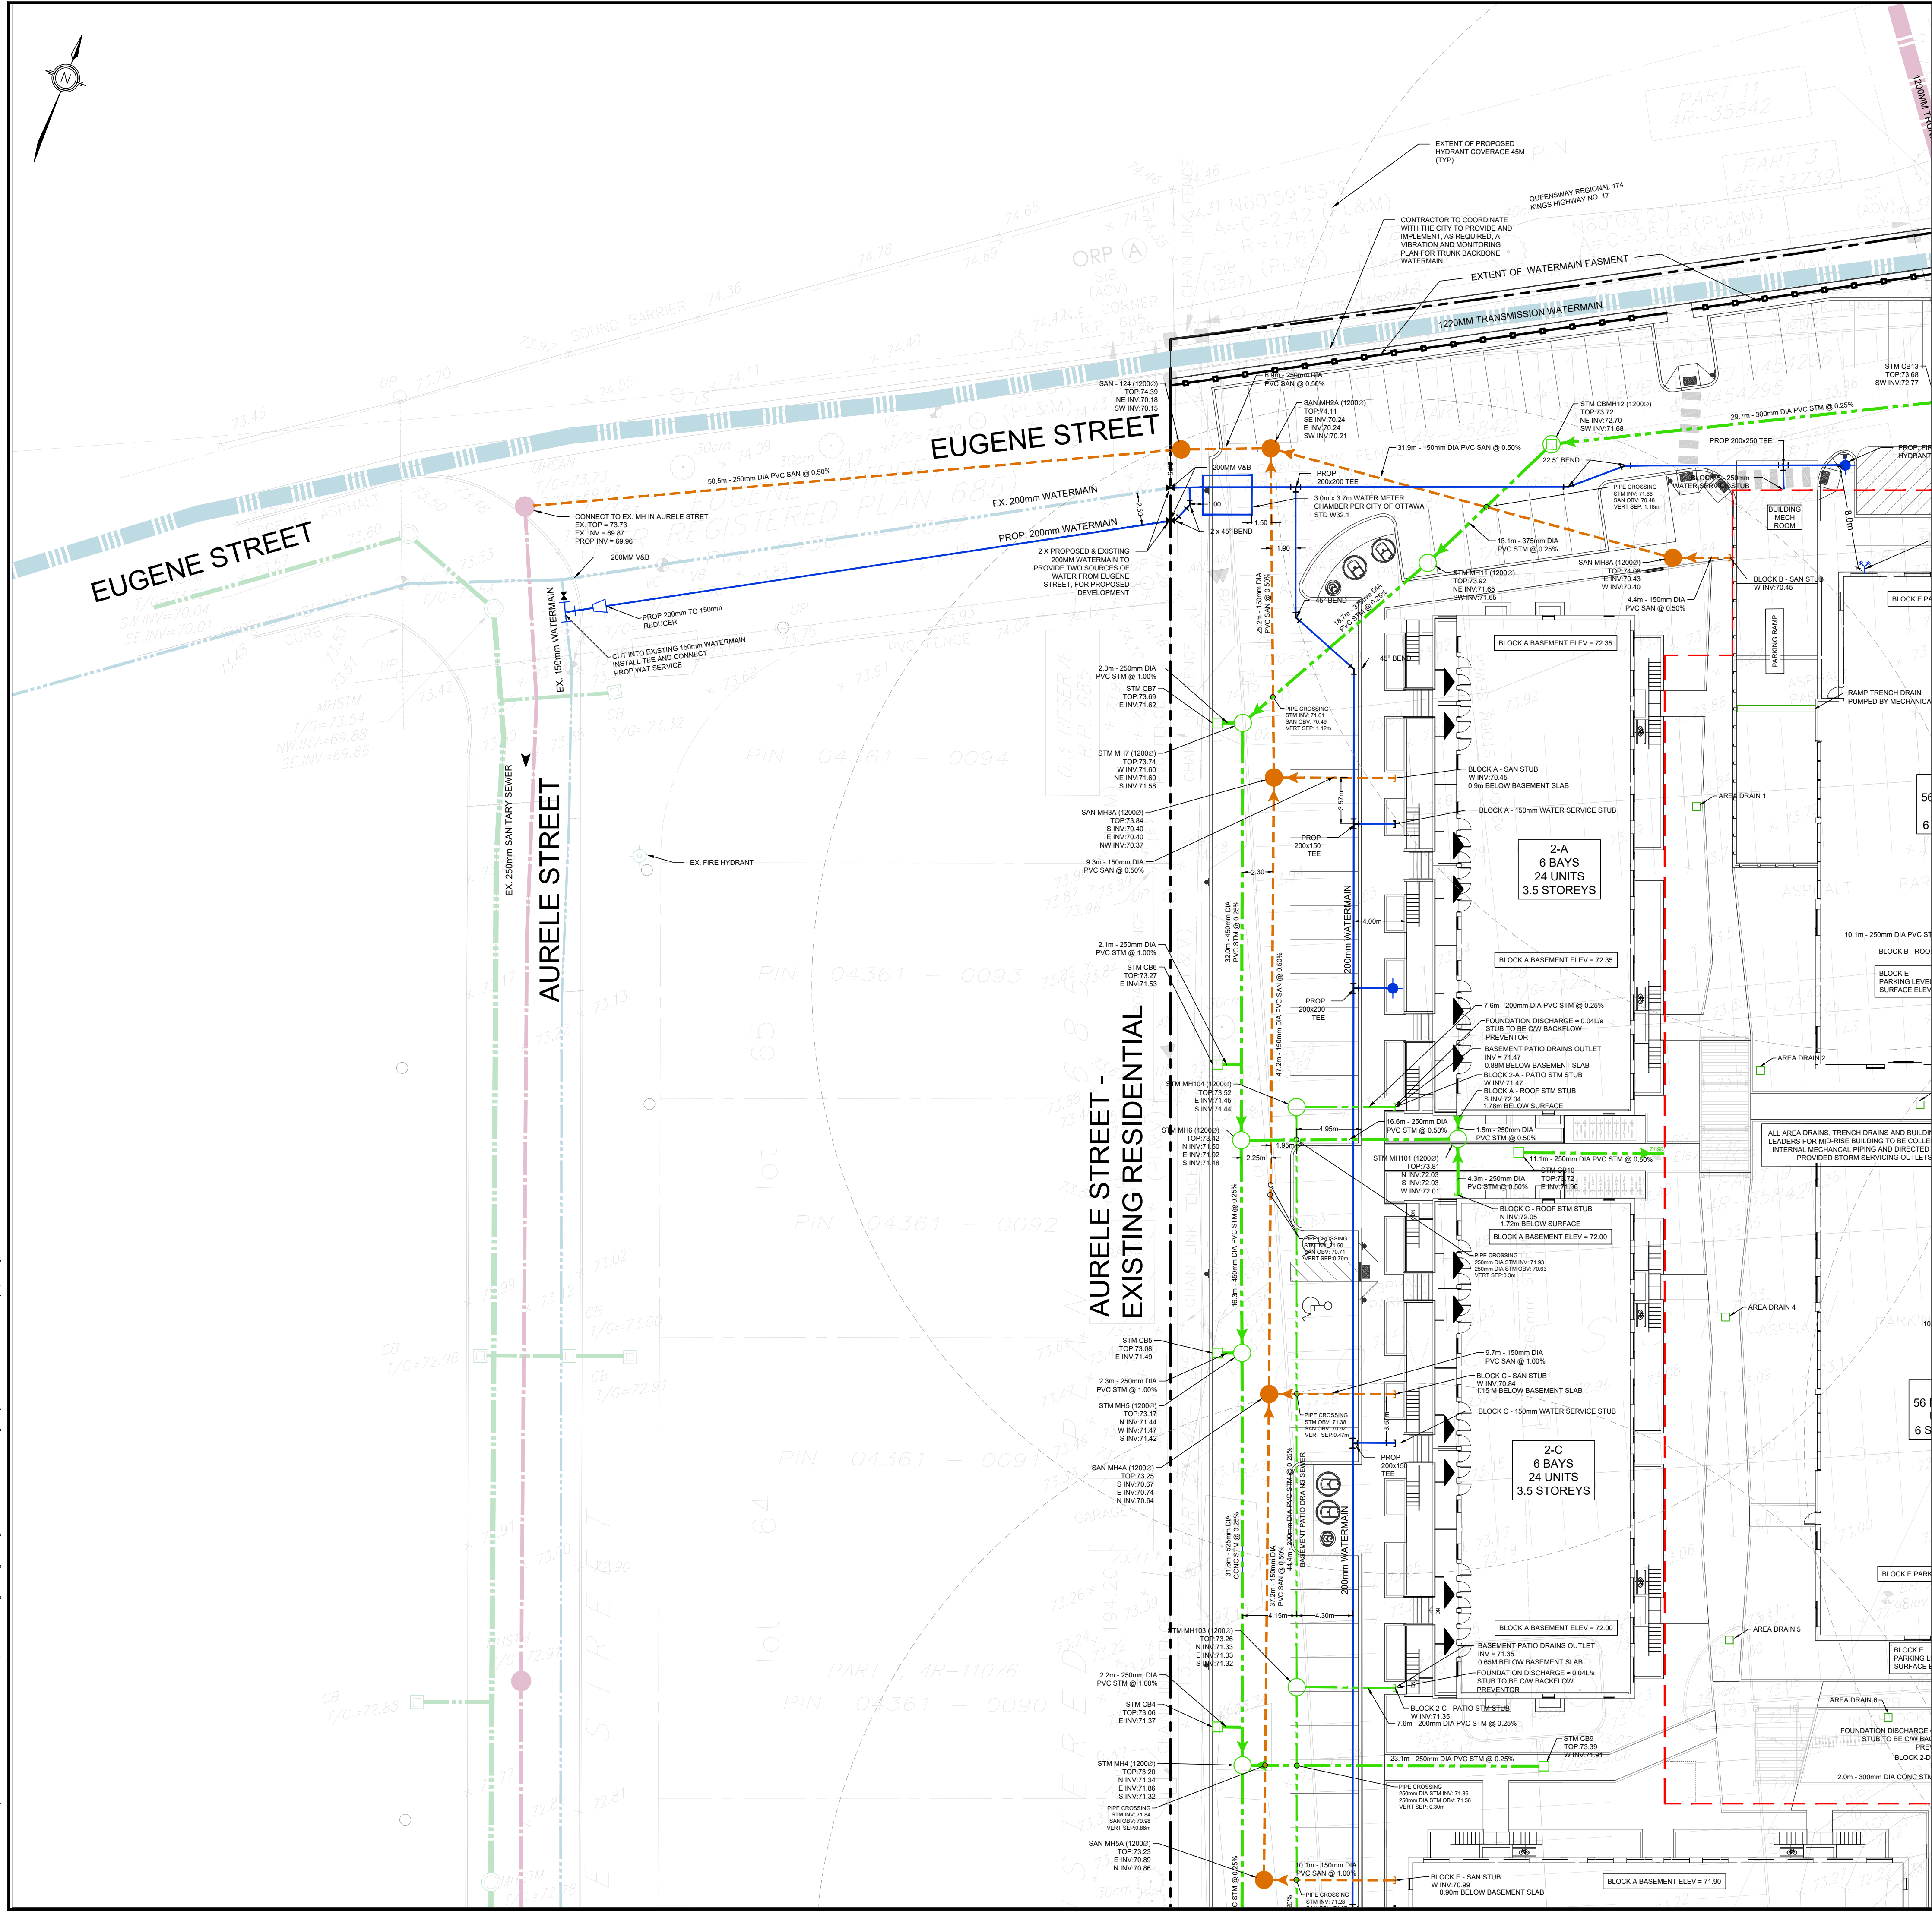

GENERAL NOTES:


1. ALL WORK SHALL BE COMPLETED IN ACCORDANCE WITH THE CURRENT "OCCUPATIONAL HEALTH AND SAFETY ACT AND REGULATIONS FOR CONSTRUCTION PROJECTS". THE GENERAL CONTRACTOR SHALL BE DEEMED TO BE THE CONSTRUCTOR AS DEFINED IN THE ACT.
2. ALL TEMPORARY TRAFFIC CONTROL AND SIGNAGE DURING CONSTRUCTION SHALL BE IN ACCORDANCE WITH CURRENT ONTARIO TRAFFIC MANUAL BOOK 7: TEMPORARY CONDITIONS FIELD EDITION.
3. ALL THE CONSTRUCTION WORK FOR THIS PROJECT SHALL COMPLY WITH THE STANDARD DRAWINGS AND SPECIFICATIONS OF THE CITY, THE REGION AND THE ONTARIO PROVINCIAL STANDARDS AND SPECIFICATIONS.
4. THE CONTRACTOR IS ADVISED THAT WORKS BY OTHERS MAY BE ONGOING DURING THE PERIOD OF THIS CONTRACT. THE CONTRACTOR SHALL COORDINATE CONSTRUCTION ACTIVITIES WITH ALL OTHER CONTRACTORS AND PREVENT CONSTRUCTION CONFLICTS.
5. THE INFORMATION SHOWN FOR EXISTING UTILITIES WAS PROVIDED BY OTHERS. THE CONTRACTOR IS RESPONSIBLE FOR LOCATING AND PROTECTING ALL UTILITIES DURING CONSTRUCTION. ALL EXISTING UTILITIES MUST BE LOCATED AND VERIFIED BY EACH UTILITY PRIOR TO COMMENCEMENT OF WORK. ANY VARIANCE IS TO BE IMMEDIATELY REPORTED TO THE ENGINEER. LOST TIME DUE TO FAILURE OF THE CONTRACTOR TO CONFIRM UTILITY LOCATIONS AND NOTIFY THE ENGINEER OF CONFLICTS PRIOR TO CONSTRUCTION WILL BE AT THE CONTRACTORS EXPENSE.
6. PRIOR TO COMMENCING ANY WORK WITHIN THE MUNICIPAL RIGHT OF WAY, THE CONTRACTOR OR DEVELOPER OR CONSULTANT WILL OBTAIN ALL NECESSARY ROAD OCCUPANCY/ACCESS PERMIT MUST BE OBTAINED 48 HOURS PRIOR TO COMMENCING ANY WORKS WITHIN THE MUNICIPAL ROAD ALLOW.
7. ALL WORK TO BE DESIGNED AND COMPLETED AS PER OPSS, OPSD, MTD AND CITY OF OTTAWA STANDARDS AND DETAILS.
8. NO ALTERATIONS TO EXISTING BOUNDARY ELEVATIONS OR ADJACENT LANDS SHALL BE UNDERTAKEN UNLESS WRITTEN AGREEMENT WITH THE ADJACENT PROPERTY OWNER IS OBTAINED AND COMPLETED IN A FORMAT ACCEPTABLE TO THE CITY.

WATERMAINS:

1. WATERMAIN SHALL BE POLYVINYL CHLORIDE (PVC) CLASS 150 DR-18 PIPE MANUFACTURED TO AWWA C900-89 AND CSA CANS B137.3-M1986 WITH GASKETED BELL END C/W #14 AWG SOLID COPPER TRACER WIRE.
2. WATERMAINS SHALL HAVE A MINIMUM VERTICAL CLEARANCE OF 500mm OVER AND 500mm UNDER SEWERS AND ALL OTHER UTILITIES WHEN CROSSING AS PER CITY OF OTTAWA STD DETAIL W25.2. ALL WATERMAINS AND SERVICES SHALL HAVE 2.4m MINIMUM.
3. BEDDING FOR WATERMAINS SHALL BE AS PER OPSD 802.030.
4. COVER REQUIRED ON WATERMAIN IS 2.4m MINIMUM. ALL WATERMAINS WITH LESS THAN 2.4m OF COVER TO BE INSULATED AS PER CITY OF OTTAWA DETAIL W22.
5. ALL WATERMAIN HORIZONTAL AND VERTICAL BENDS, JOINTS AND PLUGS TO BE MECHANICALLY RESTRAINED. THRUST BLOCKS/MECHANICAL RESTRAINTS MUST BE INSTALLED ON ALL WATERMAIN BENDS, TEES, AND PLUGS AS PER CITY OF OTTAWA STD DETAIL W25.3 AND W25.4.
6. ALL WATERMAIN STUBS SHALL BE TERMINATED WITH A PLUG AND 50mm BLOW OFF UNLESS OTHERWISE NOTED.
7. HYDRANT AND VALVE TO BE AS PER CITY OF OTTAWA DETAIL W19.
8. ALL HYDRANT FLANGE ELEVATIONS TO BE INSTALLED 0.15m ABOVE PROPOSED FINISHED GRADE AT HYDRANT.
9. BUILDING SERVICE VALVES TO BE 3.0m OFF THE FACE OF THE BUILDING UNLESS OTHERWISE NOTED AND MUST BE RESTRAINED A MINIMUM OF 12m BACK FROM STUB.
10. PROVISIONS FOR FLUSHING WATERMAINS MUST BE PROVIDED WITH A MINIMUM 50mm OUTLET FOR MAINS 100mm AND LARGER. FLUSHING POINTS MATCHING THE SIZE OF THE PIPE MUST BE PROVIDED AT THE END OF EACH COPPER MAIN. FIRE MAIN FLUSHING OUTLETS TO BE 100mm DIAMETER MINIMUM OR A HYDRANT. FLUSHING POINTS MUST BE HOSED OR PIPED TO ALLOW THE WATER TO DRAIN.
11. ALL WATERMAINS SHALL BE HYDROSTATICALLY TESTED IN ACCORDANCE WITH LOCAL MUNICIPAL AND PROVINCIAL GUIDELINES UNLESS OTHERWISE DIRECTED. PROVISIONS FOR FLUSHING WATER LINE PRIOR TO TESTING, ETC. MUST BE PROVIDED.
12. ALL PROPOSED WATER PIPING MUST BE ISOLATED FROM EXISTING MAINS IN ORDER TO ALLOW INDEPENDENT PRESSURE TESTING AND CHLORINATION.
13. BOTH THE FIRE AND DOMESTIC WATER SERVICES MUST COMPLY WITH THE CURRENT BUILDING CODE ACT, THE CURRENT WATER SUPPLY BY-LAW, CHAPTER 851 AND CSA B-64 SERIES STANDARDS.

SANITARY & STORM SEWER:

1. MANHOLES SHALL BE AS PER OPSD 701.010 AND OPSD 701.011; FRAMES AND COVERS SHALL BE AS PER CITY OF OTTAWA DETAILS S24, S24.1, S25 & S28.1. SAFETY PLATFORMS TO BE INSTALLED WHERE DEPTH EXCEEDS 5.0m.
2. MAIN LINE PVC PIPE AS PER SDR-35 CSA B182.2-06 CERTIFIED ASTM D3034-04A, F69-03. SERVICE CONNECTION PVC PIPE TO BE AS PER SDR-28 CSA B 182.2-06 CERTIFIED ASTM D3034-04A.
3. SINGLE CATCHBASINS SHALL BE AS PER OPSD 705.010, WITH FRAMES AND COVERS AS PER CITY OF OTTAWA DETAIL S19 OR S19.1.
4. CONCRETE PIPE SEWER BEDDING SHALL BE CLASS 'B' AS PER OPSD 802.030. PVC PIPE SEWER BEDDING SHALL BE CLASS 'B' AS PER OPSD 802.030 TO TOP OF SEWER WITH A MINIMUM 300mm SAND COVER OVER PIPE NATIVE BACKFILL TO BE COMPACTED TO A MIN. 98% STANDARD PROCTOR DENSITY.
5. ALL STORM SEWER PIPES UP TO 450mm DIA. SHALL BE PVC SDR-35 OR APPROVED EQUIVALENT. ALL STORM SEWER PIPES 500mm DIA. AND LARGER SHALL BE CONCRETE AND EQUAL TO C.S.A. SPECIFICATIONS A257.2 REINFORCED CLASSES AS SPECIFIED (65-D, 100-D, 140-D) OR LATEST AMENDMENT UNLESS OTHERWISE SPECIFIED.
6. ALL SANITARY PVC SEWER PIPES SHALL BE SDR-35 EQUAL CSA SPECIFICATIONS B182.2-M1990 OR LATEST AMENDMENT UNLESS OTHERWISE NOTED.
7. SANITARY SERVICE CONNECTIONS SHALL BE SINGLE, 150mmØ MINIMUM, PVC CLASS DR 25 INSTALLED AT 2% AND ANY COLOR EXCEPT WHITE, FOR SINGLE RESIDENTIAL DWELLINGS.
8. SANITARY MAINTENANCE HOLE SHALL HAVE WATERTIGHT FRAME AND COVER IN PONDING AREAS AS PER OPSD 401.030.
9. NON-REINFORCED CONCRETE PIPE 150mm TO 250mm SHALL BE AS PER CSA A257.1-03 CLASS 3. HEIGHT OF FILL TO BE VERIFIED USING OPSD TABLES 807.040. BEDDING FOR RIGID PIPE SHALL BE CLASS B AS PER OPSD 802.030, 802.031, 802.032 OR 802.033.
10. BEDDING FOR RIGID PIPE SHALL BE CLASS B AS PER OPSD 802.030, 802.031, 802.032 OR 802.033.
11. ALL MANHOLE AND CATCH BASIN EXCAVATIONS TO BE BACKFILLED WITH GRANULAR MATERIAL COMPACTED TO 98% STANDARD PROCTOR DENSITY.
12. ALL CATCH BASINS AND CATCH BASIN MANHOLES ARE TO INCLUDE SUBDRAIN TREATMENT AS PER DETAIL ON DRAWING D1.
13. ALL BLIND CONNECTIONS TO MATCH THE INVERT OF THE CATCH BASIN LEAD TO THE SPRINGLINE OF THE STORM PIPE. OTHERWISE INSTALL THE CATCH BASIN LEAD AT A MAXIMUM 2.00% AND DROP INTO PIPE.
14. UNLESS OTHERWISE NOTED, CATCHBASIN LEADS SHALL BE 250mmØ AT MINIMUM 1.00% SLOPE.
15. THE CONTRACTOR IS TO PROVIDE CCTV CAMERA INSPECTIONS OF ALL SANITARY AND STORM SEWERS, INCLUDING PICTORIAL REPORT, TWO (2) CD COPIES AND ONE (1) VIDEO TAPE IN A FORMAT SATISFACTORY TO THE ENGINEER. ALL SEWERS ARE TO BE FLUSHED PRIOR TO CAMERA INSPECTION.
16. THE CONTRACTOR SHALL CONTACT THE MUNICIPALITY AT LEAST 48 HOURS PRIOR TO CONNECTING TO THE EXISTING SANITARY STORM MANHOLE.
17. SERVICE CONNECTIONS AND UTILITY CUTS TO BE BACKFILLED WITH UNSHRINKABLE FILL.

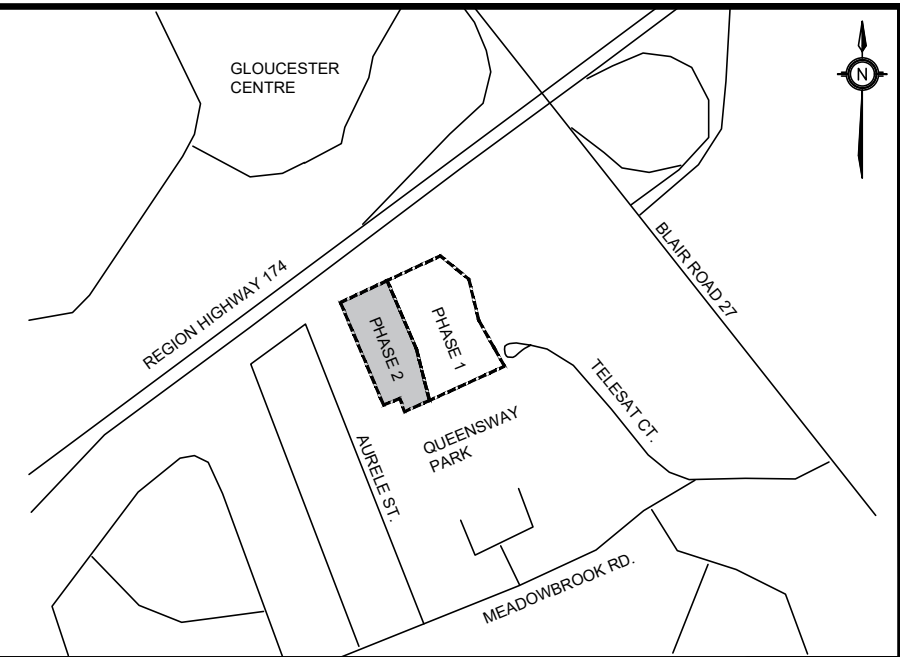

KEY PLAN
N.T.S.

ADDRESS:
1600 JAMES NAISMITH DRIVE, OTTAWA
PHASE 2

LEGEND	
	PROPOSED ITEMS
	EXISTING ITEMS
	LIMIT OF PROPERTY LINE
	LIMIT OF PHASE 2 CONSTRUCTION
	LIMIT BETWEEN PHASE 1 AND PHASE 2
	LIMIT OF BUILDING STRUCTURE
	EX. SANITARY SEWER
	EX. STORM SEWER
	EX. WATERMAIN
	PROP. SANITARY SEWER
	PROP. STORM SEWER
	PROP. WATERMAIN
	EXTENT OF PARKING STRUCTURE
	SAN MH / PIPE STUB / PIPE OUTLET
	STM MH / CBMH / DCMBH / OGS
	CATCHBASIN / MANHOLE / METER CHAMBER
	VALVE BOX / VALVE CHAMBER
	WAT BENDS: 11.25° / 22.5° / 45° / 90°
	WAT TEE / CROSS / REDUCER

HORIZONTAL DATUM:		PROJECTION: MODIFIED TRANSVERSE MERCATOR (MTM, ZONE 9, CM76 30W), NAD 83 (ORIGINAL)			
VERTICAL DATUM:		ELEVATIONS ARE REFERRED TO THE CANADIAN GEODETIC VERTICAL DATUM (CGVD-1988: 1976) AND ARE DERIVED FROM A SITE BENCHMARK AS SHOWN ON A PLAN BY STANTEC GEOMATICS LTD. DATED DECEMBER 21, 2021.			
BEARING:		BEARINGS ARE GRS, DERIVED FROM CANMET VRS NETWORK GPS OBSERVATIONS ON NGS HORIZONTAL CONTROL MONUMENTS 19773035 AND 19880191, CENTRAL MERIDIAN, 75 30' WEST LONGITUDE MTM ZONE 9, NAD 83 (ORIGINAL). 19773035 N 000060.42 E 524858.04 19880191 N 003356.26 E 538925.34			
SITE PLAN:		KWA SITE DEVELOPMENT CONSULTING			
SURVEY:		STANTEC, 220909			
2		SITE PLAN APPROVAL - SUBMISSION 2	JULY 2026		TF
1		SITE PLAN APPROVAL - SUBMISSION 1	FEB 2026		TF
NO.		ISSUE	DATE		BY

NOT FOR CONSTRUCTION

1. THIS DRAWING IS THE EXCLUSIVE PROPERTY OF KWA. THE REPRODUCTION OF ANY PART WITHOUT PRIOR WRITTEN CONSENT FROM KWA IS STRICTLY PROHIBITED.
2. THIS DRAWING IS TO BE READ AND UNDERSTOOD IN CONJUNCTION WITH ALL OTHER DRAWINGS AND DOCUMENTS APPLICABLE TO THIS PROJECT.
3. THIS DRAWING IS NOT TO BE ISSUED FOR CONSTRUCTION UNTIL ALL REQUIRED PERMITS HAVE BEEN ISSUED.
4. THE CONTRACTOR SHALL VERIFY ALL DIMENSIONS, ELEVATIONS, INVERTS AND DATA ON SITE AND REPORT ANY DISCREPANCIES OR OMISSIONS TO KWA 48 HOURS PRIOR TO ANY CONSTRUCTION.









KWA SITE DEVELOPMENT
CONSULTING INC.
2453 AUCKLAND DRIVE
BURLINGTON, ON L7L 7A9



CLIENT:
1600 JAMES NAISMITH DRIVE LP
1460 THE QUEENSWAY, SUITE M264
TORONTO, ONTARIO
M8Z 1S4







1600 JAMES NAISMITH DRIVE, OTTAWA
PHASE 2
SERVICING PLAN
WEST CONNECTIONS TO EUGENE AND AURELE STREET


SCALE: 1:250	PROJECT # 24062
DATE: JANUARY 2026	DRAWING #
DRAWN BY: TF	S3
DESIGNED BY: TF	
CHECKED BY: TF	

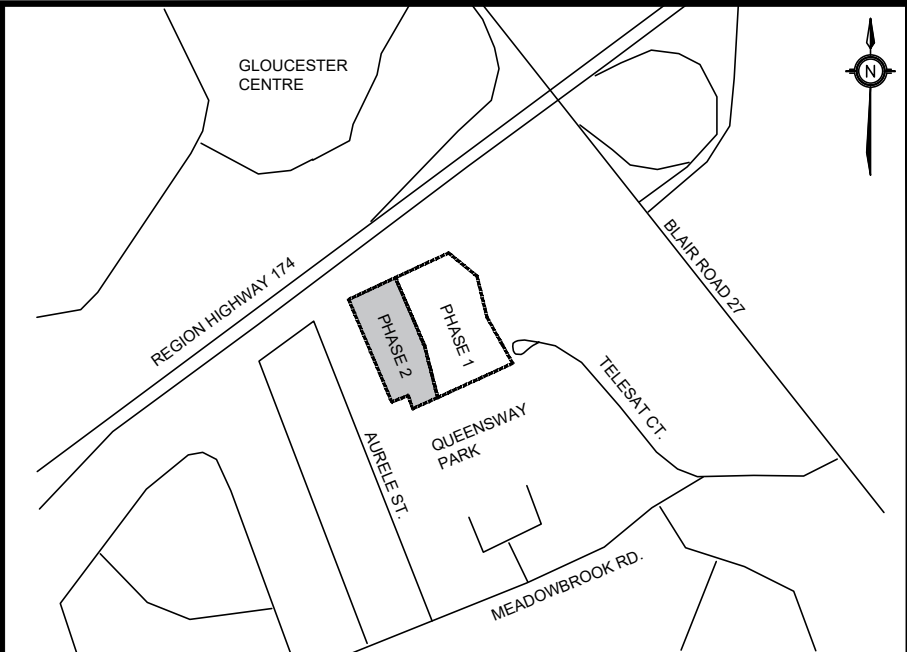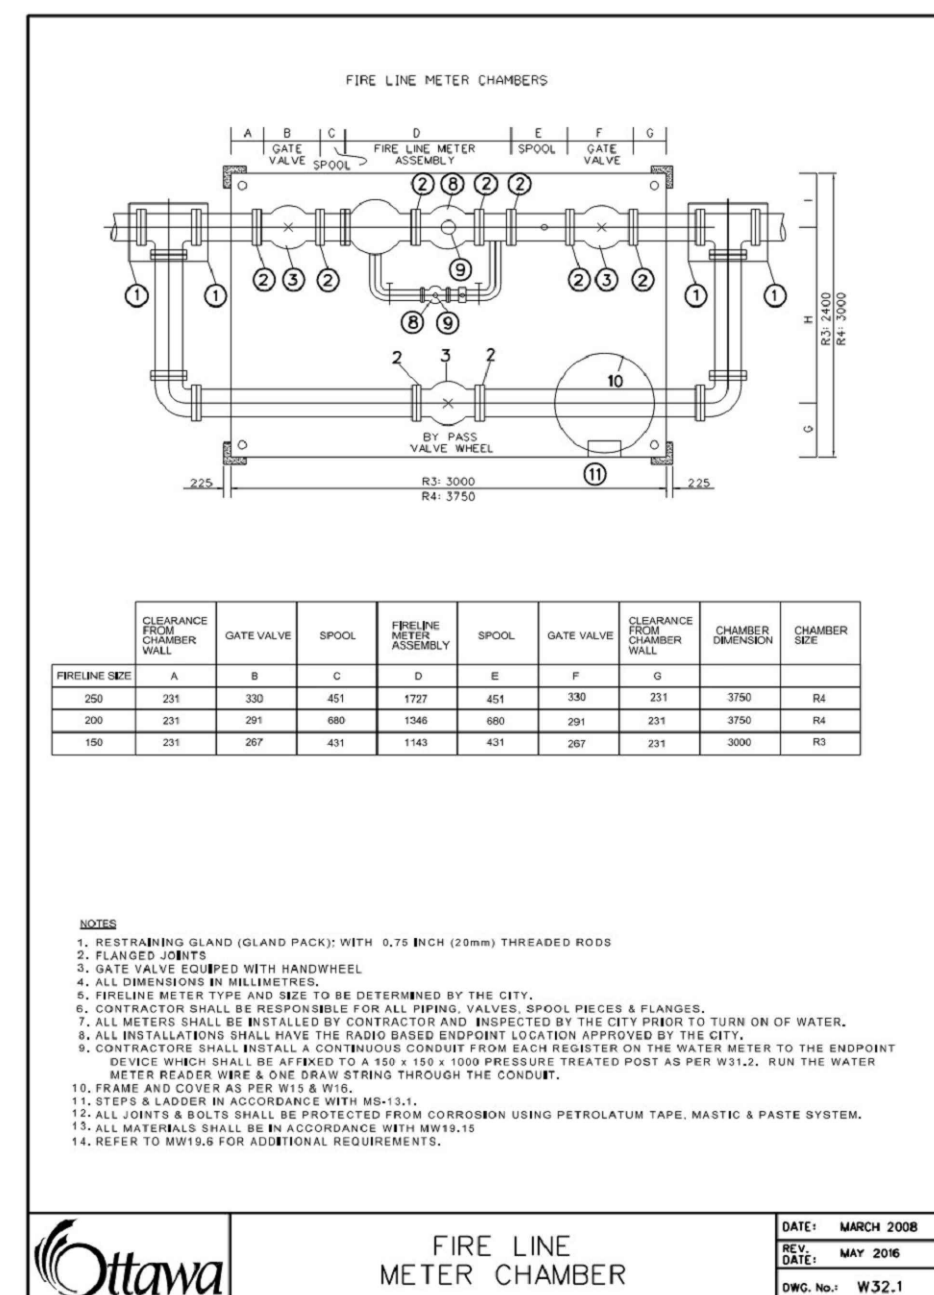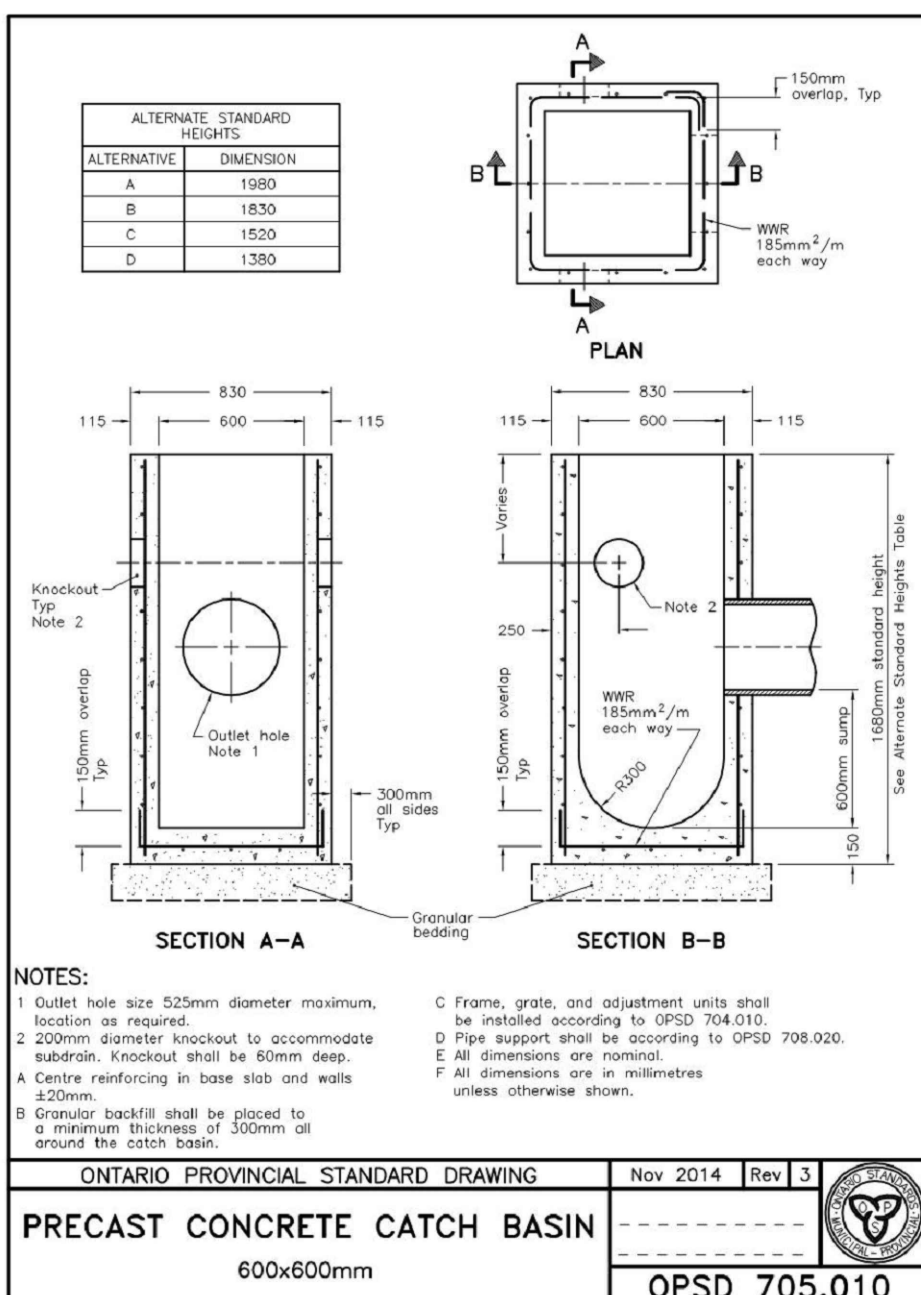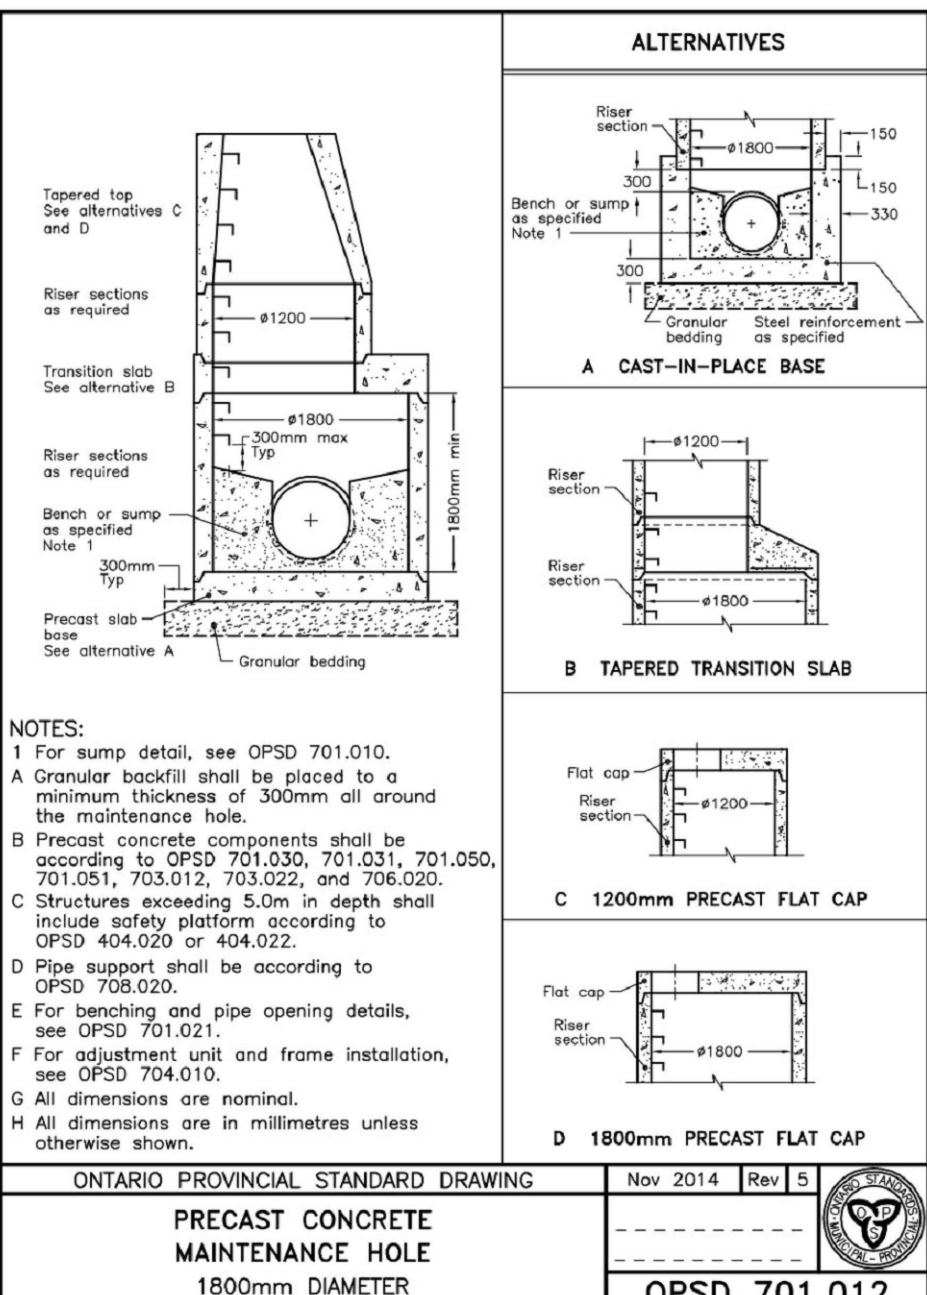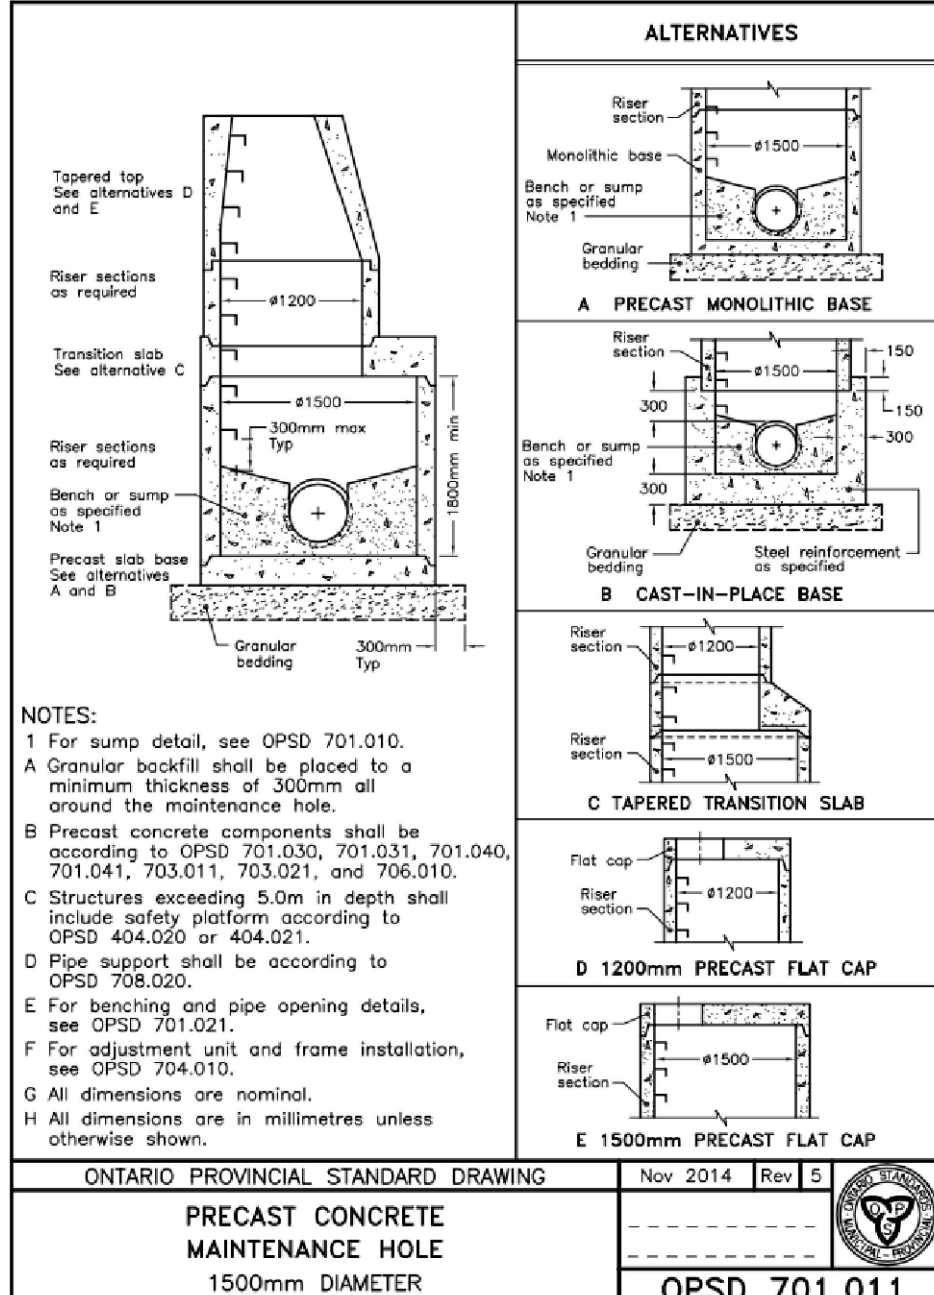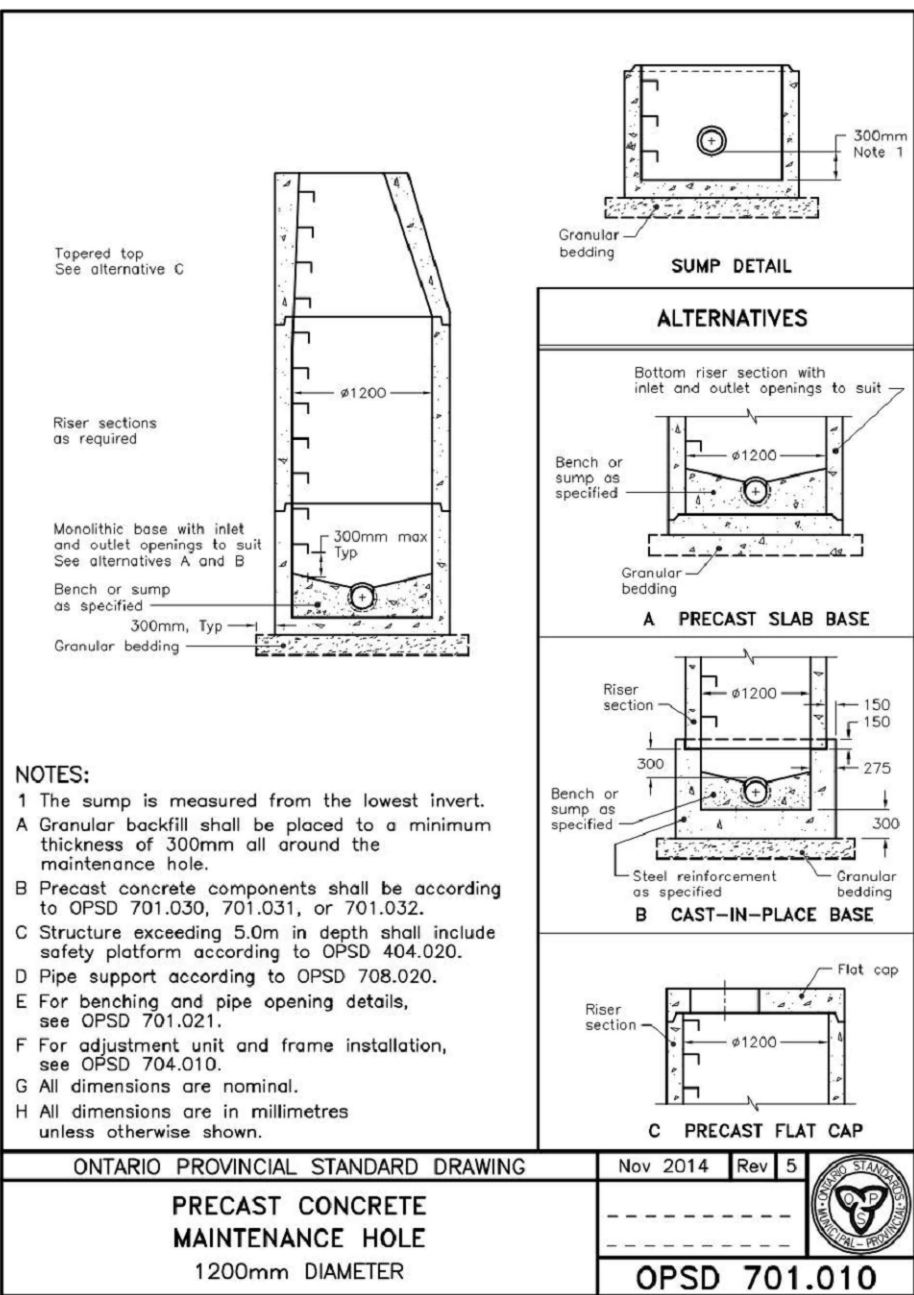

KEY PLAN N.T.S. ADDRESS: 1600 JAMES NAISMITH DRIVE, OTTAWA PHASE 2






LEGEND

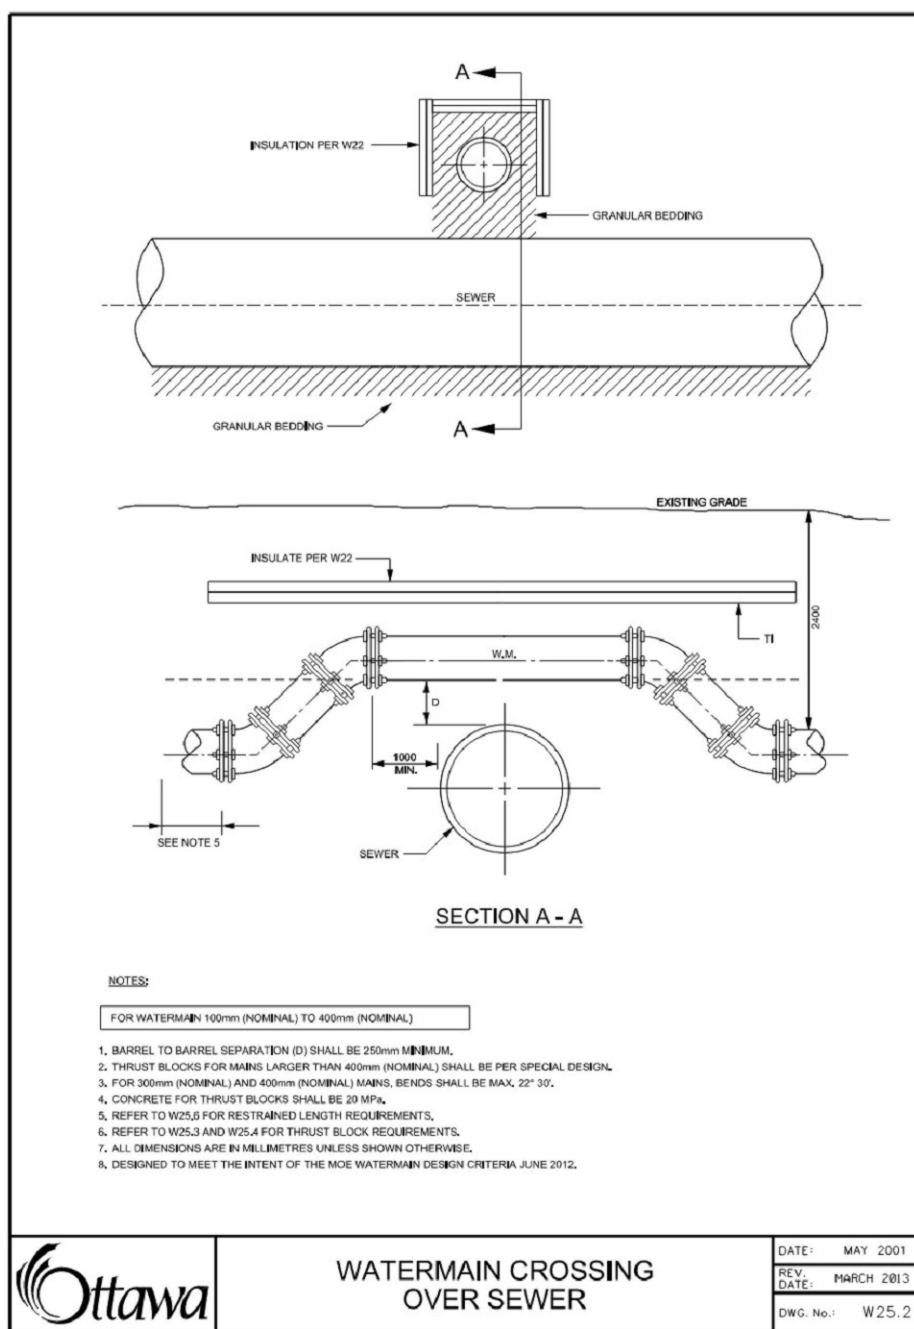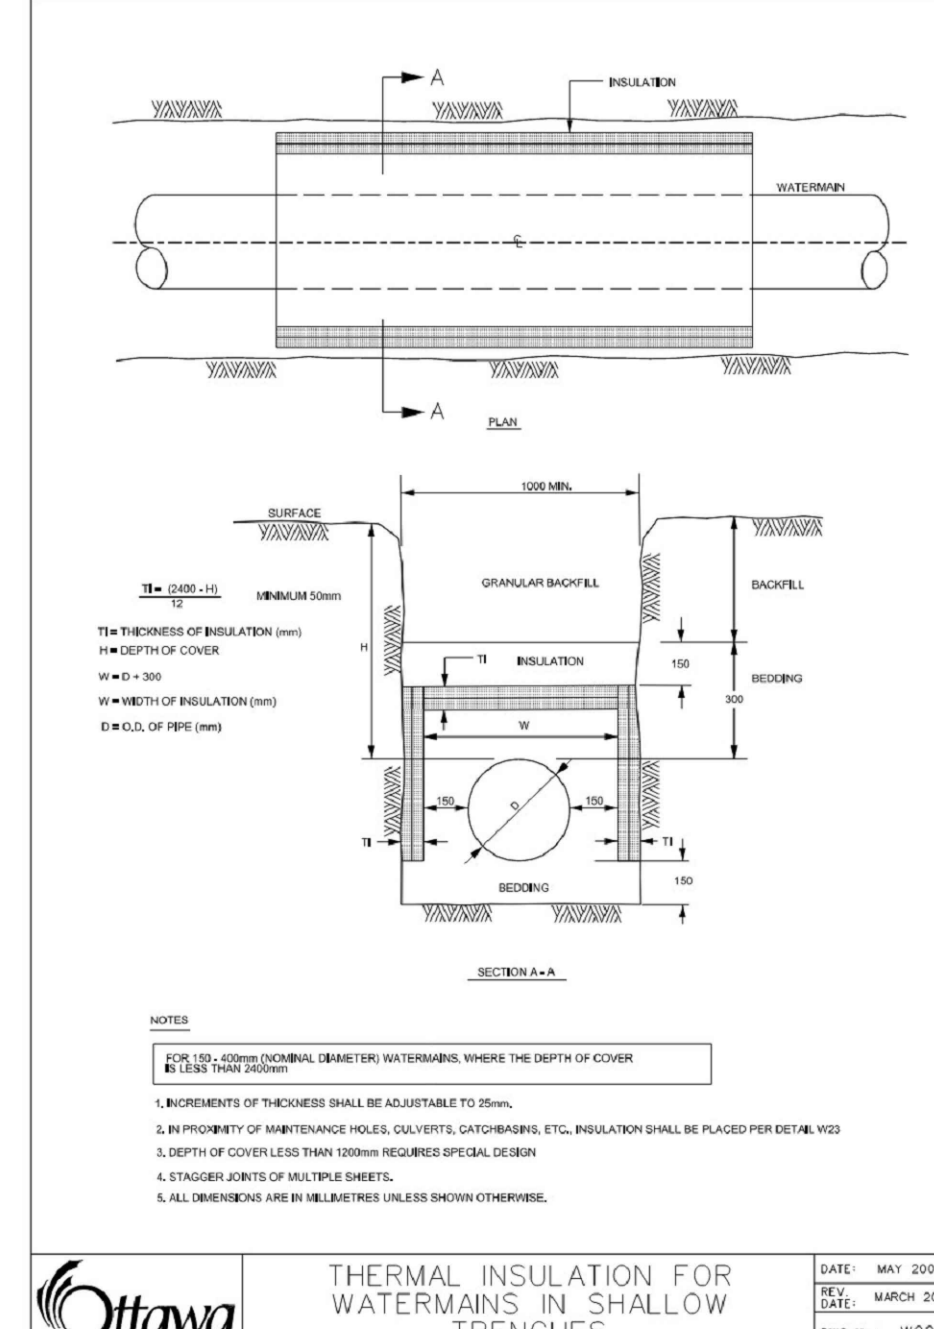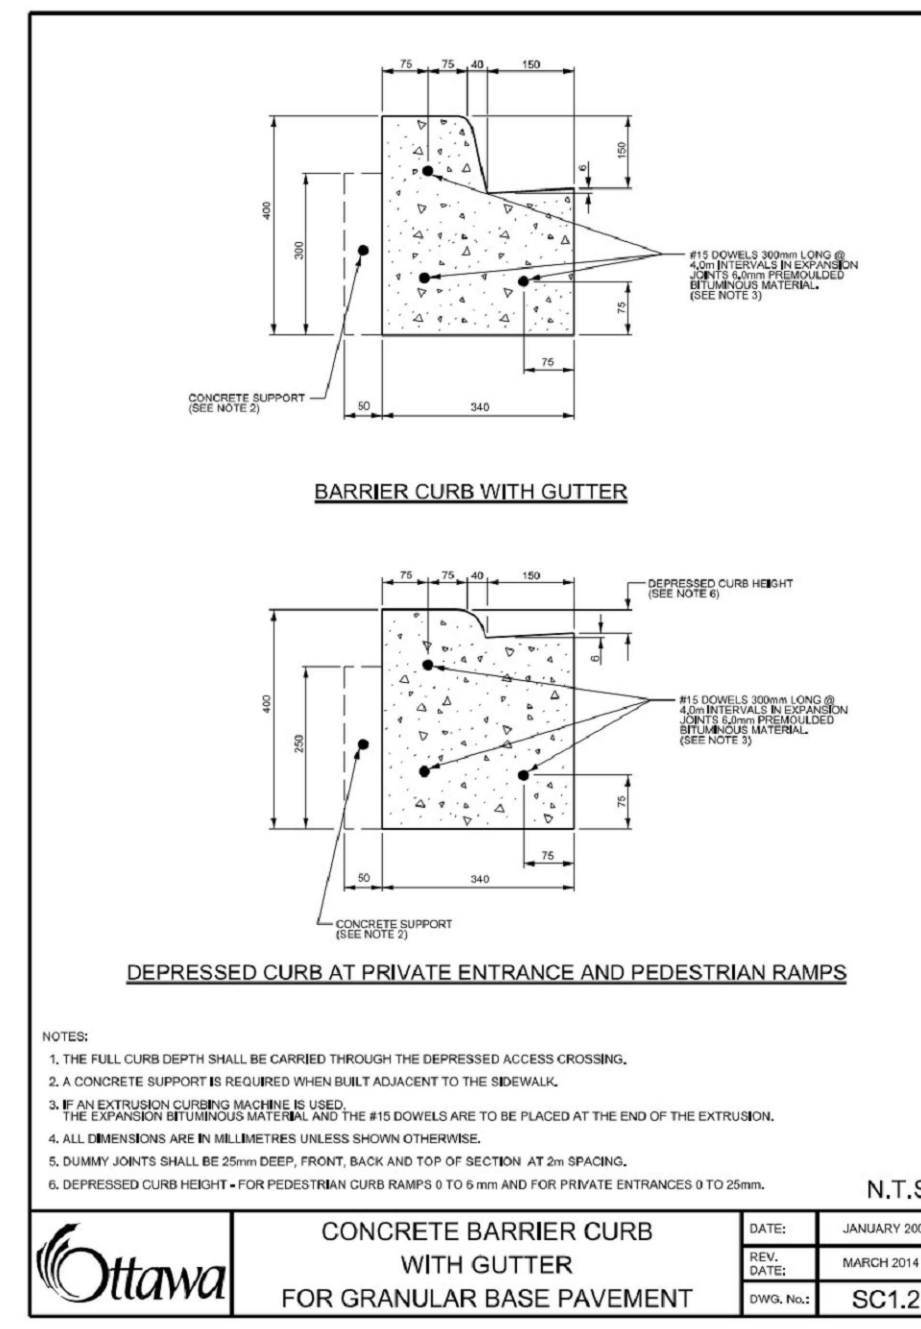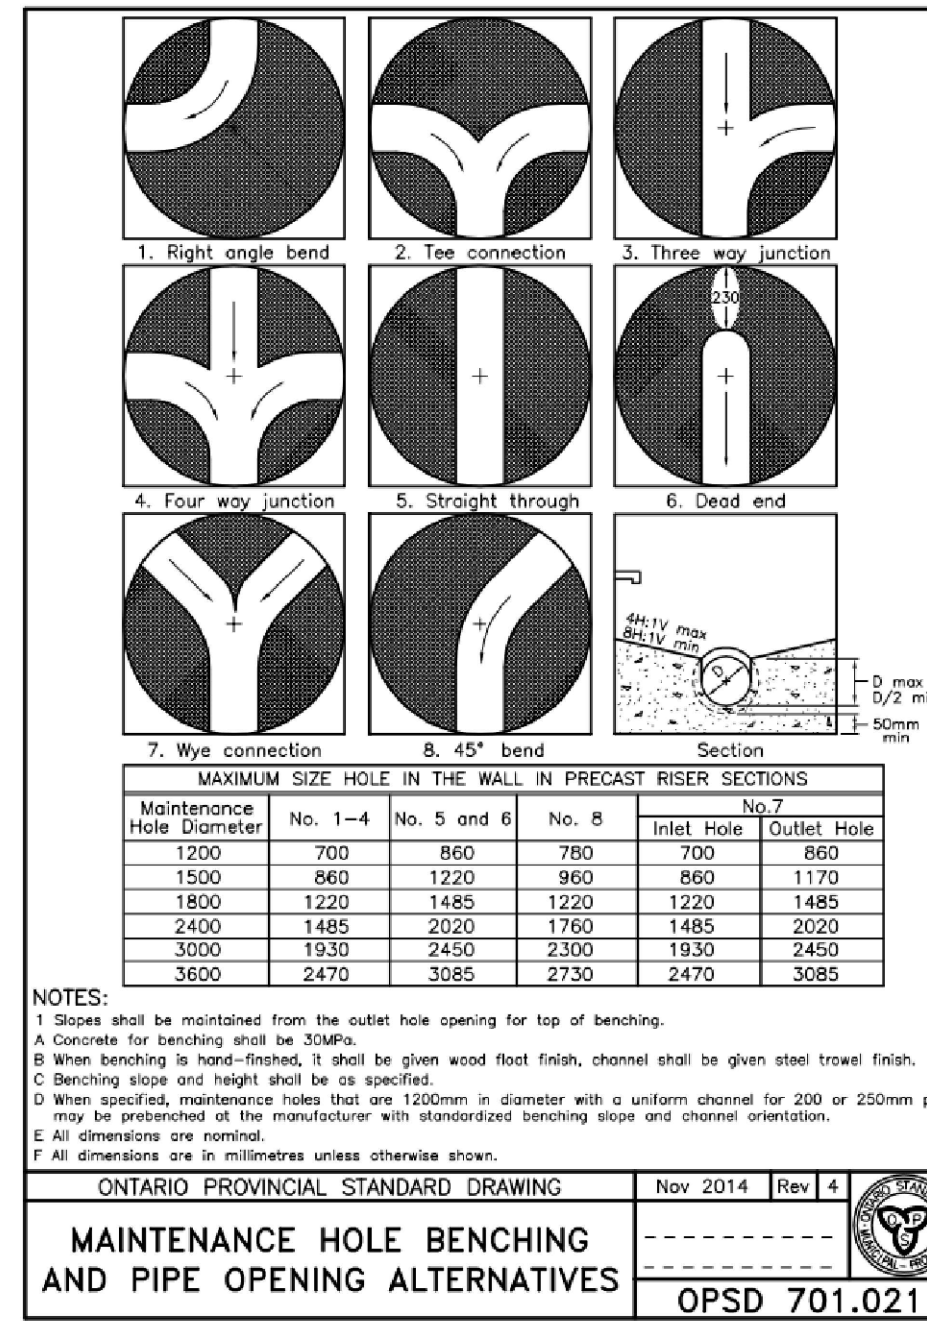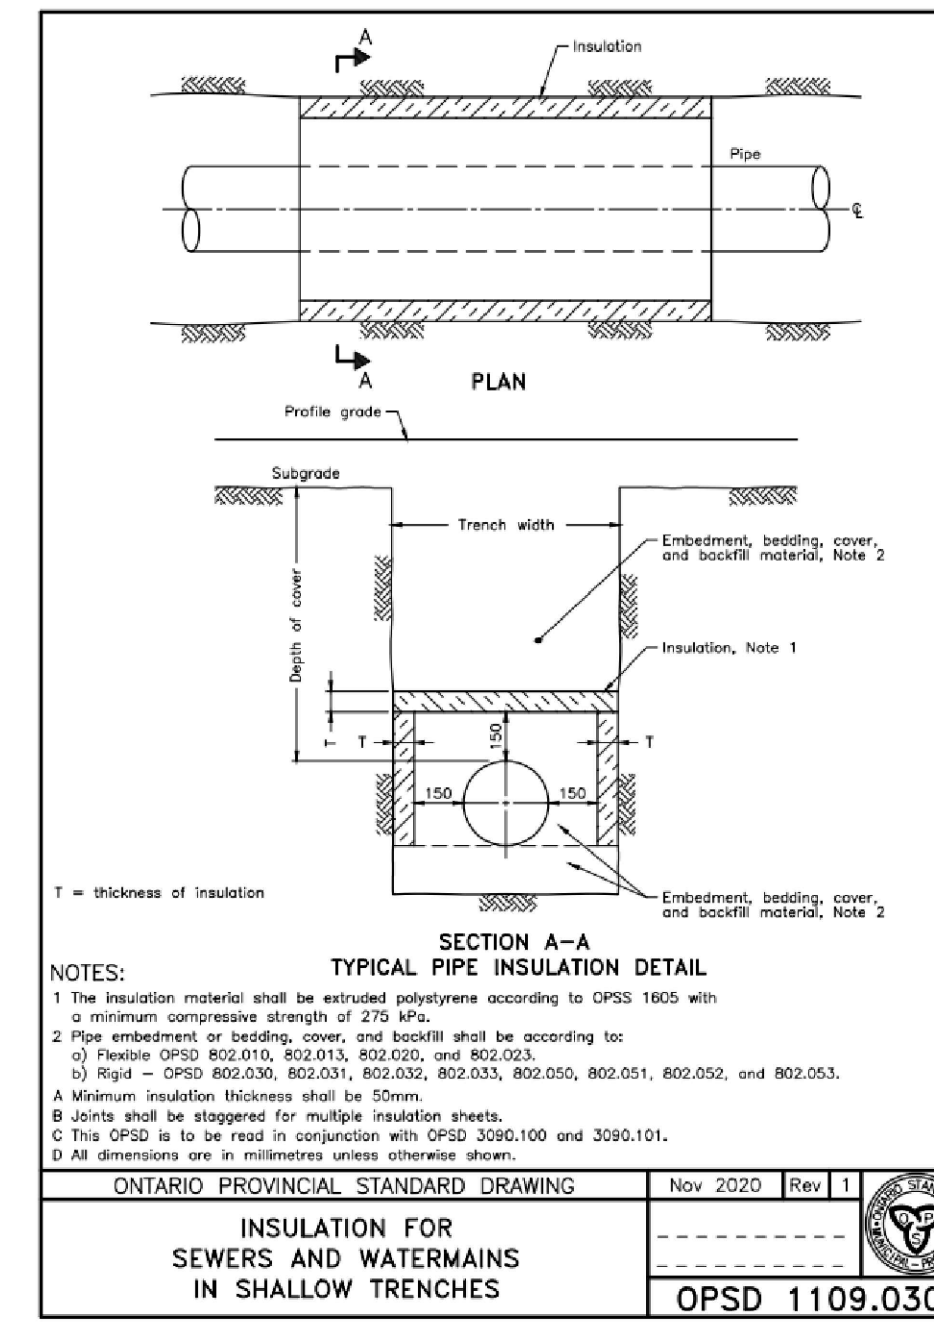
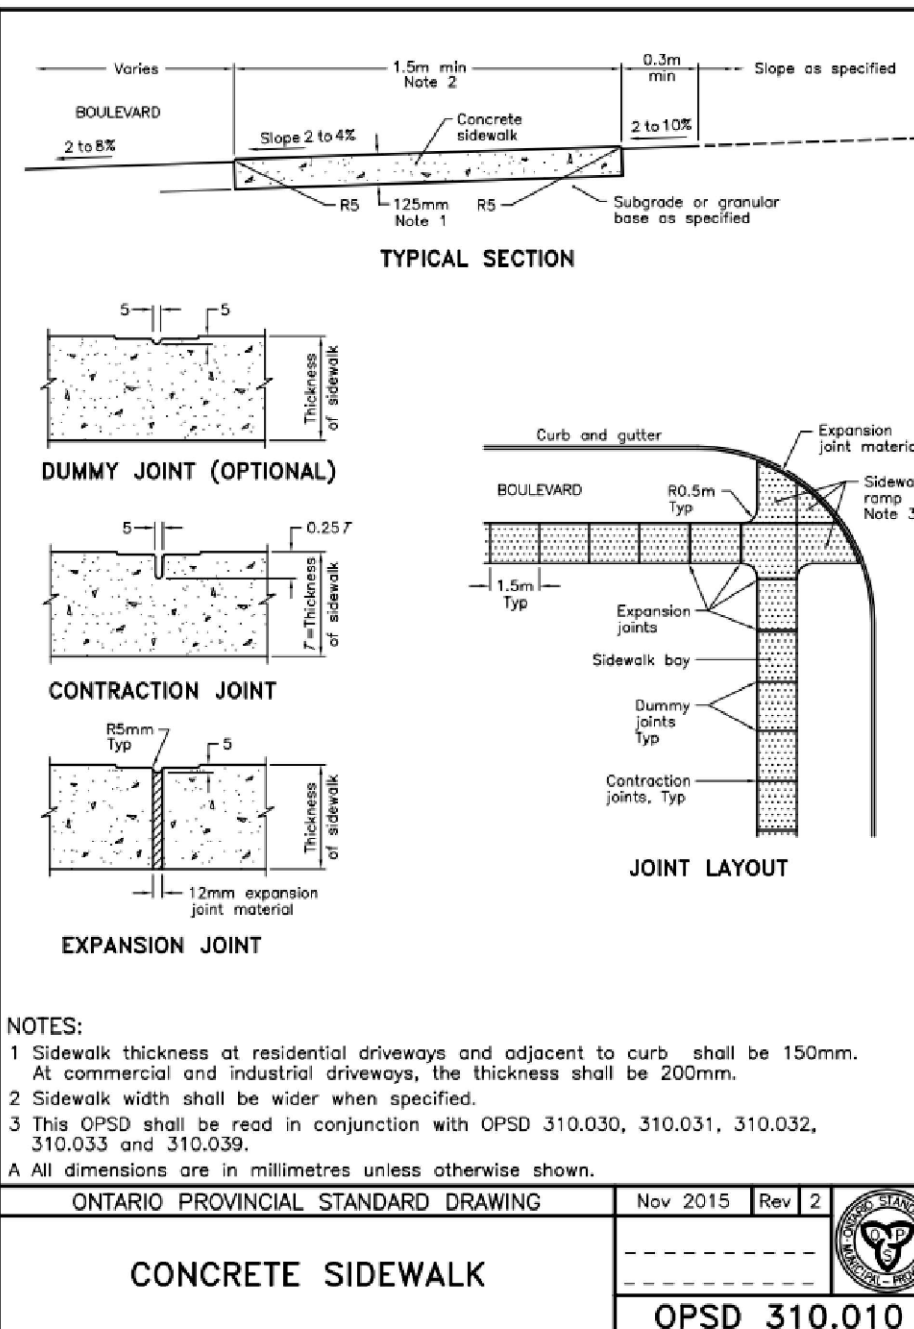


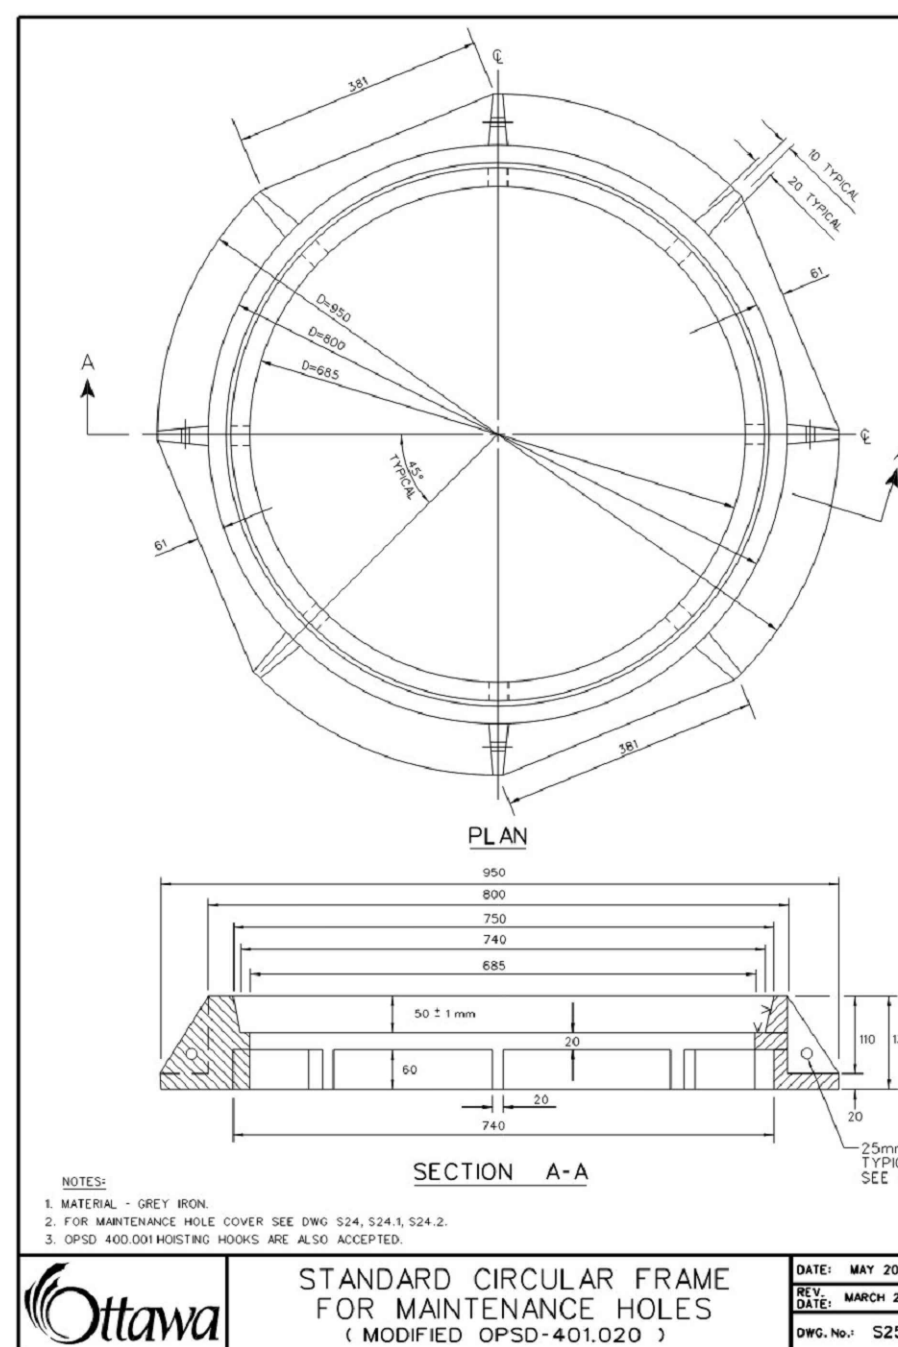

The drawing consists of three main views of a circular catch basin:

- TOP VIEW:** A circular plan view showing a central logo with the word "Ottawa" and a stylized leaf. The word "DANGER" is written in a semi-circle above the logo. The entire top surface is covered in a black and white checkerboard pattern. Two vertical arrows labeled "A" indicate the location of the section line.
- SECTION A-A:** A cross-sectional view of the basin. It shows a hemispherical shape with a flat top. Dimensions include a top thickness of 14.27, a top radius of 250, a top width of 24.57, a top depth of 22, a top radius of 20, a top width of 15, a top depth of 15, a top radius of 10, a top width of 10, a top depth of 10, a top radius of 5, a top width of 5, a top depth of 5, a top radius of 2.5, a top width of 2.5, a top depth of 2.5, a top radius of 1.25, a top width of 1.25, a top depth of 1.25, a top radius of 0.625, a top width of 0.625, a top depth of 0.625, a top radius of 0.3125, a top width of 0.3125, a top depth of 0.3125, a top radius of 0.15625, a top width of 0.15625, a top depth of 0.15625, a top radius of 0.078125, a top width of 0.078125, a top depth of 0.078125, a top radius of 0.0390625, a top width of 0.0390625, a top depth of 0.0390625, a top radius of 0.01953125, a top width of 0.01953125, a top depth of 0.01953125, a top radius of 0.009765625, a top width of 0.009765625, a top depth of 0.009765625, a top radius of 0.0048828125, a top width of 0.0048828125, a top depth of 0.0048828125, a top radius of 0.00244140625, a top width of 0.00244140625, a top depth of 0.00244140625, a depth of 0.0000000023283064365386962890625, a top radius of 0.00000000116415321826934814453125, a top width of 0.00000000116415321826934814453125, a top depth of 0.00000000116415321826934814453125, a top radius of 0.000000000582076609134674072265625, a top width of 0.000000000582076609134674072265625, a top depth of 0.000000000582076609134674072265625, a top radius of 0.0000000002910383045673370361328125, a top width of 0.0000000002910383045673370361328125, a top depth of 0.0000000002910383045673370361328125, a top radius of 0.00000000014551915228366851806640625, a top width of 0.00000000014551915228366851806640625, a top depth of 0.00000000014551915228366851806640625, a top radius of 0.000000000072759576141834259033203125, a top width of 0.000000000072759576141834259033203125, a top depth of 0.000000000072759576141834259033203125, a top radius of 0.0000000000363797880709171295166015625, a top width of 0.0000000000363797880709171295166015625, a top depth of 0.0000000000363797880709171295166015625, a top radius of 0.00000000001818989403545856475830078125, a top width of 0.00000000001818989403545856475830078125, a top depth of 0.00000000001818989403545856475830078125, a top radius of 0.000000000009094947017729282379150390625, a top width of 0.000000000009094947017729282379150390625, a top depth of 0.000000000009094947017729282379150390625, a top radius of 0.0000000000045474735088646411895751953125, a top width of 0.0000000000045474735088646411895751953125, a top depth of 0.0000000000045474735088646411895751953125, a top radius of 0.00000000000227373675443232059478759765625, a top width of 0.00000000000227373675443232059478759765625, a top depth of 0.00000000000227373675443232059478759765625, a top radius of 0.000000000001136868377216160297393798828125, a top width of 0.000000000001136868377216160297393798828125, a top depth of 0.000000000001136868377216160297393798828125, a top radius of 0.0000000000005684341886080801486968994140625, a top width of 0.0000000000005684341886080801486968994140625

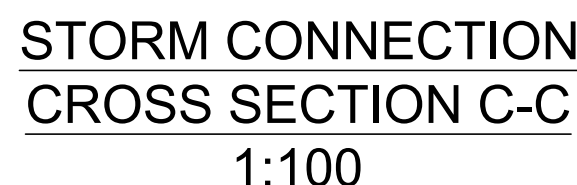 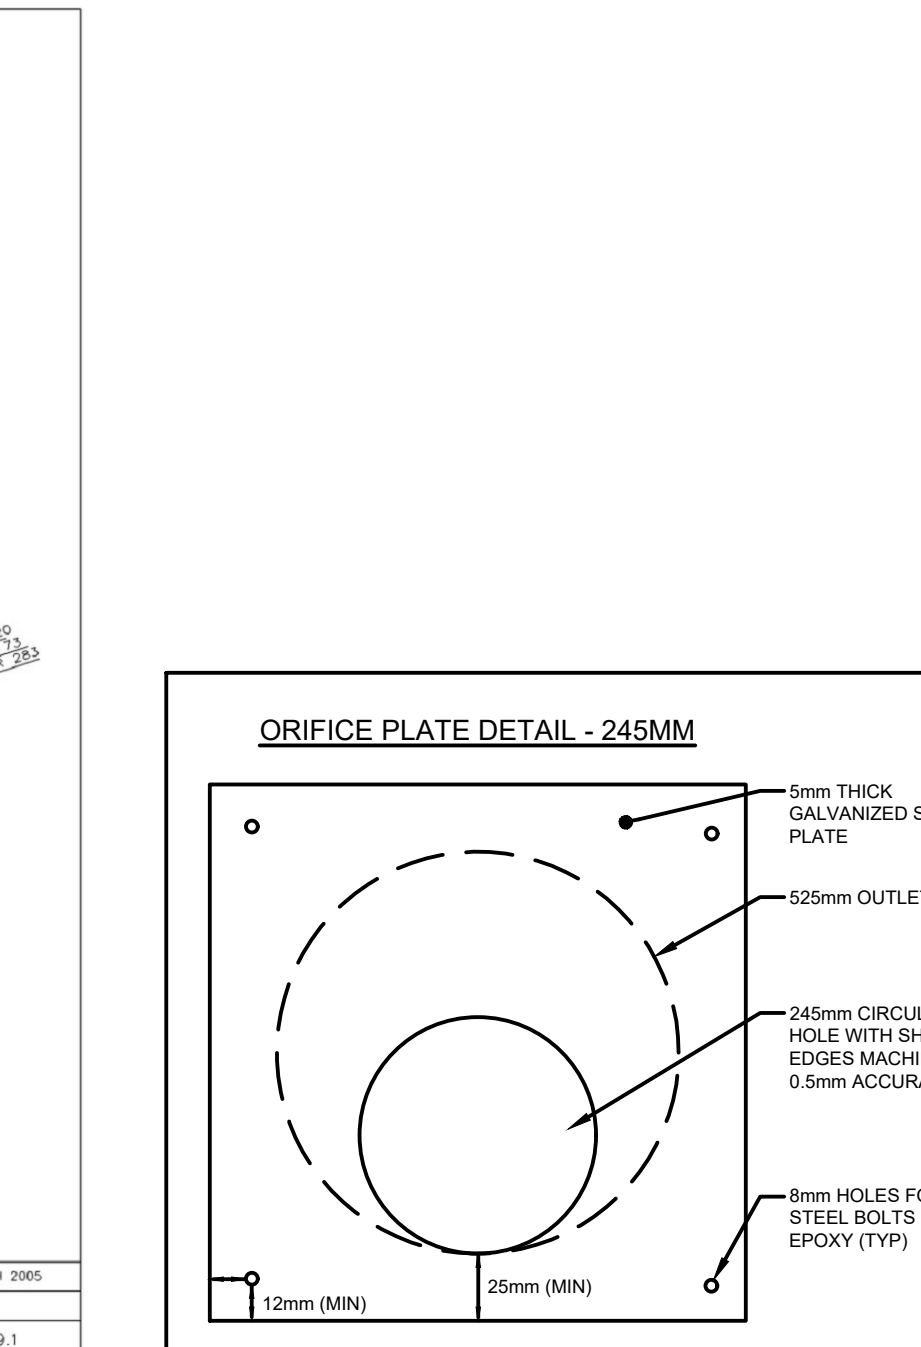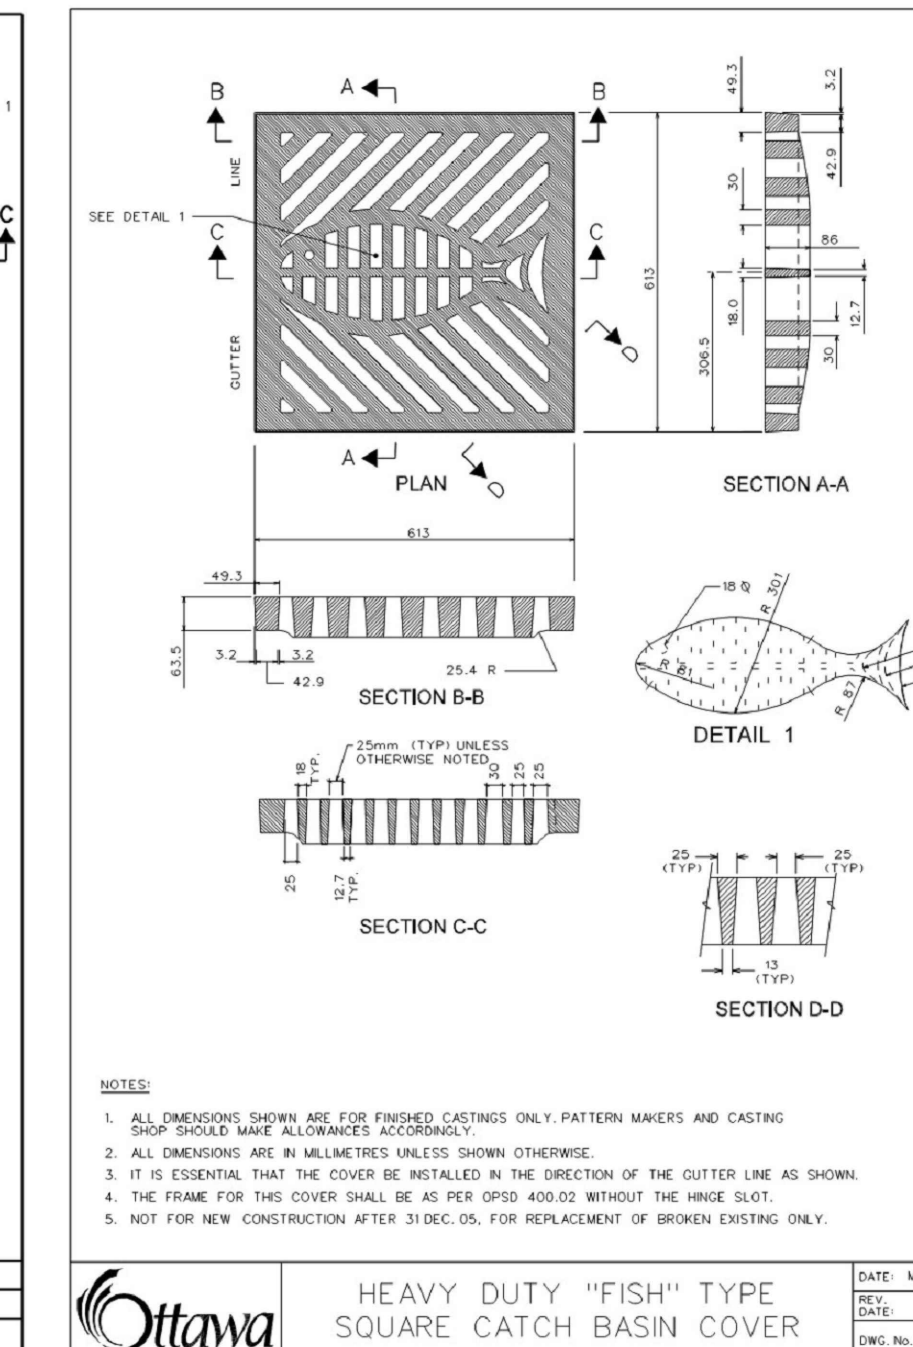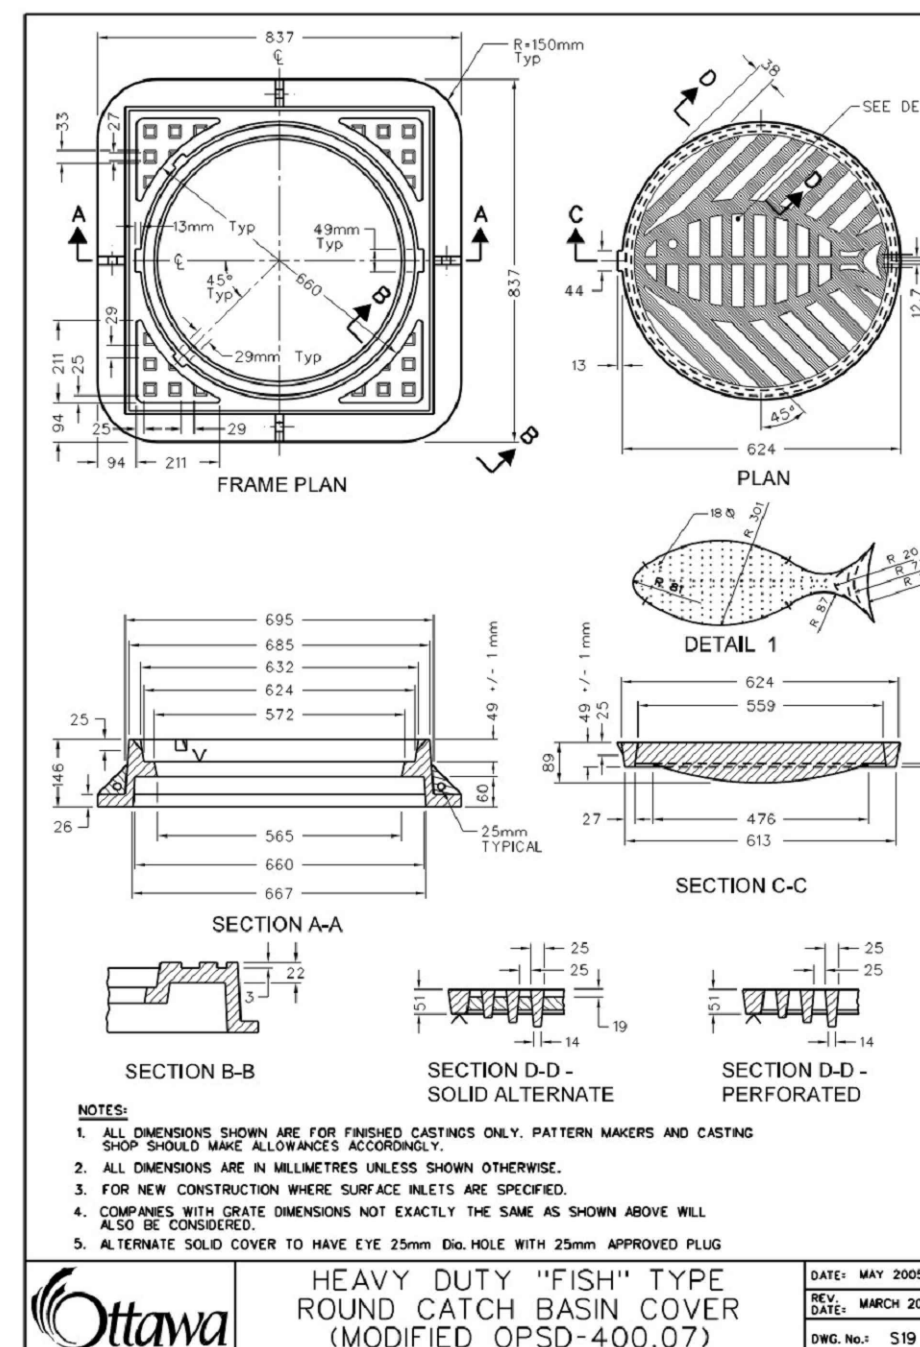

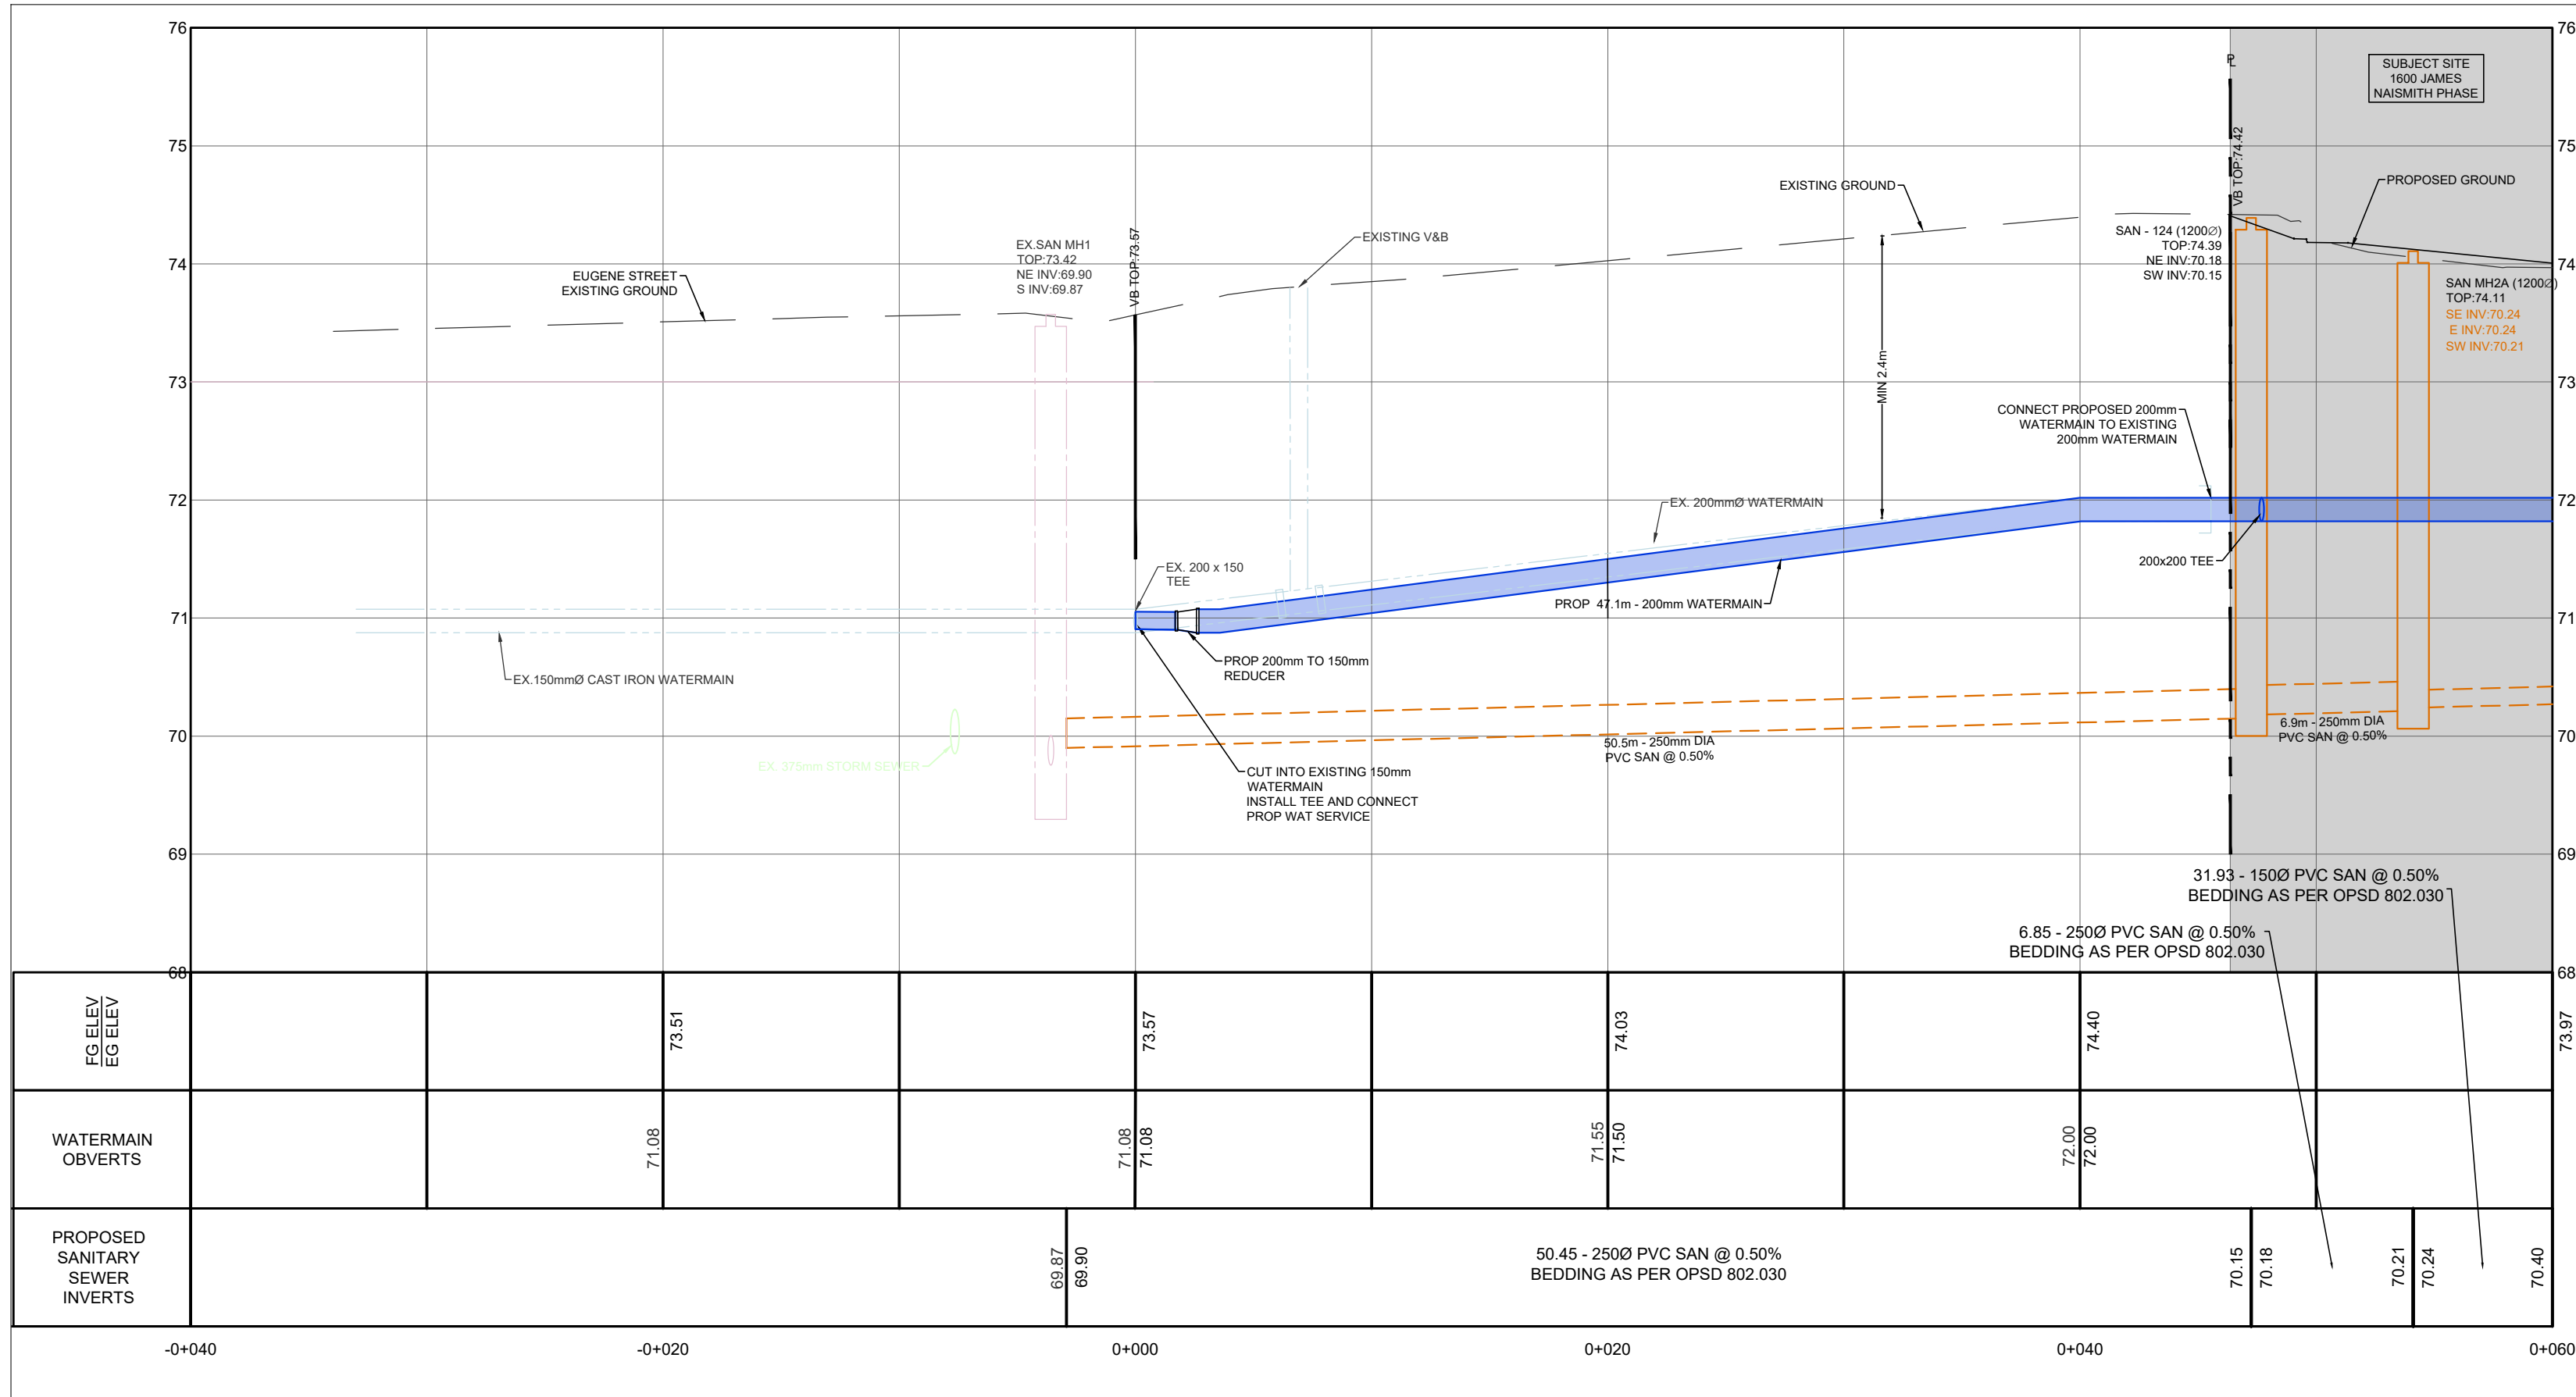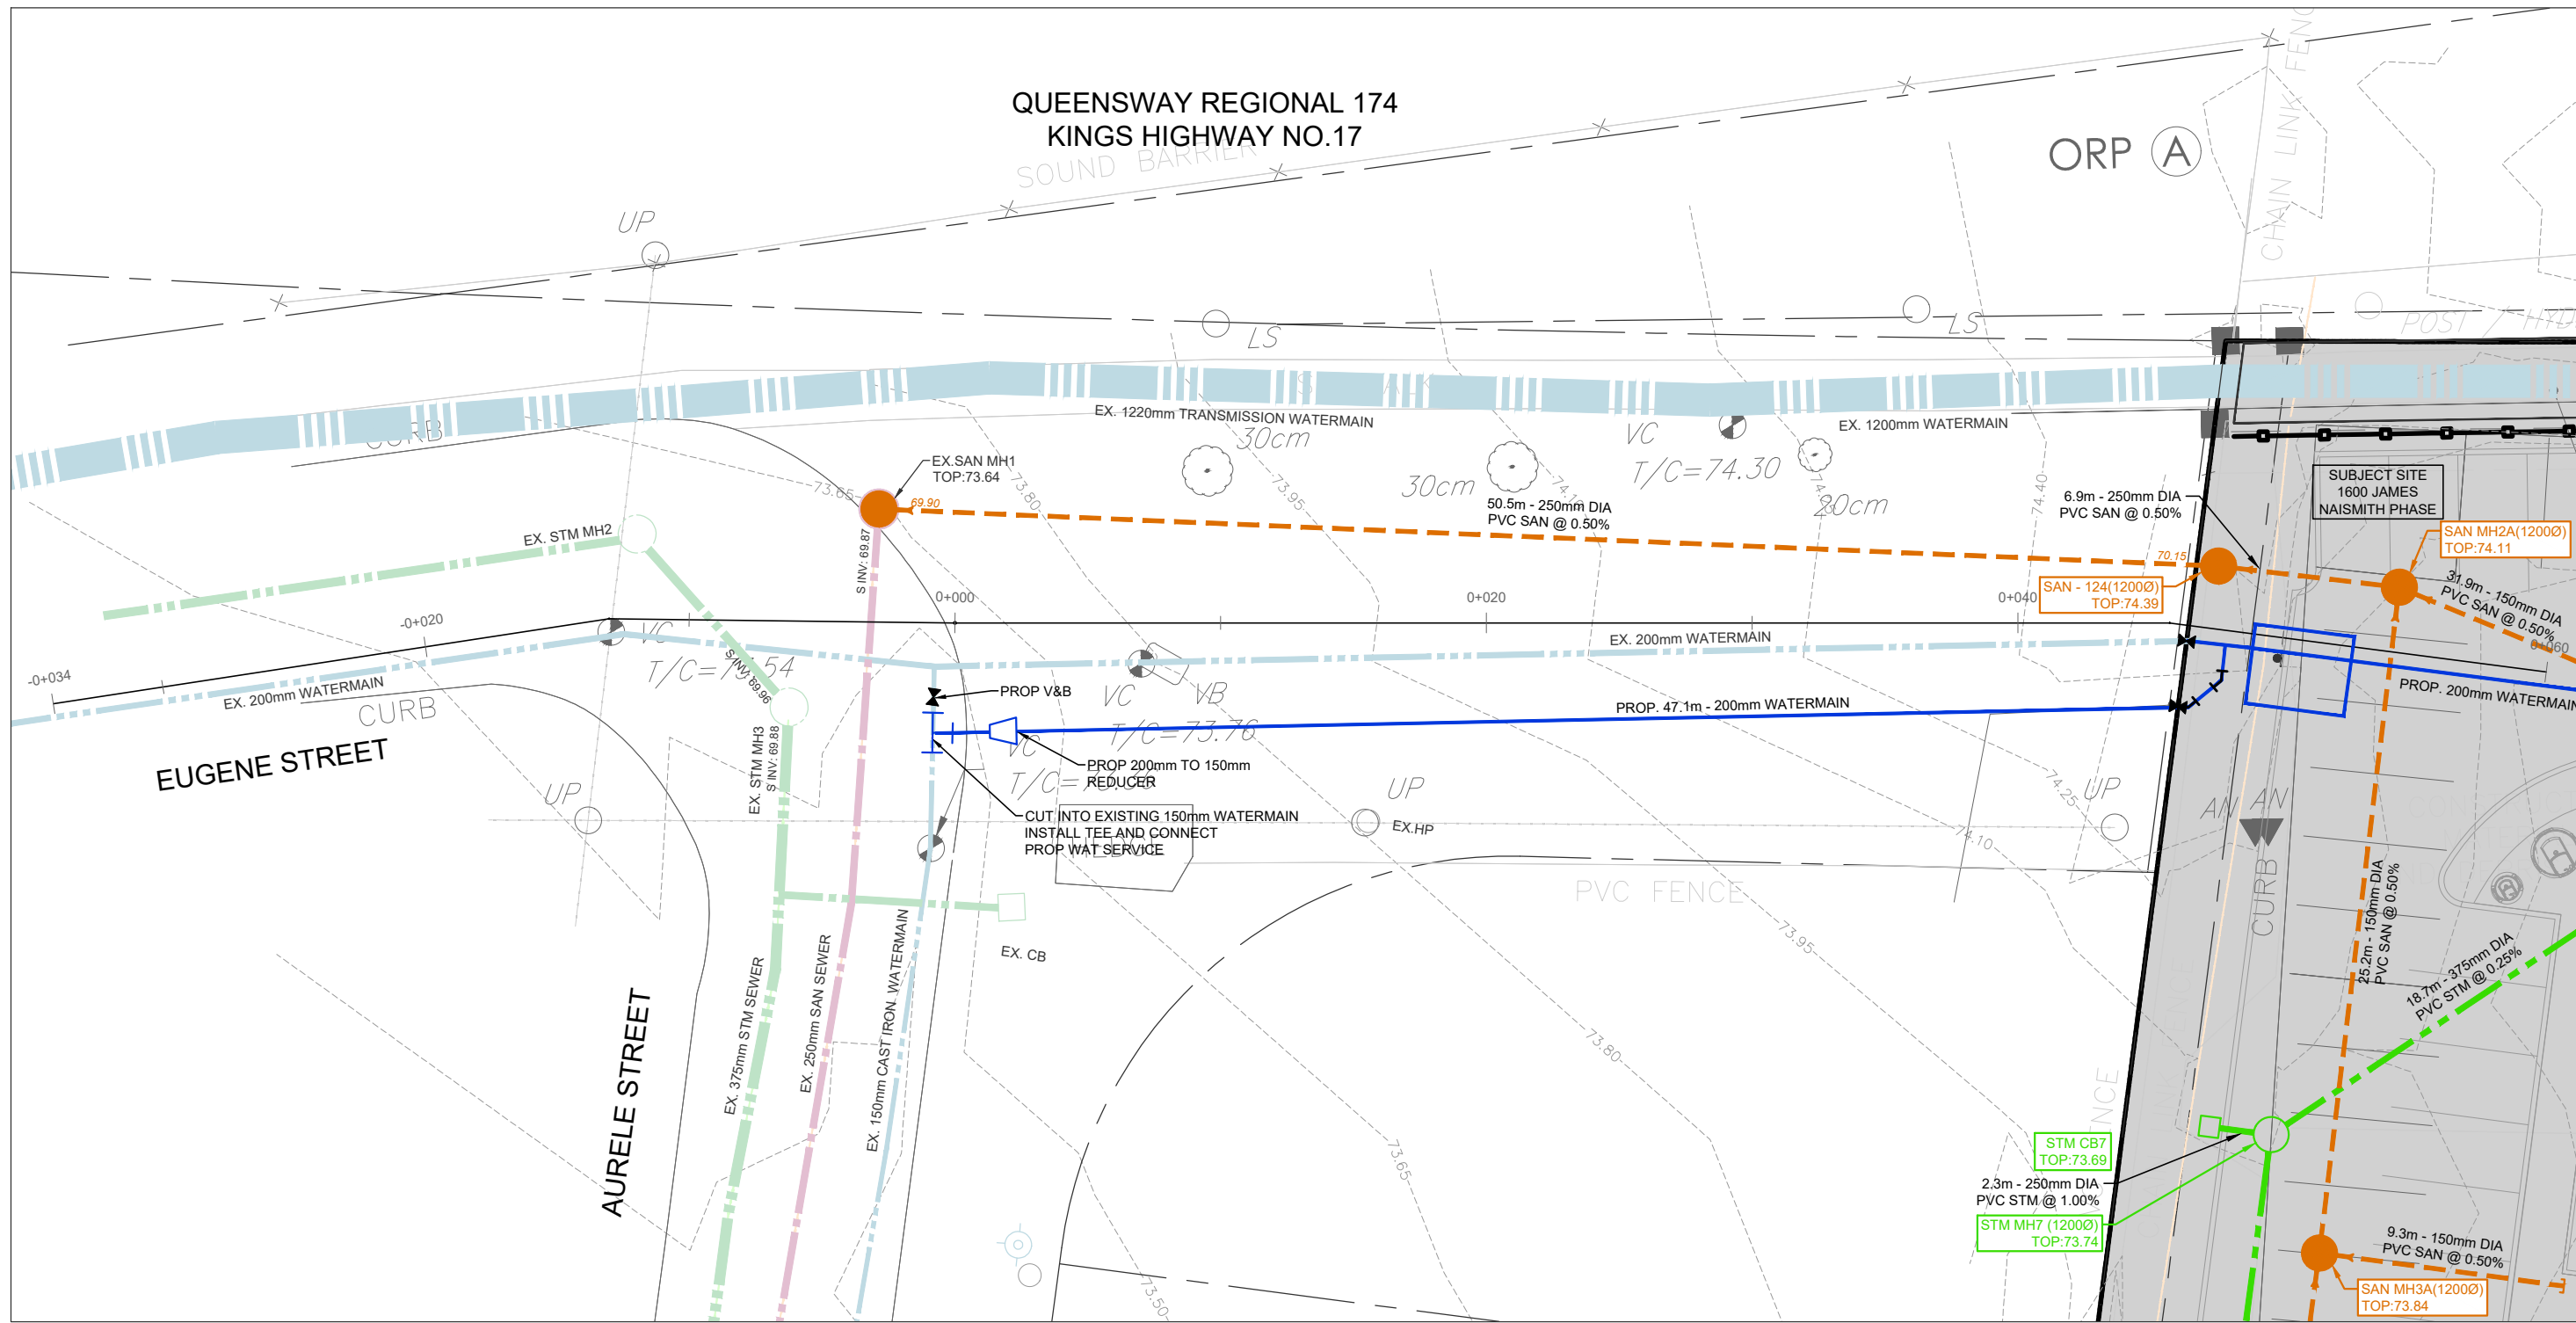

NOTE:
EXISTING WATERMAIN INVERTS SHOWN ARE APPROXIMATE, INVERTS TO BE VERIFIED IN THE FIELD

GENERAL NOTES:


- ALL WORK SHALL BE COMPLETED IN ACCORDANCE WITH THE CURRENT "OCCUPATIONAL HEALTH AND SAFETY ACT AND REGULATIONS FOR CONSTRUCTION PROJECTS". THE GENERAL CONTRACTOR SHALL BE DEEMED TO BE THE CONSTRUCTOR AS DEFINED IN THE ACT.
- ALL TEMPORARY TRAFFIC CONTROL AND SIGNAGE DURING CONSTRUCTION SHALL BE IN ACCORDANCE WITH CURRENT ONTARIO TRAFFIC MANUAL BOOK 7: TEMPORARY CONDITIONS FIELD EDITION.
- ALL THE CONSTRUCTION WORK FOR THIS PROJECT SHALL COMPLY WITH THE STANDARD DRAWINGS AND SPECIFICATIONS OF THE CITY, THE REGION AND THE ONTARIO PROVINCIAL STANDARDS AND SPECIFICATIONS.
- THE CONTRACTOR IS ADVISED THAT WORKS BY OTHERS MAY BE ONGOING DURING THE PERIOD OF THIS CONTRACT. THE CONTRACTOR SHALL COORDINATE CONSTRUCTION ACTIVITIES WITH ALL OTHER CONTRACTORS AND PREVENT CONSTRUCTION CONFLICTS.
- THE INFORMATION SHOWN FOR EXISTING UTILITIES WAS PROVIDED BY OTHERS. THE CONTRACTOR IS RESPONSIBLE FOR LOCATING AND PROTECTING ALL UTILITIES DURING CONSTRUCTION. ALL EXISTING UTILITIES MUST BE LOCATED AND VERIFIED BY EACH UTILITY PRIOR TO COMMENCEMENT OF WORK. ANY VARIANCE IS TO BE IMMEDIATELY REPORTED TO THE ENGINEER. LOST TIME DUE TO FAILURE OF THE CONTRACTOR TO CONFIRM UTILITY LOCATIONS AND NOTIFY THE ENGINEER OF CONFLICTS PRIOR TO CONSTRUCTION WILL BE AT THE CONTRACTOR'S EXPENSE.
- PRIOR TO COMMENCING ANY WORK WITHIN THE MUNICIPAL RIGHT OF WAY, THE CONTRACTOR OR DEVELOPER OR CONSULTANT WILL OBTAIN ALL NECESSARY ROAD OCCUPANCY PERMITS FROM THE CITY'S RIGHT-OF-WAY MANAGEMENT UNIT. ROAD OCCUPANCY/ACCESS PERMIT MUST BE OBTAINED 48 HOURS PRIOR TO COMMENCING ANY WORKS WITHIN THE MUNICIPAL ROAD ALLOW.
- ALL WORK TO BE DESIGNED AND COMPLETED AS PER OPSS, OPSS, MTD AND CITY OF OTTAWA STANDARDS AND DETAILS.
- NO ALTERATIONS TO EXISTING BOUNDARY ELEVATIONS OR ADJACENT LANDS SHALL BE UNDERTAKEN UNLESS WRITTEN AGREEMENT WITH THE ADJACENT PROPERTY OWNER IS OBTAINED AND SUBMITTED IN A FORMAT ACCEPTABLE TO THE CITY.

WATERMAINS:

- WATERMAIN SHALL BE POLYVINYL CHLORIDE (PVC) CLASS 150 DR-18 PIPE MANUFACTURED TO AWWA C900-89 AND CSA CANS B137.3-M1986 WITH GASKETED BELL END C/W #14 AWG SOLID COPPER TRACER WIRE.
- WATERMAINS SHALL HAVE A MINIMUM VERTICAL CLEARANCE OF 500mm OVER AND 500mm UNDER SEWERS AND ALL OTHER UTILITIES WHEN CROSSING AS PER CITY OF OTTAWA STD DETAIL W25.2. ALL WATERMAINS AND SERVICES SHALL HAVE 2.4m MINIMUM.
- BEDDING FOR WATERMAINS SHALL BE AS PER OPSS 802.030.
- COVER REQUIRED ON WATERMAIN IS 2.4m MINIMUM. ALL WATERMAINS WITH LESS THAN 2.4m OF COVER TO BE INSULATED AS PER CITY OF OTTAWA DETAIL W22.
- ALL WATERMAIN HORIZONTAL AND VERTICAL BENDS, JOINTS AND PLUGS TO BE MECHANICALLY RESTRAINED. THRUST BLOCKS/MECHANICAL RESTRAINERS MUST BE INSTALLED ON ALL WATERMAIN BENDS, TEES, AND PLUGS AS PER CITY OF OTTAWA STD DETAIL 25.3 AND W25.4.
- ALL WATERMAIN STUDS SHALL BE TERMINATED WITH A PLUG AND 50mm BLOW OFF UNLESS OTHERWISE NOTED.
- HYDRANT AND VALVE TO BE AS PER CITY OF OTTAWA DETAIL W19.
- ALL HYDRANT FLANGE ELEVATIONS TO BE INSTALLED 0.15m ABOVE PROPOSED FINISHED GRADE AT HYDRANT.
- BUILDING SERVICE VALVES TO BE 3.0m OFF THE FACE OF THE BUILDING UNLESS OTHERWISE NOTED AND MUST BE RESTRAINED A MINIMUM OF 12m BACK FROM STUB.
- PROVISIONS FOR FLUSHING WATERMAINS MUST BE PROVIDED WITH A MINIMUM 50mm OUTLET FOR MAINS 100mm AND LARGER. FLUSHING POINTS MATCHING THE SIZE OF THE PIPE MUST BE PROVIDED AT THE END OF EACH COPPER MAIN. FIRE MAIN FLUSHING OUTLETS TO BE 100mm DIAMETER. MINIMUM OR A HYDRANT. FLUSHING POINTS MUST BE HOSED OR PIPED TO ALLOW THE WATER TO DRAIN.
- ALL WATERMAINS SHALL BE HYDROSTATICALLY TESTED IN ACCORDANCE WITH LOCAL MUNICIPAL AND PROVINCIAL GUIDELINES UNLESS OTHERWISE DIRECTED. PROVISIONS FOR FLUSHING WATER LINE PRIOR TO TESTING, ETC. MUST BE PROVIDED.
- ALL PROPOSED WATER PIPING MUST BE ISOLATED FROM EXISTING MAINS IN ORDER TO ALLOW INDEPENDENT PRESSURE TESTING AND CHLORINATION.
- BOTH THE FIRE AND DOMESTIC WATER SERVICES MUST COMPLY WITH THE CURRENT BUILDING CODE ACT, THE CURRENT WATER SUPPLY BY-LAW, CHAPTER 851 AND CSA B44 SERIES STANDARDS.

SANITARY & STORM SEWER:

- MANHOLES SHALL BE AS PER OPSS 701.010 AND OPSS 701.011; FRAMES AND COVERS SHALL BE AS PER CITY OF OTTAWA DETAILS S24, S24.1, S25 & S28.1. SAFETY PLATFORMS TO BE INSTALLED WHERE DEPTH EXCEEDS 5.0m.
- MAIN LINE PVC PIPE AS PER SDR-35 CSA B182.2-06 CERTIFIED ASTM D3034-04A, F679-03. SERVICE CONNECTION PVC PIPE TO BE AS PER SDR-28 CSA B 182.2-06 CERTIFIED ASTM D3034-04A.
- SINGLE CATCHBASINS SHALL BE AS PER OPSS 705.010, WITH FRAMES AND COVERS AS PER CITY OF OTTAWA DETAIL S19 OR S19.1.
- CONCRETE PIPE SEWER BEDDING SHALL BE CLASS 'B' AS PER OPSS 802.030, PVC PIPE SEWER BEDDING SHALL BE CLASS 'B' AS PER OPSS 802.030 TO TOP OF SEWER WITH A MINIMUM 300mm SAND COVER OVER PIPE. NATIVE BACKFILL TO BE COMPACTED TO A MIN. 98% STANDARD PROCTOR DENSITY.
- ALL STORM SEWER PIPES UP TO 450mm DIA. SHALL BE PVC SDR-35 OR APPROVED EQUIVALENT. ALL STORM SEWER PIPES 525mm DIA. AND LARGER SHALL BE CONCRETE AND EQUAL TO C.S.A. SPECIFICATIONS A257.2 REINFORCED CLASSES AS SPECIFIED (65-D, 100-D, 140-D) OR LATEST AMENDMENT UNLESS OTHERWISE SPECIFIED.
- ALL SANITARY PVC SEWER PIPES SHALL BE SDR-35 EQUAL CSA SPECIFICATIONS B182.2-M1990 OR LATEST AMENDMENT UNLESS OTHERWISE NOTED.
- SANITARY SERVICE CONNECTIONS SHALL BE SINGLE, 150mmØ MINIMUM, PVC CLASS OR 28" INSTALLED AT 2% AND ANY COLOR EXCEPT WHITE, FOR SINGLE RESIDENTIAL DWELLINGS.
- SANITARY MAINTENANCE HOLE SHALL HAVE WATERTIGHT FRAME AND COVER IN PONDING AREAS AS PER OPSS 401.030.
- NON-REINFORCED CONCRETE PIPE 150mm TO 250mm SHALL BE AS PER CSA A257.1-03 CLASS 3. HEIGHT OF FILL TO BE VERIFIED USING OPSS TABLES 807.040. BEDDING FOR RIGID PIPE SHALL BE CLASS B AS PER OPSS 802.030, 802.031, 802.032 OR 802.033.
- BEDDING FOR RIGID PIPE SHALL BE CLASS B AS PER OPSS 802.030, 802.031, 802.032 OR 802.033.
- ALL MANHOLE AND CATCH BASIN EXCAVATIONS TO BE BACKFILLED WITH GRANULAR MATERIAL COMPACTED TO 98% STANDARD PROCTOR DENSITY.
- ALL CATCH BASINS AND CATCH BASIN MANHOLES ARE TO INCLUDE SUBDRAIN TREATMENT AS PER DETAIL ON DRAWING D1.
- ALL BLIND CONNECTIONS TO MATCH THE INVERT OF THE CATCH BASIN LEAD TO THE SPRINGLINE OF THE STORM PIPE. OTHERWISE INSTALL THE CATCH BASIN LEAD AT A MAXIMUM 2.0% AND DROP INTO PIPE.
- UNLESS OTHERWISE NOTED, CATCHBASIN LEADS SHALL BE 250mmØ AT MINIMUM 1.00% SLOPE.
- THE CONTRACTOR IS TO PROVIDE CCTV CAMERA INSPECTIONS OF ALL SANITARY AND STORM SEWERS, INCLUDING PICTORIAL REPORT, TWO (2) CD COPIES AND ONE (1) VIDEO TAPE IN A FORMAT SATISFACTORY TO THE ENGINEER. ALL SEWERS ARE TO BE FLUSHED PRIOR TO CAMERA INSPECTION.
- THE CONTRACTOR SHALL CONTACT THE MUNICIPALITY AT LEAST 48 HOURS PRIOR TO CONNECTING TO THE EXISTING SANITARY & STORM MANHOLE.
- SERVICE CONNECTIONS AND UTILITY CUTS TO BE BACKFILLED WITH UNSHINKABLE FILL.

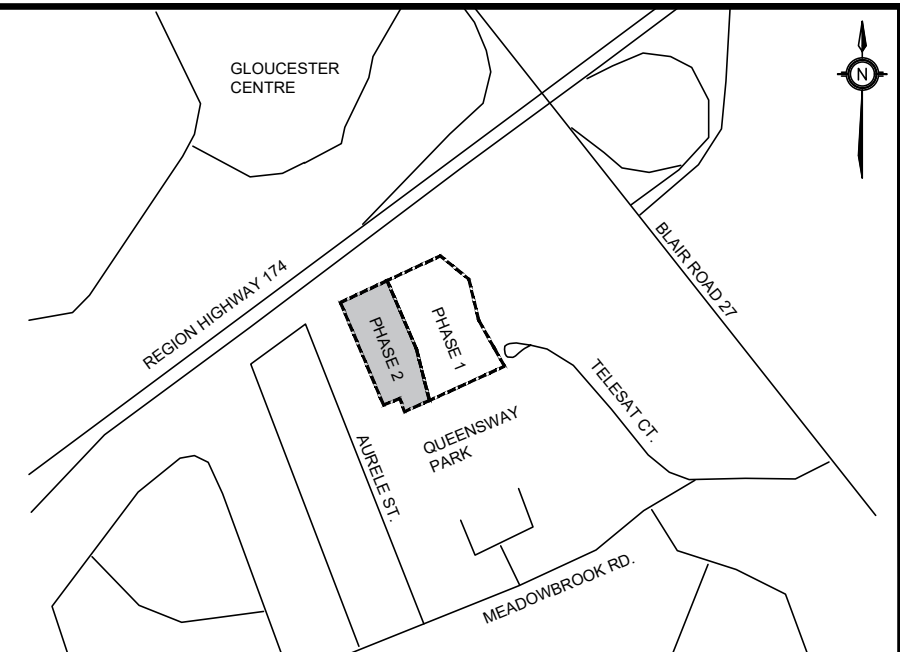

KEY PLAN
N.T.S.

ADDRESS:
1600 JAMES NAISMITH DRIVE, OTTAWA
PHASE 2

LEGEND

- | | |
|--|---------------------------------------|
| | PROPOSED ITEMS |
| | EXISTING ITEMS |
| | LIMIT OF PROPERTY LINE |
| | LIMIT OF CONSTRUCTION |
| | LIMIT OF BUILDING STRUCTURE |
| | EX. SANITARY SEWER |
| | EX. STORM SEWER |
| | EX. WATERMAIN |
| | PROP SANITARY SEWER |
| | PROP STORM SEWER |
| | PROP WATERMAIN |
| | EXTENT OF PARKING STRUCTURE |
| | SAN MH / PIPE STUB / PIPE OUTLET |
| | STM MH / CBMH / DCBMH / OGS |
| | CB / DCB / AD / TD |
| | HYDRANT / SIAMESE / METER CHAMBER |
| | VALVE BOX / VALVE CHAMBER |
| | WAT BENDS: 11.25° / 22.5° / 45° / 90° |
| | WAT TEE / CROSS / REDUCER |

HORIZONTAL DATUM:		PROJECTION: MODIFIED TRANSVERSE MERCATOR (MTM, ZONE 9, CM76 30W), NAD 83 (ORIGINAL)	
VERTICAL DATUM:		ELEVATIONS ARE REFERRED TO THE CANADIAN GEODETIC VERTICAL DATUM (CGVD-1988) AND ARE DERIVED FROM A SITE BENCHMARK AS SHOWN ON A PLAN BY STANTEC/GEOMATICS LTD. DATED DECEMBER 21, 2021.	
BEARING:		BEARINGS ARE GRS. DERIVED FROM CANADIAN NETWORK GPS OBSERVATIONS ON NGS HORIZONTAL CONTROL MONUMENTS 1977035 AND 19880191, CENTRAL MERIDIAN, 75 30' WEST LONGITUDE MTM ZONE 9, NAD 83 (ORIGINAL). 1977035 N2000502.0 E 532488.04 19880191 N2003356.26 E 388264.34	
SITE PLAN:		KWA SITE DEVELOPMENT CONSULTING	
SURVEY:		STANTEC, 220909	
2	SITE PLAN APPROVAL - SUBMISSION 2	JULY 2026	TF
1	SITE PLAN APPROVAL - SUBMISSION 1	FEB 2026	TF
NO.	ISSUE	DATE	BY

NOT FOR CONSTRUCTION

- THIS DRAWING IS THE EXCLUSIVE PROPERTY OF KWA. THE REPRODUCTION OF ANY PART WITHOUT PRIOR WRITTEN CONSENT FROM KWA IS STRICTLY PROHIBITED.
- THIS DRAWING IS TO BE READ AND UNDERSTOOD IN CONJUNCTION WITH ALL OTHER DRAWINGS AND DOCUMENTS APPLICABLE TO THIS PROJECT.
- THIS DRAWING IS NOT TO BE ISSUED FOR CONSTRUCTION UNTIL ALL REQUIRED PERMITS HAVE BEEN ISSUED.
- THE CONTRACTOR SHALL VERIFY ALL DIMENSIONS, ELEVATIONS, INVERTS AND DATA ON SITE AND REPORT ANY DISCREPANCIES OR OMISSIONS TO KWA 48 HOURS PRIOR TO ANY CONSTRUCTION.



KWA SITE DEVELOPMENT CONSULTING INC.
2453 AUCKLAND DRIVE
BURLINGTON, ON L7L 7A9



CLIENT:		1600 JAMES NAISMITH DRIVE LP 1460 THE QUEENSWAY, SUITE M264 TORONTO, ONTARIO M8Z 1S4	
		1600 JAMES NAISMITH DRIVE, OTTAWA PHASE 2 SERVICE CONNECTION PROFILE	
SCALE:	H SCALE - 1:250 V SCALE - 1:50	PROJECT #	24062
DATE:	JANUARY 2026	DRAWING #	PP1
DRAWN BY:	TF		
DESIGNED BY:	TF		
CHECKED BY:	TF		