

201 NIPISSING CT, OTTAWA ON

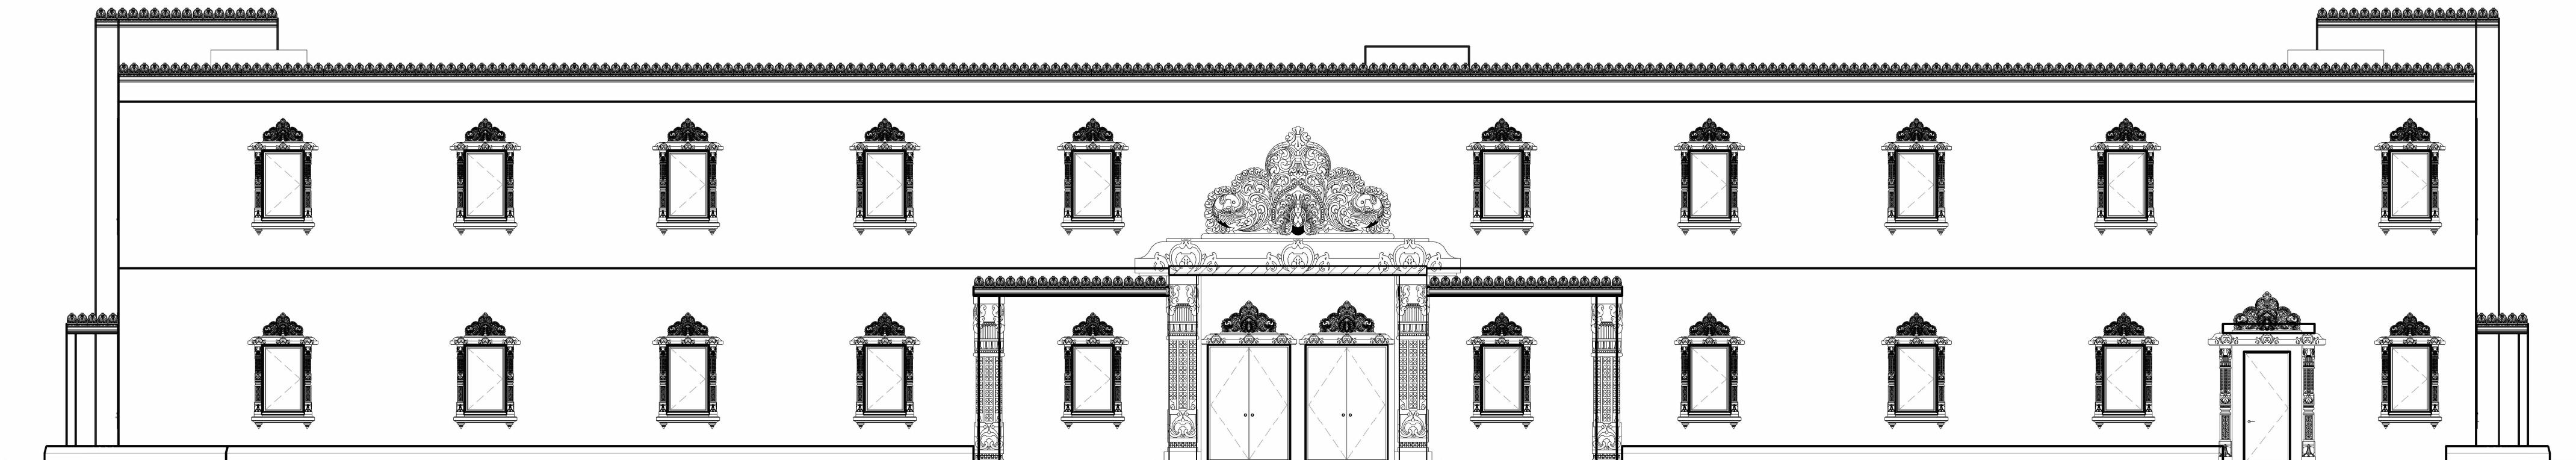


TABLE OF CONTENTS	
A101	PHASE 1-SITE PLAN
A111	PHASE 1-MAIN FLOOR PLAN
A112	PHASE 1-UPPER FLOOR PLAN
A113	PHASE 1-SCHEDULE OF AREAS
A121	PHASE 1-ELEVATIONS NORTH AND SOUTH
A122	PHASE 1-ELEVATION EAST AND WEST
A201	PHASE 2-SITE PLAN
A211	PHASE 2-MAIN FLOOR PLAN
A212	PHASE 2-UPPER FLOOR PLAN



Copyright Notice


Copyright in this electronic document belongs to Mindful Habits Inc. This electronic document may not be forwarded to others, transmitted, downloaded or reproduced in any format, whether print or electronic, without the express, written permission of the copyright owner.

Disclaimer

Use of this electronic document is at the User's own risk. The User shall indemnify and save harmless the Architect, his/her employees, agents, and consultants from and against all claims, losses, demands, costs and expenses (including legal fees), damages or recoveries (including any amounts paid in settlement) arising by reason of, caused, or alleged to be caused, by the User's reliance on this electronic document. All work must meet or exceed the Ontario Building Code's latest edition and all other applicable codes and standards. Where conflict occurs, the higher standard prevails. The Architect is not responsible for construction means, methods, techniques, sequences, procedures, site safety, or the work of the Contractor or subcontractors.

[illegible]

DRAWING NUMBER
A001




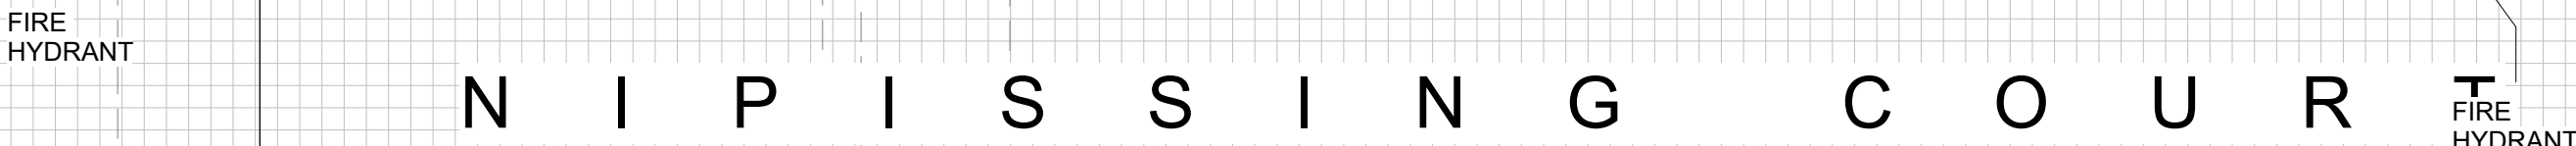


SETBACKS REQUIRED

- ## SETBACKS PROVIDED

- LANDSCAPE BUFFER PROVIDED**

PHASE 1 - SITE AREA SCHEDULE	
	367 m ²
LANDSCAPING	2208 m ²
PARKING	6995 m ²
REFUSE ENCLOSURE	42 m ²
SNOW STORAGE	88 m ²
    
#	SYMBOL	DESCRIPTION
1		REGULAR PARKING SPOTS 2600MM X 5200MM
2		PARALLEL PARKING SPOTS 2600MM X 6700MM
3		ACCESSIBLE PARKING TYPE A 3400MM X 5200MM EQUIPPED WITH PAVEMENT MARKING FOR ACCESSIBLE PARKING
4		ACCESSIBLE PARKING TYPE B 2600MM X 5200MM EQUIPPED WITH PAVEMENT MARKING FOR ACCESSIBLE PARKING


PHASE 1

REFUSE ENCLOSURE PROVIDED : 41 SQM

PHASE 2

REFUSE ENCLOSURE PROVIDED : 41 SQM
(REQUIRED: 32 SQM)

	FIRE ROUTE
	SETBACK LINE
	PROPERTY LINE
	ASPHALT
	LANDSCAPED AREA
	SIDEWALK AND CONCRETE
	BUFFER SPACE MARKINGS AND SIGNAGE

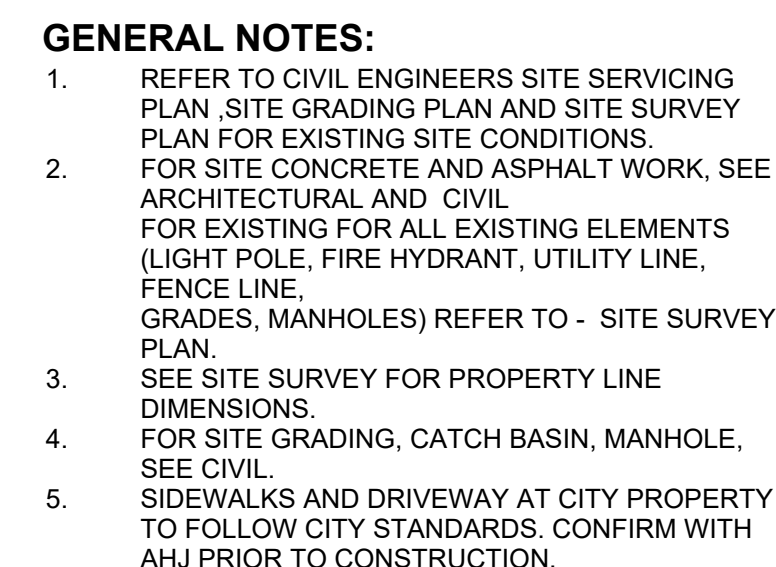

GENERAL NOTES:

1. REFER TO CIVIL ENGINEERS SITE SERVICING PLAN, SITE GRADING PLAN AND SITE SURVEY PLAN FOR EXISTING SITE CONDITIONS.
2. FOR SITE CONCRETE AND ASPHALT WORK, SEE ARCHITECTURAL AND CIVIL FOR EXISTING FOR ALL EXISTING ELEMENTS (LIGHT POLE, FIRE HYDRANT, UTILITY LINE, FENCE LINE, GRADES, MANHOLES) REFER TO - SITE SURVEY PLAN.
3. SEE SITE SURVEY FOR PROPERTY LINE DIMENSIONS.
4. FOR SITE GRADING, CATCH BASIN, MANHOLE, SEE CIVIL.
5. SIDEWALKS AND DRIVEWAY AT CITY PROPERTY TO FOLLOW CITY STANDARDS, CONFIRM WITH AHI PRIOR TO CONSTRUCTION.



Site Area:
11560.0 SQM

BLOCK 4
REGISTERED PLAN:
4M-1642
CITY OF OTTAWA
P.I.N. 04508-0179


Copyright Notice

Copyright in this electronic document belongs to Mindful Habits Inc. This electronic document may not be forwarded to others, transmitted, downloaded or reproduced in any format, whether print or electronic, without the express, written permission of the copyright owner.

Disclaimer

Use of this electronic document is at the User's own risk. The User shall indemnify and save harmless the Architect, his/her employees, agents, and consultants from and against all claims, losses, demands, costs and expenses (including legal fees), damages or recoveries (including any amounts paid in settlement) arising by reason of, caused, or alleged to be caused, by the User's reliance on this electronic document. All work must meet or exceed the Ontario Building Code's latest edition and all other applicable codes and standards.

Where conflict occurs, the applicable building standards. The Architect is not responsible for construction means, methods, techniques, sequences, procedures, site safety, or the work of the Contractor or subcontractors.

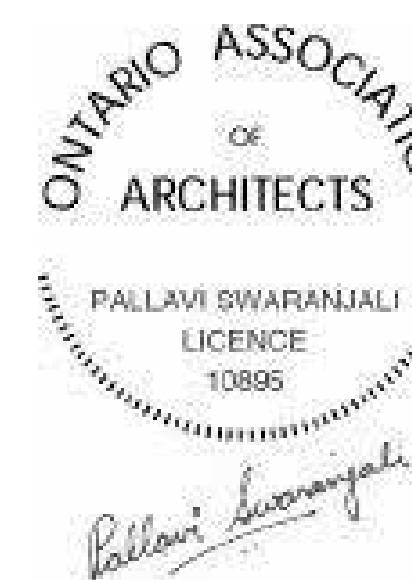[illegible]

PROJECT

BAPS SWAMINARAYAN TEMPLE

201 NIPISSING CT. OTTAWA K2T 0N7

TITLE

PHASE 1-SITE PLAN

CLIENT

[illegible]

ARCHITECT


SCALE (@ A1)

As indicated

DRAWING NUMBER

A101

1

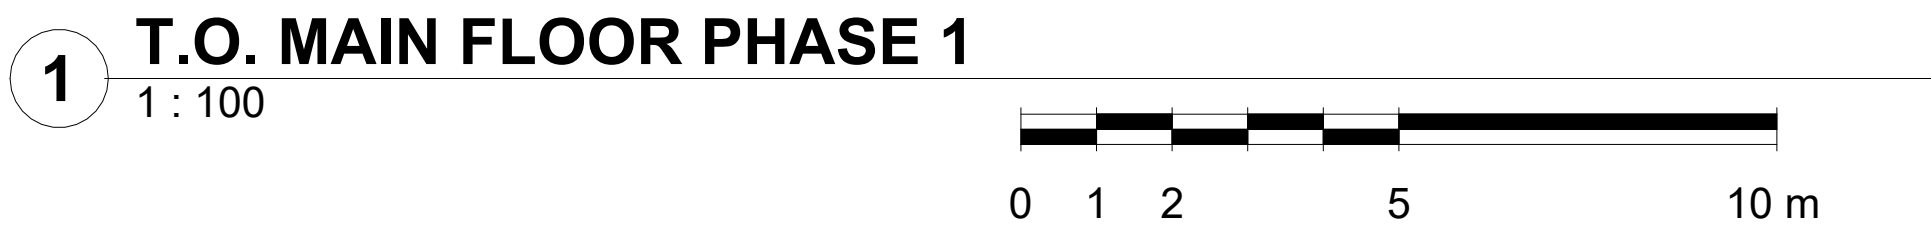

PROJECT	
BAPS SWAMINARAYAN TEMPLE	
201 NIPISSING CT. OTTAWA K2T 0N7	
TITLE	
PHASE 1-MAIN FLOOR PLAN	
CLIENT	
BAPS INC.	
ARCHITECT	
Pallavi Swaranjali	
SCALE (@ A1)	PROJECT NUMBER
1 : 100	2025-05-001
DRAWING NUMBER	
A111	



Disclaimer

Use of this electronic document is at the User's own risk. The User shall indemnify and save harmless the Architect, his/her employees, agents, and consultants from and against all claims, losses, demands, costs and expenses (including legal fees), damages or recoveries (including any amounts paid in settlement) arising by reason of, caused, or alleged to be caused, by the User's reliance on this electronic document. All work must meet or exceed the Ontario Building Code's latest edition and all other applicable codes and standards. Where conflict occurs, the higher standard governs. The Architect is not responsible for construction means, methods, techniques, sequences, procedures, site safety, or the work of the Contractor or subcontractors.



ONTARIO ASSOCIATION
OF
ARCHITECTS


PALLAVI SWARANJALI
LICENCE
10895

Pallavi Swaranjali

201 NIPISSING CT. OTTAWA K2T 0N7

DRAWING NUMBER
A112

2026-09-15 12:44:01 PM

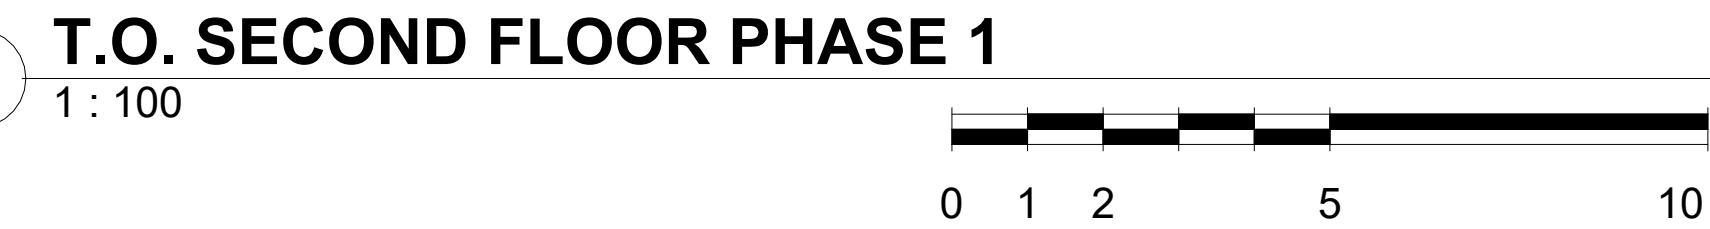



Disclaimer

Use of this electronic document is at the User's own risk. The User shall indemnify and save harmless the Architect, his/her employees, agents, and consultants from and against all claims, losses, demands, costs and expenses (including legal fees), damages or recoveries (including any amounts paid in settlement) arising by reason of, caused, or alleged to be caused, by the User's reliance on this electronic document. All work must meet or exceed the Ontario Building Code's latest edition and all other applicable codes and standards. Where conflict occurs, the higher standard governs. The Architect is not responsible for construction means, methods, techniques, sequences, procedures, site safety, or the work of the Contractor or subcontractors.





ONTARIO ASSOCIATION
OF
ARCHITECTS

PALLAVI SWARANJALI
LICENCE
10895

Pallavi Swaranjali

201 NIPISSING CT. OTTAWA K2T 0N7

DRAWING NUMBER
A121

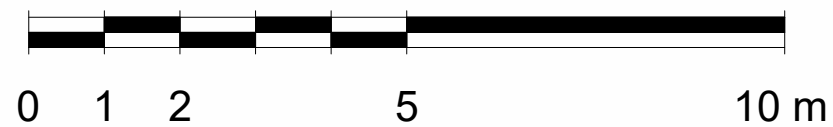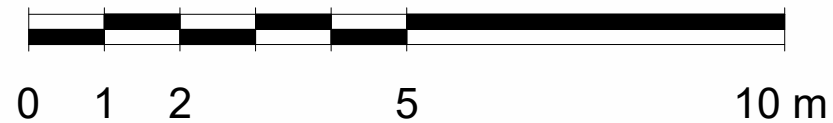



Disclaimer

Use of this electronic document is at the User's own risk. The User shall indemnify and save harmless the Architect, his/her employees, agents, and consultants from and against all claims, losses, demands, costs and expenses (including legal fees), damages or recoveries (including any amounts paid in settlement) arising by reason of, caused, or alleged to be caused, by the User's reliance on this electronic document. All work must meet or exceed the Ontario Building Code's latest edition and all other applicable codes and standards. Where conflict occurs, the higher standard governs. The Architect is not responsible for construction means, methods, techniques, sequences, procedures, site safety, or the work of the Contractor or subcontractors.



ONTARIO ASSOCIATION
OF
ARCHITECTS

PALLAVI SWARANJALI
LICENCE
10895

Pallavi Swaranjali

201 NIPISSING CT. OTTAWA K2T 0N7



CLIENT


BAPS INC.

SCALE (@ A1) 1 : 100	PROJECT NUMBER 2025-05-001
-------------------------	-------------------------------

DRAWING NUMBER

A122

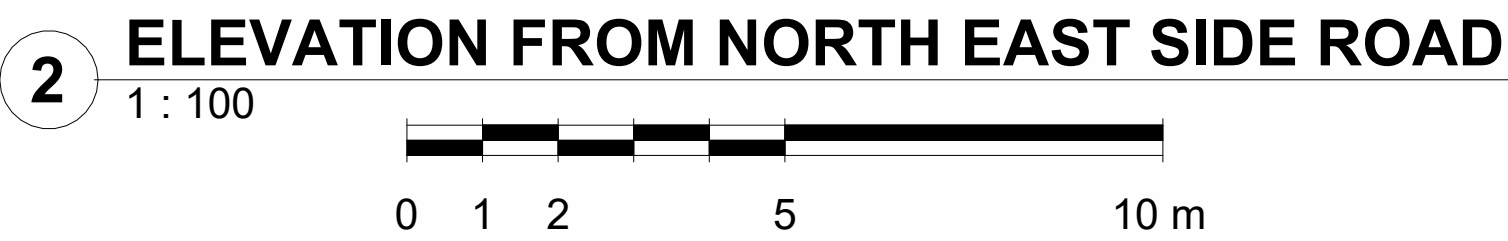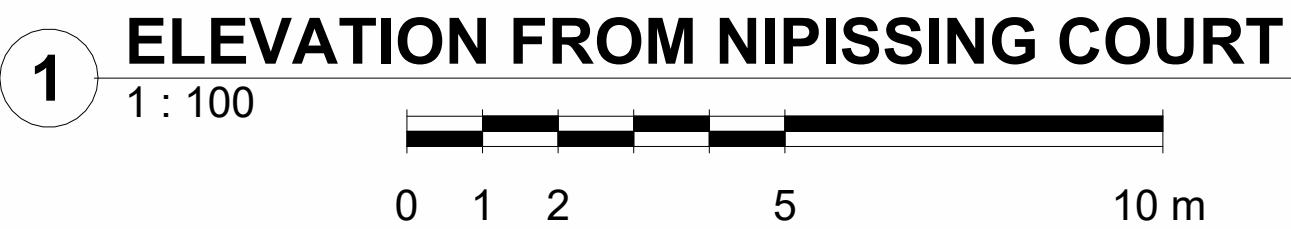

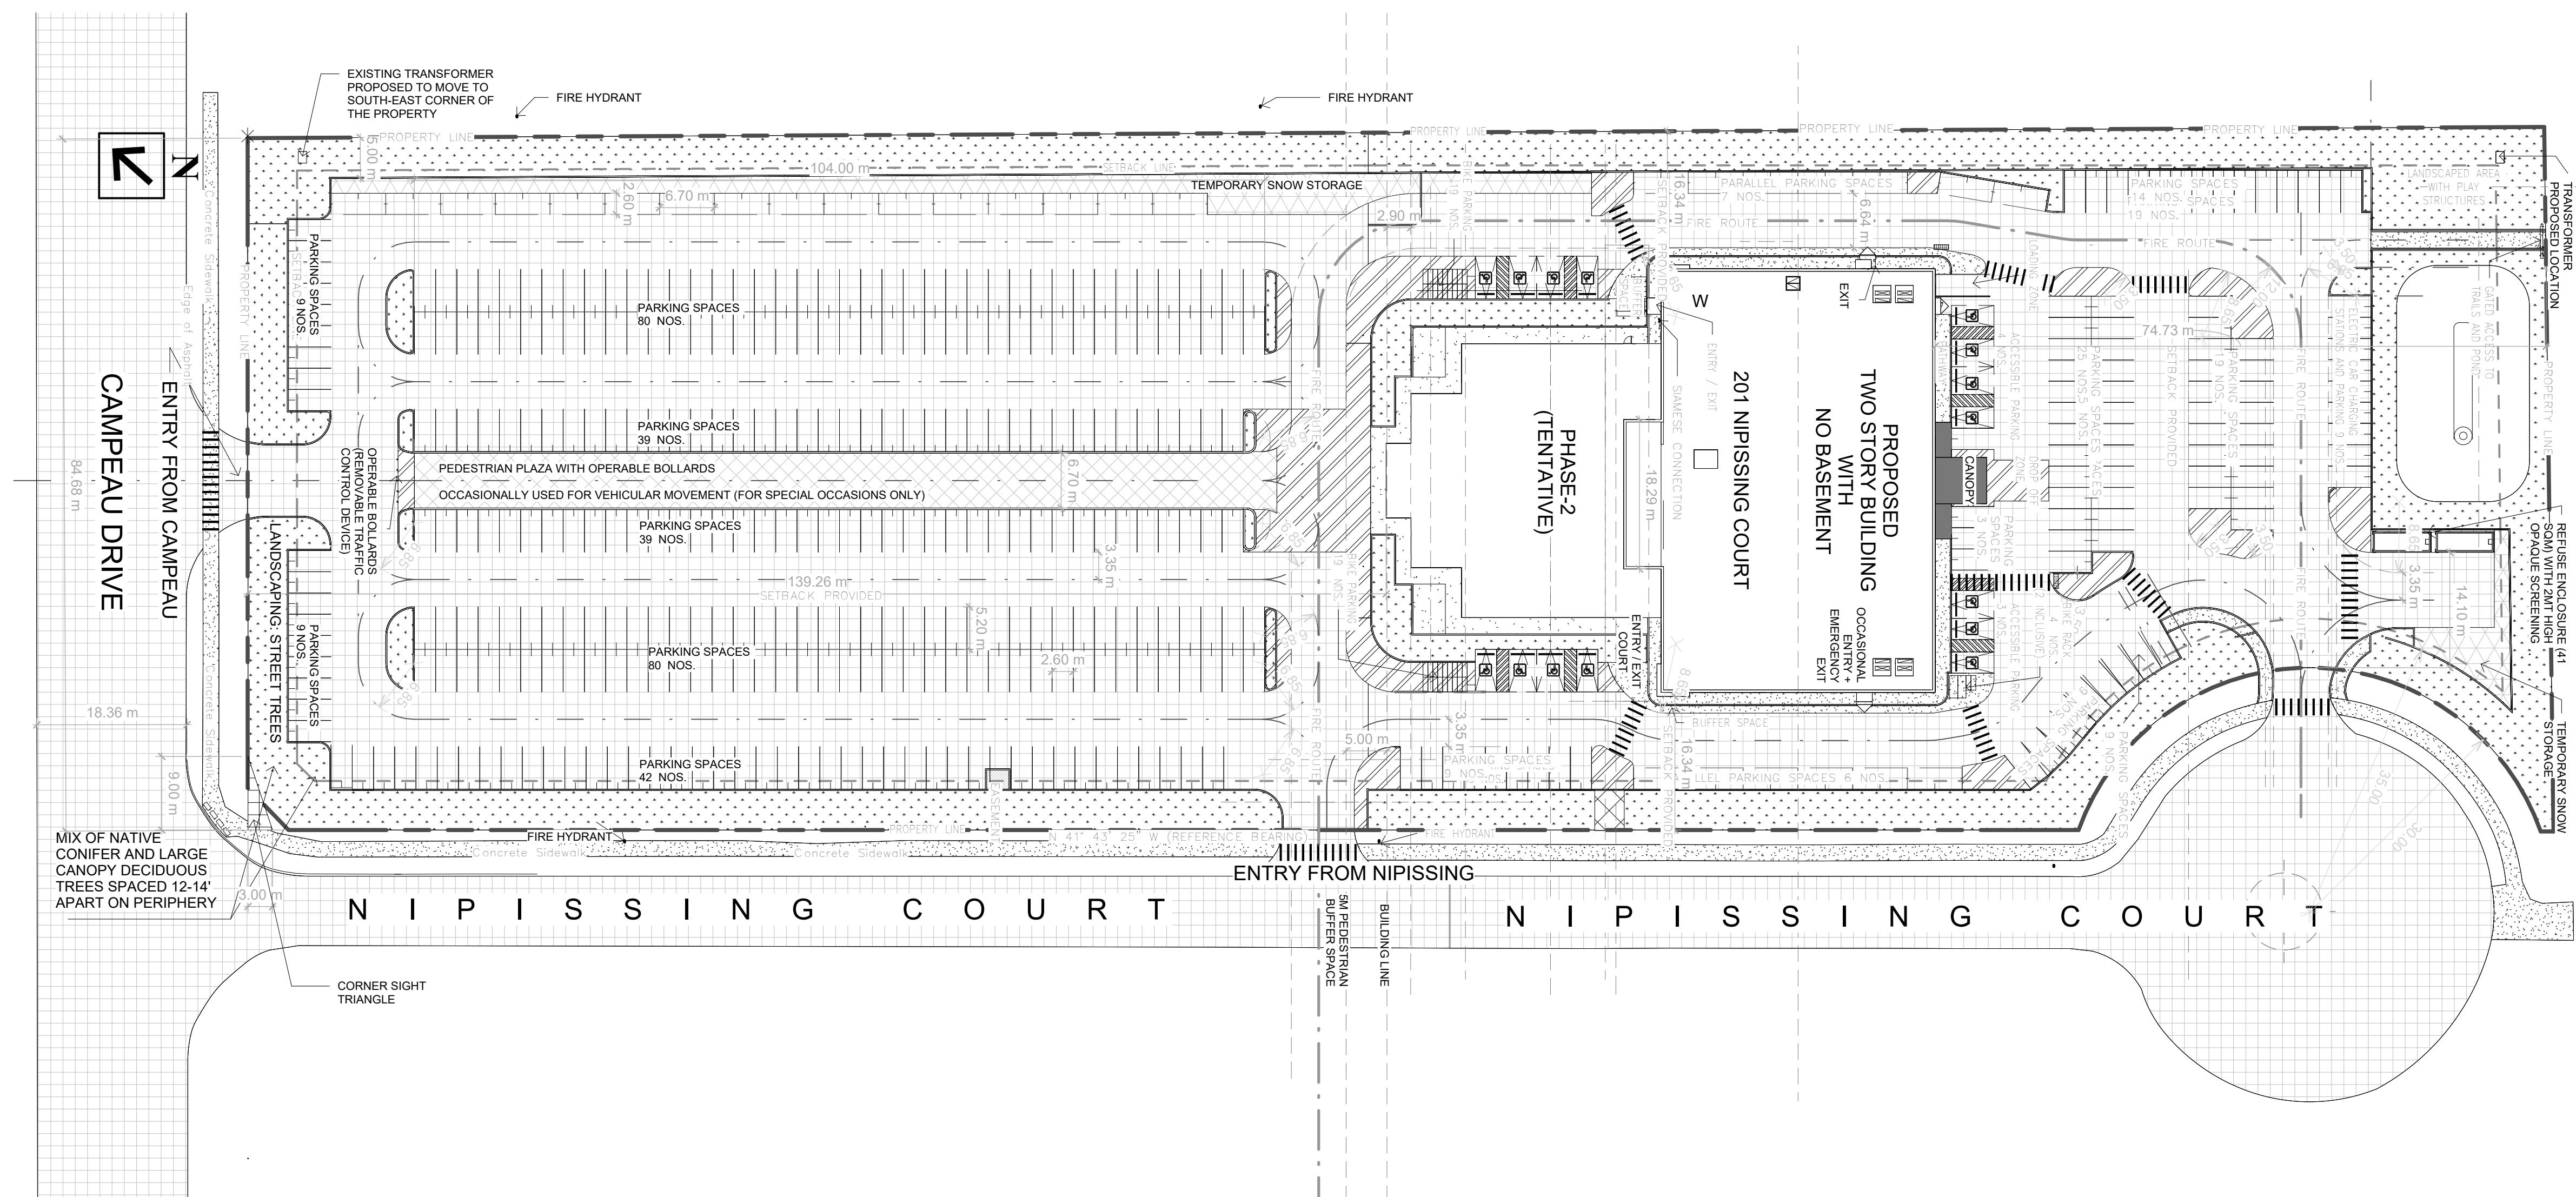

MUNICIPAL ADDRESS:
201 NIPISSING CT.
OTTAWA

Site Area:
11560.0 SQM

BLOCK 4
REGISTERED PLAN:
4M-1642
CITY OF OTTAWA
P.I.N. 04508-0179

PHASE 2 - SETBACKS

SETBACKS REQUIRED

- CAMPEAU DRIVE 6m
- NIPISSING COURT 6m
- PARALLEL TO CAMPEAU 6m
- PARALLEL TO NIPISSING 4m





SETBACKS PROVIDED

- CAMPEAU DRIVE SIDE 139.26m
- NIPISSING COURT 16.34m
- PARALLEL TO CAMPEAU 74.73m
- PARALLEL TO NIPISSING 16.34m

LANDSCAPE BUFFER PROVIDED

- CAMPEAU DRIVE 5m
- NIPISSING COURT 5m
- PARALLEL TO CAMPEAU 5m
- PARALLEL TO NIPISSING 5m

PHASE 2 - PARKING SCHEDULE	
PARKING TYPE	COUNT
ACCESSIBLE PARKING TYPE A	7
ACCESSIBLE PARKING TYPE B	8
GENERAL PARKING	387
LOADING ZONE	1
PARALLEL PARKING	29
    
#	SYMBOL	DESCRIPTION
1		REGULAR PARKING SPOTS 2600MM X 5200MM
2		PARALLEL PARKING SPOTS 2600MM X 6700MM
3		ACCESSIBLE PARKING TYPE A 3400MM X 5200MM EQUIPPED WITH PAVEMENT MARKING FOR ACCESSIBLE PARKING
4		ACCESSIBLE PARKING TYPE B 2600MM X 5200MM EQUIPPED WITH PAVEMENT MARKING FOR ACCESSIBLE PARKING

PHASE 2 - SITE AREA SCHEDULE	
	367 m ²
LANDSCAPING	4277 m ²
PARKING	16012 m ²
REFUSE ENCLOSURE	42 m ²
SNOW STORAGE	475 m ²

PHASE 1

BUILDING AREA : 1807 SQ.M.
GROSS FLOOR AREA : 1807 + 590 SQ.M. = 2397 SQ.M.
REQUIRED PARKING : 96
(SEE PARKING SCHEDULE FOR NO OF PARKING PROVIDED)
BICYCLE PARKING REQUIRED: 29
BICYCLE PARKING PROVIDED: 34 (WITH 2 INCLUSIVE SPOTS)


REFUSE ENCLOSURE PROVIDED : 41 SQM

PHASE 2

(TOTAL UPON COMPLETION OF PHASE 2, INCLUDING PHASE 1 & 2)
BUILDING AREA : 2652 SQ.M.
GROSS FLOOR AREA : 2652 + 867 SQ.M. = 3519 SQ.M.
REQUIRED PARKING : 141
(SEE PARKING SCHEDULE FOR NO OF PARKING PROVIDED)
BICYCLE PARKING REQUIRED: 41
BICYCLE PARKING PROVIDED: 42 (WITH 4 INCLUSIVE SPOTS)


REFUSE ENCLOSURE PROVIDED : 41 SQM
(REQUIRED: 32 SQM)

SITE PLAN LEGEND

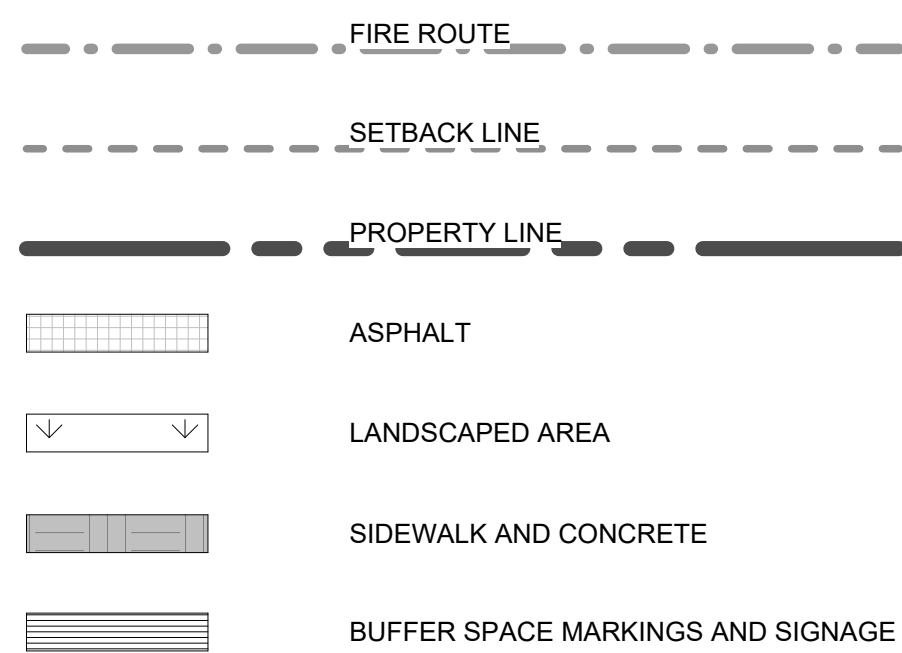

GENERAL NOTES:

1. REFER TO CIVIL ENGINEERS SITE SERVING PLAN, SITE GRADING PLAN AND SITE SURVEY PLAN FOR EXISTING SITE CONDITIONS.
2. FOR SITE CONCRETE AND ASPHALT WORK, SEE ARCHITECTURAL AND CIVIL FOR EXISTING FOR ALL EXISTING ELEMENTS (LIGHT POLE, FIRE HYDRANT, UTILITY LINE, FENCE LINE, GRADES, MANHOLES) REFER TO - SITE SURVEY PLAN.
3. SEE SITE SURVEY FOR PROPERTY LINE DIMENSIONS.
4. FOR SITE GRADING, CATCH BASIN, MANHOLE, SEE CIVIL.
5. SIDEWALKS AND DRIVEWAY AT CITY PROPERTY TO FOLLOW CITY STANDARDS. CONFORM WITH AHJ PRIOR TO CONSTRUCTION.

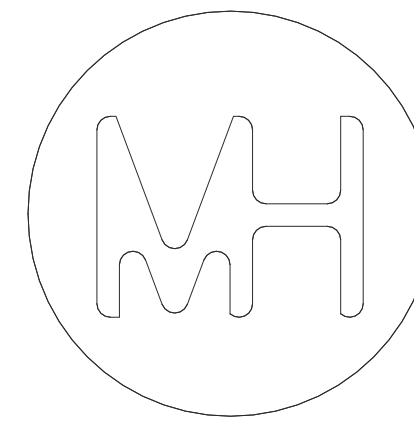

MINDFUL HABITATS INC.

Copyright Notice
Copyright in this electronic document belongs to Mindful Habitats Inc. This electronic document may not be forwarded to others, transmitted, downloaded or reproduced in any format, whether print or electronic, without the express, written permission of the copyright owner.

Disclaimer

Use of this electronic document is at the User's own risk. The User shall indemnify and save harmless the Architect, his/her employees, agents, and consultants from and against all claims, losses, demands, costs and expenses (including legal fees), damages or recoveries (including any amounts paid in settlement) arising by reason of, caused, or alleged to be caused, by the User's reliance on this electronic document. All work must meet or exceed the Ontario Building Code's latest edition and all other applicable codes and standards.

Where conflict occurs, the higher standard governs. The Architect is not responsible for construction means, methods, techniques, sequences, procedures, site safety, or the work of the Contractor or subcontractors.

[illegible]

PROJECT

BAPS SWAMINARAYAN TEMPLE

201 NIPISSING CT. OTTAWA K2T 0N7

TITLE

PHASE 2-SITE PLAN

CLIENT

BAPS INC.

ARCHITECT
Pallavi Swaranjali

SCALE (@ A1)
As indicated

PROJECT NUMBER
2025-05-001

DRAWING NUMBER
A201

