




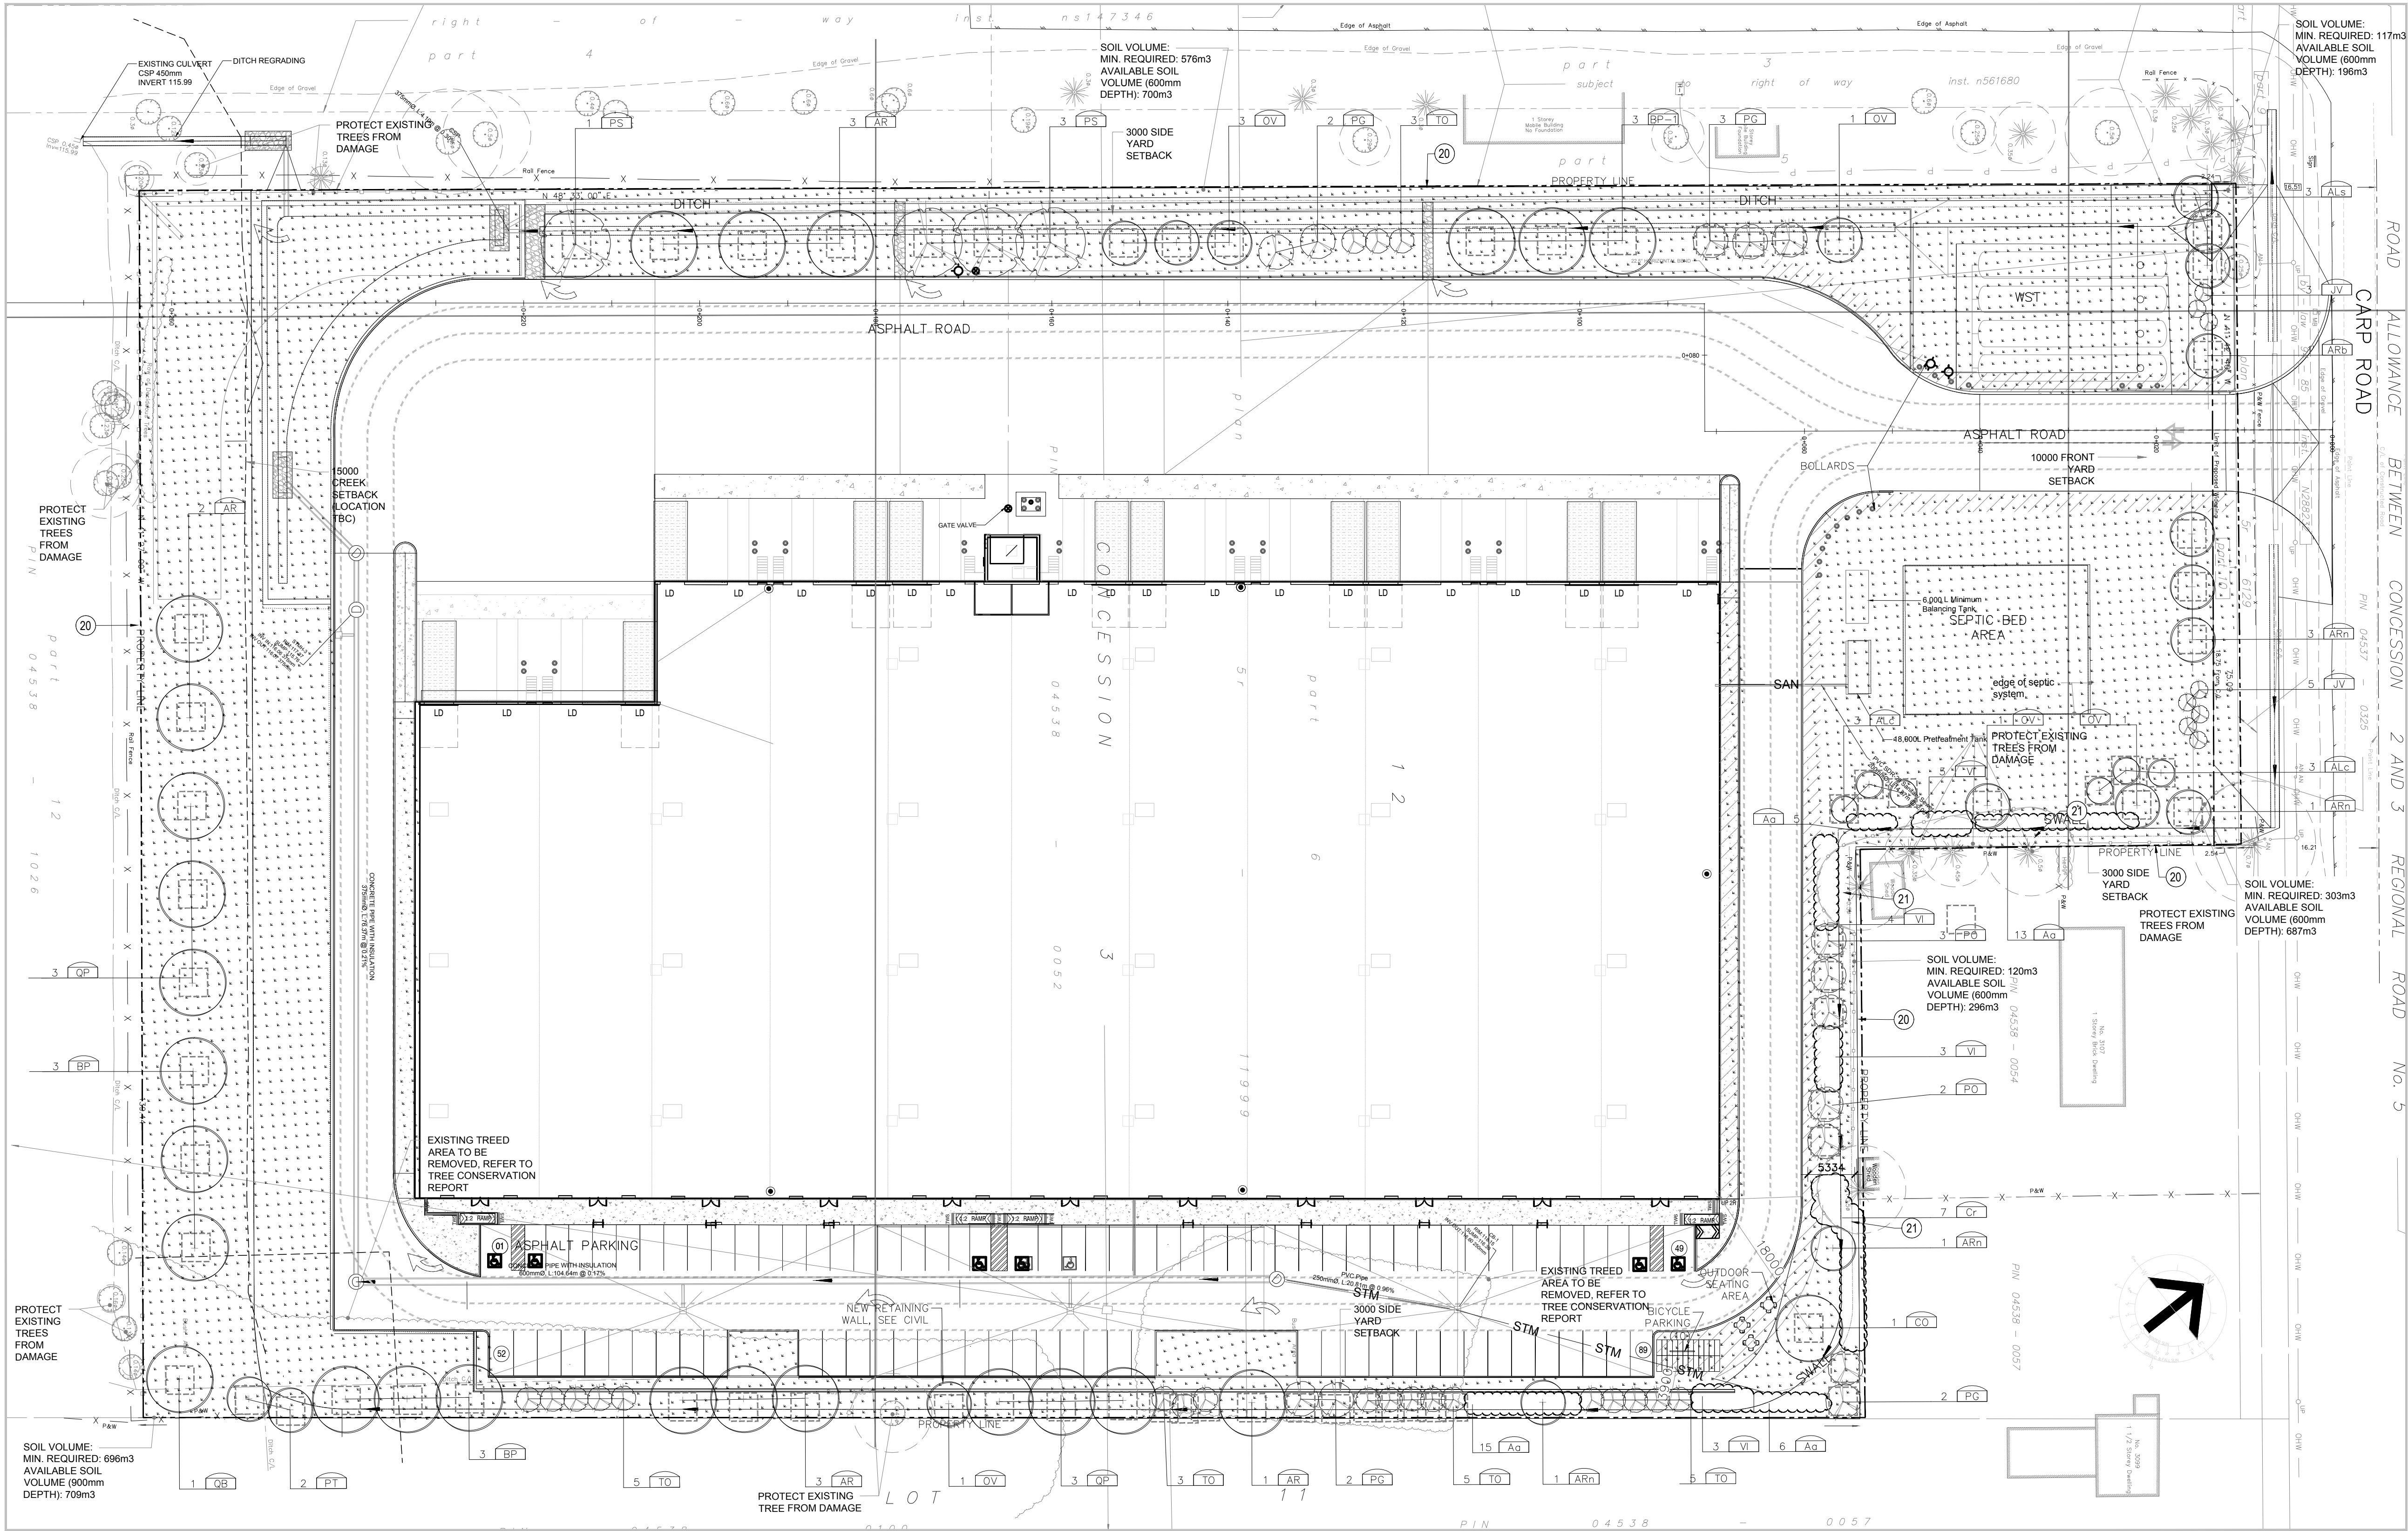


1 LANDSCAPE PLAN
L100/1:400

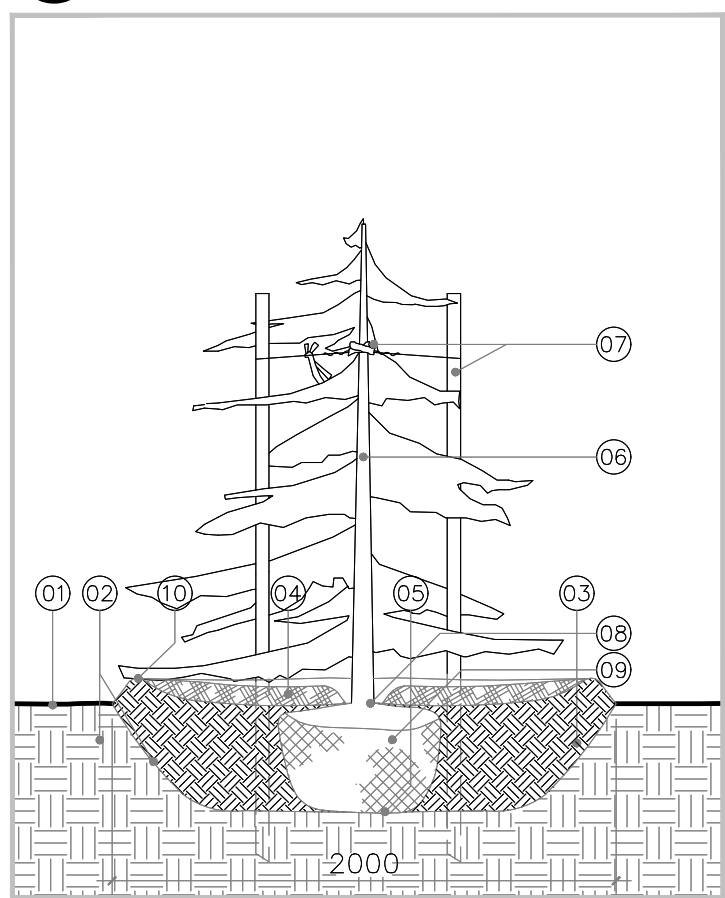


2 CONIFEROUS TREE PLANTING
L100/1:30

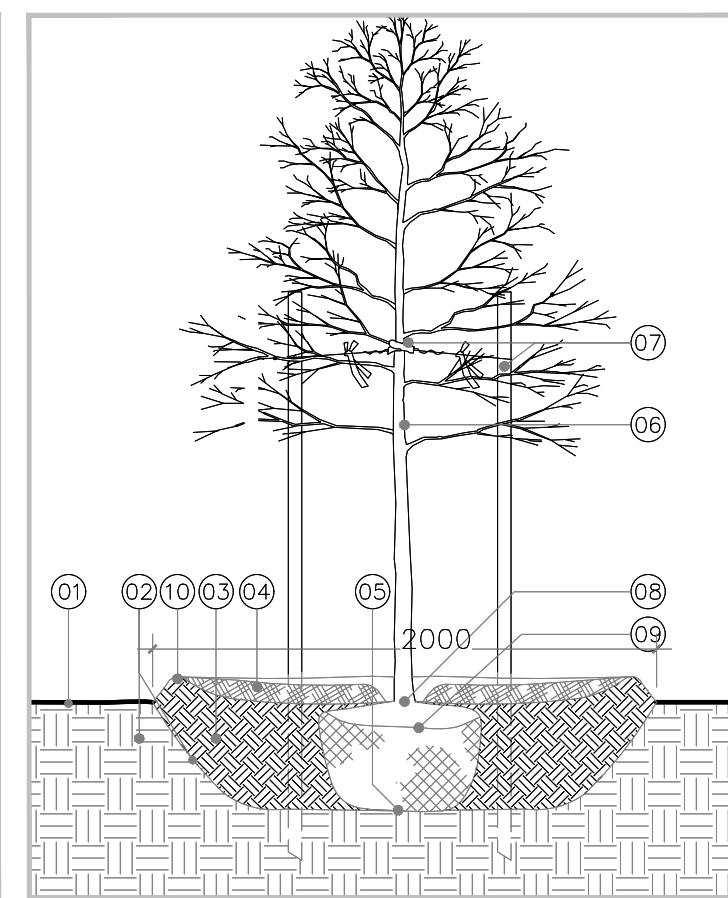

3 DECIDUOUS TREE PLANTING
L100/1:30

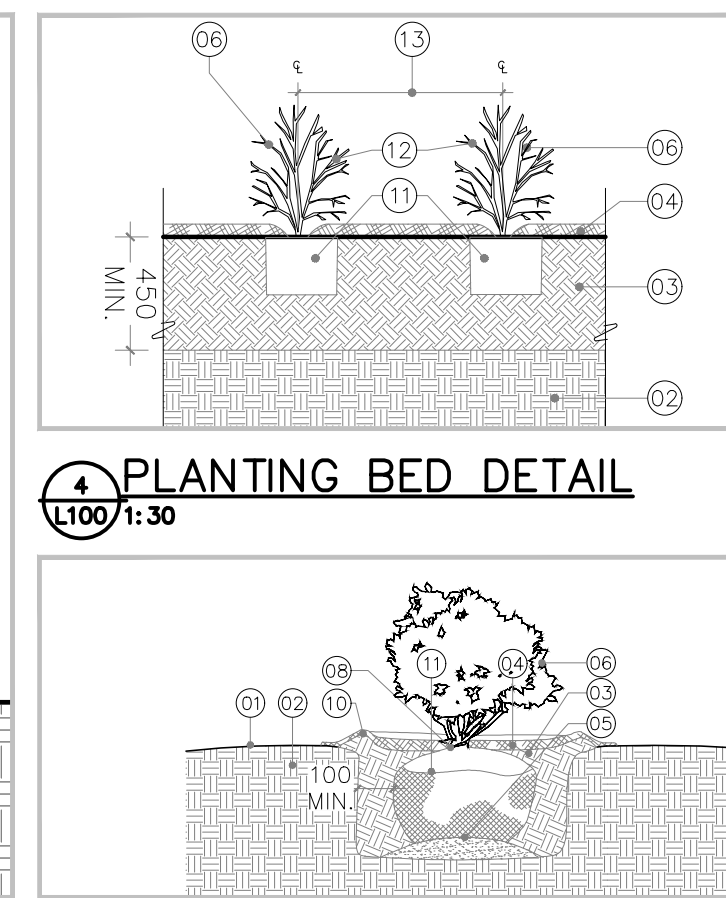

6 SHRUB PLANTING DETAIL
L100/1:25

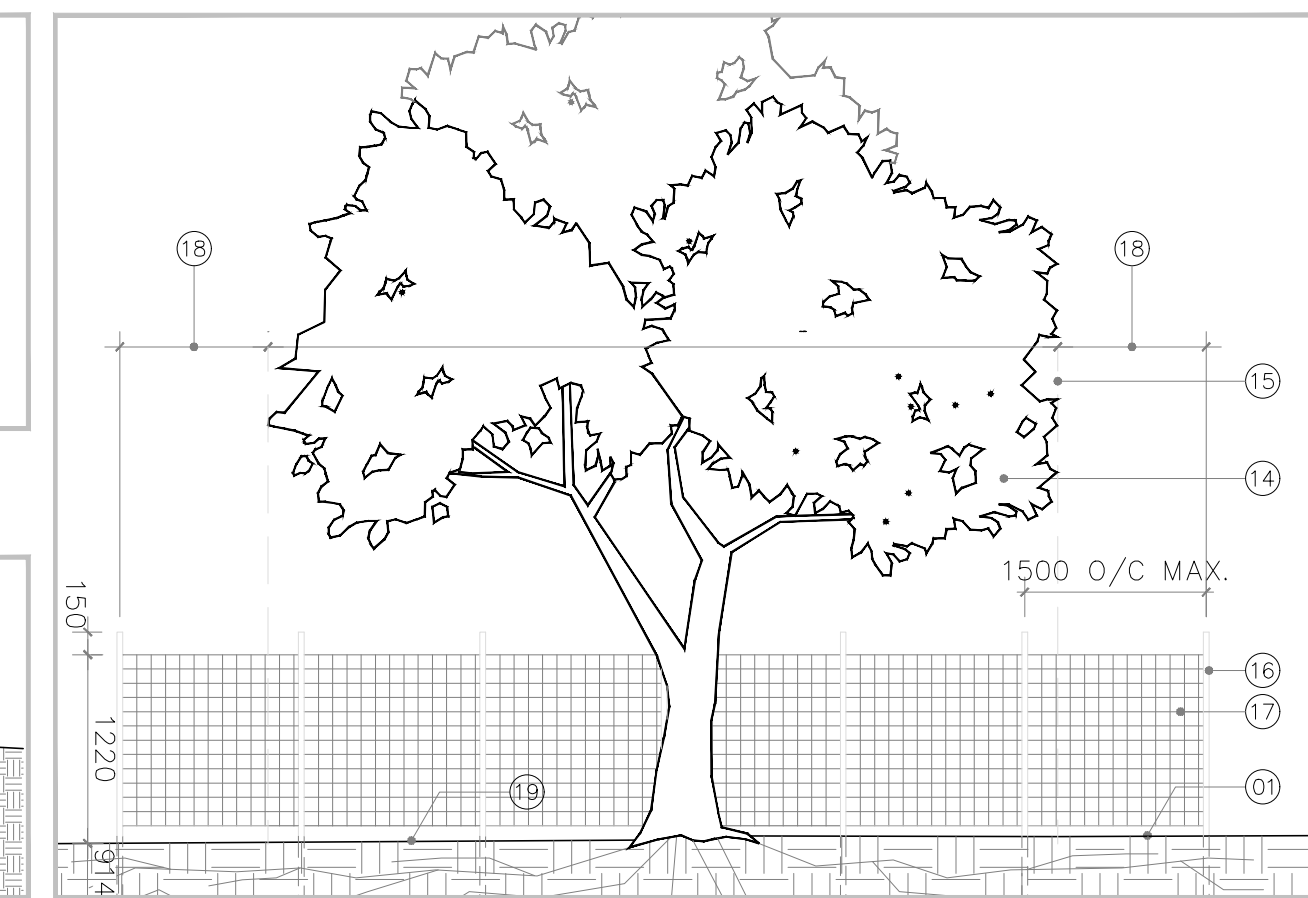


5 TREE PROTECTION FENCING DETAIL
L100/1:50

SEED MIXTURE SM-01

SEED: CERTIFIED CANADA NO.1 GRADE, IN ACCORDANCE WITH GOVERNMENT OF CANADA "SEEDS ACT" AND "SEED REGULATIONS".

MIXTURE COMPOSITION:
10% Red Clover (Medium Type).
15% Quebec Perennial Ryegrass.
25% Tall Fescue.
25% Creeping Red Fescue.
15% Richmond Timothy.
10% Kentucky Bluegrass.

SEEDING RATES FOR MECHANICAL SEEDING:
2 kg / 100 m².

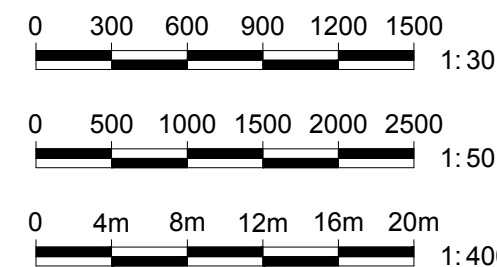

PLANTING SCHEDULE

DECIDUOUS TREES					
SYMBOL	QUANTITY	BOTANICAL NAME	COMMON NAME	SPACING SIZE	CONDITION
Alc	6	AMELANCHIER LAEVIS 'CUMULUS'	CUMULUS SERVICEBERRY	50mm	CALWB.
Als	3	AMELANCHIER LAEVIS 'JFS-ARB'	SPRING FLURRY SERVICEBERRY	50mm	CALWB.
AR	7	ACER RUBRUM	RED MAPLE	50mm	CALWB.
Arb	1	ACER RUBRUM 'BRANDYWINE'	BRANDYWINE RED MAPLE	50mm	CALWB.
Arn	6	ACER RUBRUM 'NORTHWOOD'	NORTHWOOD RED MAPLE	50mm	CALWB.
BP	3	BETULA PAPIRIFERA	PAPER BIRCH	50mm	CALWB.
BP-1	3	BETULA PAPIRIFERA	PAPER BIRCH	50mm	CALWB. CLUMP
CO	1	CELTIS OCCIDENTALIS	COMMON HACKBERRY	50mm	CALWB.
OV	7	OSTRYA VIRGINIANA	IRONWOOD	50mm	CALWB.
PT	2	POPULUS TREMULOIDES	TREMBLING ASPEN	50mm	CALWB.
QB	1	QUERCUS BICOLOR	WHITE SWAMP OAK	50mm	CALWB.
QP	3	QUERCUS PALUSTRIS	PIN OAK	50mm	CALWB.
CONIFEROUS TREES					
SYMBOL	QUANTITY	BOTANICAL NAME	COMMON NAME	SPACING SIZE	CONDITION
JV	8	JUNIPERUS VIRGINIANA	RED CEDAR	250cm	HT.WB.
PG	9	PICEA GLAUCA	WHITE SPRUCE	250cm	HT.WB.
PO	5	PICEA OMORICA 'SILVER BLUE'	SILVER BLUE SERBIAN SPRUCE	175cm	HT.BBC
PS	4	PINUS STROBUS	WHITE PINE	250cm	HT.WB.
TO	21	THUJA OCCIDENTALIS	EASTERN WHITE CEDAR	150cm	HT.WB.
DECIDUOUS SHRUBS					
SYMBOL	QUANTITY	BOTANICAL NAME	COMMON NAME	SPACING SIZE	CONDITION
Aa	39	AMELANCHIER ALNIFOLIA	SASKATOON BERRY	100cm	60cm
Cr	7	CORNUS RACEMOSA	GRAY DOGWOOD	250cm	60cm
VI	13	VIBURNUM LENTAGO	NANNYBERRY	250cm	60cm

*INDICATES CULTIVAR OF NATIVE SPECIES

DRAWING LEGEND, L100

---	PROPERTY LINE
---	EASEMENT LINE
-x-x-x-	EXISTING FENCE
-o-o-o-	NEW CHAIN LINK FENCE
-o-o-o-	TREE PROTECTION FENCING, SEE DETAIL 5/L100
---	CONCRETE PAVING
---	KENTUCKY BLUEGRASS - FESCUE SOD, PROVIDE 150mm TOPSOIL
---	ON SITE SNOW STORAGE
---	SEED WITH SEED MIX SM-01, PROVIDE 150mm TOPSOIL
---	BARRIER FREE ACCESSIBLE PARKING MARKING
---	BUILDING ENTRANCES & EXITS
---	FIRE HYDRANT, REFER TO CIVIL
---	PROPOSED MANHOLE, REFER TO CIVIL
---	PROPOSED CATCH BASIN MANHOLE, REFER TO CIVIL
---	TYPE OF TREE; REFER TO PLANTING SCHEDULE
---	QUANTITY; REFER TO PLANTING SCHEDULE
---	NEW CONIFEROUS TREE c/w 30m ³ SOIL VOLUME SEE PLANTING DETAIL 2/L100
---	NEW DECIDUOUS TREE c/w 30m ³ SOIL VOLUME, SEE PLANTING DETAIL 3/L100
---	EXISTING DECIDUOUS TREE TO REMAIN PROTECT FROM DAMAGE
---	EXISTING CONIFEROUS TREE TO REMAIN PROTECT FROM DAMAGE
---	EXISTING WOODED AREA
---	NEW SHRUB BED AREA, SEE PLANTING DETAIL 4/L100
---	EXISTING OVERHEAD LINE
---	PROPOSED SANITARY, REFER TO CIVIL
---	PROPOSED STORM, REFER TO CIVIL
---	PROPOSED WATERMAIN, REFER TO CIVIL
---	PROPOSED HI-VOLTAGE LINE, SEE ELECTRICAL
---	EXISTING GAS LINE, REFER TO CIVIL

LEGEND SYMBOLS ARE TYPICAL AND MAY NOT ALL APPLY TO THIS SPECIFIC PROJECT.



DRAWING NOTES, L100

- FINISHED GRADE.
- EXISTING SUBGRADE, SCARIFY SUBGRADE OF PLANTING BED.
- TOPSOIL, COMPACT TO ELIMINATE AIR POCKETS AND PREVENT SETTLEMENT.
- 75mm DEPTH MULCH. PULL BACK MULCH FROM BASE OF TRUNK OR STEMS. ENSURE THAT MULCH COVERS ALL EXPOSED SOIL.
- ROOTBALL SET ON WELL COMPACTED TOPSOIL, RAISED AT CENTRE.
- PERFORM REQUIRED PRUNING TO APPROVAL OF CONSULTANT, AND REMOVE ALL NURSERY TAGS ONCE APPROVED.
- MIN. 2400mm LONG STAKE SECURE WITH TIE, ALLOWING SLACK, STAKE BEYOND EDGE OF ROOT BALL. REMOVE AT END OF WARRANTY PERIOD.
- ROOTBALL SET WITH TOP OF ROOT FLARE AT 50mm ABOVE SURROUNDING FINISHED GRADE TO ALLOW FOR SETTLEMENT.
- WIRES, BINDING AND BURLAP REMOVED FROM TOP 2/3 OF ROOTBALL.
- BUILT UP AREA TO PROVIDE 100mm HIGH SAUCER (25mm SOIL MIX AND 75mm MULCH).
- REMOVE POTS COMPLETELY FROM POTTED STOCK.
- FOR PLANT SPECIES, REFER TO PLANT SCHEDULE.
- FOR PLANT SPACING, REFER TO PLANT SCHEDULE.
- THIN AND CLEAN CROWN TO APPROVAL BY CONSULTANT.
- DRIP LINE OF EXISTING TREE.
- 35x35mm T-BAR STAKES AT 1500mm O/C MAX.
- 1200mm HIGH HEAVY DUTY ORANGE PLASTIC MESH FENCE SECURED WITH TWIST TIES. FENCED AREA TO BE CLEAR OF BUILDING MATERIALS, WASTE AND EXCESS SOIL. NO DIGGING, TRENCHING OR OTHER SOIL DISTURBANCE ALLOWED WITHIN THE FENCED AREA.
- ERECT TREE PROTECTION FENCE AWAY FROM TREE TRUNK AT A DISTANCE OF 10cm PER EVERY cm OF DIAMETER OF TREE TRUNK AT BREAST HEIGHT. MIN. 1000mm FROM DRIPLINE OF TREE. ACCEPTABLE TO REDUCE EXTENT OF TREE PROTECTION FENCE WHEN TREE IS IN CLOSE PROXIMITY TO PROPOSED STRUCTURES. OBTAIN APPROVAL FROM CONSULTANT.
- PROTECT ROOT SYSTEMS UNDER THE TREE DRIPLINE FROM DAMAGE, COMPACTION AND CONTAMINATION RESULTING FROM CONSTRUCTION.
- NEW CHAIN LINK FENCE PER STANDARD CITY OF OTTAWA DETAIL F9.
- PLANTING IN CRITICAL ROOT ZONE OF EXISTING TREES: LIMIT SOIL DISTURBANCE TO MINIMUM REQUIRED TO PLANT NEW SHRUBS. SEE DETAIL 6/L100.

CLIENT LOGO

MEGHA HOLDINGS INC.

401 COVENTRY ROAD,
OTTAWA ON K1K 2C5
(613) 244-4848

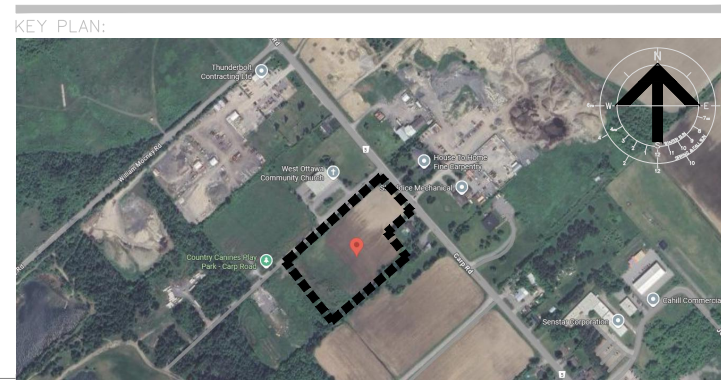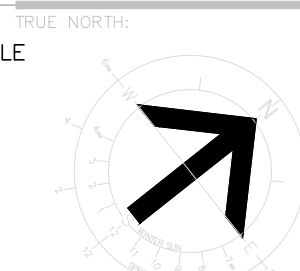

RECORD OF REVISIONS

REVISION	REVISION	DATE
6	REVISED PER NEW CIVIL DWG	2026-08-19
5	ISSUED FOR FUTURE CLIENT USE	2026-02-19
4	ISSUED FOR COORDINATION	2026-02-13
3	ISSUED FOR COORDINATION	2026-02-02
2	ISSUED FOR SITE PLAN CONTROL	2025-12-12
1	ISSUED FOR COORDINATION	2025-07-25

BASE PLAN:

TOPOGRAPHICAL PLAN, PREPARED BY ANNIS, O'SULLIVAN, VOLLEBEKK LTD. JUNE 22, 2022.
COORDINATE SPACE: MTM ZONE 9 NAD-83
(ORIGINAL)
ADDITIONAL TREE LOCATES BY GEMTEC, JULY 22, 2025.

TREE PLANTING IN SENSITIVE CLAY SOILS:

- SMALL TREE (MATURE HEIGHT UP TO 7.5m) - MINIMUM SOIL VOLUME PROVIDED: 25m³/TREE OR 15m³/TREE WHERE TREES SHARE A CONTINUOUS SOIL VOLUME SPACE.
- MEDIUM TREE (MATURE HEIGHT 7.5-14m) - MINIMUM SOIL VOLUME PROVIDED: 30m³/TREE OR 18m³/TREE WHERE TREES SHARE A CONTINUOUS SOIL VOLUME SPACE.
- LARGE TREE (MATURE HEIGHT OVER 14m) - MINIMUM SOIL VOLUME PROVIDED: 30m³/TREE

CONSULTANT STAMP



CONSULTANT LOGO

JAMES B. LENNOX & ASSOCIATES INC.
LANDSCAPE ARCHITECTS
3333 CARLING AVE. OTTAWA, ONTARIO K2H 3M8
Tel: (613) 722-5168 Fax: (866) 343-3942

PROJECT TITLE:

PROPOSED 1-STOREY
WAREHOUSE

3113 CARP ROAD
OTTAWA, ONTARIO

DRAWING TITLE:

LANDSCAPE PLAN

DRAWN BY:

DATE: 8/20/2026 12:20 PM

REVIEWED BY: APPROVED BY: ISSUED DATE:

CLIENT PROJECT #:

PROJECT #:

2409
DO NOT SCALE THIS DRAWING. USE FIGURE DIMENSIONS ONLY. THE CONTRACTOR IS RESPONSIBLE FOR VERIFYING ALL DIMENSIONS AND NOTIFYING THE ARCHITECT OF ANY DISCREPANCIES BEFORE CONSTRUCTION COMMENCES. THIS DRAWING IS TO BE READ IN CONJUNCTION WITH ALL STRUCTURAL, MECHANICAL, ELECTRICAL, CIVIL, AND OTHER CONSULTANT DRAWINGS. THIS DRAWING SHALL NOT BE USED FOR CONSTRUCTION PURPOSES UNLESS SIGNED BY THE ARCHITECT. COPYRIGHT RESERVED. ALL PARTS OF THIS DRAWING ARE THE EXCLUSIVE PROPERTY OF THE ARCHITECT AND SHALL NOT BE USED WITHOUT THE EXPRESSED PERMISSION FROM THE ARCHITECT.