


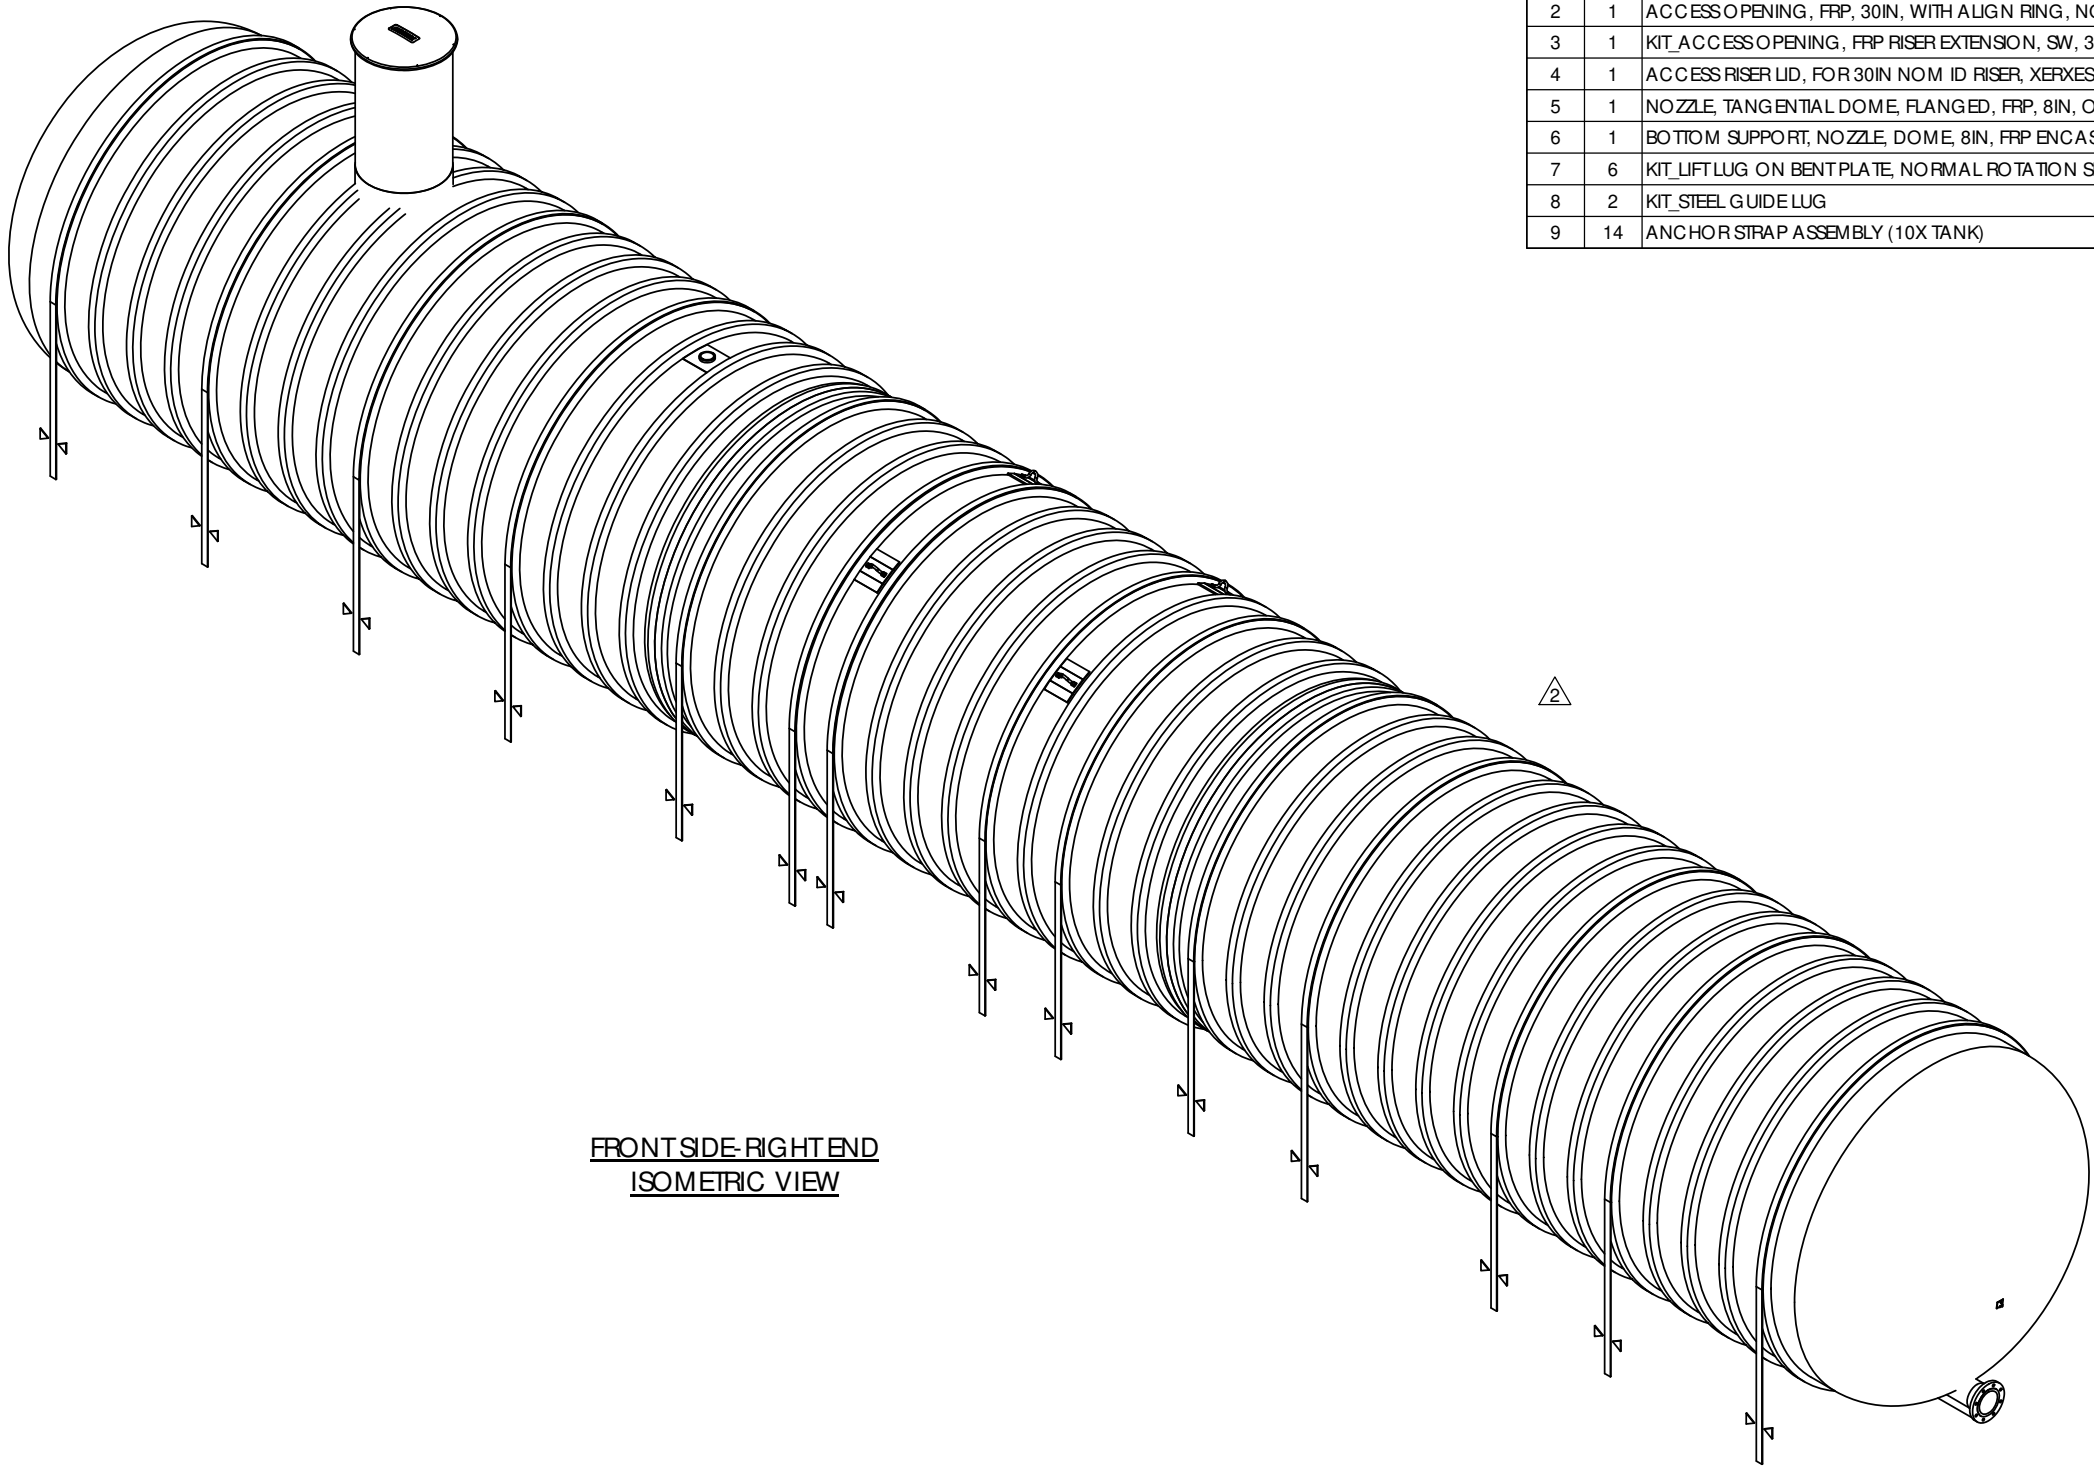

FRONT SIDE-RIGHT END  
ISOMETRIC VIEW


| ITEM NO | QTY | DESCRIPTION                                                               | PART NO |
|---------|-----|---------------------------------------------------------------------------|---------|
| 1       | 1   | KIT_FITTING, SINGLE, CS, 4IN H, LAYUP, ON 10FT TANK                       | C310102 |
| 2       | 1   | ACCESSOPENING, FRP, 30IN, WITH ALIGN RING, NO INTERNAL FLG                | -       |
| 3       | 1   | KIT_ACCESSOPENING, FRP RISER EXTENSION, SW, 30IN, 48IN HT, WITH LID CLIPS | -       |
| 4       | 1   | ACCESS RISER LID, FOR 30IN NOM ID RISER, XERXES BY BRENLIN, GREEN         | C520419 |
| 5       | 1   | NOZZLE, TANGENTIAL DOME, FLANGED, FRP, 8IN, ON 10FT SWX TANK              | C600049 |
| 6       | 1   | BOTTOM SUPPORT, NOZZLE, DOME, 8IN, FRP ENCASED 2X4, ON 10FT SWX TANK      | C600055 |
| 7       | 6   | KIT_LIFT LUG ON BENT PLATE, NORMAL ROTATION SPACING, ADHESIVE             | C340010 |
| 8       | 2   | KIT_STEEL GUIDE LUG                                                       | C340014 |
| 9       | 14  | ANCHOR STRAP ASSEMBLY (10X TANK)                                          | -       |

- NOTES:
- ALL DIMENSIONS SHOWN ARE IN FEET/ INCHES [mm].
  - ONLY MATERIALS THAT HAVE BEEN TESTED AND APPROVED BY XERXES SHOULD BE USED FOR BONDING OF CONTAINMENT SUMP OR ACCESS RISER COMPONENTS.
  - DRAWING EXPIRATION: DRAWING VALID FOR SIX (6) MONTHS FROM DATE OF LAST REVISION. XERXES RESERVES THE RIGHT TO REVIEW AND UPDATE.
  - ROTATE SHIPMENT ON TRAILER TO AVOID COMPONENT DAMAGE.
  - TANK SPECIFIED FOR STANDARD BURIAL UP TO 7'-0".
  - NOMINAL TANK WEIGHT: 16100 LBS [7300 KG]

|     |                                      |        |          |        |          |
|-----|--------------------------------------|--------|----------|--------|----------|
| 2   | DEL ITEM 7 (8IN VERTICAL FLANGE)     | OJ     | 04/21/26 | LJB    | 04/21/26 |
| 1   | CHANGED USG TO L, DELETED TOP FLANGE | FTZ    | 04-15-26 | LJB    | 04-15-26 |
| REV | DESCRIPTION                          | REV BY | REV DATE | CHK BY | CHK DATE |

|   |  |   |                                                                                       |                      |           |  |
|---|--|---|---------------------------------------------------------------------------------------|----------------------|-----------|--|
| INDUSTRY<br>M204-WATER COLLECTION AND CONSERVATION   |  | <br>THIRD ANGLE<br>PROJECTION<br><br>UNITS: INCH (mm)<br>DATE: 04-10-26 |  |                      |           |  |
| SALES<br>MANAGER<br>DENNIS PARDY   |  |   |                                                                                       |                      |           |  |
| PROPRIETARY AND CONFIDENTIAL<br>THIS DRAWING IS THE PROPERTY OF MATR CORP. THE COPYRIGHT/ OWNERSHIP OF THIS DRAWING IS AND WILL REMAIN WITH MATR CORP. THE PHYSICAL POSSESSION OF THIS DRAWING DOES NOT CONVEY THE RIGHT TO USE ITS DESIGN CONCEPT, OR TO REPRODUCE IT, OR TO MANUFACTURE IN WHOLE OR IN PART THE ITEM(S) DEPICTED HEREIN WITHOUT WRITTEN PERMISSION AND AUTHORIZATION OF MATR CORP. |  | DRAWN BY:<br>FTZ   | DESCR: 10FT SWX NUL<br>CAP. 150,000 L<br>OTTAWA                                       |                      |           |  |
|   |  | APPR. BY:<br>LJB   |                                                                                       |                      |           |  |
|   |  | APPR DATE:<br>04-10-26   | SIZE<br>B                                                                             | DWG NO.<br>XS-011561 | REV.<br>2 |  |
|   |  | SHEET: 1 of 3 - ISOMETRIC-BOM   |                                                                                       |                      |           |  |

| ITEM NO. | QTY. | DESCRIPTION                                                                | PART NO. |
|----------|------|----------------------------------------------------------------------------|----------|
| 1        | 1    | KIT_FITTING, SINGLE, CS, 4IN H, LAYUP, ON 10FT TANK                        | C310102  |
| 2        | 1    | ACCESS OPENING, FRP, 30IN, WITH ALIGN RING, NO INTERNAL FLG                | -        |
| 3        | 1    | KIT_ACCESS OPENING, FRP RISER EXTENSION, SW, 30IN, 48IN HT, WITH LID CLIPS | -        |
| 4        | 1    | ACCESS RISER LID, FOR 30IN NOM ID RISER, XERXES BY BRENLIN, GREEN          | C520419  |
| 5        | 1    | NOZZLE, TANGENTIAL DOME, FLANGED, FRP, 8IN, ON 10FT SWX TANK               | C600049  |
| 6        | 1    | BOTTOM SUPPORT, NOZZLE, DOME, 8IN, FRP ENCASED 2X4, ON 10FT SWX TANK       | C600055  |
| 7        | 6    | KIT_LIFT LUG ON BENT PLATE, NORMAL ROTATION SPACING, ADHESIVE              | C340010  |
| 8        | 2    | KIT_STEEL GUIDE LUG                                                        | C340014  |
| 9        | 14   | ANCHOR STRAP ASSEMBLY (10X TANK)                                           | -        |

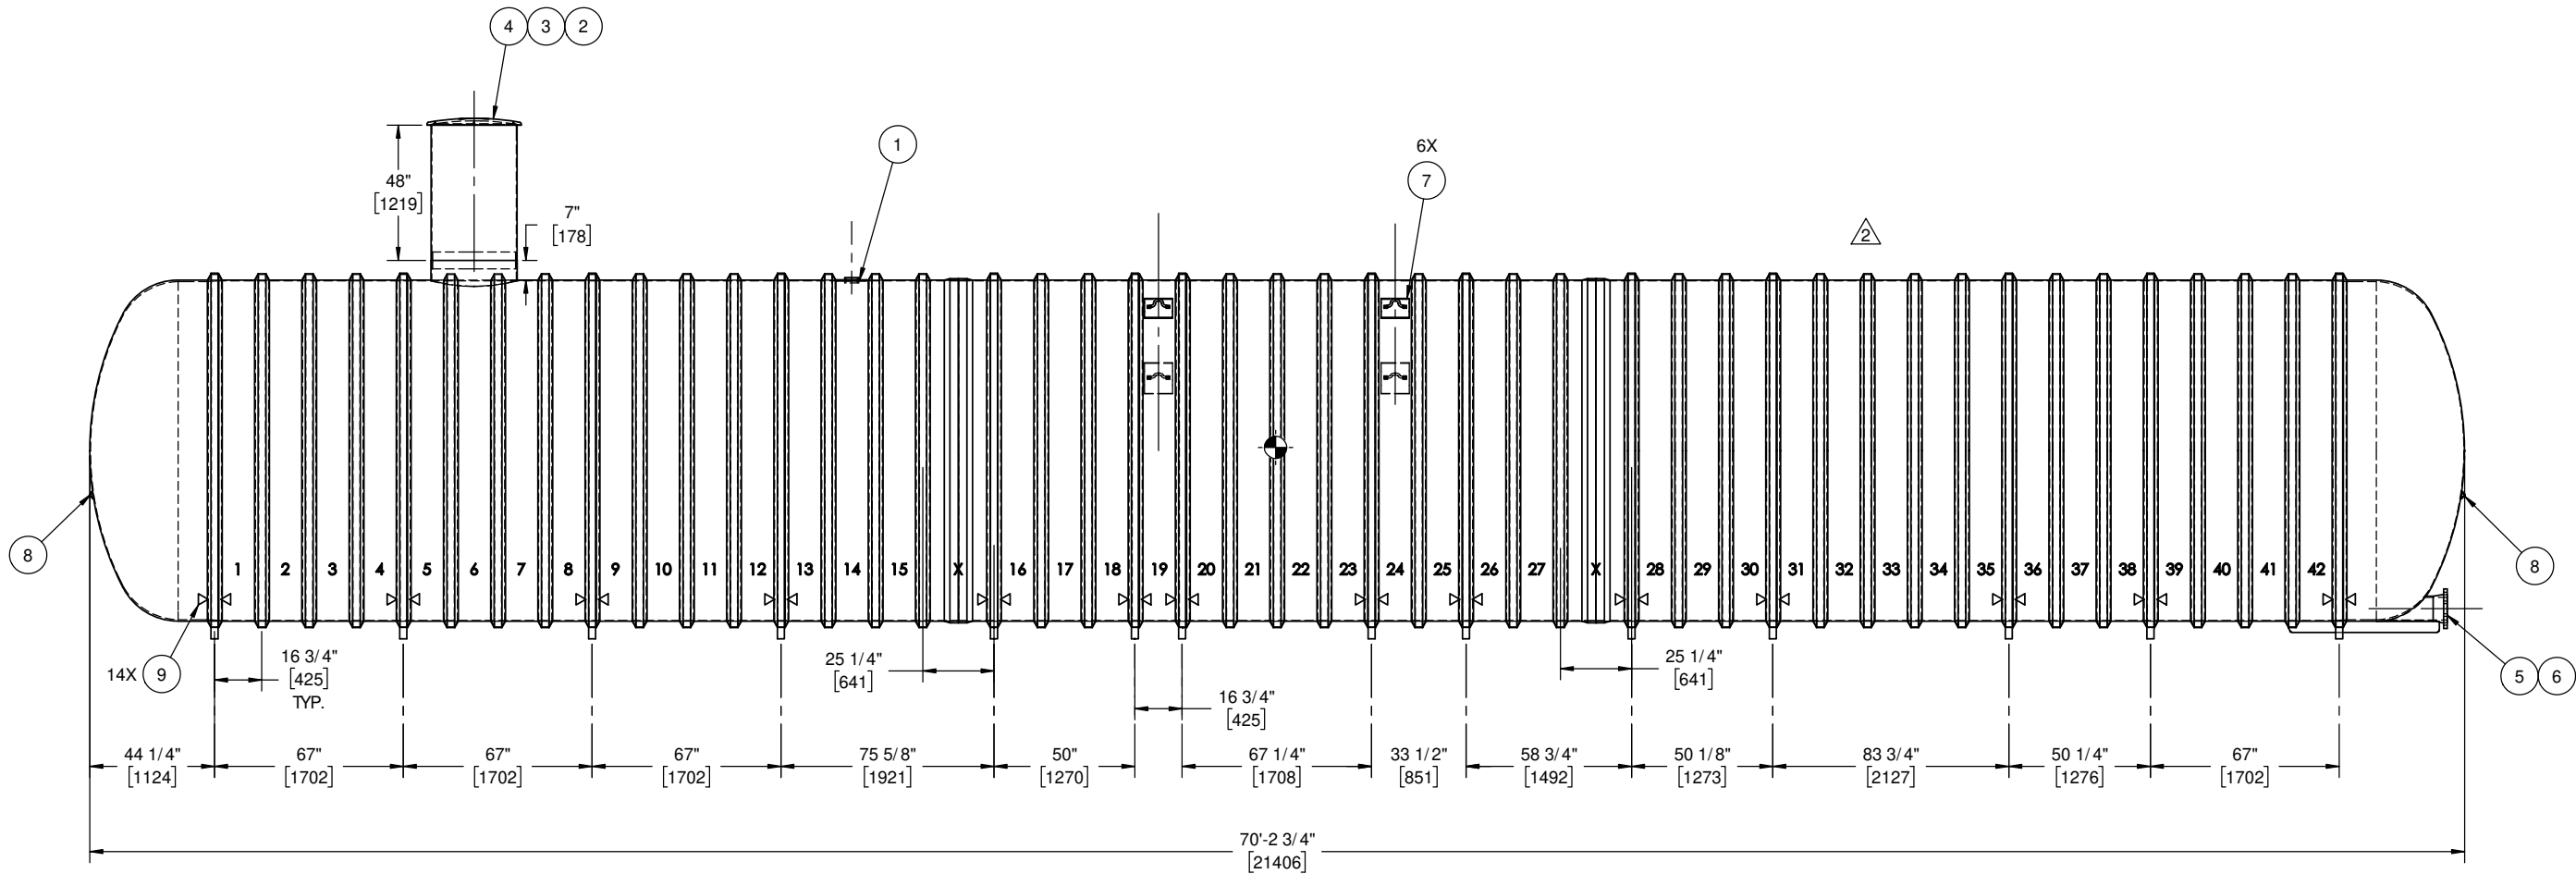

FRONT ELEVATION


Verified by pdfFiller  
04/22/2026  
Nikhil Sarna

|     |                                      |        |          |        |          |
|-----|--------------------------------------|--------|----------|--------|----------|
| 2   | DEL ITEM 7 (8IN VERTICAL RANGE)      | OJ     | 04/21/26 | LJB    | 04/21/26 |
| 1   | CHANGED USG TO L, DELETED TOP FLANGE | FTZ    | 04-15-26 | LJB    | 04-15-26 |
| REV | DESCRIPTION                          | REV BY | REV DATE | CHK BY | CHK DATE |


|   |  |   |   |           |
|---|--|---|---|-----------|
| INDUSTRY<br>M204-WATER COLLECTION AND CONSERVATION   |  | <br>THIRD ANGLE<br>PROJECTION<br><br>UNITS: INCH (mm)<br>DATE: 04-10-26 |  <b>XERXES</b> <sup>®</sup> |           |
| SALES<br>MANAGER<br>DENNIS PARDY   |  |   |   |           |
| PROPRIETARY AND CONFIDENTIAL<br>THIS DRAWING IS THE PROPERTY OF MATR CORP. THE COPYRIGHT/ OWNERSHIP OF THIS DRAWING IS AND WILL REMAIN WITH MATR CORP. THE PHYSICAL POSSESSION OF THIS DRAWING DOES NOT CONVEY THE RIGHT TO USE ITS DESIGN CONCEPT, OR TO REPRODUCE IT, OR TO MANUFACTURE IN WHOLE OR IN PART THE ITEM(S) DEPICTED HEREIN WITHOUT WRITTEN PERMISSION AND AUTHORIZATION OF MATR CORP. |  | DRAWN BY:<br>FTZ<br><br>APPR. BY:<br>LJB<br><br>APPR. DATE:<br>04-10-26                                                                                      | DESCR:<br>10FT SWX NUL<br>CAP. 150,000 L<br>OTTAWA                                                               |           |
|   |  | SIZE<br>B   | DWG.<br>NO.<br>XS-011561                                                                                         | REV.<br>2 |
| SHEET: 2 of 3 - FRONT ELEVATION   |  |   |   |           |

LAST SAVED DATE: APRIL 21, 2026 9:03:48 AM

FILE LOCATION: Z:\DRAFTING\TANKBUILDER\EXPORTED FILES

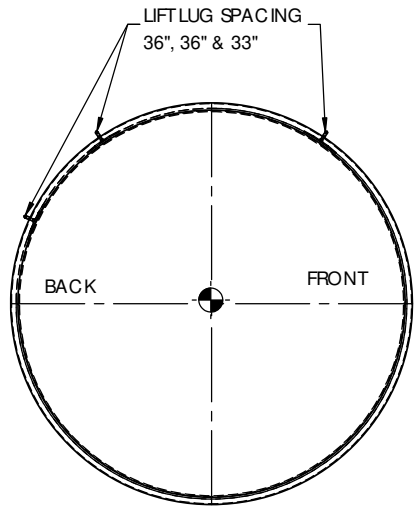


LEFT END VIEW  
LIFT LUG ORIENTATION

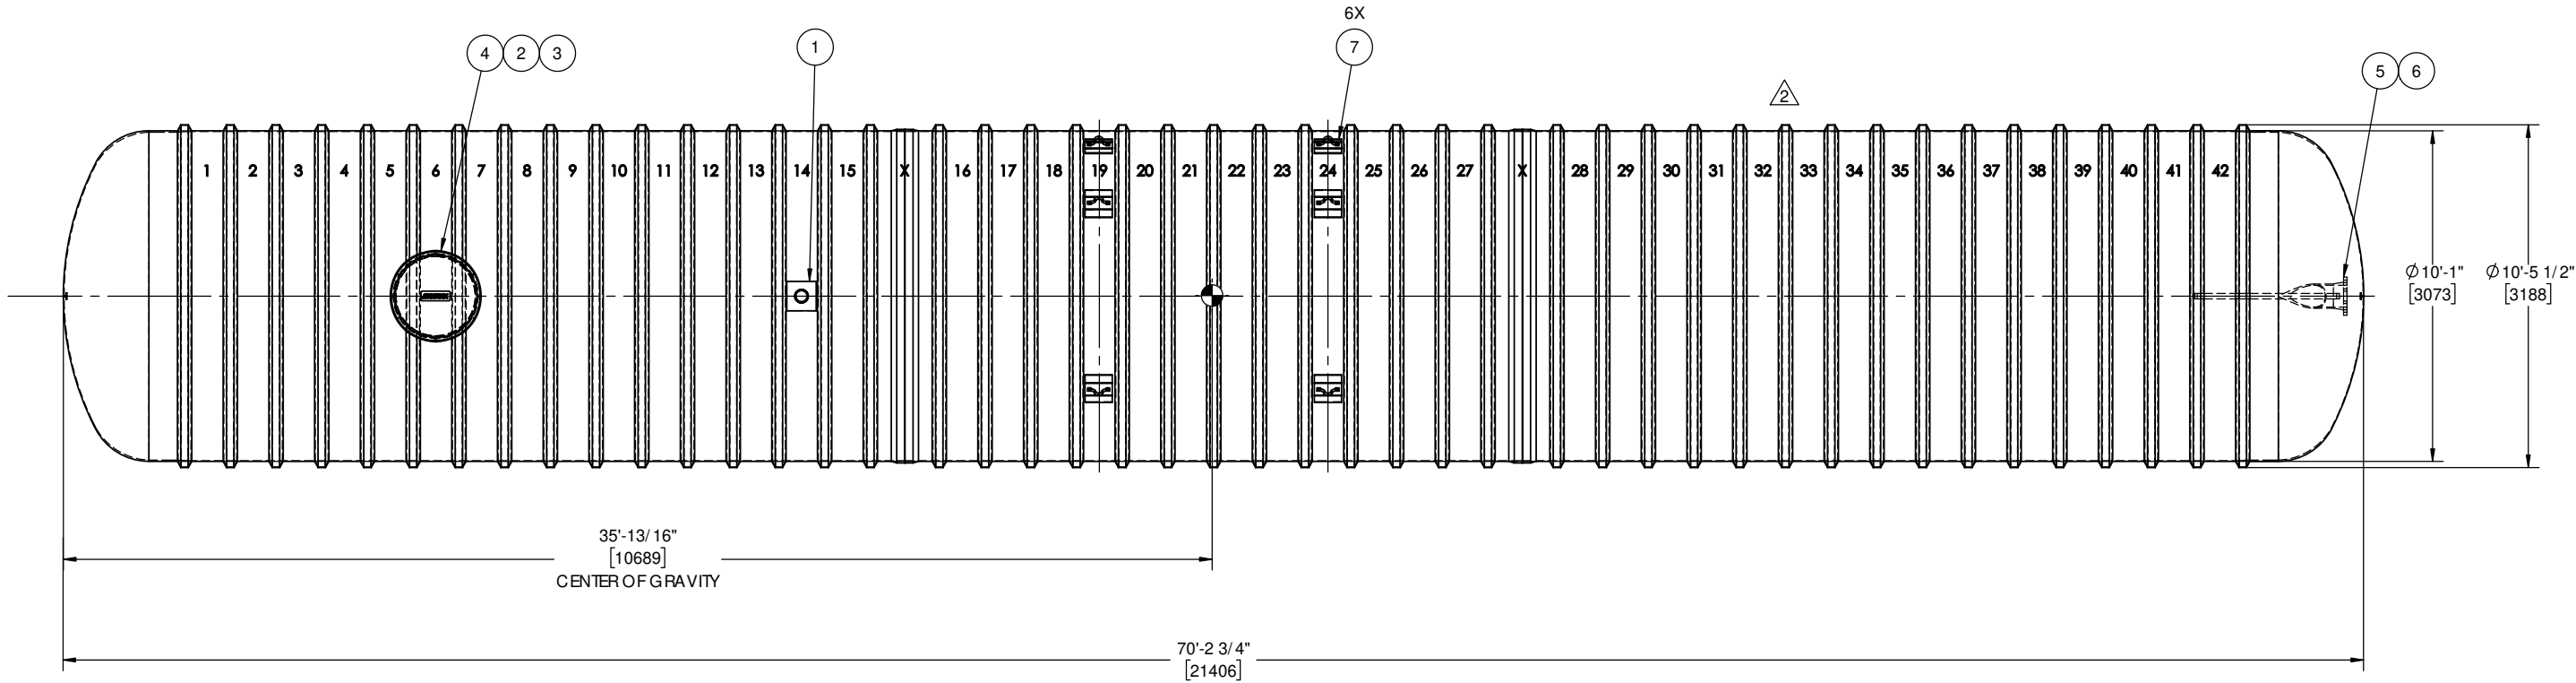

TOP VIEW

| ITEM NO. | QTY. | DESCRIPTION                                                                | PART NO. |
|----------|------|----------------------------------------------------------------------------|----------|
| 1        | 1    | KIT_FITTING, SINGLE, CS, 4IN H, LAYUP, ON 10FT TANK                        | C310102  |
| 2        | 1    | ACCESS OPENING, FRP, 30IN, WITH ALIGN RING, NO INTERNAL FLG                | -        |
| 3        | 1    | KIT_ACCESS OPENING, FRP RISER EXTENSION, SW, 30IN, 48IN HT, WITH LID CLIPS | -        |
| 4        | 1    | ACCESS RISER LID, FOR 30IN NOM ID RISER, XERXES BY BRENLIN, GREEN          | C520419  |
| 5        | 1    | NOZZLE, TANGENTIAL DOME, FLANGED, FRP, 8IN, ON 10FT SWX TANK               | C600049  |
| 6        | 1    | BOTTOM SUPPORT, NOZZLE, DOME, 8IN, FRP ENCASED 2X4, ON 10FT SWX TANK       | C600055  |
| 7        | 6    | KIT_LIFT LUG ON BENT PLATE, NORMAL ROTATION SPACING, ADHESIVE              | C340010  |
| 8        | 2    | KIT_STEEL GUIDE LUG                                                        | C340014  |
| 9        | 14   | ANCHOR STRAP ASSEMBLY (10X TANK)                                           | -        |

 

Nikhil Sarna

|     |                                      |        |          |        |          |
|-----|--------------------------------------|--------|----------|--------|----------|
| 2   | DEL ITEM 7 (8IN VERTICAL FLANGE)     | OJ     | 04/21/26 | LJB    | 04/21/26 |
| 1   | CHANGED USG TO L, DELETED TOP FLANGE | FTZ    | 04-15-26 | LJB    | 04-15-26 |
| REV | DESCRIPTION                          | REV BY | REV DATE | CHK BY | CHK DATE |

|   |  |   |                                                                                       |                         |           |
|---|--|---|---------------------------------------------------------------------------------------|-------------------------|-----------|
| INDUSTRY<br>M204-WATER COLLECTION AND CONSERVATION   |  | <br>THIRD ANGLE<br>PROJECTION<br><br>UNITS: INCH (mm)<br>DATE: 04-10-26 |  |                         |           |
| SALES<br>MANAGER<br>DENNIS PARDY   |  |   |                                                                                       |                         |           |
| PROPRIETARY AND CONFIDENTIAL<br>THIS DRAWING IS THE PROPERTY OF MATR CORP. THE COPYRIGHT<br>OWNERSHIP OF THIS DRAWING IS AND WILL REMAIN WITH MATR<br>CORP. THE PHYSICAL POSSESSION OF THIS DRAWING DOES NOT<br>CONVEY THE RIGHT TO USE ITS DESIGN CONCEPT, OR TO REPRODUCE<br>IT, OR TO MANUFACTURE IN WHOLE OR IN PART THE ITEM(S) DEPICTED<br>HEREIN WITHOUT WRITTEN PERMISSION AND AUTHORIZATION OF MATR<br>CORP. |  | DRAWN BY:<br>FTZ   | DESCR:<br>10FT SWX NUL<br>CAP. 150,000 L<br>OTTAWA                                    |                         |           |
|   |  | APPR. BY:<br>LJB   |                                                                                       |                         |           |
|   |  | APPR. DATE:<br>04-10-26   | SIZE<br>B                                                                             | DWG<br>NO.<br>XS-011561 | REV.<br>2 |
| SHEET: 3 of 3 - TOP VIEW-LIFT LUGS   |  |   |                                                                                       |                         |           |