

Revisions			
No.	By	Description	Date
6	JT	SITE PLAN APPLICATION	2026-10-02
5	JT	SITE PLAN APPLICATION	2026-07-17
4	JT	ISSUED FOR COORDINATION	2026-07-07
3	JT	ISSUED FOR PRICING	2026-06-26
2	JT	ISSUED FOR REVIEW	2026-06-25
1	JAS	ISSUED FOR REVIEW	2025-06-25

Project

OTTAWA INDOOR AQUATIC & RECREATION FACILITY

2775 & 2785 PALLADIUM DRIVE

Drawing

SOUTH ELEVATION
PART 1 AND PART 2

Scale
1:200

Drawn
AB, IEW, JT

Checked
JAS

Project No.
24-210


Date JUNE 2025

tamp


ONTARIO ASSOCIATION
OF
ARCHITECTS
Jill Trower
JILL TROWER
LICENCE
5833

Drawing No.


A201

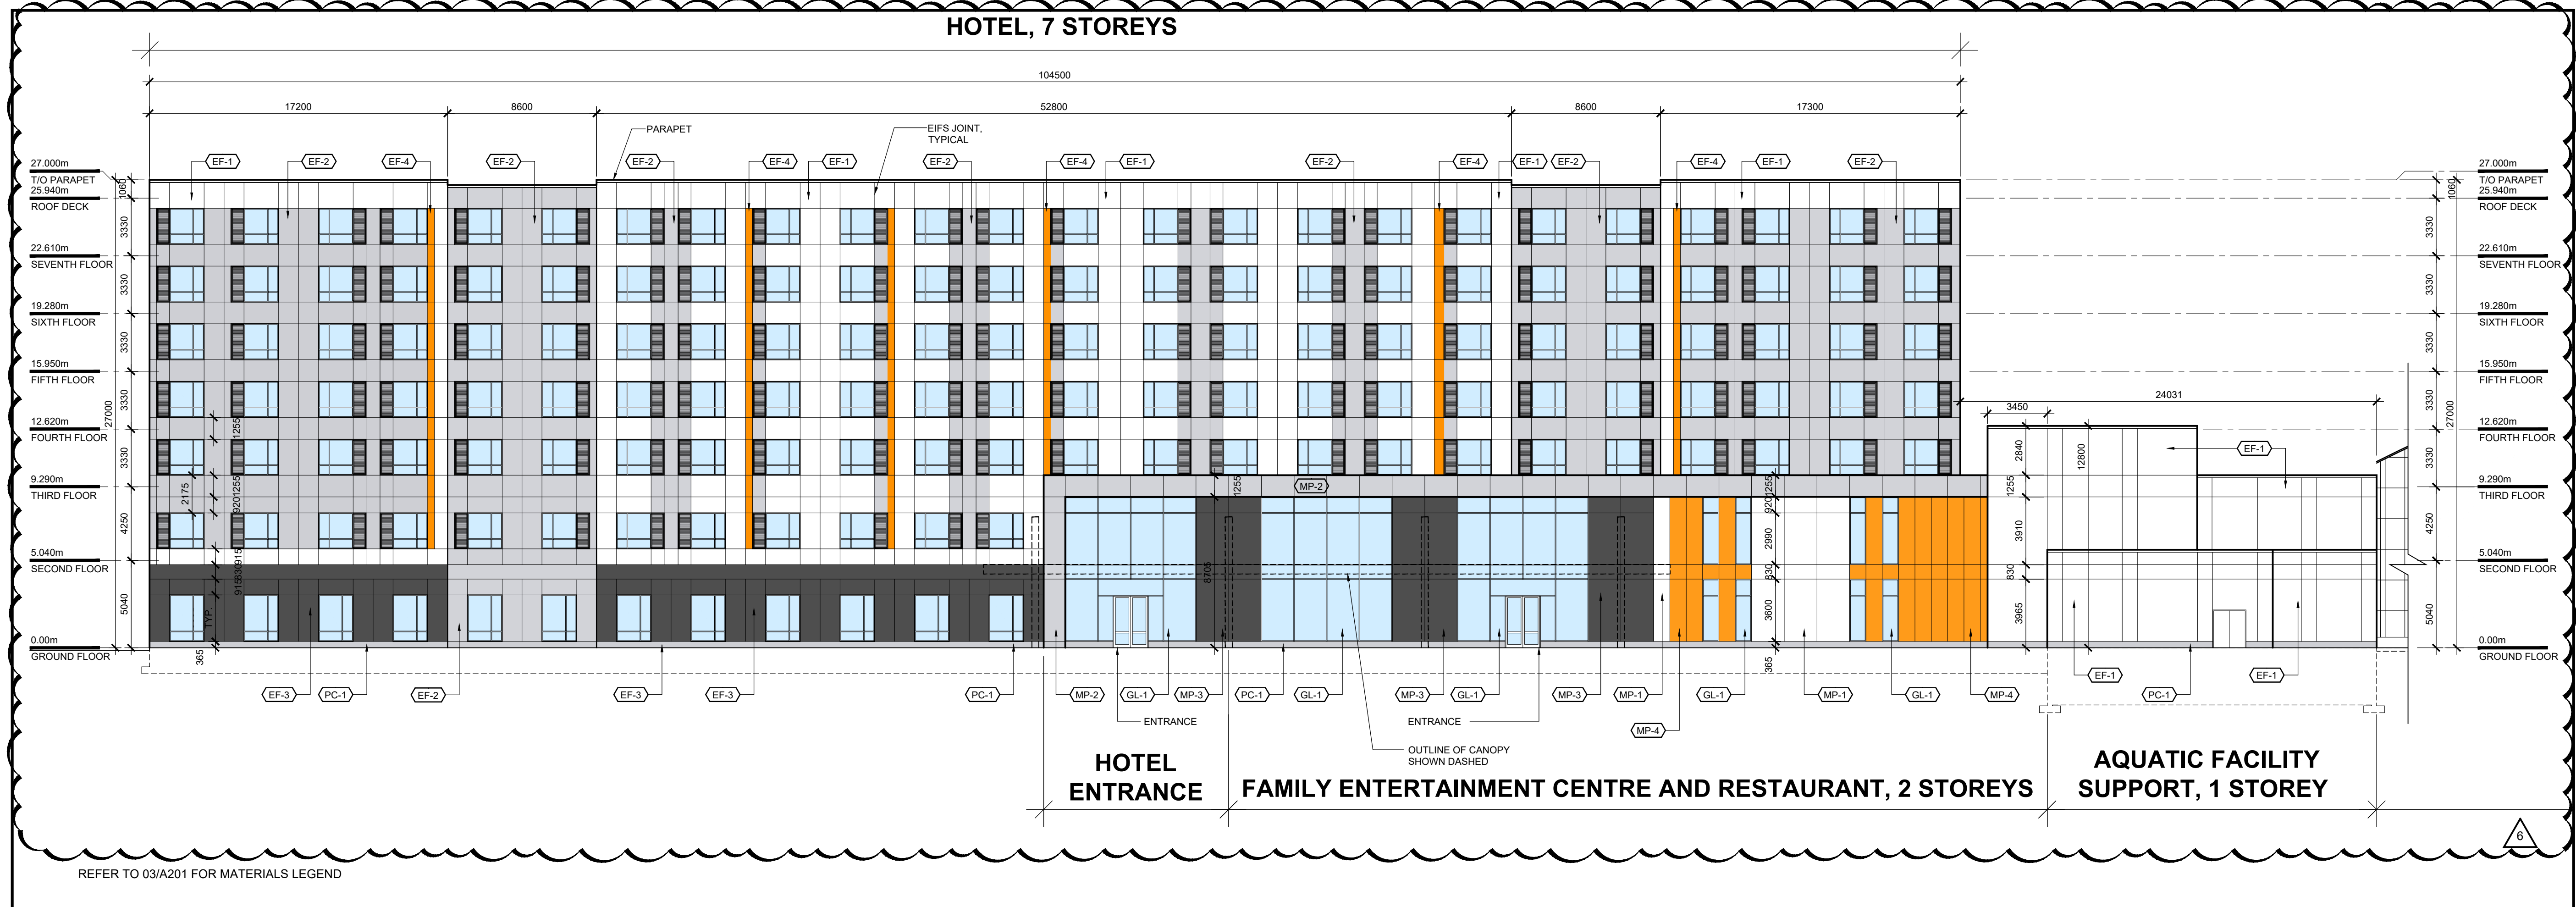


01 SOUTH ELEVATION - PART 1
A201 SCALE: 1:200

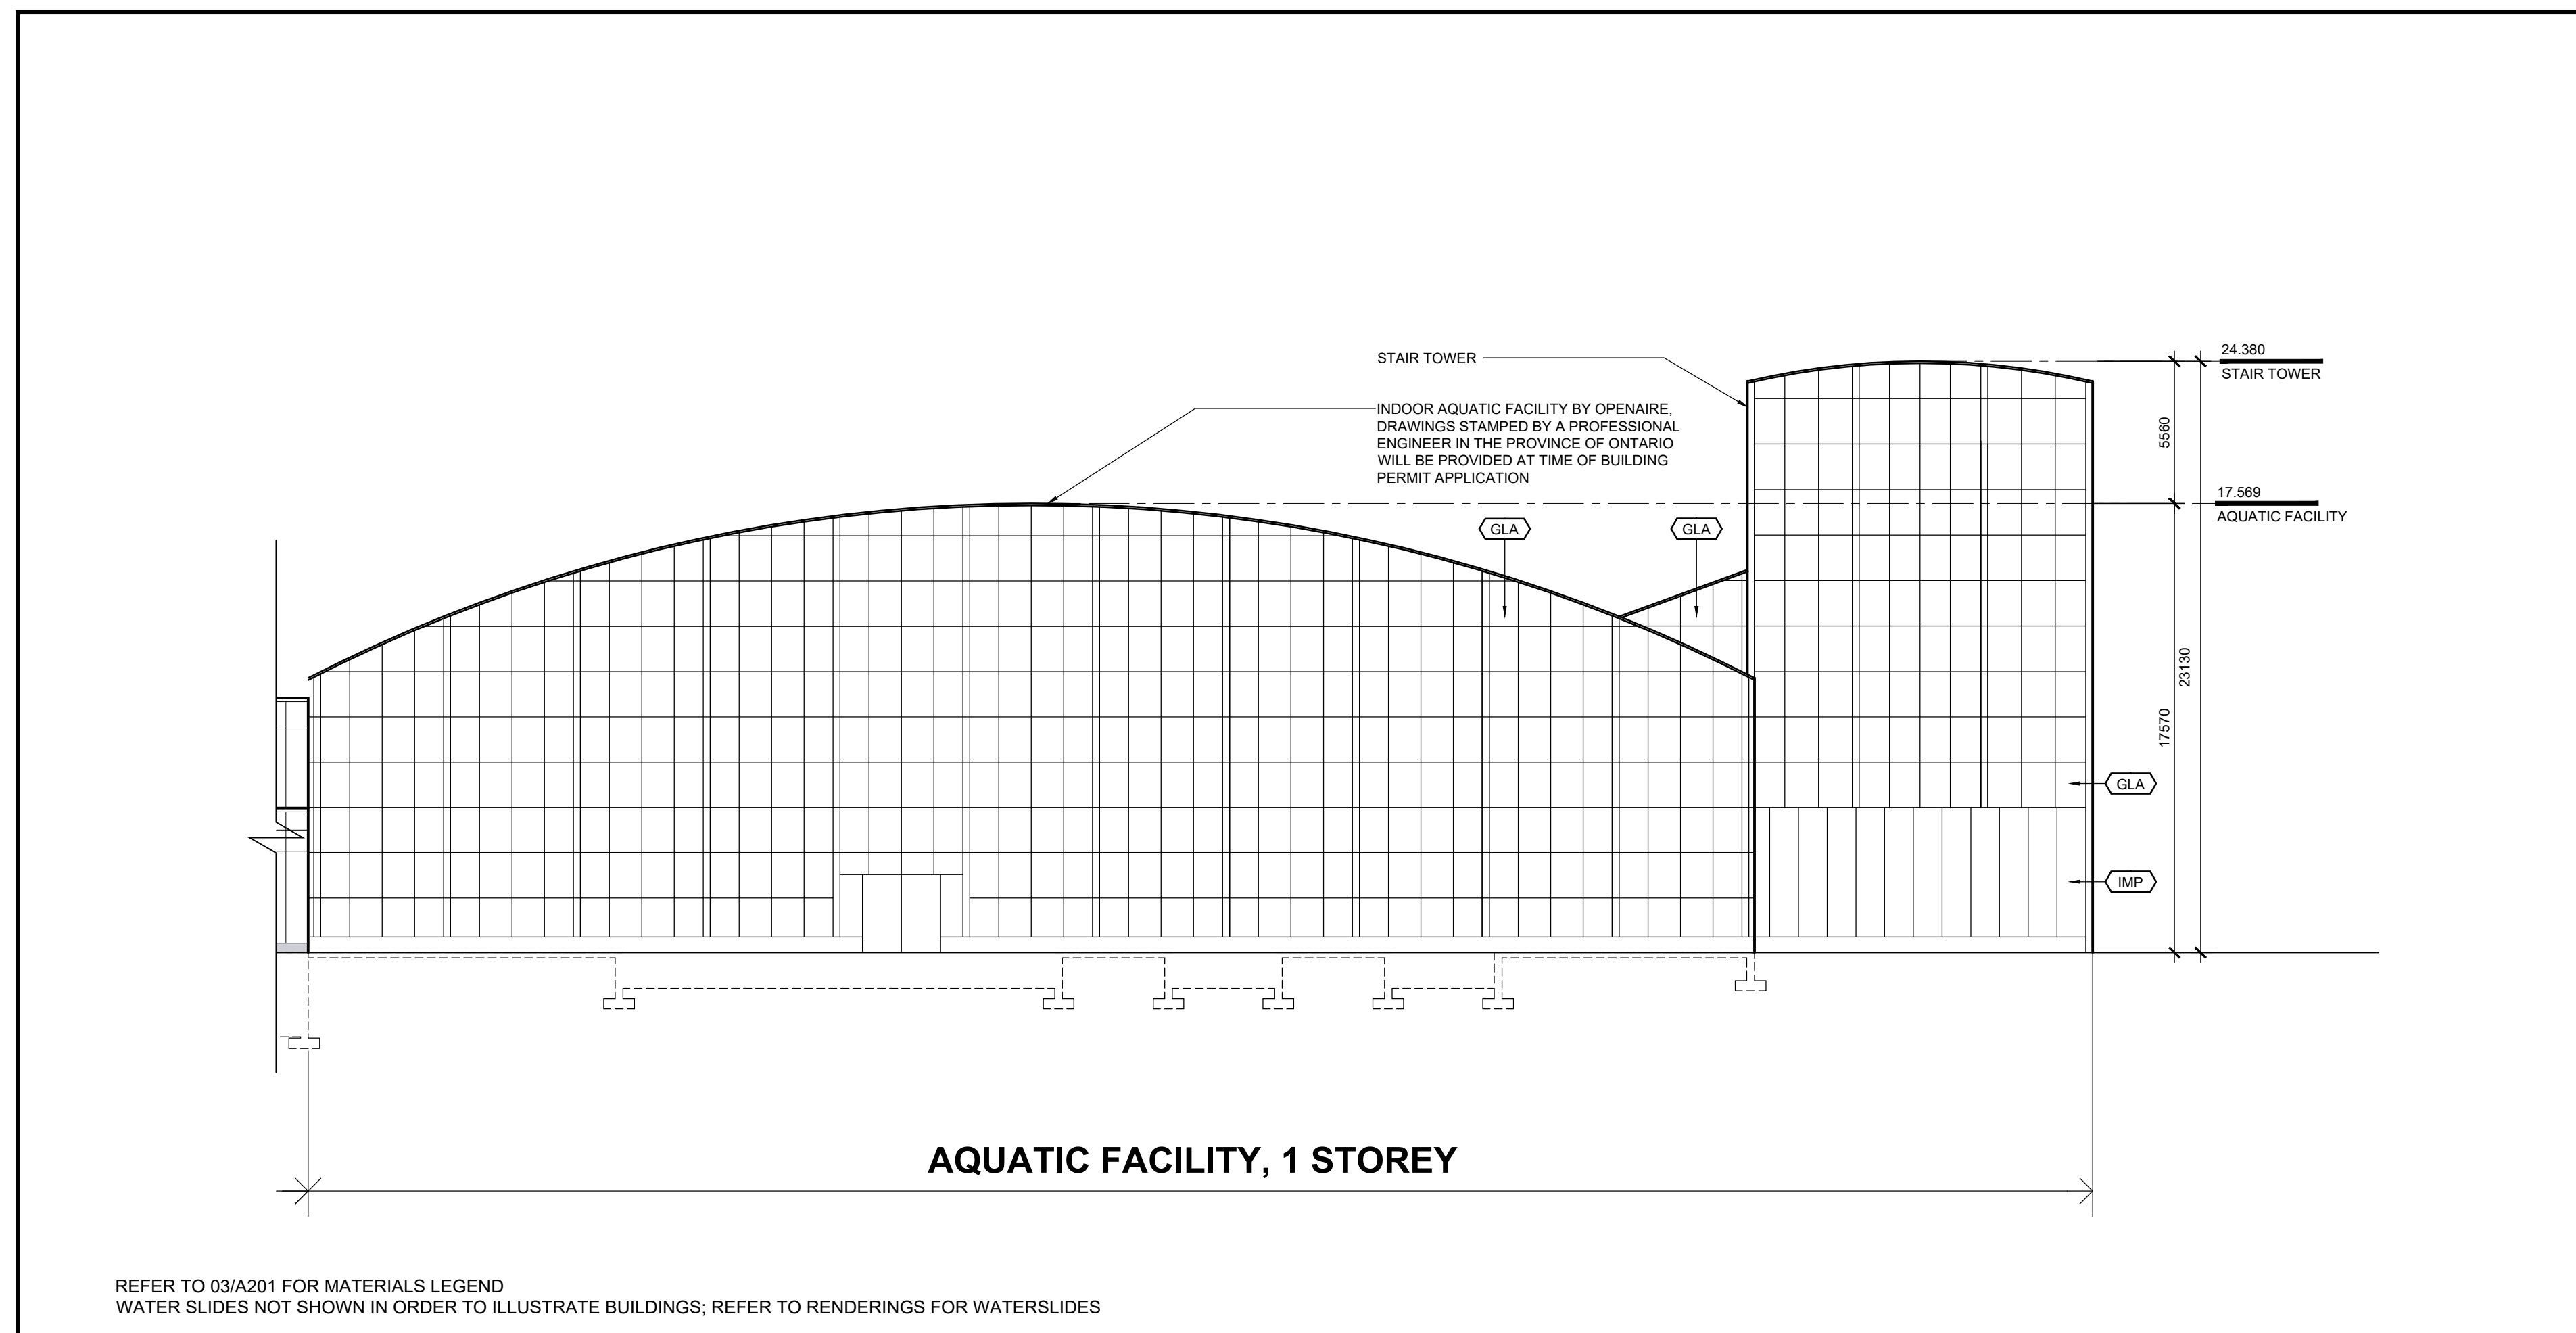


02 SOUTH ELEVATION - PART 2
A201 SCALE: 1:200

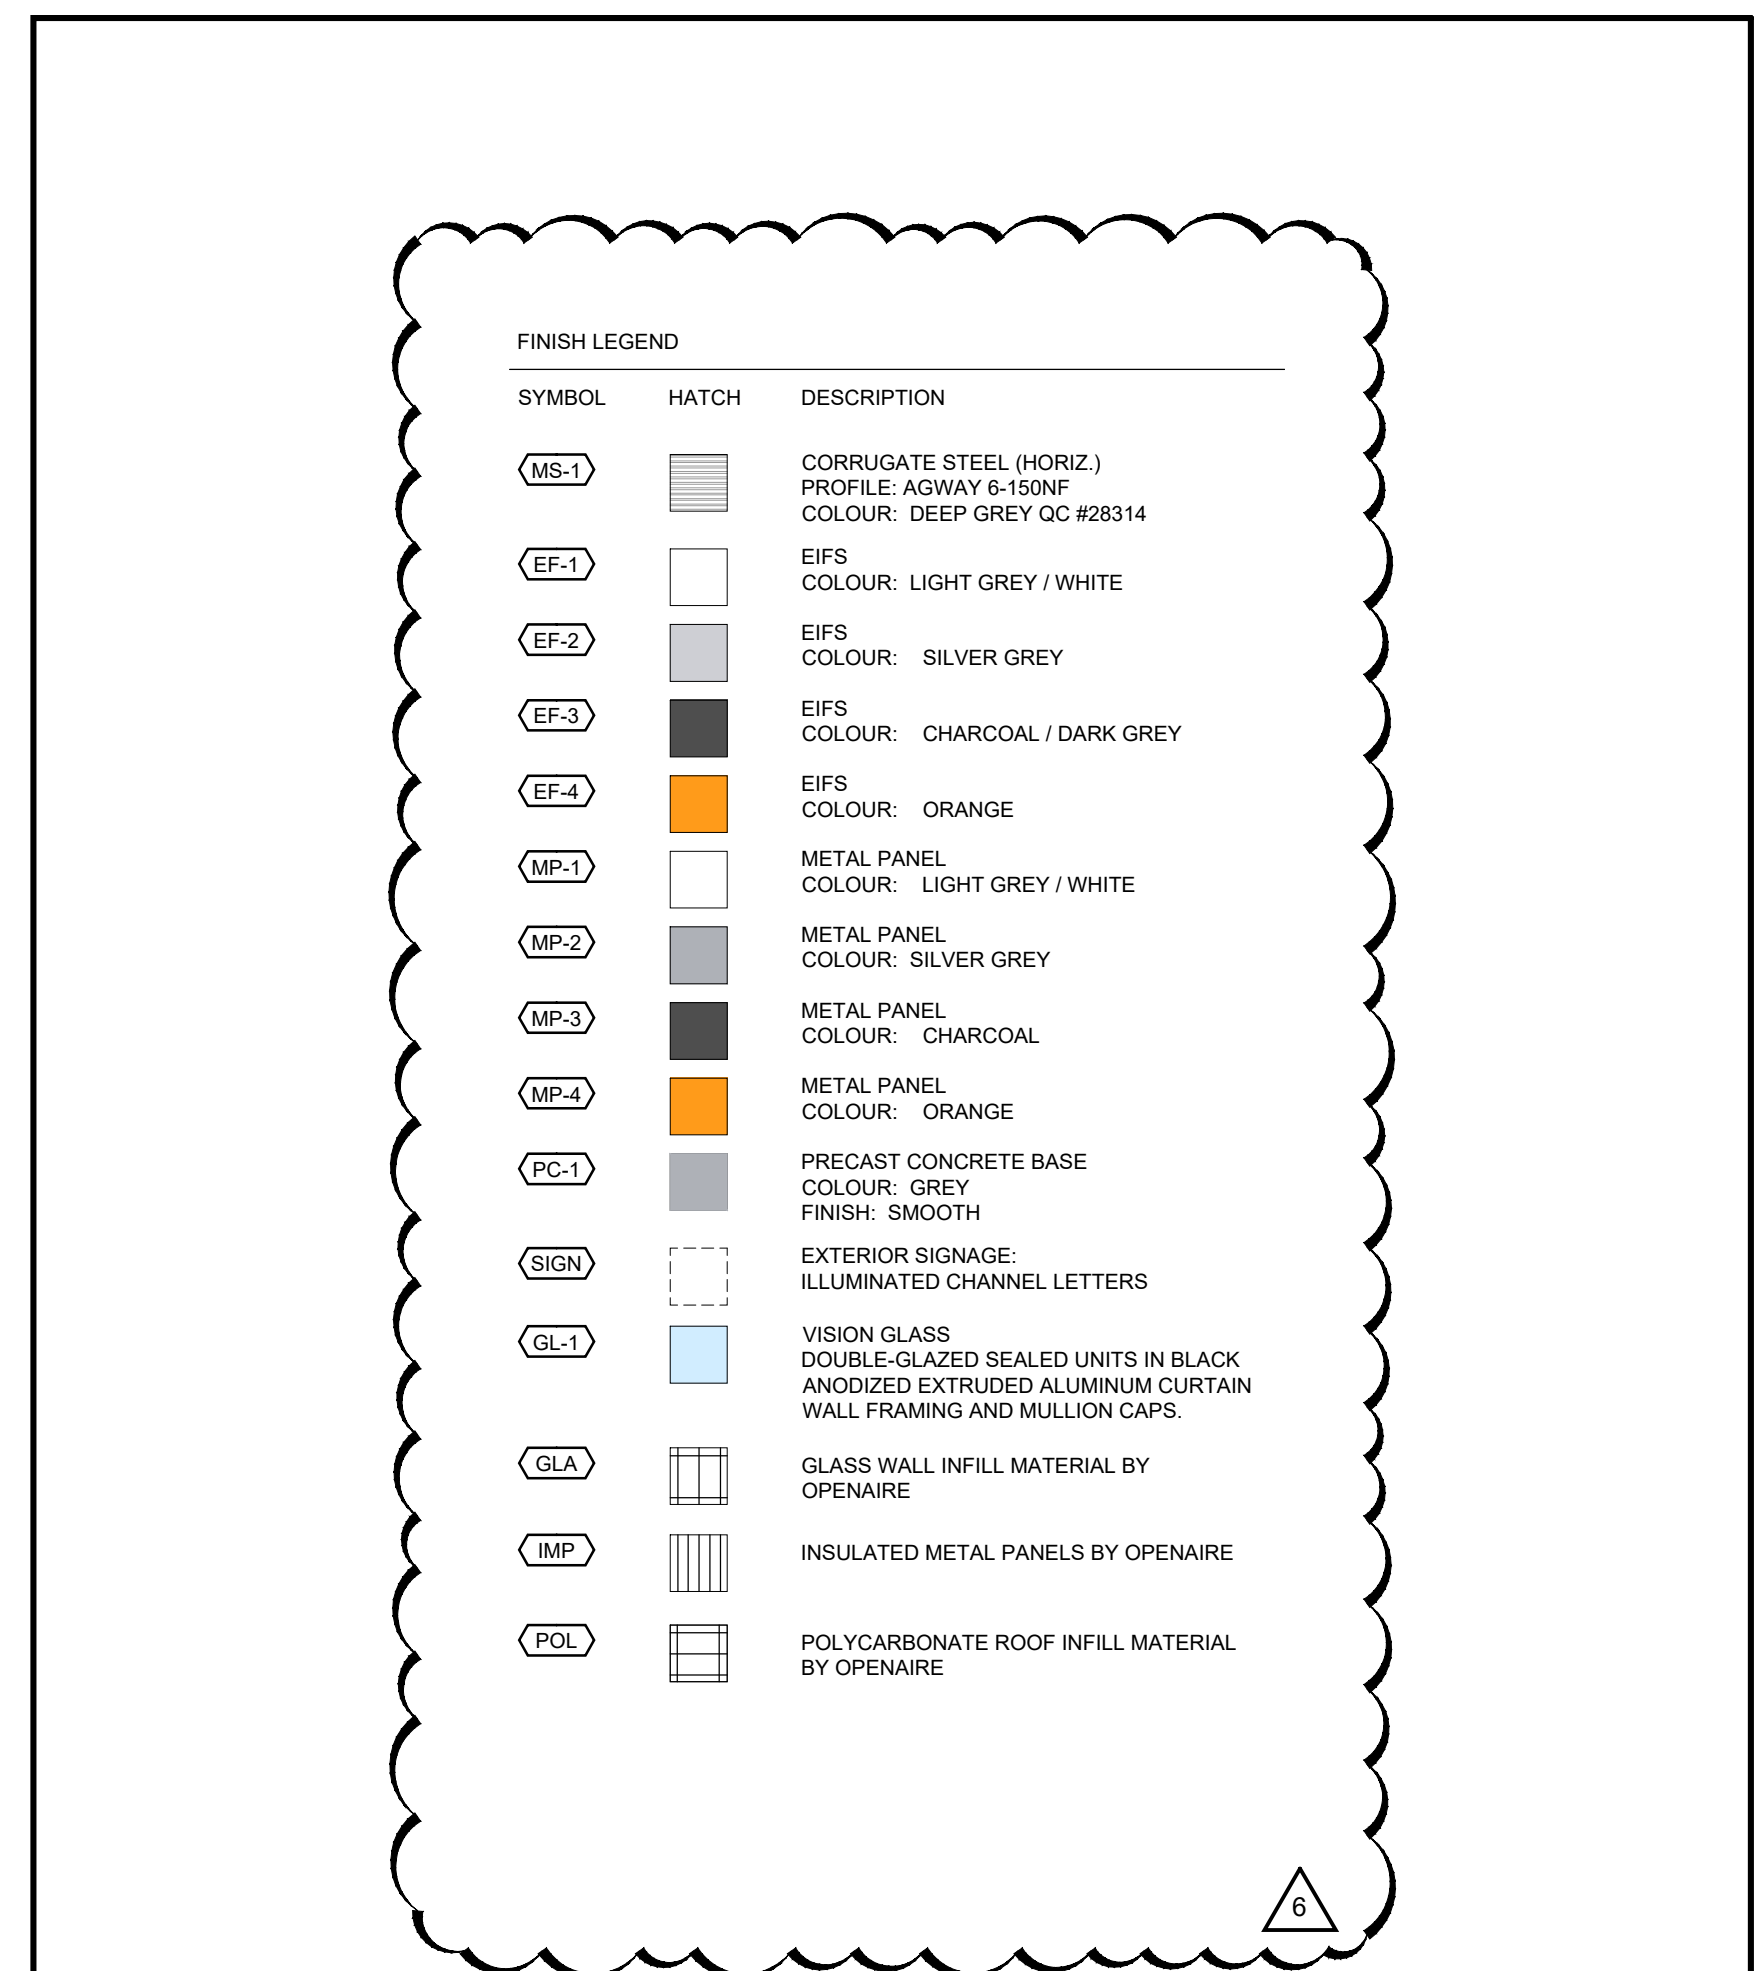

03 MATERIALS LEGEND
A201 SCALE:

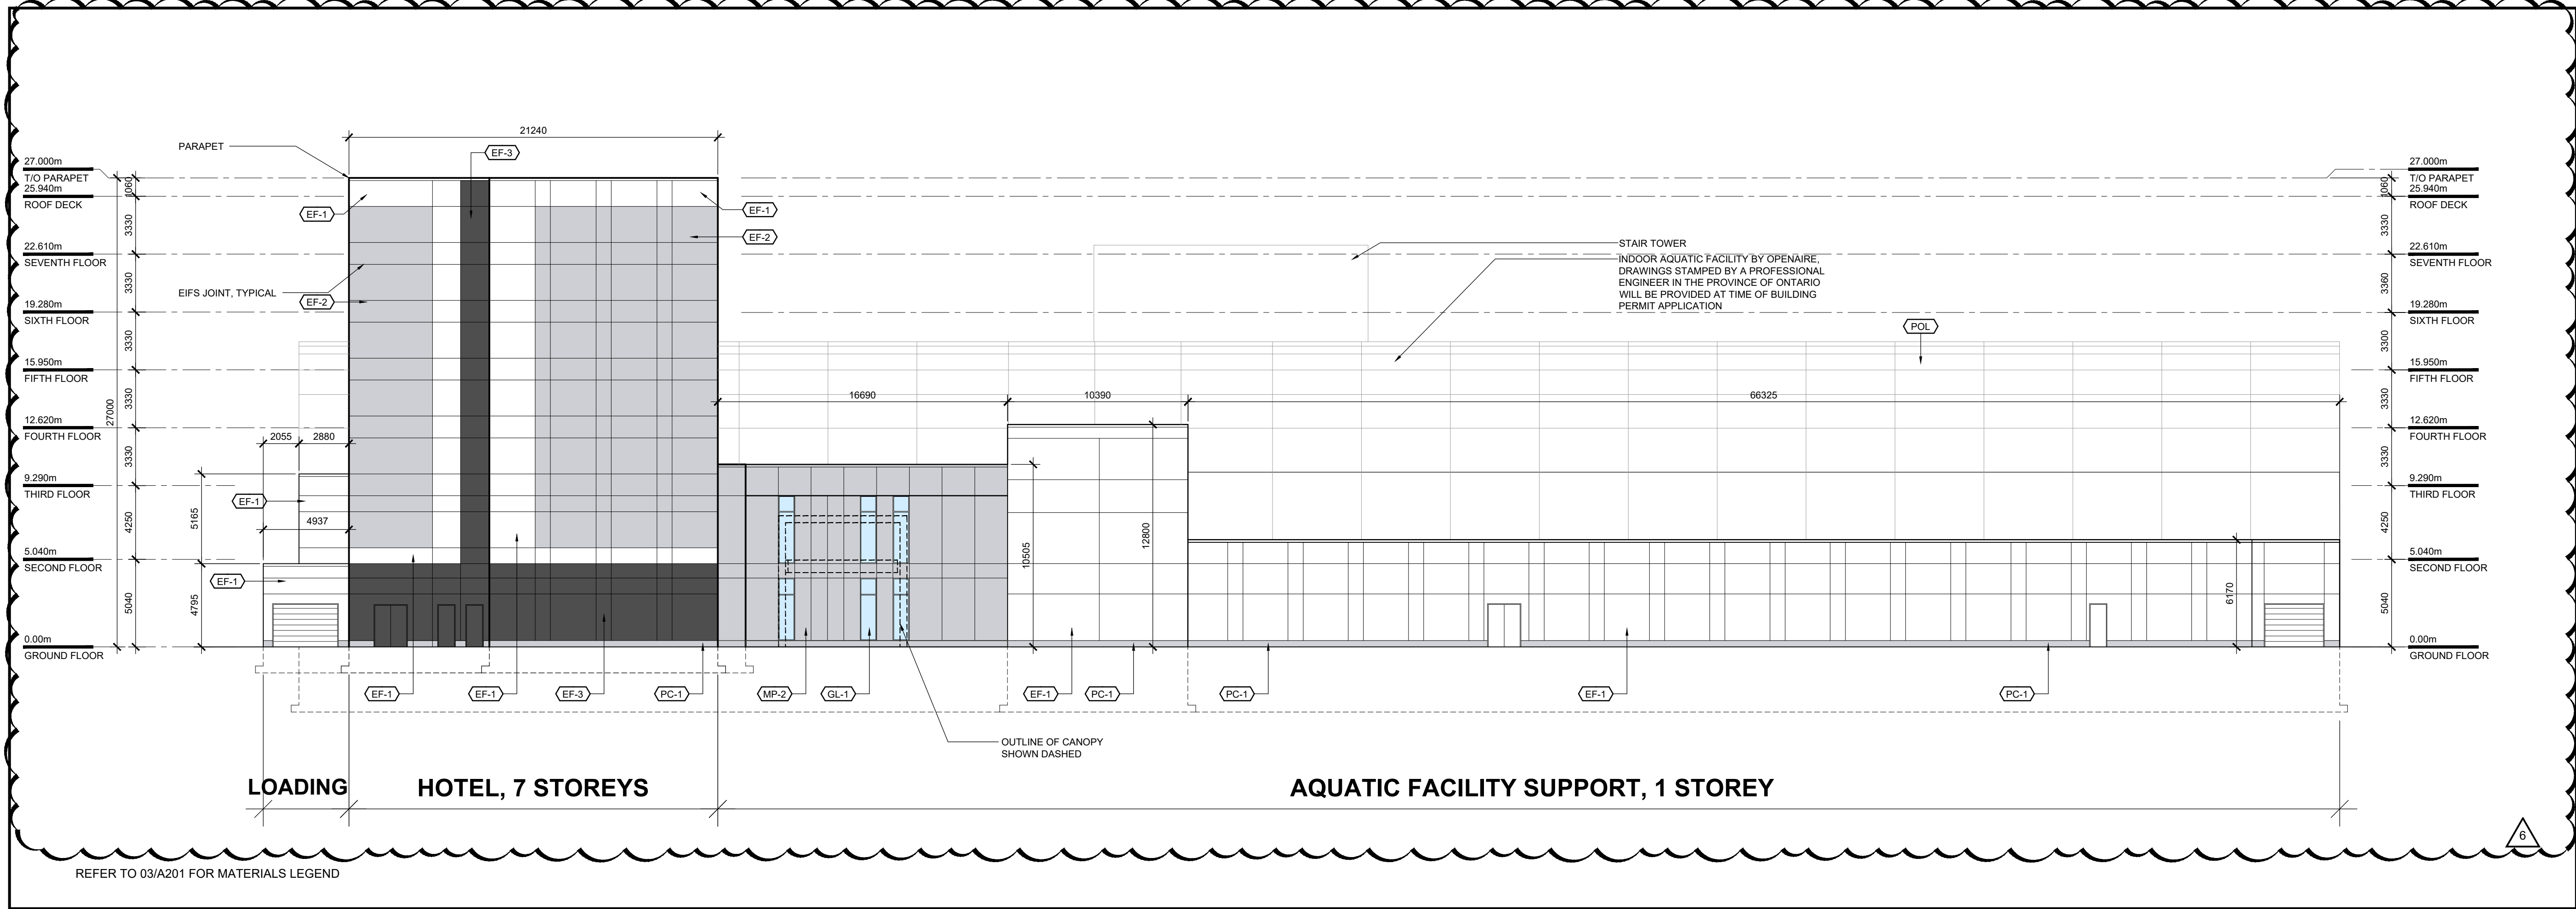

01 WEST ELEVATION
A202 SCALE: 1:200

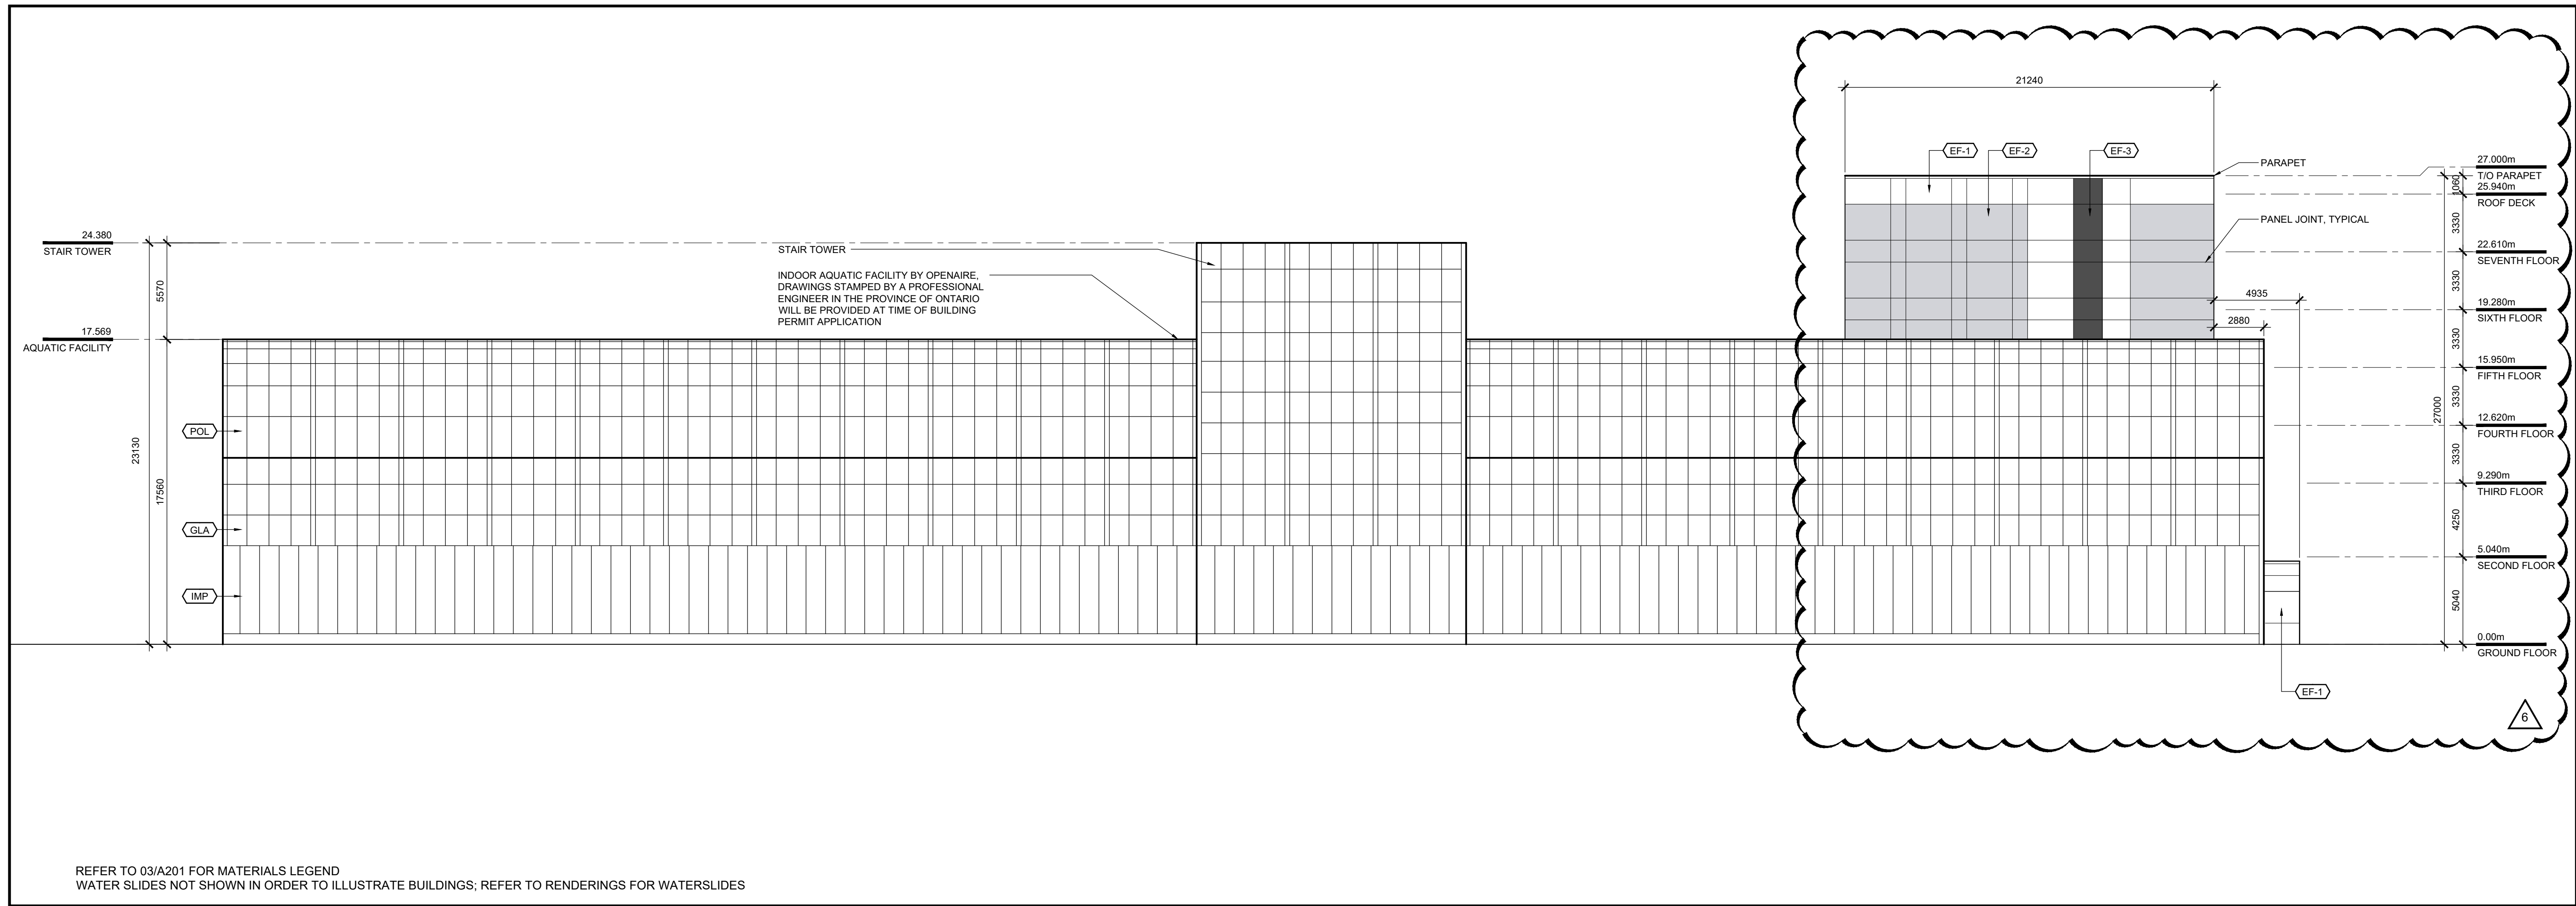

02 EAST ELEVATION
A202 SCALE: 1:200

North

Revisions

No.	By	Description	Date
6	JT	SITE PLAN APPLICATION	2026-10-02
5	JT	SITE PLAN APPLICATION	2026-07-17
4	JT	ISSUED FOR COORDINATION	2026-07-07
3	JT	ISSUED FOR PRICING	2026-06-26
2	JT	ISSUED FOR REVIEW	2026-06-25
1	JAS	ISSUED FOR REVIEW	2025-06-25

Project

OTTAWA
INDOOR AQUATIC &
RECREATION FACILITY

2775 & 2785 PALLADIUM DRIVE

Drawing

WEST ELEVATION
EAST ELEVATION

Scale
1:200

Drawn
AB, IEW, JT

Checked
JAS

Project No.
24-210


Date
JUNE 2025

Stamp




Drawing No.

A202

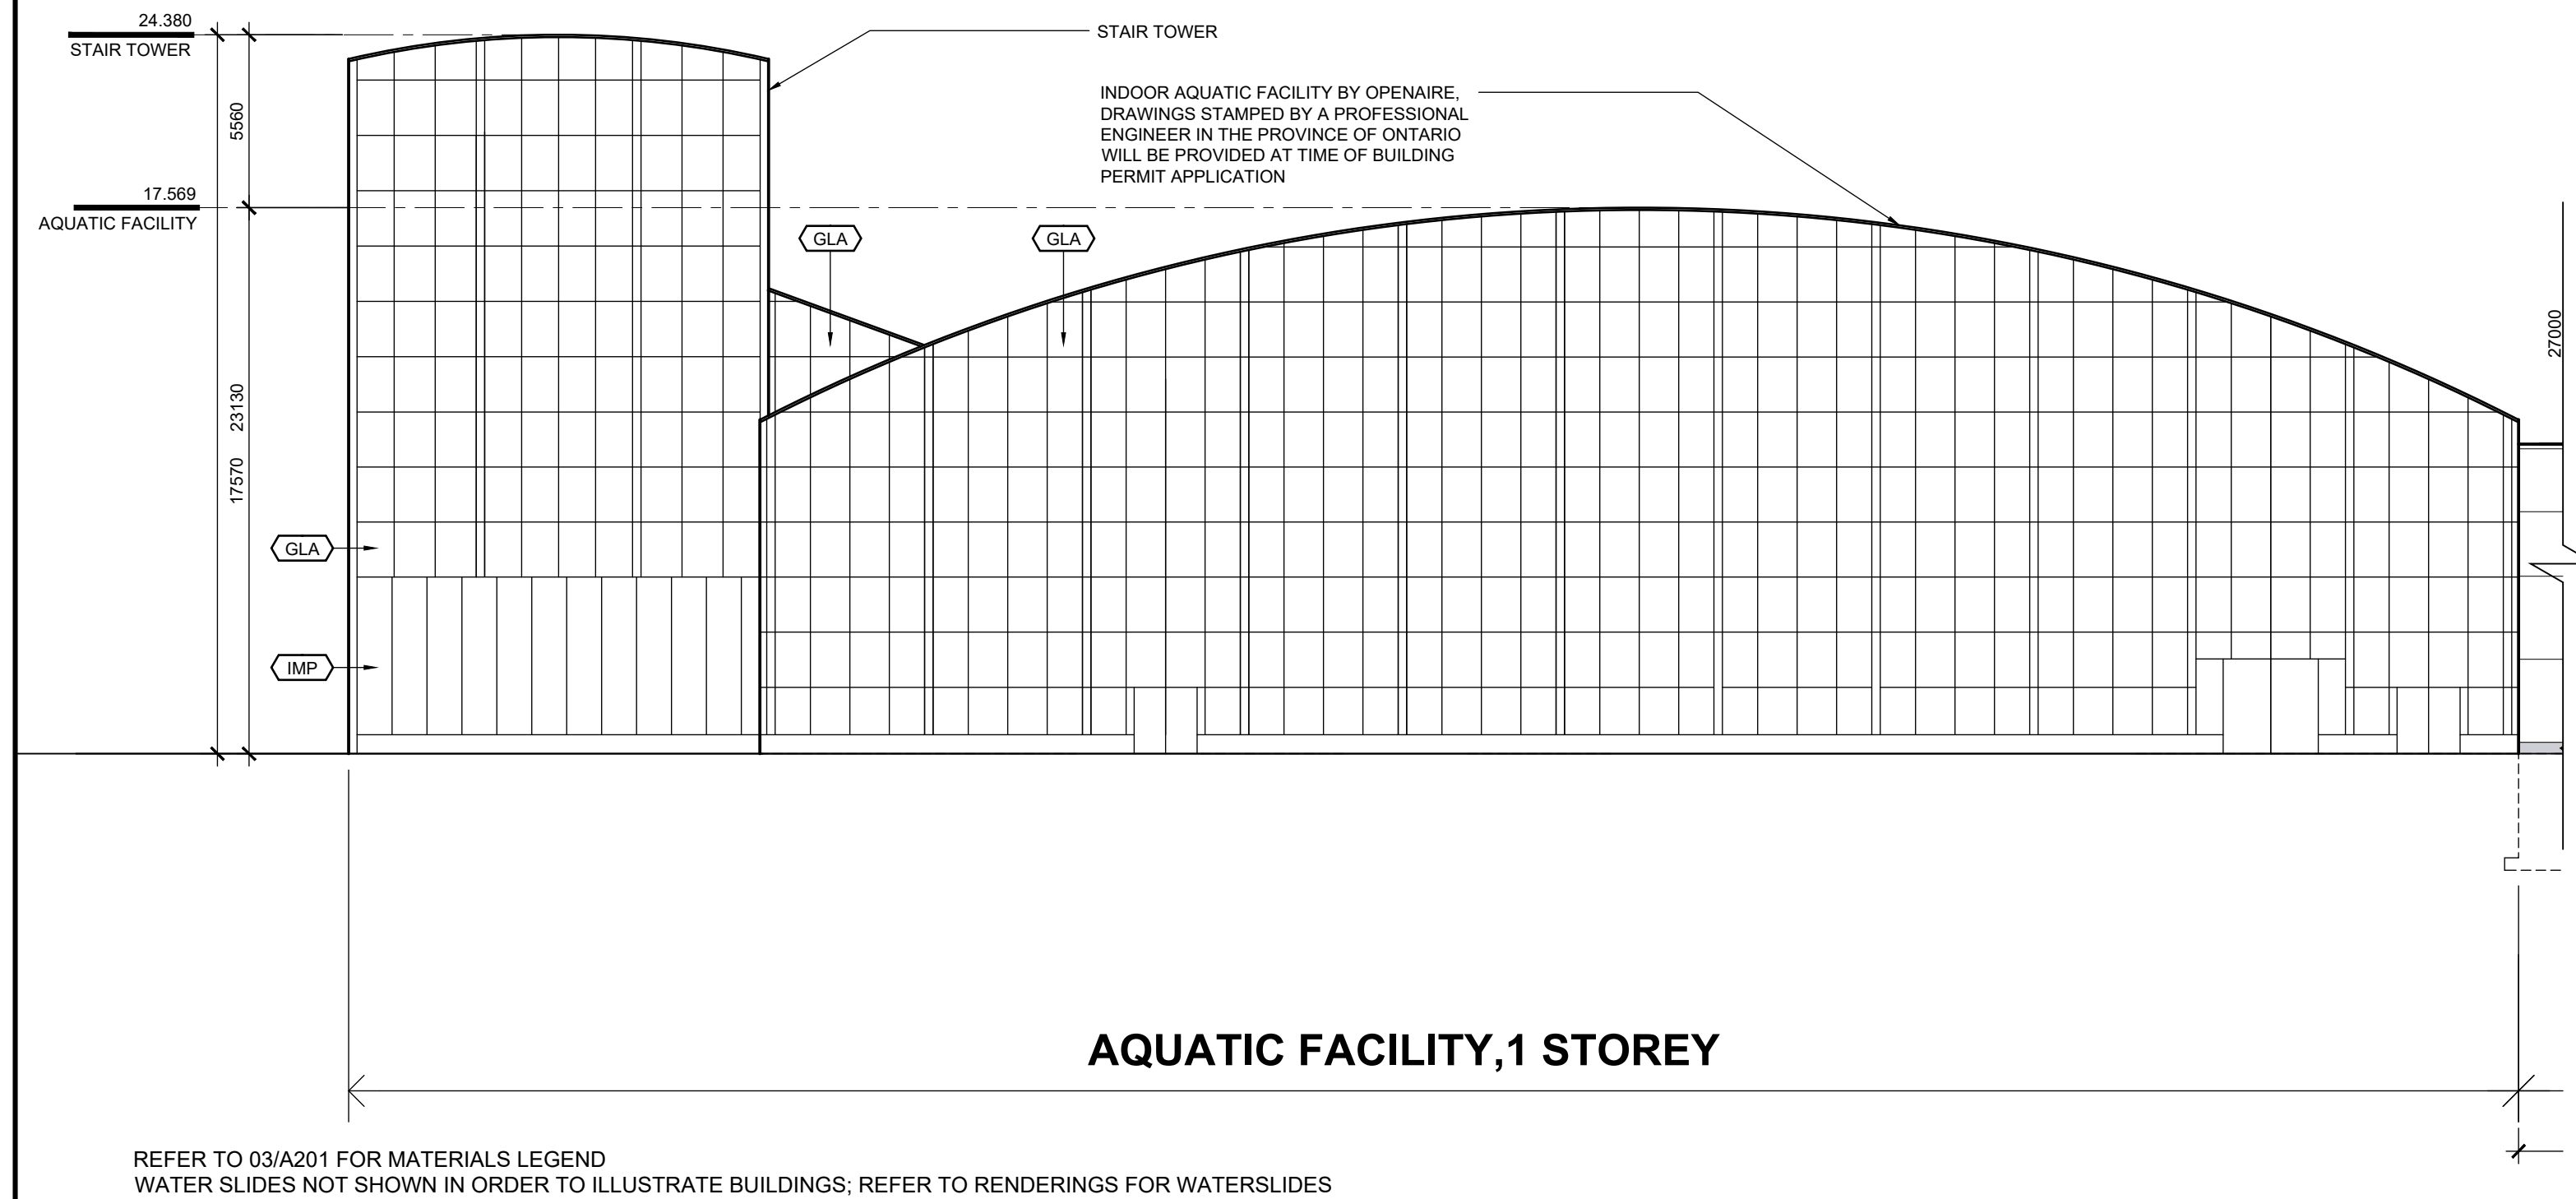

01 NORTH ELEVATION - PART 1
A203 SCALE: 1:200

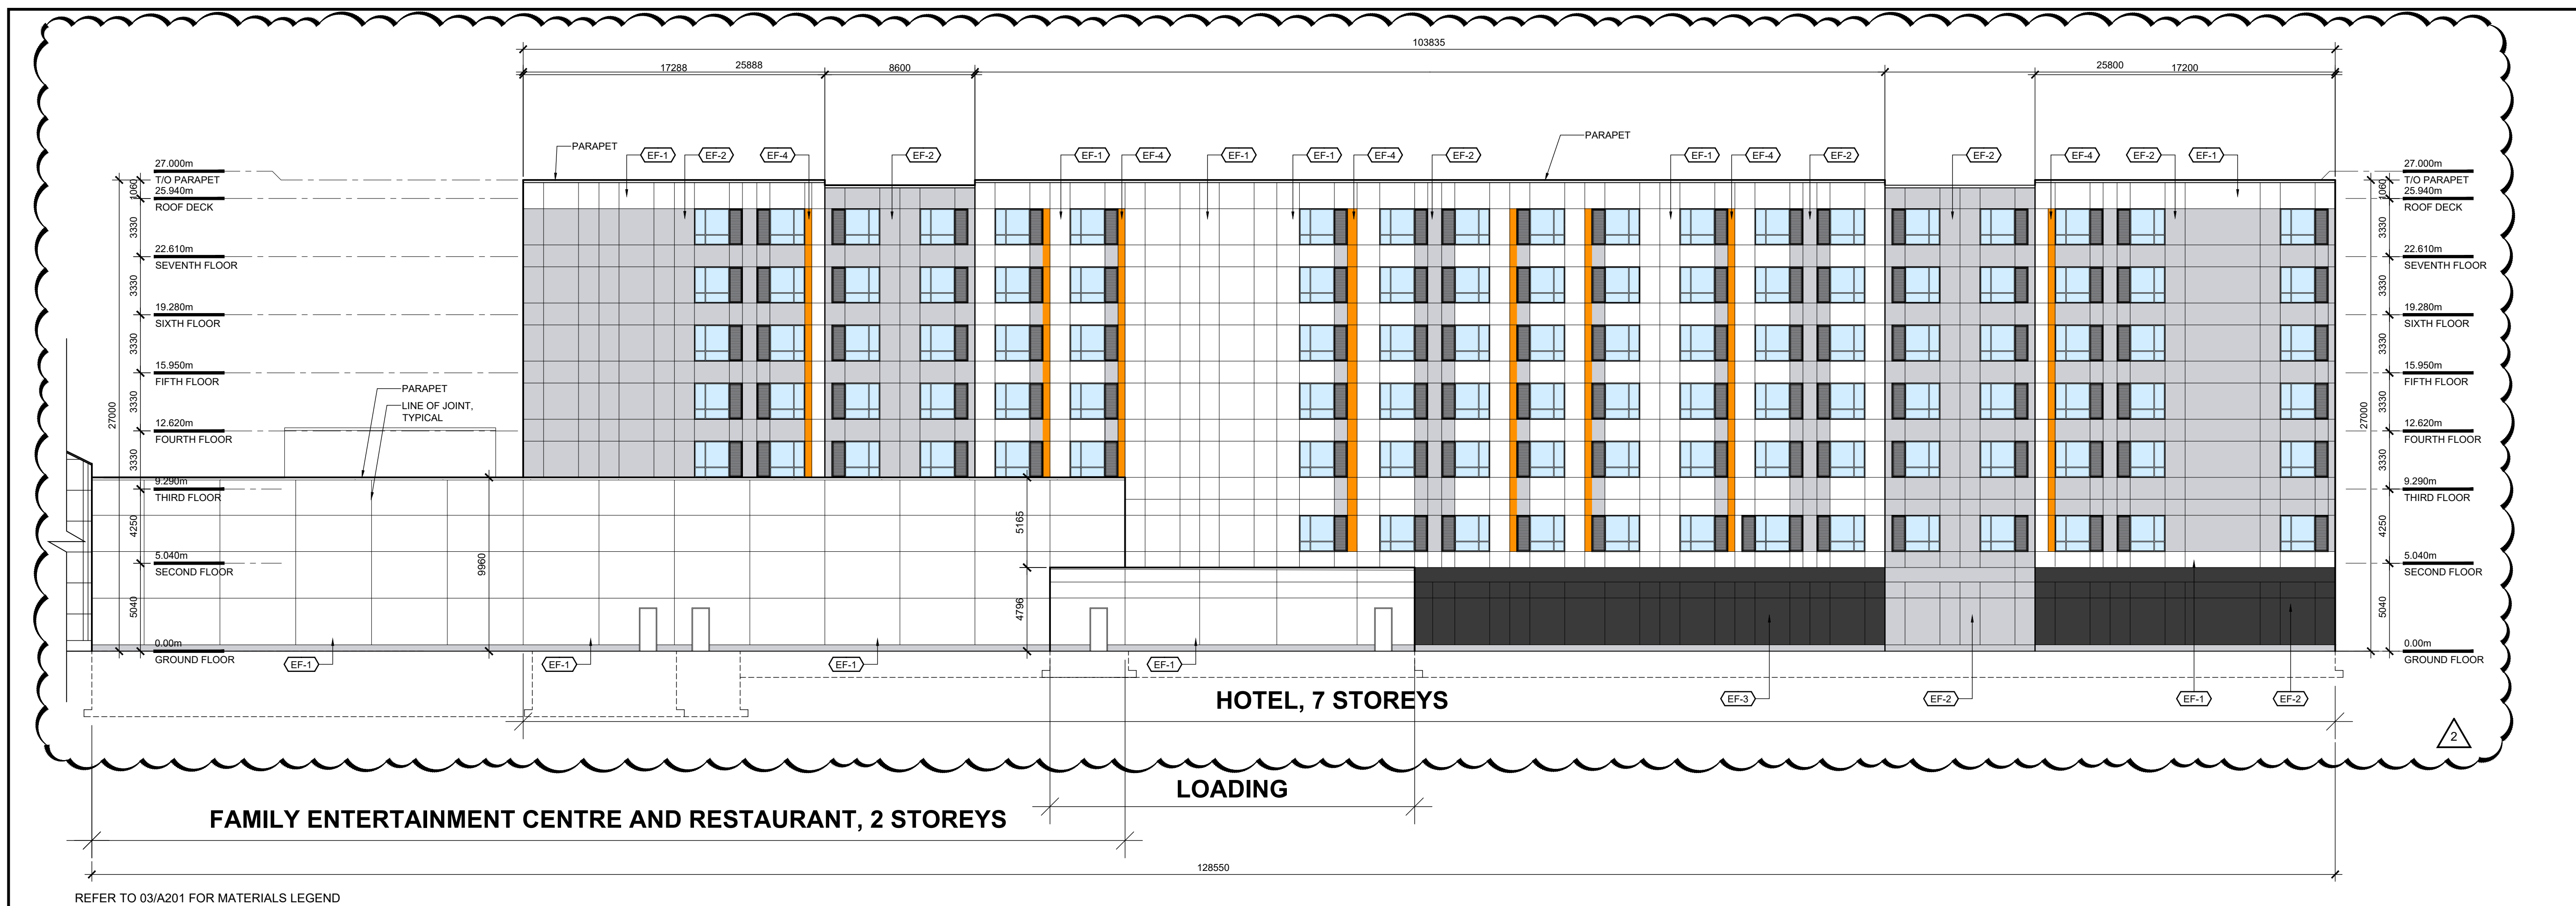

02 NORTH ELEVATION - PART 2
A203 SCALE: 1:200

North

Revisions

No.	By	Description	Date
2	JT	SITE PLAN APPLICATION	2026-10-02
1	JT	SITE PLAN APPLICATION	2026-07-17

Project

OTTAWA
INDOOR AQUATIC &
RECREATION FACILITY

2775 & 2785 PALLADIUM DRIVE

Drawing

NORTH ELEVATIONS
PART 1 AND PART 2

Scale
1:200

Drawn
AB
Checked
JAS

Project No.
24-210
Date
JULY 2026

Stamp



Drawing No.

A203