



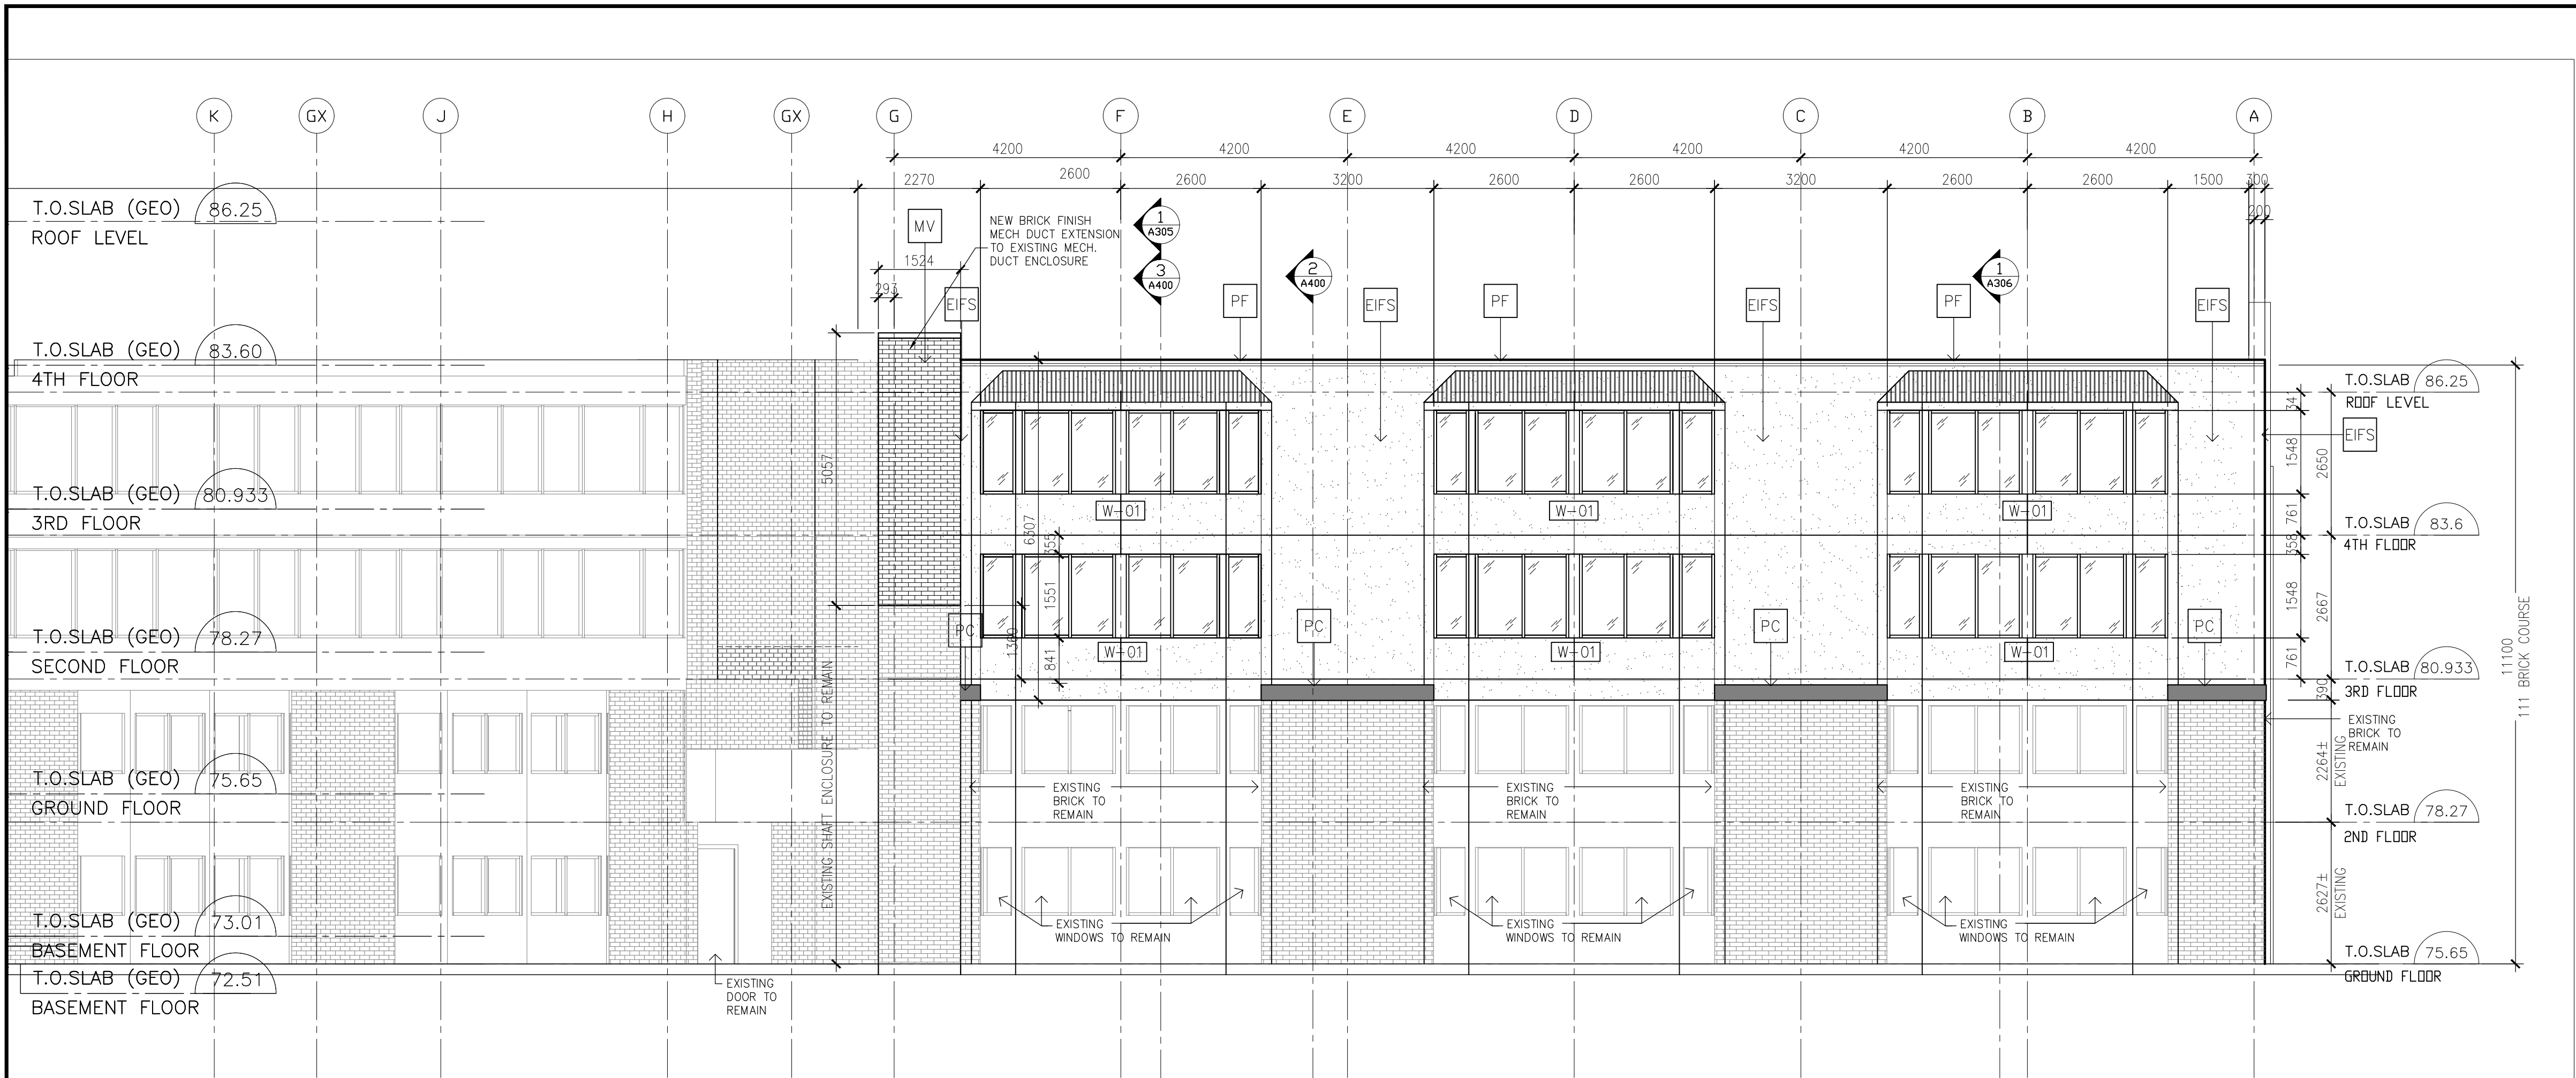

2 EAST ELEVATION
A301 SCALE: 1:75

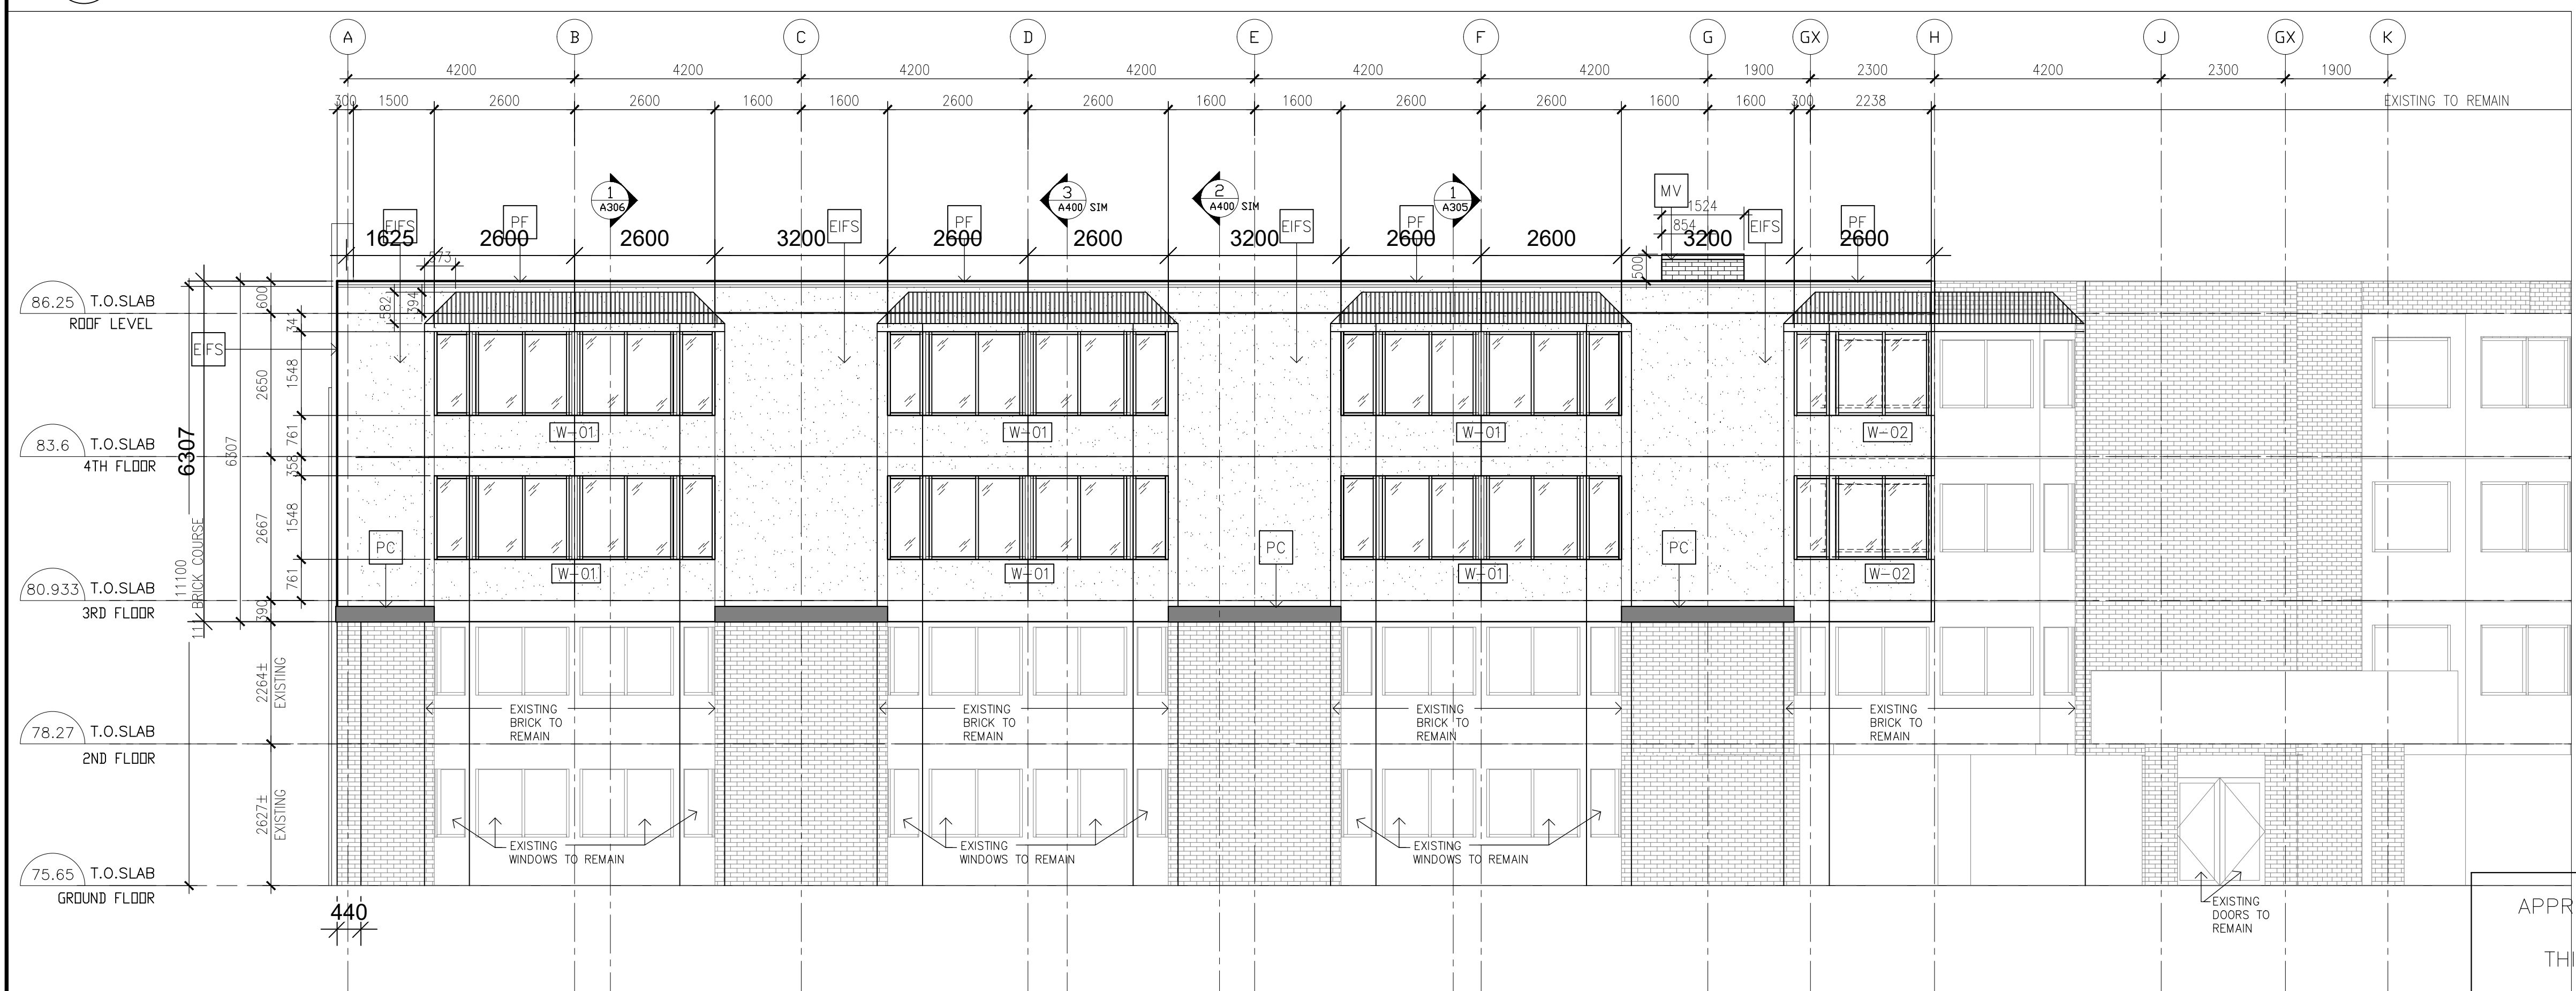

1 WEST ELEVATION
A301 SCALE: 1:75

LEGEND:

- EIFS EXTERIOR INSULATION AND FINISH SYSTEM
- MV BRICK VANNER TO MATCH EXISTING
- PF PREFINISHED METAL FLASHING
- AP ALUMINUM PANEL
- CW CURTAIN WALL
- PC PRECAST CONCRETE
- EIFS-1 PRECAST CONCRETE COLOUR -1
- EIFS-2 PRECAST CONCRETE COLOUR -2
- EIFS-3 PRECAST CONCRETE COLOUR -3
- EIFS-4 PRECAST CONCRETE COLOUR -4
- EIFS-5 PRECAST CONCRETE COLOUR -5



ANGELO MATTIA SPADOLA
ARCHITECT
200-1645 RUSSELL ROAD, OTTAWA, ONTARIO K1G 4G5
TEL 613 228 7190

NO.	REVISIONS	DATE
1	ISSUED FOR PROGRESS	08-06-18
2	ISSUED FOR 60% PROGRESS	12-10-18
3	ISSUED FOR COORDINATION	01-27-19
4	ISSUED FOR SITE PLAN APPLICATION	08-26-19
5	ISSUED FOR BUILDING PERMIT	12-10-19
6	RESPONSE TO SITE PLAN CITY COMMENTS	02-22-20
7	RESPONSE TO SITE PLAN CITY COMMENTS	04-APR-20
8		
9		
10		
11		
12		

NOTE:
THE CONTRACTOR SHALL CHECK AND VERIFY ALL DIMENSIONS AND REPORT ALL ERRORS AND OMISSIONS TO THE ARCHITECT FOR HIS WRITTEN PERMISSION BEFORE PROCEEDING WITH WORK.
NOT FOR CONSTRUCTION UNLESS SIGNED BY THE ARCHITECT.

CONSULTANTS:
STRUCTURAL/MECHANICAL
ELECTRICAL/CIVIL

exp. EXP. 2650 QUEENSVIEW DR., SUITE 100
OTTAWA, ONTARIO K2B 8H6 CANADA
PHONE (613) 688-1899

LANDSCAPE:
STANTEC 1331 CLYDE AVE., SUITE 400
OTTAWA, ONTARIO K2C 3G4
CANADA
PHONE (613) 722-4420

SURVEYOR:
ANNIS O' SULLIVAN VOLLEBEKK
14 CONCOURSE GATE, SUITE 500
OTTAWA, ONTARIO K2E 7S6 CANADA
PHONE (613) 727-0850

PROJECT:
BEST WESTERN PLUS
ADDITION

LOCATION:
1272 CARLING AVE.
OTTAWA, ONTARIO

DWG TITLE:
WEST ELEVATION
EAST ELEVATION

DATE: 2018-08-22
SCALE: 1:50
FILE NAME: PROJECT #:



DESIGNED BY: AMS
DRAWN BY: JV
APPROVED BY: AMS

DRAWING NO:
A301
ONTARIO ASSOCIATION
OF
ARCHITECTS
ANGELO M. SPADOLA
LICENCE
4339
OF:

D07-12-19-0153

APPROVED ☐ REFUSED ☐
THIS ____ DAY OF ____, 20 ____

LILY XU, MCIP, RPP, MANAGER
DEVELOPMENT REVIEW SOUTH
PLANNING, INFRASTRUCTURE AND ECONOMIC
DEVELOPMENT DEPARTMENT, CITY OF OTTAWA

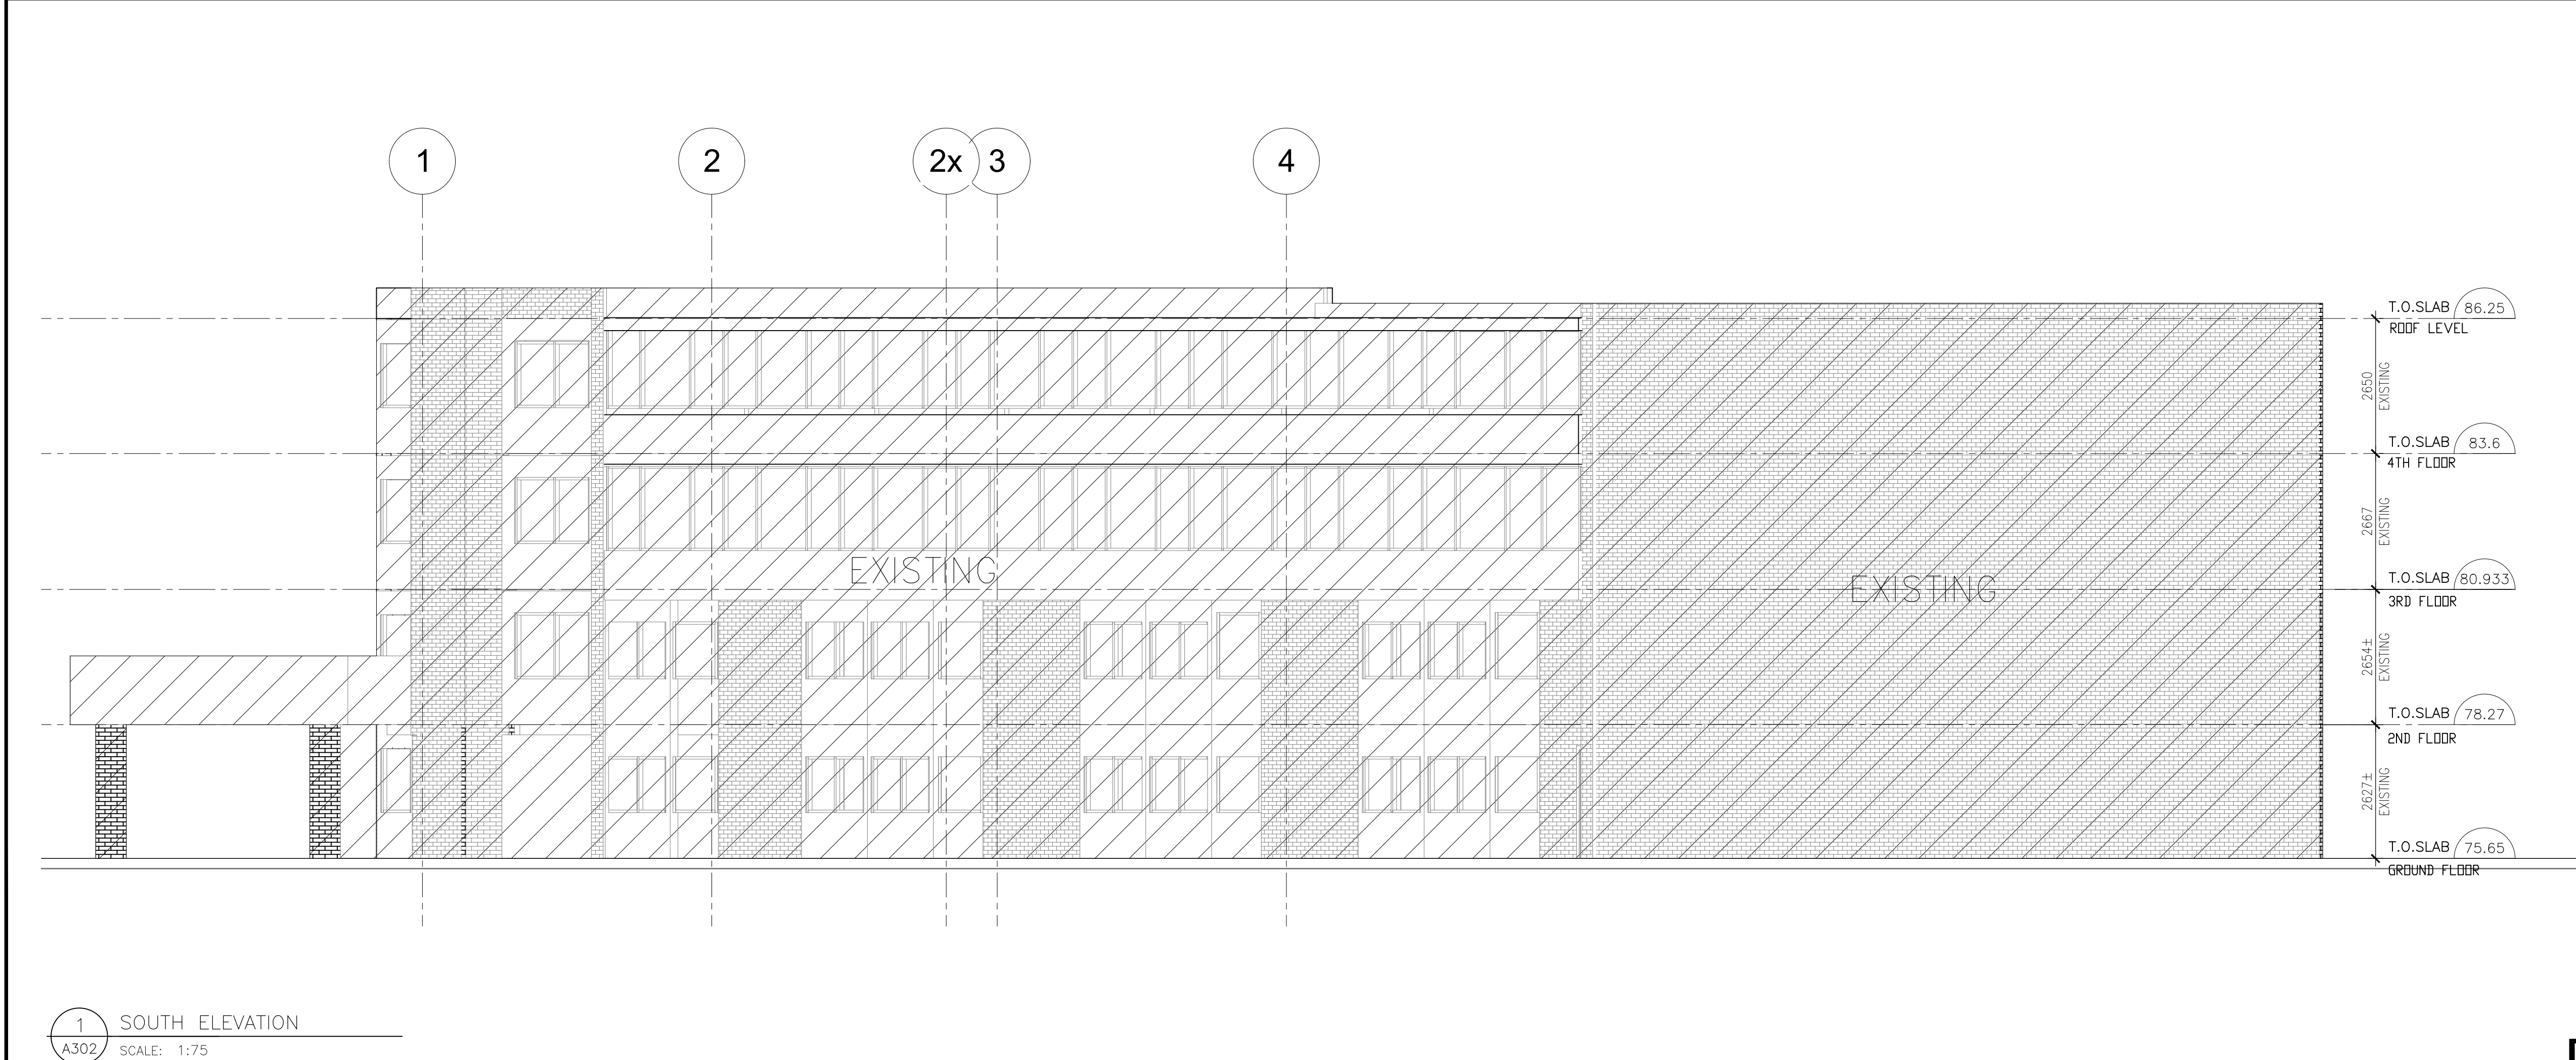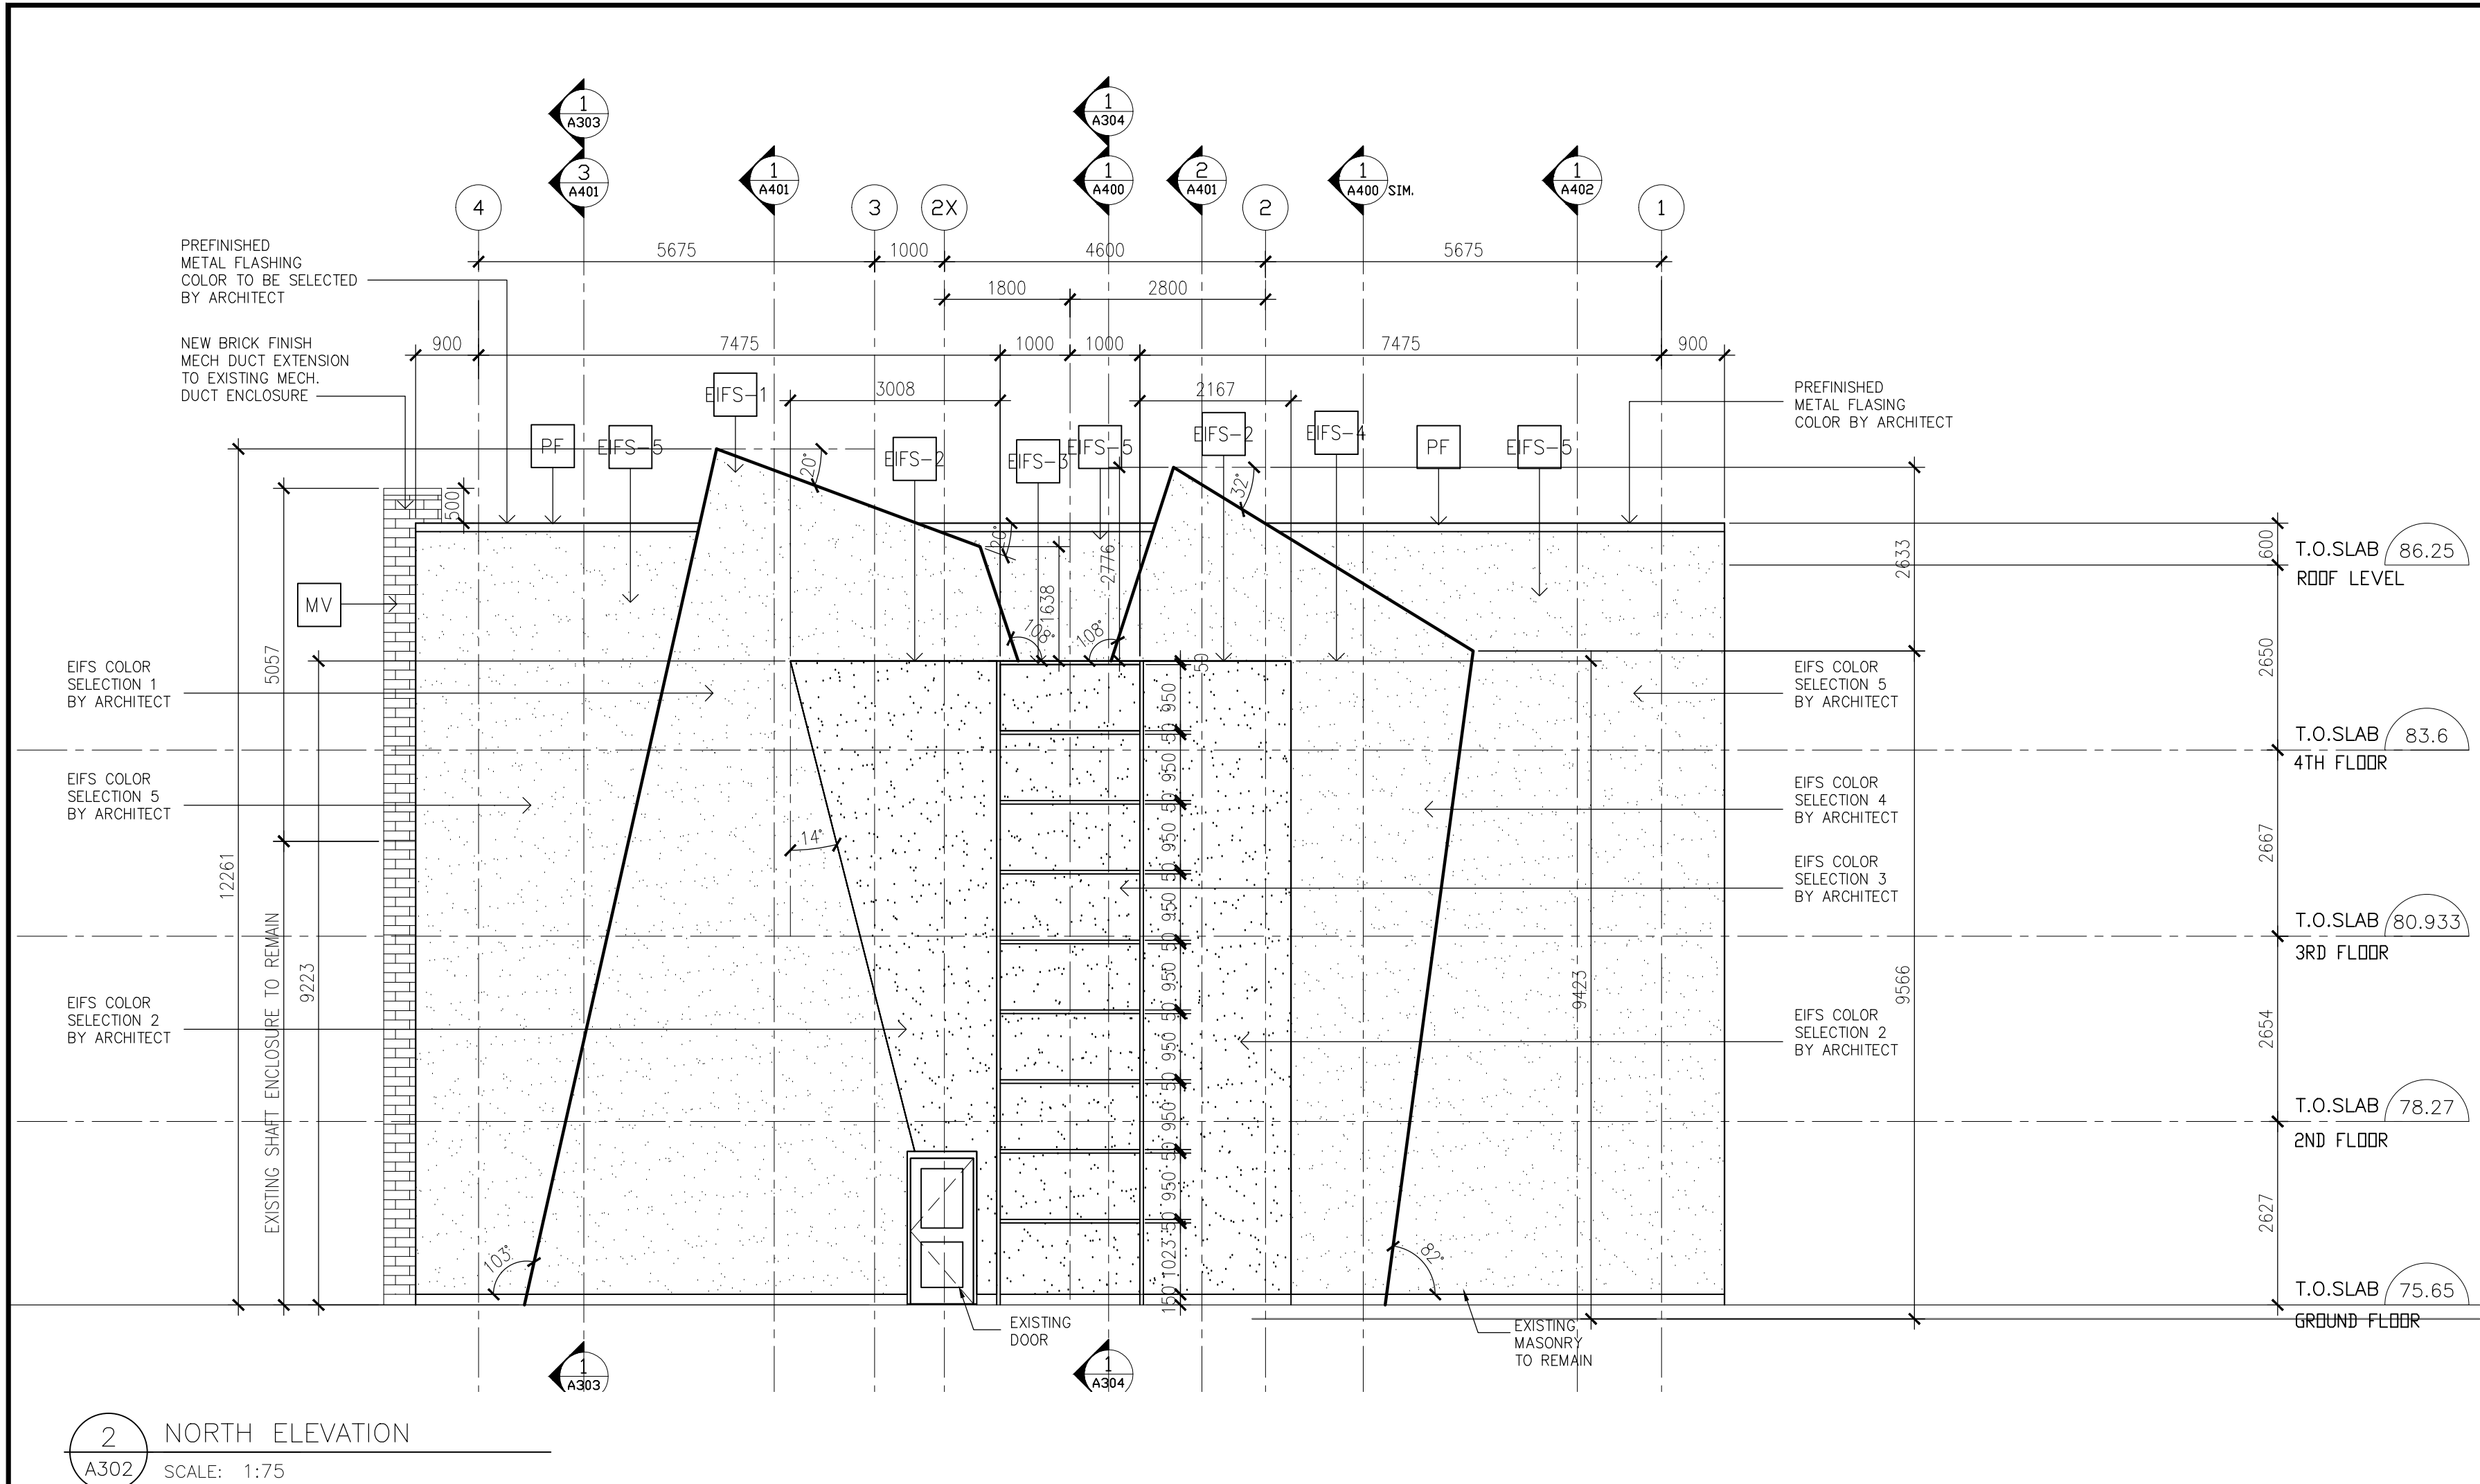

APPROVED ☐ REFUSED ☐

THIS ____ DAY OF ____, 20__

LILY XU, MCIP, RPP, MANAGER
DEVELOPMENT REVIEW SOUTH
PLANNING, INFRASTRUCTURE AND ECONOMIC
DEVELOPMENT DEPARTMENT, CITY OF OTTAWA

LEGEND:

- EIFS EXTERIOR INSULATION AND FINISH SYSTEM
- MV BRICK VANNER TO MATCH EXISTING
- PF PREFINISHED METAL FLASHING
- AP ALUMINUM PANEL
- CW CURTAIN WALL
- PC PRECAST CONCRETE
- EIFS-1 PRECAST CONCRETE COLOUR -1
- EIFS-2 PRECAST CONCRETE COLOUR -2
- EIFS-3 PRECAST CONCRETE COLOUR -3
- EIFS-4 PRECAST CONCRETE COLOUR -4
- EIFS-5 PRECAST CONCRETE COLOUR -5



NO.	REVISIONS	DATE
1	ISSUED FOR PROGRESS	08-06-18
2	ISSUED FOR 60% PROGRESS	12-10-18
3	ISSUED FOR COORDINATION	01-27-19
4	ISSUED FOR SITE PLAN APPLICATION	08-26-19
5	ISSUED FOR BUILDING PERMIT	12-10-19
6	RESPONSE TO SITE PLAN CITY COMMENTS	02-22-20
7	RESPONSE TO SITE PLAN CITY COMMENTS	04-APR-20
8		
9		
10		
11		
12		

NOTE:
THE CONTRACTOR SHALL CHECK AND VERIFY ALL DIMENSIONS AND REPORT ALL ERRORS AND OMISSIONS TO THE ARCHITECT FOR HIS WRITTEN PERMISSION BEFORE PROCEEDING WITH WORK.
NOT FOR CONSTRUCTION UNLESS SIGNED BY THE ARCHITECT.

CONSULTANTS:
**STRUCTURAL/MECHANICAL
ELECTRICAL/CIVIL**

exp. EXP. 2650 QUEENSWAY DR., SUITE 100
OTTAWA, ONTARIO K2B 8H6 CANADA
PHONE (613) 688-1899

LANDSCAPE:
STANTEC 1331 CLYDE AVE., SUITE 400
OTTAWA, ONTARIO K2C 3G4
CANADA
PHONE (613) 722-4420

SURVEYOR:
ANNIS O' SULLIVAN VOLLEBEKK
14 CONCOURSE GATE, SUITE 500
OTTAWA, ONTARIO K2E 7S6 CANADA
PHONE (613) 727-0850

PROJECT:
**BEST WESTERN PLUS
ADDITION**

LOCATION:
**1272 CARLING AVE.
OTTAWA, ONTARIO**

DWG TITLE:
**NORTH ELEVATION
SOUTH ELEVATION**

DATE: 2018-08-22
SCALE: 1:50
FILE NAME: PROJECT #:

DESIGNED BY: AMS
DRAWN BY: JV
APPROVED BY: AMS

DRAWING NO:
A302
OF
**ONTARIO ASSOCIATION
OF
ARCHITECTS
ANGLO-M. SPADOLA
LICENCE
4339**

D07-12-19-0153