


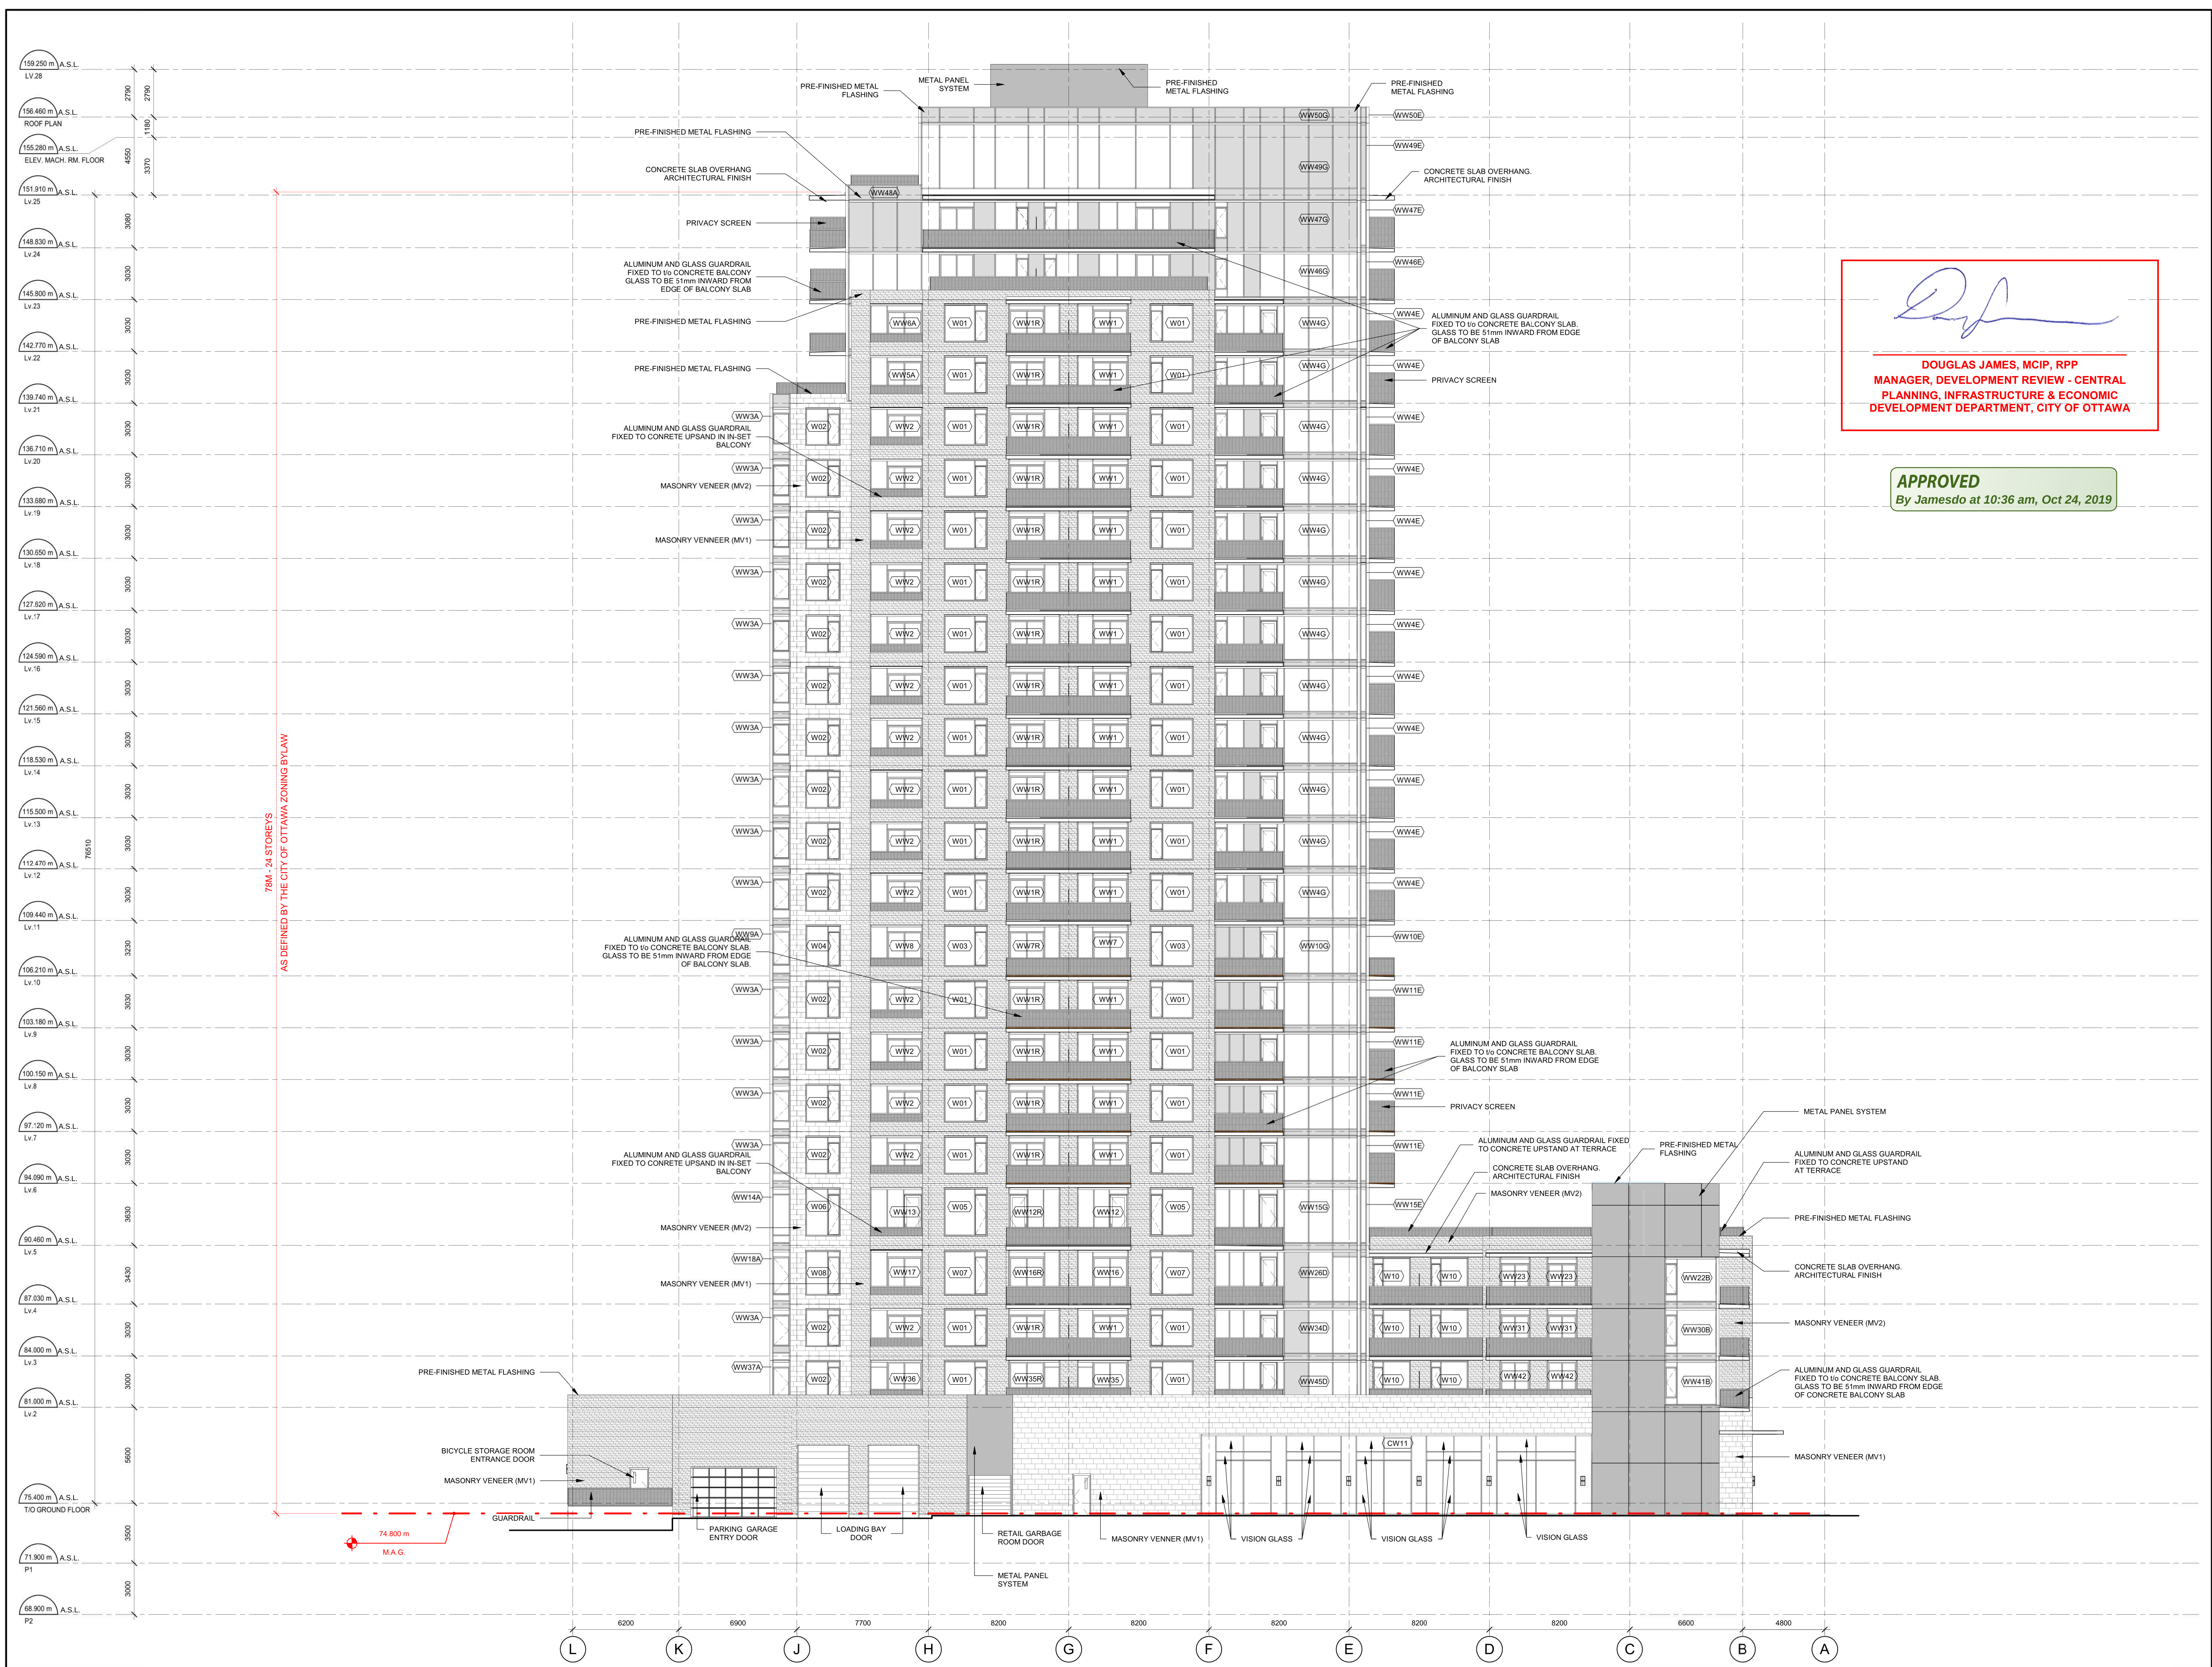

IT IS THE RESPONSIBILITY OF THE APPROPRIATE CONTRACTOR TO CHECK AND VERIFY ALL DIMENSIONS ON SITE AND TO REPORT ALL ERRORS AND/OR OMISSIONS TO THE ARCHITECT.

ALL CONTRACTORS MUST COMPLY WITH ALL PERTINENT CODES AND BY-LAWS.

THIS DRAWING MAY NOT BE USED FOR CONSTRUCTION UNTIL SIGNED BY THE ARCHITECT.

DO NOT SCALE DRAWINGS.

COPYRIGHT RESERVED.

DOUGLAS JAMES, MCIP, RPP
MANAGER, DEVELOPMENT REVIEW - CENTRAL
PLANNING, INFRASTRUCTURE & ECONOMIC
DEVELOPMENT DEPARTMENT, CITY OF OTTAWA

APPROVED
By Jamesdo at 10:36 am, Oct 24, 2019

No.	DESCRIPTION	DD.MM.YY
9	ISSUED FOR SPA ROUND 4	11.09.19
8	ISSUED FOR PERMIT	03.09.19
6	ISSUED FOR EXC / ELEV / R.A. / TENDER	22.08.19
5	ISSUED FOR STRUC. COORDINATION	09.07.19
4	ISSUED FOR 33% REVIEW	07.06.19
3	FIRST ROUND SPC COMMENTS	22.03.19
2	ISSUED FOR SITE PLAN CONTROL	21.10.18
1	ISSUED FOR ZONING AMENDMENT	21.12.15

REVISIONS:

ARCHITECT SEAL: **OTARIO ASSOCIATION OF ARCHITECTS**
ROBERTO L. LAHEY
LICENCE 4375

NORTH ARROW:

CLIENT: **RIO CAN**

ARCHITECT: **rla/architecture**
56 Beech Street, Ottawa, Ontario K1S 3J6
t.613.724.9932 f.613.724.1209 www.rodericklahey.ca


PROJECT TITLE: **WESTGATE REDEVELOPMENT**
1309 CARLING AVENUE
OTTAWA, ON

SHEET TITLE: **NORTH ELEVATION**

DRAWN:	CHECKED:
A.A. / B.G.	M.L.

SCALE:	SHEET No:
1 : 150	A200

PROJECT No:
1807

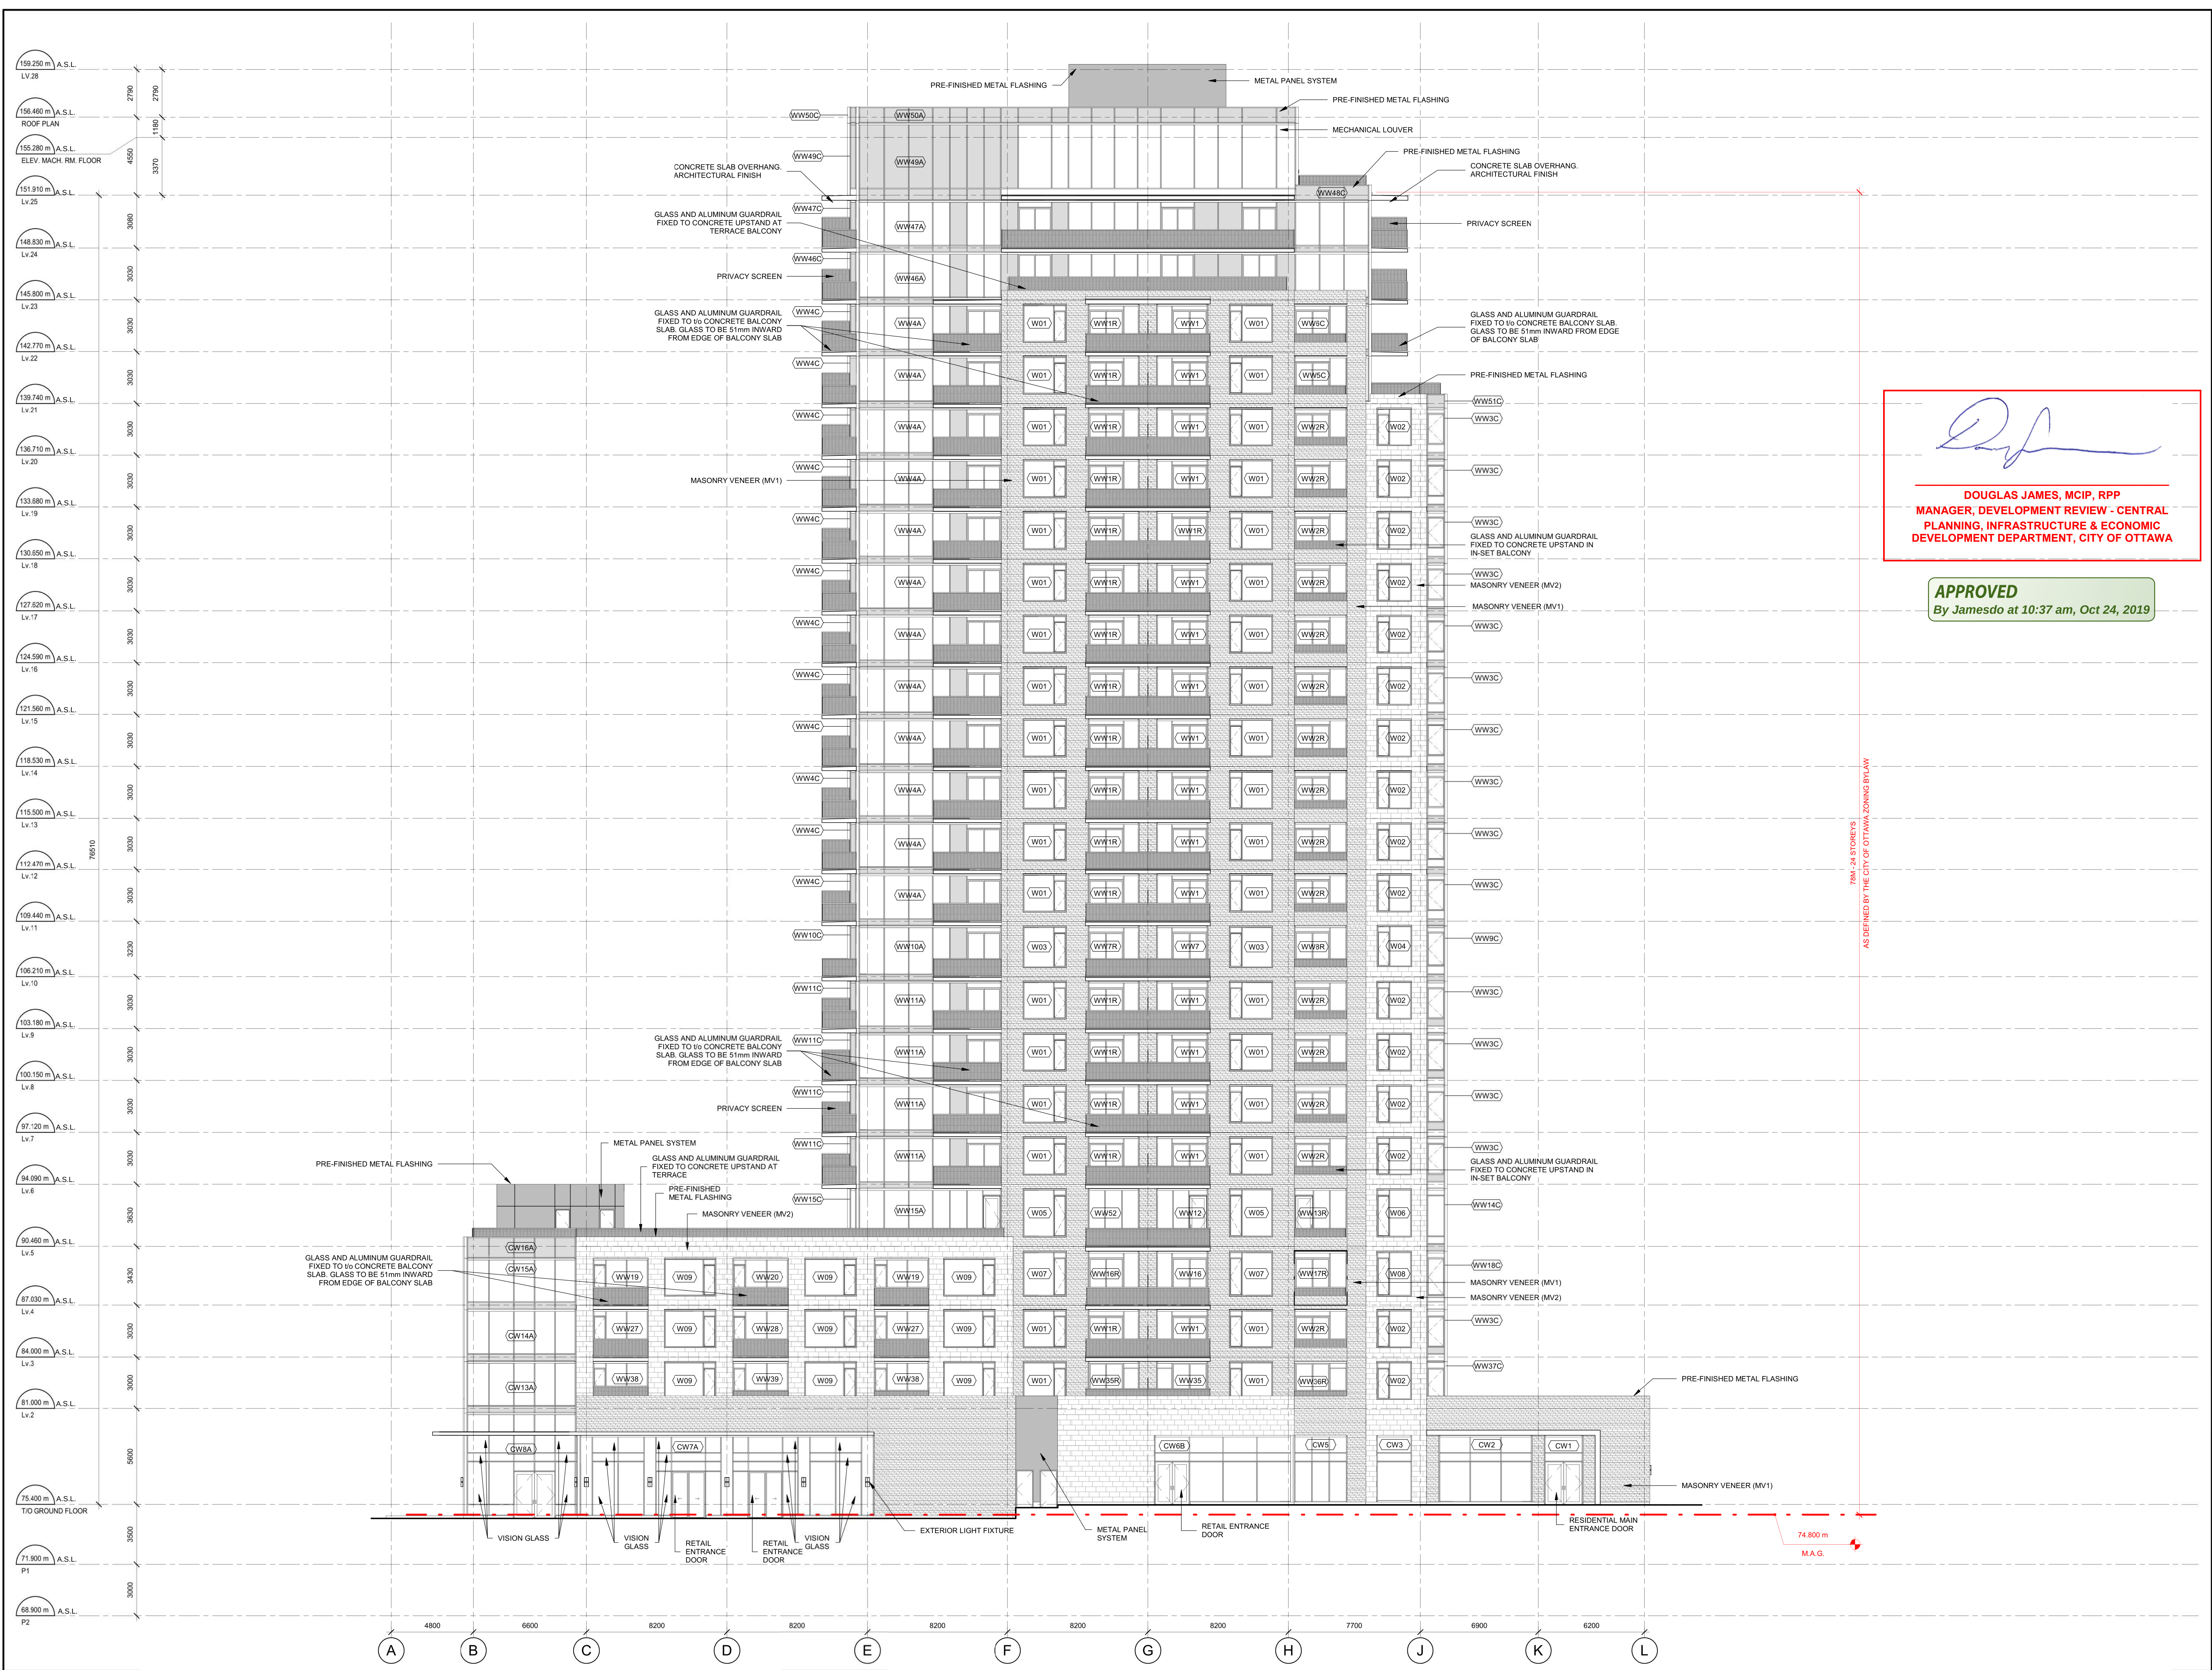


DOUGLAS JAMES, MCIP, RPP
MANAGER, DEVELOPMENT REVIEW - CENTRAL
PLANNING, INFRASTRUCTURE & ECONOMIC
DEVELOPMENT DEPARTMENT, CITY OF OTTAWA

APPROVED
By Jamesdo at 10:37 am, Oct 24, 2019

IT IS THE RESPONSIBILITY OF THE APPROPRIATE CONTRACTOR TO CHECK AND VERIFY ALL DIMENSIONS ON SITE AND TO REPORT ALL ERRORS AND/OR OMISSIONS TO THE ARCHITECT.

ALL CONTRACTORS MUST COMPLY WITH ALL PERTINENT CODES AND BY-LAWS.

THIS DRAWING MAY NOT BE USED FOR CONSTRUCTION UNTIL SIGNED BY THE ARCHITECT.

DO NOT SCALE DRAWINGS.

COPYRIGHT RESERVED.

No.	DESCRIPTION	DD.MM.YY
9	ISSUED FOR SPA ROUND 4	11.09.19
8	ISSUED FOR PERMIT	03.09.19
6	ISSUED FOR EXC / ELEV / R.A / TENDER	22.08.19
5	ISSUED FOR STRUC. COORDINATION	09.07.19
4	ISSUED FOR 33% REVIEW	07.06.19
3	FIRST ROUND SPC COMMENTS	22.03.19
2	ISSUED FOR SITE PLAN CONTROL	21.10.18
1	ISSUED FOR ZONING AMENDMENT	21.12.15

REVISIONS:

ARCHITECT SEAL:

ARCHITECTS
ROBERT C. LAHEY
LICENSE
4375

NORTH ARROW:

CLIENT:
RIO CAN

ARCHITECT:
rla/architecture
56 Beech Street, Ottawa, Ontario K1S 3J6
t.613.724.9932 f.613.724.1209 www.rodericklahey.ca

PROJECT TITLE:
WESTGATE REDEVELOPMENT
1309 CARLING AVENUE
OTTAWA, ON

SHEET TITLE:
SOUTH ELEVATION

DRAWN:
A.A / B.G


CHECKED:
M.L.

SCALE:
1 : 150

SHEET No:
A201

PROJECT No:
1807

1 SOUTH ELEVATION
A201 1 : 150

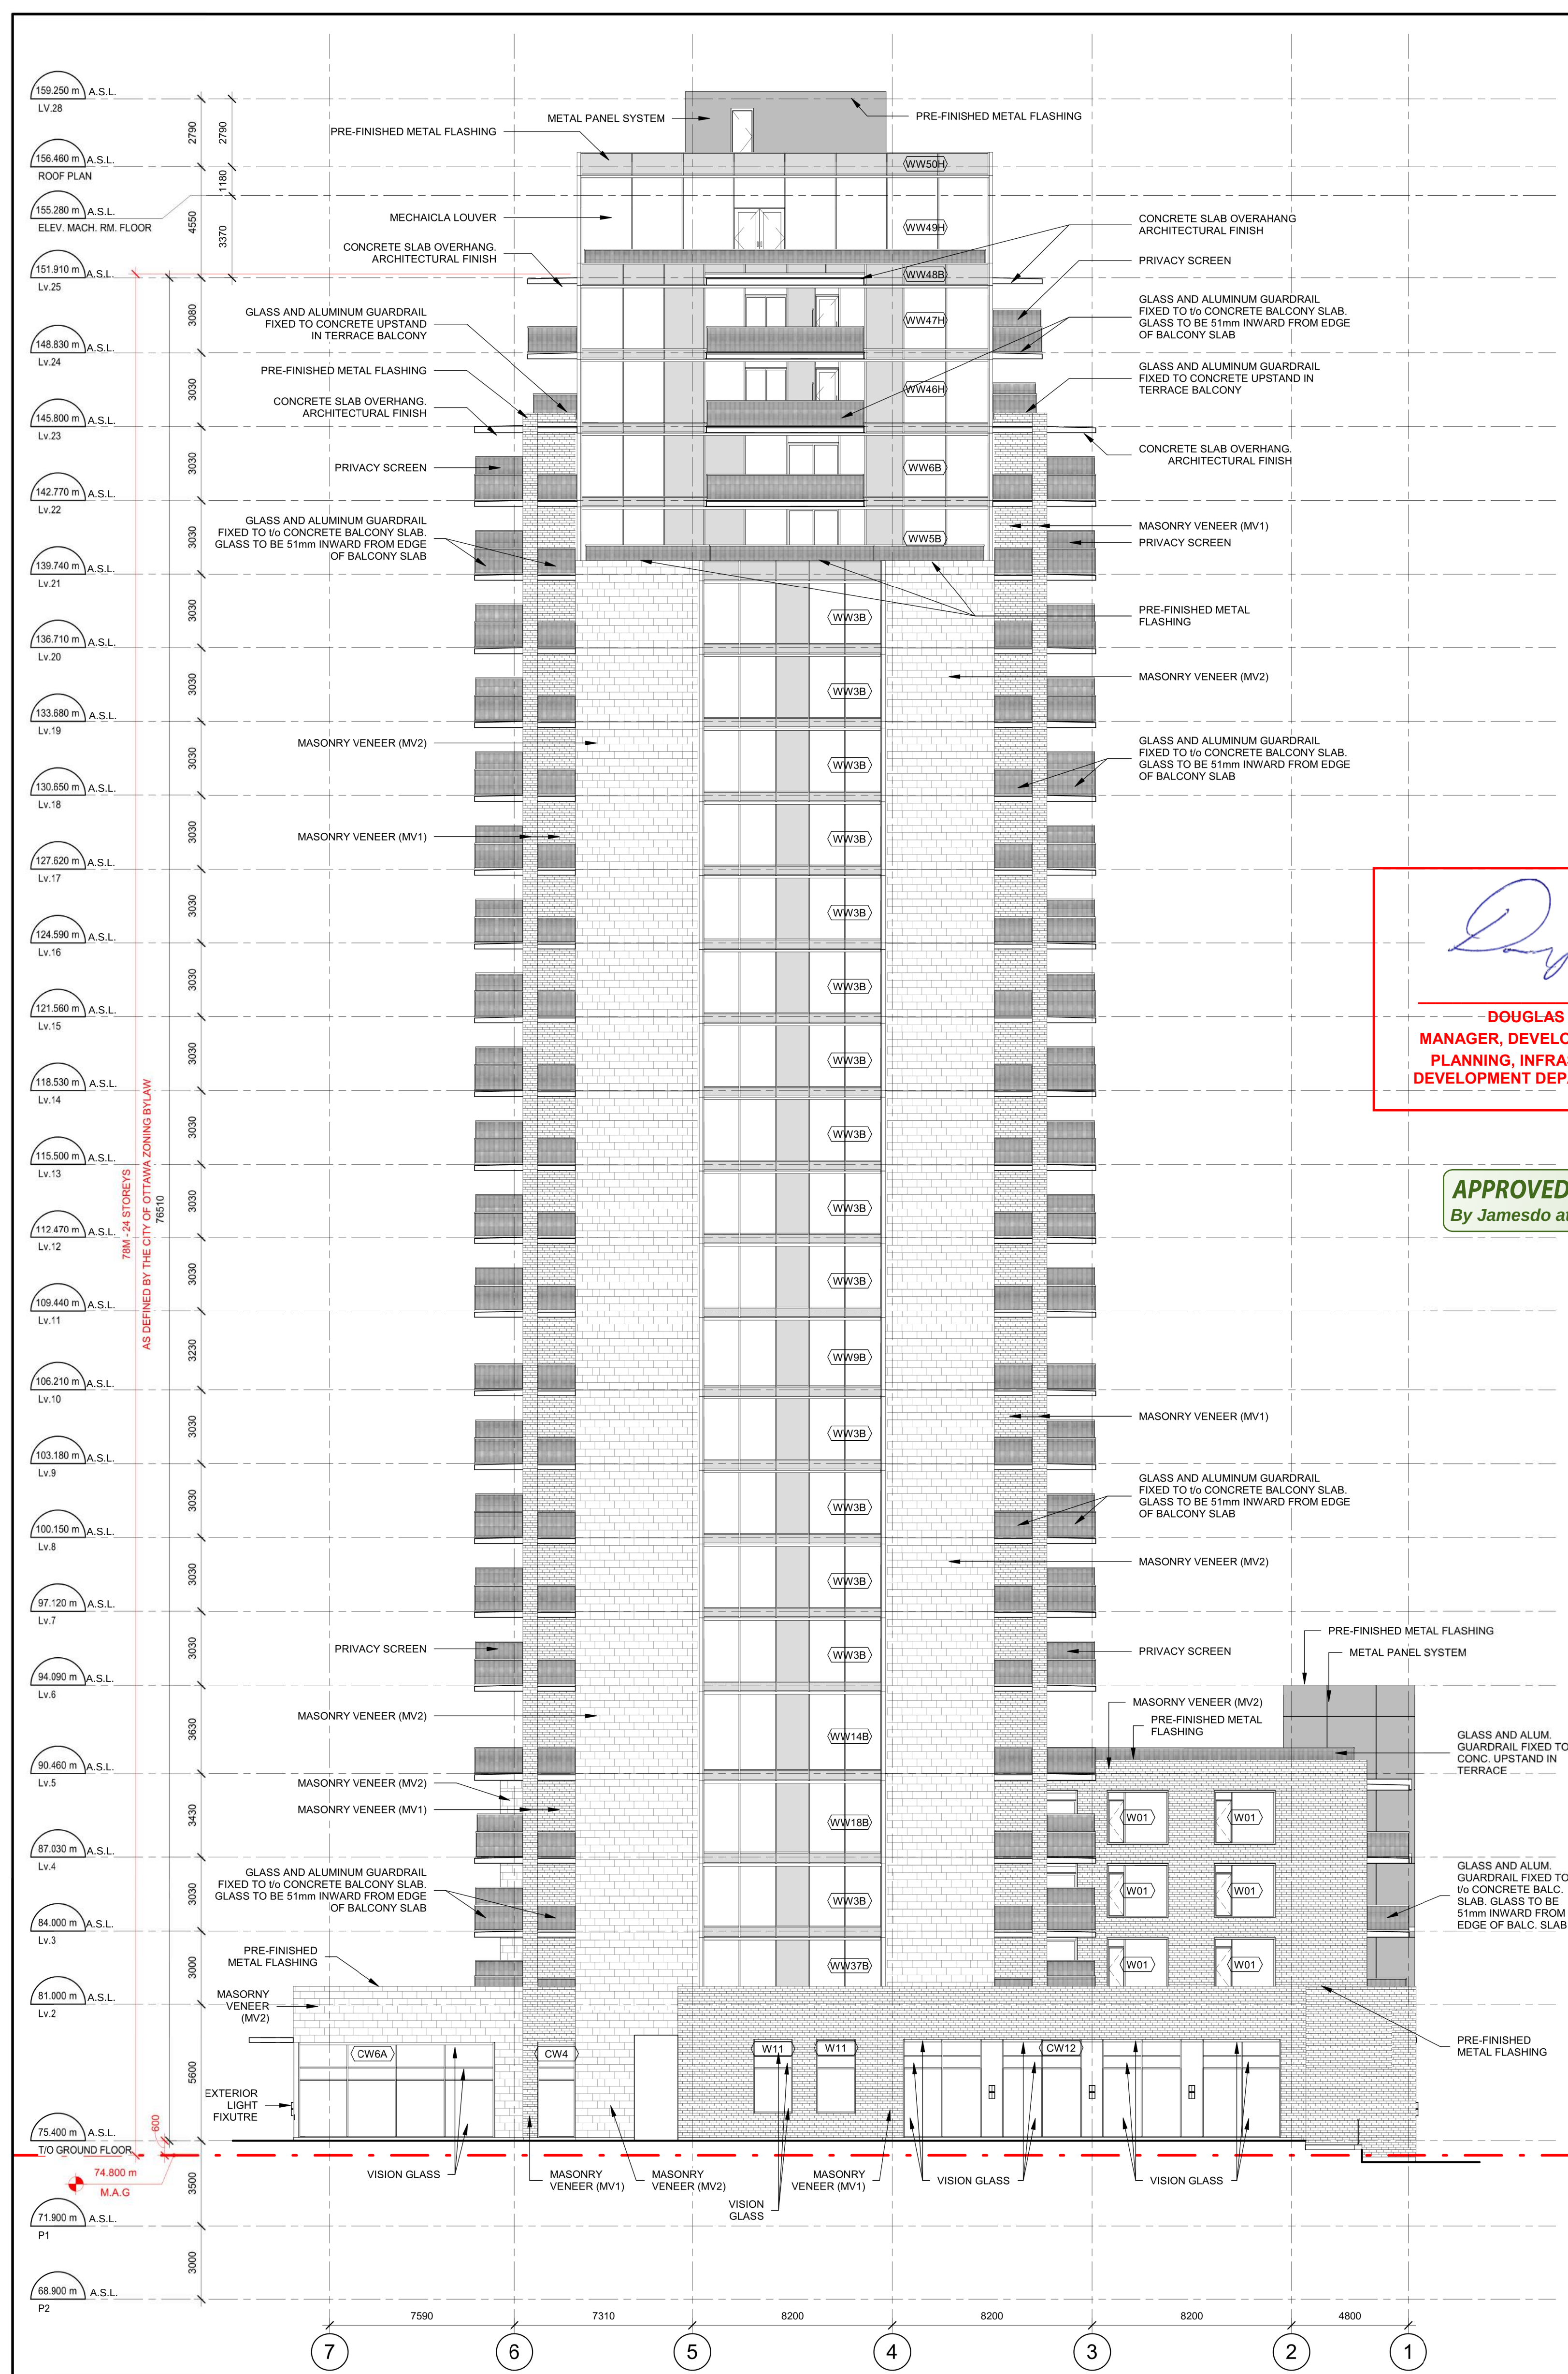

IT IS THE RESPONSIBILITY OF THE APPROPRIATE CONTRACTOR TO CHECK AND VERIFY ALL DIMENSIONS ON SITE AND TO REPORT ALL ERRORS AND/OR OMISSIONS TO THE ARCHITECT.

ALL CONTRACTORS MUST COMPLY WITH ALL PERTINENT CODES AND BY-LAWS.

THIS DRAWING MAY NOT BE USED FOR CONSTRUCTION UNTIL SIGNED BY THE ARCHITECT.

DO NOT SCALE DRAWINGS.

COPYRIGHT RESERVED.

No.	DESCRIPTION	DD.MM.YY
9	ISSUED FOR SPA ROUND 4	11.09.19
8	ISSUED FOR PERMIT	03.09.19
6	ISSUED FOR EXC./ELEV./R.A./TENDER	22.08.19
5	ISSUED FOR STRUC. COORDINATION	09.07.19
4	ISSUED FOR 33% REVIEW	07.06.19

REVISIONS:

ARCHITECT SEAL:

NORTH ARROW:

CLIENT:

ARCHITECT:

PROJECT TITLE:

WESTGATE REDEVELOPMENT

1309 CARLING AVENUE OTTAWA, ON

SHEET TITLE:

EAST & WEST ELEVATIONS

DRAWN: A.A. / B.G.

CHECKED: M.L.

SCALE: 1:150

SHEET No:

PROJECT No: 1807

A203