



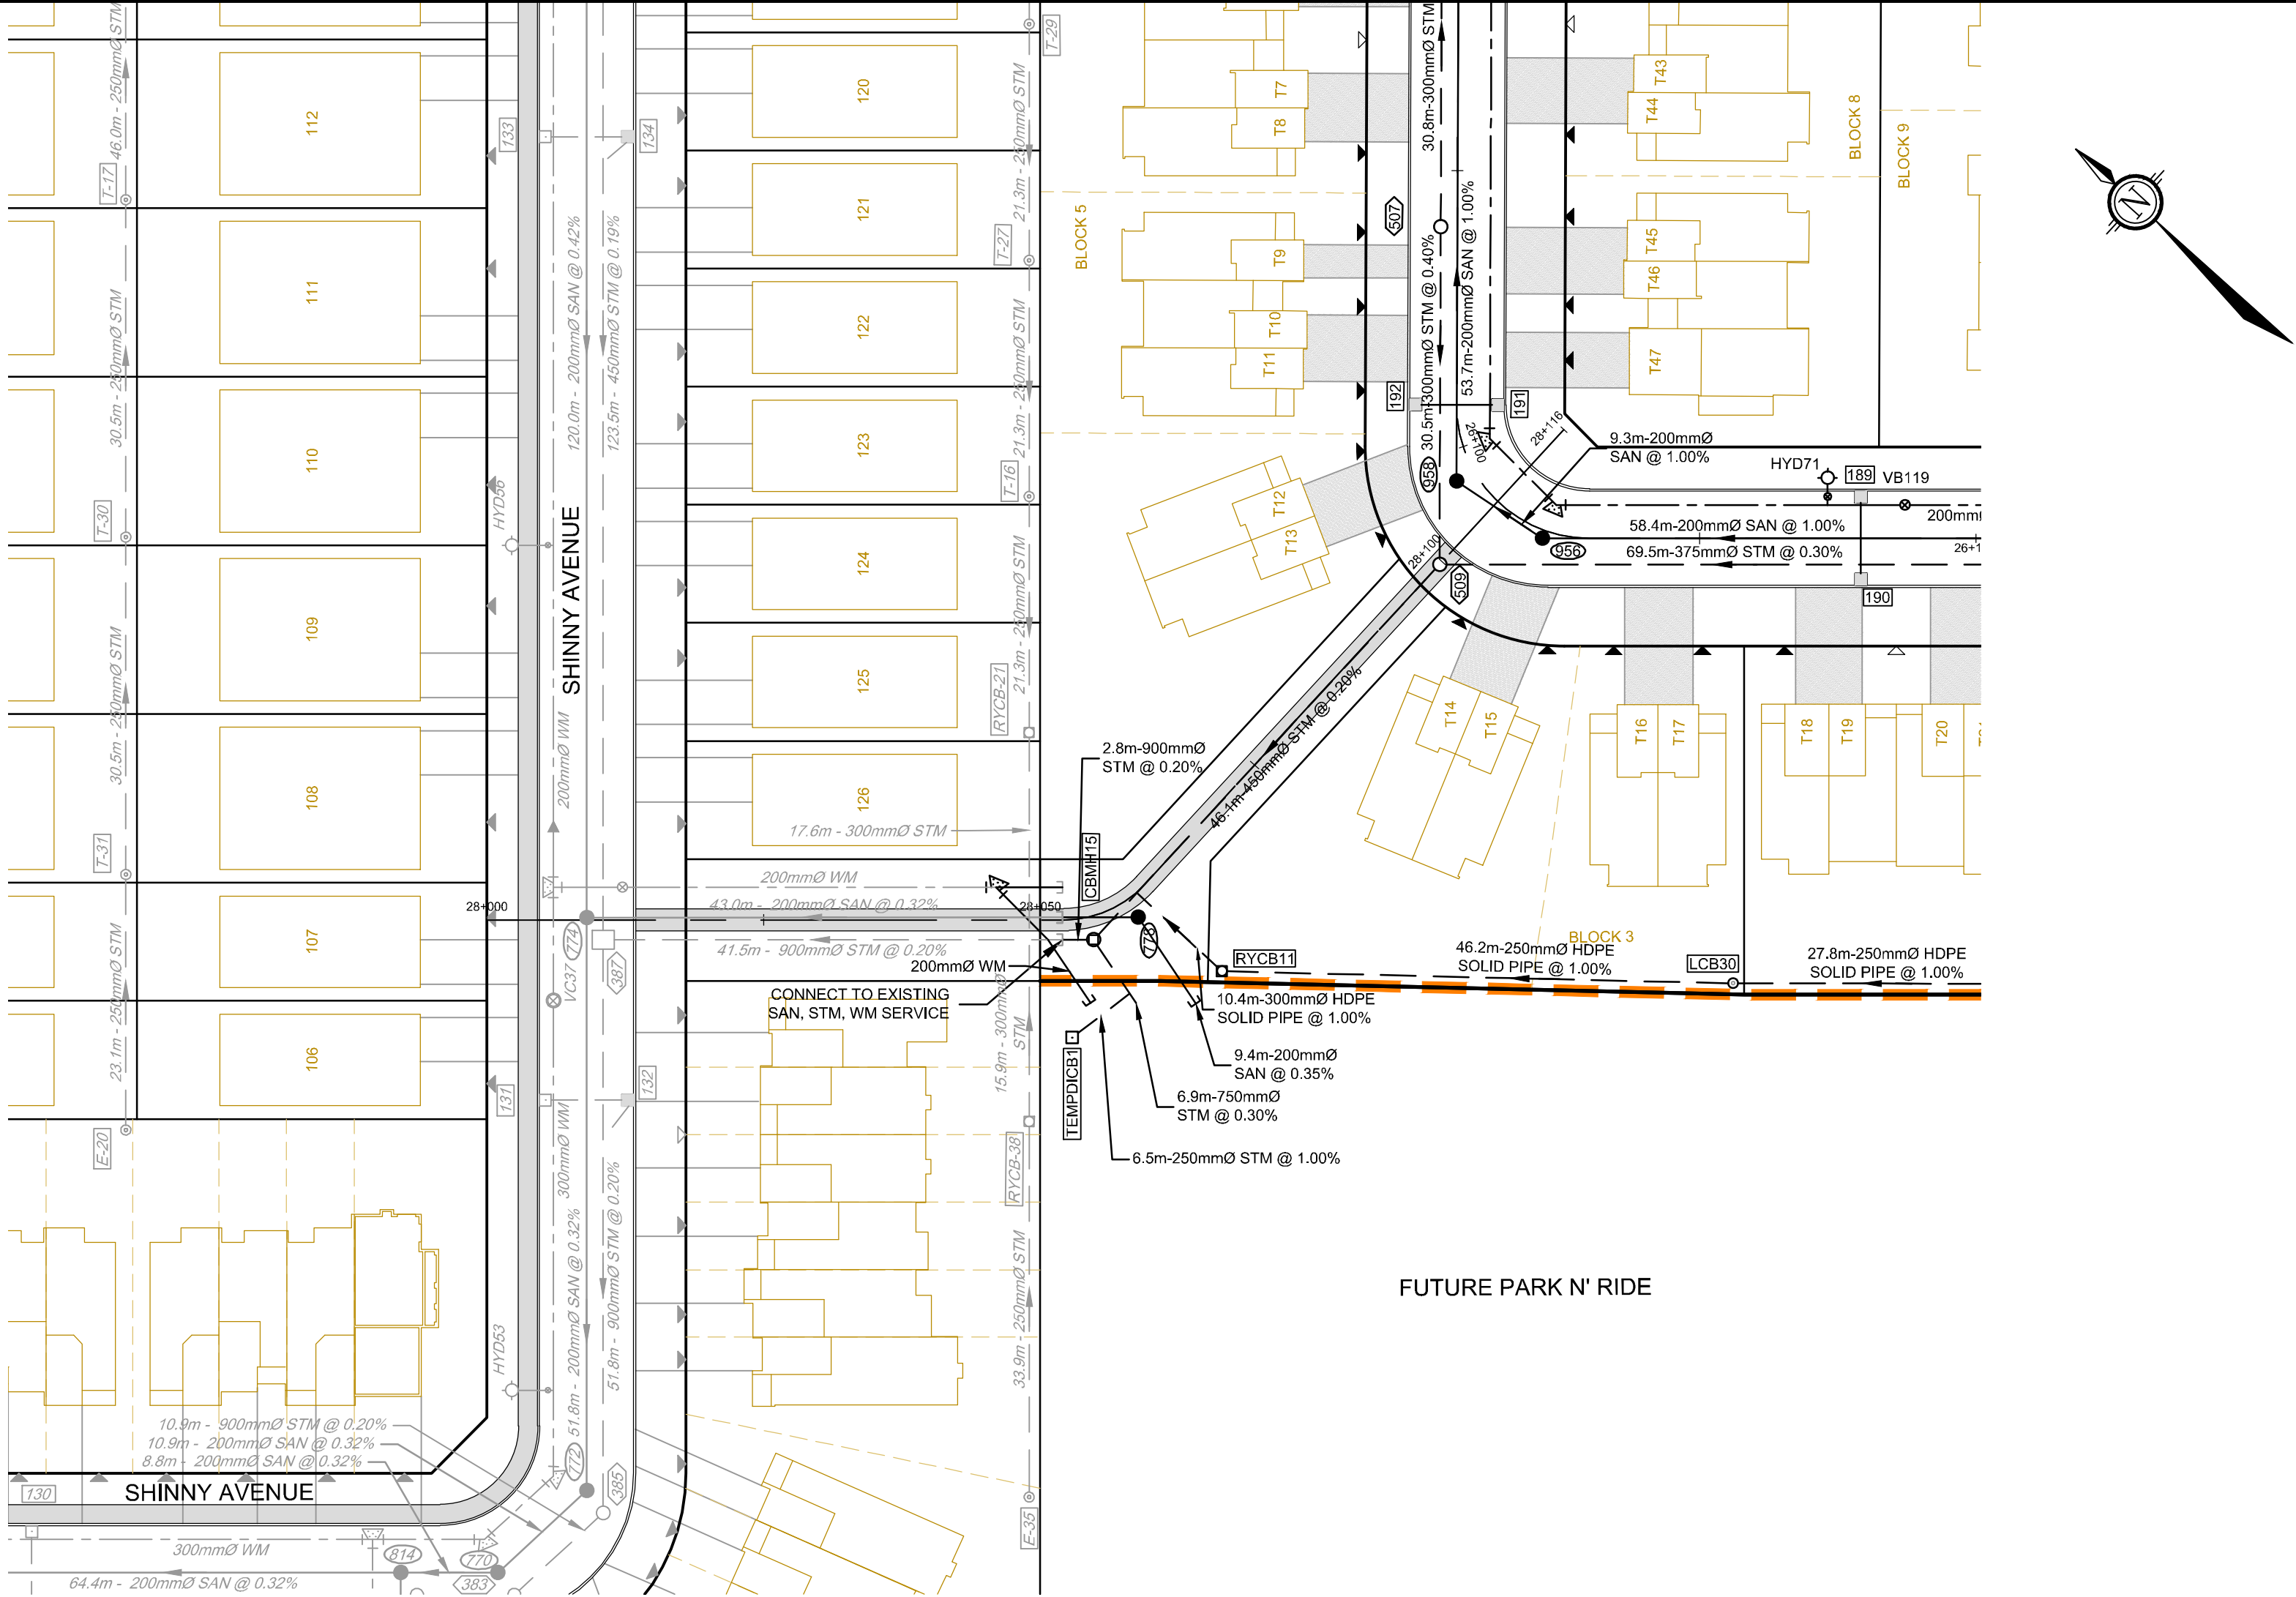


EASEMENT BLOCK


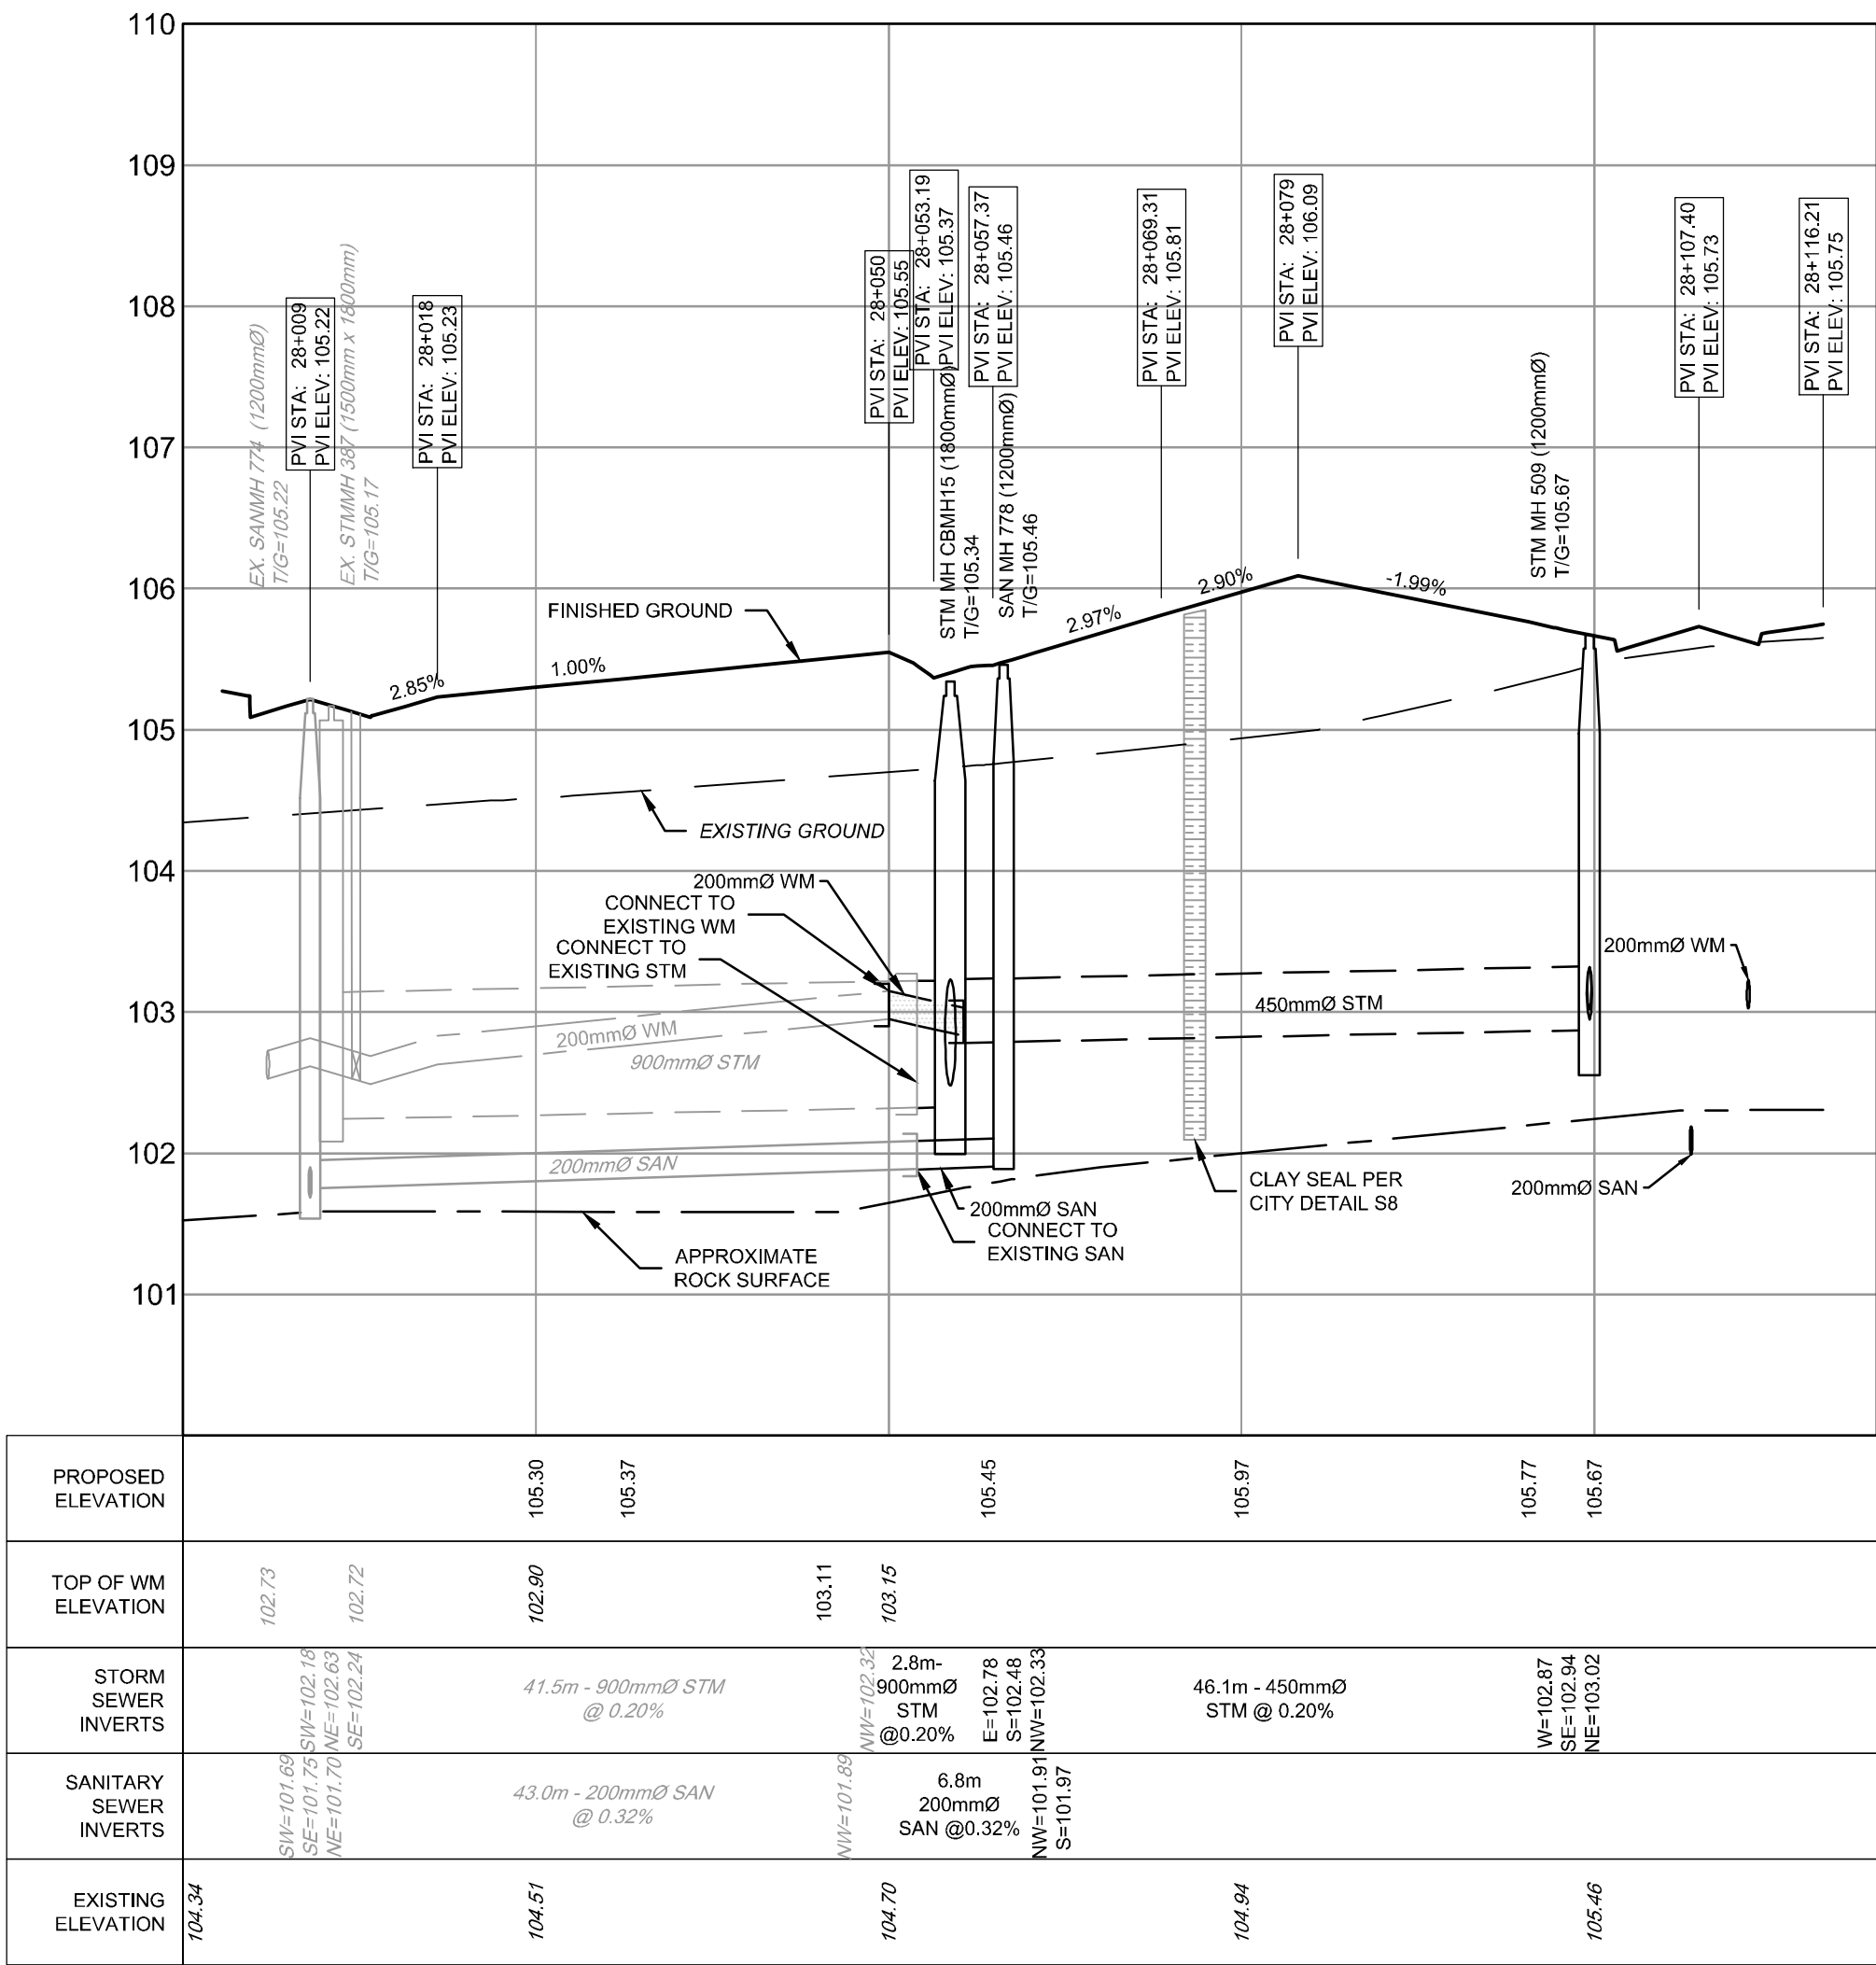


NOTE:
THE POSITION OF ALL POLE LINES, CONDUITS,
WATERMAINS, SEWERS AND OTHER
UNDERGROUND AND OVERGROUND UTILITIES AND
STRUCTURES IS NOT NECESSARILY SHOWN ON
THE CONTRACT DRAWINGS, AND WHERE SHOWN,
THE ACCURACY OF THE POSITION OF SUCH
UTILITIES AND STRUCTURES IS NOT GUARANTEED.
BEFORE STARTING WORK, DETERMINE THE EXACT
LOCATION OF ALL SUCH UTILITIES AND
STRUCTURES AND ASSUME ALL LIABILITY FOR
DAMAGE TO THEM.

No.	REVISION	DATE	BY
2	ISSUED FOR APPROVAL (2nd SUBMISSION)	MAR 12/19	MAB
1.	ISSUED FOR APPROVAL	DEC 7/18	MAB

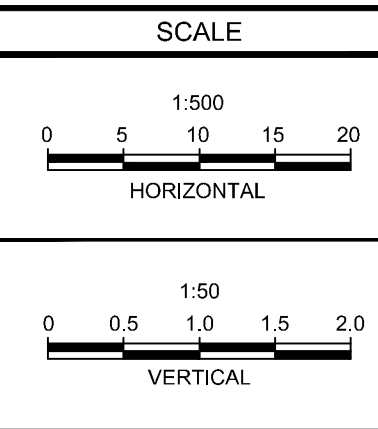

DESIGN	LRW
CHECKED	MAB
DRAWN	JMM
CHECKED	MAB
APPROVED	JGR

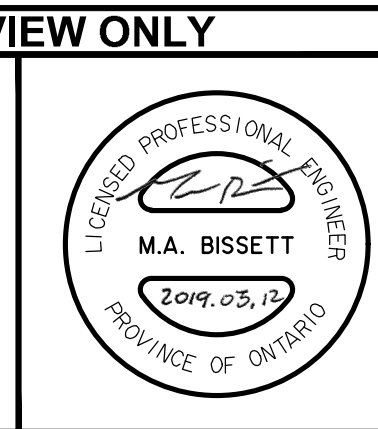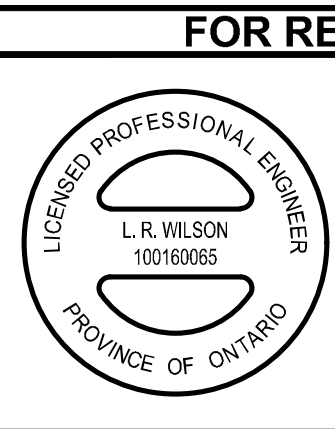

NOVATECH
Engineers, Planners & Landscape Architects
Suite 200, 240 Michael Cowpland Drive
Ottawa, Ontario, Canada K2M 1P6
Telephone (613) 254-9643
Facsimile (613) 254-5867
Website www.novatech-eng.com

CITY OF OTTAWA
FERNBANK CROSSING - PHASE 5
PLAN AND PROFILE
EASEMENT BLOCK
STATION 28+000 TO 28+120

PROJECT No.	108180-19
REV	REV # 2
DRAWING No.	108180-19-PR2