




CONT'D ON DWG
103291-203

SEE 010, 011, 012 FOR NOTES, LEGEND, CB TABLE,

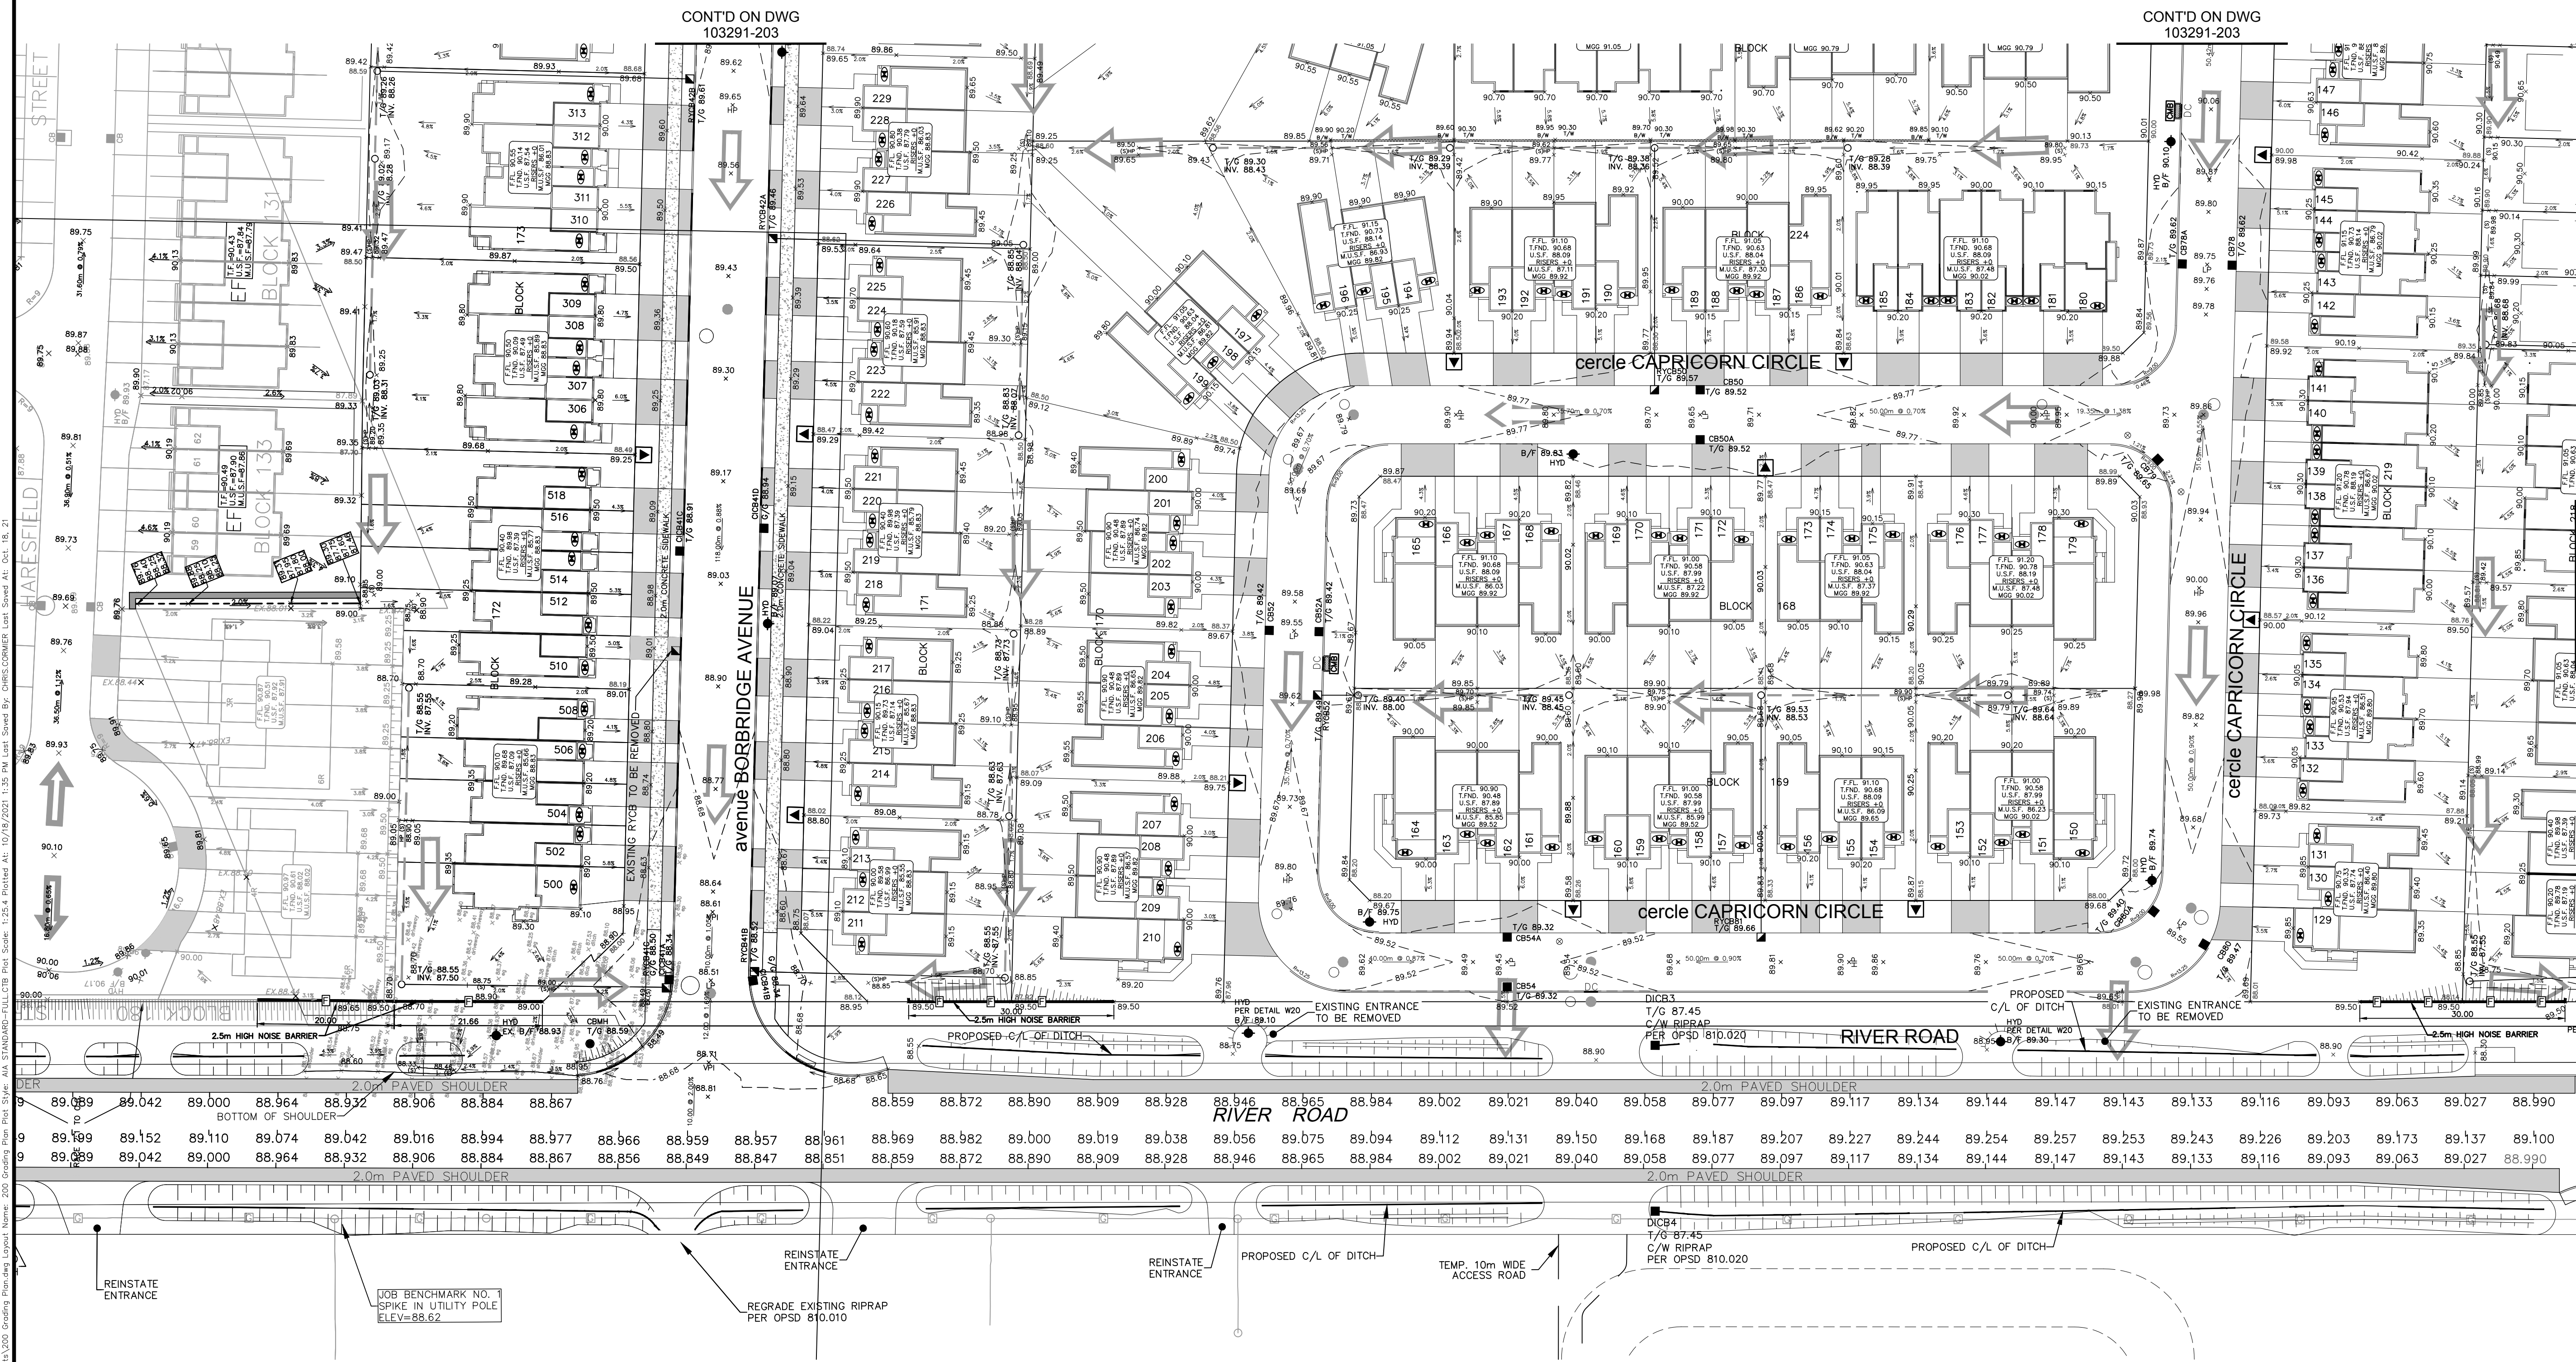


18			
17	REVISED PER CITY COMMENTS		M.E
16	REVISED GRADING BORRIDGE AVE AT RIVER ROAD		M.E
15	REVISED UNITS ON BORRIDGE		M.E
14	REVISED UNITS ON BORRIDGE		M.E
13	MILESTONE REISSUE TO CONTRACTOR		M.E
12	REVISED USFs		M.E
11	REVISED RYCB ON BORRIDGE AVE		M.E
10	REVISED PER CITY COMMENTS		M.E
9	ISSUED FOR APPROVAL		M.E
8	REVISED PER CITY COMMENTS		M.E
7	REVISED SERVICE LATERALS		M.E
6	ISSUED FOR CONSTRUCTION		M.E
5	REVISED PER CITY COMMENTS		M.E
No.	REVISIONS		By

Riverside



Project Title

RIVERSIDE SOUTH
PHASE 15 - 1A

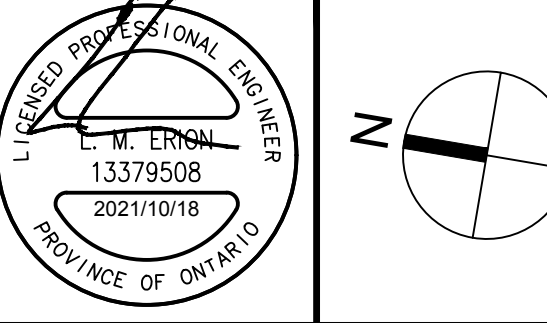

Drawing Title

GRADING PLAN

Scale
1 : 500

Design K.H.	Date JULY 201
Drawn C.C.	Checked L.E.
Project No. 103291	Drawing No. 200