


| Tree # | Botanical Name            | Common Name         | Caliper (cm) | Condition | High Quality Tree | Rare Tree | Comments   | To Be Preserved |
|--------|---------------------------|---------------------|--------------|-----------|-------------------|-----------|---|-----------------|
| 1      | <i>Syringa reticulata</i> | Japanese Tree Lilac | 10           | Good      | NO                | NO        | City Owned, Symmetrical Canopy                                                                                         | NO              |
| 2      | <i>Syringa reticulata</i> | Japanese Tree Lilac | 10           | Good      | NO                | NO        | City Owned, Symmetrical Canopy                                                                                         | NO              |
| 3      | <i>Syringa reticulata</i> | Japanese Tree Lilac | 6            | Poor      | NO                | NO        | City Owned, Assymetrical Canopy, Die-back 40% @ canopy, Leaning, Broken trunk @ base                                   | NO              |
| 4      | <i>Syringa reticulata</i> | Japanese Tree Lilac | 8            | Moderate  | NO                | NO        | City Owned, Symmetrical Canopy, Die-back 20% @ canopy, Broken limbs                                                    | NO              |
| 5      | <i>Syringa reticulata</i> | Japanese Tree Lilac | 8            | Moderate  | NO                | NO        | City Owned, Assymetrical Canopy, Die-back 10% @ canopy, Broken limbs                                                   | NO              |
| 6      |                           |                     |              | Dead      |                   |           |   |                 |
| 7      |                           |                     |              | Dead      |                   |           |   |                 |
| 8      | <i>Acer negundo</i>       | Manitoba Maple      | 7            | Moderate  | NO                | NO        | Private Owned, Symmetrical Canopy, Pruned lower stems, Co-dominant leaders 2 @ 2.0m                                    | NO              |
| 9      |                           |                     |              | Dead      |                   |           |   |                 |
| 10     |                           |                     |              | Dead      |                   |           |   |                 |
| 11     | <i>Tsuga canadensis</i>   | Eastern Hemlock     | 12           | Good      | NO                | NO        | Private Owned, Symmetrical Canopy                                                                                      | NO              |
| 12     | <i>Tsuga canadensis</i>   | Eastern Hemlock     | 12           | Good      | NO                | NO        | Private Owned, Symmetrical Canopy                                                                                      | NO              |
| 13     | <i>Acer negundo</i>       | Manitoba Maple      | 50, 40, 30   | Moderate  | NO                | NO        | Private Owned, Symmetrical Canopy, Die-back 5% @ canopy, 3 stem, Significant invasive vines                            | NO              |
| 14     | <i>Acer negundo</i>       | Manitoba Maple      | 35           | Poor      | NO                | NO        | Private Owned, Asymmetrical Canopy, Die-back 75% @ canopy, Broken limbs, Poor branch angle, Significant invasive vines | NO              |
| 15     | <i>Acer negundo</i>       | Manitoba Maple      | 45           | Poor      | NO                | NO        | Private Owned, Asymmetrical Canopy, Die-back 75% @ canopy, Broken limbs, 5 stem, Leaning                               | NO              |
| 16     | <i>Acer negundo</i>       | Manitoba Maple      | 15, 20       | Moderate  | NO                | NO        | Private Owned, Asymmetrical Canopy, 4 stem                                                                             | NO              |
| 17     |                           |                     |              | Dead      |                   |           |   |                 |
| 18     | <i>Acer negundo</i>       | Manitoba Maple      | 15, 20       | Poor      | NO                | NO        | Private Owned, Symmetrical Canopy, Die-back 20% @ canopy, Broken limbs, 5 stem, Leaning                                | NO              |
| 19     | <i>Ulmus parvifolia</i>   | Chinese Elm         | 9            | Good      | NO                | NO        | Private Owned, Symmetrical Canopy, Co-dominant 2 @ 0.5m                                                                | NO              |
| 20     | <i>Populus deltoides</i>  | Cottonwood          | ~45          | Moderate  | NO                | NO        | City Owned, Symmetrical Canopy                                                                                         | NO              |
| 21     | <i>Acer negundo</i>       | Manitoba Maple      | varies       | Poor      | NO                | NO        | City Owned, Asymmetrical Canopy, Significant invasive vines                                                            |                 |

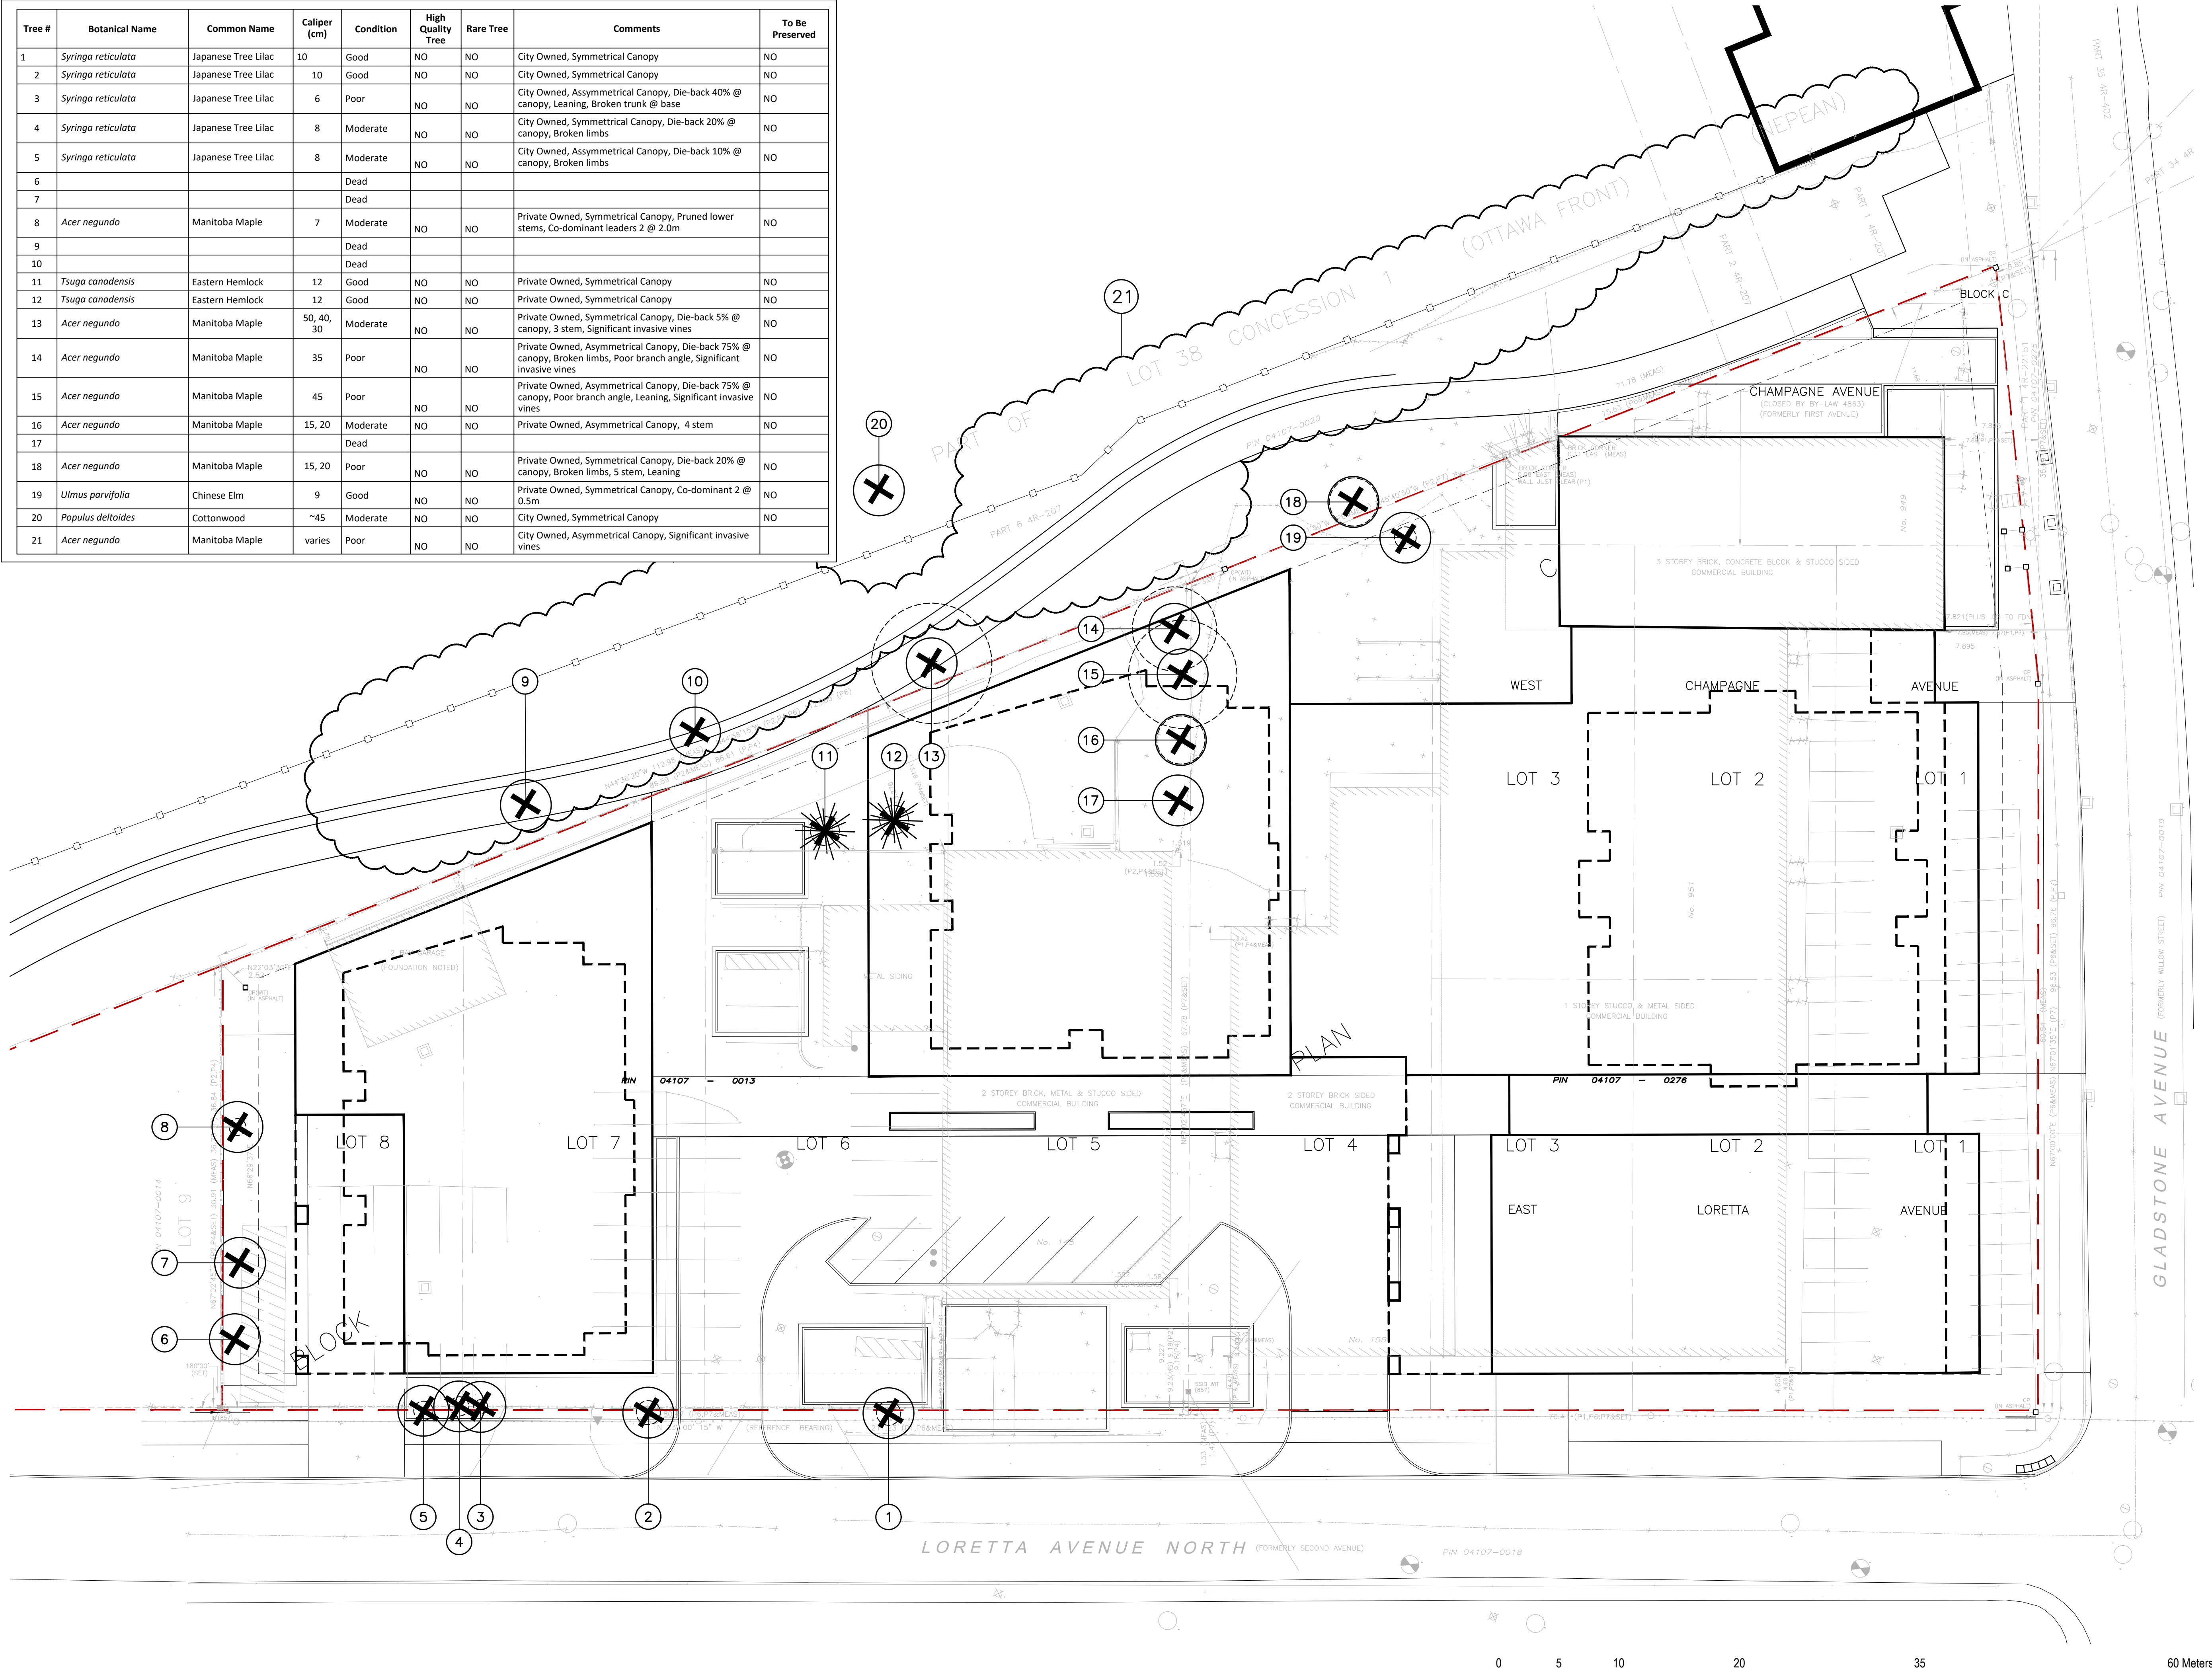

LEGEND:

- CRITICAL ROOT ZONE (CRZ)
- EXISTING DECIDUOUS TREE
- EXISTING CONIFEROUS TREE
- TREE TO BE REMOVED

|     |                   |             |
|-----|-------------------|-------------|
| 1   | ISSUED FOR REVIEW | 12 OCT 2018 |
| No. | Revision          | Date        |

North:

Stamp:

LANDSCAPE ARCHITECT ASSOCIATION OF LANDSCAPE ARCHITECTS

MEMBER

OSHA

CSW

Landscape Architecture

Urban Design

Site Planning

Recreation and Park Planning

Project Management

319 McRae Avenue, Suite 502, Ottawa, Ontario, K1Z 0B9  
Tel: (613) 729-4536

- All measurements in millimeters unless specified otherwise. Do not scale drawing. All drawings to be read in conjunction with written specifications.
- Copyright reserved. This drawing is the exclusive property of CSW Landscape Architects Ltd. and shall not be used without the consent thereof.
- This Drawing may not be used for construction until signed by the landscape architect. It is the responsibility of the contractor to:
  - check and verify all dimensions on site;
  - report all errors and/or omissions to the landscape architect;
  - comply with all pertinent codes and by-laws;
  - check and verify locations of all underground services with all local utilities prior to any digging.

Project:

Gladstone and Loretta

OTTAWA., ONTARIO

Drawing:

TREE CONSERVATION REPORT


|                 |               |
|-----------------|---------------|
| Scale:          | Date:         |
| 1:250/250       | 04 OCT 2018   |
| Design By:      | Drawn By:     |
| QL              | QL            |
| Project Number: | Sheet Number: |
| 1987-01         | TCR 1.0       |

SITE DESCRIPTION:

THIS IS AN EXISTING COMMERCIAL SITE USED PRIMARILY AS BUSINESS SPACE FOR MULTIPLE TENANTS. MUCH OF THE SITE IS CURRENTLY OCCUPIED BY ASPHALT PARKING LOT. THE MAJORITY OF TREES ON SITE ARE AT THE PERIMETER EDGES. WITH THE EXCEPTION OF THE STREET TREES ALONG LORETTA AVE, MOST TREES HAVE ESTABLISHED POORLY AND ARE ILL SITUATED ALONG FENCE LINES OR DIRECTLY AT RETAINING WALLS.

THE LINEAR LANDSCAPE AREA NORTHEAST OF THE SITE RUNS ADJACENT TO THE EXISTING O-TRAIN TRACKS. THIS AREA IS SEPARATED FROM THE COMMERCIAL PROPERTIES WITH CHAIN LINK FENCE AT THE TOP OF A SLOPE. THE AREA IS DENSE WITH INVASIVE PLANTS SUCH AS MANITOBA MAPLE, WILD GRAPE VINE AND VIRGINIA CREEPER. THE AREA HAS A GREAT DEAL OF DEAD TREES AND MISCELLANEOUS DEBRIS MAKING THE AREA DIFFICULT TO ACCESS.

THE SITE LACKS SIGNIFICANT TREES OF VALUE. THE PRESENT TREES OFFER LITTLE BENEFIT TO THE SITE IN TERMS OF ECOLOGY, CHARACTER, OR SHADE VALUE. THE GENERAL CONDITION OF THE SITE'S TREES ARE POOR WITH A DECLINING STATE OF HEALTH.

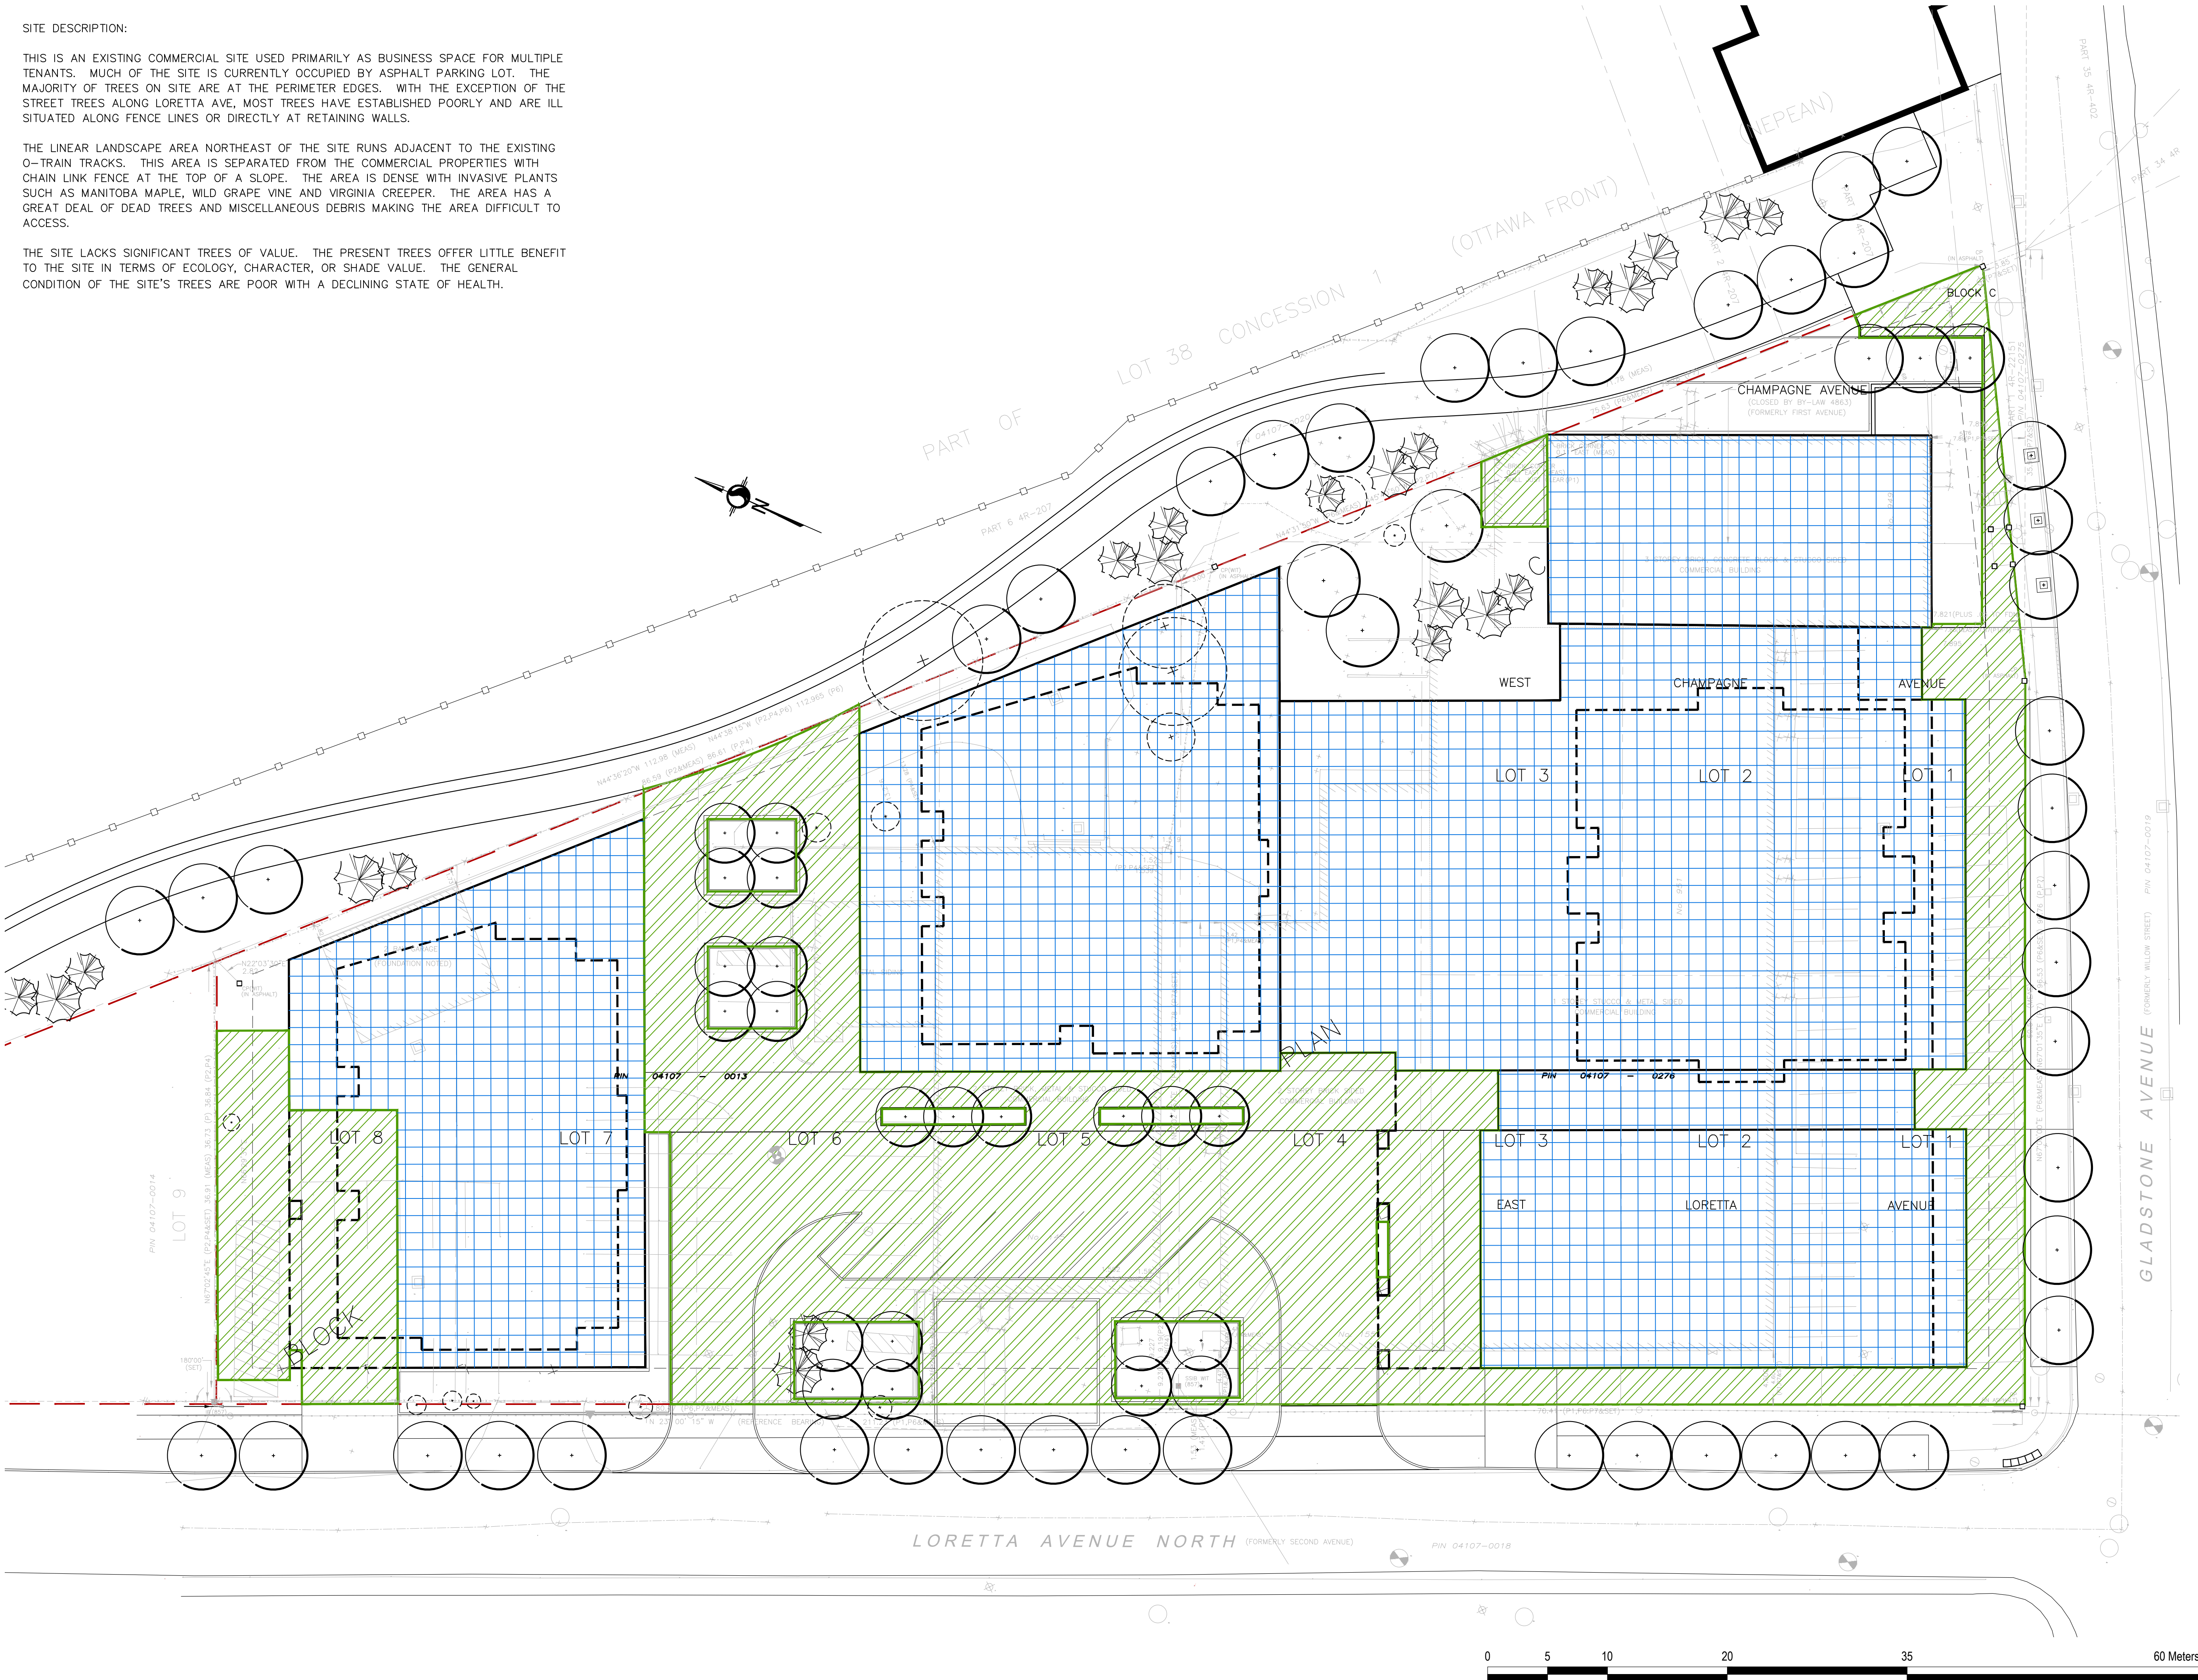

LEGEND:

- BUILDING/STRUCTURE
- HARD/IMPERMEABLE SURFACE
- PROPOSED TREES

1 ISSUED FOR REVIEW 12 OCT 2018  
No. Revision Date

North:

Stamp:



Landscape Architecture  
Urban Design  
Site Planning  
Recreation and Park Planning  
Project Management

319 McRae Avenue, Suite 502, Ottawa, Ontario, K1Z 0B9  
Tel: (613) 729-4536

- All measurements in millimeters unless specified otherwise. Do not scale drawing. All drawings to be read in conjunction with written specifications.
- Copyright reserved. This drawing is the exclusive property of CSW Landscape Architects Ltd. and shall not be used without the consent thereof.
- This Drawing may not be used for construction until signed by the landscape architect. It is the responsibility of the contractor to:
  - check and verify all dimensions on site;
  - report all errors and/or omissions to the landscape architect;
  - comply with all pertinent codes and by-laws;
  - check and verify locations of all underground services with all local utilities prior to any digging.

Project:

Gladstone and Loretta

OTTAWA., ONTARIO

Drawing:

TREE CONSERVATION REPORT

Scale:

1:250/250

Date:

04 OCT 2018

Design By:

QL

Drawn By:

QL

Project Number:

1987-01

Sheet Number:

TCR 1.1