



LEGEND

MAIN ENTRANCE	
BICYCLE PARKING, REFER TO LANDSCAPE DRAINAGE	
BARRIER FREE PARKING	
RESIDENT PARKING	
VISITOR PARKING	
	FIRE HYDRANT, REFER TO CIVIL DRAWINGS
	LIGHT POLE, REFER TO ELECTRICAL DRAWINGS
	LIGHT ROLL-UP, REFER TO ELECTRICAL DRAWINGS
	WALL MOUNTED LIGHT FIXTURE, REFER TO ELECTRICAL DRAWS
	FIRE ROUTE SIGN AS PER CITY STANDARD
	BARRIER FREE PARKING SIGN, AS PER CITY STANDARD
	STOP SIGN
	ONE FREE ZONE SIGN
	POPS SIGN
	TACTILE INDICATOR
	TRANSFORMER
	DEPRESSED CURB
	GAS METER
	HYDRO METER
	NON FREEZABLE HOSE BIB
	ELECTRIC VEHICLE CHARGING STATION
	SHARED CONNECTION
	SUITE MARKER
	FIRE BREAK BLOCK
	LOWER LEVEL ELEVATION
	FIRST FLOOR ELEVATION
	AREA DRAIN
	DENOTES FIRE ROUTE
	DENOTES AMENITY BOUNDARY
	DENOTES PARKING LOT
	DENOTES LANDSCAPING ELEMENT
	DENOTES SOFT LANDSCAPING AREA
	DENOTES DECORATIVE FENCING


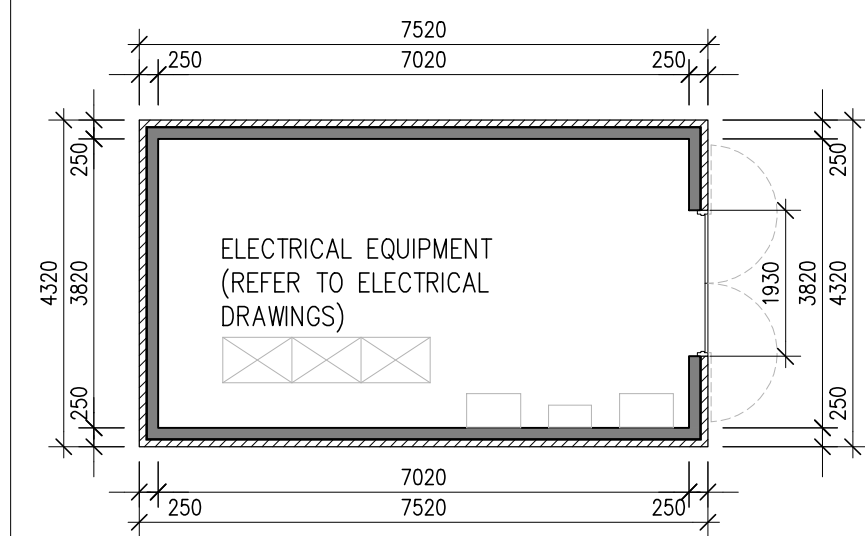


1 UTILITY BUILDING
A100 SCALE: 1:100

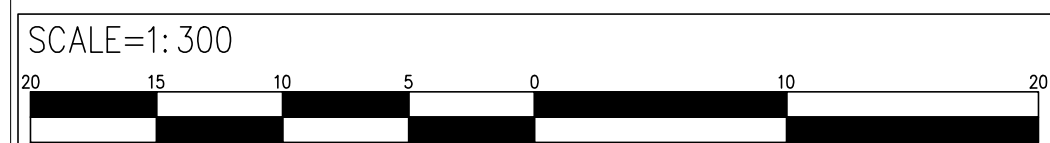



PROJECT NUMBER:	DRAWING NUMBER:
S24027	A100

NO	DATE:	ISSUED FOR:
1	2024.11.27	ISSUED FOR COORDINATION
2	2024.12.04	RE-ISSUED FOR COORDINATION
3	2024.12.06	ISSUED FOR SPA
4	2025.04.25	RE-ISSUED FOR SPA

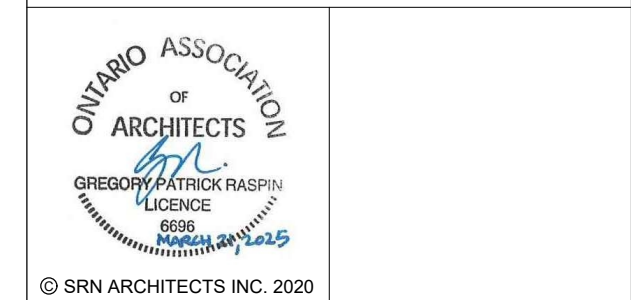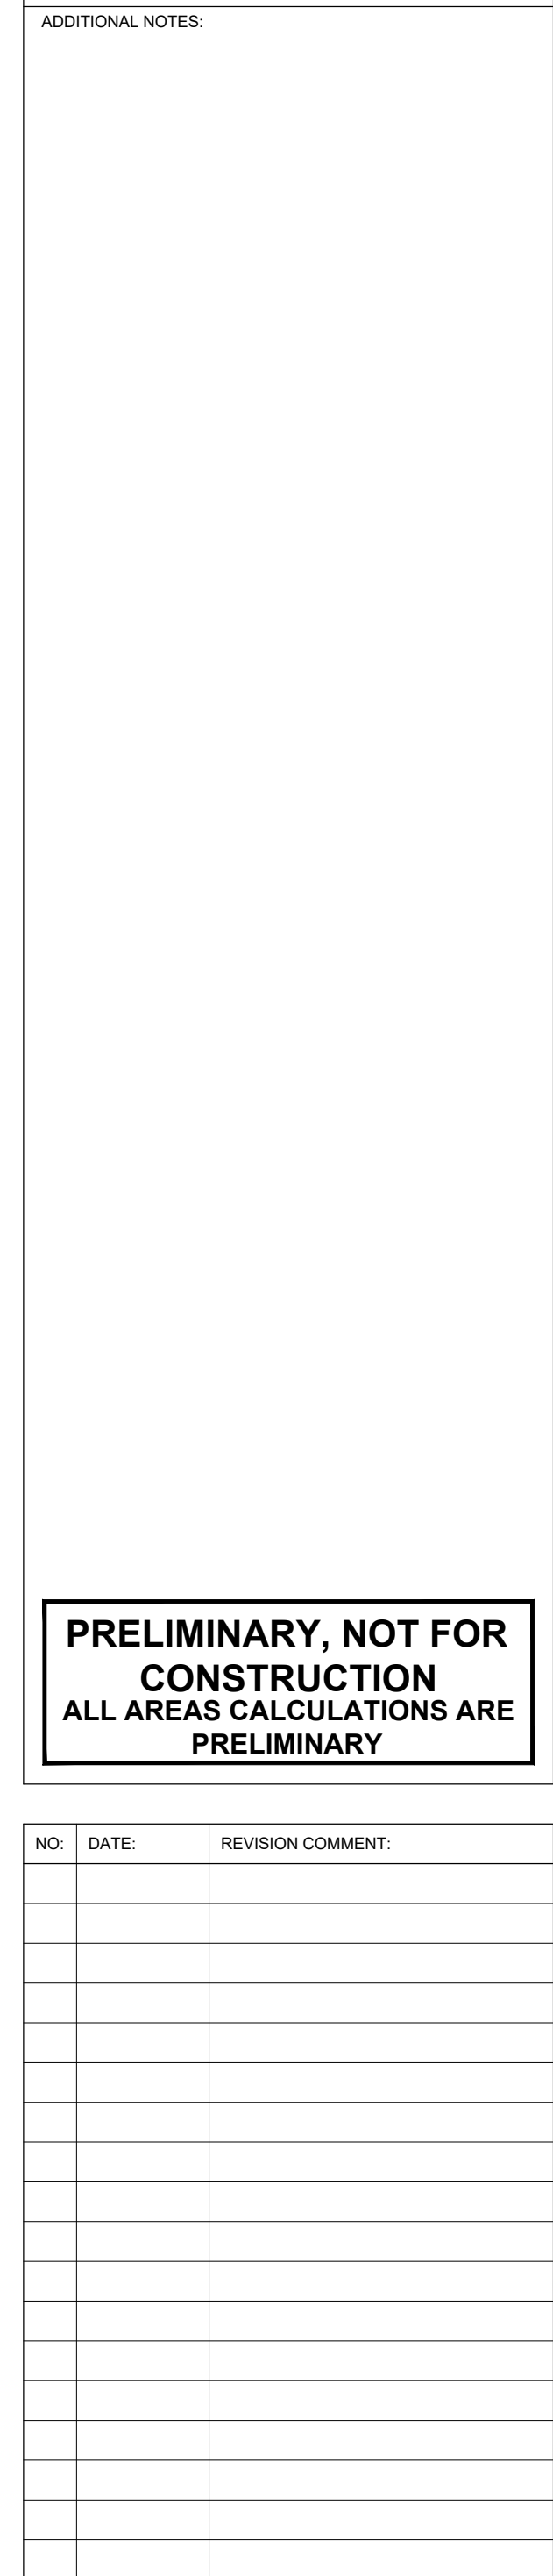


S24027 B401

NO:	DATE:	ISSUED FOR:
1	2024.11.27	ISSUED FOR COORDINATION
2	2024.12.04	RE-ISSUED FOR COORDINATION
3	2024.12.06	ISSUED FOR SPA
4	2025.04.25	RE-ISSUED FOR SPA

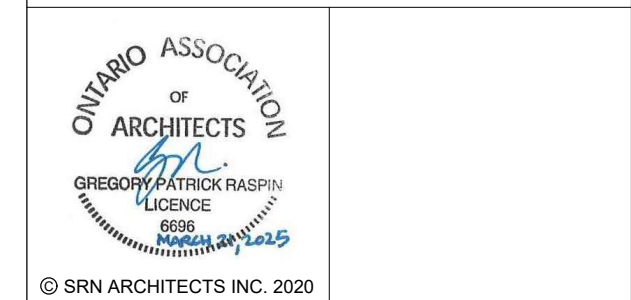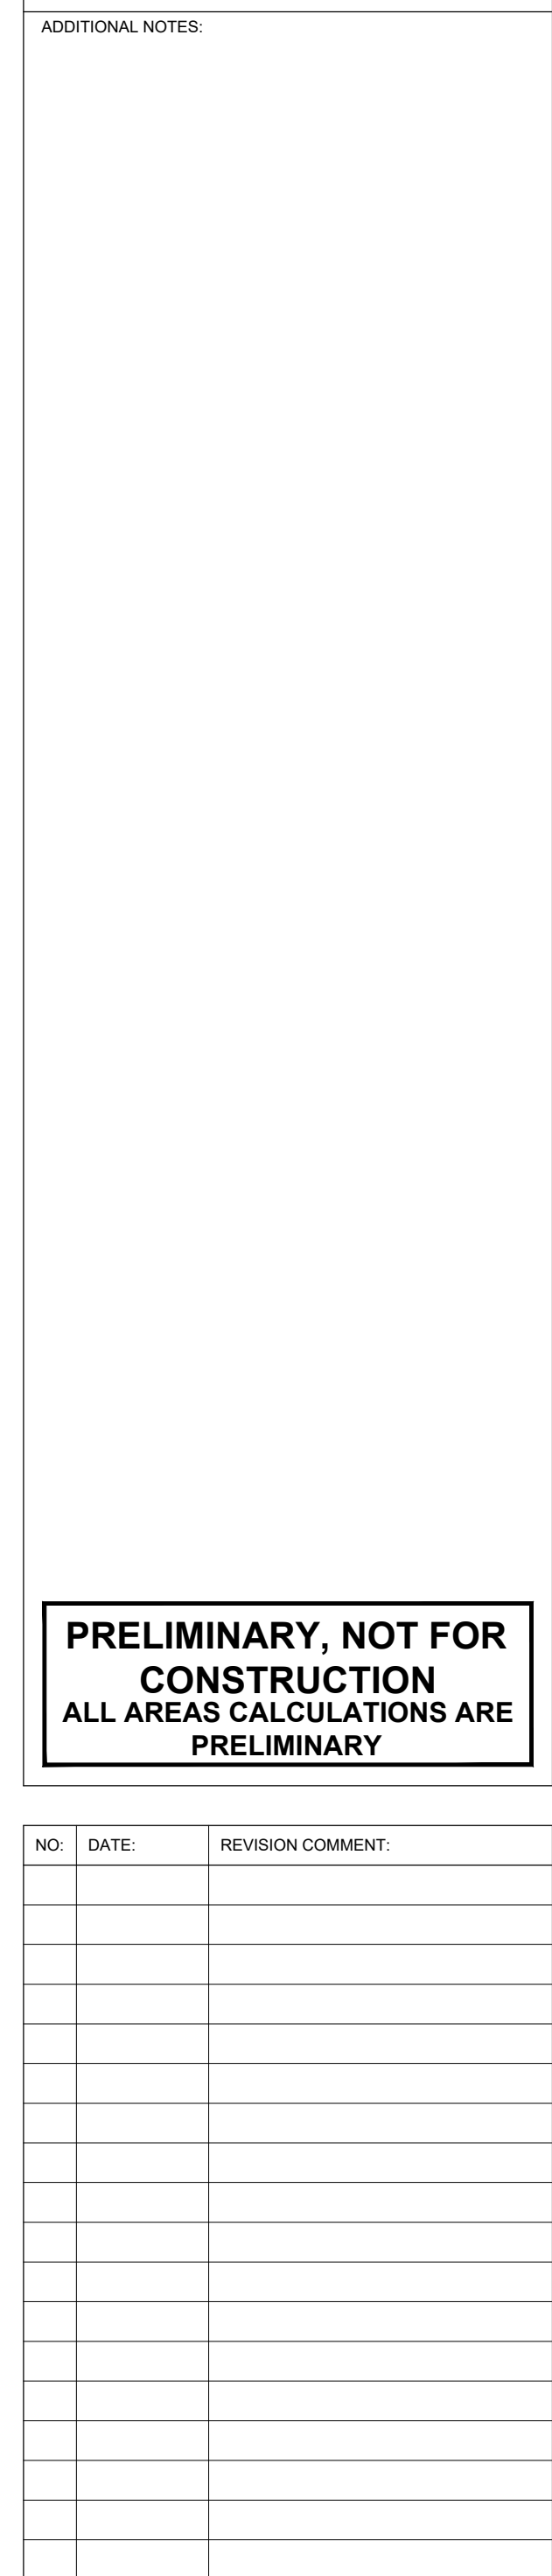

S24027	B402
--------	------



 

NO:	DATE:	ISSUED FOR:
1	2024.11.27	ISSUED FOR COORDINATION
2	2024.12.04	RE-ISSUED FOR COORDINATION
3	2024.12.06	ISSUED FOR SPA
4	2025.04.25	RE-ISSUED FOR SPA

[illegible]

DRAWING TITLE:
SITE PLAN DETAILS

PROJECT NUMBER:	DRAWING NUMBER:
-----------------	-----------------

S24027 A800A



A	B	C	D
0°	2645	1275	5290
15°	2740	1365	6290
30°	3055	1685	7290
45°	3865	2495	8290



A	B	C	D	E	F	G
0°	3237	1864	7112	3254	3805	1600
15°	3370	2000	8165	3370	3660	1525
30°	3760	2390	9885	3760	3660	1525
45°	4600	3230	12865	4600	3660	1525



THESE DRAWINGS ARE NOT TO BE SCALED:
ALL DIMENSIONS MUST BE VERIFIED BY CONTRACTOR PRIOR
TO COMMENCEMENT OF ANY WORK. ANY DISCREPANCIES
MUST BE REPORTED DIRECTLY TO SRN ARCHITECTS INC.

NO:	DATE:	ISSUED FOR:
1	2024.11.27	ISSUED FOR COORDINATION
2	2024.12.04	RE-ISSUED FOR COORDINATION
3	2024.12.06	ISSUED FOR SPA
4	2025.04.25	RE-ISSUED FOR SPA



ADDITIONAL NOTES

**PRELIMINARY, NOT FOR
CONSTRUCTION**
ALL AREAS CALCULATIONS ARE
PRELIMINARY

[illegible]

CLIENT:


Minto Canada
200-180 Kent Street
Ottawa, Ontario K1P 0B6

PROJECT: Trails Edge
Block 139 & 140
Ottawa, Ontario

DRAWING TITLE:
SITE PLAN DETAILS

DATE: 2025-03-13	SCALE: AS NOTED
DRAWN BY: AB	CHECKED BY: GF
PROJECT NUMBER:	DRAWING NUMBER:

S24027 A800B

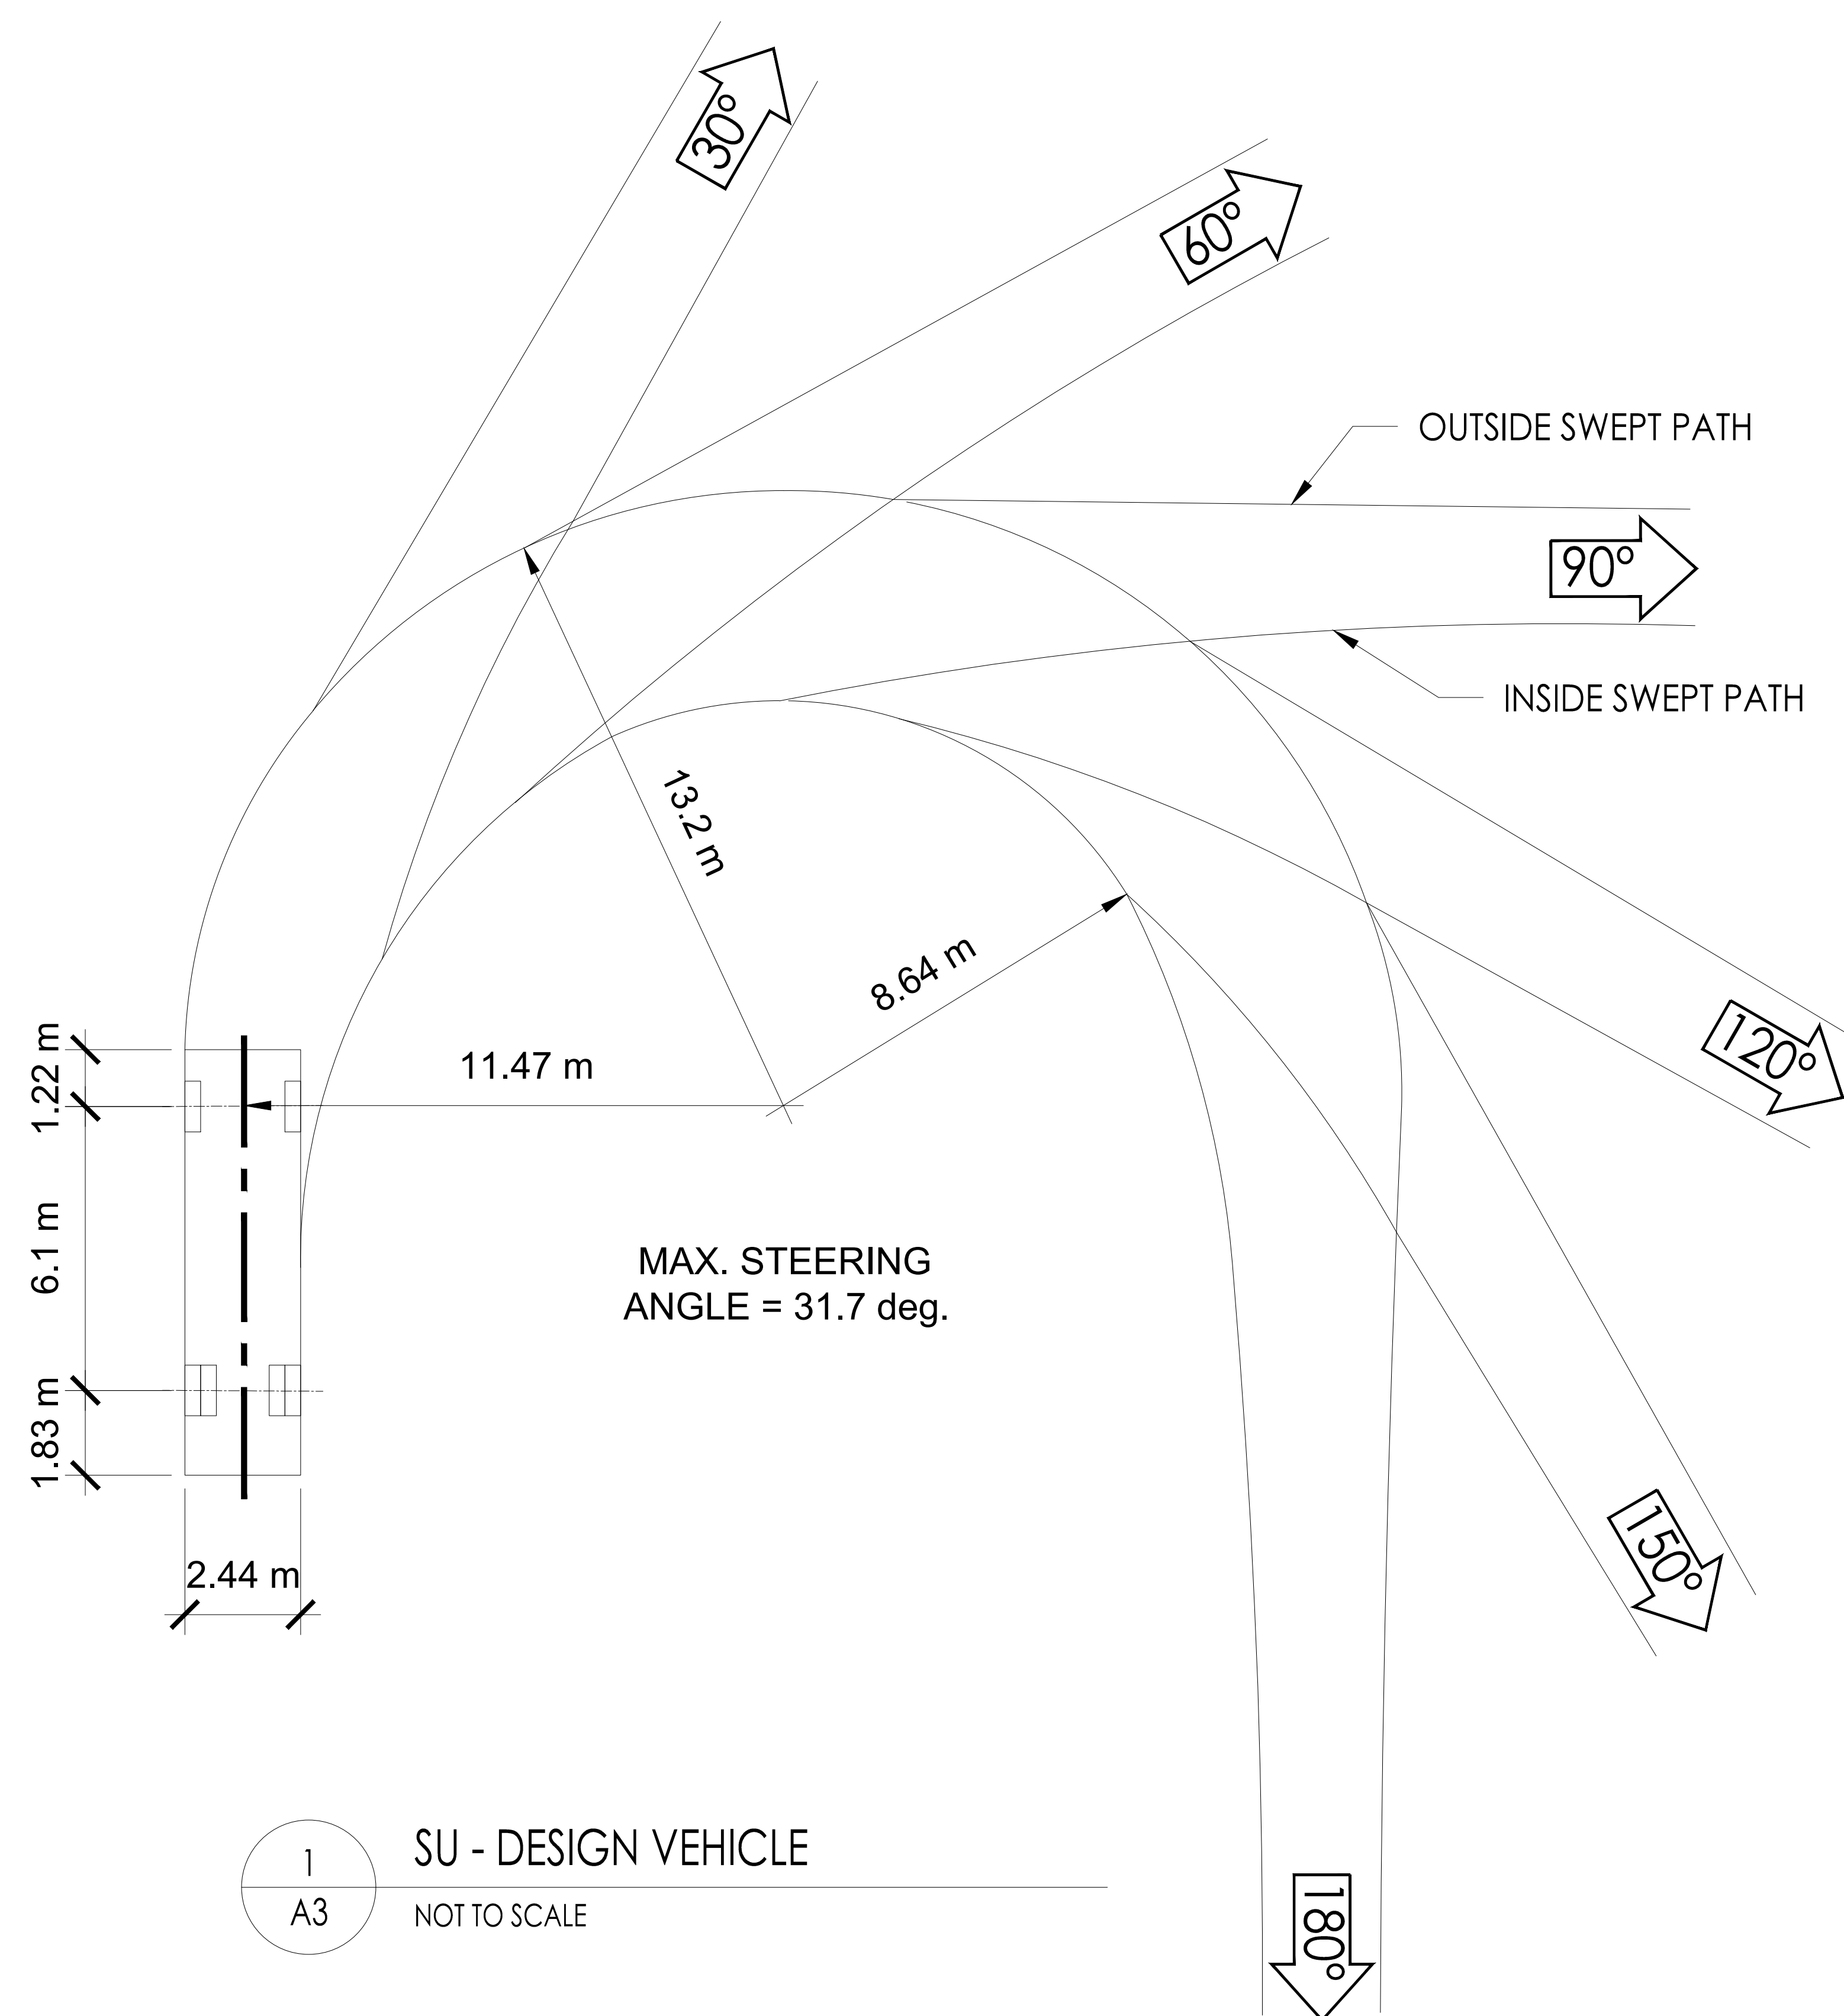

1 SU - DESIGN VEHICLE
A3 NOT TO SCALE

NO:	DATE:	ISSUED FOR:
1	2024.11.27	ISSUED FOR COORDINATION
2	2024.12.04	RE-ISSUED FOR COORDINATION
3	2024.12.06	ISSUED FOR SPA
4	2025.04.25	RE-ISSUED FOR SPA

