


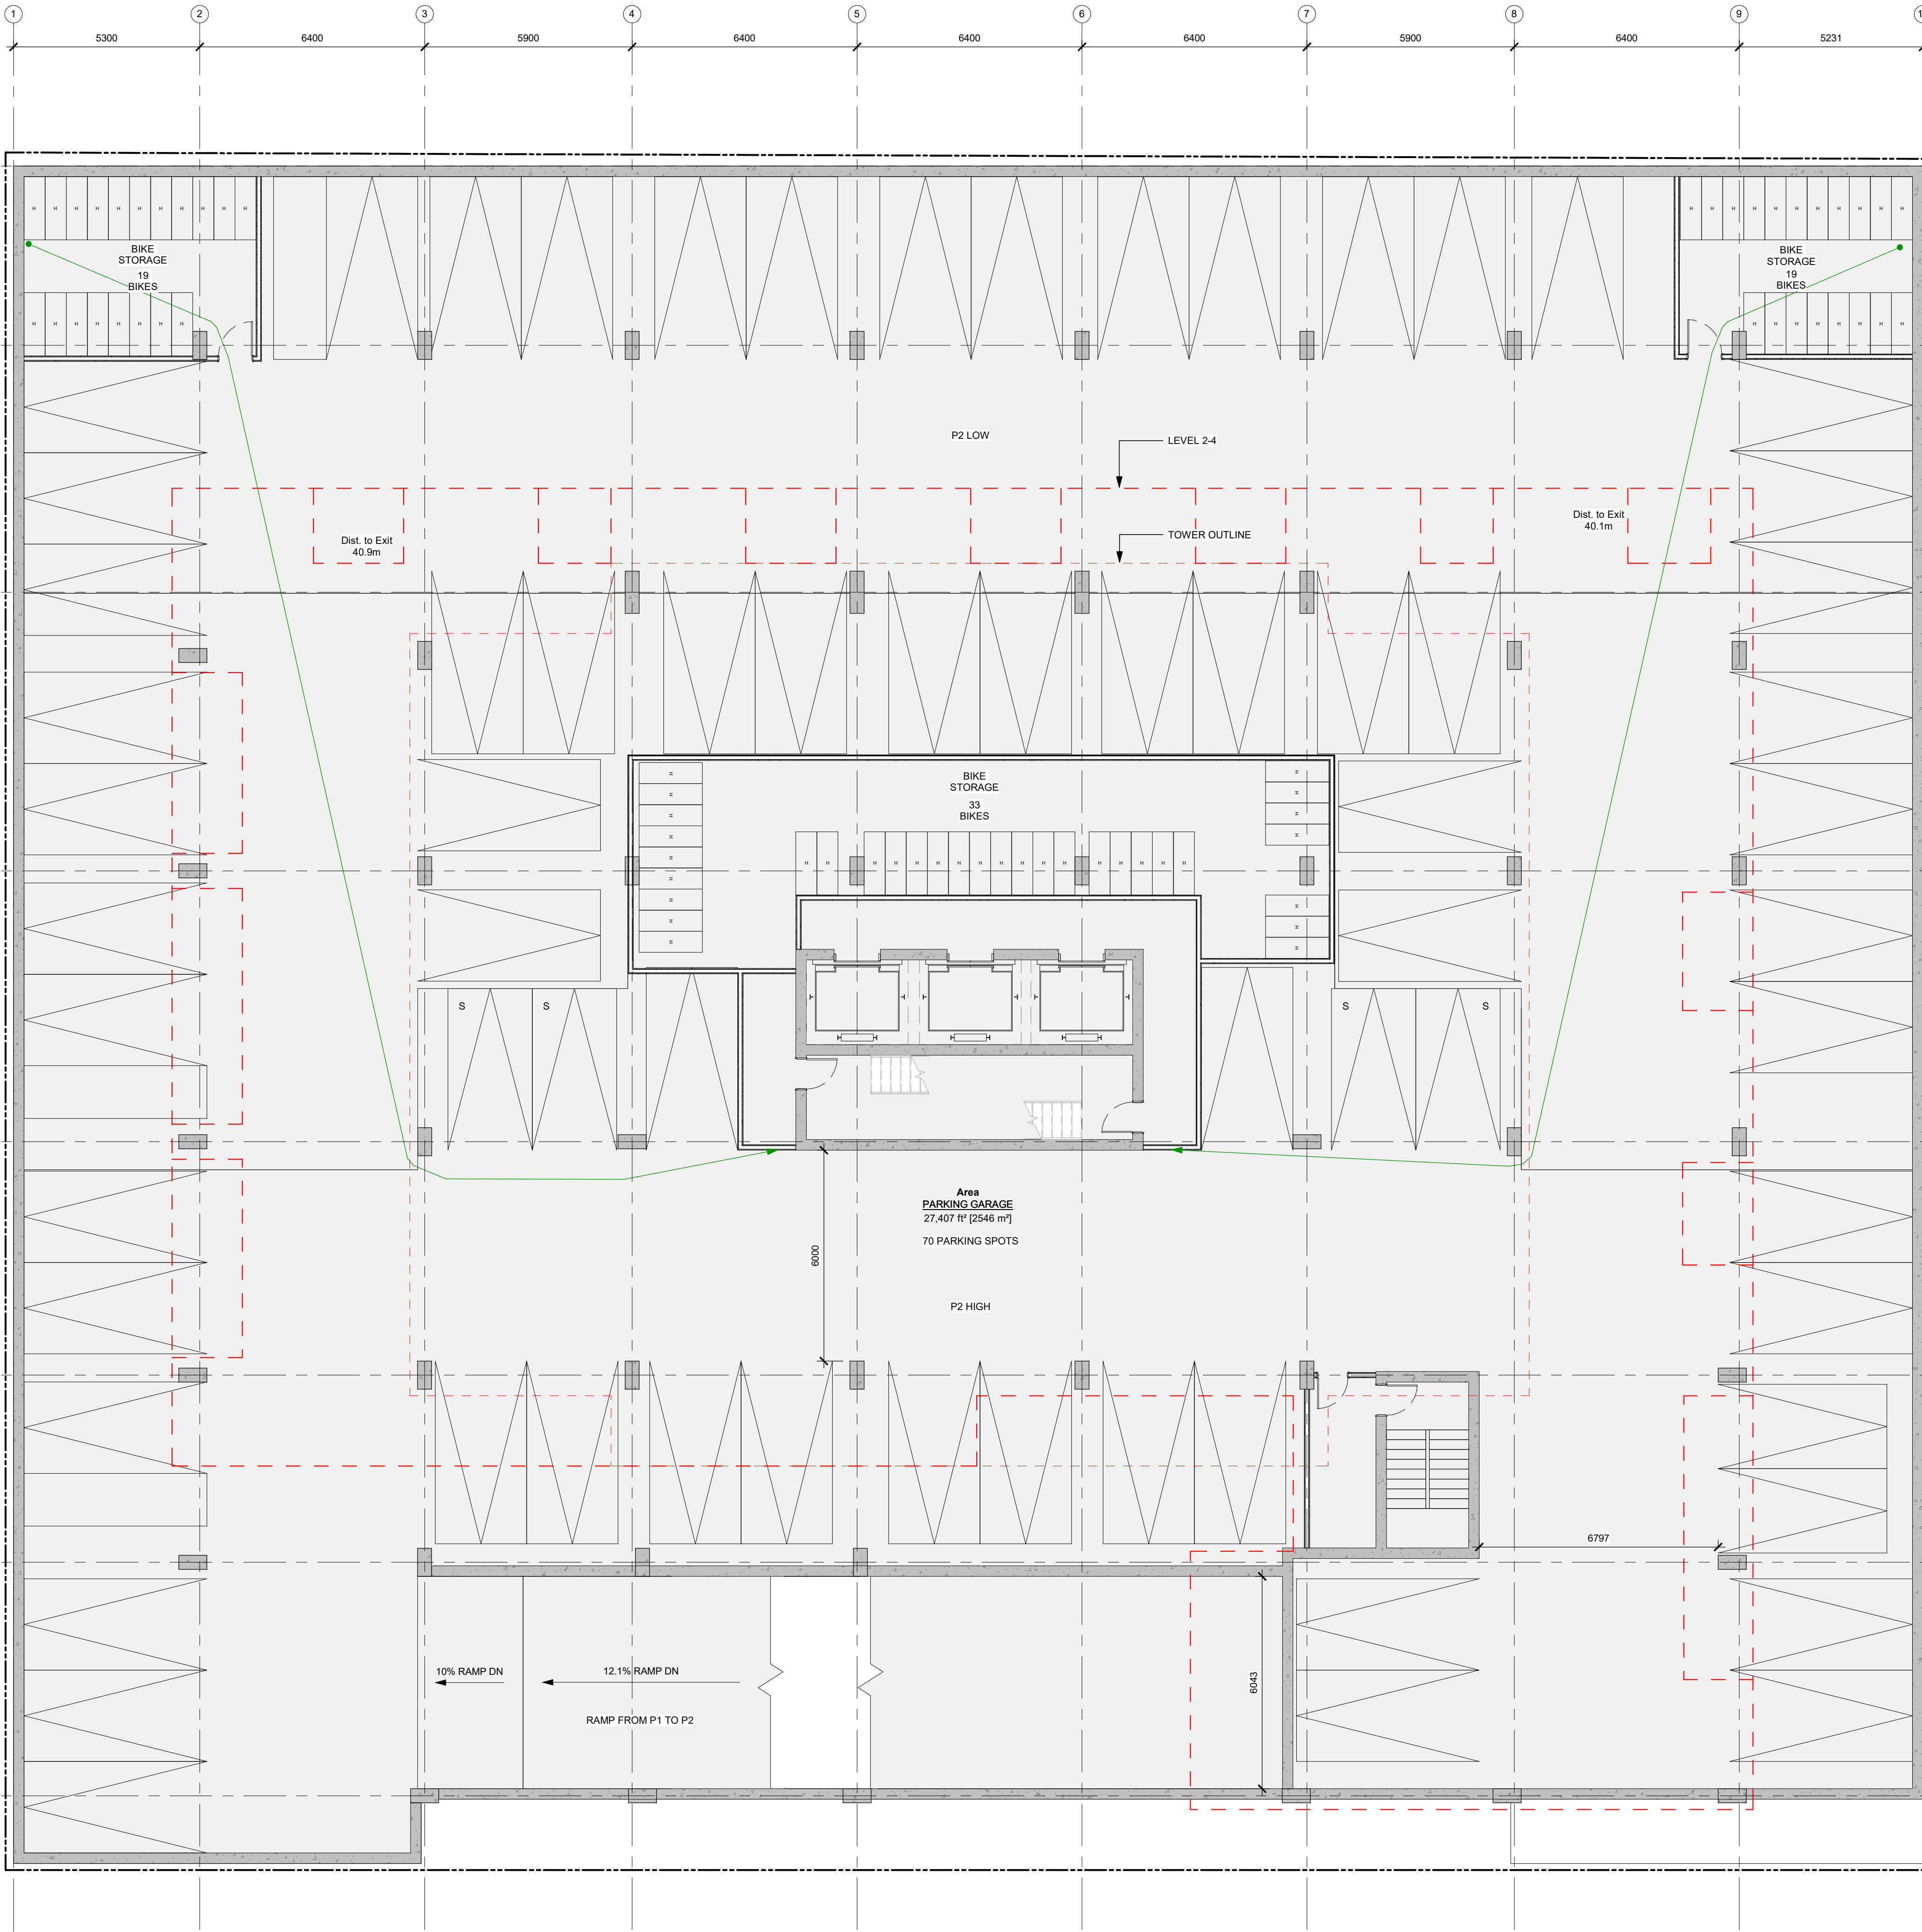

NOT FOR CONSTRUCTION

IT IS THE RESPONSIBILITY OF THE APPROPRIATE CONTRACTOR TO CHECK AND VERIFY ALL DIMENSIONS ON SITE AND TO REPORT ALL ERRORS AND/OR OMISSIONS TO THE ARCHITECT.
ALL CONTRACTORS MUST COMPLY WITH ALL PERTINENT CODES AND BY-LAWS.
THIS DRAWING MAY NOT BE USED FOR CONSTRUCTION UNTIL SIGNED BY THE ARCHITECT.
DO NOT SCALE DRAWINGS.
COPYRIGHT RESERVED.

No.	DESCRIPTION	YYYY-MM-DD
-----	-------------	------------

REVISIONS:

ARCHITECT SEAL:

NORTH ARROW:

TRUE NORTH

CLIENT:

CLIENT LOGO GOES HERE

ARCHITECT:

rla/architecture
56 Beech Street, Ottawa, Ontario K1S 3J6
t.613.724.9932 f.613.724.1209 www.rodericklahey.ca

PROJECT TITLE:

500 EDGEWORTH AVE.

OTTAWA, ON

SHEET TITLE:

P2 PARKING PLAN


DRAWN: Author	CHECKED: Checker
SCALE: 1 : 100	SHEET No: D-101
PROJECT No: 0001	



PLOT DATE: 2025-07-29 1:12:58 PM



PLOT DATE: 2025-07-29 11:30:48 AM

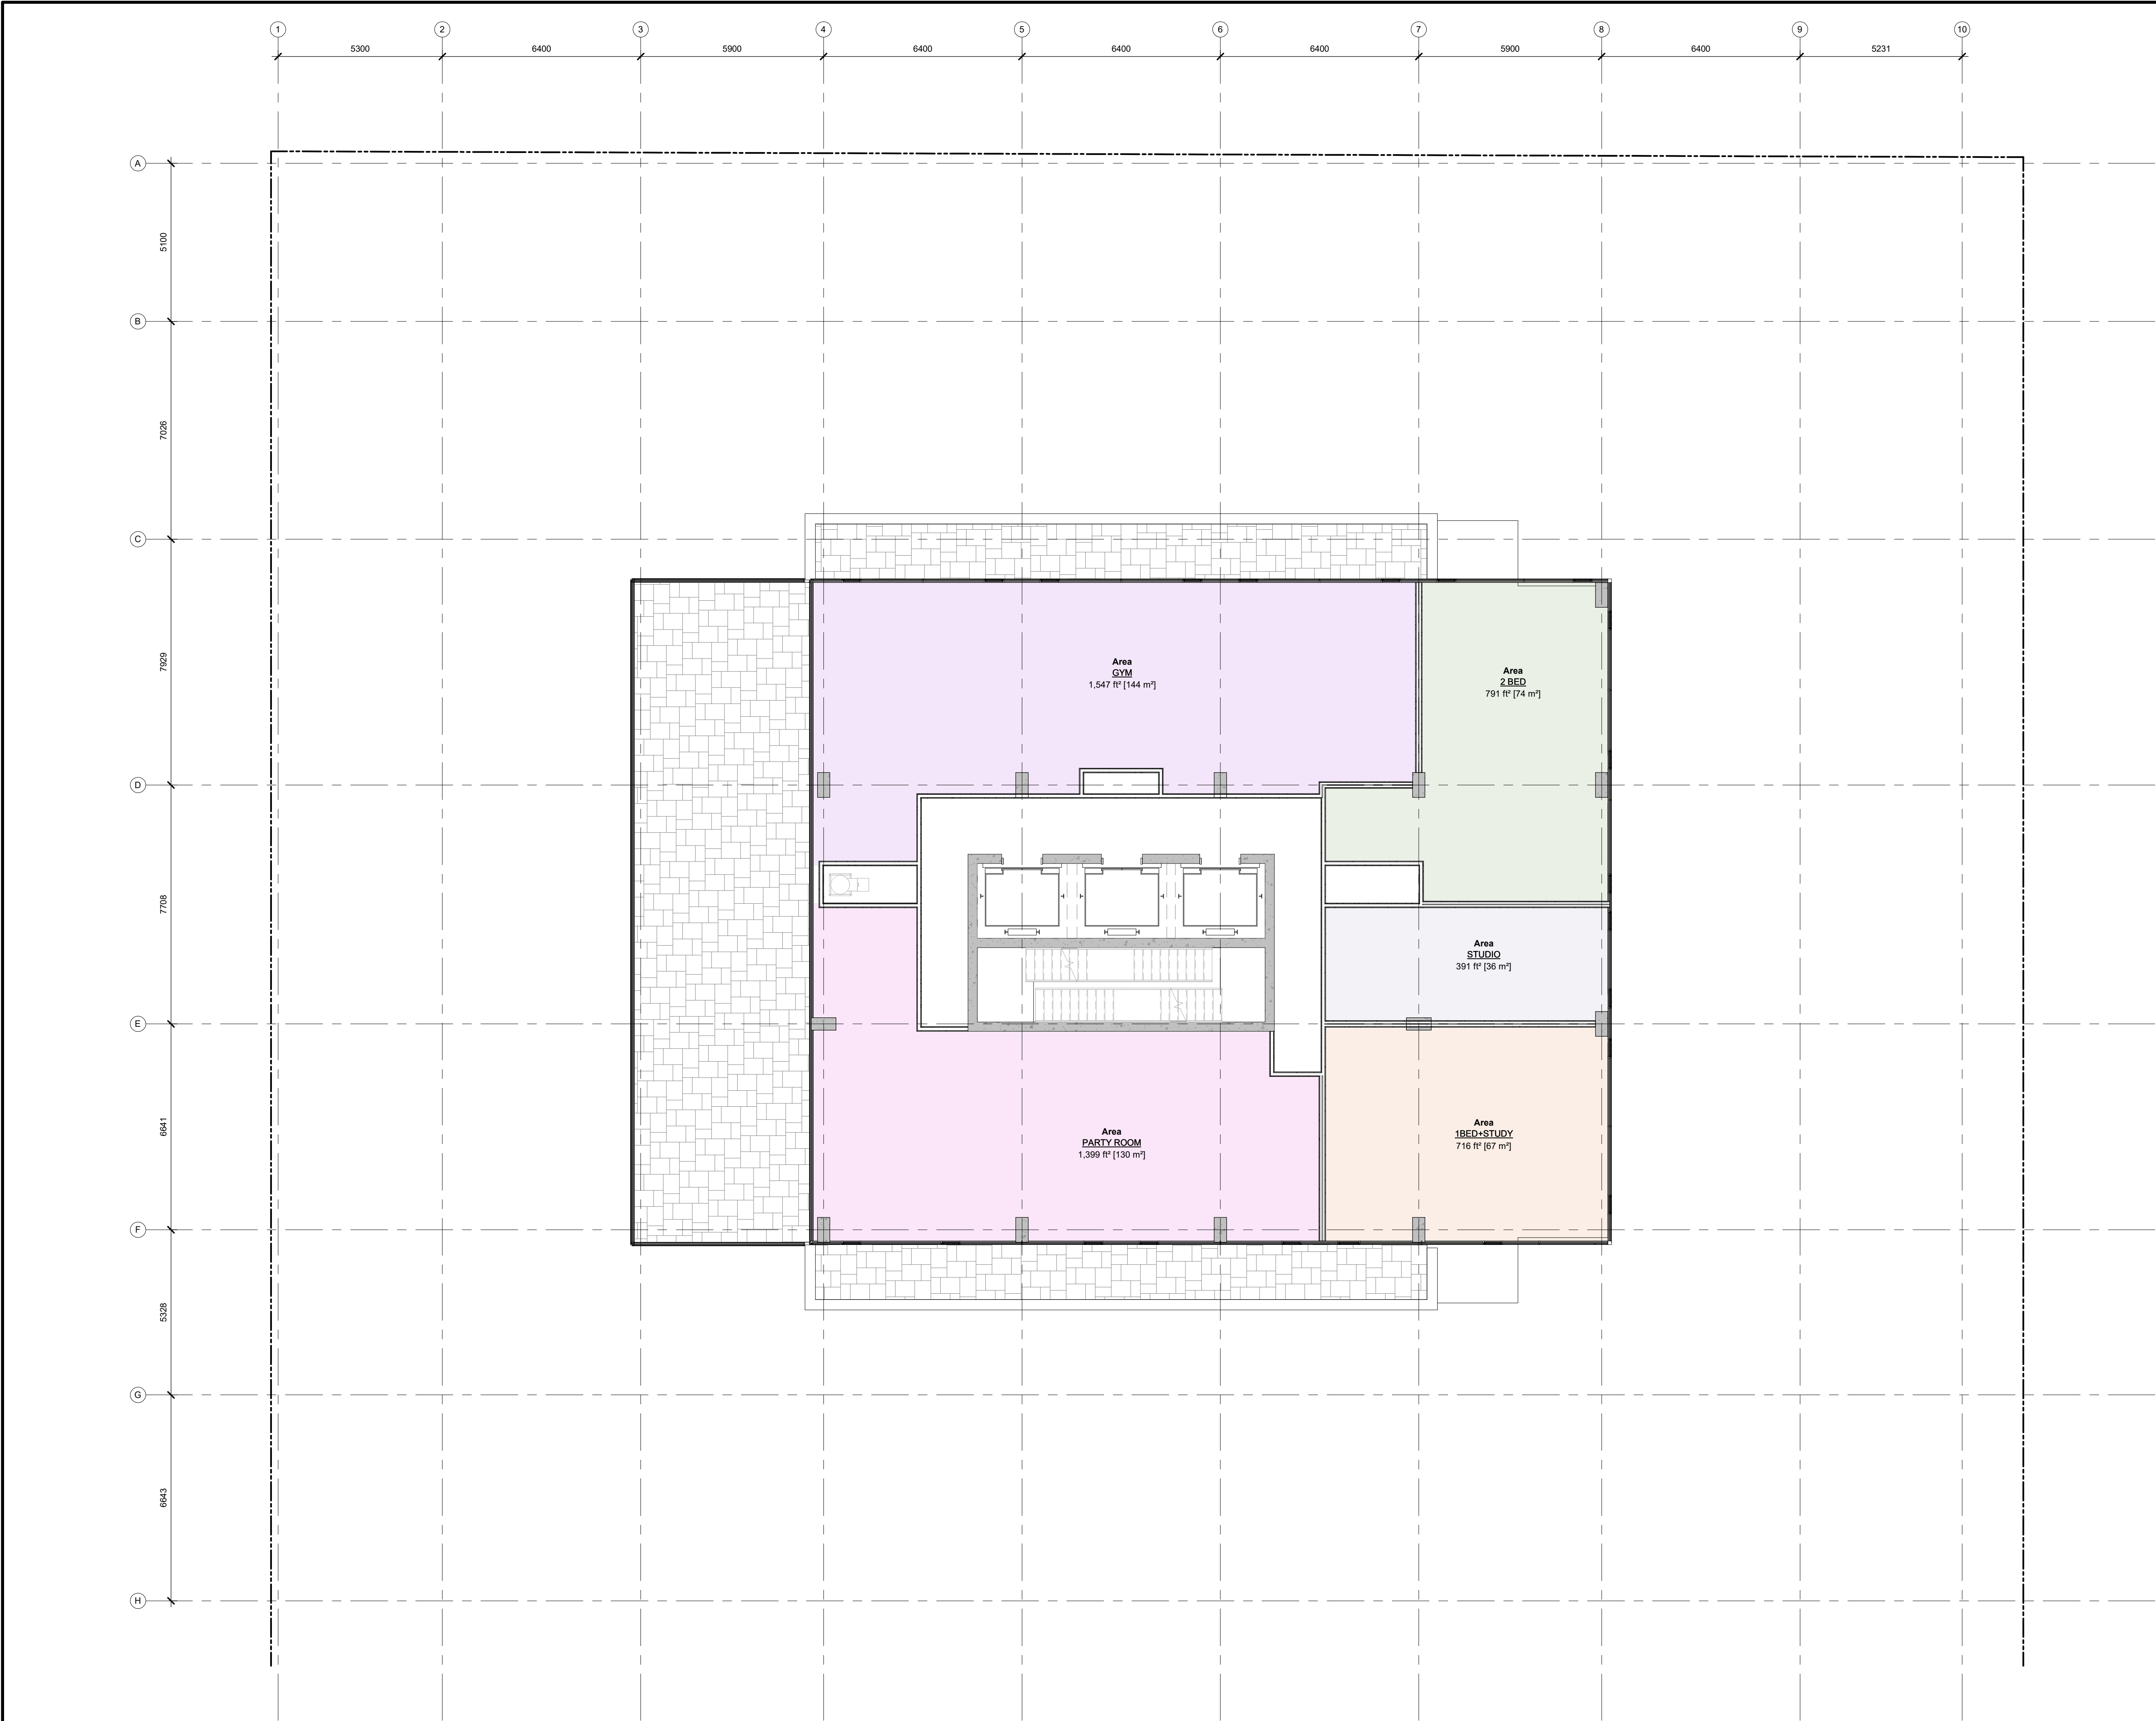

IT IS THE RESPONSIBILITY OF THE APPROPRIATE CONTRACTOR TO CHECK AND VERIFY ALL DIMENSIONS ON SITE AND TO REPORT ALL ERRORS AND/OR OMISSIONS TO THE ARCHITECT.

ALL CONTRACTORS MUST COMPLY WITH ALL PERTINENT CODES AND BY-LAWS.

THIS DRAWING MAY NOT BE USED FOR CONSTRUCTION UNTIL SIGNED BY THE ARCHITECT.

DO NOT SCALE DRAWINGS.

COPYRIGHT RESERVED.

NOT FOR CONSTRUCTION		
No.	DESCRIPTION	YYYY-MM-DD

REVISIONS:

ARCHITECT SEAL:

NORTH ARROW:

TRUE NORTH

CLIENT:

CLIENT LOGO GOES HERE

ARCHITECT:

rla / architecture

56 Beech Street, Ottawa, Ontario K1S 3J6
t.613.724.9932 f.613.724.1209 www.rodericklahey.ca

PROJECT TITLE:


500 EDGEWORTH AVE.

OTTAWA, ON

SHEET TITLE:

23RD FLOOR

DRAWN: Author	CHECKED: Checker
SCALE: 1 : 100	SHEET No: D-108
PROJECT No: 0001	

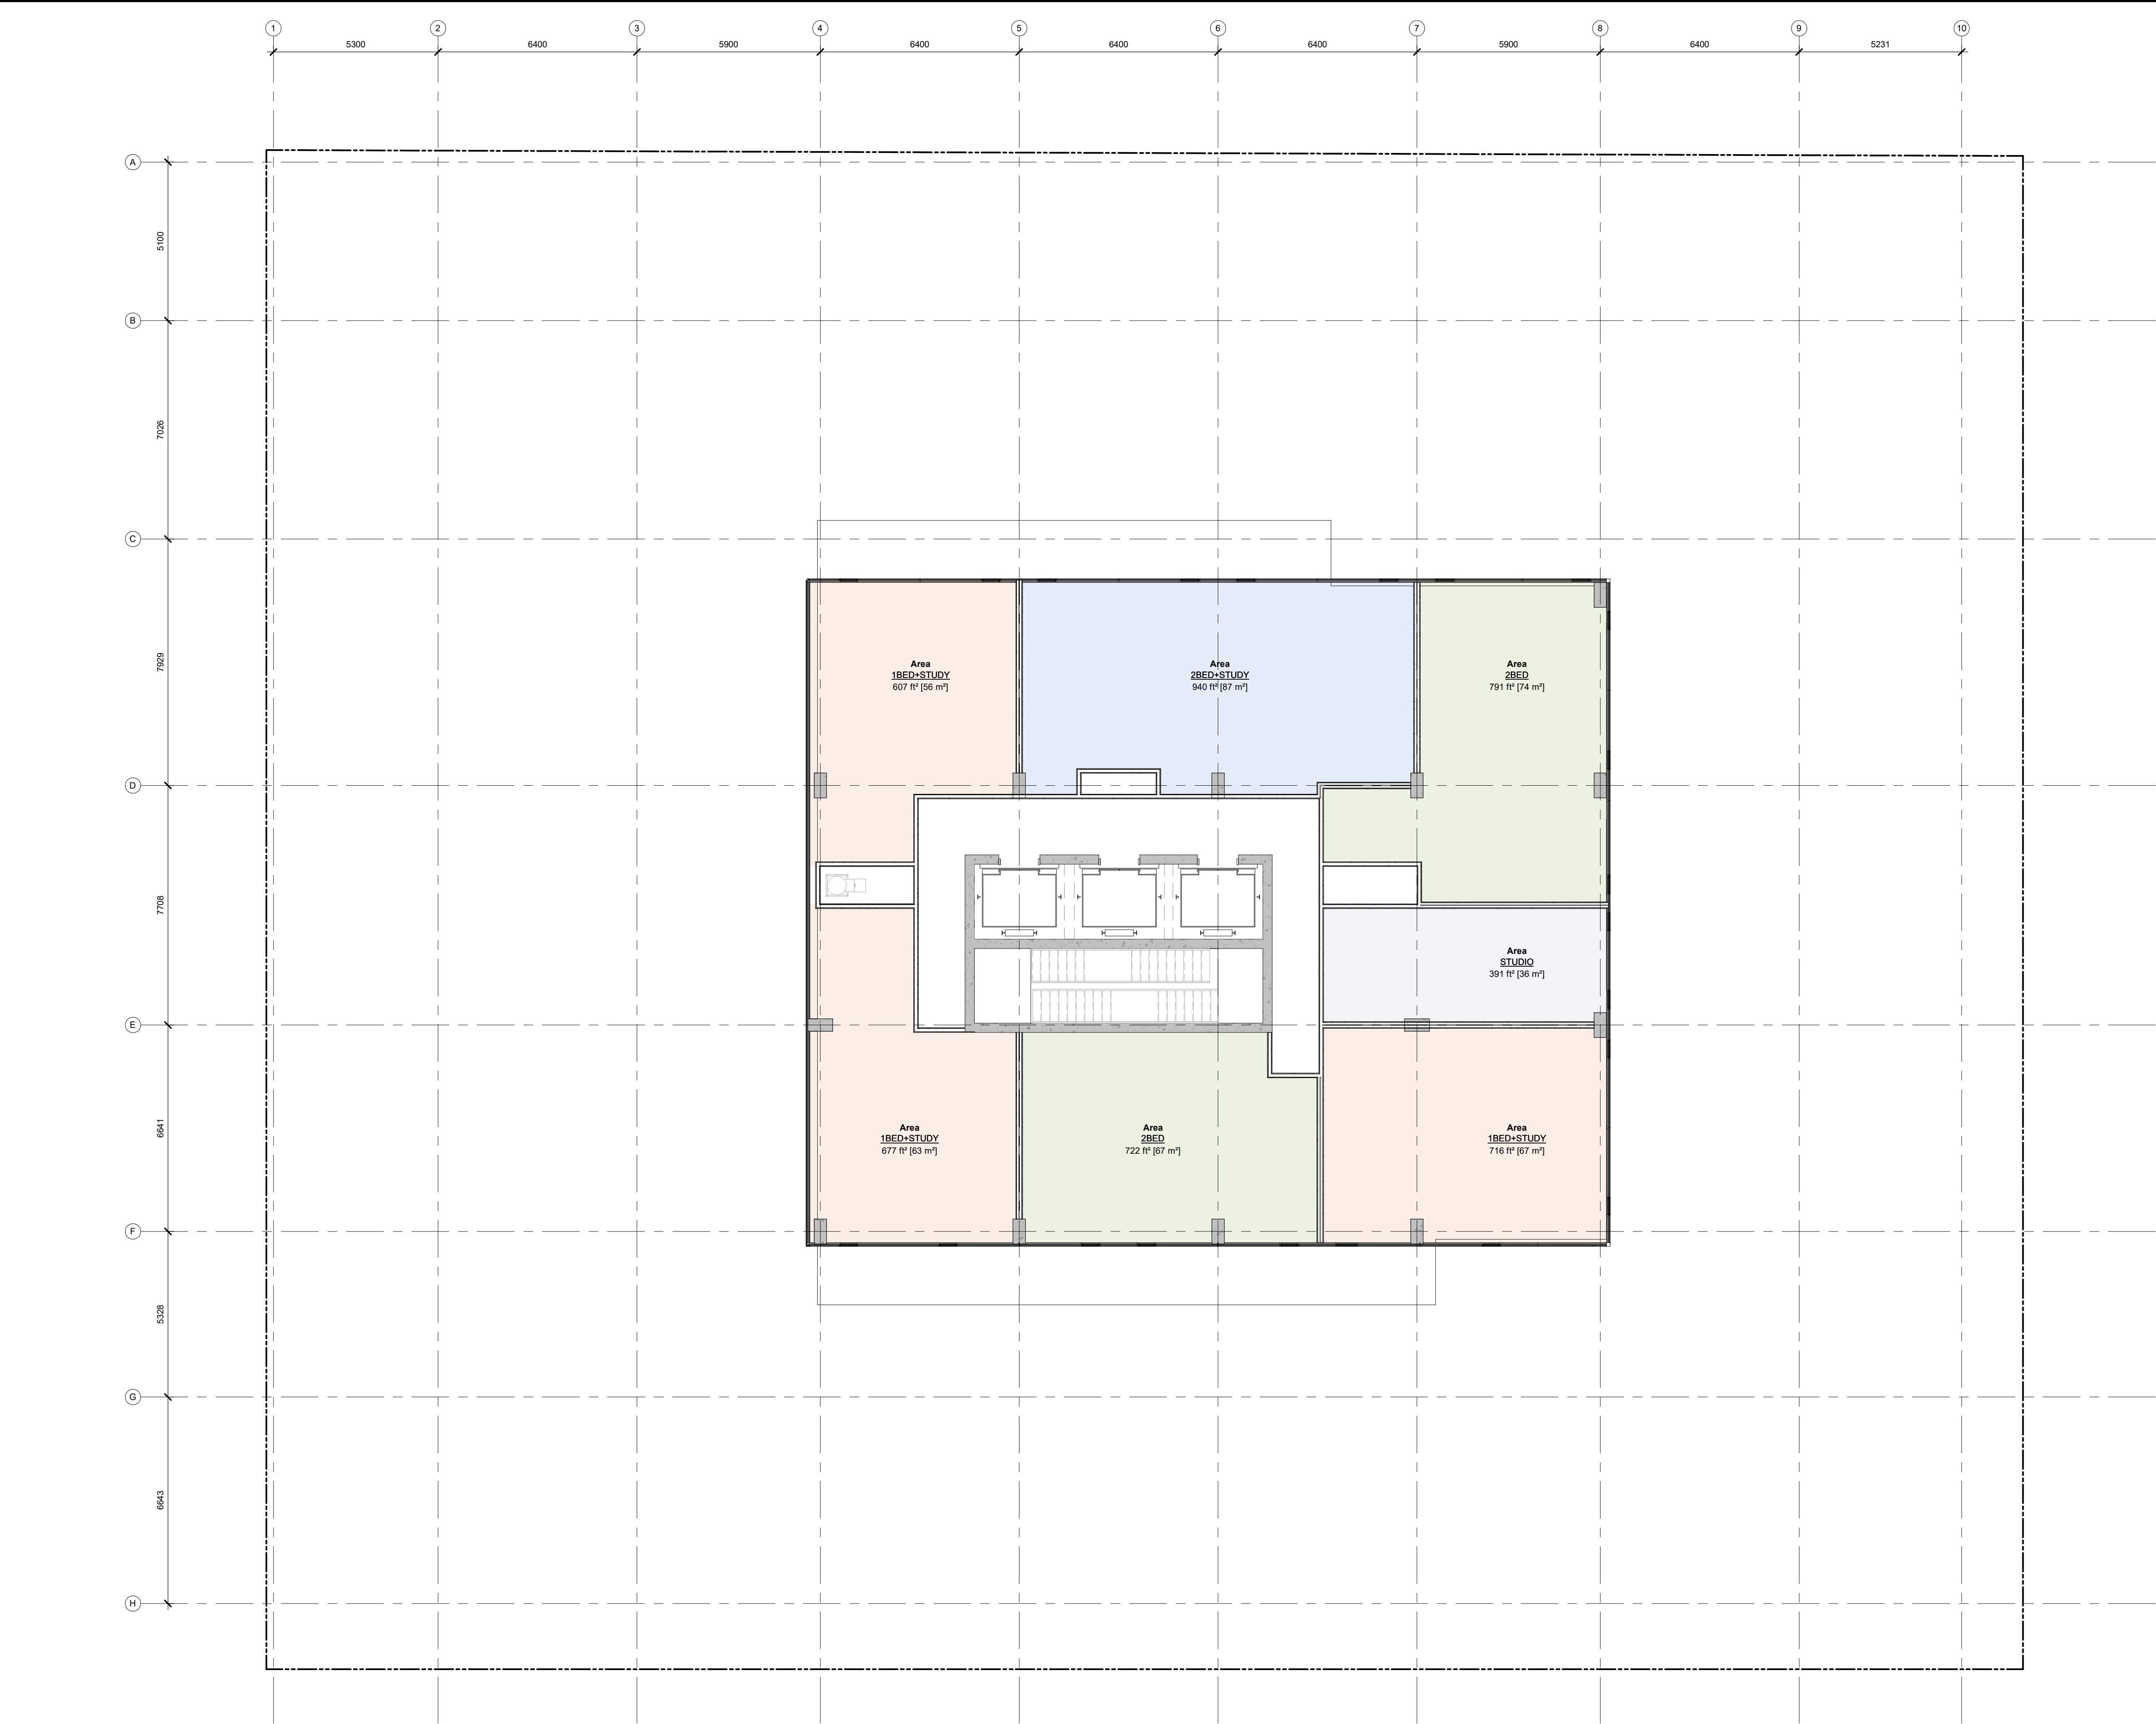

IT IS THE RESPONSIBILITY OF THE APPROPRIATE CONTRACTOR TO CHECK AND VERIFY ALL DIMENSIONS ON SITE AND TO REPORT ALL ERRORS AND/OR OMISSIONS TO THE ARCHITECT.

ALL CONTRACTORS MUST COMPLY WITH ALL PERTINENT CODES AND BY-LAWS.

THIS DRAWING MAY NOT BE USED FOR CONSTRUCTION UNTIL SIGNED BY THE ARCHITECT.

DO NOT SCALE DRAWINGS.

COPYRIGHT RESERVED.

NOT FOR CONSTRUCTION		
No.	DESCRIPTION	YYYY-MM-DD

REVISIONS:

ARCHITECT SEAL:

NORTH ARROW:

TRUE NORTH

CLIENT:

CLIENT LOGO GOES HERE

ARCHITECT:

rla / architecture

56 Beech Street, Ottawa, Ontario K1S 3J6
t.613.724.9932 f.613.724.1209 www.rodericklahey.ca

PROJECT TITLE:

500 EDGEWORTH AVE.

OTTAWA, ON

SHEET TITLE:

24TH FLOOR

DRAWN:
Author


CHECKED:
Checker

SCALE:
1 : 100

SHEET No:

PROJECT No:
0001

D-109

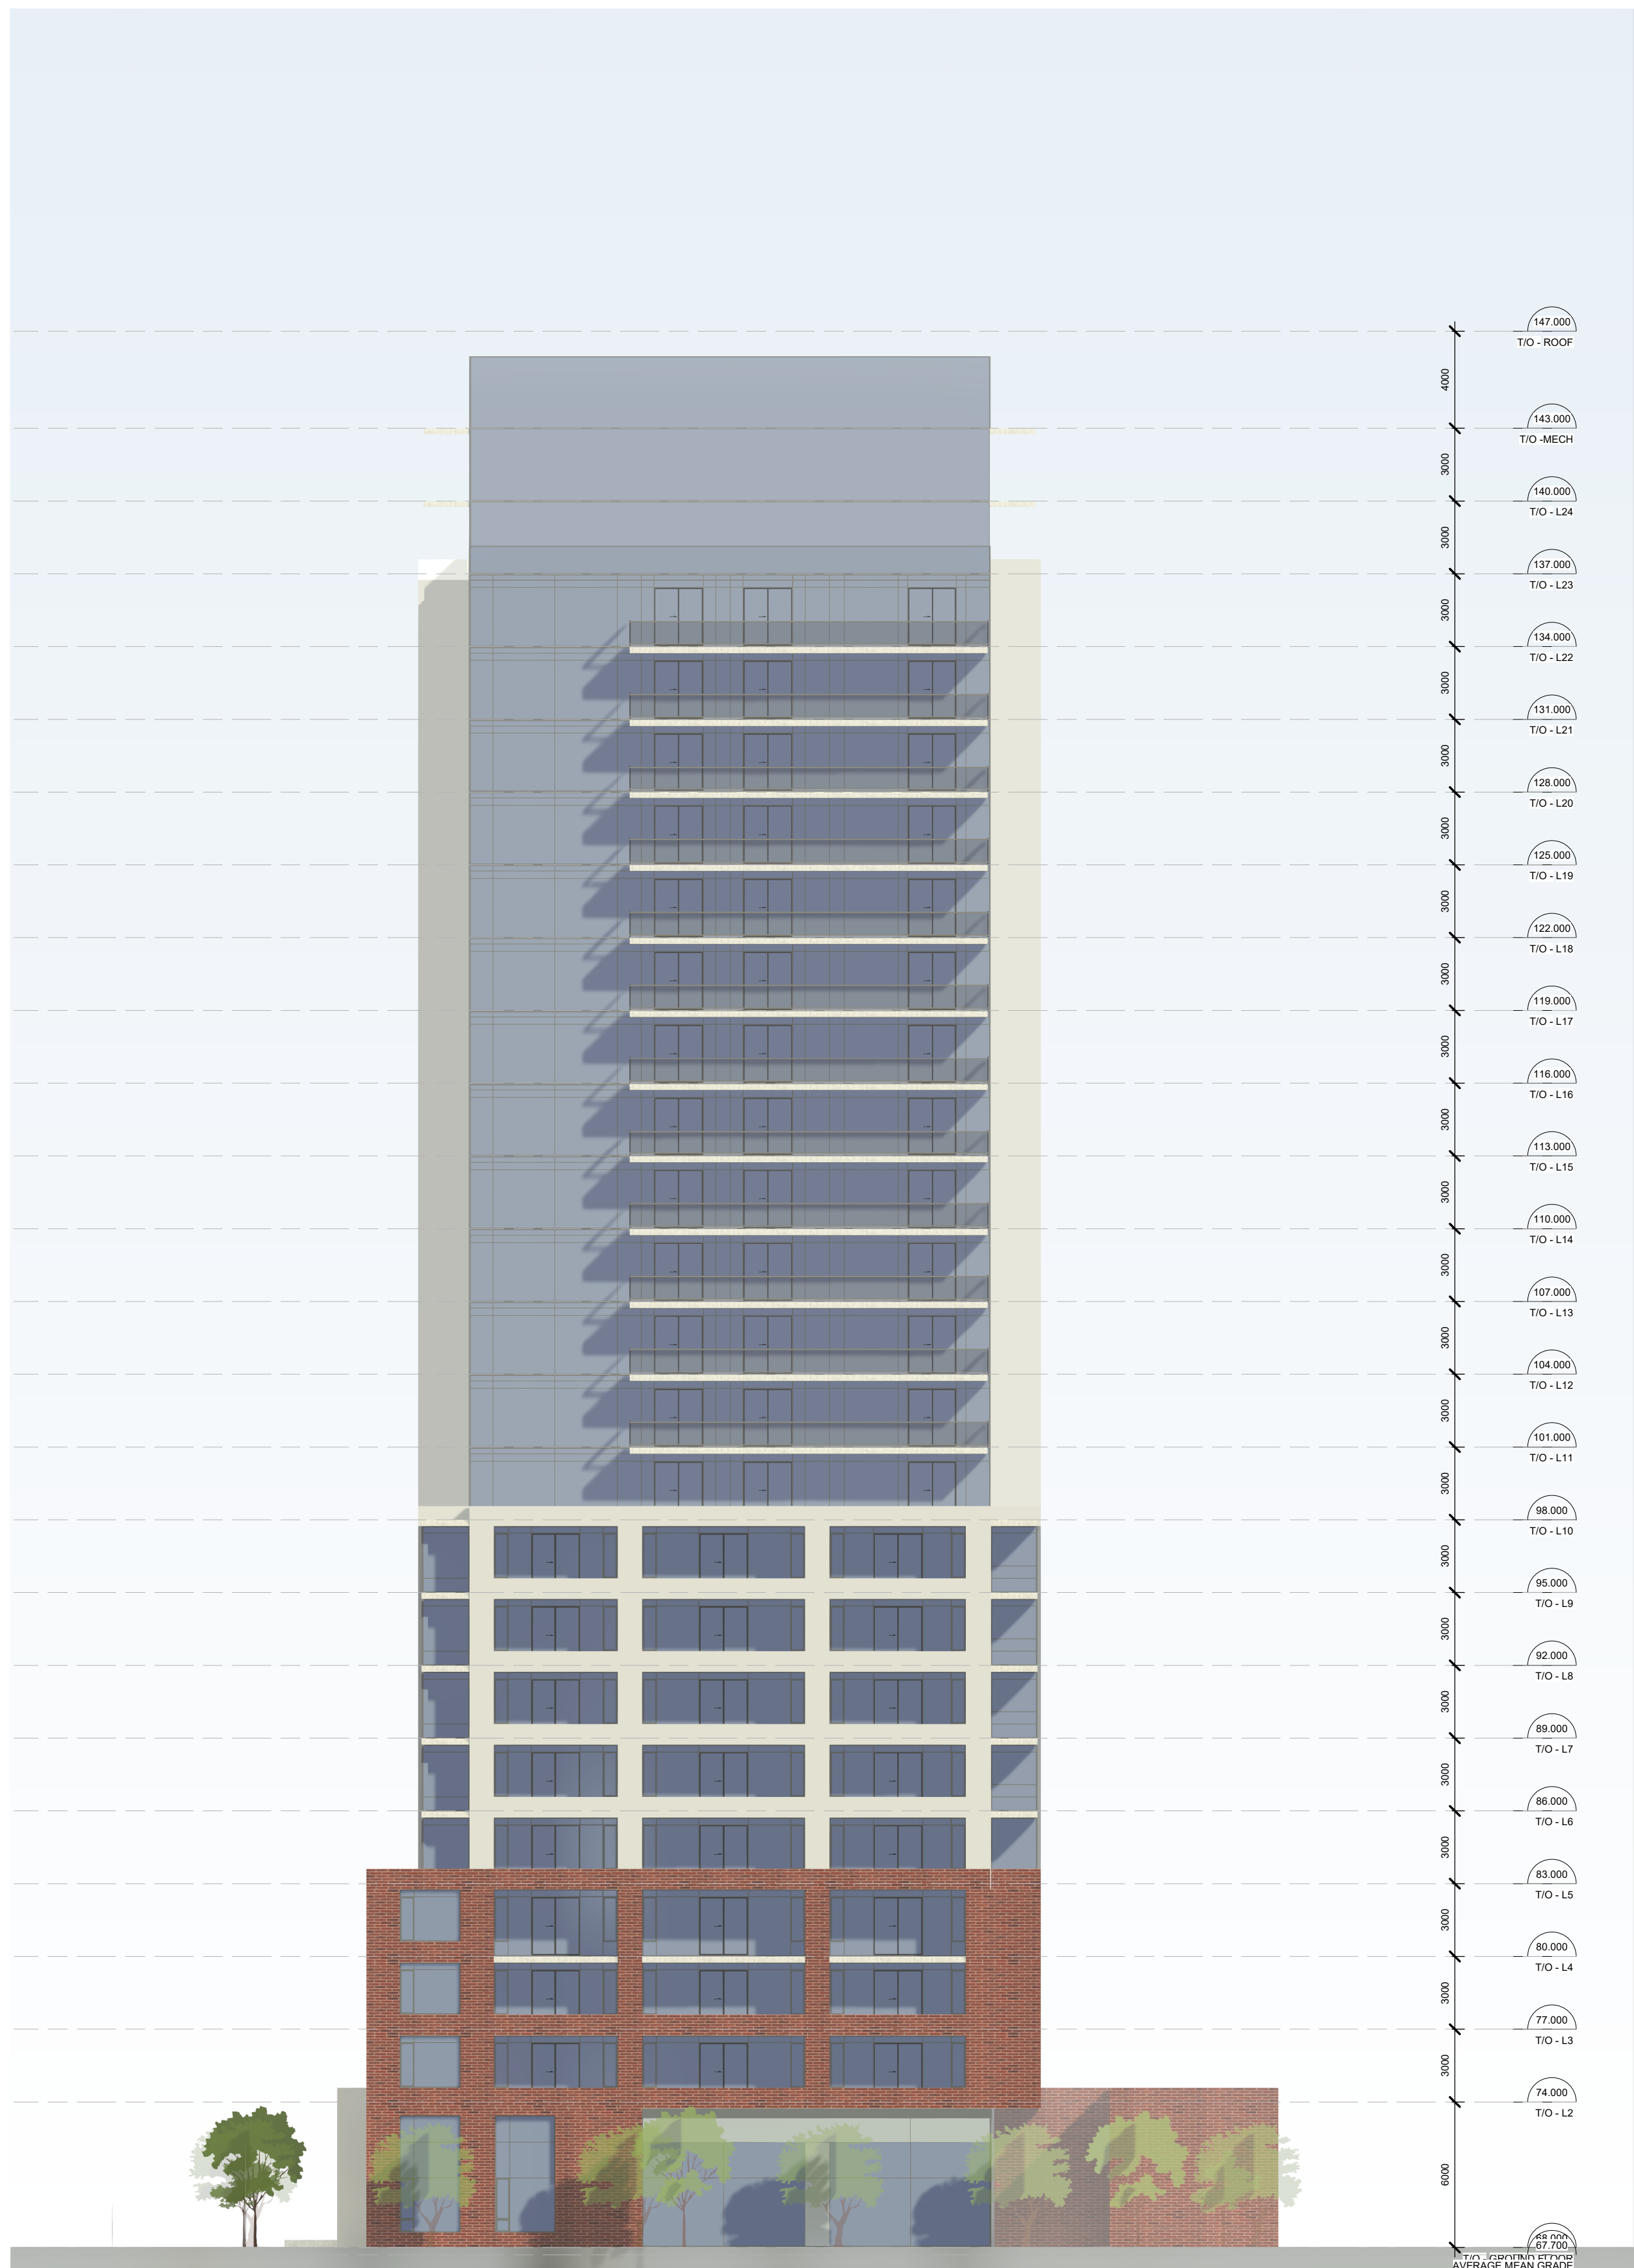

NOT FOR CONSTRUCTION

[illegible]

No.	DESCRIPTION	YYYY-MM-DD
REVISIONS:		

REVISIONS

ARCHITECT SEAL:	NORTH ARROW:

CLIENT:

CLIENT LOGO GOES HERE

ARCHITECT:

rla / architecture
56 Beech Street, Ottawa, Ontario K1S 3J6
t.613.724.9932 f.613.724.1209 www.rodericklahey.ca

PROJECT TITLE:

500 EDGEWORTH AVE.

OTTAWA, ON

SHEET TILE:

SHEET TILE:

EDGEWORTH ELEVATION &
PARKLAND ELEVATION

DRAWN: Author	CHECKED: Checker
SCALE: 1 : 200	SHEET No: D-200
PROJECT No: 0001	

PAPER SIZE: ISO Full Bleed A1 (594.00 x 841.00mm)

PLOT DATE: 2025-07-29 11:30:59 AM



IT IS THE RESPONSIBILITY OF THE APPROPRIATE CONTRACTOR TO CHECK AND VERIFY ALL DIMENSIONS ON SITE AND TO REPORT ALL ERRORS AND/OR OMISSIONS TO THE ARCHITECT.

ALL CONTRACTORS MUST COMPLY WITH ALL PERTINENT CODES AND BY-LAWS.

THIS DRAWING MAY NOT BE USED FOR CONSTRUCTION UNTIL SIGNED BY THE ARCHITECT.

DO NOT SCALE DRAWINGS.

COPYRIGHT RESERVED.

NOT FOR CONSTRUCTION

No.	DESCRIPTION	YYYY-MM-DD
REVISIONS:		
ARCHITECT SEAL:		NORTH ARROW:
CLIENT:		
CLIENT LOGO GOES HERE		
ARCHITECT:		
r/a / architecture 56 Beech Street, Ottawa, Ontario K1S 3J6 t.613.724.9932 f.613.724.1209 www.rodericklahey.ca		
PROJECT TITLE:		
500 EDGEWORTH AVE.		
OTTAWA, ON		
SHEET TITLE:		
NORTH & SOUTH ELEVATION		
DRAWN:	CHECKED:	
Author	Checker	
SCALE:	SHEET No:	
1 : 200	D-201	
PROJECT No:		
0001		

PAPER SIZE: ISO Full Bleed A1 (841.00 x 641.00mm)

PLOT DATE: 2025-07-20 11:31:10 AM

DO NOT SCALE DRAWINGS.
COPYRIGHT RESERVED.

NOT FOR CONSTRUCTION

[illegible]

No.	DESCRIPTION	YYYY-MM
-----	-------------	---------

REVISIONS:

ARCHITECT SEAL:	NORTH ARROW:
-----------------	--------------

CLIENT:

CLIENT LOGO GOES HERE

ARCHITECT:

rla / architecture
56 Beech Street, Ottawa, Ontario K1S 3...
t.613.724.9932 f.613.724.1209 www.rodericklahey.

PROJECT TITLE:

500 EDGEWORTH AVE.

OTTAWA, ON

SHEET TILE:

EDGEWORTH AVE ELEVATION
ANGULAR PLANE

DRAWN: Author	CHECKED: Checker
SCALE: 1 : 200	SHEET No: D-202
PROJECT No: 0001	

[illegible]

DO NOT SCALE DRAWINGS.
COPYRIGHT RESERVED.

NOT FOR CONSTRUCTION

[illegible]

No.	DESCRIPTION	YYYY-MM
-----	-------------	---------

REVISIONS:

ARCHITECT SEAL:

NORTH ARROW.

CLIENT:

CLIENT LOGO GOES HERE

ARCHITECT:

56 Beech Street, Ottawa, Ontario K1S 3J1
t.613.724.9932 f.613.724.1209 www.rodericklahey.com

PROJECT TITLE:

500 EDGEWORTH AVE.

OTTAWA, ON

SHEET TILE:

EDGEWORTH AVE ELEVATION
ANGULAR PLANE

DRAWN:

Author

CHECKED:	
----------	--

Checker

SCALE:

1 : 200

	SHEET No:
--	-----------

PROJECT No:
0001

D-203

1	2	
---	---	---	---	---	---	---	---	---	----	----	-----	-----	

1	2	
---	---	---	---	---	---	---	---	---	----	----	-----	-----	

DO NOT SCALE DRAWINGS.
COPYRIGHT RESERVED.

NOT FOR CONSTRUCTION

[illegible]

No.	DESCRIPTION	YYYY-MM
-----	-------------	---------

REVISIONS

ARCHITECT SEAL:

NORTH ARROW

CLIENT:

CLIENT LOGO GOES HERE

ARCHITECT:

56 Beech Street, Ottawa, Ontario K1S 3J1
t.613.724.9932 f.613.724.1209 www.rodericklahey.ca

PROJECT TITLE:

500 EDGEWORTH AVE.

OTTAWA, ON

SHEET TILE:

NORTH ELEVATION - ANGULAR
PLANE

DRAWN:

Author

	CHECKED:
--	----------

Checker

SCALE:

1 : 200


	SHEET No:
--	-----------

PROJECT No:
0001

D-204

BARBER SIZE: ISO FULL BLOCK A1 (504.00 x 914.00mm)

PRINT DATE: 2025-07-20 11:21:29 AM

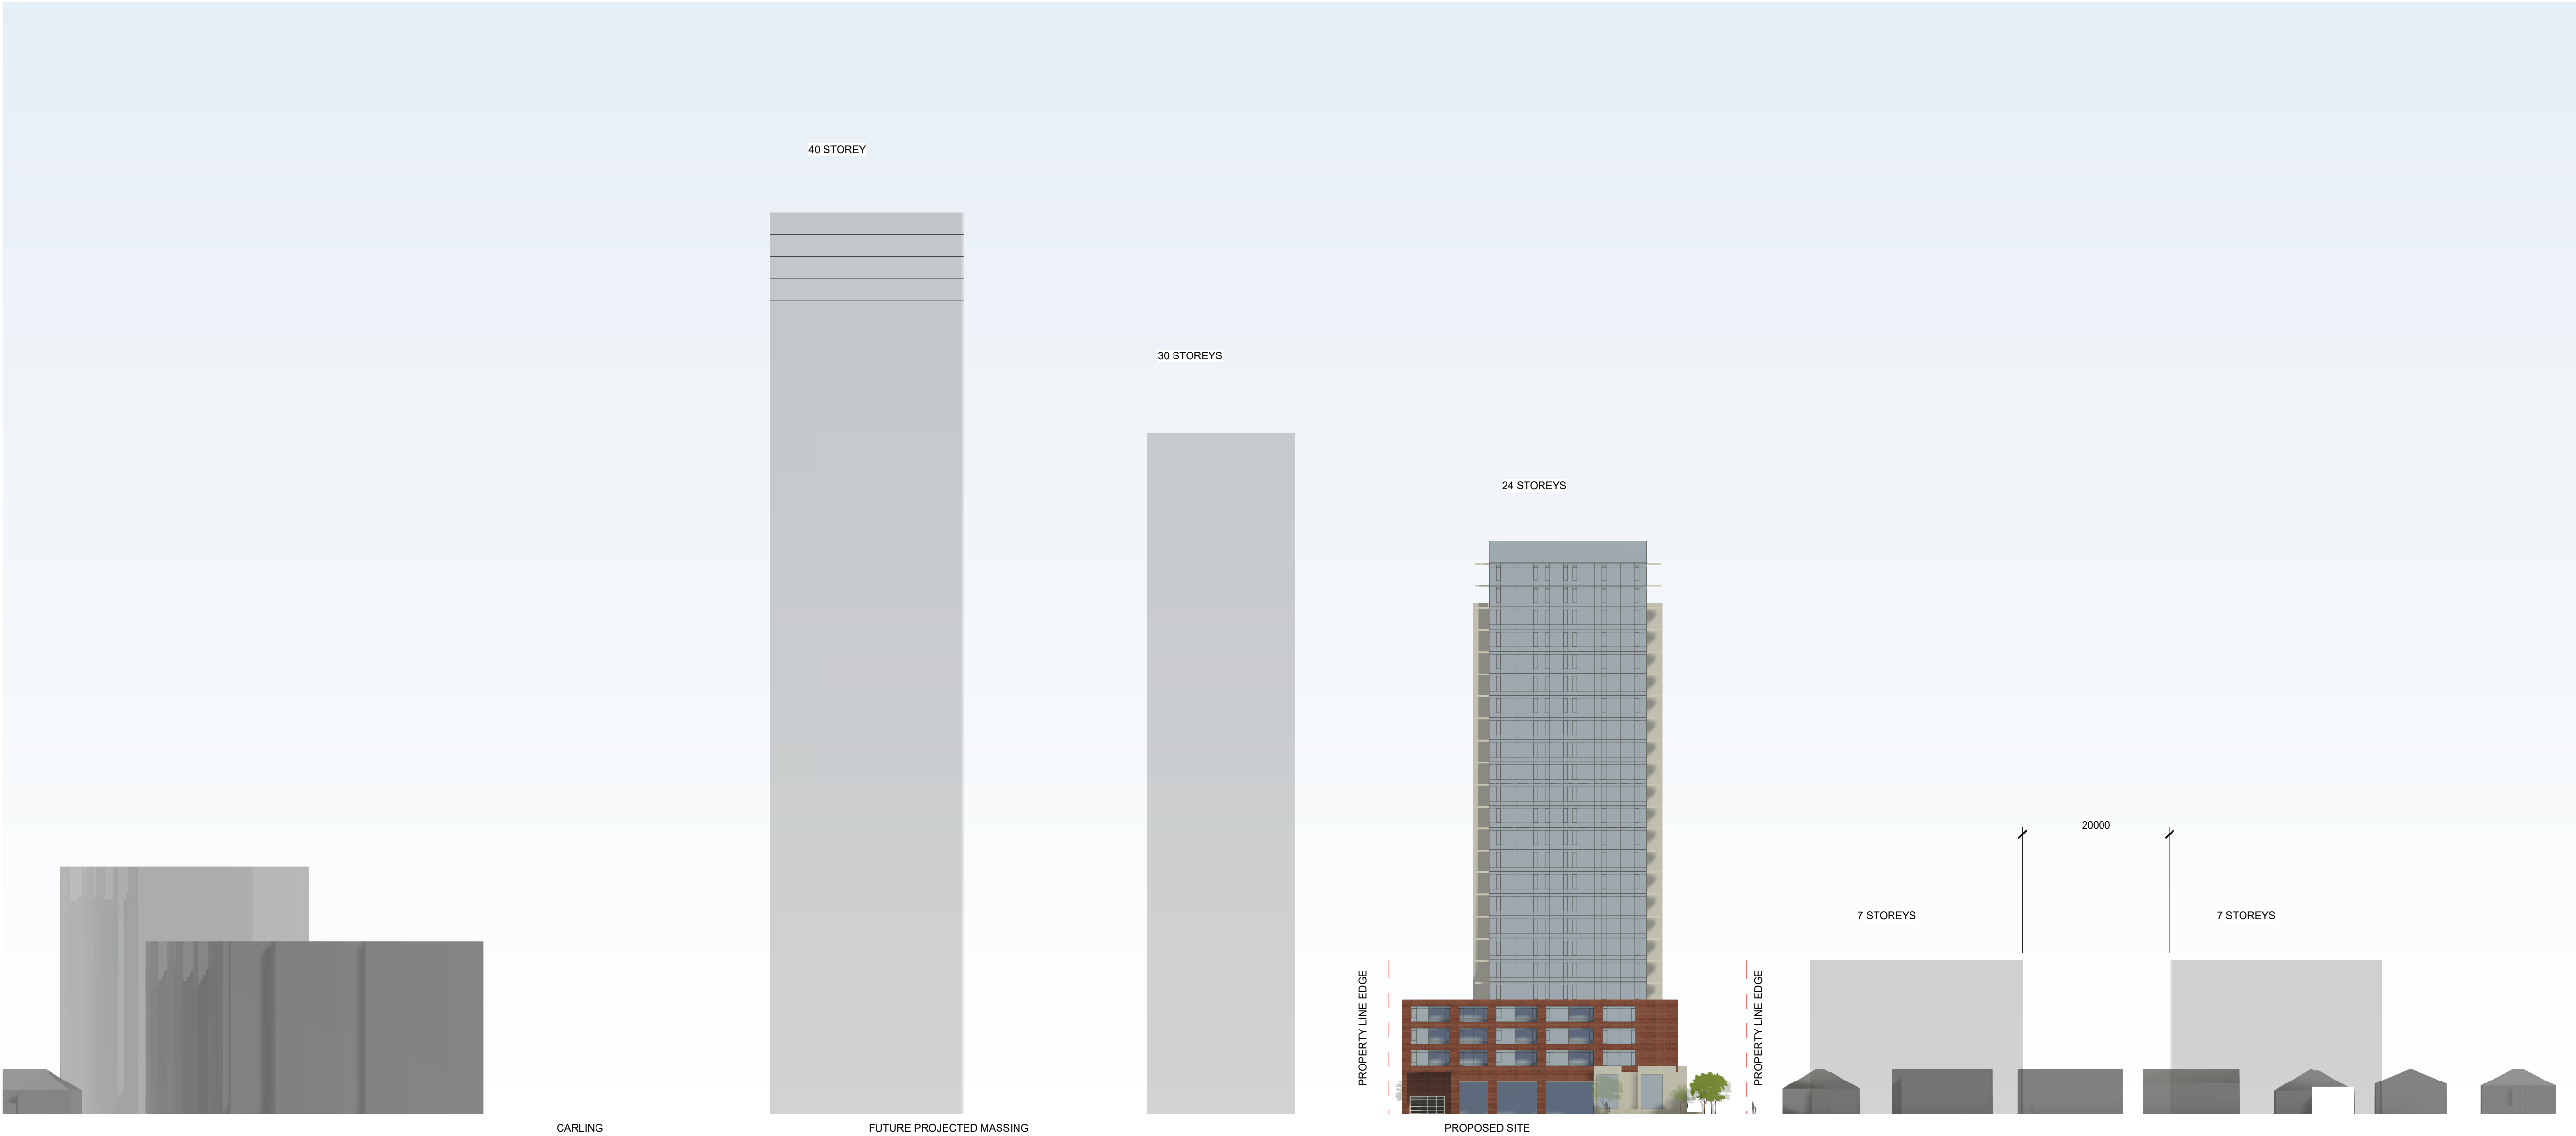

IT IS THE RESPONSIBILITY OF THE APPROPRIATE CONTRACTOR TO CHECK AND VERIFY ALL DIMENSIONS ON SITE AND TO REPORT ALL ERRORS AND/OR OMISSIONS TO THE ARCHITECT.

ALL CONTRACTORS MUST COMPLY WITH ALL PERTINENT CODES AND BY-LAWS.

THIS DRAWING MAY NOT BE USED FOR CONSTRUCTION UNTIL SIGNED BY THE ARCHITECT.

DO NOT SCALE DRAWINGS.

COPYRIGHT RESERVED.

NOT FOR CONSTRUCTION

No.	DESCRIPTION	YYYY-MM-DD
-----	-------------	------------

REVISIONS:

ARCHITECT SEAL:	NORTH ARROW:
-----------------	--------------

CLIENT:

CLIENT LOGO GOES HERE

ARCHITECT:

rla / architecture

56 Beech Street, Ottawa, Ontario K1S 3J6
t.613.724.9932 f.613.724.1209 www.rodericklahey.ca

PROJECT TITLE:

500 EDGEWORTH AVE.

OTTAWA, ON

SHEET TITLE:

EDGEWORTH STREET ELEVATION

DRAWN: Author	CHECKED: Checker
SCALE: 1 : 500	SHEET No: D-205
PROJECT No: 0001	

DO NOT SCALE DRAWINGS.
COPYRIGHT RESERVED.

NOT FOR CONSTRUCTION

[illegible]

No.	DESCRIPTION	YYYY-MM
-----	-------------	---------

REVISIONS

ARCHITECT SEAL:

NORTH ARROW:

CLIENT:

CLIENT LOGO GOES HERE

ARCHITECT:

56 Beech Street, Ottawa, Ontario K1S 3J1
t.613.724.9932 f.613.724.1209 www.rodericklahey.ca

PROJECT TITLE:

500 EDGEWORTH AVE.

OTTAWA, ON

SHEET TILE:

EDGEWORTH STREET
ELEVATION

DRAWN:

Author

CHECKED:

Checker

SCALE:

1 : 500

	SHEET No:
--	-----------

PROJECT No:
0001

D-206

PAPER SIZE: ISO Full Bleed A1 (594.00 x 841.00mm)

PLOT DATE: 2025-07-29 11:31:40 AM