


Last Save: 11/21/2025 10:36:46 AM
File Location: Z:\Projects\1167-13 Queensway Carleton Hospital Dev\Drawings\02-SPA\PHASE 11167-13 Queensway Carleton Hospital-Phase 1 SPA-Part4-(Landscape)-R1.dwg

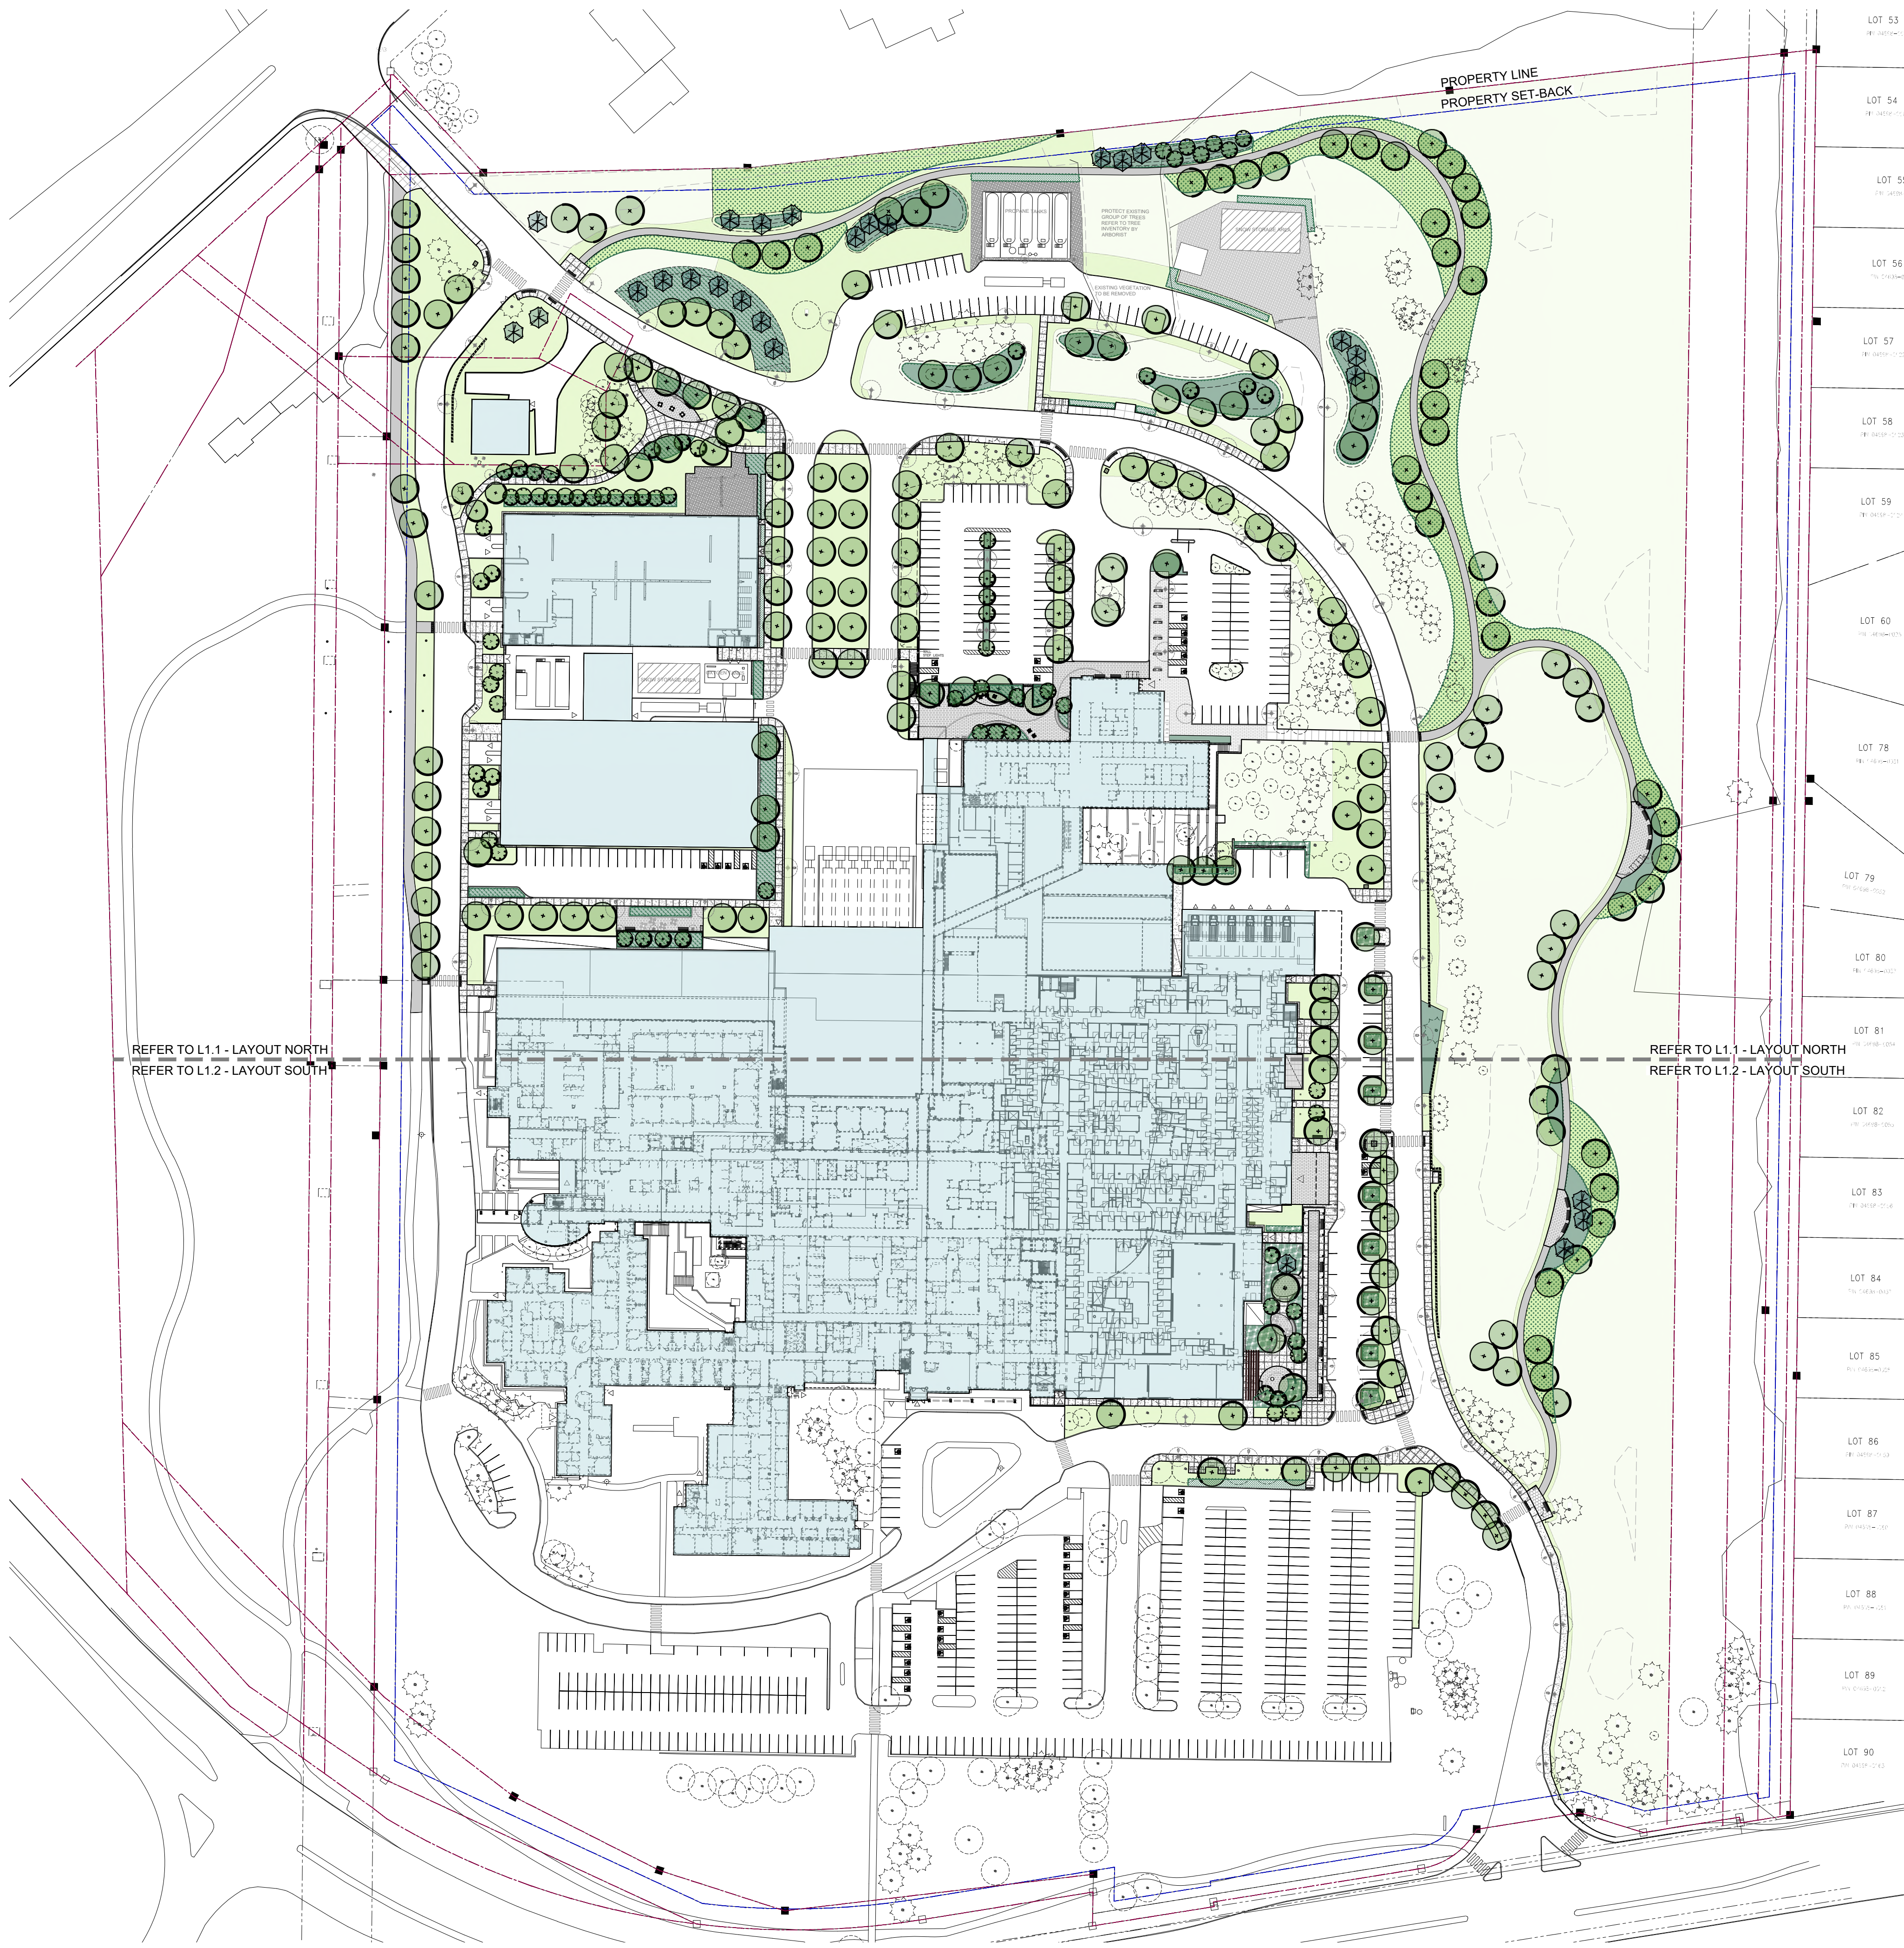


- LEGEND
- DECIDUOUS TREE
 - CONIFEROUS TREE
 - EXISTING TREES TO REMAIN
 - EXISTING TREES TO BE REMOVED
 - PLANTING BED
 - GRASS - SEED + 100 MM TOPSOIL
 - CONCRETE PAVING EXISTING
 - CONCRETE PAVING PEDESTRIAN
 - ASPHALT MUP
 - UNIT PAVING TYPE 1
 - UNIT PAVING TYPE 2
 - UNIT PAVING TYPE 3
 - GRAVEL SURFACE
 - CONCRETE RETAINING WALL
 - ARMOUR STONE RETAINING WALL
 - PRECAST CONCRETE SEATING/PLANTER WALL
 - BIKE RACKS
 - BENCH - PROPOSED
 - BENCH - EXISTING
 - TWSI
 - WASTE RECEPTACLE
 - GUARDRAIL


NOTE:

FOR SOFFIT OR CANOPY LIGHT IN EMERGENCY AREAS, REFER TO ARCHITECTURE DRAWINGS.

SNOW REMOVAL OPERATIONS TO BE COORDINATED WITH QCH MAINTENANCE SERVICES. SNOW TO BE TRANSFERRED TO TECHNICAL AREA FOR OFF-SITE REMOVAL.

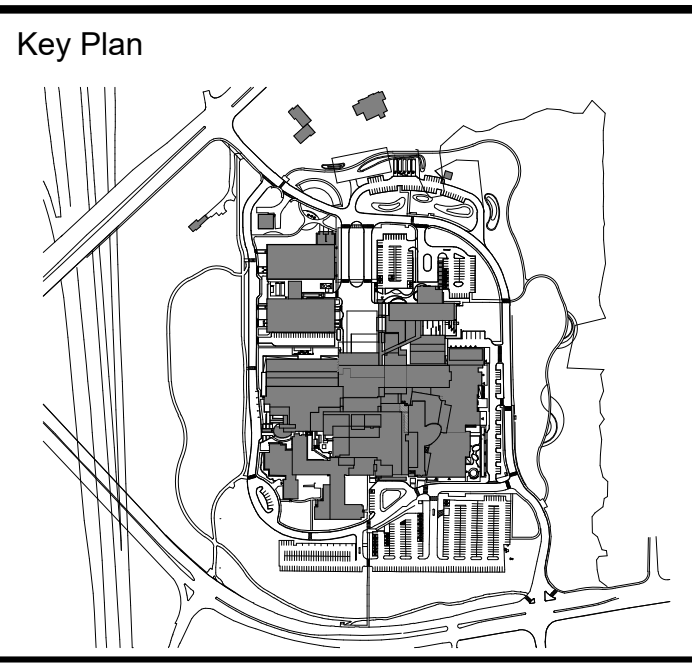

No.	Revision	Date
1	ISSUED FOR SPA COORD	21 NOV 2025

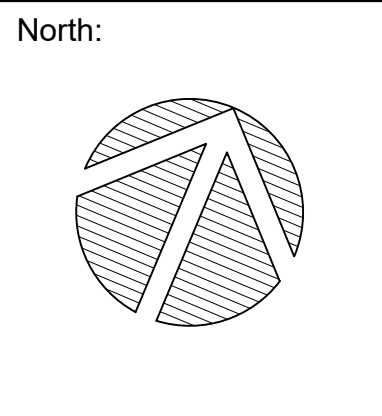



Landscape Architecture

Urban Design

Site Planning

Recreation and Park Planning

Project Management

319 McRae Avenue, Suite 502, Ottawa, Ontario, K1Z 0B9
Tel: (613) 729-4536

- All measurements in millimeters unless specified otherwise. Do not scale drawing. All drawings to be read in conjunction with written specifications.
- Copyright reserved. This drawing is the exclusive property of CSW Landscape Architects Ltd. and shall not be used without the consent thereof.
- This Drawing is for Site Plan Submission and may not be used for construction.

Project:

QUEENSWAY CARLETON HOSPITAL

PART 4 EXPANSION

3045 BASELINE ROAD
OTTAWA., ONTARIO


Drawing:

LANDSCAPE MASTER PLAN

Scale:	Date:
1:1000	16 JAN 2025
Design By:	Drawn By:
CM	JA/KK
Project Number:	Sheet Number:
1167-13	L1.0

XXXXXX

Last Save: 11/21/2025 10:36:46 AM
File Location: Z:\Projects\1167-13 Queensway Carleton Hospital Dev\Drawings\02-SPA\PHASE 11167-13 Queensway Carleton Hospital-Phase 1 SPA-Part4-(Landscape)-R1.dwg

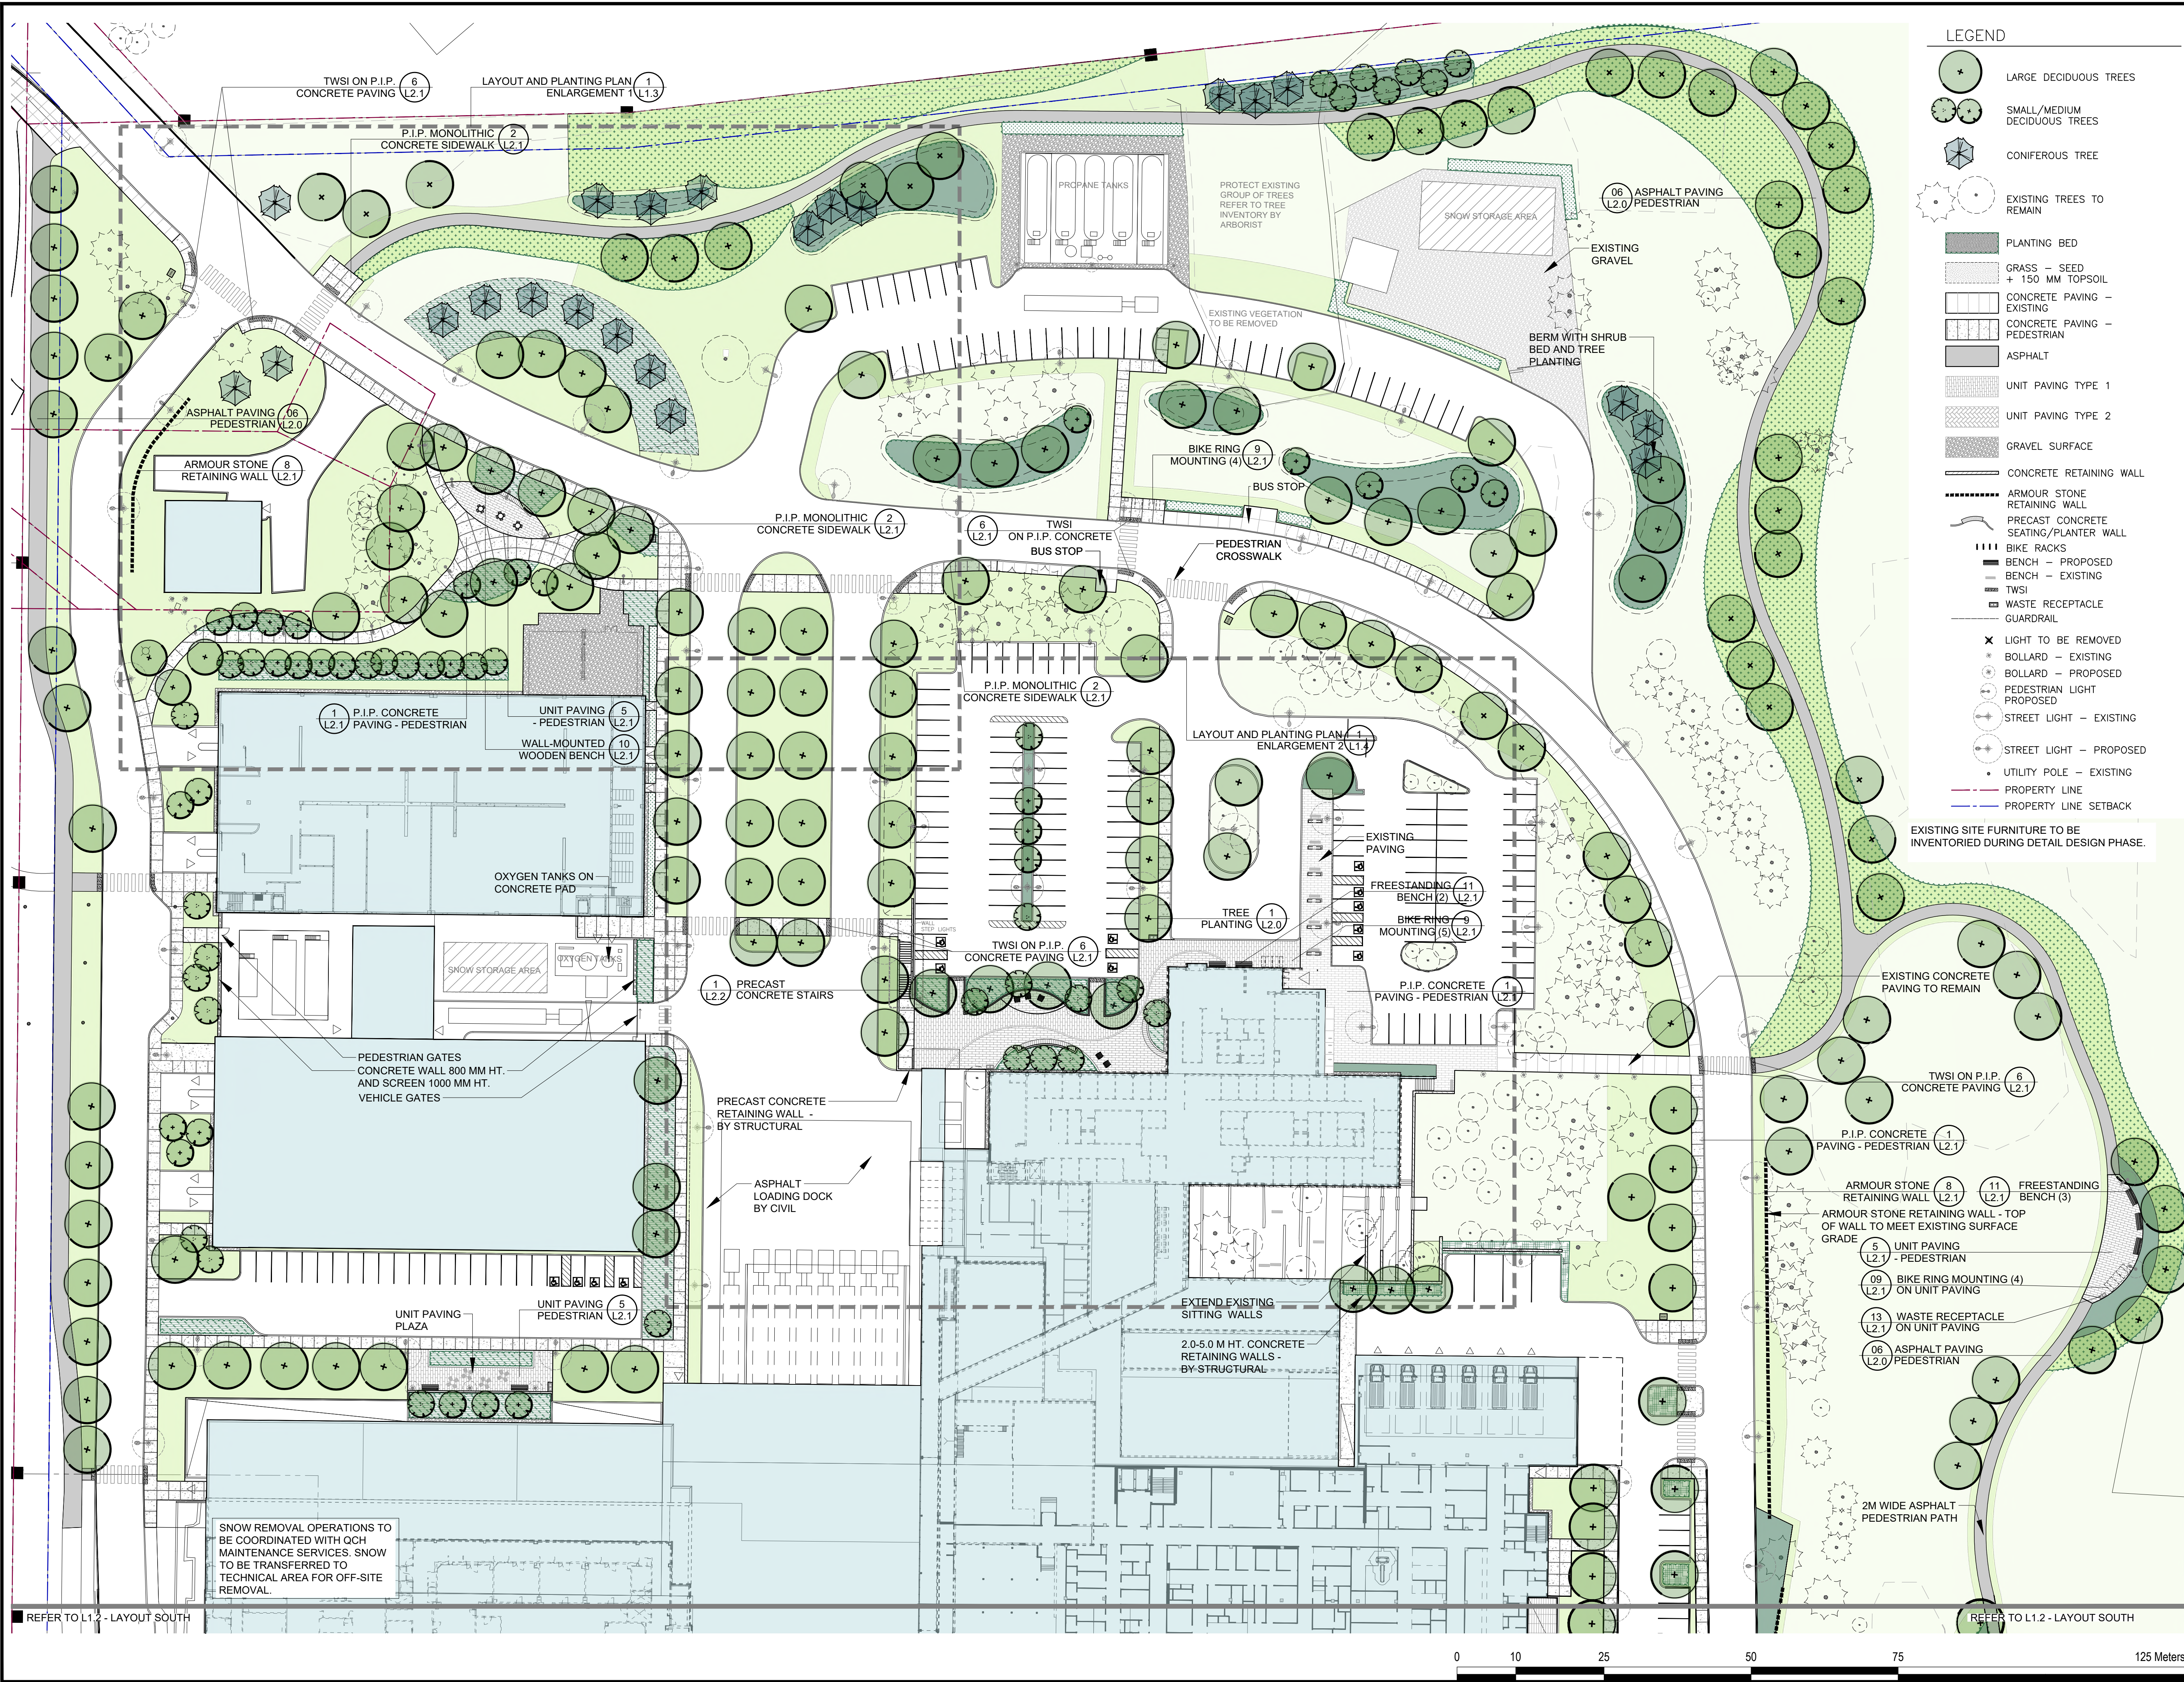

Key Plan

1	ISSUED FOR SPA COORD	21 NOV 2025
No.	Revision	Date

North:

Stamp:

Project:

Landscpe Architecture

Urban Design

Site Planning

Recreation and Park Planning

Project Management

319 McRae Avenue, Suite 502, Ottawa, Ontario, K1Z 0B9

Tel: (613) 729-4536

1. All measurements in millimeters unless specified otherwise. Do not scale drawing. All drawings to be read in conjunction with written specifications.

2. Copyright reserved. This drawing is the exclusive property of CSW Landscape Architects Ltd. and shall not be used without the consent thereof.

3. This Drawing is for Site Plan Submission and may not be used for construction.

Project:

QUEENSWAY CARLETON

HOSPITAL

PART 4 EXPANSION

3045 BASELINE ROAD

OTTAWA, ONTARIO

Drawing:

LAYOUT PLAN

NORTH

Scale:

1:500

Date:

16 JAN 2025

Design By:

CM

Drawn By:

JA/KK

Project Number:



1167-13

Sheet Number:


L1.1

XXXXXX

Last Save: 11/21/2025 10:36:46 AM
File Location: Z:\Projects\1167-13 Queensway Carleton Hospital Dev\Drawings\02-SPA\PHASE 11167-13 Queensway Carleton Hospital-Phase 1 SPA-Part4-(Landscape)-R1.dwg

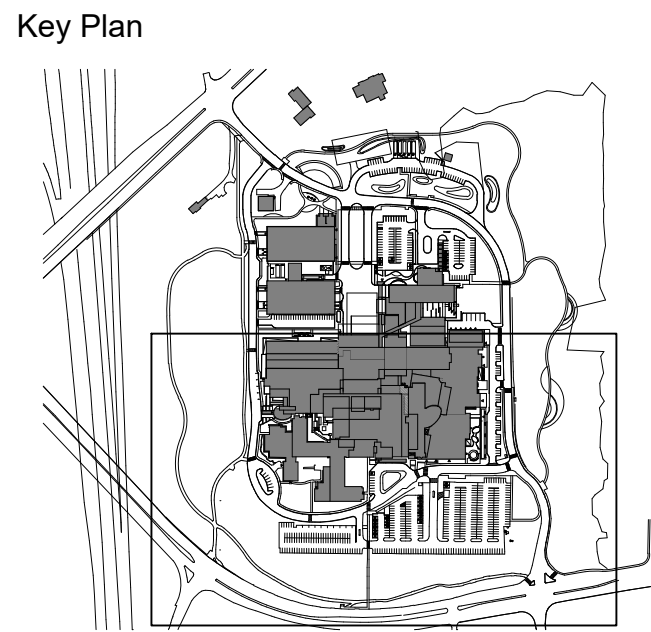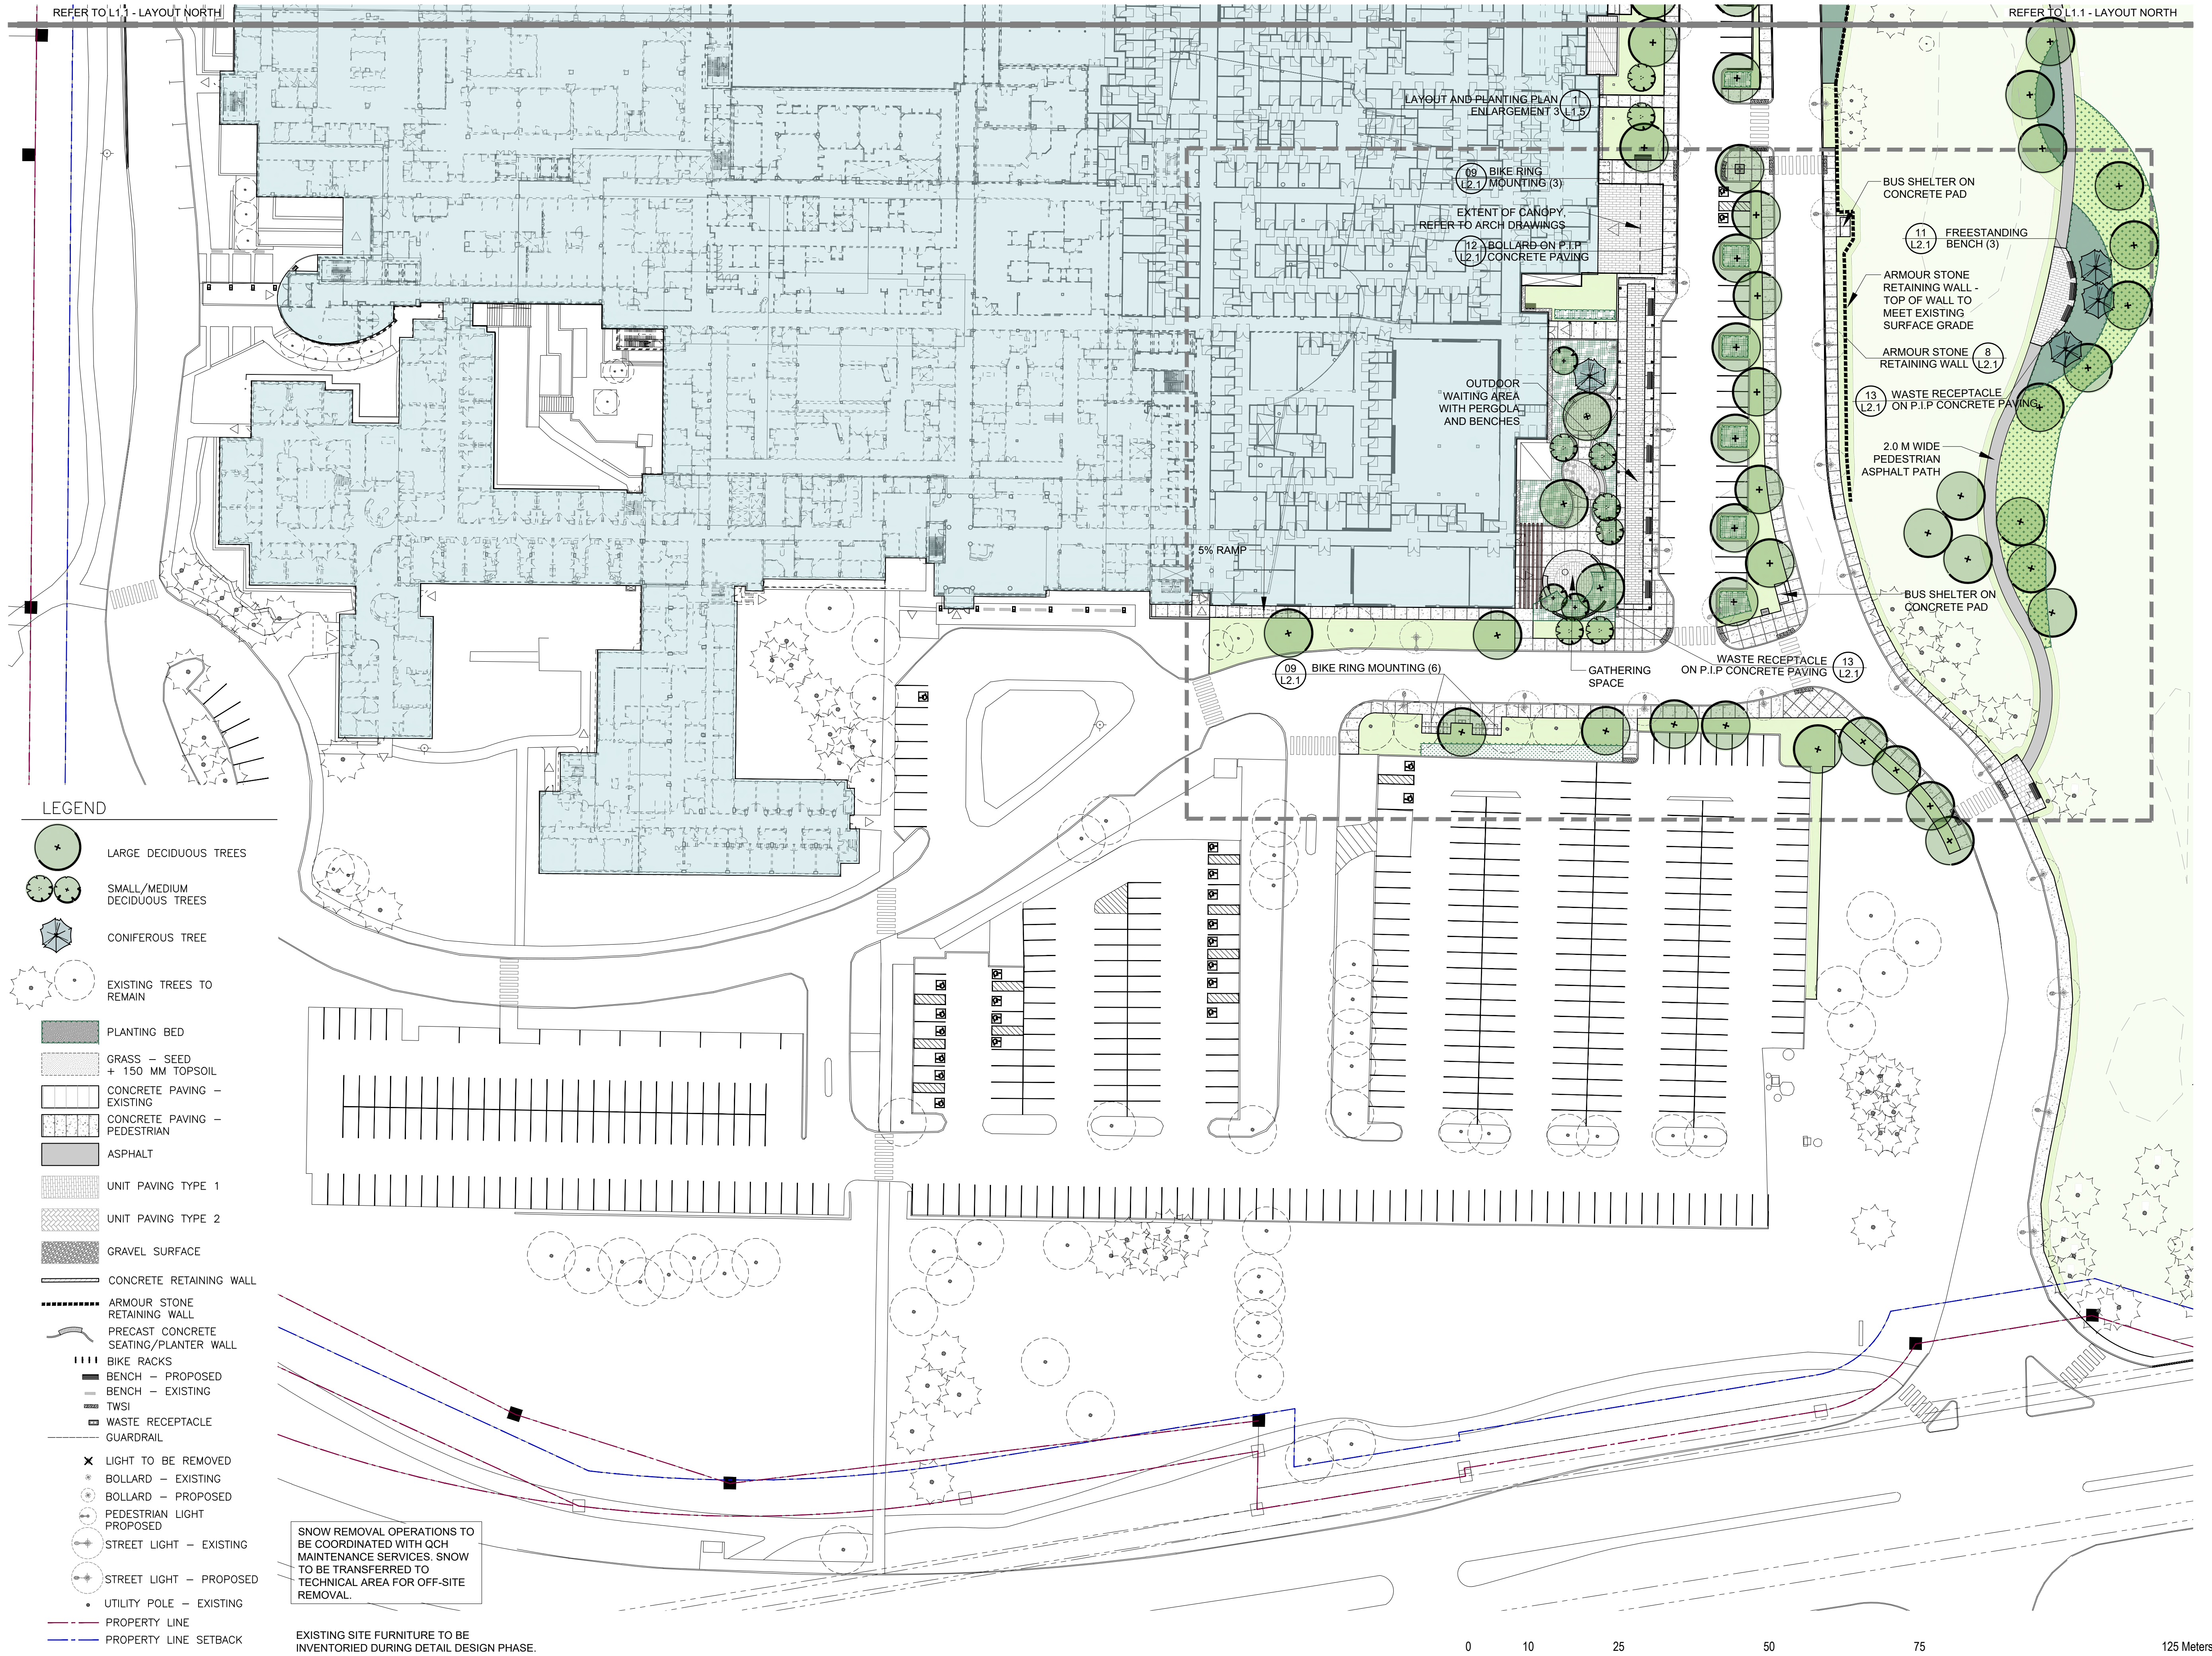

1	ISSUED FOR SPA COORD	21 NOV 2025
No.	Revision	Date

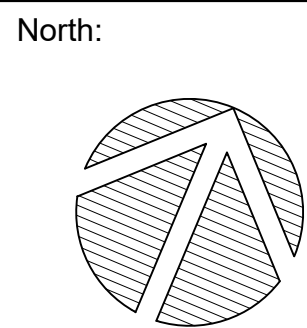

Stamp:



Landscape Architecture
Urban Design
Site Planning
Recreation and Park Planning
Project Management

319 McRae Avenue, Suite 502, Ottawa, Ontario, K1Z 0B9
Tel: (613) 729-4536

- All measurements in millimeters unless specified otherwise. Do not scale drawing. All drawings to be read in conjunction with written specifications.
- Copyright reserved. This drawing is the exclusive property of CSW Landscape Architects Ltd. and shall not be used without the consent thereof.
- This Drawing is for Site Plan Submission and may not be used for construction.

Project:
**QUEENSWAY CARLETON
HOSPITAL
PART 4 EXPANSION**
3045 BASELINE ROAD
OTTAWA, ONTARIO

Drawing:
**LAYOUT PLAN
SOUTH**

Scale: 1:500	Date: 16 JAN 2025
Design By: CM	Drawn By: JA/KK
Project Number: 1167-13	Sheet Number: L1.2

XXXXXX

Last Save: 11/21/2025 10:38:46 AM
File Location: Z:\Projects\1167-13 Queensway Carleton Hospital Dev\Drawings\02-SPA\Phase 1 SPA-Part4-(Landscape)-R1.dwg




SNOW REMOVAL OPERATIONS TO BE COORDINATED WITH QCH MAINTENANCE SERVICES. SNOW TO BE TRANSFERRED TO TECHNICAL AREA FOR OFF-SITE REMOVAL.

LEGEND:

- PROPOSED LARGE DECIDUOUS TREES
- PROPOSED SMALL/MEDIUM DECIDUOUS TREES
- PROPOSED CONIFEROUS TREE
- EXISTING TREES TO REMAIN
- PLANTING BED
- GRASS - SOD / SEED + 150 MM TOPSOIL
- CONCRETE PAVING EXISTING
- CONCRETE PAVING PEDESTRIAN
- ASPHALT
- UNIT PAVING TYPE 1
- UNIT PAVING TYPE 2
- GRAVEL SURFACE
- CONCRETE RETAINING WALL
- ARMOUR STONE RETAINING WALL
- PRECAST CONCRETE SEATING/PLANTER WALL
- BIKE RACKS
- BENCH - PROPOSED
- BENCH - EXISTING
- TWSI
- WASTE RECEPTACLE
- GUARDRAIL

EXISTING SITE FURNITURE TO BE INVENTORIED DURING DETAIL DESIGN PHASE.

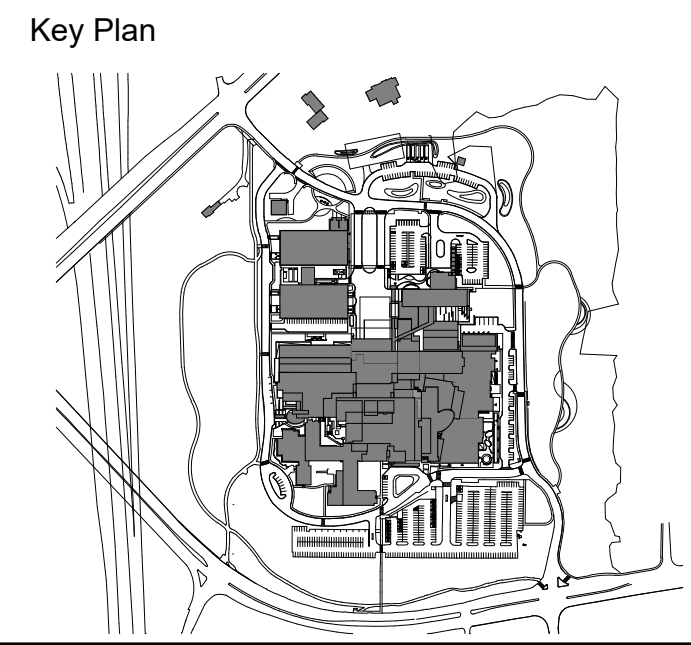

No.	ISSUED FOR SPA COORD	Revision	21 NOV 2025	Date
1				

North:

Stamp:

CSW

Landscape Architecture
Urban Design
Site Planning
Recreation and Park Planning
Project Management

319 McRae Avenue, Suite 502, Ottawa, Ontario, K1Z 0B9
Tel: (613) 729-4536

- All measurements in millimeters unless specified otherwise. Do not scale drawing. All drawings to be read in conjunction with written specifications.
- Copyright reserved. This drawing is the exclusive property of CSW Landscape Architects Ltd. and shall not be used without the consent thereof.
- This drawing is for Site Plan Submission and may not be used for construction.

Project:

QUEENSWAY CARLETON HOSPITAL
HOSPITAL
PART 4 EXPANSION
3045 BASELINE ROAD
OTTAWA., ONTARIO


Drawing:

LAYOUT PLAN
ENLARGEMENT 1


Scale:	1:200	Date:	16 JAN 2025
Design By:	CM	Drawn By:	JA/KK
Project Number:	1167-13	Sheet Number:	L1.3

XXXXXX

Last Save: 11/21/2025 10:36:46 AM
File Location: Z:\Projects\1167-13 Queensway Carleton Hospital Dev\Drawings\02-SPA\PHASE 11167-13 Queensway Carleton Hospital-Phase 1 SPA-Part4-(Landscape)-R1.dwg

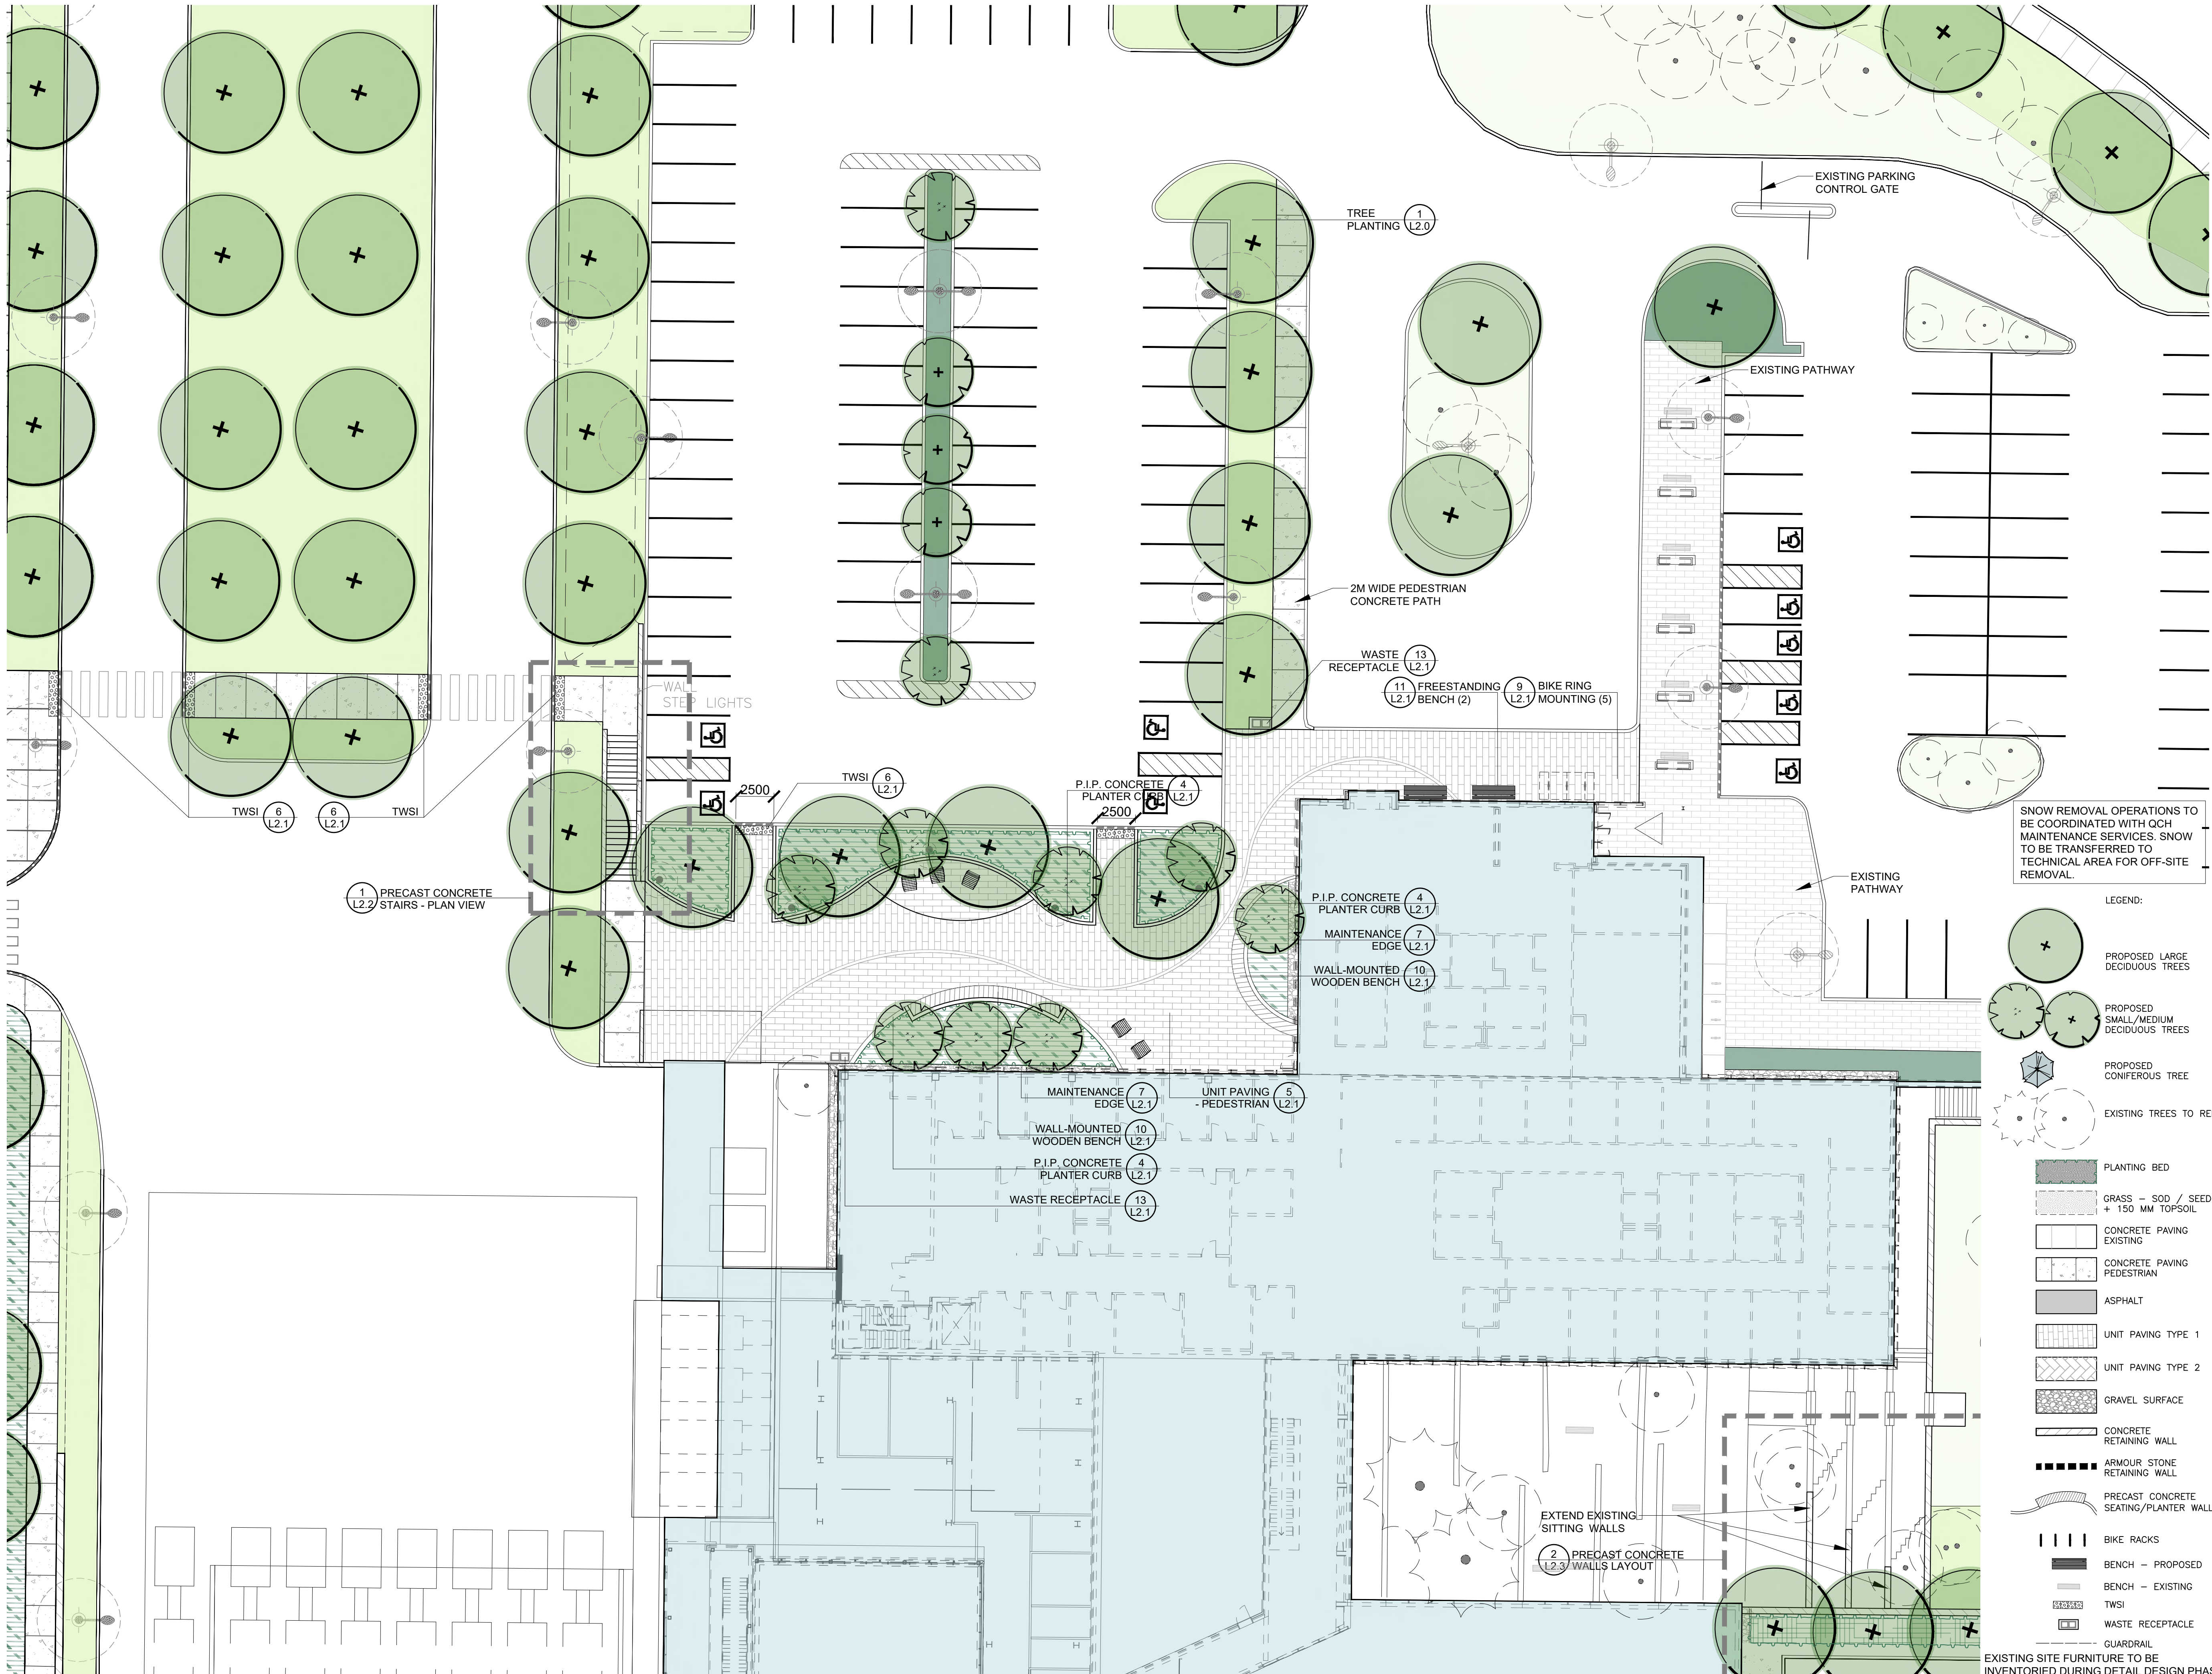

- LEGEND:
- PROPOSED LARGE DECIDUOUS TREES
 - PROPOSED SMALL/MEDIUM DECIDUOUS TREES
 - PROPOSED CONIFEROUS TREE
 - EXISTING TREES TO REMAIN
 - PLANTING BED
 - GRASS - SOD / SEED + 150 MM TOPSOIL
 - CONCRETE PAVING EXISTING
 - CONCRETE PAVING PEDESTRIAN
 - ASPHALT
 - UNIT PAVING TYPE 1
 - UNIT PAVING TYPE 2
 - GRAVEL SURFACE
 - CONCRETE RETAINING WALL
 - ARMOUR STONE RETAINING WALL
 - PRECAST CONCRETE SEATING/PLANTER WALL
 - BIKE RACKS
 - BENCH - PROPOSED
 - BENCH - EXISTING
 - TWSI
 - WASTE RECEPTACLE
 - GUARDRAIL
 - EXISTING SITE FURNITURE TO BE INVENTORIED DURING DETAIL DESIGN PHASE.

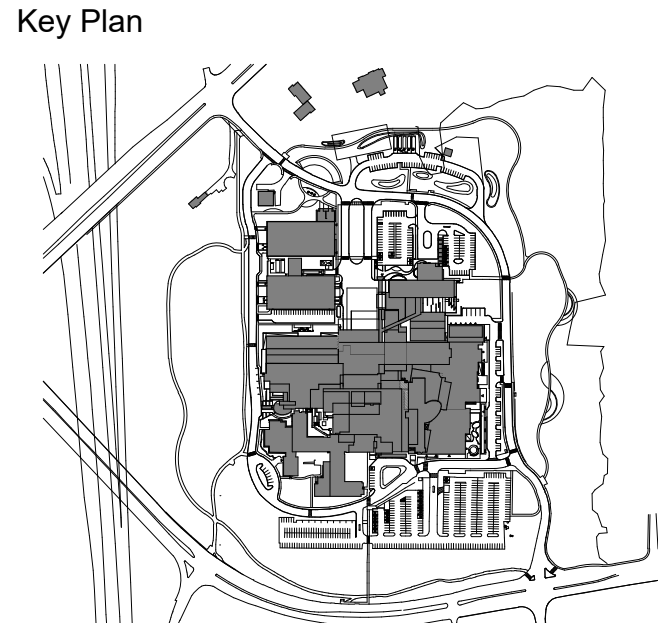

No.	Revision	Date
1	ISSUED FOR SPA COORD	21 NOV 2025

North:

Stamp:

CSW

Landscape Architecture
Urban Design
Site Planning
Recreation and Park Planning
Project Management

319 McRae Avenue, Suite 502, Ottawa, Ontario, K1Z 0B9
Tel: (613) 729-4536

- All measurements in millimeters unless specified otherwise. Do not scale drawing. All drawings to be read in conjunction with written specifications.
- Copyright reserved. This drawing is the exclusive property of CSW Landscape Architects Ltd. and shall not be used without the consent thereof.
- This Drawing is for Site Plan Submission and may not be used for construction.

Project:

QUEENSWAY CARLETON HOSPITAL
HOSPITAL
PART 4 EXPANSION
3045 BASELINE ROAD
OTTAWA., ONTARIO

Drawing:

LAYOUT PLAN
ENLARGEMENT 2

Scale:	Date:
1:200	16 JAN 2025
Design By:	Drawn By:
CM	JA/KK
Project Number:	Sheet Number:
1167-13	L1.4

XXXXXX

Last Save: 11/21/2025 10:36:46 AM
File Location: Z:\Projects\1167-13 Queensway Carleton Hospital Dev\Drawings\02-SPA\PHASE 11167-13 Queensway Carleton Hospital-Phase 1 SPA-Part4-(Landscape)-R1.dwg



SNOW REMOVAL OPERATIONS TO BE COORDINATED WITH QCH MAINTENANCE SERVICES. SNOW TO BE TRANSFERRED TO TECHNICAL AREA FOR OFF-SITE REMOVAL.

LEGEND:

- PROPOSED LARGE DECIDUOUS TREES
- PROPOSED SMALL/MEDIUM DECIDUOUS TREES
- PROPOSED CONIFEROUS TREE
- EXISTING TREES TO REMAIN
- PLANTING BED
- GRASS - SOD / SEED + 150 MM TOPSOIL
- CONCRETE PAVING EXISTING
- CONCRETE PAVING PEDESTRIAN
- ASPHALT
- UNIT PAVING TYPE 1
- UNIT PAVING TYPE 2
- GRAVEL SURFACE
- CONCRETE RETAINING WALL
- ARMOUR STONE RETAINING WALL
- PRECAST CONCRETE SEATING/PLANTER WALL
- BIKE RACKS
- BENCH - PROPOSED
- BENCH - EXISTING
- TWSI
- WASTE RECEPTACLE
- GUARDRAIL

EXISTING SITE FURNITURE TO BE INVENTORIED DURING DETAIL DESIGN PHASE.

50 Meters

Key Plan

No.	ISSUED FOR SPA COORD	Revision	21 NOV 2025	Date
1				

North:

Stamp:

CSW

Landscape Architecture
Urban Design
Site Planning
Recreation and Park Planning
Project Management

319 McRae Avenue, Suite 502, Ottawa, Ontario, K1Z 0B9
Tel: (613) 729-4536

- All measurements in millimeters unless specified otherwise. Do not scale drawing. All drawings to be read in conjunction with written specifications.
- Copyright reserved. This drawing is the exclusive property of CSW Landscape Architects Ltd. and shall not be used without the consent thereof.
- This Drawing is for Site Plan Submission and may not be used for construction.

Project:
**QUEENSWAY CARLETON HOSPITAL
PART 4 EXPANSION**
3045 BASELINE ROAD
OTTAWA, ONTARIO

Drawing:
**LAYOUT PLAN
ENLARGEMENT 3**

Scale:	Date:
1:200	16 JAN 2025

Design By:	Drawn By:
CM	JA/KK

Project Number:	Sheet Number:
1167-13	L1.5

XXXXXX

REFER TO L1.6 - PLANTING LAYOUT NORTH

REFER TO L1.6 - PLANTING LAYOUT NORTH

PLANT LIST - TREES						
CODE	BOTANICAL NAME	COMMON NAME	SIZE	QTY	REMARKS	NATIVE
CONIFER						
JV	Juniperus virginiana	Eastern Red Cedar	2m Ht	3	WB	
PG	Picea glauca	White Spruce	2m Ht	5	WB	Native
PI	Pinus resinosa	Red Pine	2m Ht	3	WB	Native
PS	Pinus strobus	Eastern White Pine	2m Ht	12	WB	
TC	Taxus canadensis	Eastern Hemlock	2m Ht	3	WB	
DECIDUOUS						
AB	Acer freemanii 'Autumn Blaze'	Autumn Blaze Freeman Maple	70mm Cal.	5	WB	
AP	Acer pensylvanicum	Striped Maple	70mm Cal.	6	WB	Native
AR	Acer rubrum	Red Maple	100mm Cal.	30	WB	Native
AS	Acer saccharum	Sugar Maple	70mm Cal.	27	WB	Native
AF	Aesculus flava	Yellow Ohio Buckeye	70mm Cal.	5	WB	Native
AM	Amenlanther canadensis	Canadian Serviceberry	50mm Cal.	18	Multi-stem	Native
BE	Betula populifolia 'Whitespire'	Gray Birch	90mm Cal.	8	Multi-stem	
CC	Carpinus caroliniana	American Hornbeam	50mm Cal.	23	WB	Native
CO	Celtis occidentalis	Common Hackberry	70mm Cal.	6	WB	Native
CE	Cercis canadensis	Eastern Redbud	50mm Cal.	12	Multi-stem	
LT	Liriodendron tulipifera	Tulip Tree	60mm Cal.	3	WB	Native
PD	Platanus occidentalis 'Morton Circle'	Exclamation Plane Tree	70mm Cal.	2	WB	
PT	Populus tremuloides	Quaking Aspen	60mm Cal.	31	WB	Native
QA	Quercus alba	White Oak	70mm Cal.	6	WB	Native
QM	Quercus macrocarpa	Burr Oak	60mm Cal.	23	WB	Native
QR	Quercus rubra	Northern Red Oak	60mm Cal.	48	WB	Native
RT	Rhus typhina	Staghorn Sumac	1.5m Ht.	14	Multi-stem	Native
UA	Ulmus americana 'Morton'	American Elm	70mm Cal.	26	WB	

PLANT LIST - HEALING GARDENS - PLANTING BED TYPE 1						
CODE	BOTANICAL NAME	COMMON NAME	SIZE	QTY	REMARKS	NATIVE
SHRUBS						
Au	Arctostaphylos uva-ursi	Bearberry	2 gal	1	1 U / m ²	Native
Cr	Cornus sericea	Red Osier Dogwood	2 gal	1	0.5 U / m ²	Native
Jc	Juniperus communis	Common Juniper	2 gal	1	0.5 U / m ²	Native
Sl	Salix lucida	Shining Willow	2 gal	1	1 U / m ²	Native
Sa	Spiraea alba	Meadowweet	2 gal	1	0.5 U / m ²	Native
St	Spiraea tomentosa	Steeplebush	2 gal	1	0.5 U / m ²	Native
PERENNIALS AND GRASSES						
af	Agastache foeniculum	Anise Hyssop	1 gal	1	2 U / m ²	Native
ac	Allium ornatum	Nodding Onion	1 gal	1	3 U / m ²	Native
am	Anaphalis margaritacea	Pearly Everlasting	1 gal	1	3 U / m ²	Native
as	Asclepias syriaca	Wild Columbine	1 gal	1	5 U / m ²	Native
cc	Cornus canadensis	Bunchberry	1 gal	1	4 U / m ²	Native
gm	Geranium maculatum	Wild Geranium	1 gal	1	5 U / m ²	Native
ho	Hierochloa odorata	Sweetgrass	1 gal	1	6 U / m ²	Native
mf	Monarda fistulosa	Wild Bergamot	1 gal	1	2 U / m ²	Native
sr	Smilacina racemosa	False Solomon's Seal	1 gal	1	3 U / m ²	Native
sh	Sporobolus heterostachys	Prairie Dropseed	1 gal	1	3 U / m ²	Native
tg	Trillium grandiflorum	White Trillium	1 gal	1	4 U / m ²	Native

PLANT LIST - PLANTING BED TYPE 2						
CODE	BOTANICAL NAME	COMMON NAME	SIZE	QTY	REMARKS	NATIVE
SHRUBS						
Ca	Ceanothus americanus	New Jersey Tea	2 gal	1	1 U / m ²	Native
Cr	Cornus racemosa	Gray Dogwood	2 gal	1	0.5 U / m ²	Native
Cc	Corylus cornuta	Beaked Hazel	2 gal	1	0.5 U / m ²	Native
DI	Oleifolia lonicera	Bush Honeysuckle	2 gal	1	1 U / m ²	Native
Ra	Rhus aromatica	Fragrant Sumac	2 gal	1	0.5 U / m ²	Native
Sc	Salix cordata	Heartleaf Willow	2 gal	1	0.5 U / m ²	Native
PERENNIALS						
am	Asclepias tuberosa	Sunny Seduction Yarrow	1 gal	1	4 U / m ²	Native
he	Hemerocallis 'Rockwell City Orange'	Daylily	1 gal	1	3 U / m ²	Native
ru	Rubus odoratus	Black Eyed Susan	1 gal	1	5 U / m ²	Native
se	Sedum 'Lemon Jade'	Autumn Stonecrop	1 gal	1	4 U / m ²	Native
ve	Veronica 'White Wands'	White Wands Veronica	1 gal	1	4 U / m ²	Native
ORNAMENTAL GRASSES						
bo	Bouteloua gracilis	Blue Gram Grass	1 gal	1	4 U / m ²	Native
kt	Karl Foerster Grass	Karl Foerster Grass	1 gal	1	1 U / m ²	Native
pa	Panicum virgatum	Switch Grass	1 gal	1	2 U / m ²	Native

PLANT LIST - PLANTING BED TYPE 3						
CODE	BOTANICAL NAME	COMMON NAME	SIZE	QTY	REMARKS	NATIVE
SHRUBS						
Ca	Ceanothus americanus	New Jersey Tea	2 gal	1	1 U / m ²	Native
Mo	Myrica pensylvanica	Bayberry	2 gal	1	0.5 U / m ²	Native
Sp	Spiraea latifolia	Steeplebush	2 gal	1	0.5 U / m ²	Native
PERENNIALS						
af	Agastache foeniculum	Anise Hyssop	1 gal	1	2 U / m ²	Native
cc	Cornus canadensis	Bunchberry	1 gal	1	4 U / m ²	Native
em	Eupatorium maculatum	Joe Pye Weed	1 gal	1	1 U / m ²	Native
gp	Gaultheria procumbens	Wintergreen	1 gal	1	9 U / m ²	Native
gm	Geranium maculatum	Wild Geranium	1 gal	1	5 U / m ²	Native
lp	Lupinus perennans	Sundial Lupine	1 gal	1	5 U / m ²	Native
mf	Monarda fistulosa	Wild Bergamot	1 gal	1	2 U / m ²	Native
ORNAMENTAL GRASSES						
bc	Bouteloua curtipendula	Side Oats Grama	1 gal	1	2 U / m ²	Native
ho	Hierochloa odorata	Sweet Grass	1 gal	1	6 U / m ²	Native
km	Koeleria macrantha	Prairie June Grass	1 gal	1	4 U / m ²	Native

LEGEND

- LARGE DECIDUOUS TREES (220)
- SMALL/MEDIUM DECIDUOUS TREES (73)
- CONIFEROUS TREE (26)
- EXISTING TREES TO REMAIN (312)
- EXISTING TREES TO BE REMOVED (234)
- EXISTING TREES TO BE TRANSPLANTED
- CRITICAL ROOT ZONE
- TREE PROTECTION FENCE
- PLANTING BED TYPE 1 (2,120 m²)
- PLANTING BED TYPE 2 (1,685 m²)
- PLANTING BED TYPE 3 (595 m²)
- HEDGE (355 m²)
- SEED MIX - ULTRA POLLINATION (5,400 m²) (REFER TO SPEC)
- GRASS - SOD (14,250 m²) + 150 MM TOPSOIL
- EXISTING SOD (35,728 m²)
- EXISTING TREE COVER (6,900 m²)


SNOW REMOVAL OPERATIONS TO BE COORDINATED WITH OCH MAINTENANCE SERVICES. SNOW TO BE TRANSFERRED TO TECHNICAL AREA FOR OFF-SITE REMOVAL.

Total site area = **2,022.50 m²**
Projected 40 year tree canopy cover = **61,451 m²**
Site canopy cover = **30.38%**

PROJECTED 40 YEAR TREE CANOPY COVER				
TREE SIZE	40 YEAR CANOPY DIA.	AREA COVER m ²	QUANTITY	TOTAL AREA m ²
Small Dec.	5.5 m	23.76	41	975.00
Medium Dec.	10 m	79.64	32	2,614.00
Large Dec.	15 m	176.70	220	38,874.00
Conifer	5 m	19.63	28	511.00
			SUBTOTAL	42,874.00
Existing Tree Canopy Cover (Approx.)		7,000.00		7,000
Existing Deciduous Trees		39.00	164	6,396
Existing Coniferous Trees		33.00	157	5,181
			TOTAL	61,451


0 10 25 50 75 125 Meters

Key Plan

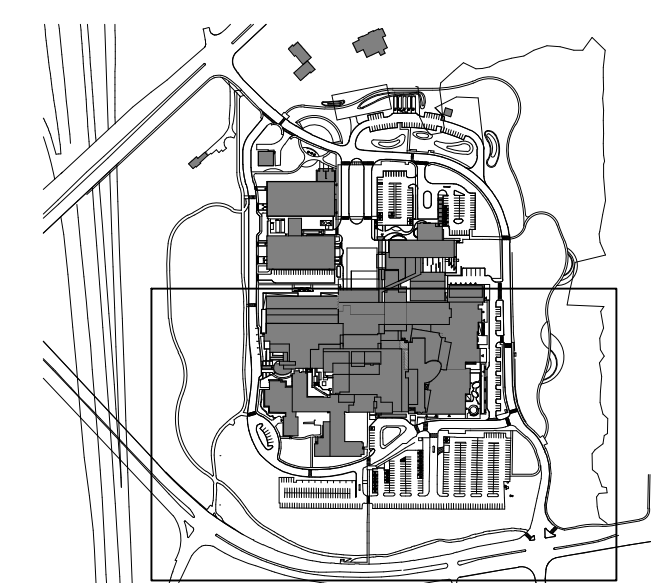

No.	ISSUED FOR SPA COORD	21 NOV 2025
Revision	Date	

North:

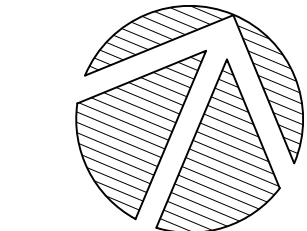

Stamp:



Landscape Architecture
Urban Design
Site Planning
Recreation and Park Planning
Project Management

319 McRae Avenue, Suite 502, Ottawa, Ontario, K1Z 0B9
Tel: (613) 729-4536

- All measurements in millimeters unless specified otherwise. Do not scale drawing. All drawings to be read in conjunction with written specifications.
- Copyright reserved. This drawing is the exclusive property of CSW Landscape Architects Ltd. and shall not be used without the consent thereof.
- This Drawing is for Site Plan Submission and may not be used for construction.

Project:
QUEENSWAY CARLETON HOSPITAL
PART 4 EXPANSION
3045 BASELINE ROAD
OTTAWA, ONTARIO

Drawing:
PLANTING PLAN SOUTH

Scale:	1:500	Date:	16 JAN 2025
Design By:	CM	Drawn By:	JA/KK
Project Number:	1167-13	Sheet Number:	L1.7