



405-317 ADELAIDE STREET WEST  
TORONTO CANADA M5V 1P9  
+1 416 599 9729  
WWW.RAWDESIGN.CA

## PROPOSED 9-STOREY MIXED-USE DEVELOPMENT

JAMES HOUSE  
390 BANK STREET, OTTAWA, ONTARIO, CANADA

CLIENT:  
URBAN CAPITAL

PROJECT: 12017  
ISSUED FOR: REVIEW  
DATE : 2020-02-10

### ARCHITECTURAL DRAWING LIST

- A000 COVER SHEET
- A001 CONTEXT PLAN, SITE STATS
- A100 SITE PLAN
- A101 P1 PARKING PLAN
- A102 P2 PARKING PLAN
- A201 GROUND FLOOR PLAN
- A202 2ND FLOOR PLAN
- A203 3RD FLOOR PLAN
- A204 4TH FLOOR PLAN
- A205 5TH FLOOR PLAN
- A206 6TH FLOOR PLAN
- A207 7TH FLOOR PLAN
- A208 8TH FLOOR PLAN
- A209 9TH FLOOR PLAN
- A210 10TH FLOOR PLAN/ MECHANICAL PENTHOUSE
- A211 ROOF PLAN
- A401 EAST ELEVATION
- A402 NORTH ELEVATION
- A403 WEST ELEVATION
- A404 SOUTH ELEVATION
- A501 BUILDING SECTION N-S
- A502 BUILDING SECTION E-W



This drawing is the property of the Architect and may not be reproduced or used without the express consent of the Architect. The Contractor is responsible for checking and verifying all levels and dimensions and shall report all discrepancies to the Architect and obtain clarification prior to commencing work.

ISSUED RECORD  
2019.09.23 - ISSUED FOR REZONING

### REVISION RECORD



405-317 ADELAIDE STREET WEST  
TORONTO CANADA M5V 1P9  
+1 416 599 9729  
WWW.RAWDESIGN.CA

12017

JAMES HOUSE  
390 BANK STREET  
OTTAWA, ON  
URBAN CAPITAL

17 Nelson Street | Toronto |  
Ontario | M5V 0G2  
T. 416.304.0431

COVER SHEET

NTS

A000



405-317 ADELAIDE STREET WEST  
TORONTO CANADA M5V 1P9  
+1 416 599 9729 WWW.RAWDESIGN.CA

390 Bank Street, Ottawa, Ontario  
Preliminary Site Stats  
10 February 2020

| Official Plan | Current Zoning |
|---------------|----------------|
|---------------|----------------|

|           |       |             |               |
|-----------|-------|-------------|---------------|
| Site Area | Gross | 1,625 sq.m. | 17,491 sq.ft. |
|-----------|-------|-------------|---------------|

|                 | Units  |    |    |    |       | Retail GFA |       | Residential GFA |         | Communal Indoor Amenity* |       | Communal Outdoor Amenity* |       | Private Outdoor Amenity* |        | Common |        | Total GFA |         | GCA    |         |        |         |
|-----------------|--------|----|----|----|-------|------------|-------|-----------------|---------|--------------------------|-------|---------------------------|-------|--------------------------|--------|--------|--------|-----------|---------|--------|---------|--------|---------|
|                 | Studio | 1B | 2B | 3B | Total | m2         | sf    | m2              | sf      | m2                       | sf    | m2                        | sf    | m2                       | sf     | m2     | sf     | m2        | sf      | m2     | sf      |        |         |
|                 |        m2     | sf      |        |         |
| P2              |        |    |    |    |       |            |       |                 |         |                          |       |                           |       |                          |        |        |        |           |         | 1,581  | 17,018  |        |         |
|                 |        |    |    |    |       |            |       |                 |         |                          |       |                           |       |                          |        |        |        |           | 1,581   | 17,018 |         |        |         |
| P1              |        |    |    |    |       |            |       |                 |         |                          |       |                           |       |                          |        |        |        |           |         | 3,162  | 34,035  |        |         |
| 1               |        |    |    |    | 0     | 635        | 6,833 | 353             | 3,798   | 187                      | 2,011 | 55                        | 592   |                          |        | 167    | 1,803  | 138       | 1,483   | 988    | 10,631  | 1,180  | 12,701  |
| 2               | 3      | 3  |    | 11 | 17    |            |       | 1,240           | 13,352  |                          |       |                           |       |                          |        | 100    | 1,077  | 140       | 1,510   | 1,240  | 13,352  | 1,263  | 13,594  |
| 3               | 3      | 4  |    | 11 | 18    |            |       | 1,304           | 14,041  |                          |       |                           |       |                          |        | 100    | 1,077  | 140       | 1,510   | 1,304  | 14,041  | 1,304  | 14,041  |
| 4               | 3      | 4  |    | 11 | 18    |            |       | 1,298           | 13,973  |                          |       |                           |       |                          |        | 104    | 1,122  | 140       | 1,510   | 1,298  | 13,973  | 1,298  | 13,973  |
| 5               | 4      | 4  |    | 10 | 18    |            |       | 1,291           | 13,900  |                          |       |                           |       |                          |        | 110    | 1,183  | 140       | 1,510   | 1,291  | 13,900  | 1,291  | 13,900  |
| 6               | 4      | 5  |    | 9  | 18    |            |       | 1,265           | 13,611  |                          |       |                           |       |                          |        | 126    | 1,354  | 140       | 1,510   | 1,265  | 13,611  | 1,265  | 13,611  |
| 7               | 4      |    |    | 9  | 18    |            |       | 1,252           | 13,474  |                          |       |                           |       |                          |        | 106    | 1,142  | 140       | 1,510   | 1,252  | 13,474  | 1,252  | 13,474  |
| 8               |        | 4  |    | 6  | 10    |            |       | 939             | 10,107  |                          |       |                           |       |                          |        | 333    | 3,584  | 126       | 1,358   | 939    | 10,107  | 939    | 10,107  |
| 9               |        | 5  |    | 6  | 11    |            |       | 939             | 10,107  |                          |       |                           |       |                          |        | 65     | 700    | 126       | 1,358   | 939    | 10,107  | 939    | 10,107  |
| Mech/ Penthouse | 10     |    |    |    |       |            |       | 89              | 960     |                          |       | 158                       | 1,696 |                          |        | 335    | 3,606  | 58        |         | 89     | 960     | 281    | 3,025   |
|                 |        11,012 | 118,533 |
| Totals          | 21     | 34 | 73 | 0  | 128   | 635        | 6,833 | 9,971           | 107,322 | 187                      | 2,011 | 213                       | 2,288 | 1,446                    | 15,570 | 1,150  | 12,379 | 10,605    | 114,155 | 14,174 | 152,568 |        |         |


\* excluded from GFA

|                       |                                   |    |    |                     |
|-----------------------|-----------------------------------|----|----|---------------------|
| FSI                   |                                   |    |    | 6.53                |
| Avg unit size         |                                   |    |    | 66.2 m <sup>2</sup> |
| Required Parking      |                                   |    |    |                     |
|                       | Residential                       |    |    | 0                   |
|                       | Visitors (0.1 per unit)           |    |    | 13                  |
|                       | Total                             |    |    | 13                  |
| Proposed Parking      |                                   |    |    |                     |
|                       | P1                                | P2 |    |                     |
|                       | Residential                       | 17 | 34 | 51                  |
|                       | Visitors                          | 13 |    | 13                  |
|                       | Total                             |    |    | 64                  |
|                       |                                   |    |    | 64                  |
| Required Bike Parking |                                   |    |    |                     |
|                       | Residential (0.5 per unit)        |    |    | 64                  |
|                       | Retail (1 per 250m <sup>2</sup> ) |    |    | 3                   |
|                       | Total                             |    |    | 67                  |
| Proposed Bike Parking |                                   |    |    |                     |
|                       | Residential at grade              |    |    |                     |
|                       | Retail at grade                   |    |    | 3                   |
|                       | Residential at P1                 |    |    | 56                  |
|                       | Residential at P2                 |    |    | 16                  |
|                       | Total                             |    |    | 72                  |
| Lockers               |                                   |    |    |                     |
|                       | P1                                |    |    | 5                   |
|                       | P2                                |    |    | 37                  |
|                       | Total                             |    |    | 42                  |

|                           | Amenity  |          |
|---------------------------|----------|----------|
|                           | Required | Provided |
| 6m2 per unit              | 768 m2   | 1,846 m2 |
| min 50% as communal areas | 384 m2   | 399 m2   |


## 2 SITE STATS

SCALE NTS

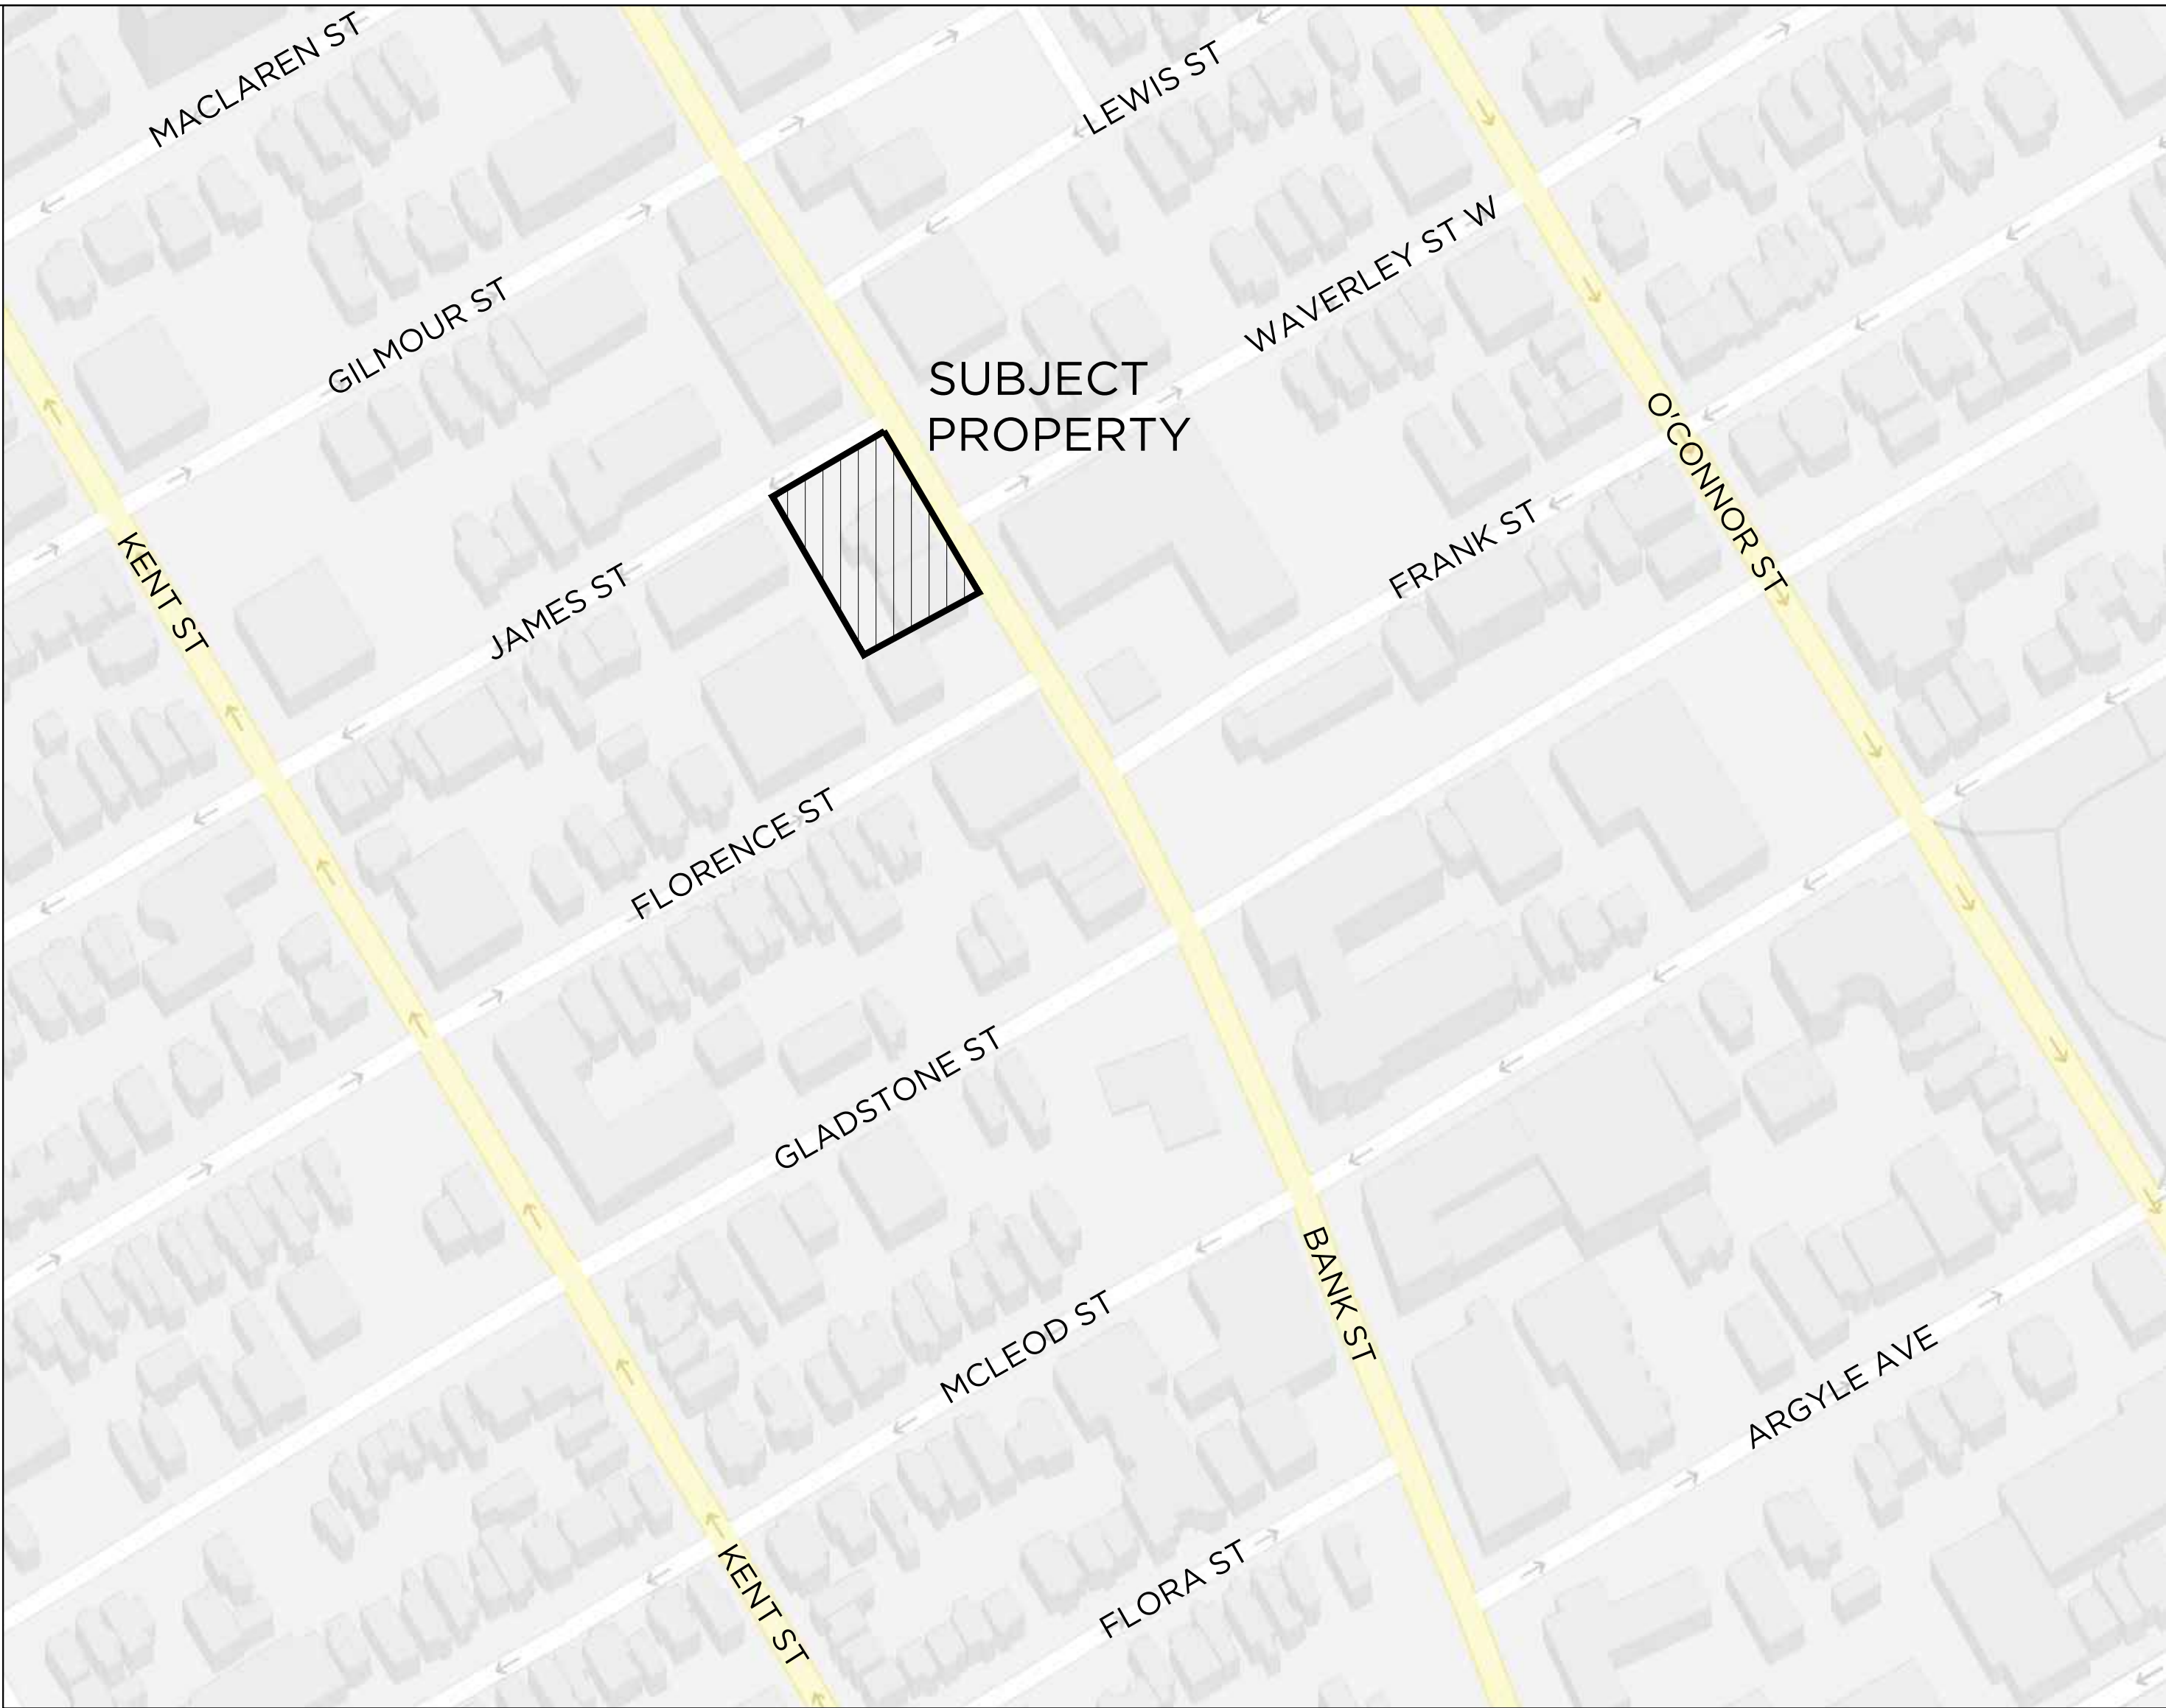

# 1 CONTEXT PLAN

SCALE NTS

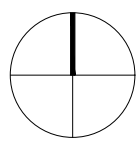

NORTH



405-317 ADELAIDE STREET WEST  
TORONTO CANADA M5V 1P9  
+1 416 599 9729  
WWW.RAWDESIGN.CA

12017


JAMES HOUSE  
390 BANK STREET  
OTTAWA, ON  
—  
URBAN CAPITAL

17 Nelson Street | Toronto |  
Ontario | M5V 0G2  
T. 416.304.0431

## CONTEXT PLAN, SITE STATS

NTS

A001

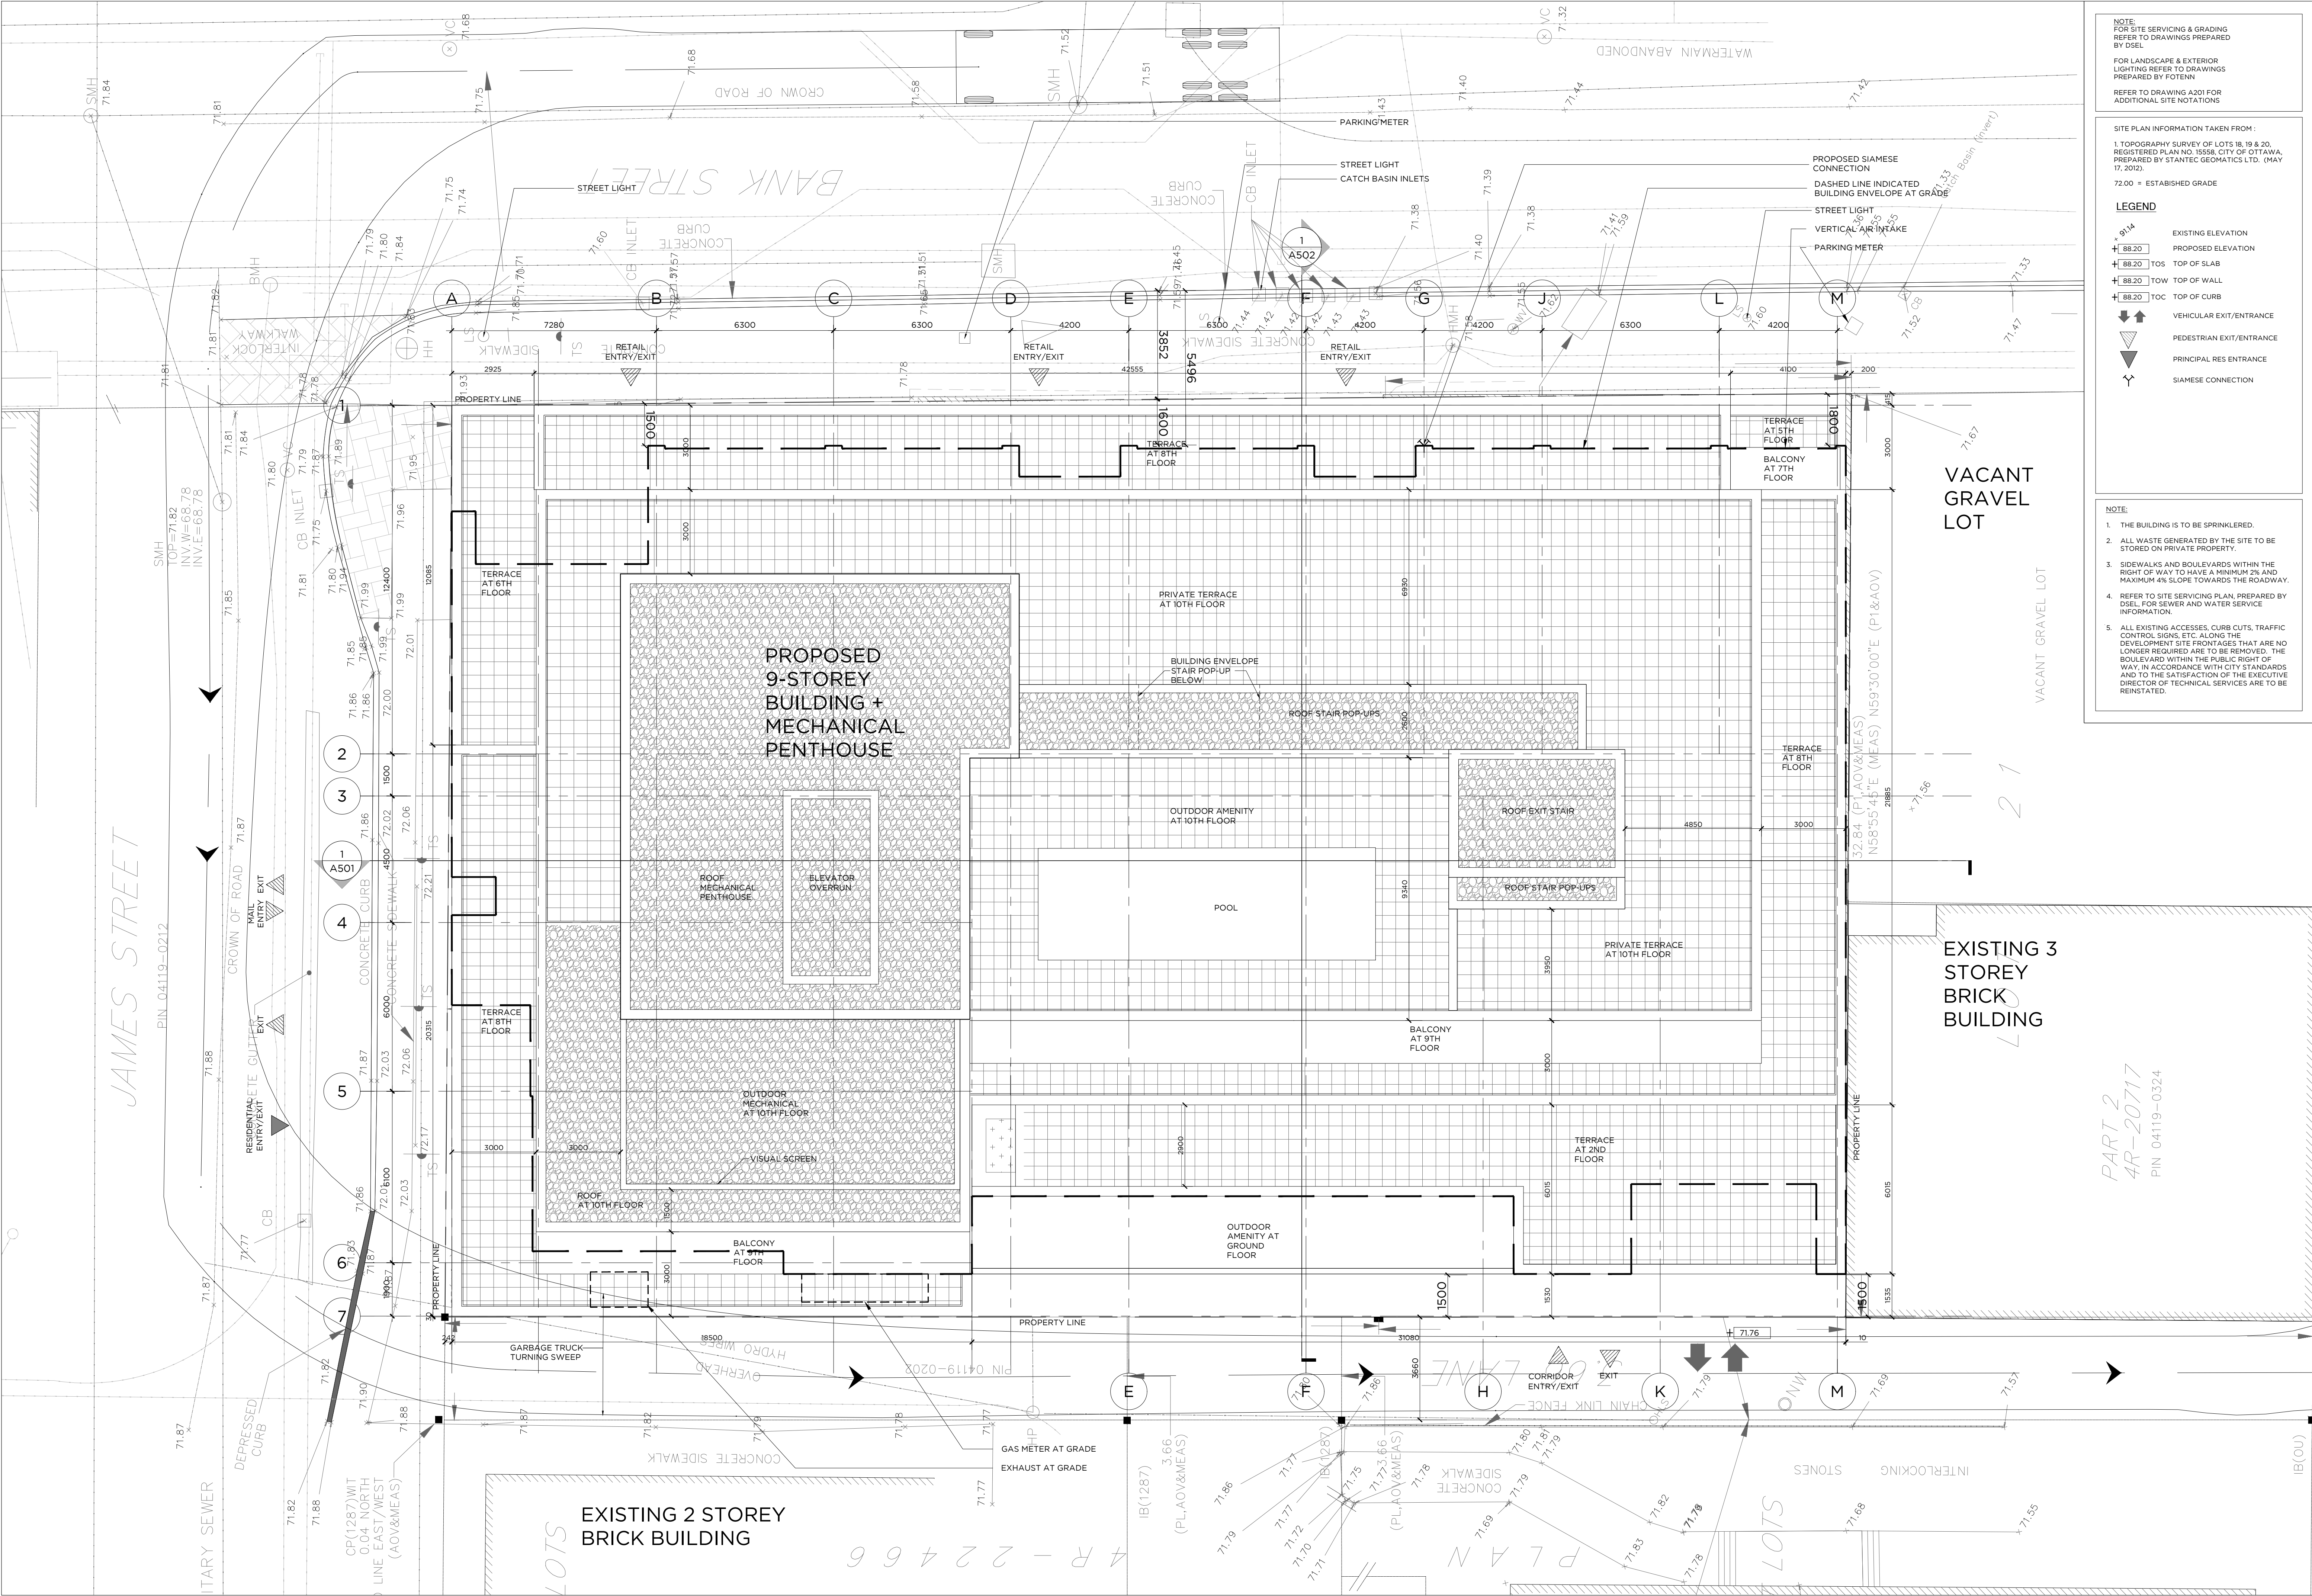

NOTE:  
FOR SITE SERVICING & GRADING  
REFER TO DRAWINGS PREPARED  
BY DSEL

FOR LANDSCAPE & EXTERIOR  
LIGHTING REFER TO DRAWINGS  
PREPARED BY POTENN

REFER TO DRAWING A201 FOR  
ADDITIONAL SITE NOTATIONS

SITE PLAN INFORMATION TAKEN FROM:  
1. TOPOGRAPHY SURVEY OF LOTS 18, 19 & 20,  
REGISTERED PLAN NO. 15558, CITY OF OTTAWA,  
PREPARED BY STANTEC GEOMATICS LTD. (MAY  
17, 2022)

72.00 = ESTABLISHED GRADE

LEGEND

- 91.4 EXISTING ELEVATION  
+88.20 PROPOSED ELEVATION  
+88.20 TOS TOP OF SLAB  
+88.20 TOW TOP OF WALL  
+88.20 TOC TOP OF CURB
- VEHICULAR EXIT/ENTRANCE  
PEDESTRIAN EXIT/ENTRANCE  
PRINCIPAL RES ENTRANCE  
SIAMESE CONNECTION

NOTE:

- THE BUILDING IS TO BE SPRINKLERED.
- ALL WASTE GENERATED BY THE SITE TO BE  
STORED ON PRIVATE PROPERTY.
- SIDEWALKS AND BOULEVARDS WITHIN THE  
RIGHT OF WAY TO HAVE A MINIMUM 2% AND  
MAXIMUM 4% SLOPE TOWARDS THE ROADWAY.
- REFER TO SITE SERVICING PLAN, PREPARED BY  
DSEL, FOR SEWER AND WATER SERVICE  
INFORMATION.
- ALL EXISTING ACCESSES, CURB CUTS, TRAFFIC  
CONTROL SIGNS, ETC. ALONG THE  
DEVELOPMENT SITE FRONTAGES THAT ARE NO  
LONGER REQUIRED ARE TO BE REMOVED. THE  
BOULEVARD WITHIN THE PUBLIC RIGHT OF  
WAY, IN ACCORDANCE WITH CITY STANDARDS  
AND TO THE SATISFACTION OF THE EXECUTIVE  
DIRECTOR OF TECHNICAL SERVICES ARE TO BE  
REINSTATED.

This drawing is the property of the  
Architect and may not be  
reproduced or used without the  
express consent of the Architect.  
The Contractor is responsible for  
checking and verifying all levels  
and dimensions and shall report all  
discrepancies to the Architect and  
obtain clarification prior to  
commencing work.

ISSUED RECORD

2019.09.23 - ISSUED FOR REZONING

REVISION RECORD



**RAW**

405-317 ADELAIDE STREET WEST  
TORONTO CANADA M5V 1P9  
+1 416 599 9729  
WWW.RAWDESIGN.CA

12017


JAMES HOUSE  
390 BANK STREET  
OTTAWA, ON  
URBAN CAPITAL

17 Nelson Street | Toronto |  
Ontario | M5V 0G2  
T. 416.304.0431

SITE  
PLAN

1:100

A100

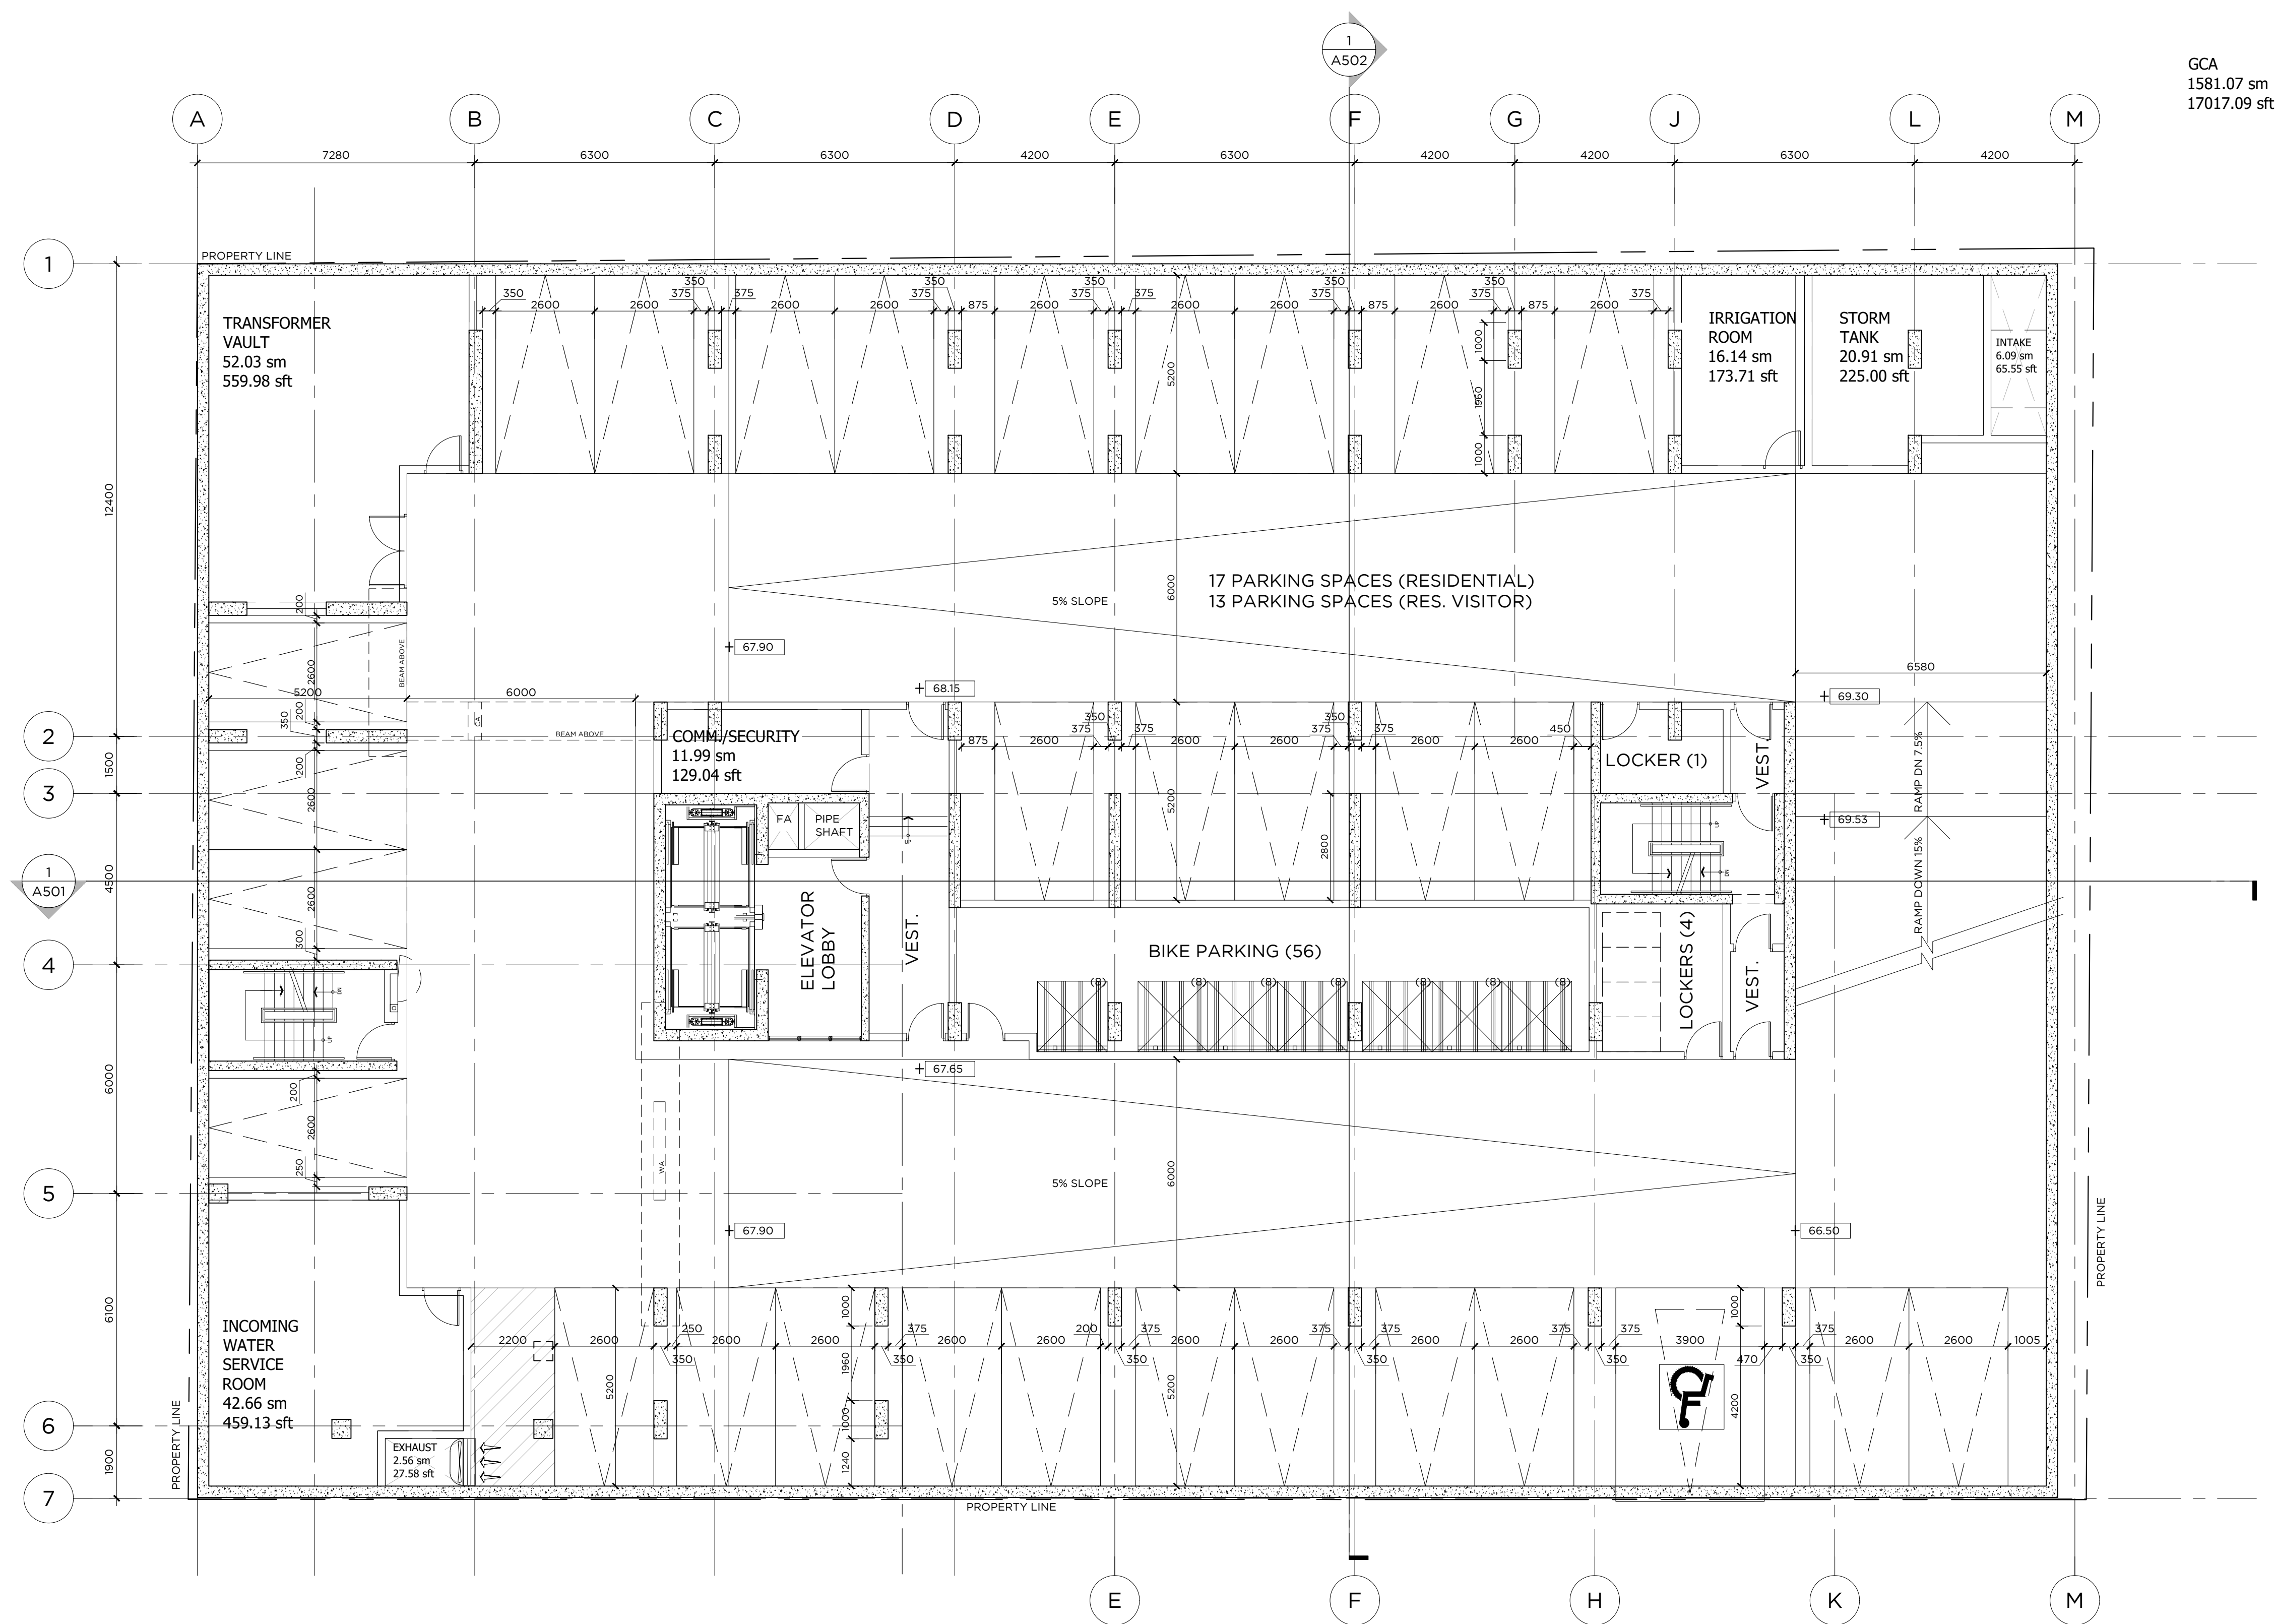


GCA  
1581.07 sm  
17017.09 sft

This drawing is the property of the Architect and may not be reproduced or used without the express consent of the Architect. The Contractor is responsible for checking and verifying all levels and dimensions and shall report all discrepancies to the Architect and obtain clarification prior to commencing work.

**ISSUED RECORD**  
2019.09.23 - ISSUED FOR REZONING

**REVISION RECORD**

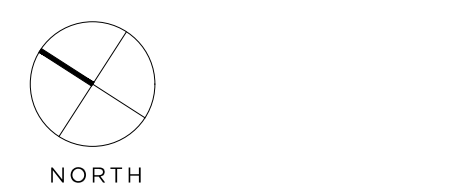


**RAW**  
405-317 ADELAIDE STREET WEST  
TORONTO CANADA M5V 1P9  
+1 416 599 9729  
WWW.RAWDESIGN.CA

12017  
JAMES HOUSE  
390 BANK STREET  
OTTAWA, ON  
URBAN CAPITAL

17 Nelson Street | Toronto |  
Ontario | M5V 0G2  
T. 416.304.0431

P1 PARKING  
PLAN

1:100  
A101

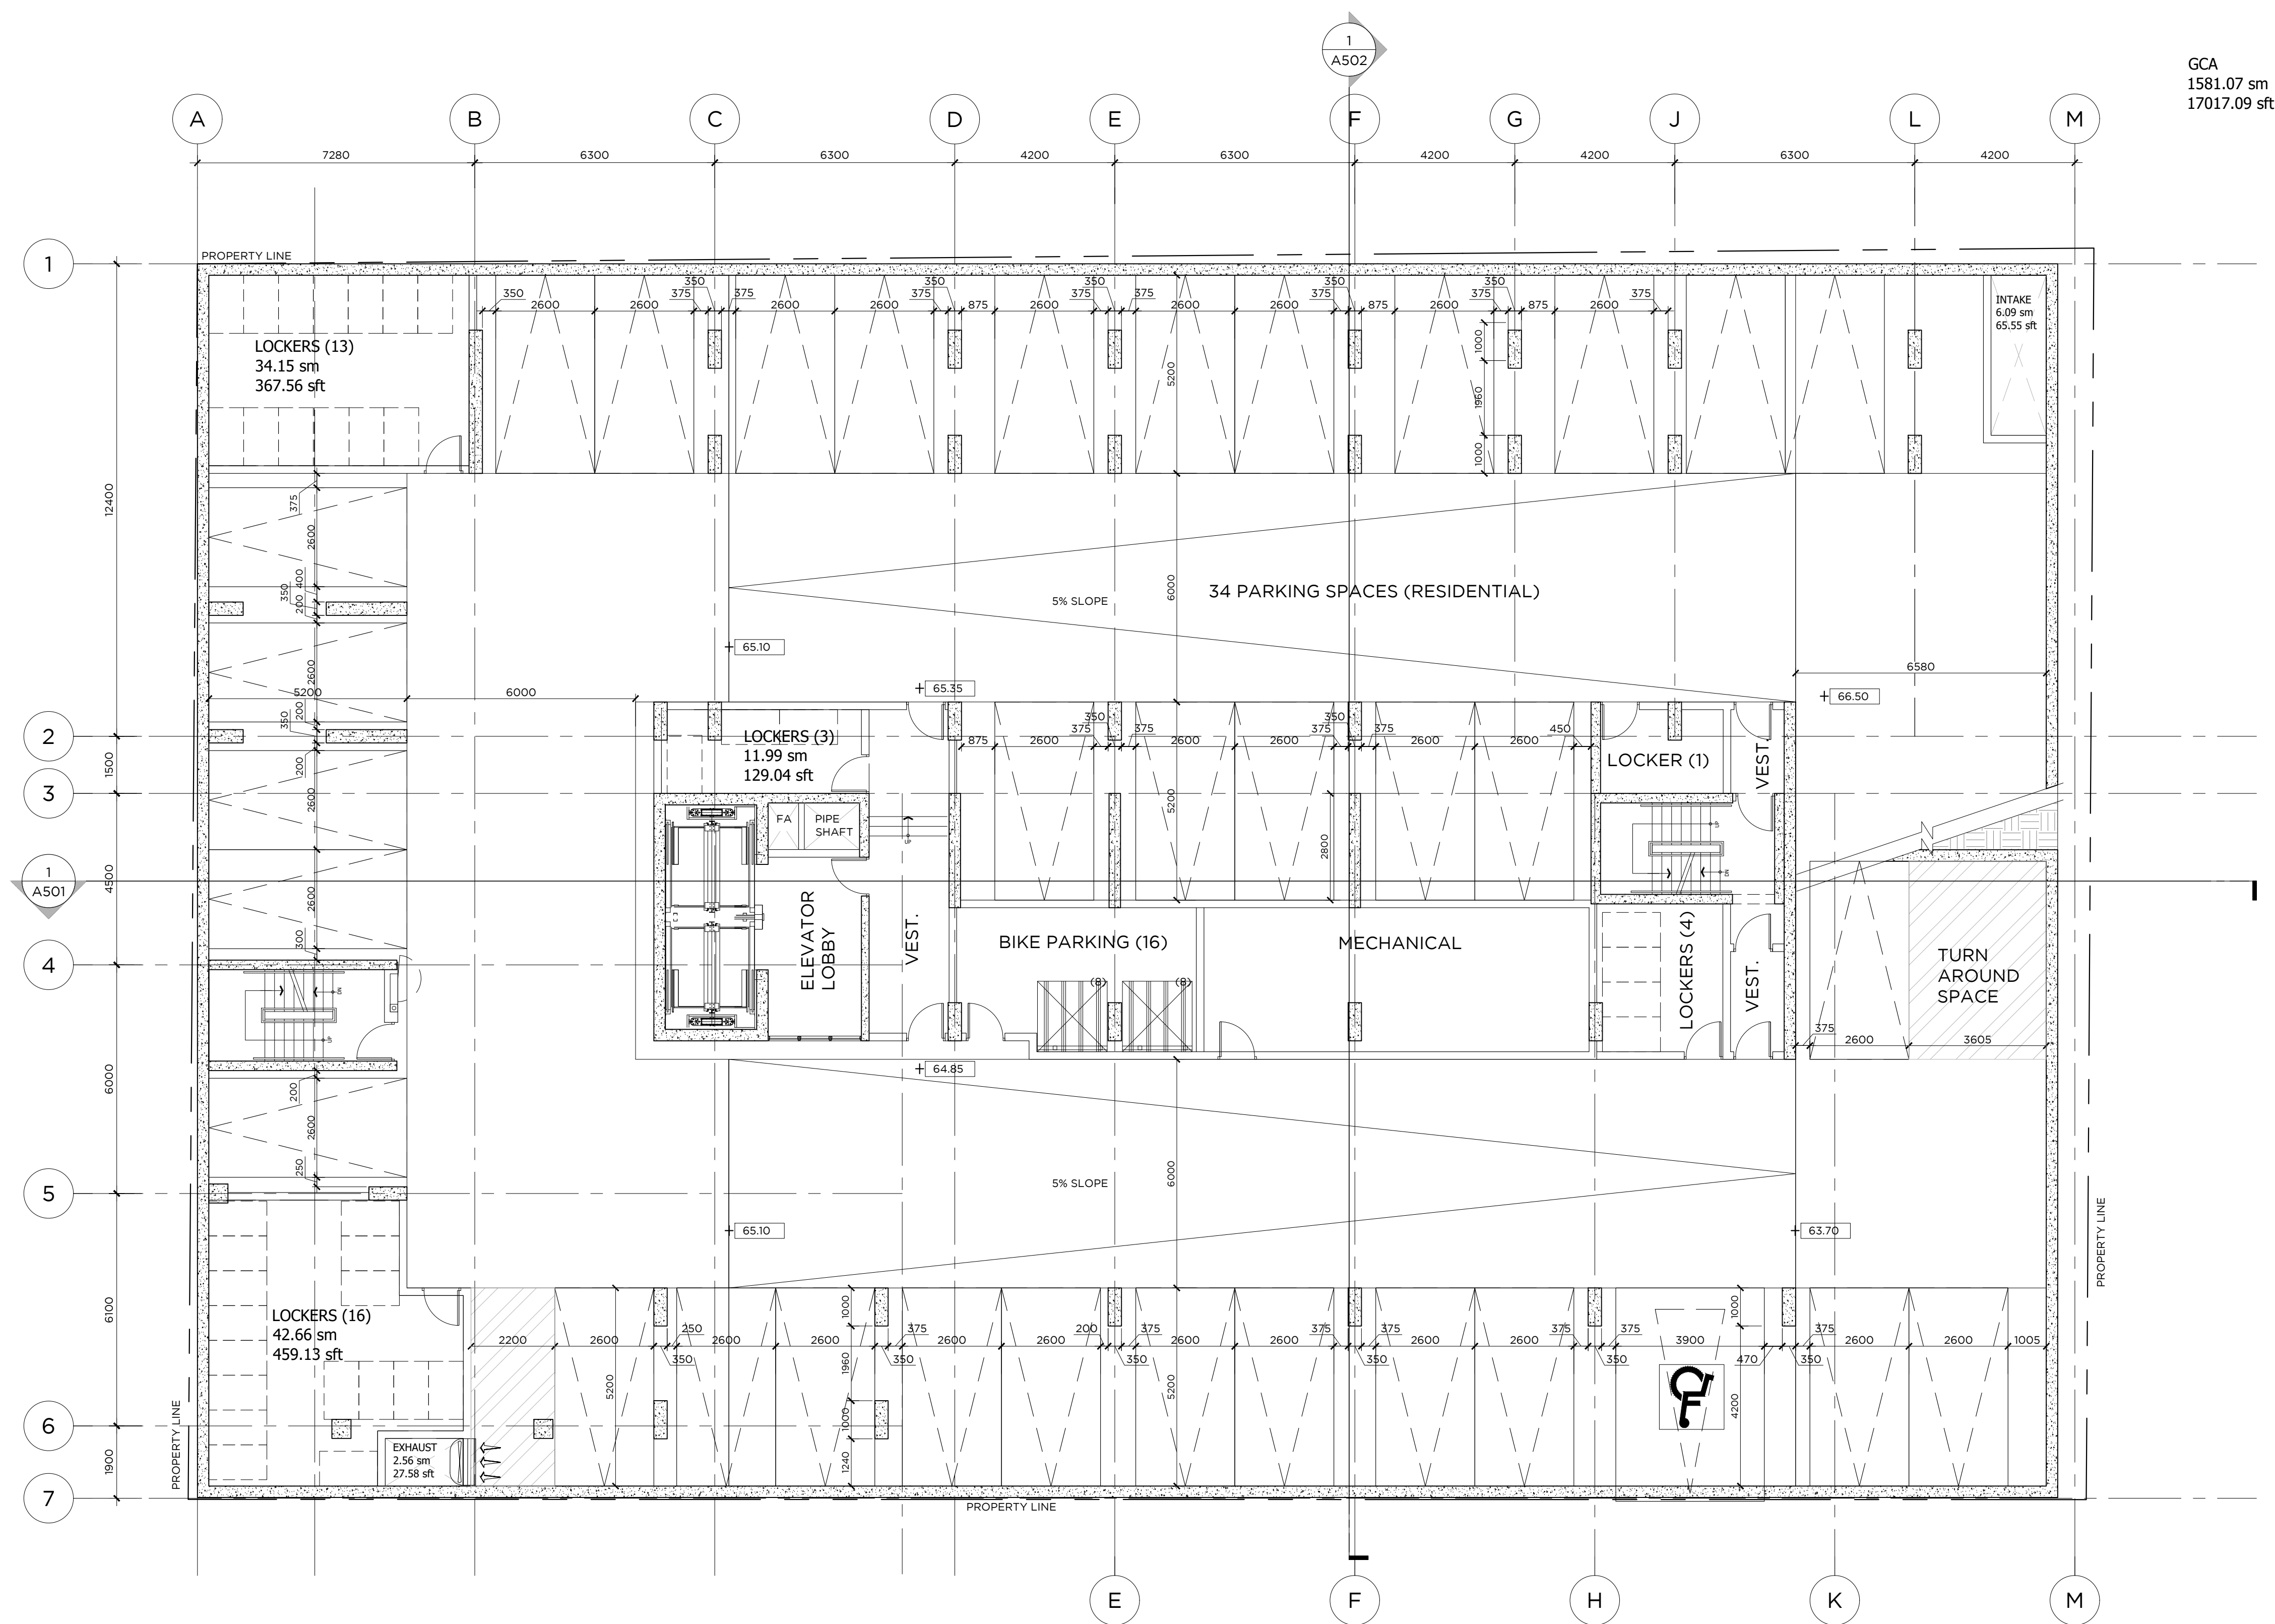


GCA  
1581.07 sm  
17017.09 sft

This drawing is the property of the Architect and may not be reproduced or used without the express consent of the Architect. The Contractor is responsible for checking and verifying all levels and dimensions and shall report all discrepancies to the Architect and obtain clarification prior to commencing work.

**ISSUED RECORD**  
2019.09.23 - ISSUED FOR REZONING

**REVISION RECORD**

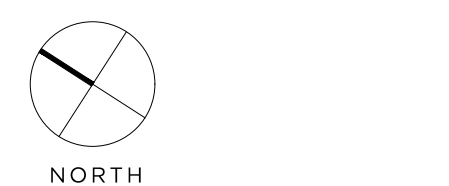

**RAW**

405-317 ADELAIDE STREET WEST  
TORONTO CANADA M5V 1P9  
+1 416 599 9729  
WWW.RAWDESIGN.CA

12017


JAMES HOUSE  
390 BANK STREET  
OTTAWA, ON  
URBAN CAPITAL

17 Nelson Street | Toronto |  
Ontario | M5V 0G2  
T. 416.304.0431

P2 PARKING  
PLAN


1:100

A102

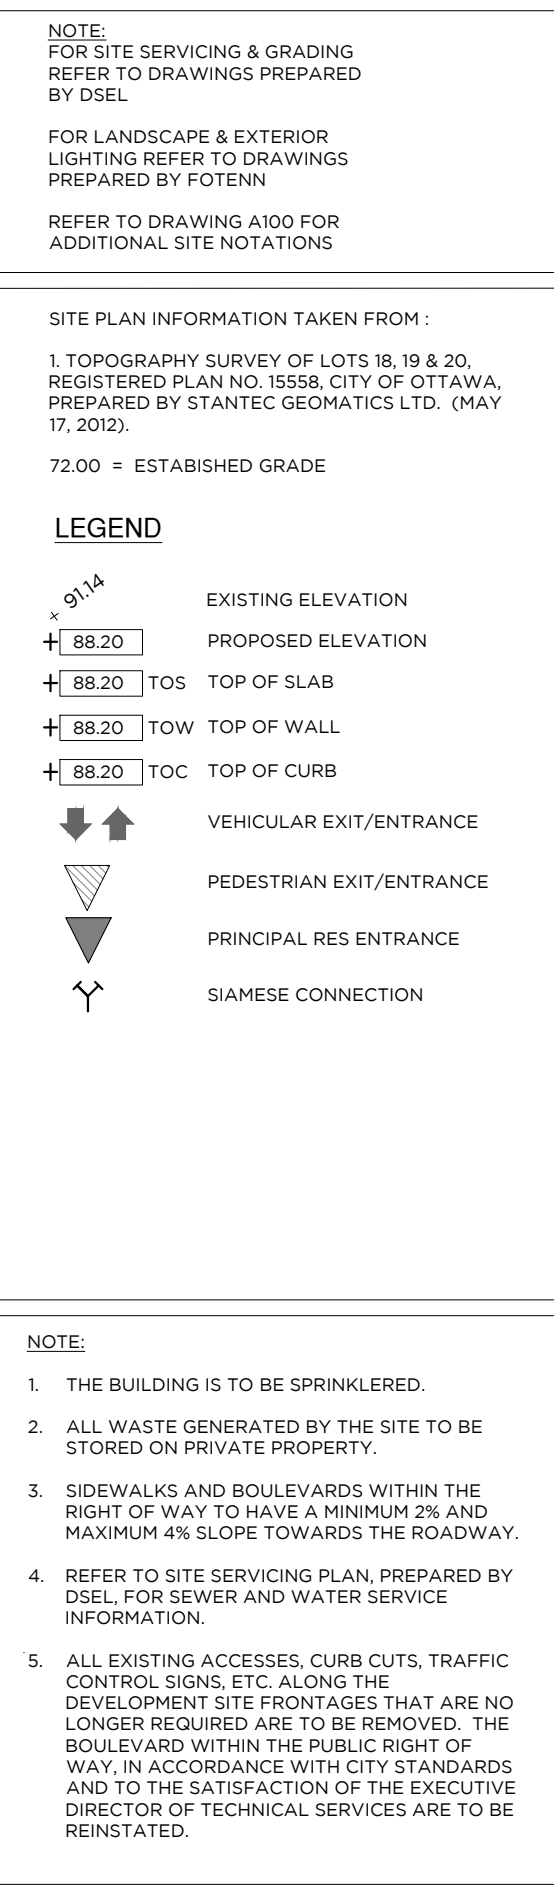

### EVISION RECORD



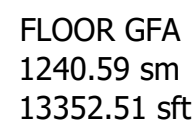

ISSUED RECORD

2019.09.23 - ISSUED FOR REZONING

## REVISION RECORD



12017


JAMES HOUSE  
390 BANK STREET  
OTTAWA, ON  
URBAN CAPITAL

17 Nelson Street | Toronto |  
Ontario | M5V 0G2  
T. 416.304.0431

## 2ND FLOOR PLAN

1:100

A202

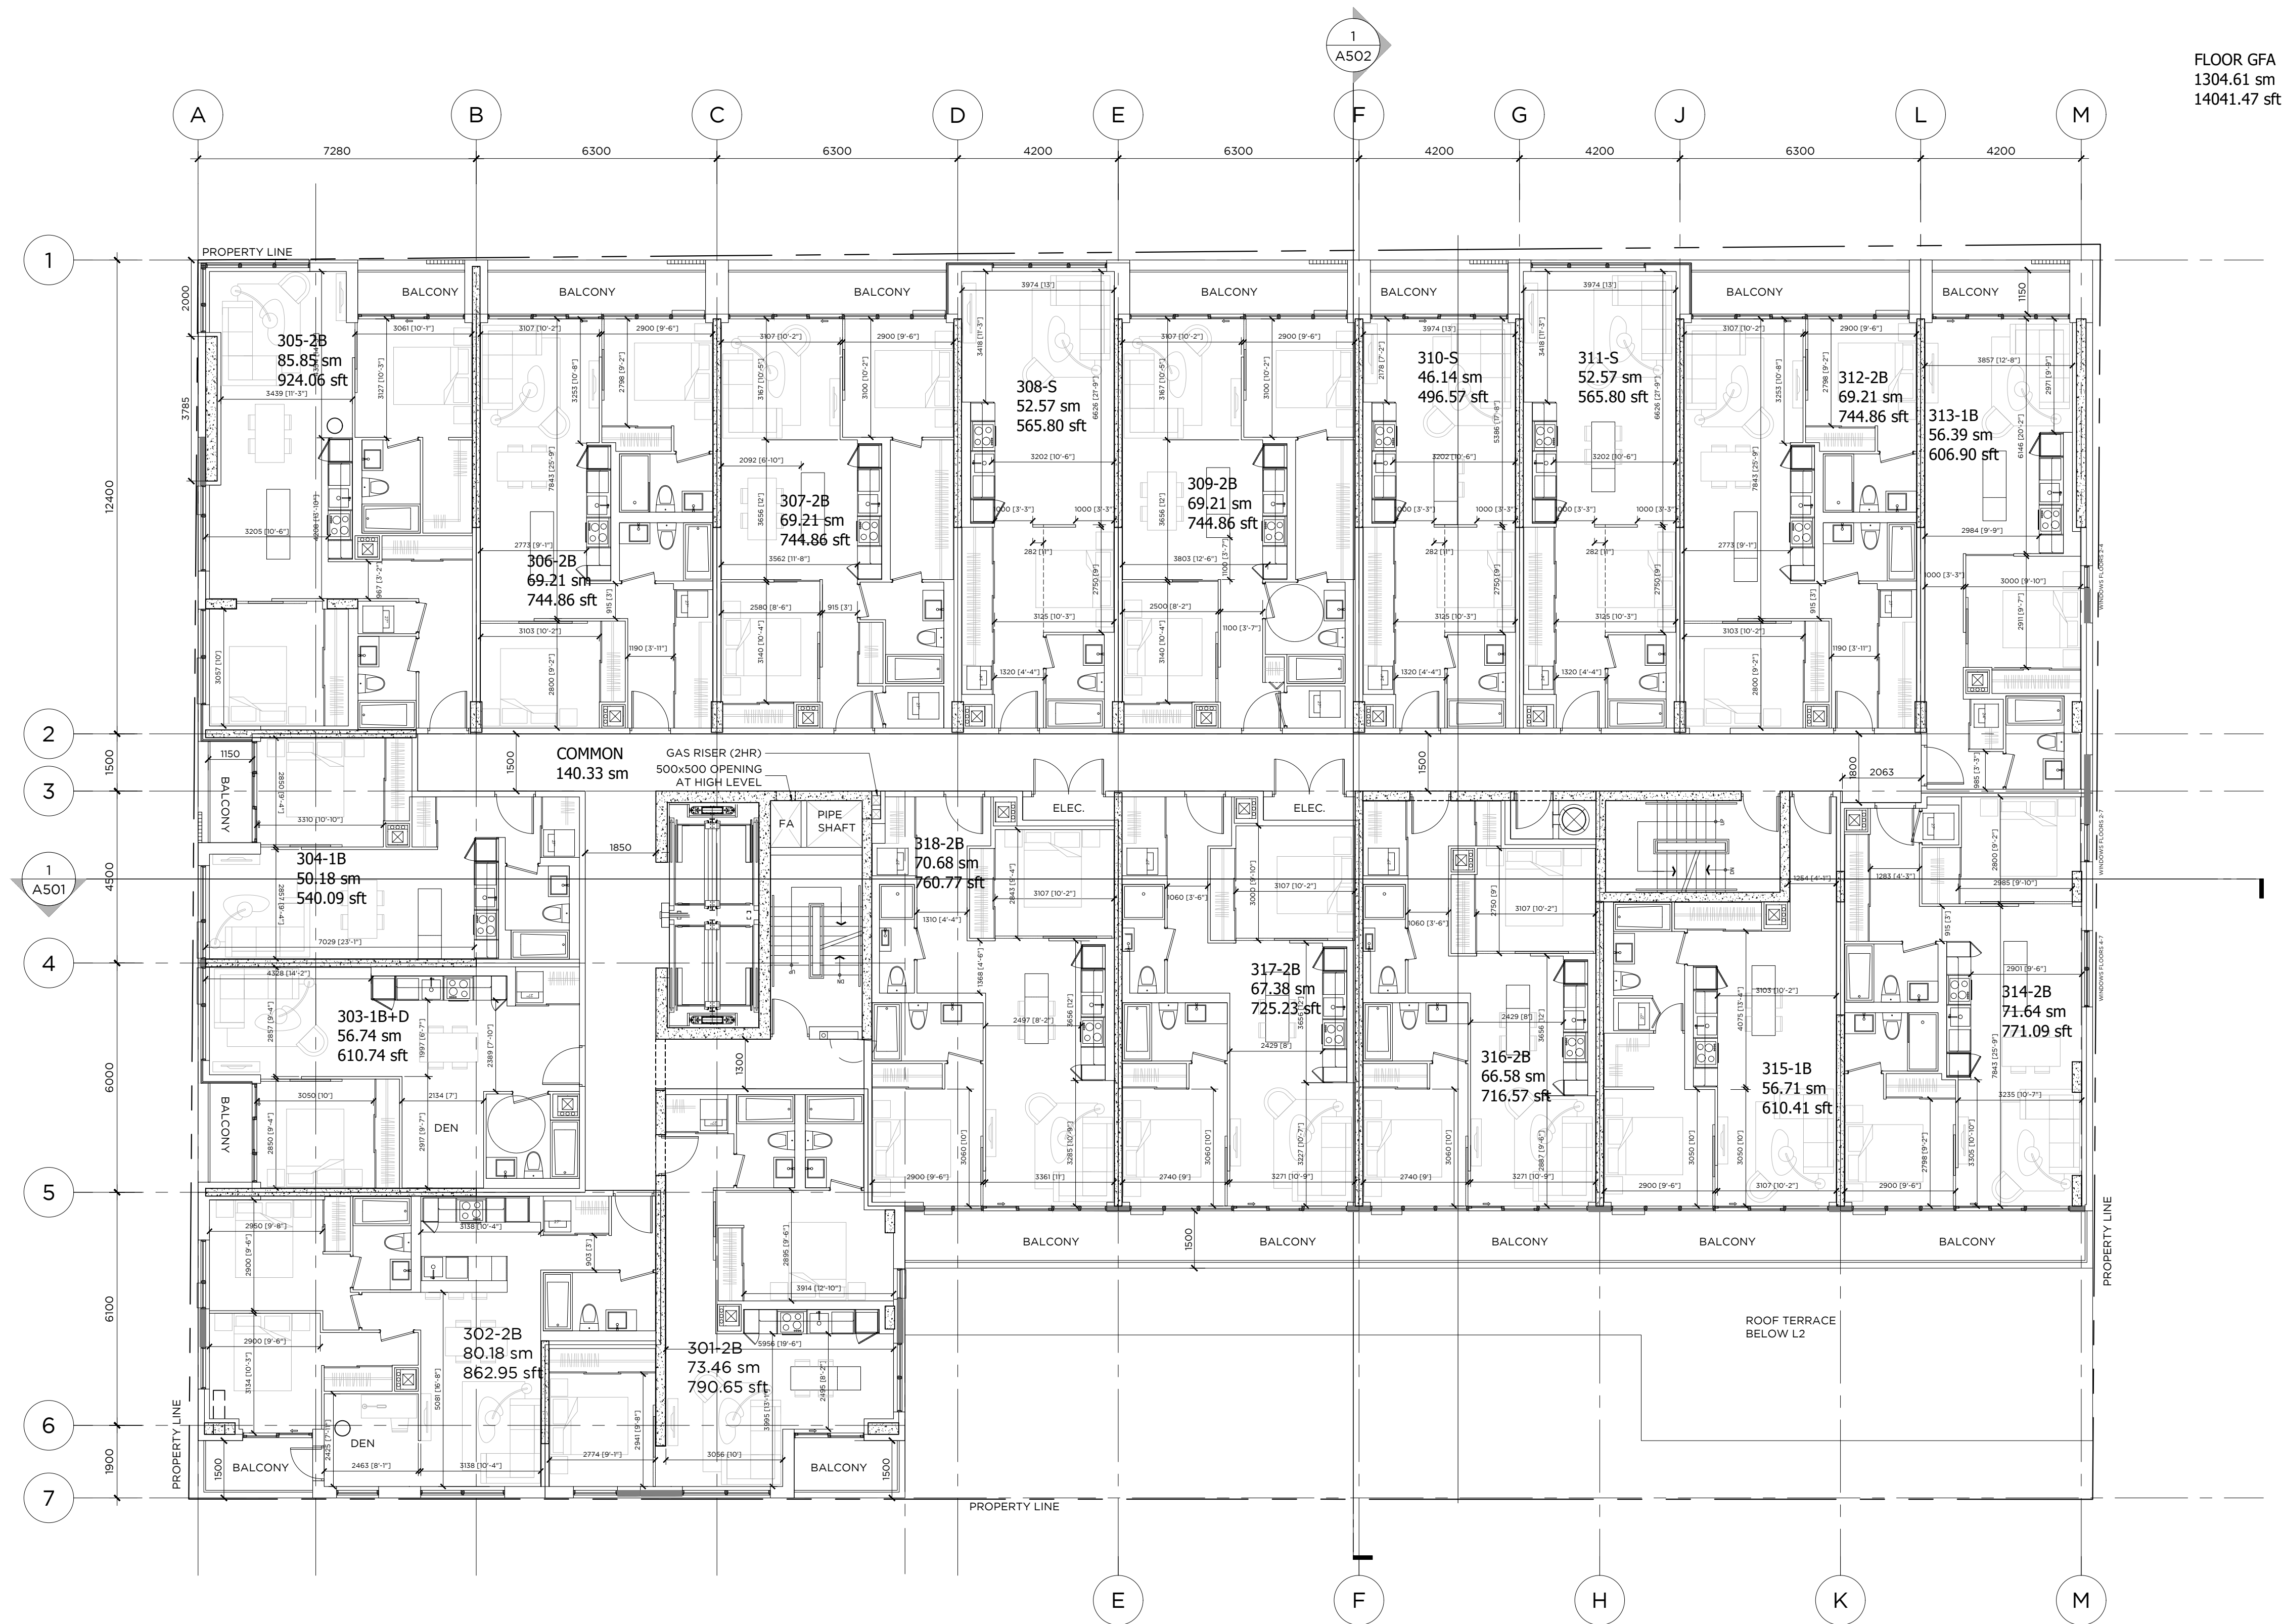

FLOOR GFA  
1304.61 sm  
14041.47 sft

This drawing is the property of the Architect and may not be reproduced or used without the express consent of the Architect. The Contractor is responsible for checking and verifying all levels and dimensions and shall report all discrepancies to the Architect and obtain clarification prior to commencing work.

**ISSUED RECORD**  
2019.09.23 - ISSUED FOR REZONING

**REVISION RECORD**



**RAW**

405-317 ADELAIDE STREET WEST  
TORONTO CANADA M5V 1P9  
+1 416 599 9729  
WWW.RAWDESIGN.CA

12017


JAMES HOUSE  
390 BANK STREET  
OTTAWA, ON  
URBAN CAPITAL

17 Nelson Street | Toronto |  
Ontario | M5V 0G2  
T. 416.304.0431

3RD FLOOR PLAN

1:100

A203

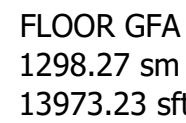


This drawing is the property of the Architect and may not be reproduced or used without the express consent of the Architect. The Contractor is responsible for checking and verifying all levels and dimensions and shall report all discrepancies to the Architect and obtain clarification prior to commencing work.

## ISSUED RECORD

2019.09.23 - ISSUED FOR REZONING

## REVISION RECORD

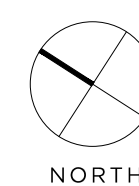

NORTH

# RAW

405-317 ADELAIDE STREET WEST  
TORONTO CANADA M5V 1P9  
+1 416 599 9729  
WWW.RAWDESIGN.CA

12017


JAMES HOUSE  
390 BANK STREET  
OTTAWA, ON  
URBAN CAPITAL

17 Nelson Street | Toronto |  
Ontario | M5V 0G2  
T. 416.304.0431

4TH FLOOR PLAN

1:100


A204

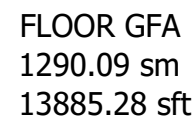

**ISSUED RECORD**  
 019.09.23 - ISSUED FOR REZONING

### REVISION RECORD



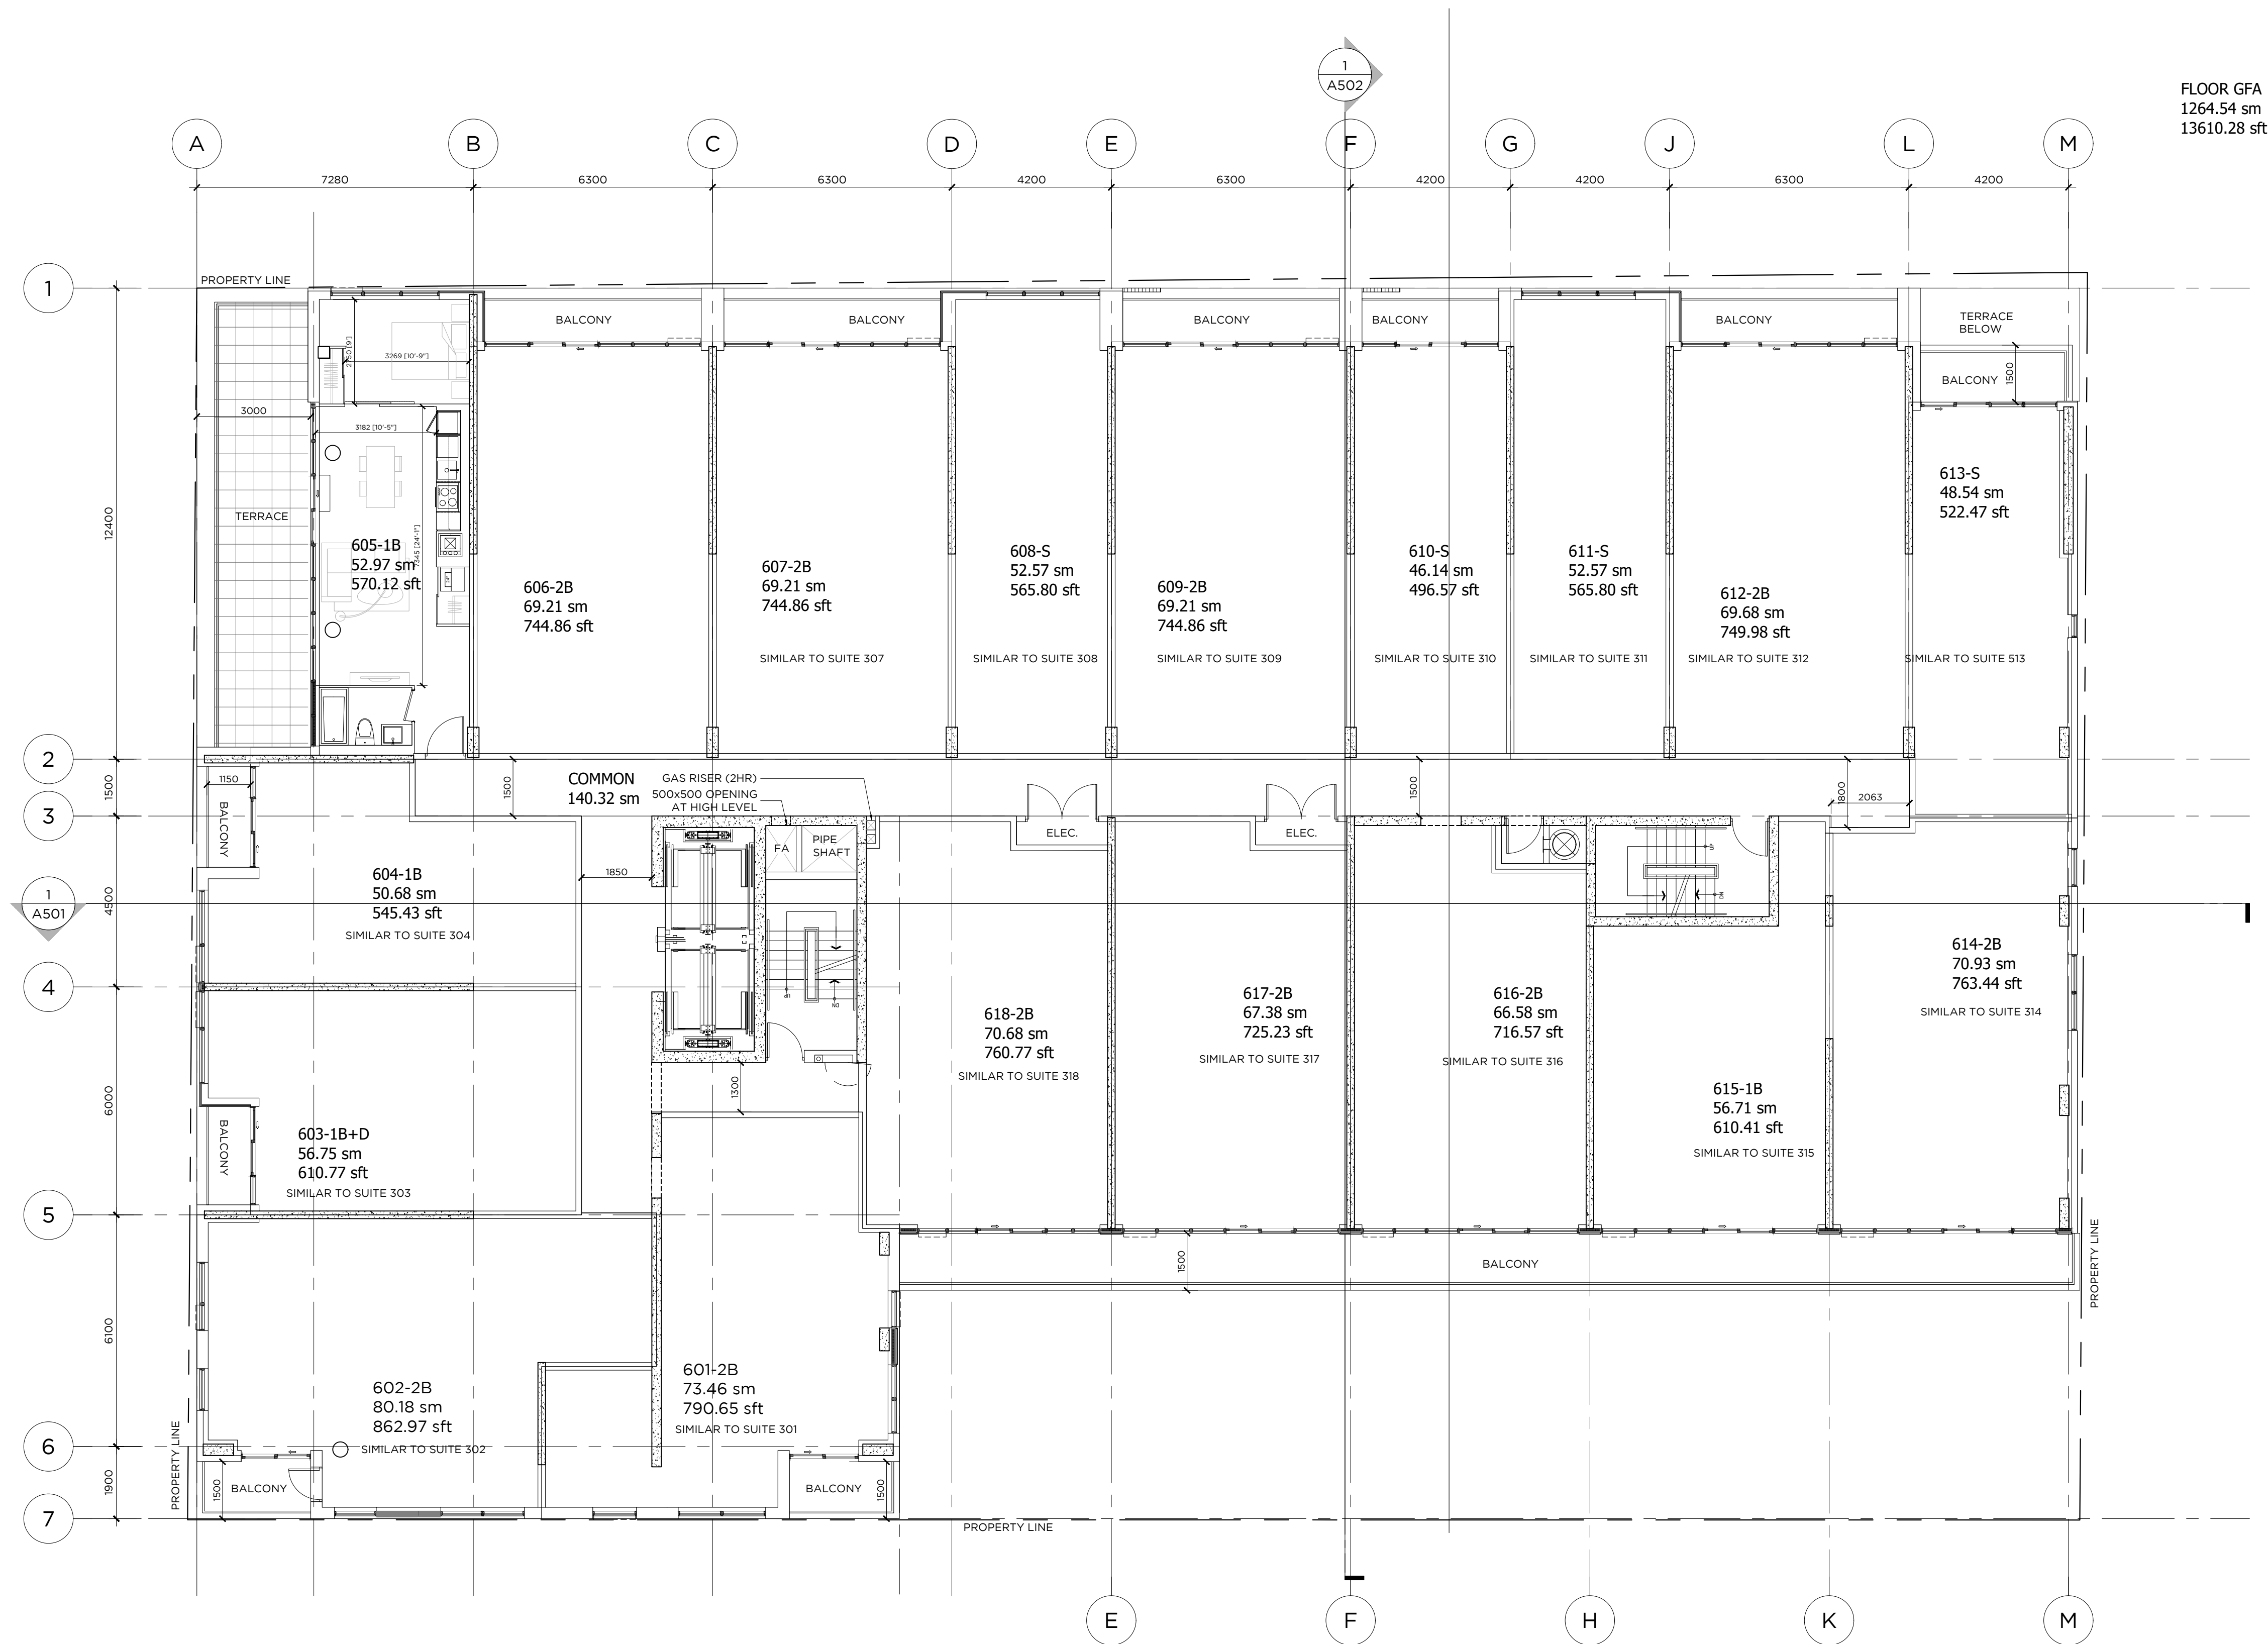

FLOOR GFA  
1264.54 sm  
13610.28 sft

This drawing is the property of the Architect and may not be reproduced or used without the express consent of the Architect. The Contractor is responsible for checking and verifying all levels and dimensions and shall report all discrepancies to the Architect and obtain clarification prior to commencing work.

#### ISSUED RECORD

2019.09.23 - ISSUED FOR REZONING

#### REVISION RECORD



**RAW**

405-317 ADELAIDE STREET WEST  
TORONTO CANADA M5V 1P9  
+1 416 599 9729  
WWW.RAWDESIGN.CA

12017


JAMES HOUSE  
390 BANK STREET  
OTTAWA, ON  
URBAN CAPITAL

17 Nelson Street | Toronto |  
Ontario | M5V 0G2  
T. 416.304.0431

6TH FLOOR PLAN

1:100

A206

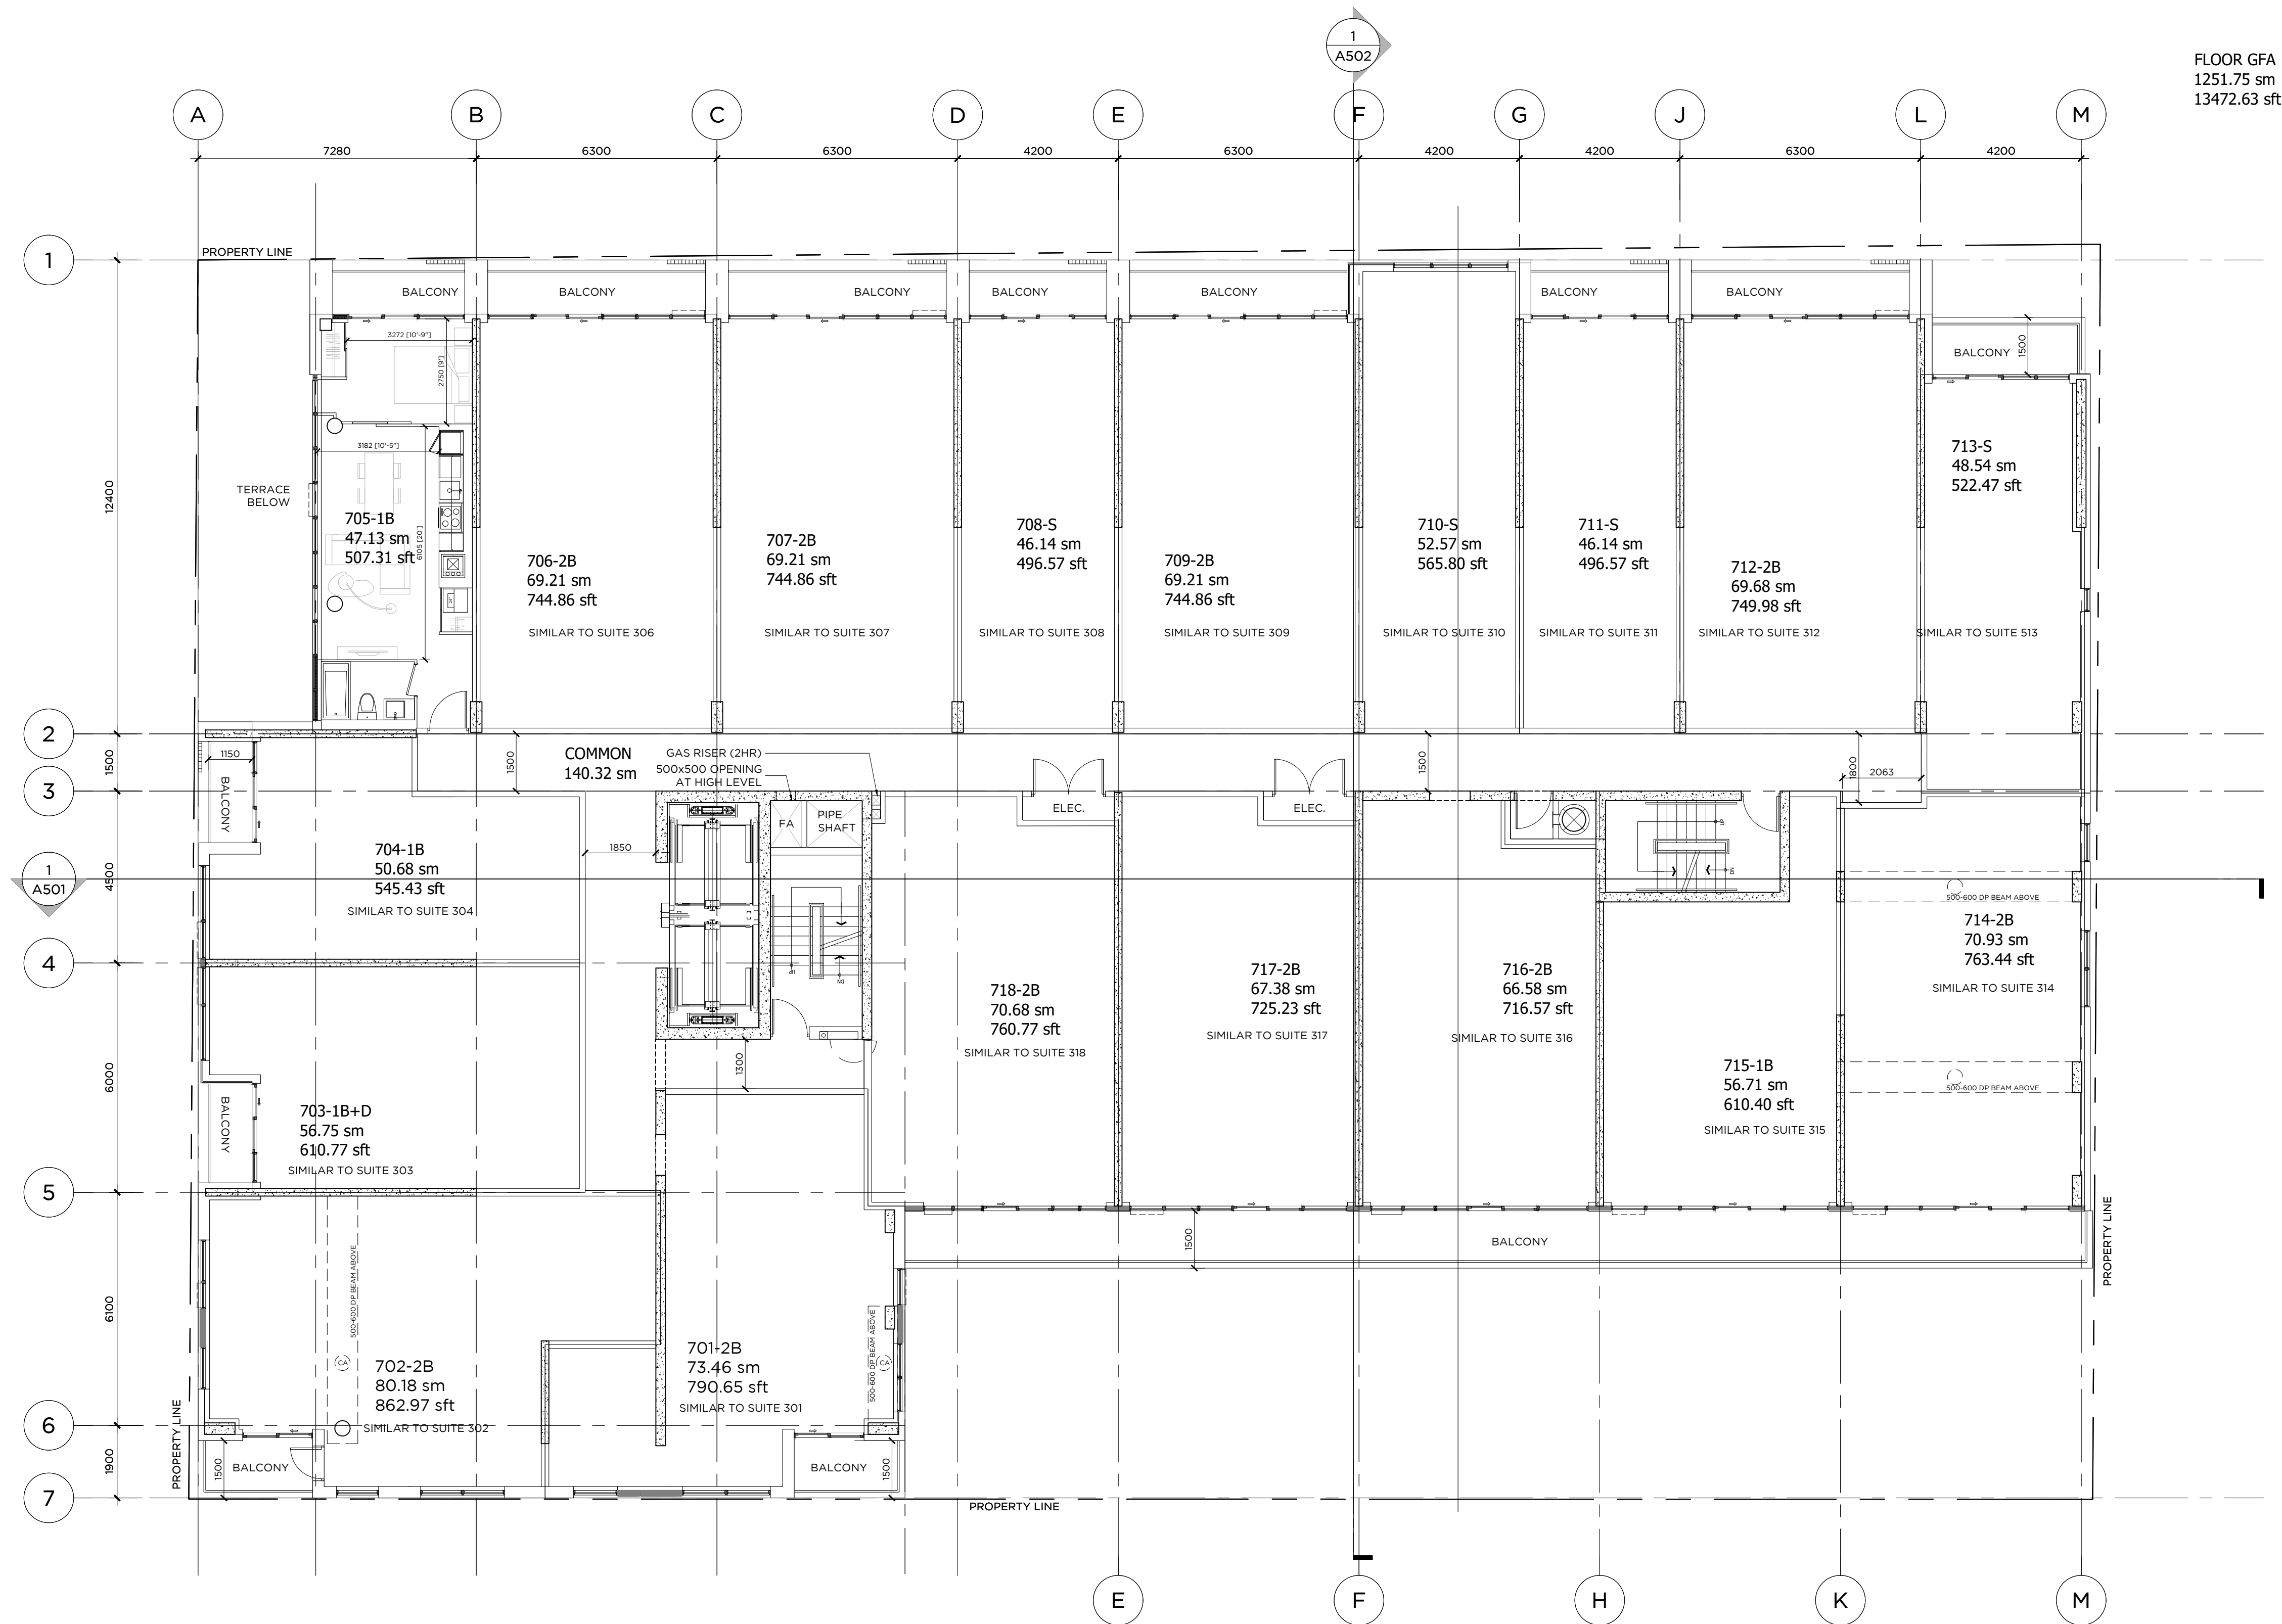

FLOOR GFA  
1251.75 sm  
13472.63 sft

This drawing is the property of the Architect and may not be reproduced or used without the express consent of the Architect. The Contractor is responsible for checking and verifying all levels and dimensions and shall report all discrepancies to the Architect and obtain clarification prior to commencing work.

**ISSUED RECORD**  
2019.09.23 - ISSUED FOR REZONING

**REVISION RECORD**



**RAW**

405-317 ADELAIDE STREET WEST  
TORONTO CANADA M5V 1P9  
+1 416 599 9729  
WWW.RAWDESIGN.CA

12017


JAMES HOUSE  
390 BANK STREET  
OTTAWA, ON  
URBAN CAPITAL

17 Nelson Street | Toronto |  
Ontario | M5V 0G2  
T. 416.304.0431

7TH FLOOR PLAN

1:100


A207

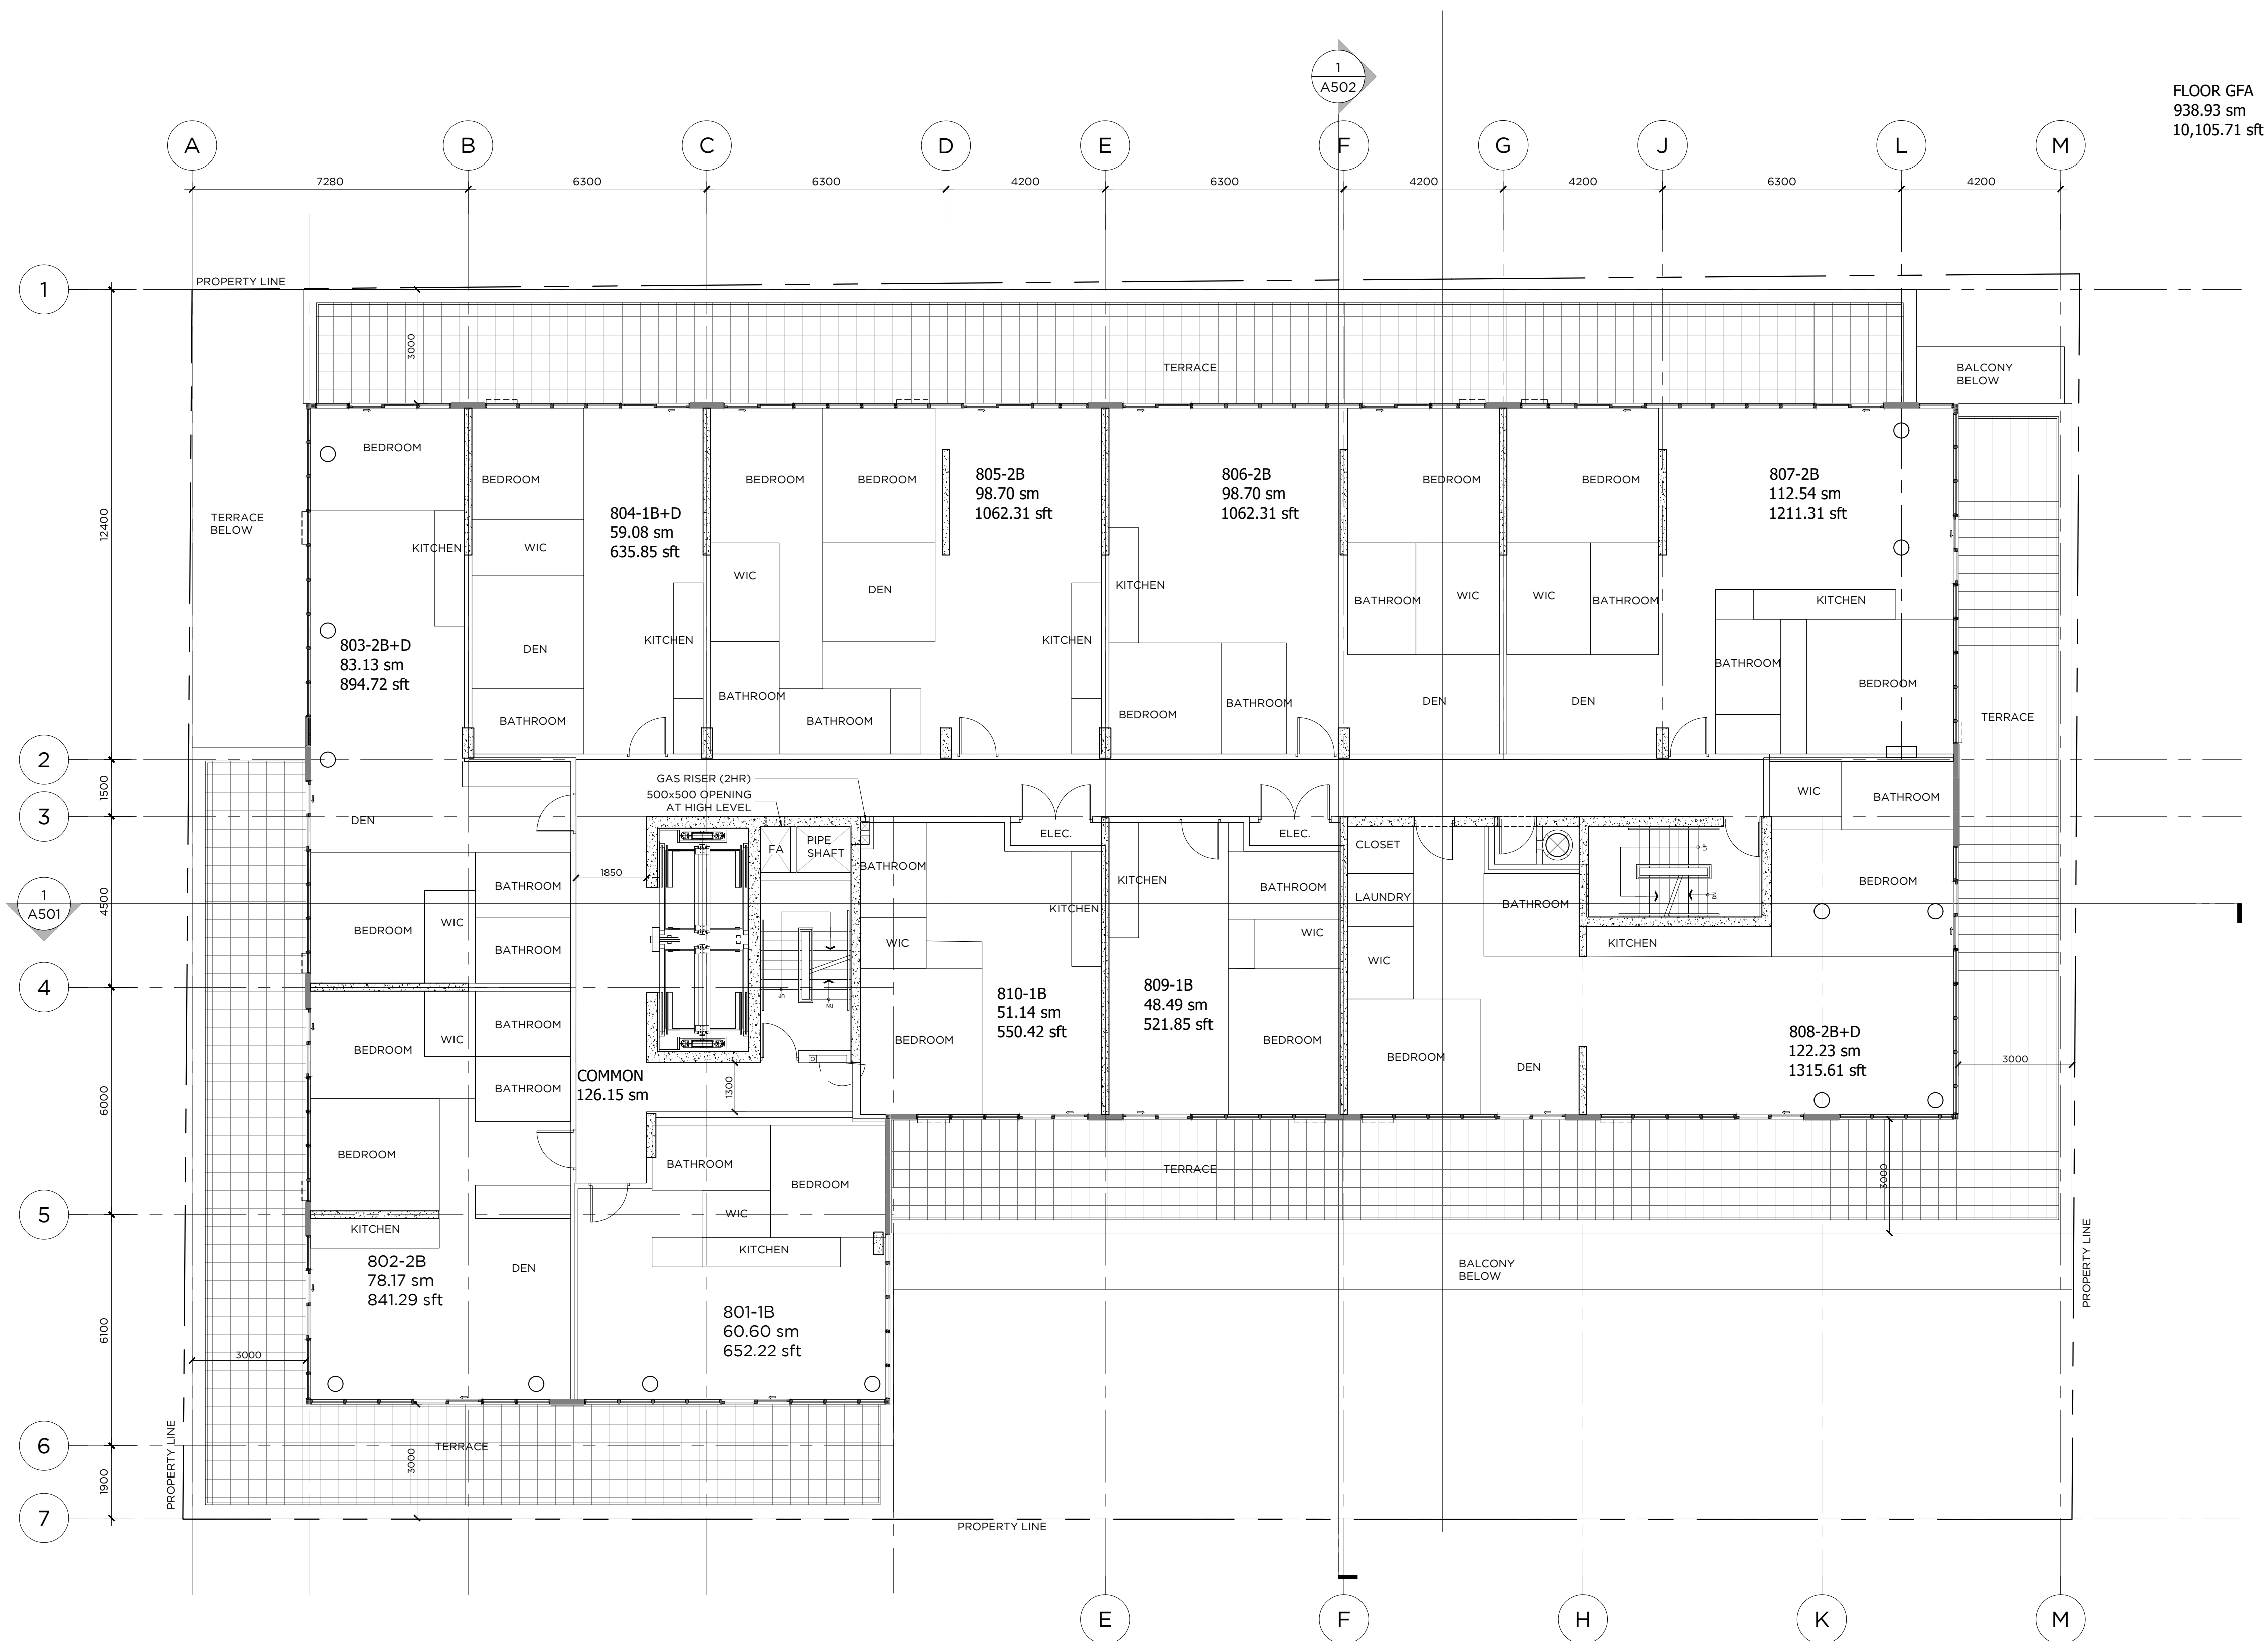

This drawing is the property of the Architect and may not be reproduced or used without the express consent of the Architect. The Contractor is responsible for checking and verifying all levels and dimensions and shall report all discrepancies to the Architect and obtain clarification prior to commencing work.

**ISSUED RECORD**  
2019.09.23 - ISSUED FOR REZONING

**REVISION RECORD**

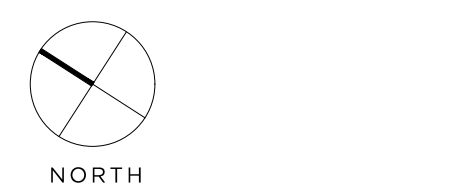


**RAW**  
405-317 ADELAIDE STREET WEST  
TORONTO CANADA M5V 1P9  
+1 416 599 9729  
WWW.RAWDESIGN.CA

12017  
JAMES HOUSE  
390 BANK STREET  
OTTAWA, ON  
URBAN CAPITAL

17 Nelson Street | Toronto |  
Ontario | M5V 0G2  
T. 416.304.0431

8TH FLOOR PLAN

1:100  
A208

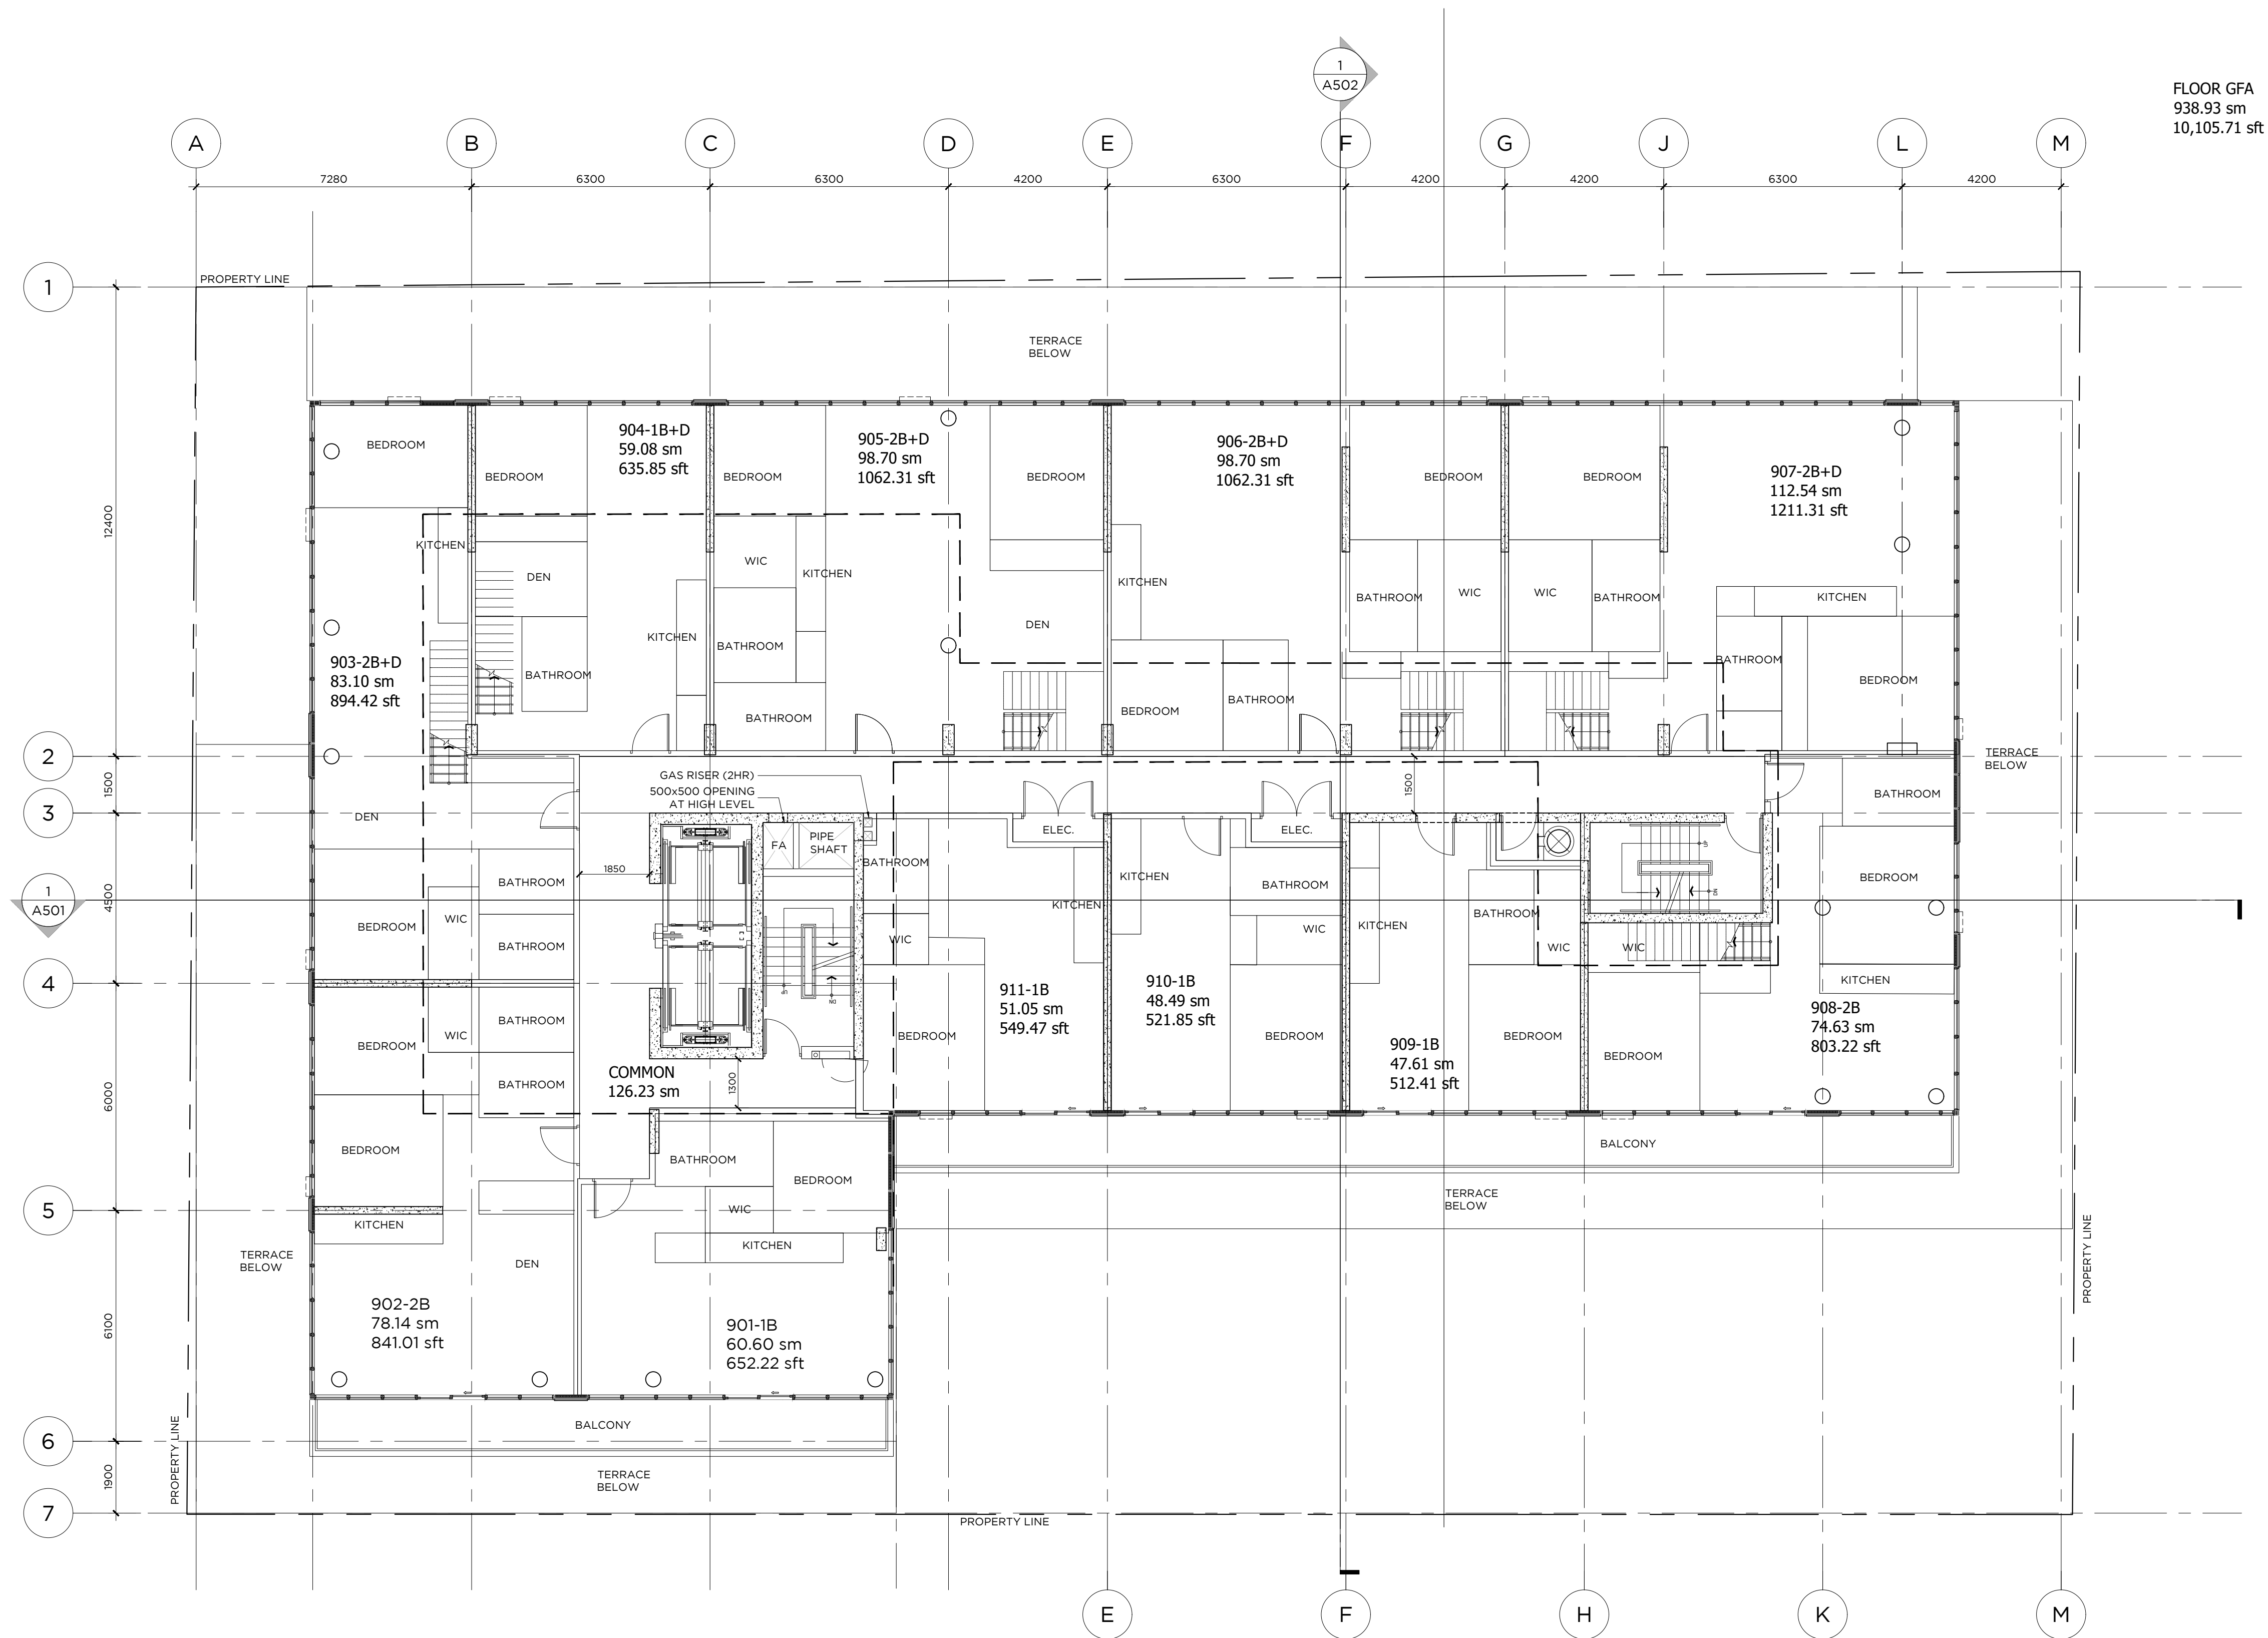

FLOOR GFA  
938.93 sm  
10,105.71 sft

This drawing is the property of the Architect and may not be reproduced or used without the express consent of the Architect. The Contractor is responsible for checking and verifying all levels and dimensions and shall report all discrepancies to the Architect and obtain clarification prior to commencing work.

**ISSUED RECORD**  
2019.09.23 - ISSUED FOR REZONING

**REVISION RECORD**



**RAW**

405-317 ADELAIDE STREET WEST  
TORONTO CANADA M5V 1P9  
+1 416 599 9729  
WWW.RAWDESIGN.CA

12017

JAMES HOUSE  
390 BANK STREET  
OTTAWA, ON  
URBAN CAPITAL

17 Nelson Street | Toronto |  
Ontario | M5V OG2  
T. 416.304.0431

9TH FLOOR PLAN

1:100

A209

**ISSUED RECORD**

019.09.23 - ISSUED FOR REZONING


A circular compass rose with a thick black line pointing towards the top-left, indicating North. The word "NORTH" is written in capital letters below the circle.

2017

## 0TH FLOOR PLAN

# A210




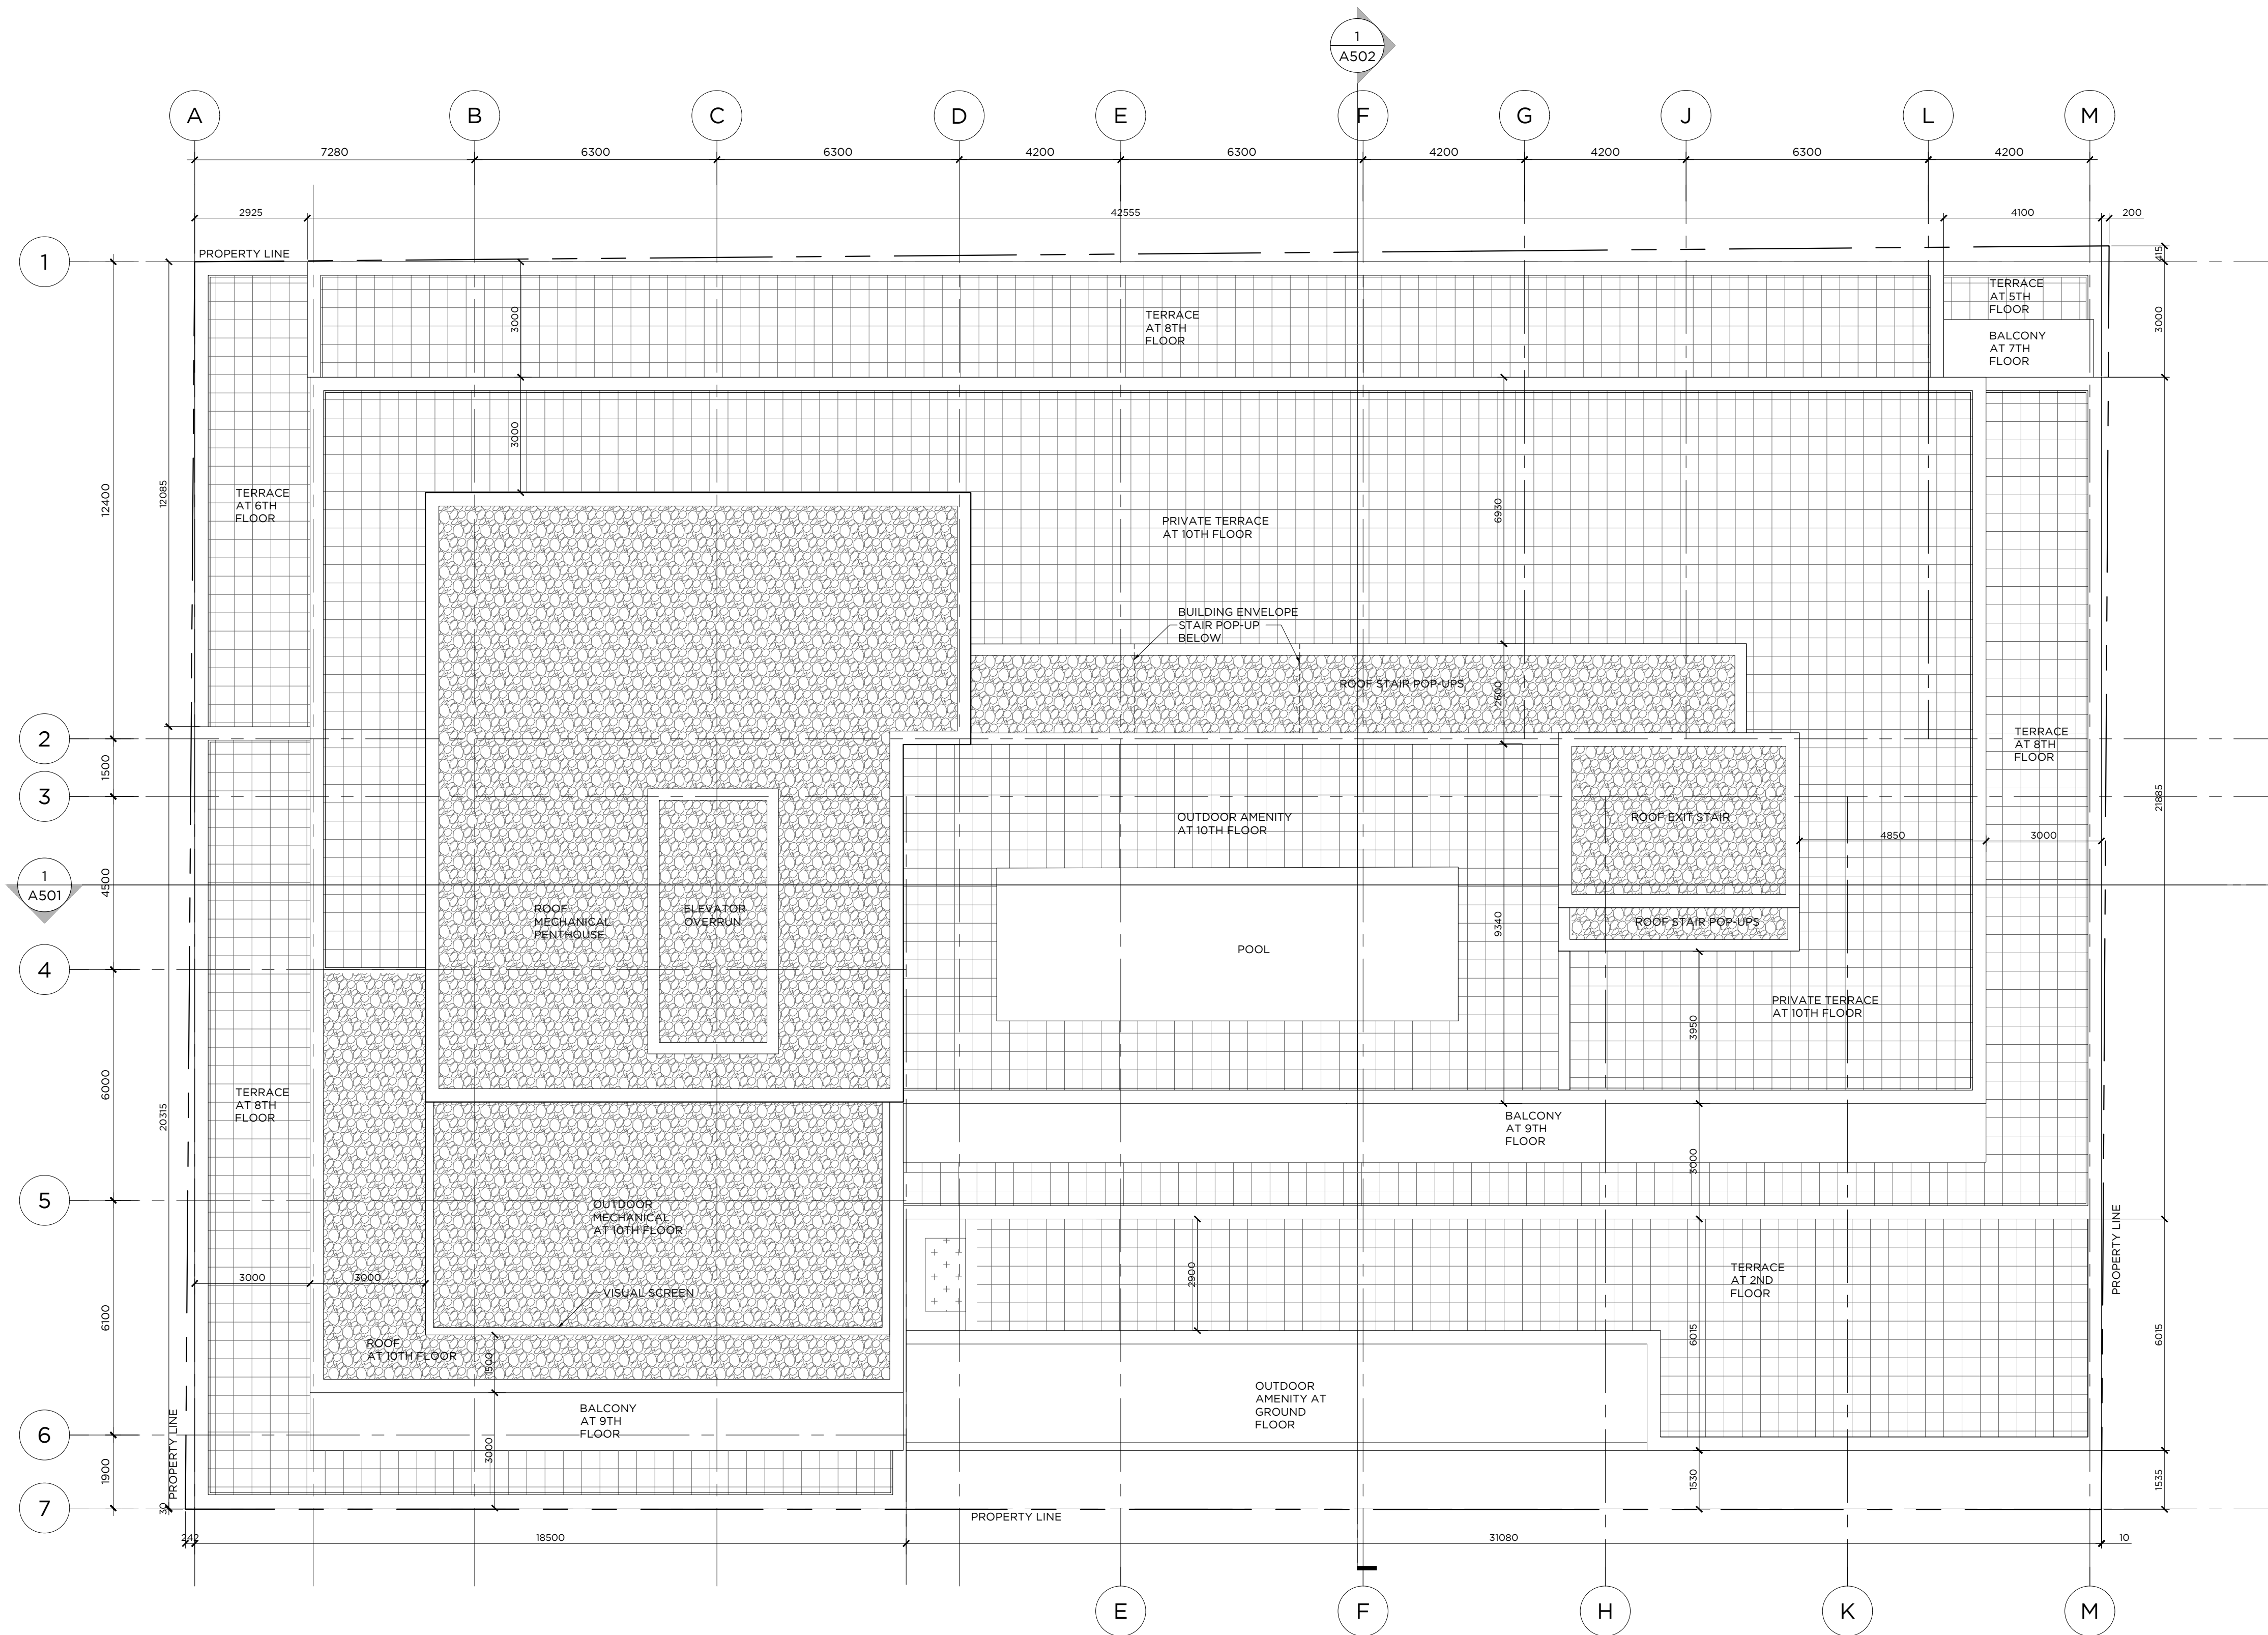

This drawing is the property of the Architect and may not be reproduced or used without the express consent of the Architect. The Contractor is responsible for checking and verifying all levels and dimensions and shall report all discrepancies to the Architect and obtain clarification prior to commencing work.

**ISSUED RECORD**  
2019.09.23 - ISSUED FOR REZONING

**REVISION RECORD**

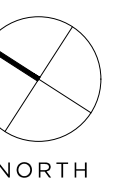

**RAW**  
405-317 ADELAIDE STREET WEST  
TORONTO CANADA M5V 1P9  
+1 416 599 9729  
WWW.RAWDESIGN.CA


12017  
JAMES HOUSE  
390 BANK STREET  
OTTAWA, ON  
URBAN CAPITAL

17 Nelson Street | Toronto |  
Ontario | M5V 0G2  
T. 416.304.0431

ROOF PLAN

1:100

A211

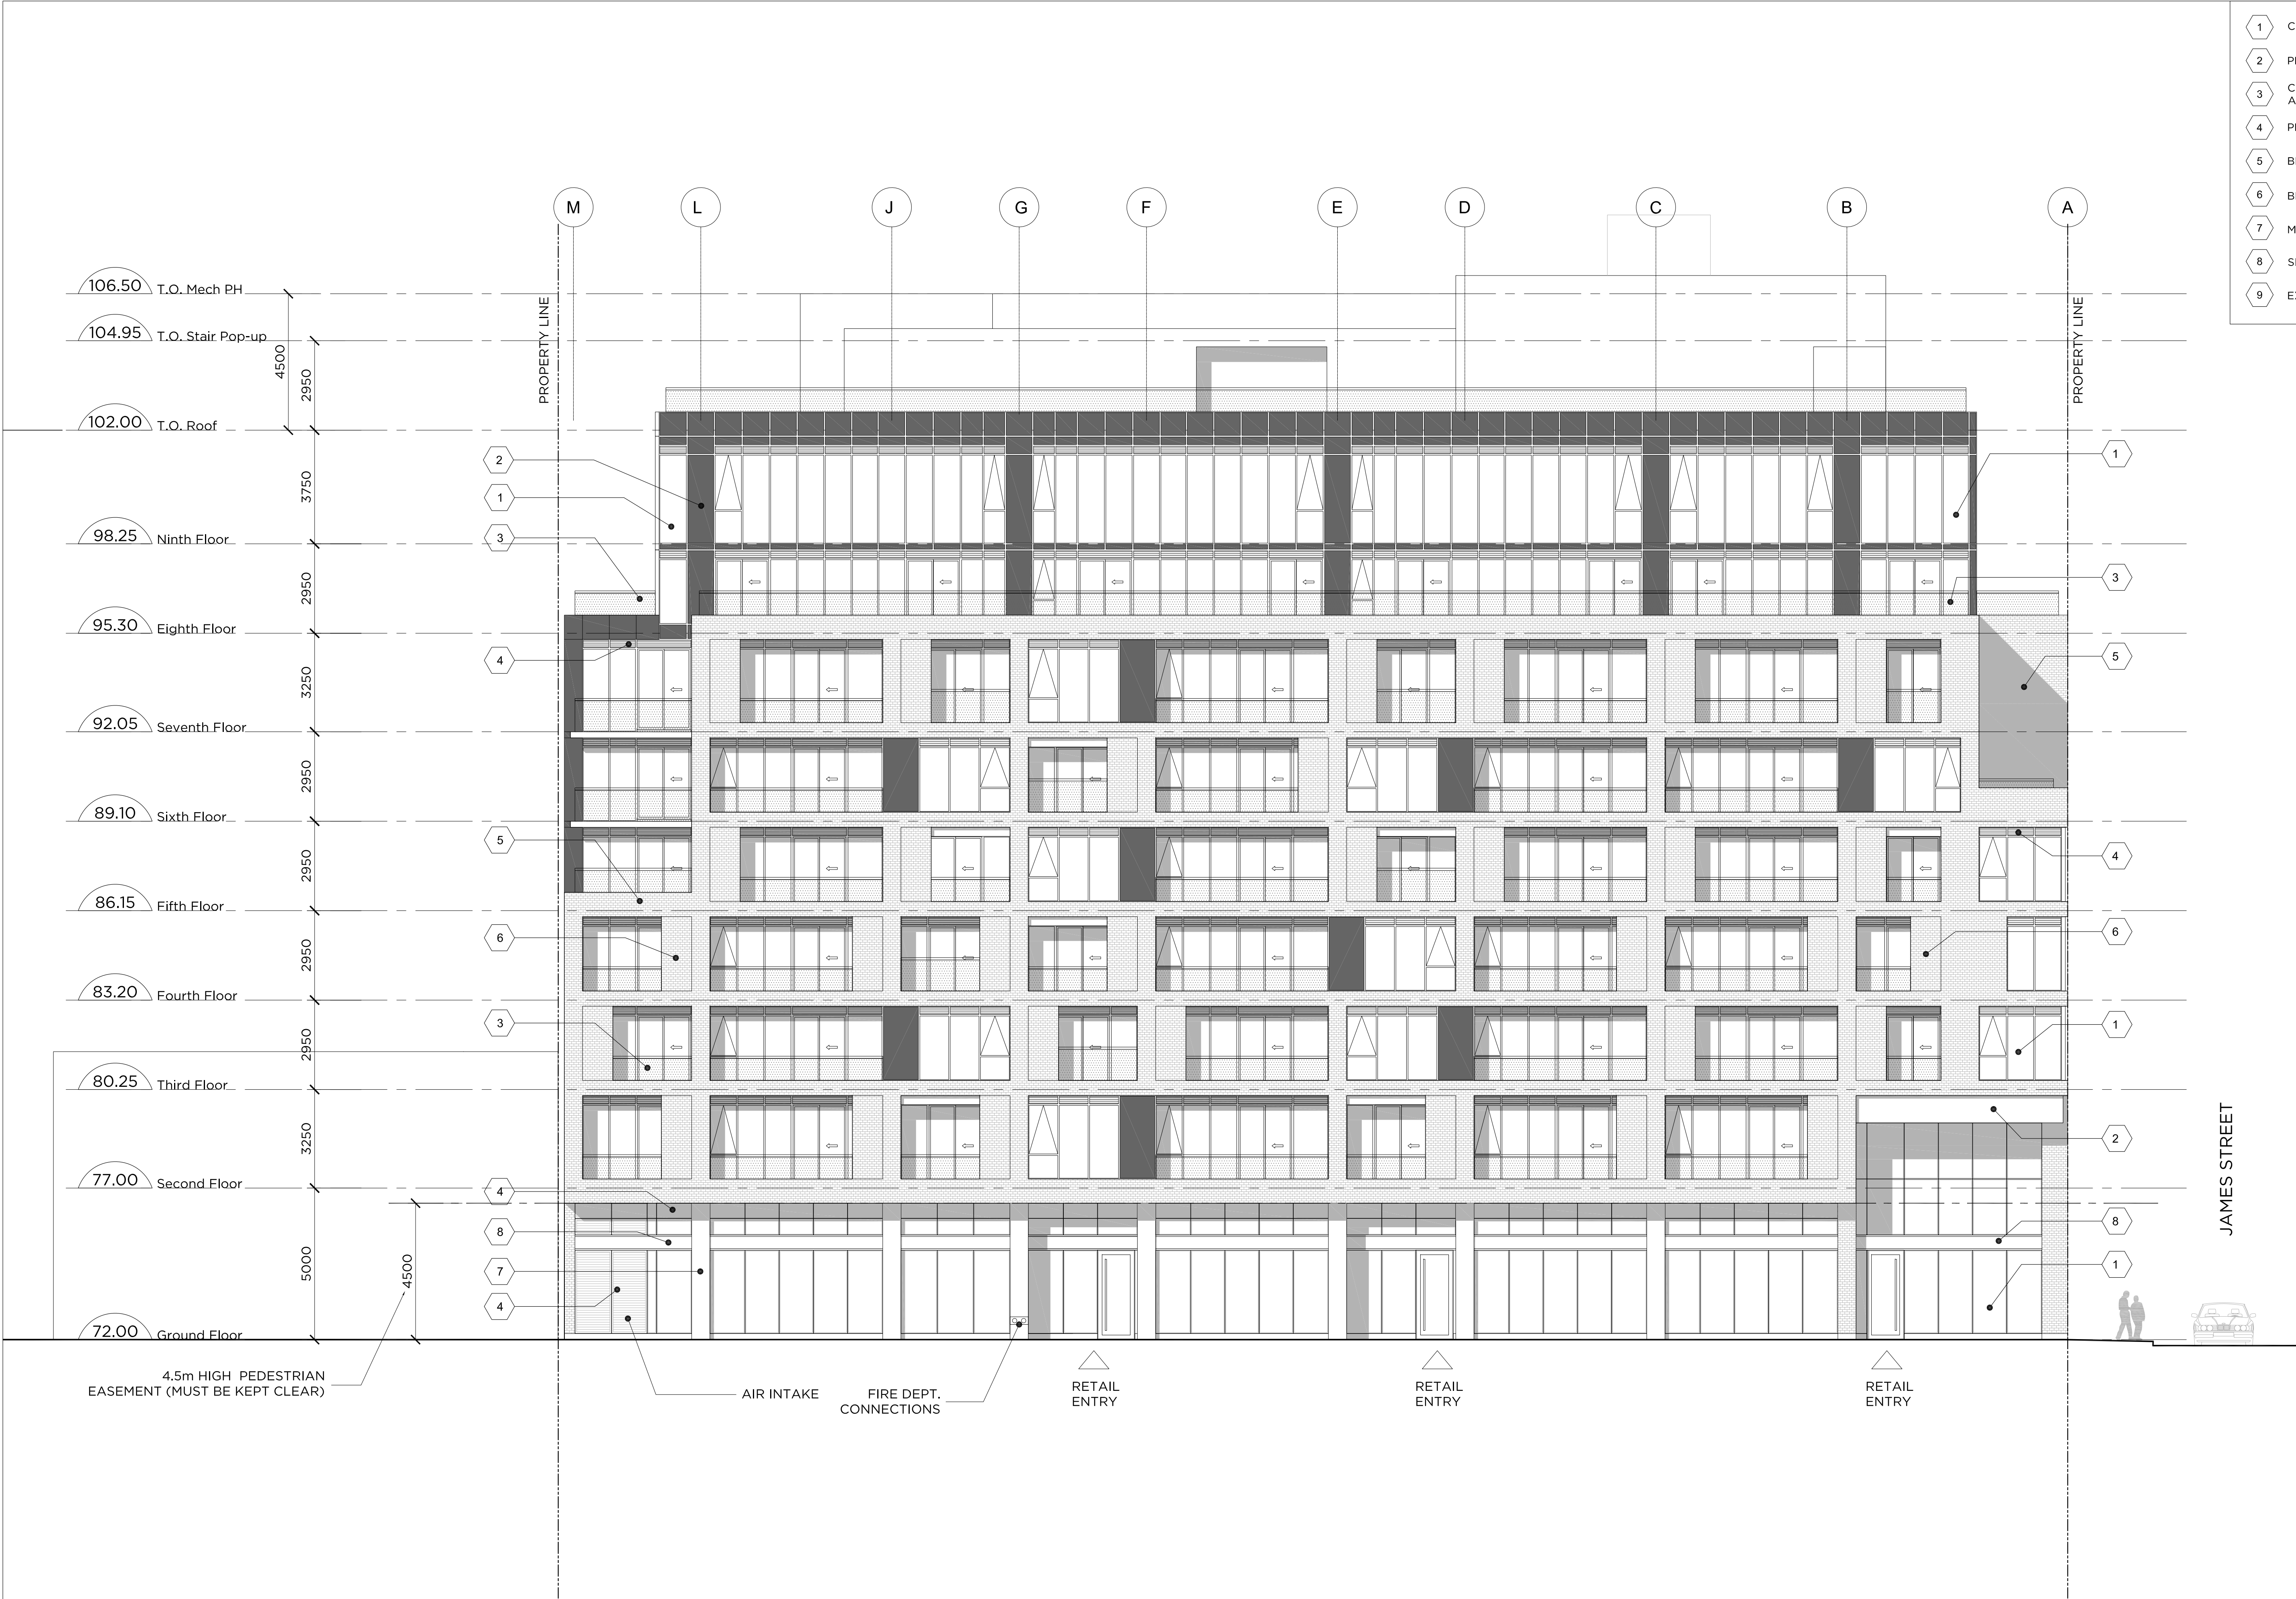


- 1 CLEAR DOUBLE-GLAZING
- 2 PRE-FINISHED METAL PANEL
- 3 CLEAR GLASS AND PREFINISHED ALUMINUM GUARD SYSTEM
- 4 PREFINISHED METAL LOUVERS
- 5 BRICK MASONRY CLADDING
- 6 BRICK MASONRY SCREEN
- 7 MASONRY/ STONE PIER
- 8 SIGNAGE BAND
- 9 EXPOSED CONCRETE

This drawing is the property of the Architect and may not be reproduced or used without the express consent of the Architect. The Contractor is responsible for checking and verifying all levels and dimensions and shall report all discrepancies to the Architect and obtain clarification prior to commencing work.

**ISSUED RECORD**  
2019.09.23 - ISSUED FOR REZONING

**REVISION RECORD**

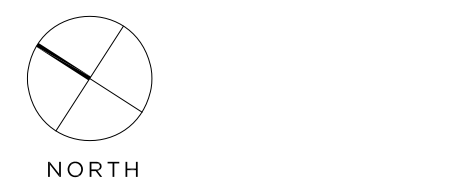

**RAW**  
405-317 ADELAIDE STREET WEST  
TORONTO, CANADA M5V 1P9  
+1 416 599 9729  
WWW.RAWDESIGN.CA

12017  
JAMES HOUSE  
390 BANK STREET  
OTTAWA, ON  
URBAN CAPITAL

17 Nelson Street | Toronto |  
Ontario | M5V 0G2  
T. 416.304.0431

**EAST  
ELEVATION**

1:100

**A401**



- 1 CLEAR DOUBLE-GLAZING
- 2 PRE-FINISHED METAL PANEL
- 3 CLEAR GLASS AND PREFINISHED ALUMINUM GUARD SYSTEM
- 4 PREFINISHED METAL LOUVERS
- 5 BRICK MASONRY CLADDING
- 6 BRICK MASONRY SCREEN
- 7 MASONRY/ STONE PIER
- 8 SIGNAGE BAND
- 9 EXPOSED CONCRETE

This drawing is the property of the Architect and may not be reproduced or used without the express consent of the Architect. The Contractor is responsible for checking and verifying all levels and dimensions and shall report all discrepancies to the Architect and obtain clarification prior to commencing work.

**ISSUED RECORD**  
2019.09.23 - ISSUED FOR REZONING

**REVISION RECORD**



**RAW**  
405-317 ADELAIDE STREET WEST  
TORONTO, CANADA M5V 1P9  
+1 416 599 9729  
WWW.RAWDESIGN.CA


12017  
JAMES HOUSE  
390 BANK STREET  
OTTAWA, ON  
URBAN CAPITAL

17 Nelson Street | Toronto |  
Ontario | M5V 0G2  
T. 416.304.0431

**NORTH  
ELEVATION**

1:100

**A402**

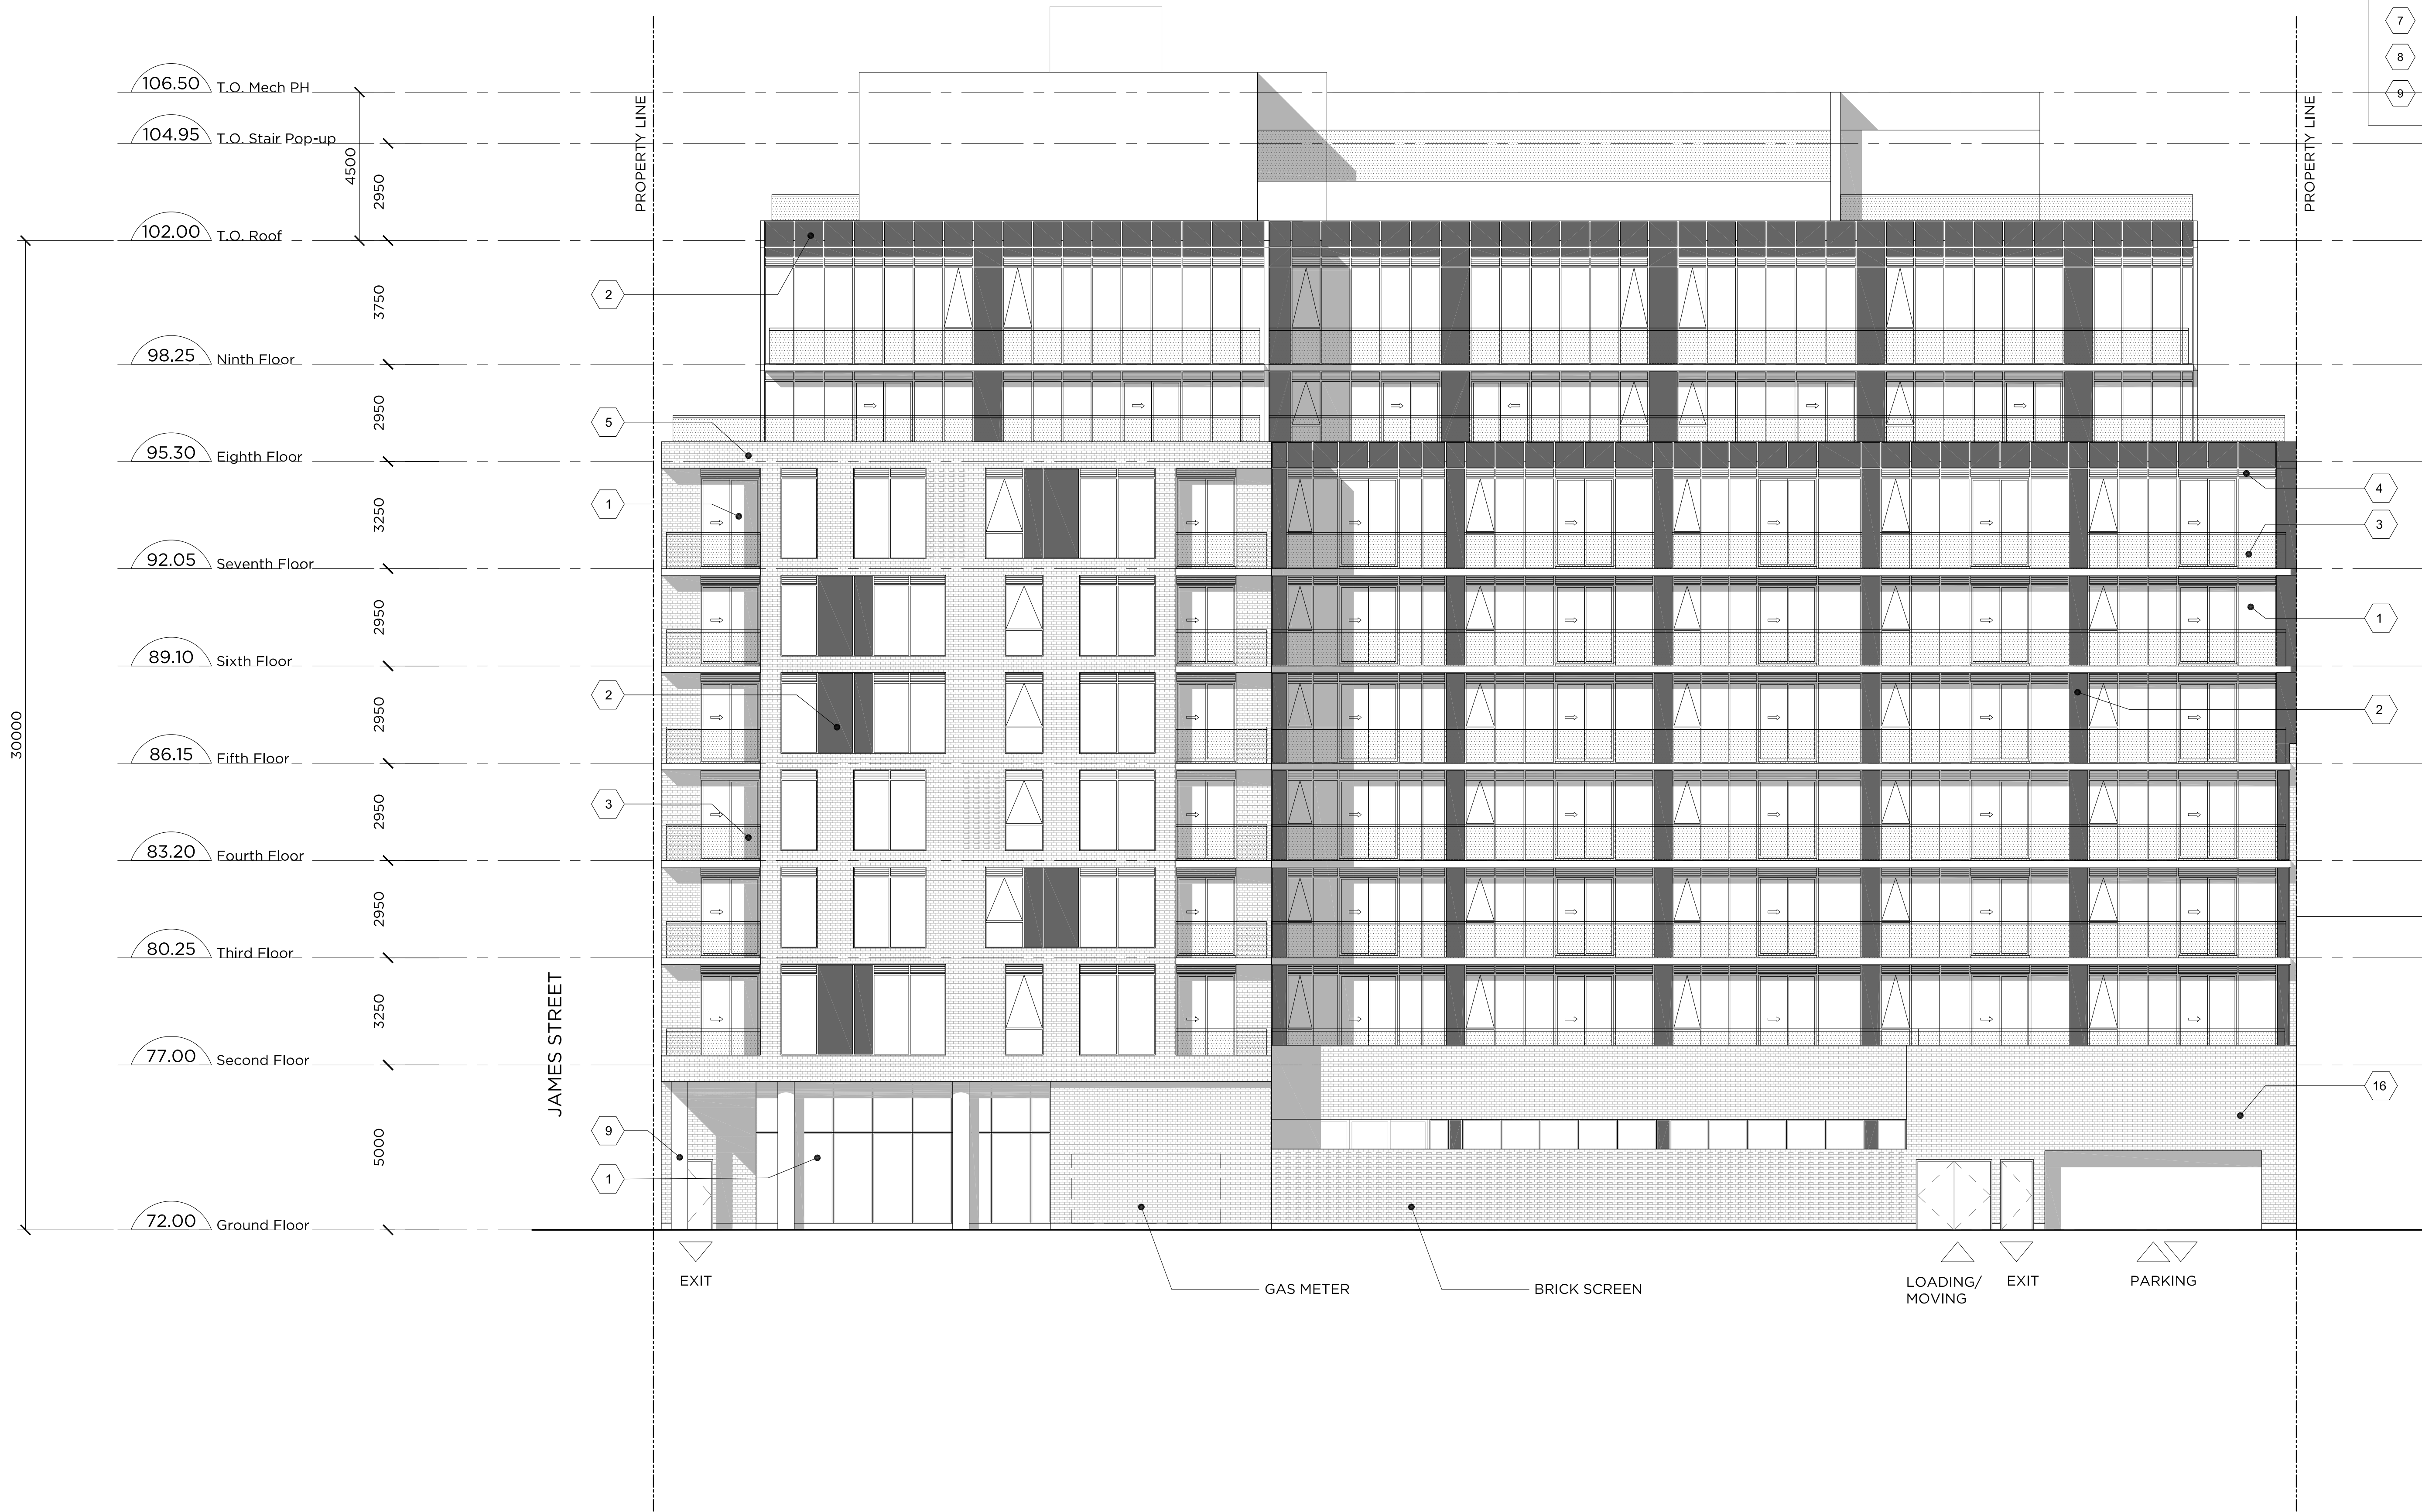

This drawing is the property of the Architect and may not be reproduced or used without the express consent of the Architect. The Contractor is responsible for checking and verifying all levels and dimensions and shall report all discrepancies to the Architect and obtain clarification prior to commencing work.

**ISSUED RECORD**  
2019.09.23 - ISSUED FOR REZONING

**REVISION RECORD**



405-317 ADELAIDE STREET WEST  
TORONTO, CANADA M5V 1P9  
+1 416 599 9729  
WWW.RAWDESIGN.CA

12017

JAMES HOUSE  
390 BANK STREET  
OTTAWA, ON  
URBAN CAPITAL


17 Nelson Street | Toronto |  
Ontario | M5V 0G2  
T. 416.304.0431

WEST  
ELEVATION

1:100

A403



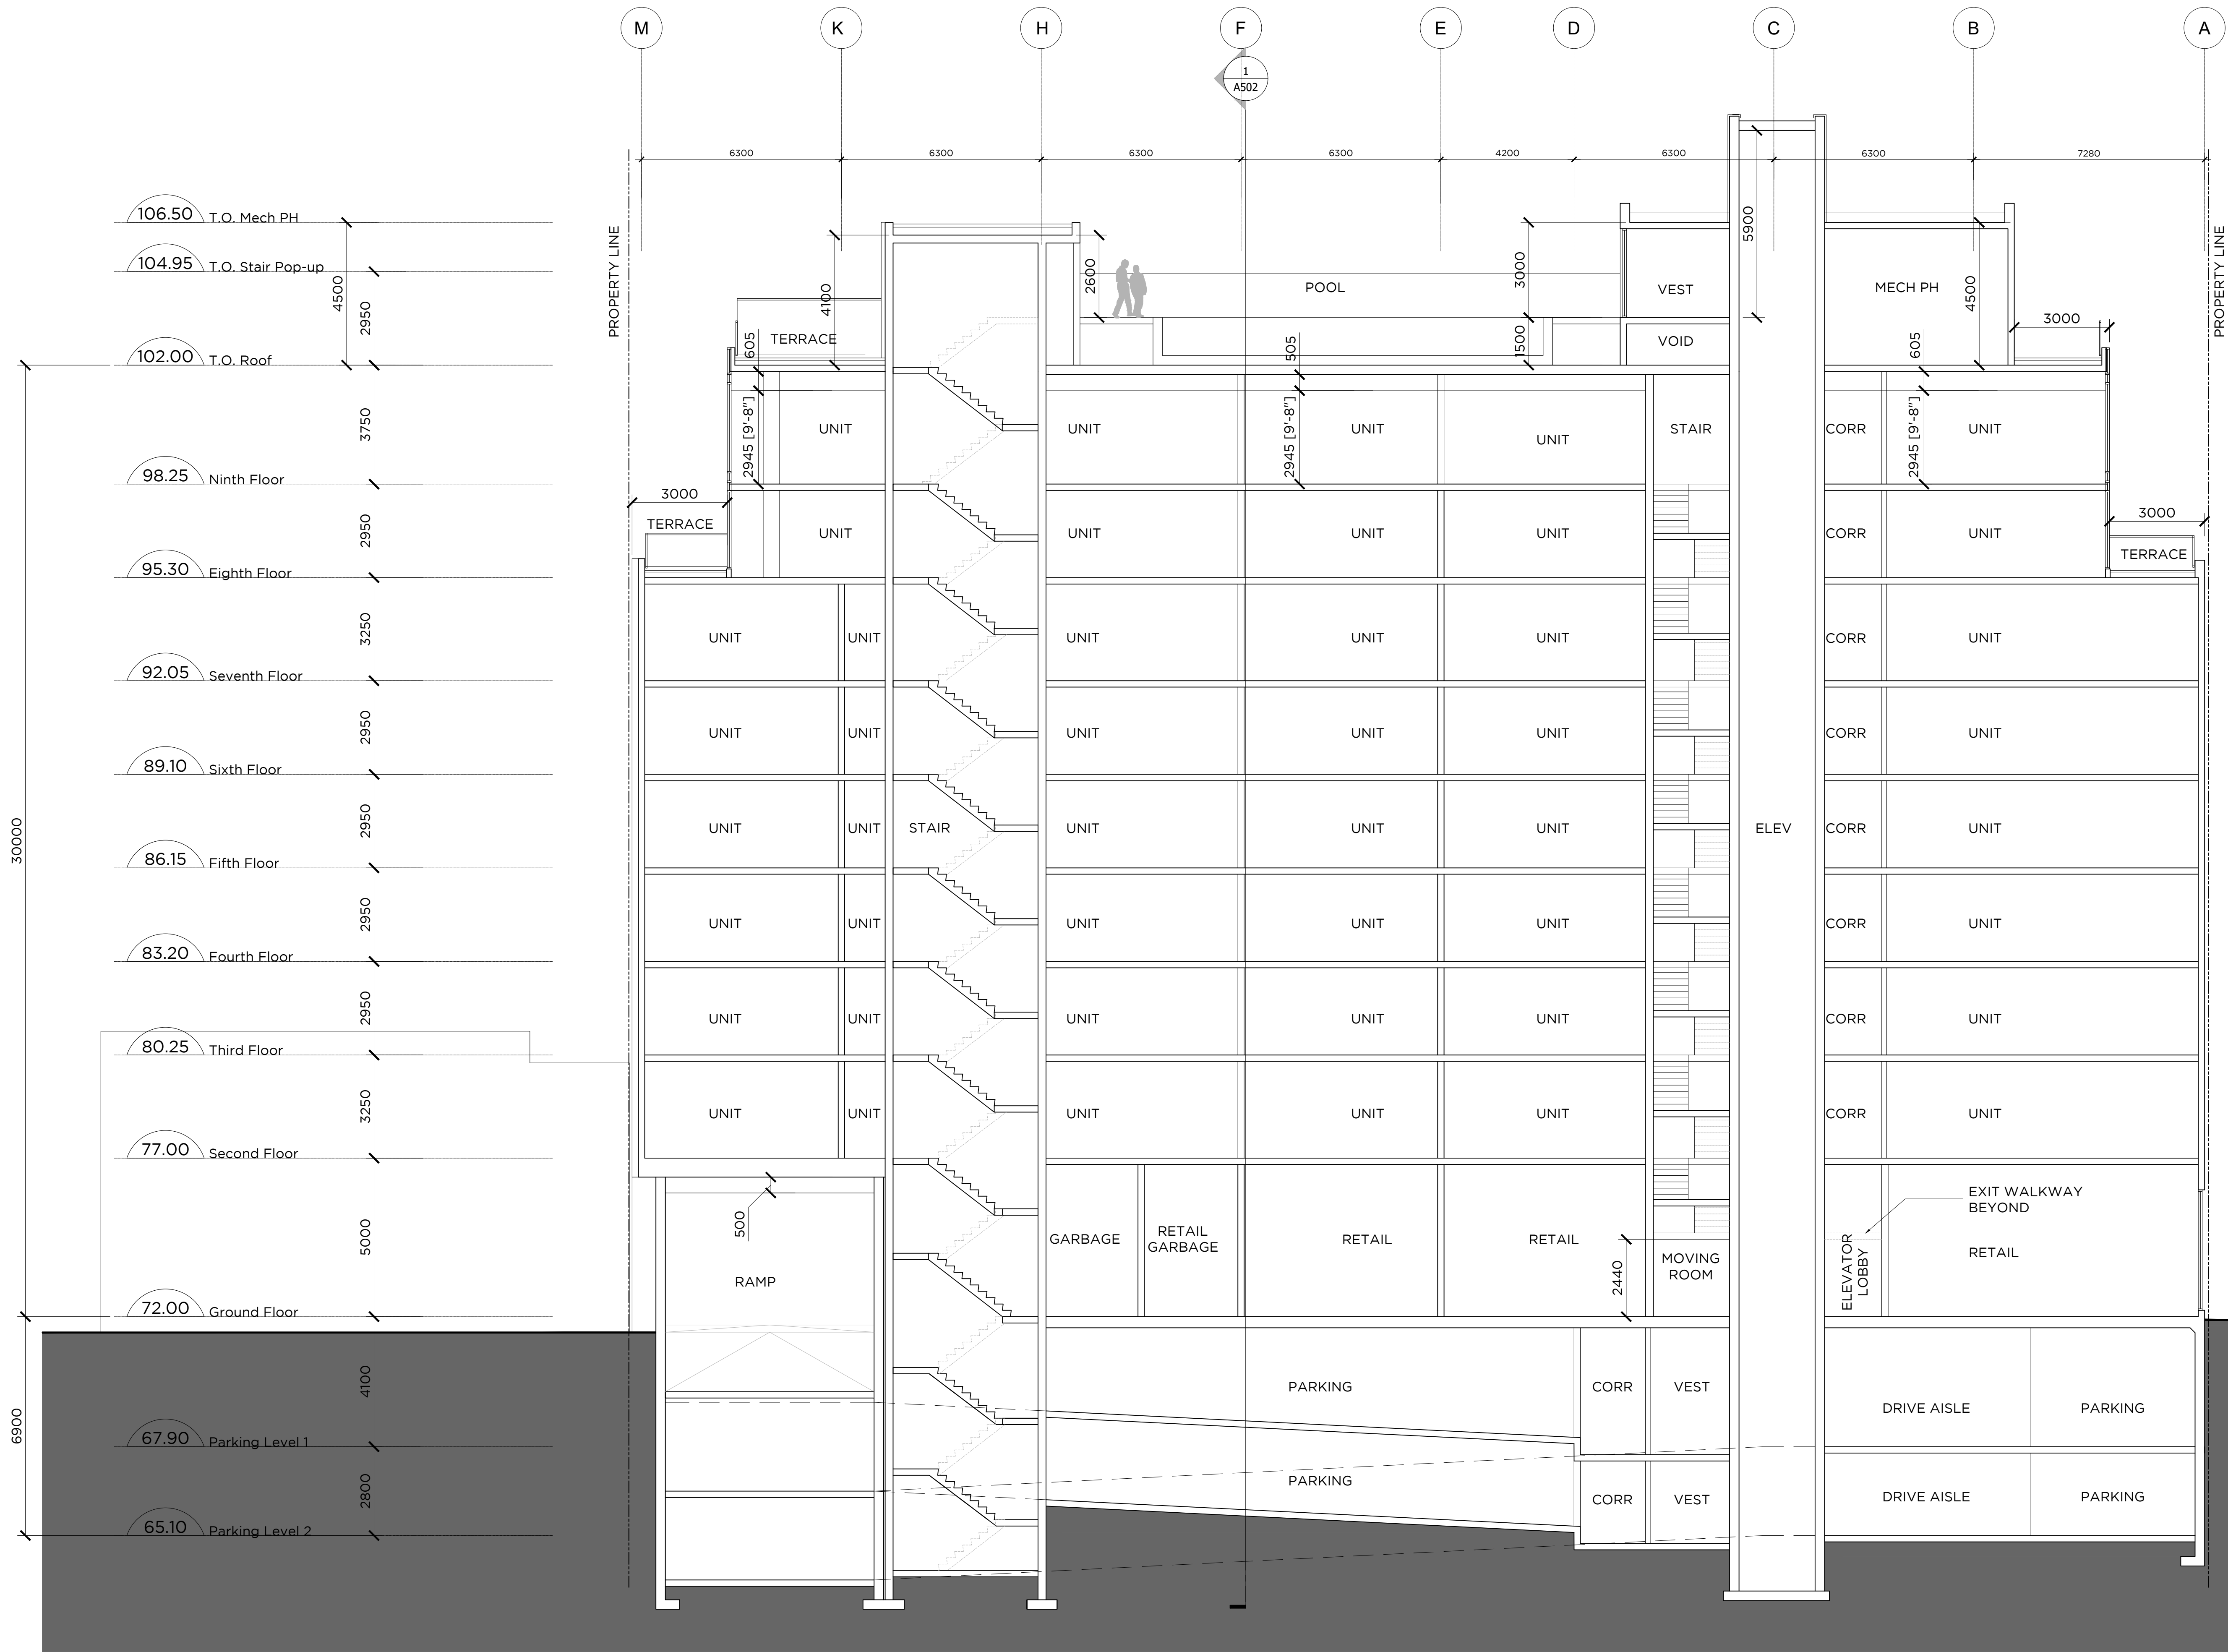

This drawing is the property of the Architect and may not be reproduced or used without the express consent of the Architect. The Contractor is responsible for checking and verifying all levels and dimensions and shall report all discrepancies to the Architect and obtain clarification prior to commencing work.

**ISSUED RECORD**  
2019.09.23 - ISSUED FOR REZONING

**REVISION RECORD**




**RAW**  
405-317 ADELAIDE STREET WEST  
TORONTO CANADA M5V 1P9  
+1 416 599 9729  
WWW.RAWDESIGN.CA

12017  
JAMES HOUSE  
390 BANK STREET  
OTTAWA, ON  
URBAN CAPITAL

17 Nelson Street | Toronto |  
Ontario | M5V 0G2  
T. 416.304.0431

**NORTH-SOUTH  
SECTION**


1:100  
**A501**

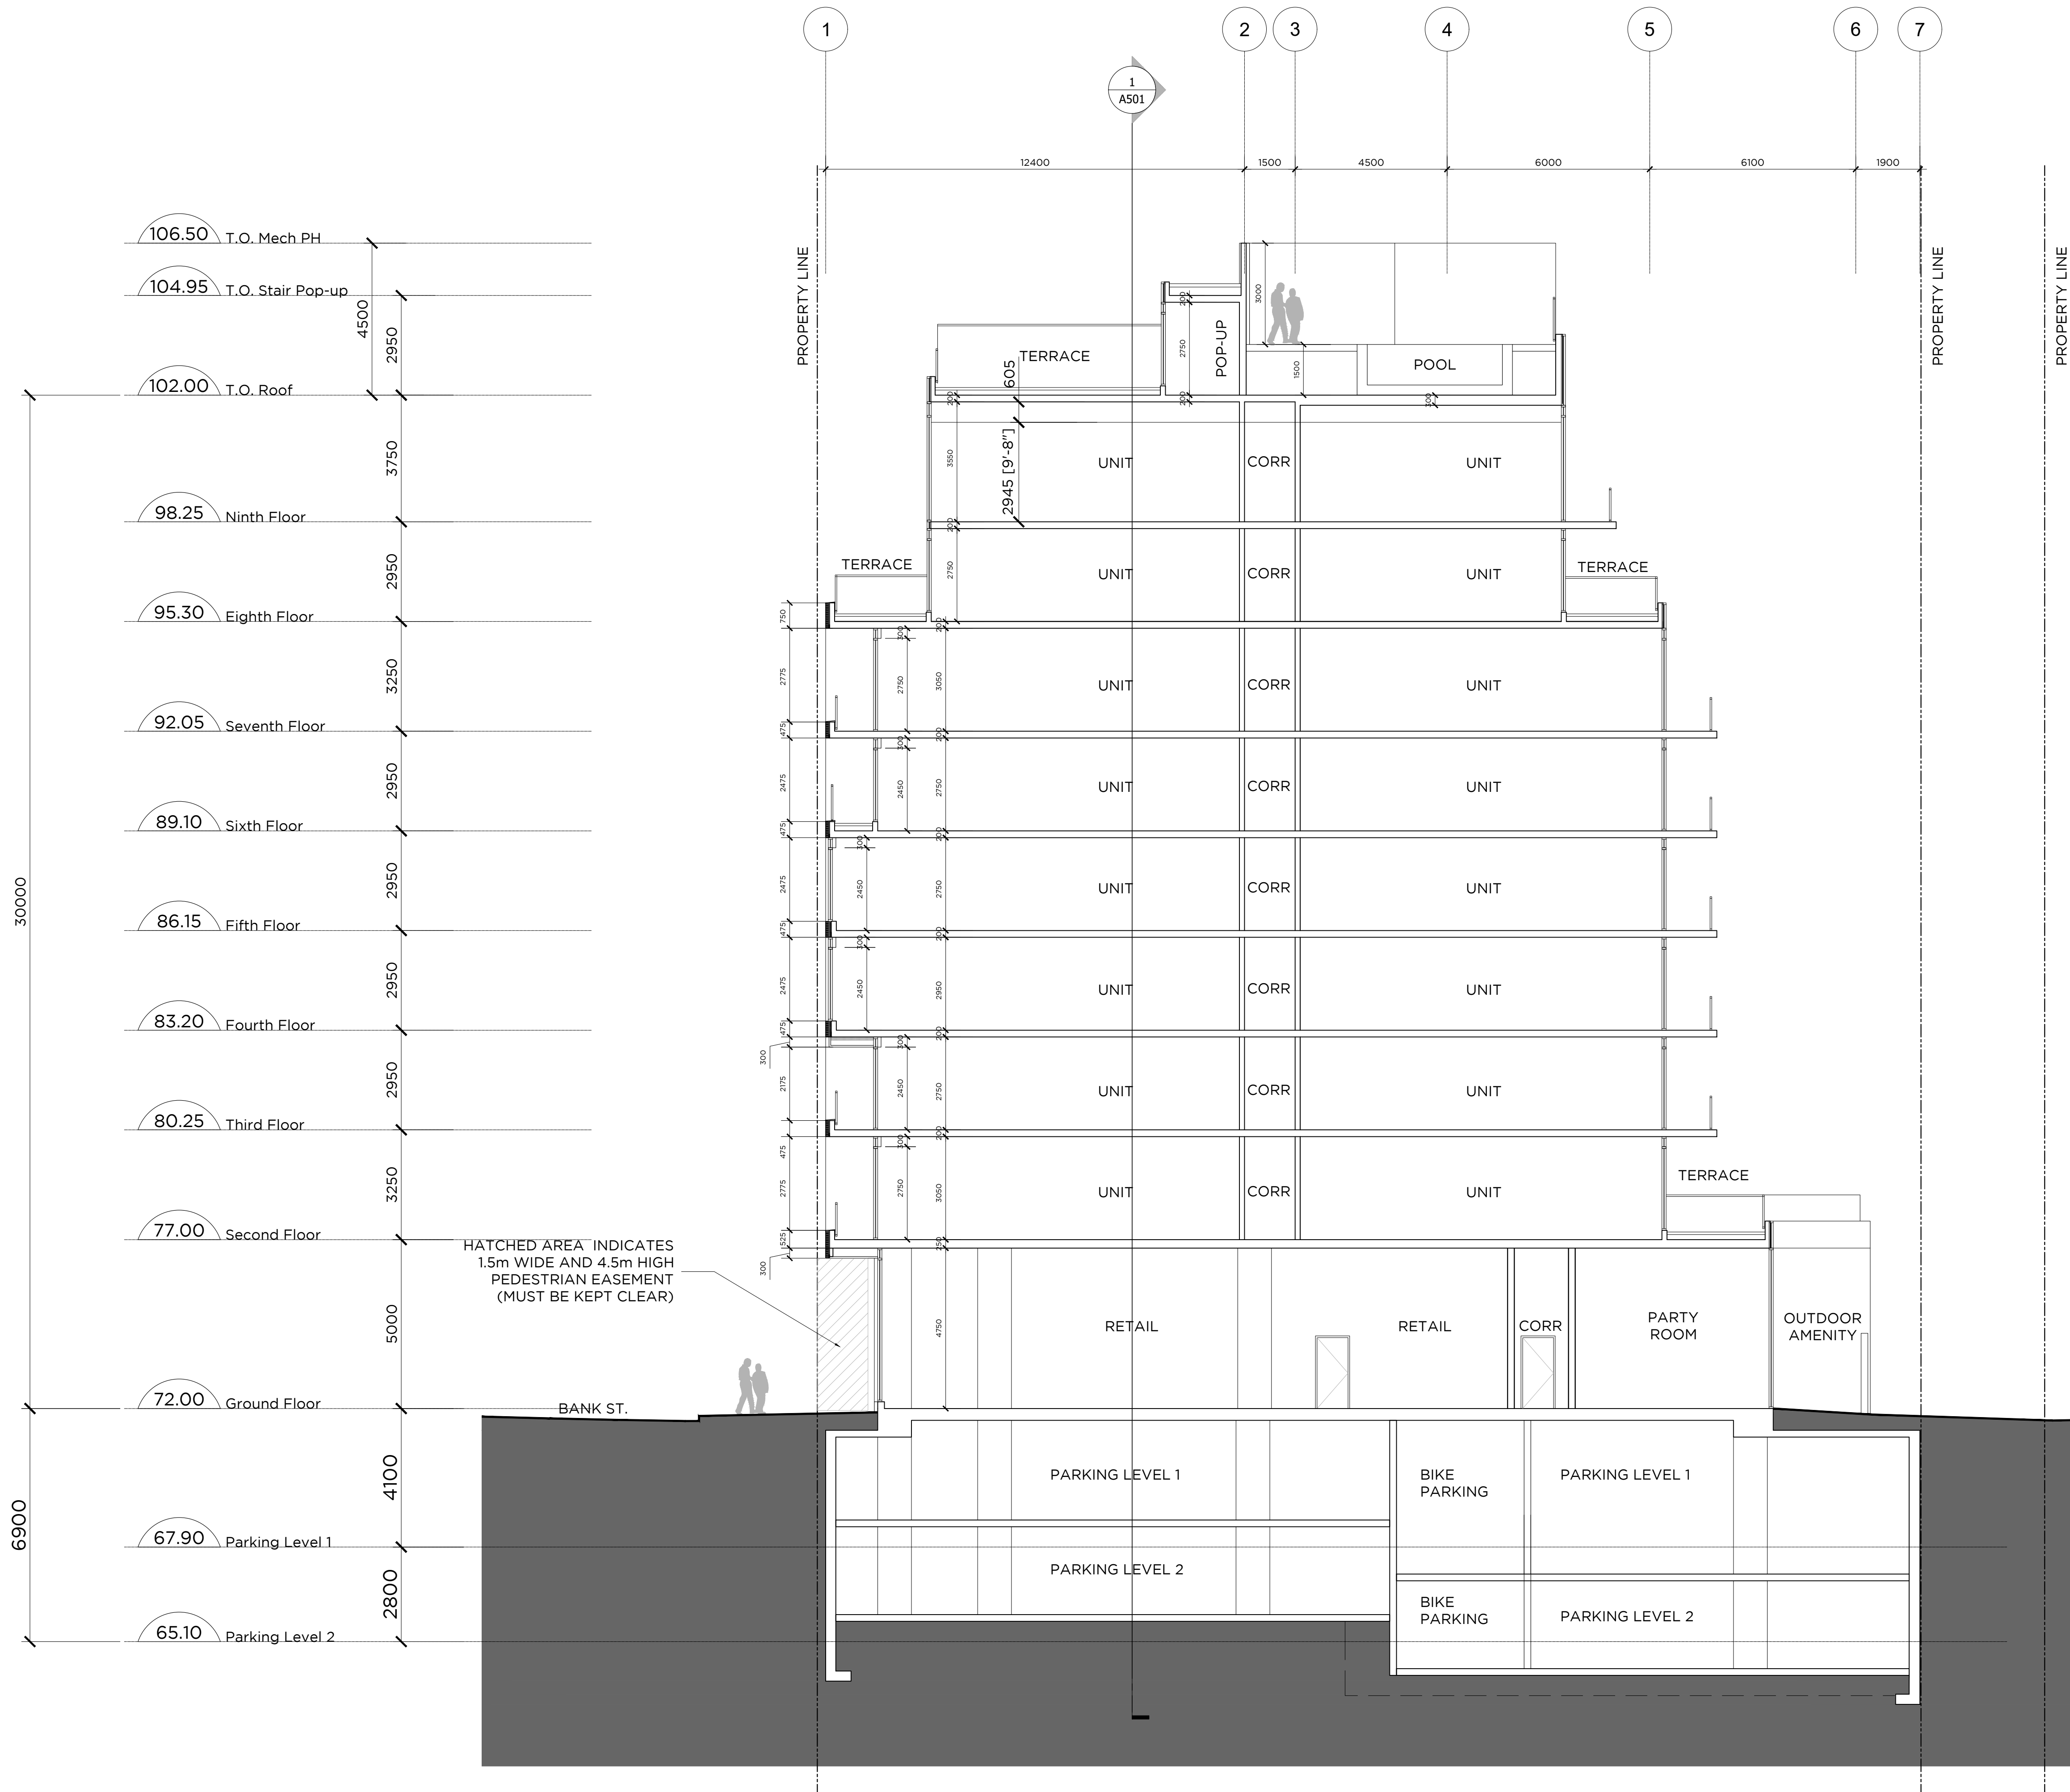

This drawing is the property of the Architect and may not be reproduced or used without the express consent of the Architect. The Contractor is responsible for checking and verifying all levels and dimensions and shall report all discrepancies to the Architect and obtain clarification prior to commencing work.

**ISSUED RECORD**  
2019.09.23 - ISSUED FOR REZONING

**REVISION RECORD**

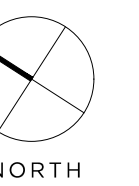

**RAW**  
405-317 ADELAIDE STREET WEST  
TORONTO CANADA M5V 1P9  
+1 416 599 9729  
WWW.RAWDESIGN.CA

12017  
JAMES HOUSE  
390 BANK STREET  
OTTAWA, ON  
URBAN CAPITAL

17 Nelson Street | Toronto |  
Ontario | M5V 0G2  
T. 416.304.0431

**EAST-WEST  
SECTION**

1:100  
**A502**