
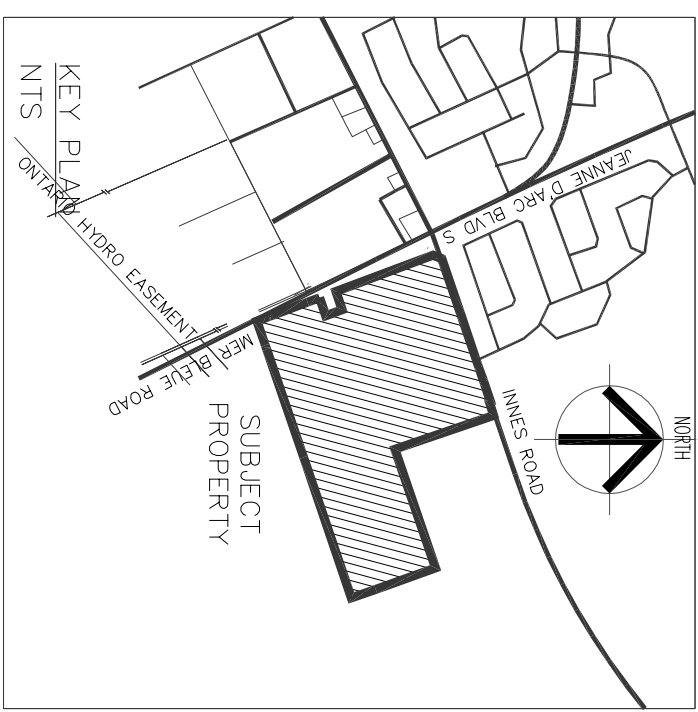


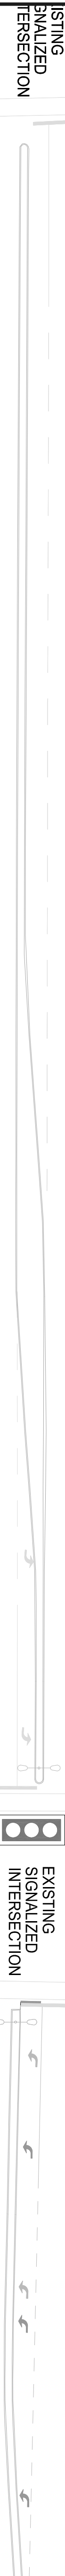

THIS SITE PLAN DRAWING AND THE SITE BOUNDARIES BEARINGS ARE PREPARED BASED ON PLAN OF SURVEY OF PART OF LOT 1, CONCESSION 11, GEOGRAPHIC TOWNSHIP OF CUMBERLAND AND CITY OF OTTAWA, PIN (ALL OF 14563-0805) AND PREPARED BY STANTEC GEOMATICS LTD., DATED JULY 17, 2015.

SA-002A

APPROVED ☐ REFUSED ☐

THIS _____ DAY OF _____, 20____

JEFF MCEWEN, P. ENG. MANAGER
DEVELOPMENT REVIEW EAST, PLANNING,
INFRASTRUCTURE AND ECONOMIC
DEVELOPMENT DEPARTMENT, CITY OF OTTAWA

104					
1					
2					
Coordinator shall check and verify all dimensions on the job and report any discrepancies to the Architect before proceeding with the work.

Do not scale the drawing.

This drawing contains copyright material belonging to the Architect.

This drawing was developed for a specific purpose; use for any other purpose is not permitted. This drawing shall not be reproduced in whole or in part without the written approval of the Architect.

This drawing must be read in the context of all the other drawings which constitute the document.

PHASING SITE PLAN

SCALE: 1:500

COMMERCIAL DEVELOPMENT

SmartCentres

PETROFF PARTNERSHIP ARCHITECTS
PETROFF

2650 TOWN CENTRE BLVD. SUITE 300 MARKHAM ONTARIO CANADA L3R 9H8 TEL: 905.470.7000 FAX: 905.470.2500	
BRAND BY	PC
CHECKED BY	MW
DATE	SEPTEMBER 27, 2017
ISSUED	FEBRUARY 01, 2018
PROJECT NO. 06099	
DRAW NO. SA-002A	