
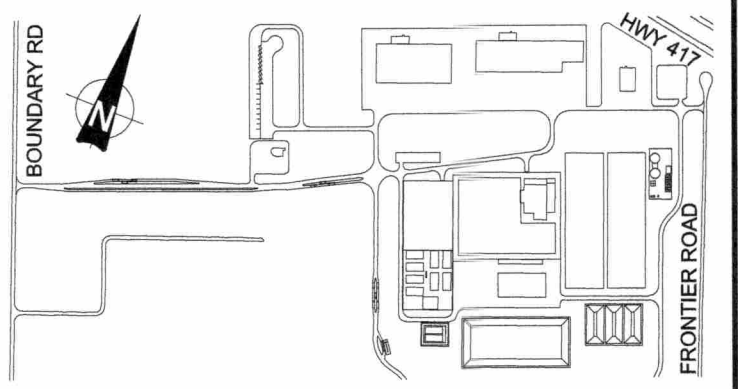
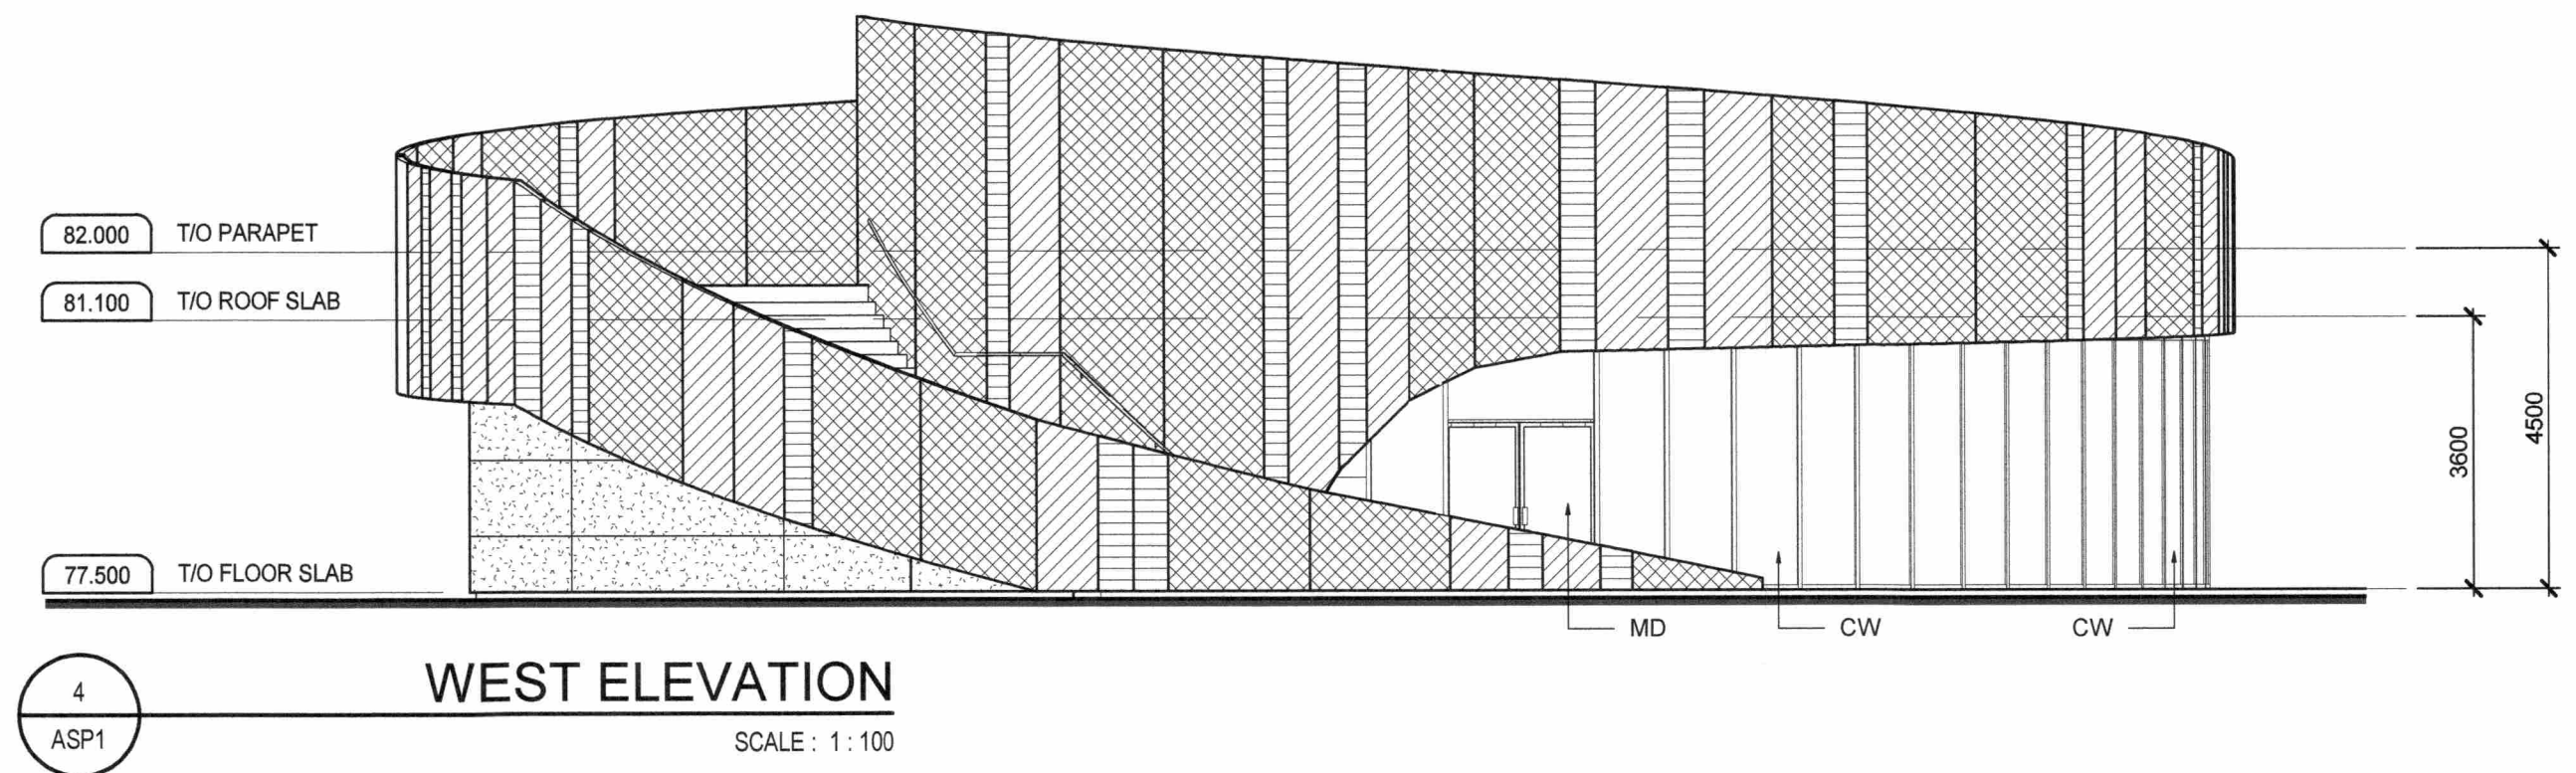
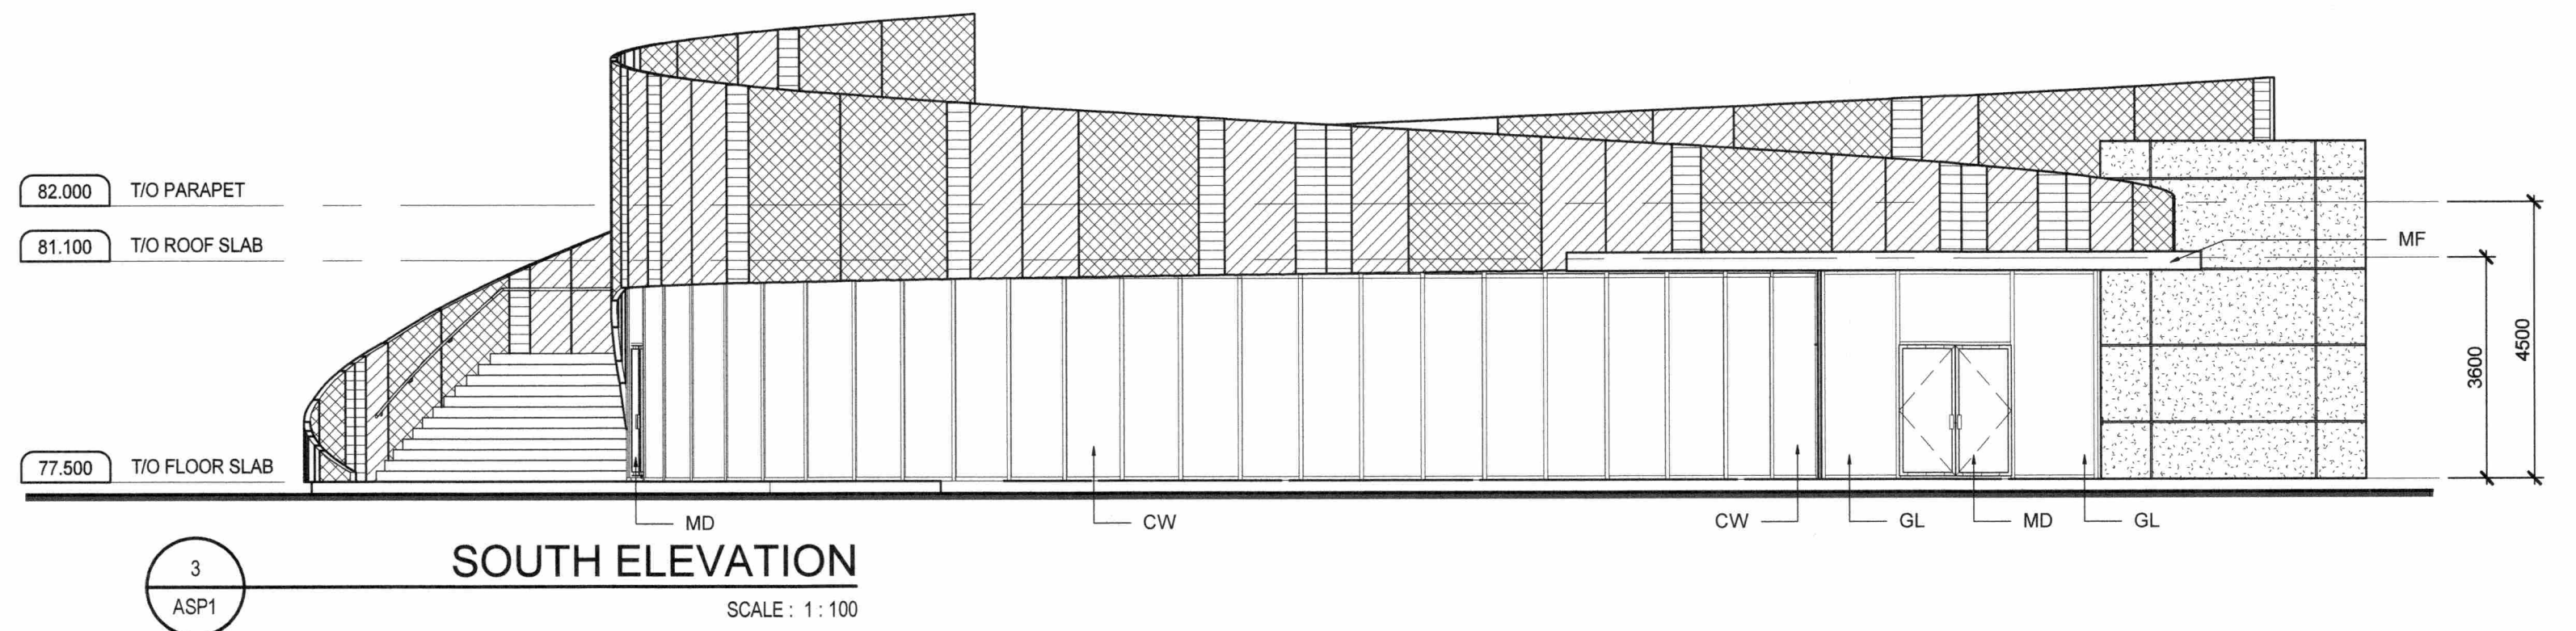
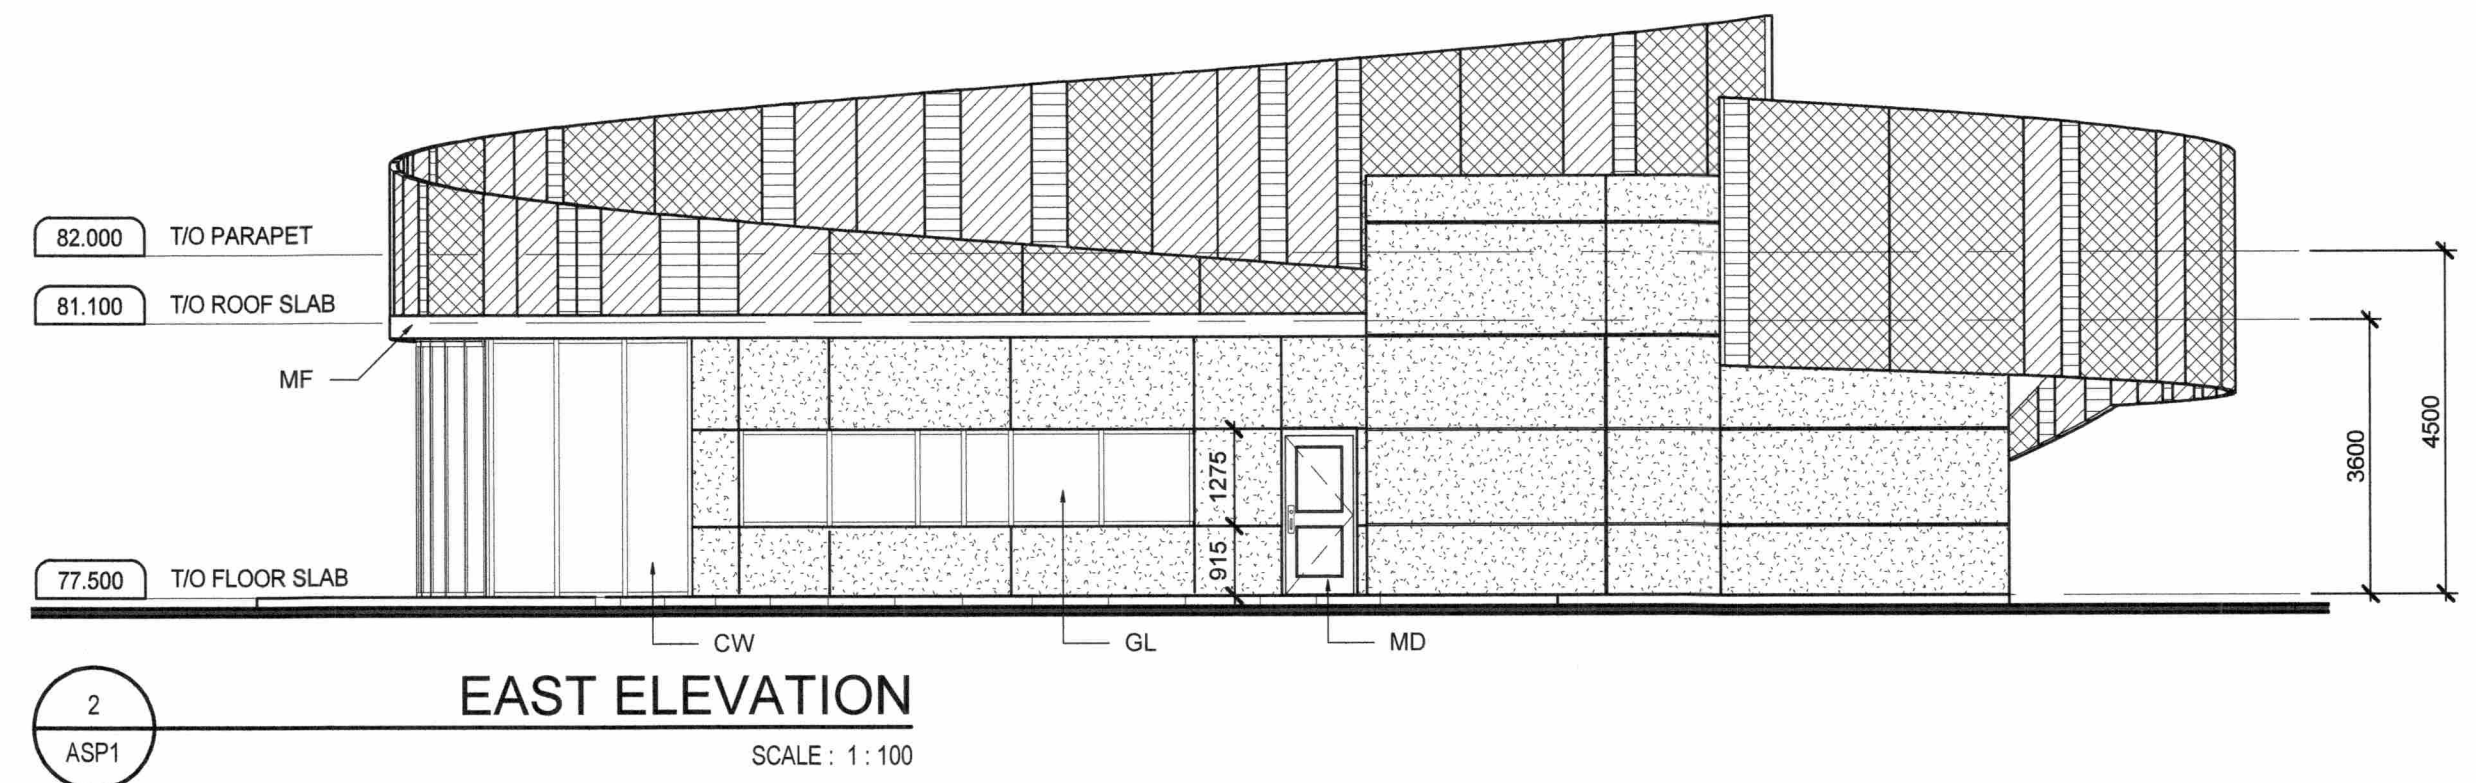


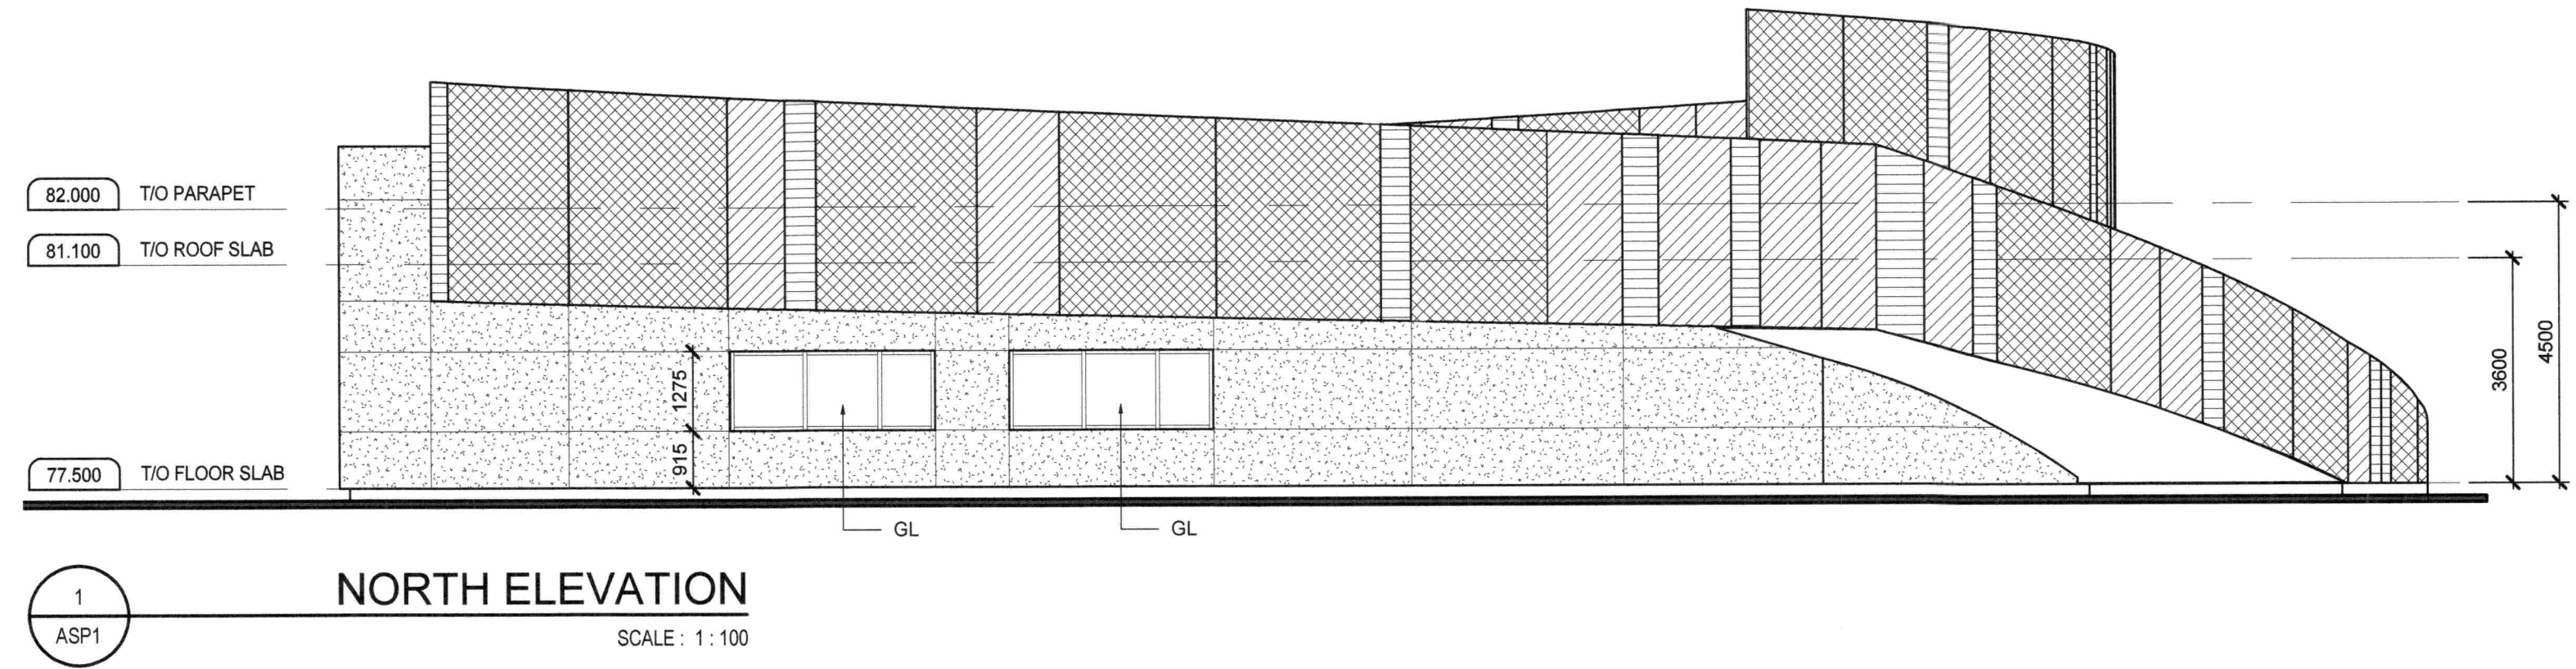

- EXTERIOR FINISH LEGEND:**
- CW: CURTAIN WALL (SEE WALL SCHEDULE)
 - GL: GLAZED WALL FENESTRATION
 - MD: MAN DOOR (SEE DOOR SCHEDULE)
 - MF: PRE-FINISHED METAL FASCIA
 - STONE CLADDING
 - SOLID CORTEN STEEL PANEL
 - PERFORATED CORTEN STEEL PANEL (LOW TRANSPERENCY)
 - PERFORATED CORTEN STEEL PANEL (HIGH TRANSPERENCY)

**PRELIMINARY
NOT FOR
CONSTRUCTION**
JUNE 2018

B	ISSUED FOR SITE PLAN APPLICATION	14/06/18
A	ISSUED FOR CLIENT REVIEW	25/05/18
No.	ISSUE / REVISION	DD/MM/YY

This drawing is copyright protected and may not be reproduced or used for purposes other than execution of the described work without the express written consent of J.L. Richards & Associates Limited

VERIFY SHEET SIZE AND SCALES. BAR TO THE RIGHT IS 25mm IF THIS IS A FULL SIZE DRAWING.

SCALE: 0 25mm

CLIENT:
TAGGART
GROUP OF COMPANIES

CLIENT:
THE MILLER GROUP

CONSULTANT: www.jlrichards.ca

J.L. Richards
ENGINEERS · ARCHITECTS · PLANNERS


PROFESSIONAL STAMP
ONARIO ASSOCIATION
OF
ARCHITECTS
MARIN KATOV
LICENCE
8882
June 13, 2018

PROJECT:
**CAPITAL REGION RESOURCE
RECOVER CENTER**
BOUNDARY ROAD, OTTAWA, ONTARIO


DRAWING:
**ARCHITECTURAL
ADMINISTRATION BUILDING
EXTERIOR ELEVATIONS**

DESIGN: MK	DRAWING #:
DRAWN: JG	ASP1
CHECKED: MK	
JLR #: 24230-0011	


File Location: C:\Users\jrichards\Desktop\24230 - CRRRC\24230-0011 A 200.rvt

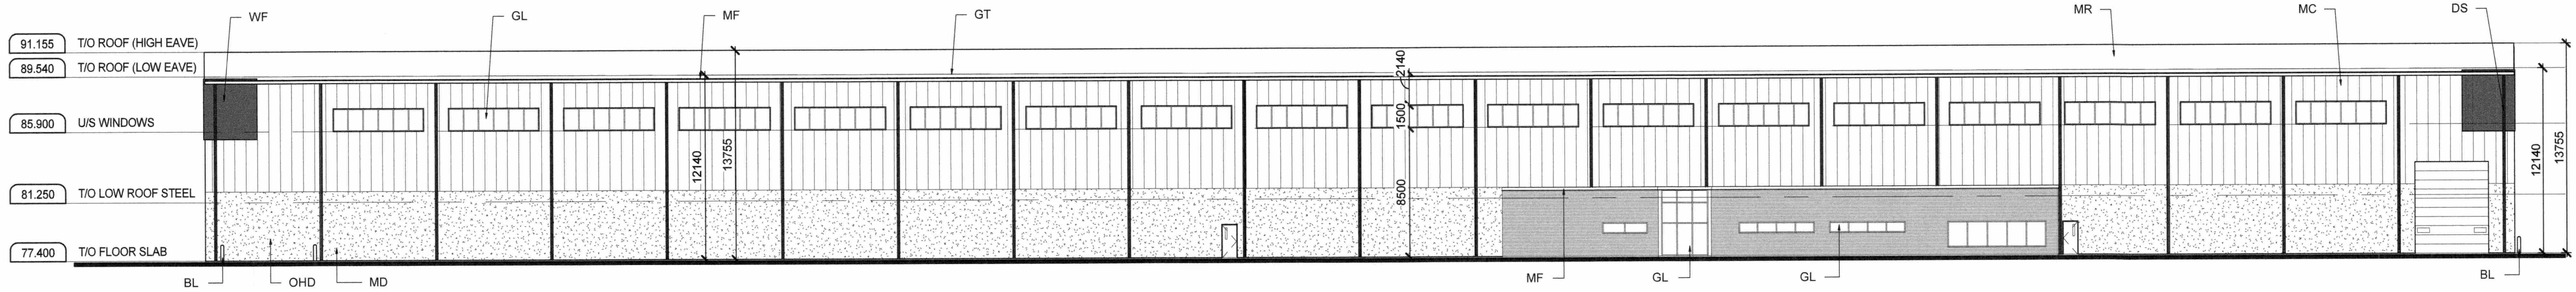

1 NORTH ELEVATION
ASP2
SCALE : 1 : 250

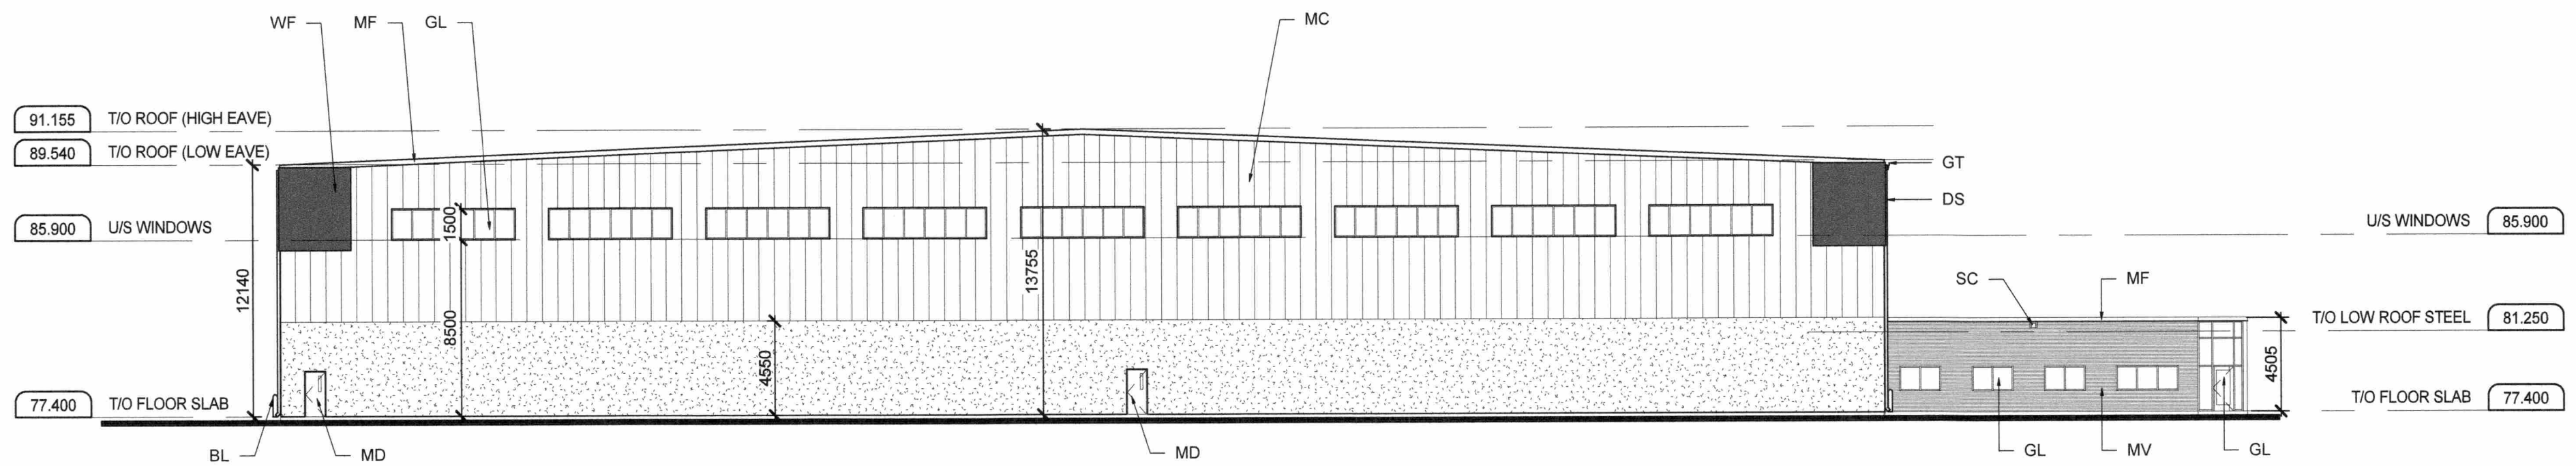


2 EAST ELEVATION
ASP2
SCALE : 1 : 250

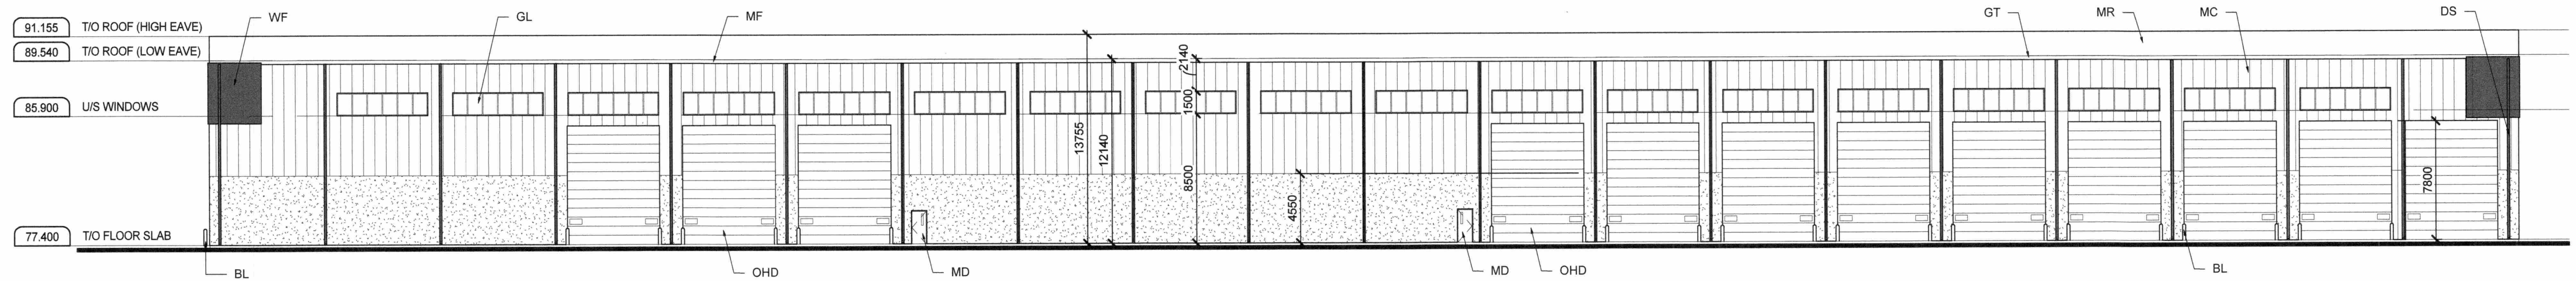

3 SOUTH ELEVATION
ASP2
SCALE : 1 : 250



4 WEST ELEVATION
ASP2
SCALE : 1 : 250

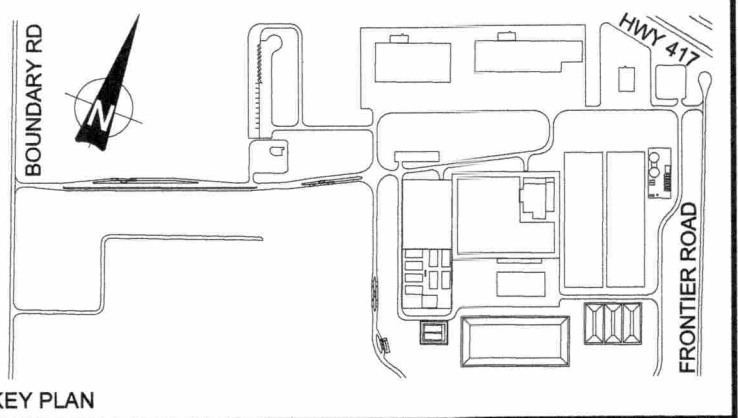

- KEY PLAN
- EXTERIOR FINISH LEGEND:
- BL: TYPICAL BOLLARD (REFER TO CIVIL)
 - DS: PRE-FINISHED METAL DOWN SPOUT
 - FL: PRE-FINISHED METAL FLASHING
 - GL: GLAZED WALL FENESTRATION
 - GT: PRE-FINISHED METAL GUTTER
 - MC: PRE-FINISHED METAL WALL CLADDING (SEE DETAIL FOR REPEATING COLOR PATTERN)
 - MD: INSULATED MAN DOOR, PAINT FINISH
 - MF: PRE-FINISHED METAL FASCIA
 - MR: PRE-FINISHED METAL ROOF CLADDING
 - MV: MASONRY VENEER
 - OHD: INSULATED SECTIONAL OVERHEAD DOOR, PAINT FINISH
 - WF: WALL MOUNTED 'WAY FINDER' SIGN

PRELIMINARY
NOT FOR
CONSTRUCTION
JUNE 2018

B	ISSUED FOR SITE PLAN APPLICATION	14/06/18
A	ISSUED FOR CLIENT REVIEW	25/05/18
No.	ISSUE / REVISION	DD/MM/YY

This drawing is copyright protected and may not be reproduced or used for purposes other than execution of the described work without the express written consent of J.L. Richards & Associates Limited

VERIFY SHEET SIZE AND SCALES. BAR TO THE RIGHT IS 25mm IF THIS IS A FULL SIZE DRAWING.


SCALE: 0 25mm

CLIENT:
TAGGART
GROUP OF COMPANIES



CONSULTANT: www.jrichards.ca

J.L. Richards
ENGINEERS - ARCHITECTS - PLANNERS

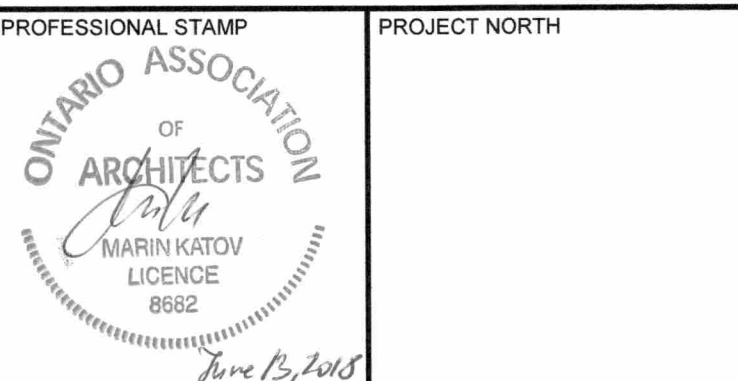


PROJECT:
**CAPITAL REGION RESOURCE
RECOVERY CENTER**

BOUNDARY ROAD, OTTAWA, ONTARIO


DRAWING:
**ARCHITECTURAL
C & D PROCESSING FACILITY
EXTERIOR ELEVATIONS**

DESIGN: MK	DRAWING #:
DRAWN: JG	ASP2
CHECKED: MK	
JLR #: 24230-0011	


PLOT DATE: 2018-06-14 4:10:38 PM

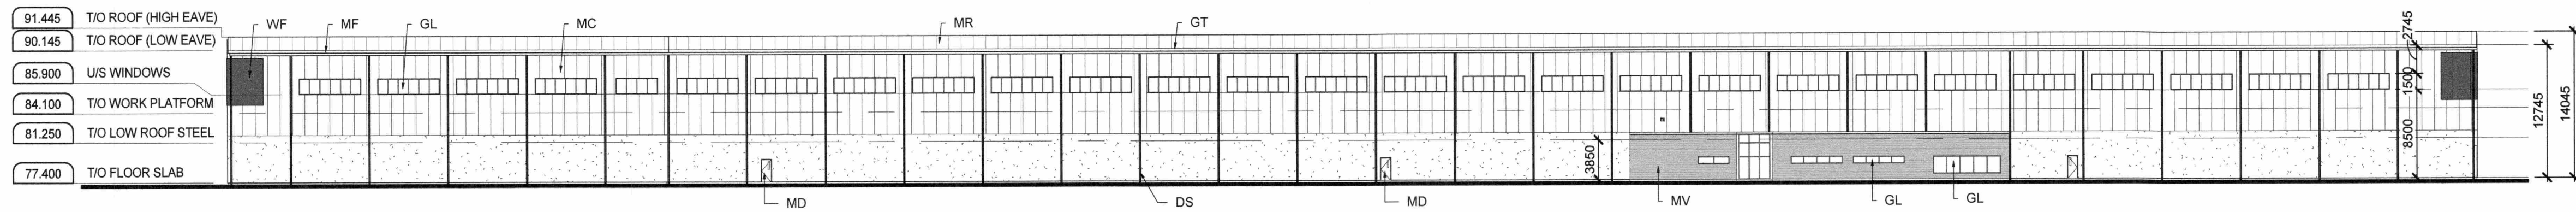


1
ASP3
NORTH ELEVATION
SCALE : 1 : 400

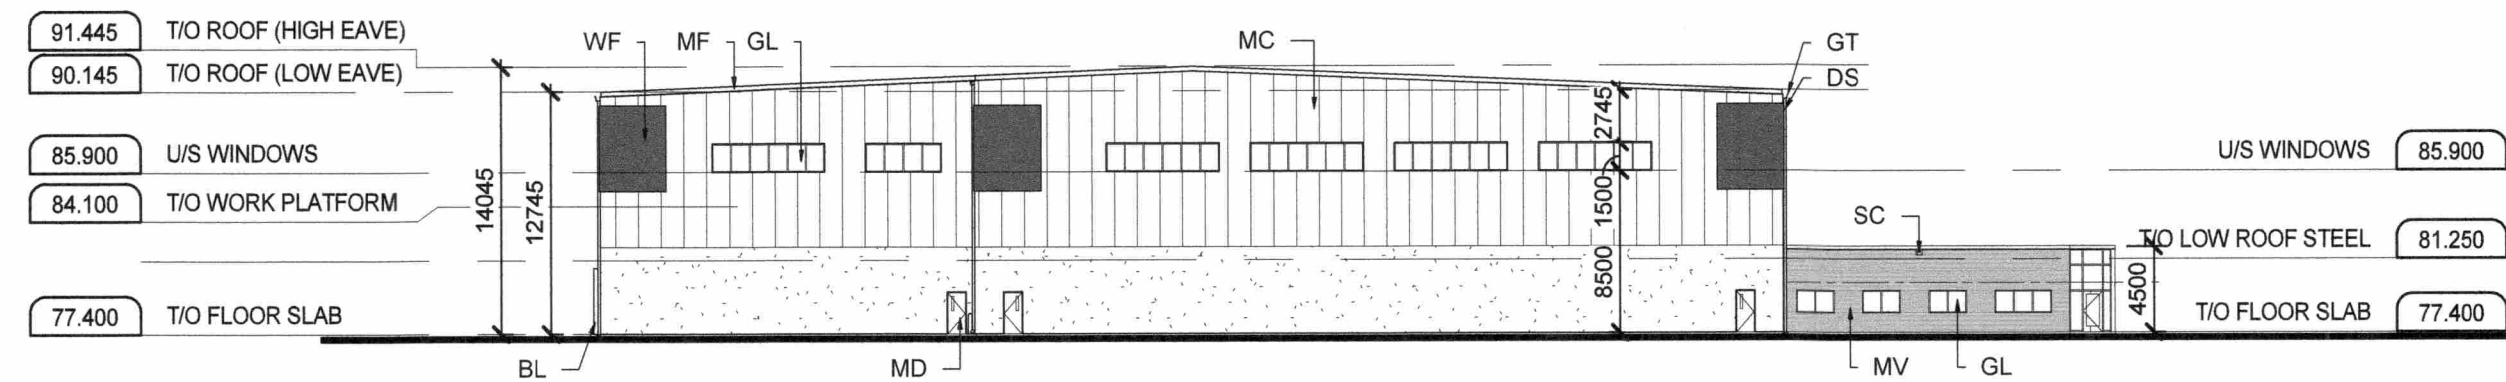


2
ASP3
EAST ELEVATION
SCALE : 1 : 400

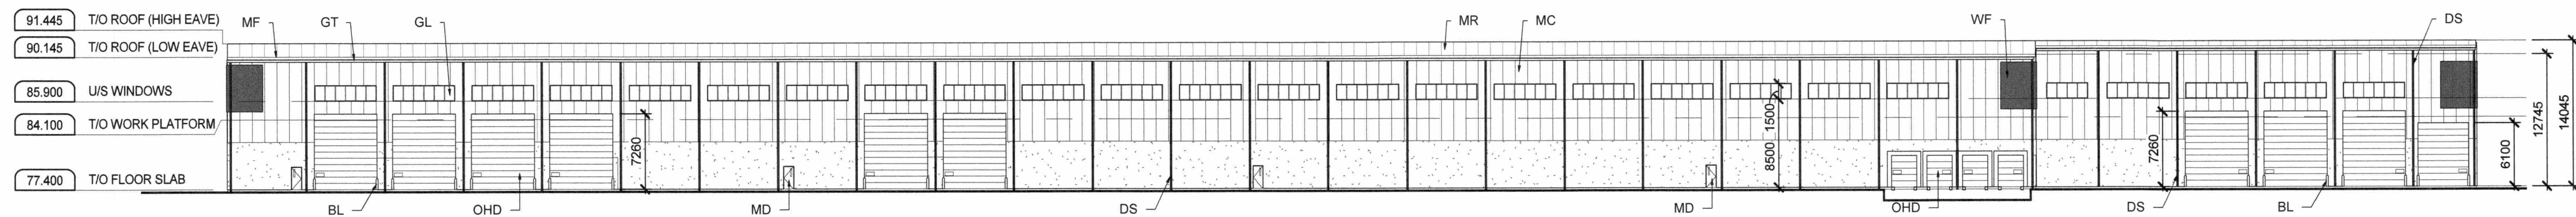

3
ASP3
SOUTH ELEVATION
SCALE : 1 : 400

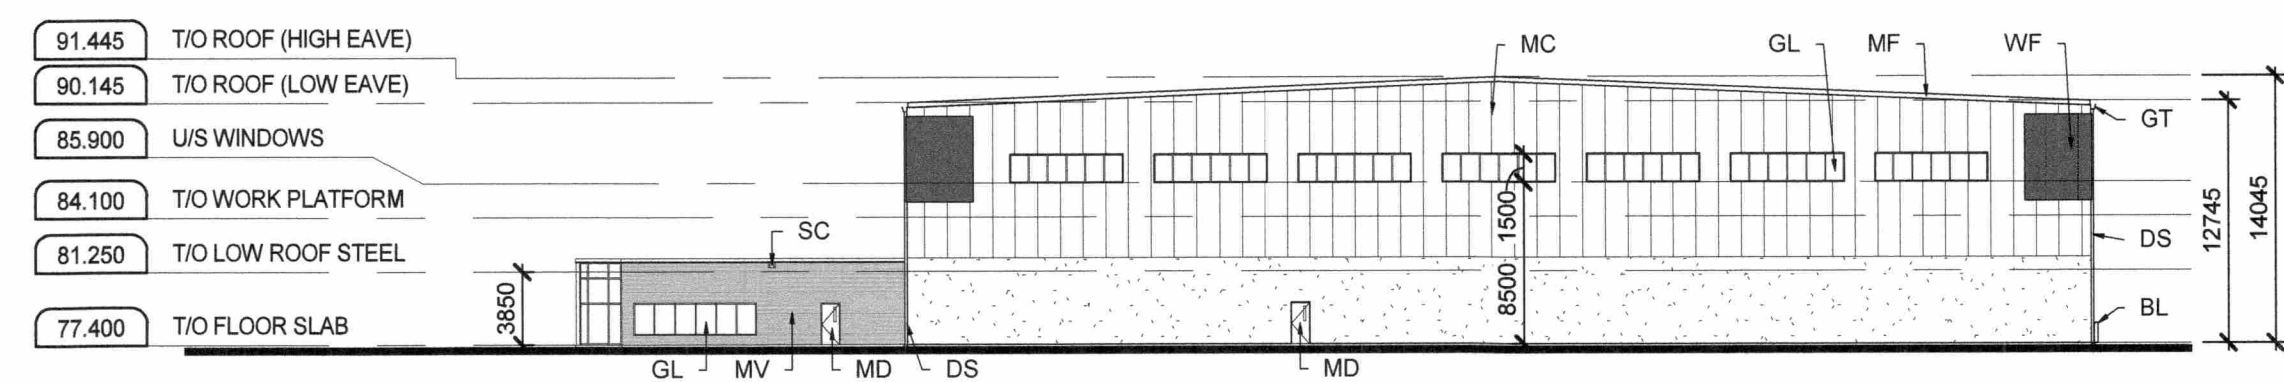

4
ASP3
WEST ELEVATION
SCALE : 1 : 400

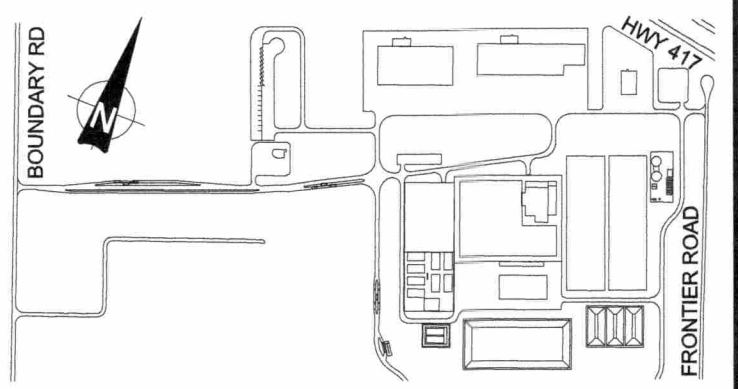

- KEY PLAN
- EXTERIOR FINISH LEGEND:
- BL: TYPICAL BOLLARD (REFER TO CIVIL)
 - DS: PRE-FINISHED METAL DOWN SPOUT
 - FL: PRE-FINISHED METAL FLASHING
 - GL: GLAZED WALL FENESTRATION
 - GT: PRE-FINISHED METAL GUTTER
 - MC: PRE-FINISHED METAL WALL CLADDING (SEE DETAIL FOR REPEATING COLOR PATTERN)
 - MD: INSULATED MAN DOOR, PAINT FINISH
 - MF: PRE-FINISHED METAL FASCIA
 - MR: PRE-FINISHED METAL ROOF CLADDING
 - MV: MASONRY VENEER
 - OHD: INSULATED SECTIONAL OVERHEAD DOOR, PAINT FINISH
 - WF: WALL MOUNTED 'WAY FINDER' SIGN

PRELIMINARY
NOT FOR
CONSTRUCTION
JUNE 2018

B	ISSUED FOR SITE PLAN APPLICATION	14/06/18
A	ISSUED FOR CLIENT REVIEW	25/05/18
No.	ISSUE / REVISION	DD/MM/YY

This drawing is copyright protected and may not be reproduced or used for purposes other than execution of the described work without the express written consent of J.L. Richards & Associates Limited

VERIFY SHEET SIZE AND SCALES. BAR TO THE RIGHT IS 25mm IF THIS IS A FULL SIZE DRAWING.

SCALE:

CLIENT:

TAGGART
GROUP OF COMPANIES

CLIENT:

THE MILLER GROUP

CONSULTANT: www.jrichards.ca

J.L. Richards
ENGINEERS - ARCHITECTS - PLANNERS

PROFESSIONAL STAMP

ONTARIO ASSOCIATION OF ARCHITECTS

MARIN KATOV
LICENCE 6682

PROJECT NORTH

PROJECT:

CAPITAL REGION RESOURCE RECOVERY CENTRE

BOUNDARY ROAD, OTTAWA, ONTARIO

DRAWING:

ARCHITECTURAL MATERIALS RECOVERY FACILITY



EXTERIOR ELEVATIONS

DESIGN: MK
DRAWN: JG
CHECKED: MK
JLR #: 24230-0011

DRAWING #:

ASP3

File Location: C:\Users\gautier\Desktop\24230 - CRRRC\24230-0011 A 401.rvt

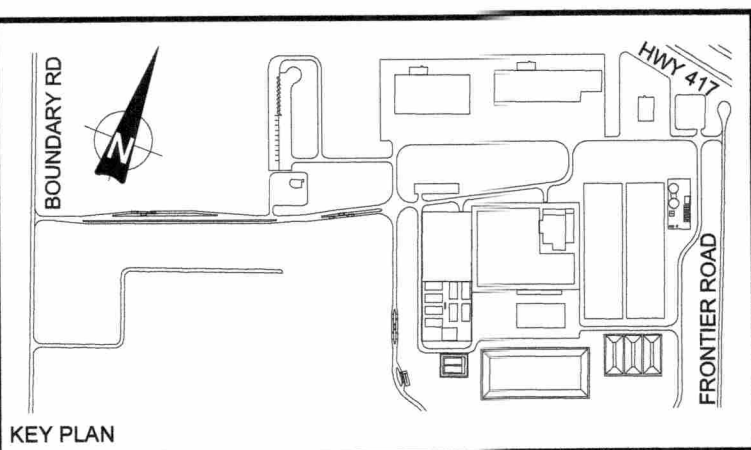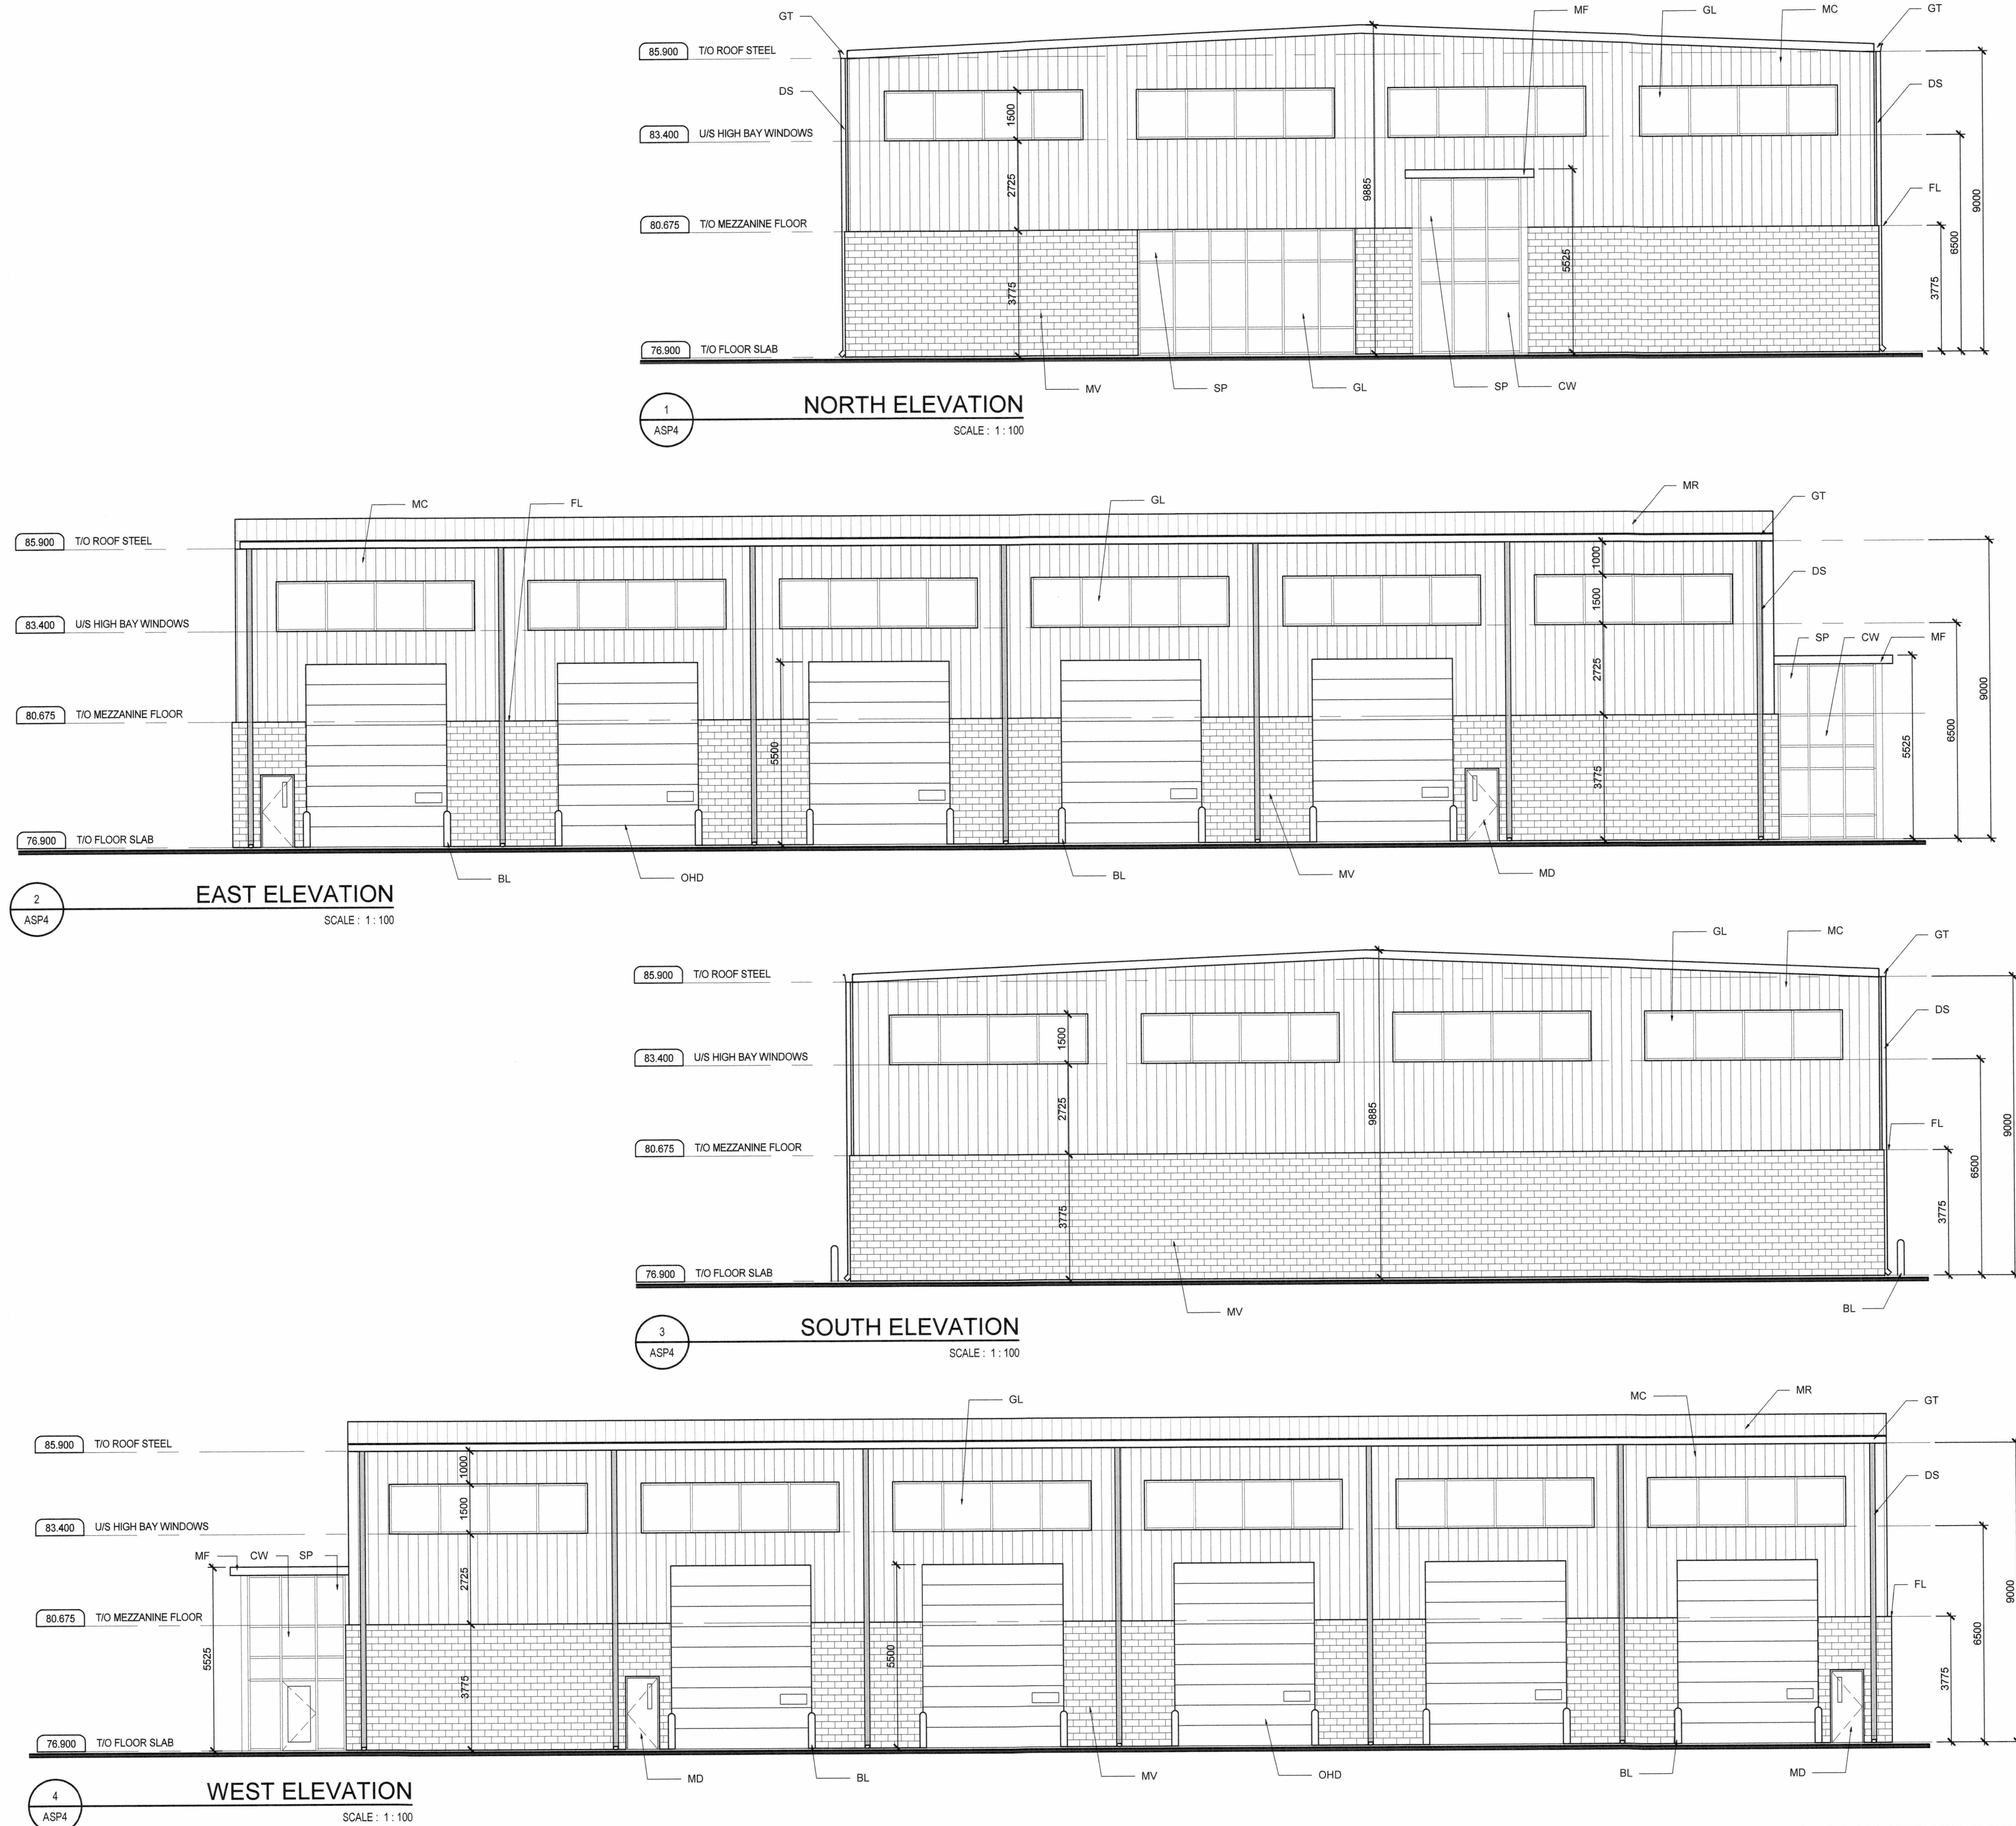

- KEY PLAN**
- EXTERIOR FINISH LEGEND:**
- BL: TYPICAL BOLLARD (REFER TO CIVIL)
 - DS: PRE-FINISHED METAL DOWN SPOUT
 - FL: PRE-FINISHED METAL FLASHING
 - GL: GLAZED WALL FENESTRATION
 - GT: PRE-FINISHED METAL GUTTER
 - MC: PRE-FINISHED METAL WALL CLADDING (SEE DETAIL FOR REPEATING COLOR PATTERN)
 - MD: INSULATED MAN DOOR, PAINT FINISH
 - MF: PRE-FINISHED METAL FASCIA
 - MR: PRE-FINISHED METAL ROOF CLADDING
 - MV: MASONRY VENEER
 - OHD: INSULATED SECTIONAL OVERHEAD DOOR, PAINT FINISH
 - WF: WALL MOUNTED 'WAY FINDER' SIGN

**PRELIMINARY
NOT FOR
CONSTRUCTION**
JUNE 2018

B	ISSUED FOR SITE PLAN APPLICATION	14/06/18
A	ISSUED FOR CLIENT REVIEW	25/05/18
No.	ISSUE / REVISION	DD/MM/YY
This drawing is copyright protected and may not be reproduced or used for purposes other than execution of the described work without the express written consent of J.L. Richards & Associates Limited		
VERIFY SHEET SIZE AND SCALES. BAR TO THE RIGHT IS 25mm IF THIS IS A FULL SIZE DRAWING.		
SCALE: 0 25mm		

CLIENT:

TAGGART
GROUP OF COMPANIES

CLIENT:

THE MILLER GROUP

CONSULTANT:

J.L. Richards
ENGINEERS · ARCHITECTS · PLANNERS

PROFESSIONAL STAMP

ONTARIO ASSOCIATION OF ARCHITECTS

MARIN KATOV
LICENCE 8682

June 13, 2018

PROJECT:

**CAPITAL REGION RESOURCE
RECOVERY CENTER**








BOUNDARY ROAD, OTTAWA, ONTARIO

DRAWING:

**ARCHITECTURAL
MAINTENANCE GARAGE
EXTERIOR ELEVATIONS**

DESIGN: MK	DRAWING #:
DRAWN: JG / FL	ASP4
CHECKED: MK	
JLR #: 24230-0011	

PLOT DATE: 2018-06-14 3:48:31 PM

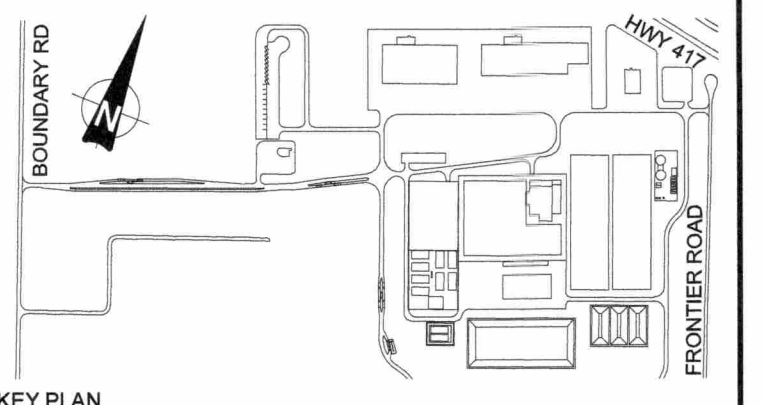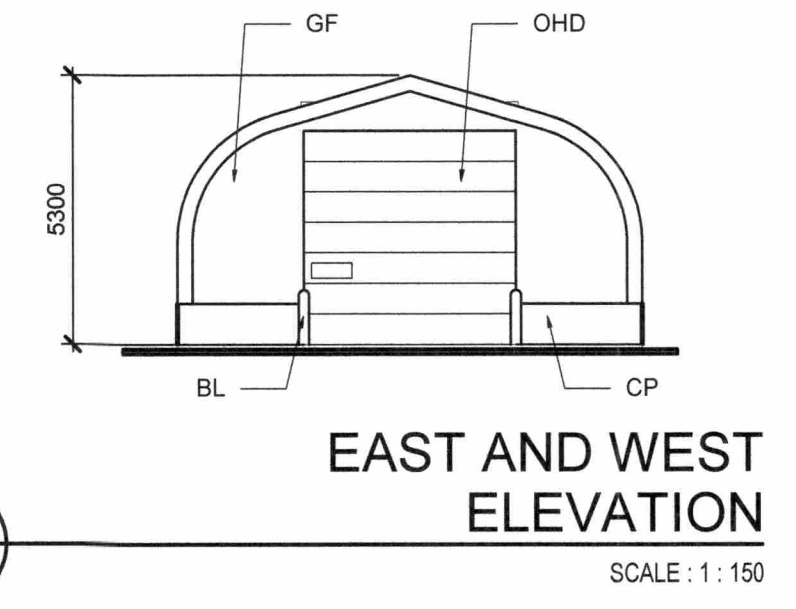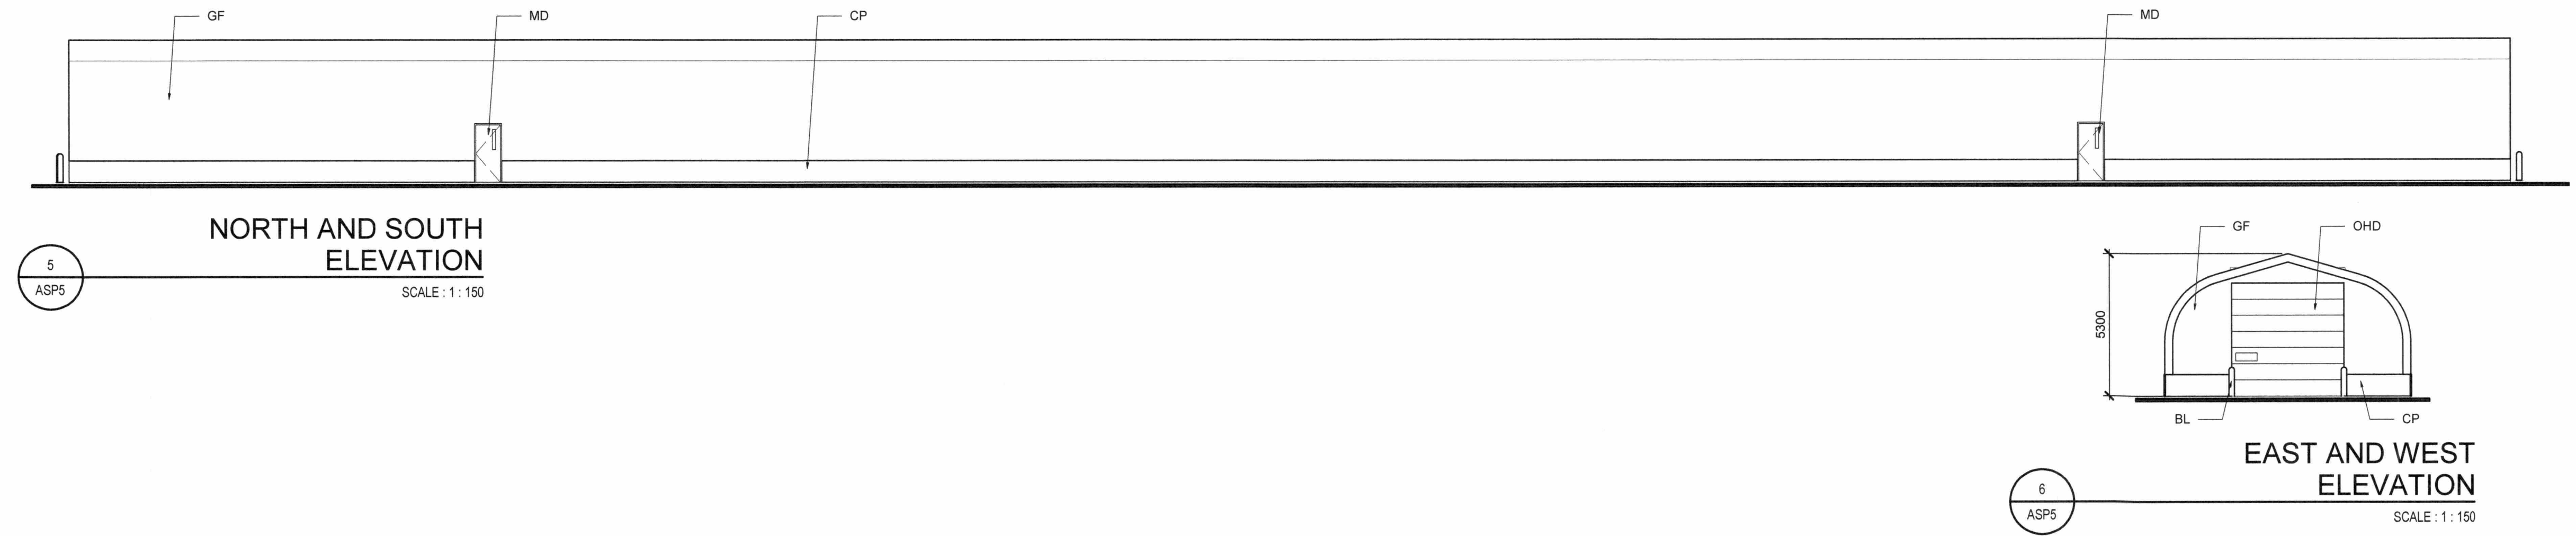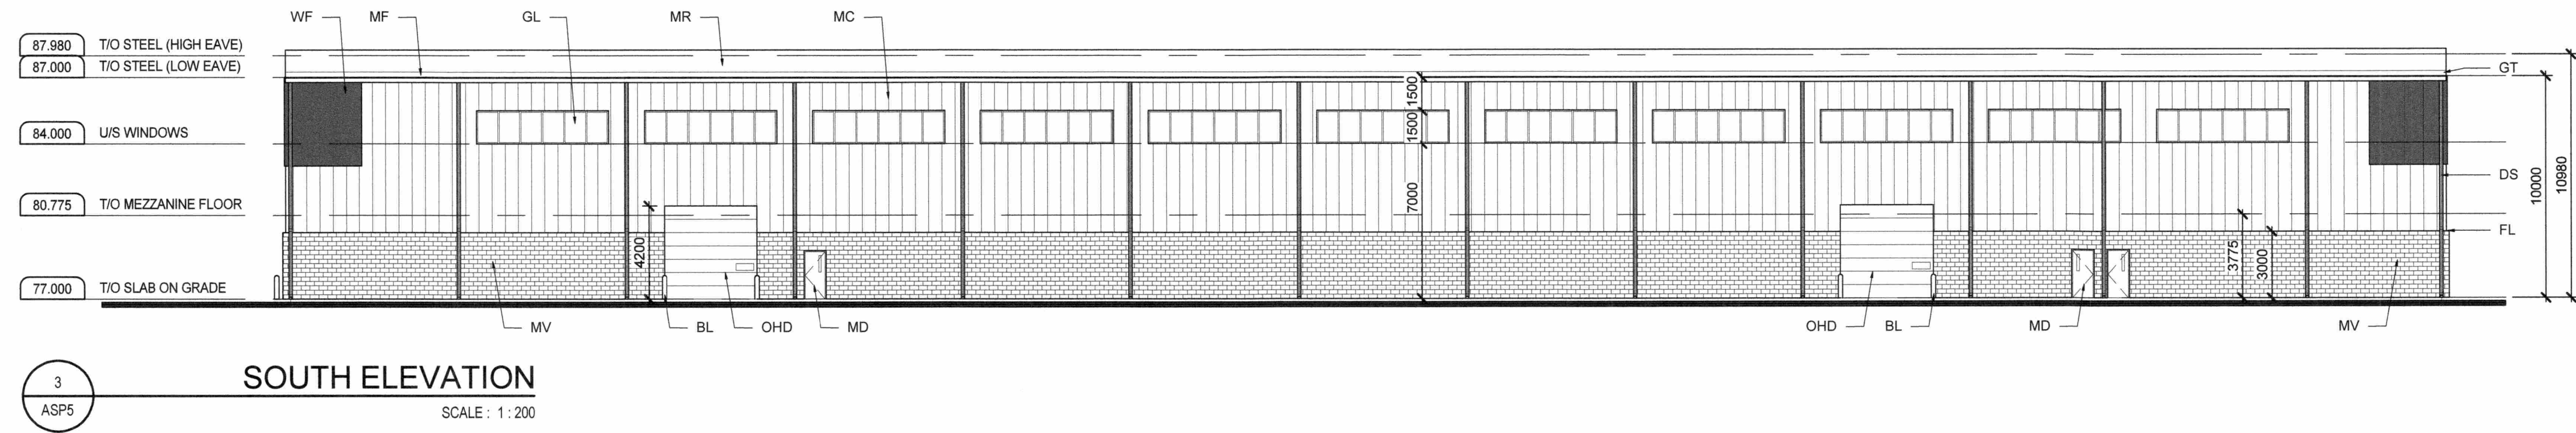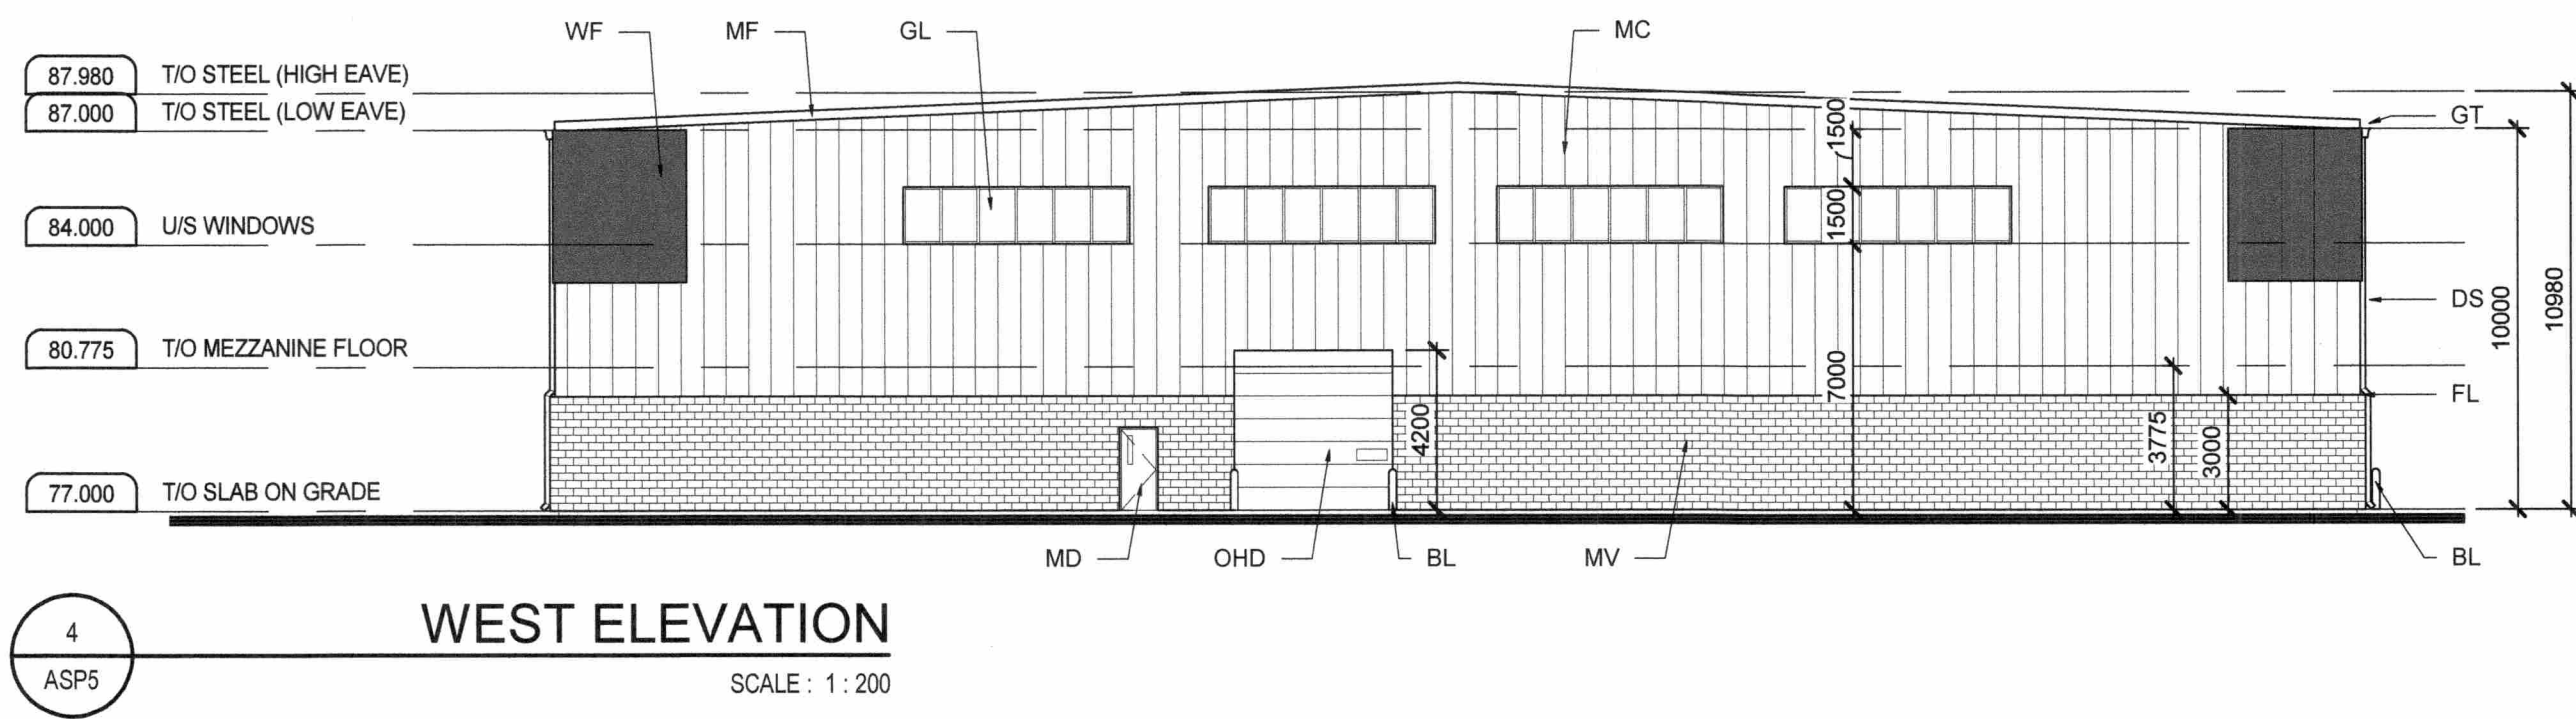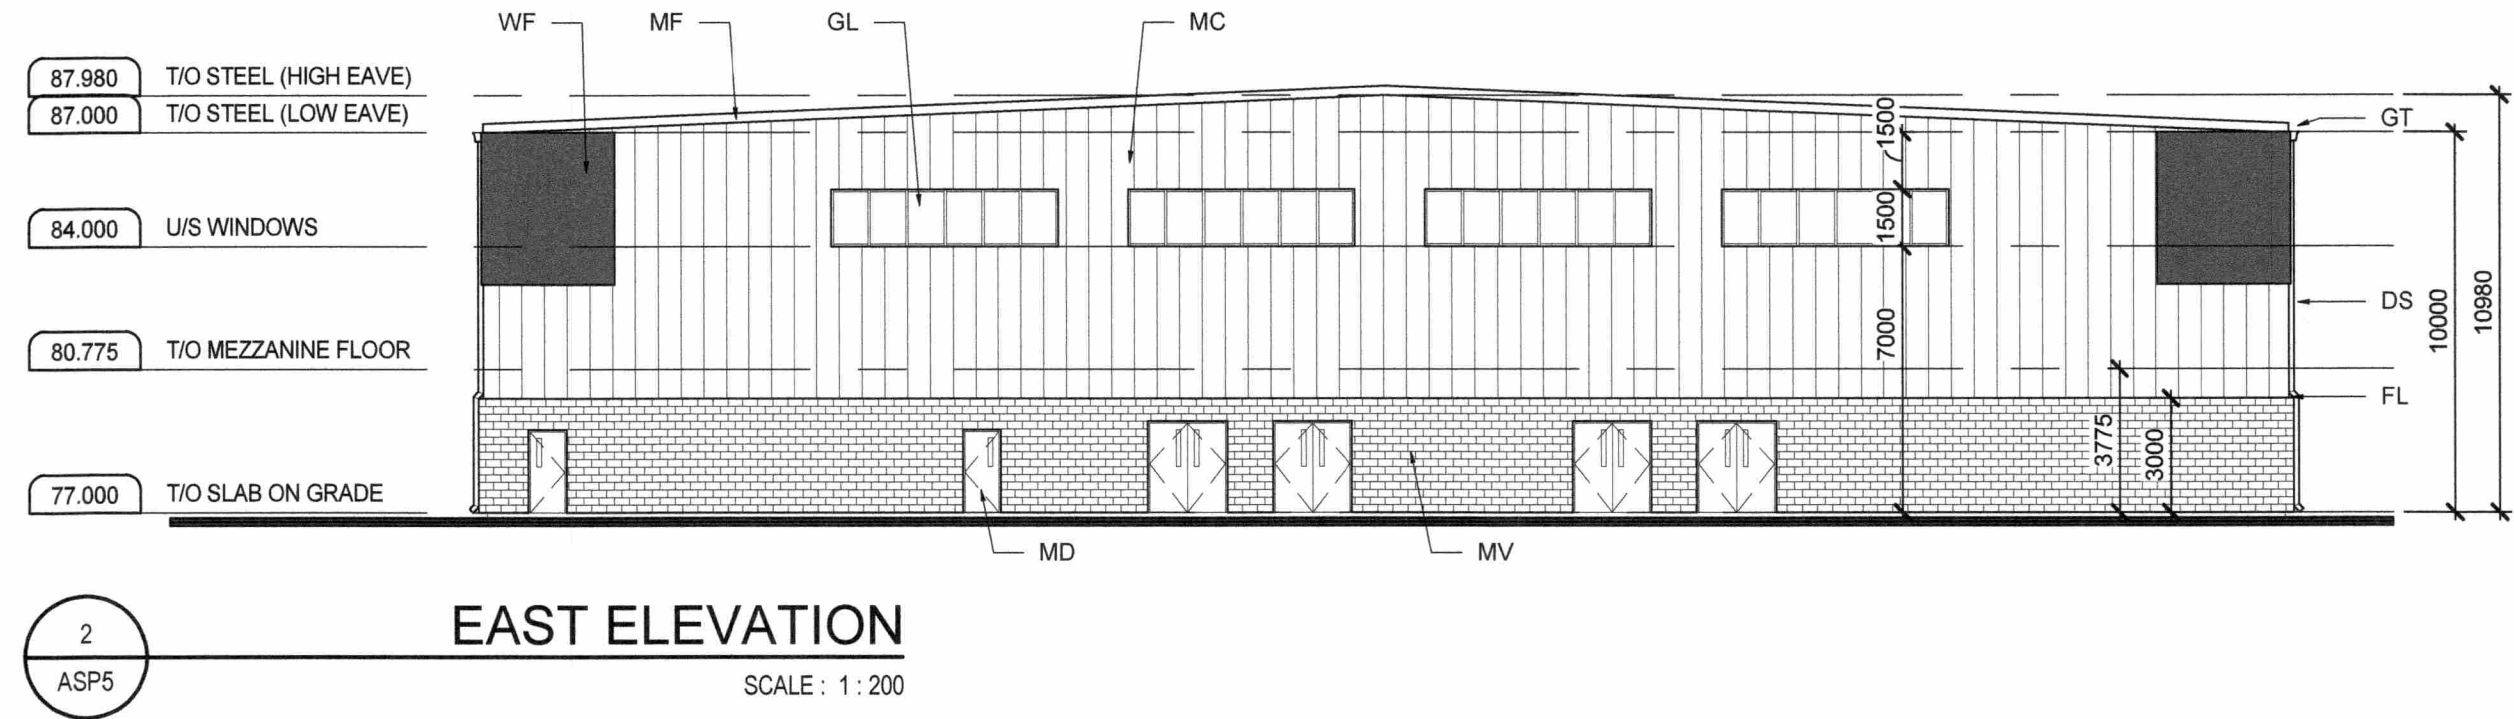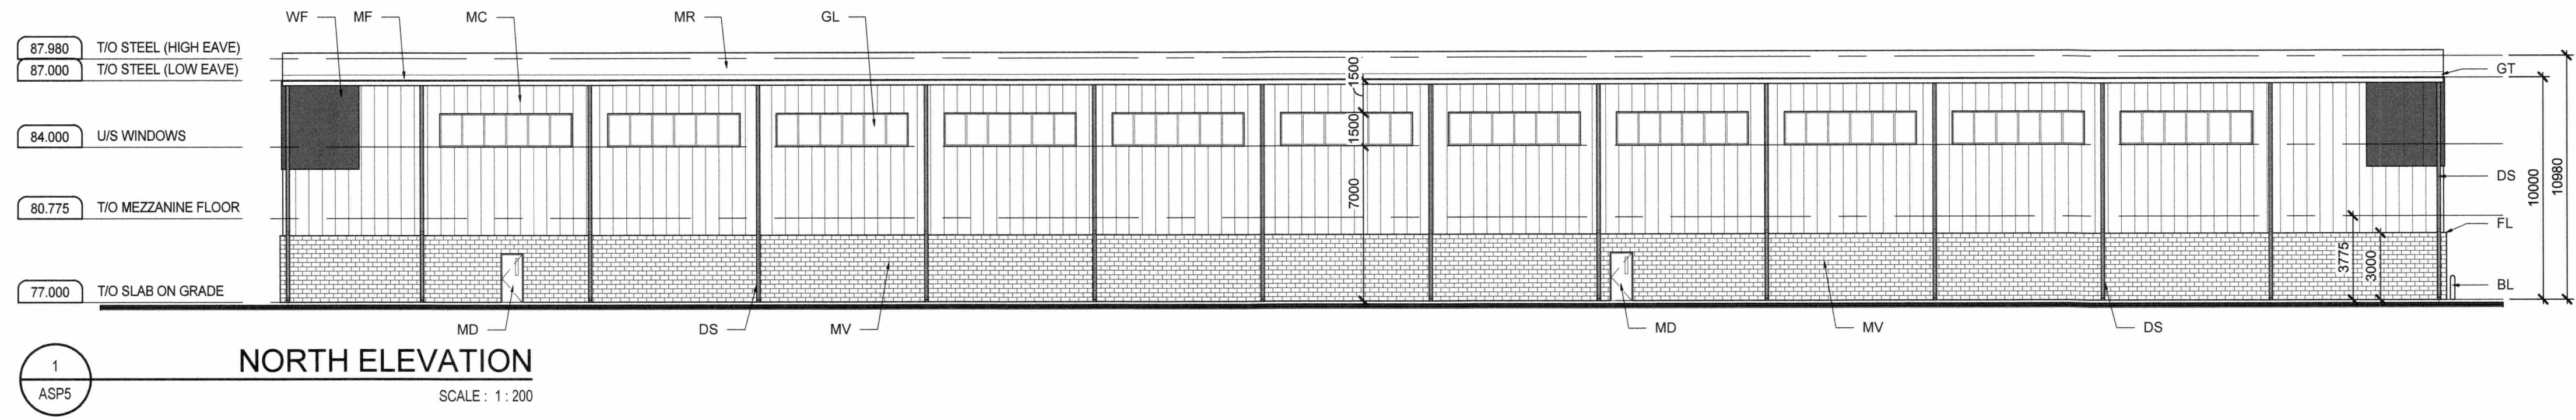

- KEY PLAN
- EXTERIOR FINISH LEGEND:
- BL: TYPICAL BOLLARD (REFER TO CIVIL)
 - CP: CAST IN PLACE CONCRETE WALL
 - DS: PRE-FINISHED METAL DOWN SPOUT
 - FL: PRE-FINISHED METAL FLASHING
 - GF: GREENHOUSE FABRIC
 - GL: GLAZED WALL FENESTRATION
 - GT: PRE-FINISHED METAL GUTTER
 - MC: PRE-FINISHED METAL WALL CLADDING (SEE DETAIL FOR REPEATING COLOUR PATTERN)
 - MD: INSULATED MAN DOOR, PAINT FINISH
 - MF: PRE-FINISHED METAL FASCIA
 - MR: PRE-FINISHED METAL ROOF CLADDING
 - MV: MASONRY VENEER
 - OHD: INSULATED SECTIONAL OVERHEAD DOOR, PAINT FINISH
 - WF: WALL MOUNTED 'WAY FINDER' SIGN

PRELIMINARY
NOT FOR
CONSTRUCTION
JUNE 2018

B	ISSUED FOR SITE PLAN APPLICATION	14/06/18
A	ISSUED FOR CLIENT REVIEW	25/05/18
No.	ISSUE / REVISION	DD/MM/YY

This drawing is copyright protected and may not be reproduced or used for purposes other than execution of the described work without the express written consent of J.L. Richards & Associates Limited

VERIFY SHEET SIZE AND SCALES. BAR TO THE RIGHT IS 25mm IF THIS IS A FULL SIZE DRAWING.

SCALE:

CLIENT:
TAGGART
GROUP OF COMPANIES





CONSULTANT:
J.L. Richards
ENGINEERS · ARCHITECTS · PLANNERS

PROFESSIONAL STAMP
ONTARIO ASSOCIATION
OF
ARCHITECTS
MARIN KATOV
LICENCE
8682
7/4/2015

PROJECT:
CAPITAL REGION RESOURCE
RECOVER CENTRE
BOUNDARY ROAD, OTTAWA, ONTARIO

DRAWING:
ARCHITECTURAL
LEACHATE TREATMENT AND
GREENHOUSE
EXTERIOR ELEVATIONS

DESIGN: MK	DRAWING #:
DRAWN: JG	ASP5
CHECKED: MK	
JLR #: 24230-011	

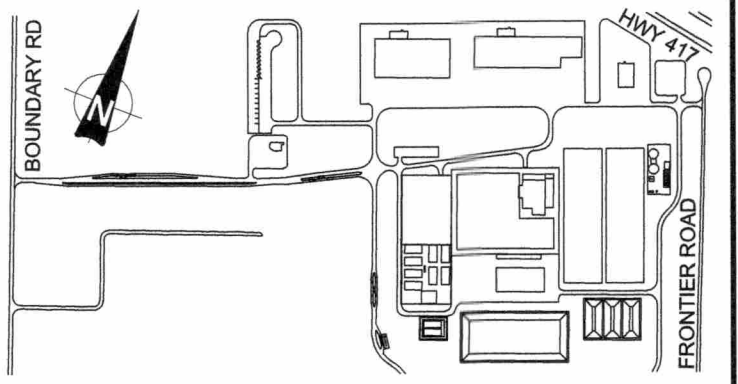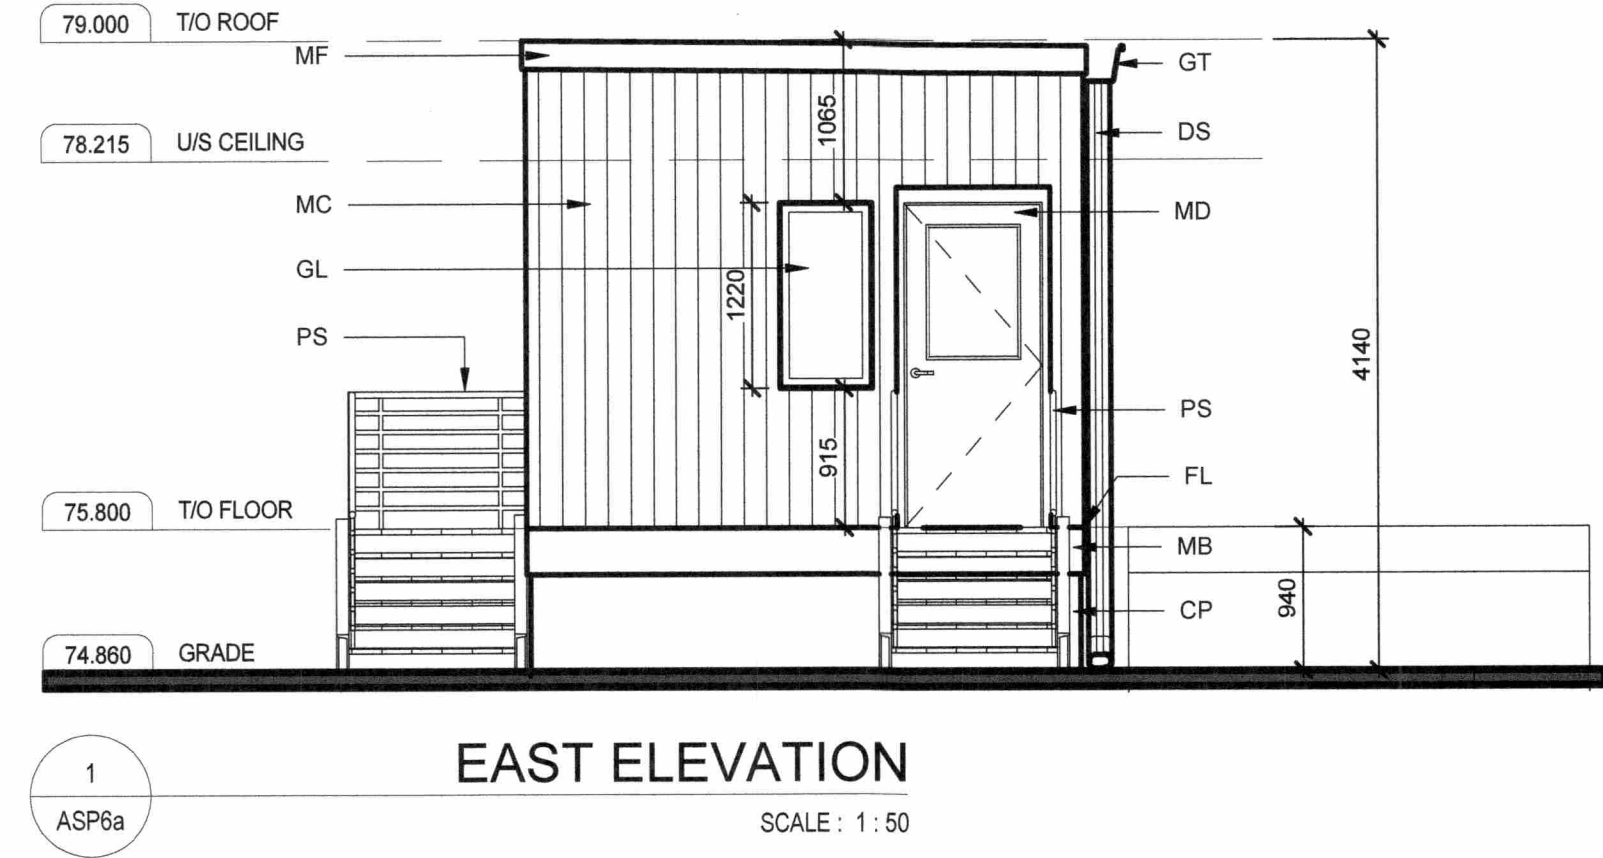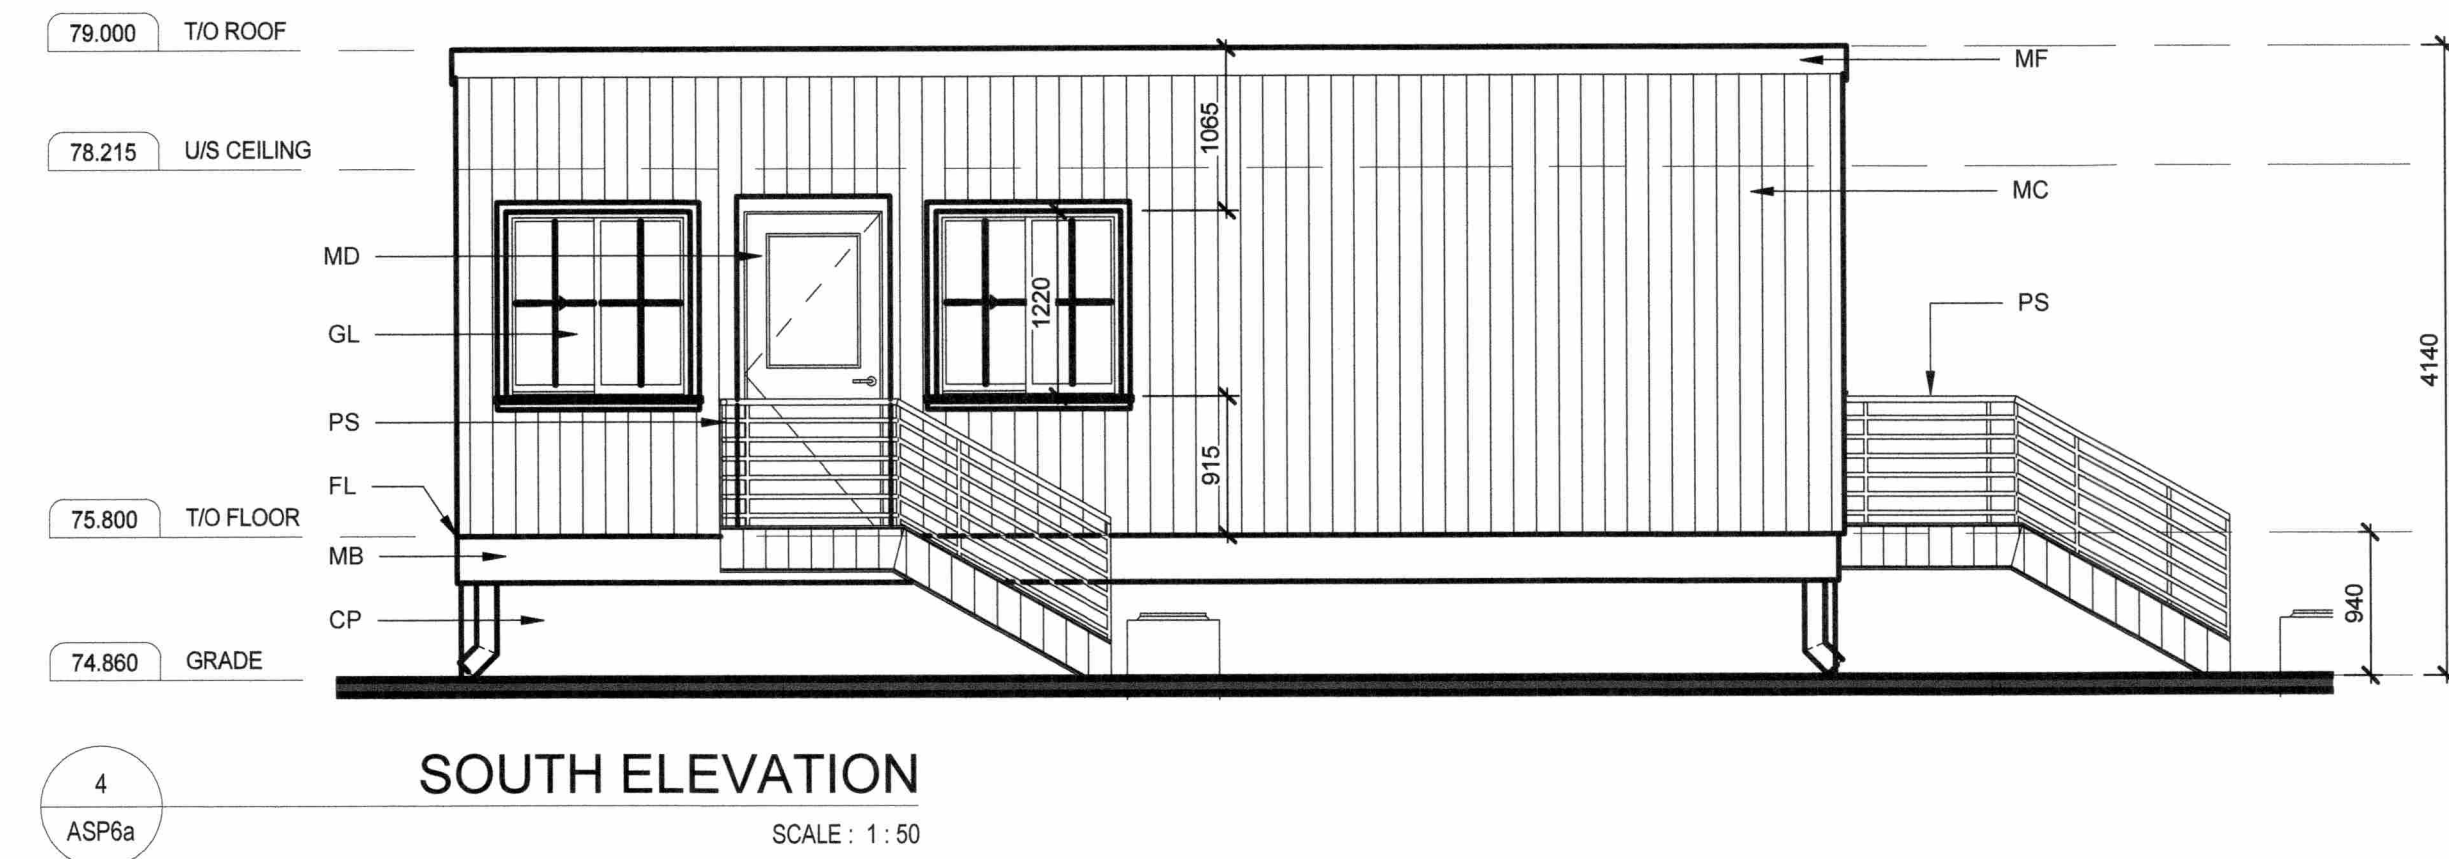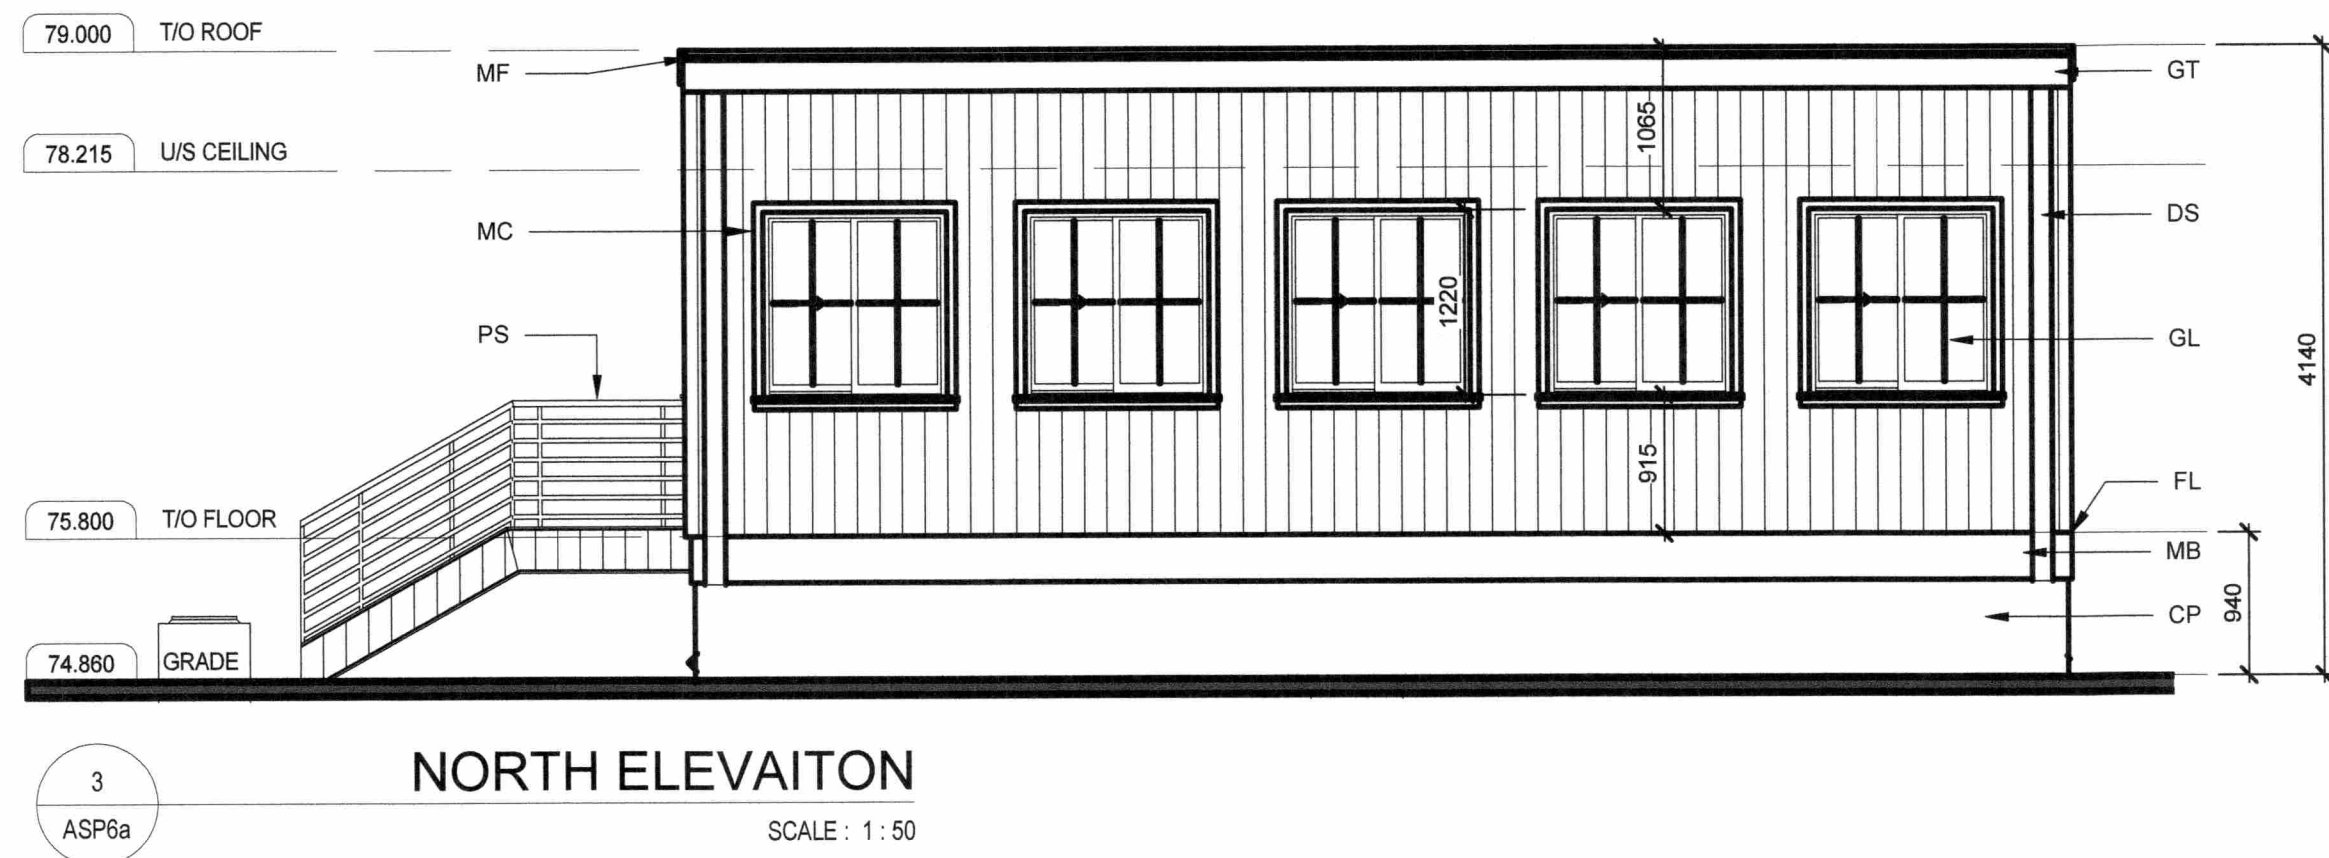

KEY PLAN

EXTERIOR FINISH LEGEND:

- CP: CAST-IN PLACE CONCRETE WALL
- FL: PRE-FINISHED METAL FLASHING
- GL: GLAZED WALL FENESTRATION
- MB: PRE-FINISHED METAL BASE TRIM
- MC: PRE-FINISHED METAL WALL CLADDING
- MD: INSULATED MAN DOOR, PAINT FINISH
- MF: PRE-FINISHED METAL FASCIA
- PS: PAINTED METAL STAIRS, GUARDRAIL & HANDRAIL

PRELIMINARY
NOT FOR
CONSTRUCTION
JUNE 2018

B	ISSUED FOR SITE PLAN APPLICATION	14/06/18
A	ISSUED FOR CLIENT REVIEW	25/05/18
No.	ISSUE / REVISION	DD/MM/YY

This drawing is copyright protected and may not be reproduced or used for purposes other than execution of the described work without the express written consent of J.L. Richards & Associates Limited

VERIFY SHEET SIZE AND SCALES. BAR TO THE RIGHT IS 25mm IF THIS IS A FULL SIZE DRAWING.

SCALE: 0 25mm

CLIENT:
TAGGART
GROUP OF COMPANIES

CLIENT:
THE MILLER GROUP

CONSULTANT: www.jrichards.ca





J.L. Richards
ENGINEERS - ARCHITECTS - PLANNERS

PROFESSIONAL STAMP
ON TARIO ASSOCIATION
OF
ARCHITECTS
MARIN KATOV
LICENCE
8682
J.L. Richards & Associates Limited

PROJECT:
CAPITAL REGION RESOURCE
RECOVERY CENTER
Ottawa, ON

DRAWING:
ARCHITECTURAL
OUT-BOUND SCALE HOUSE
EXTERIOR ELEVATIONS

DESIGN: MK	DRAWING #:
DRAWN: JG	ASP6a
CHECKED: MK	
JLR #: 24230-011	

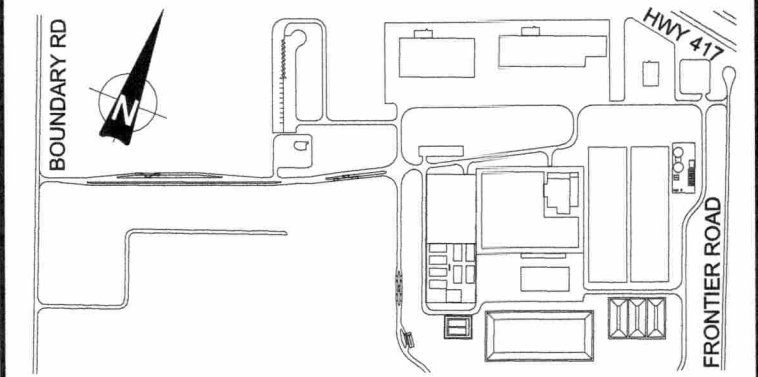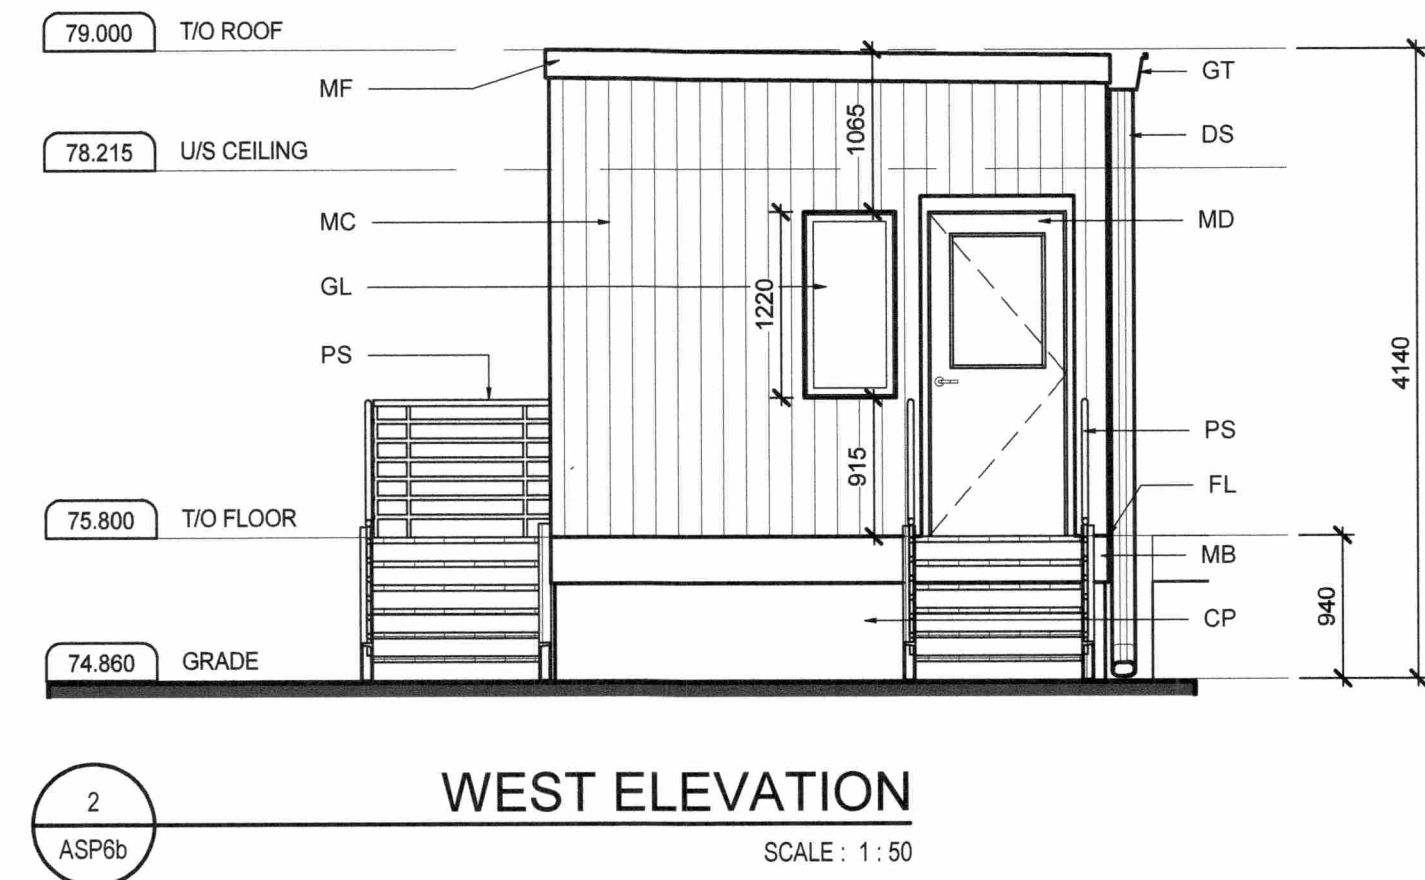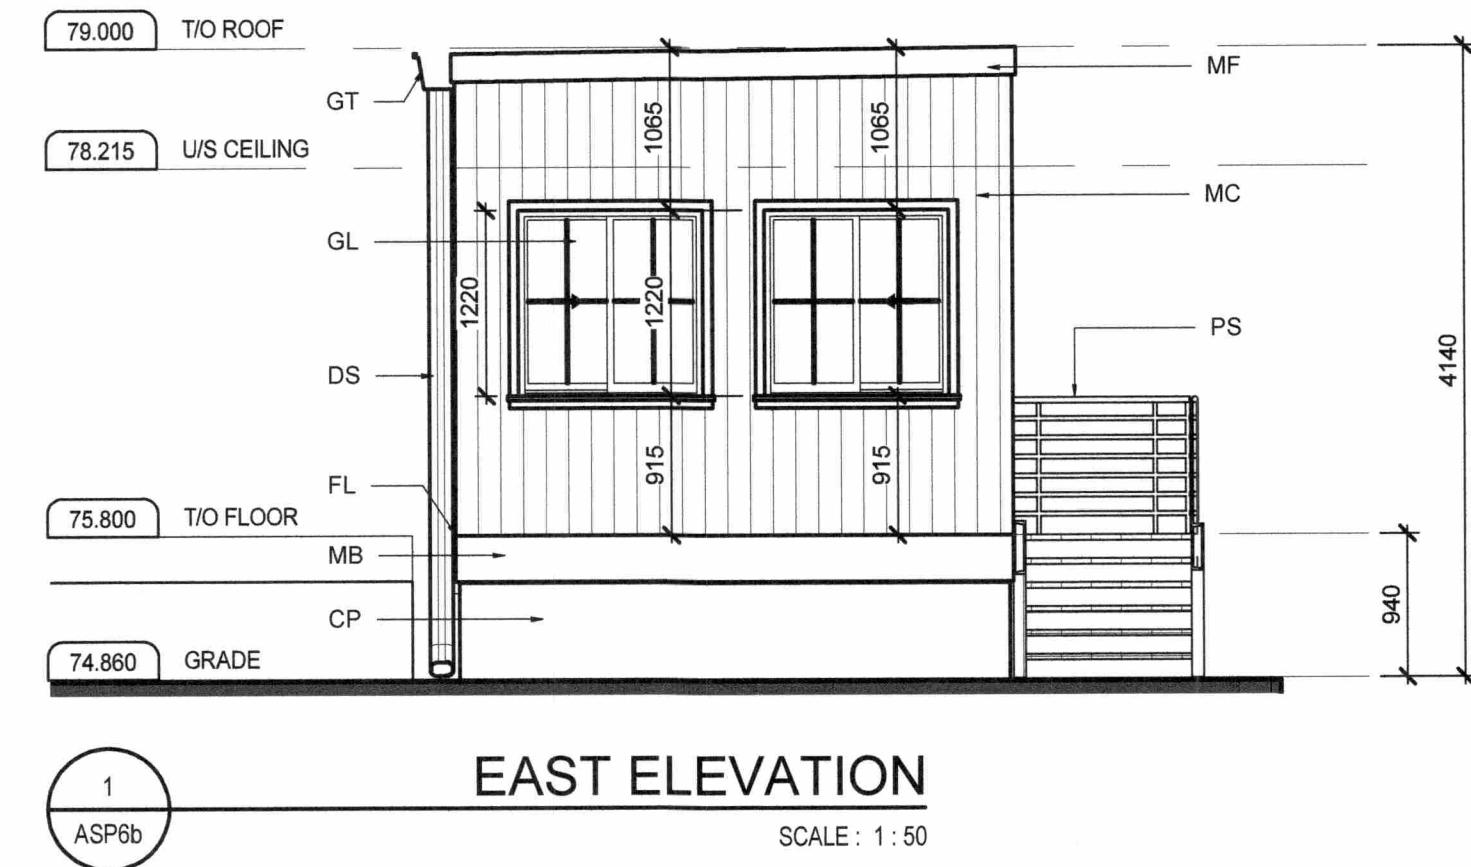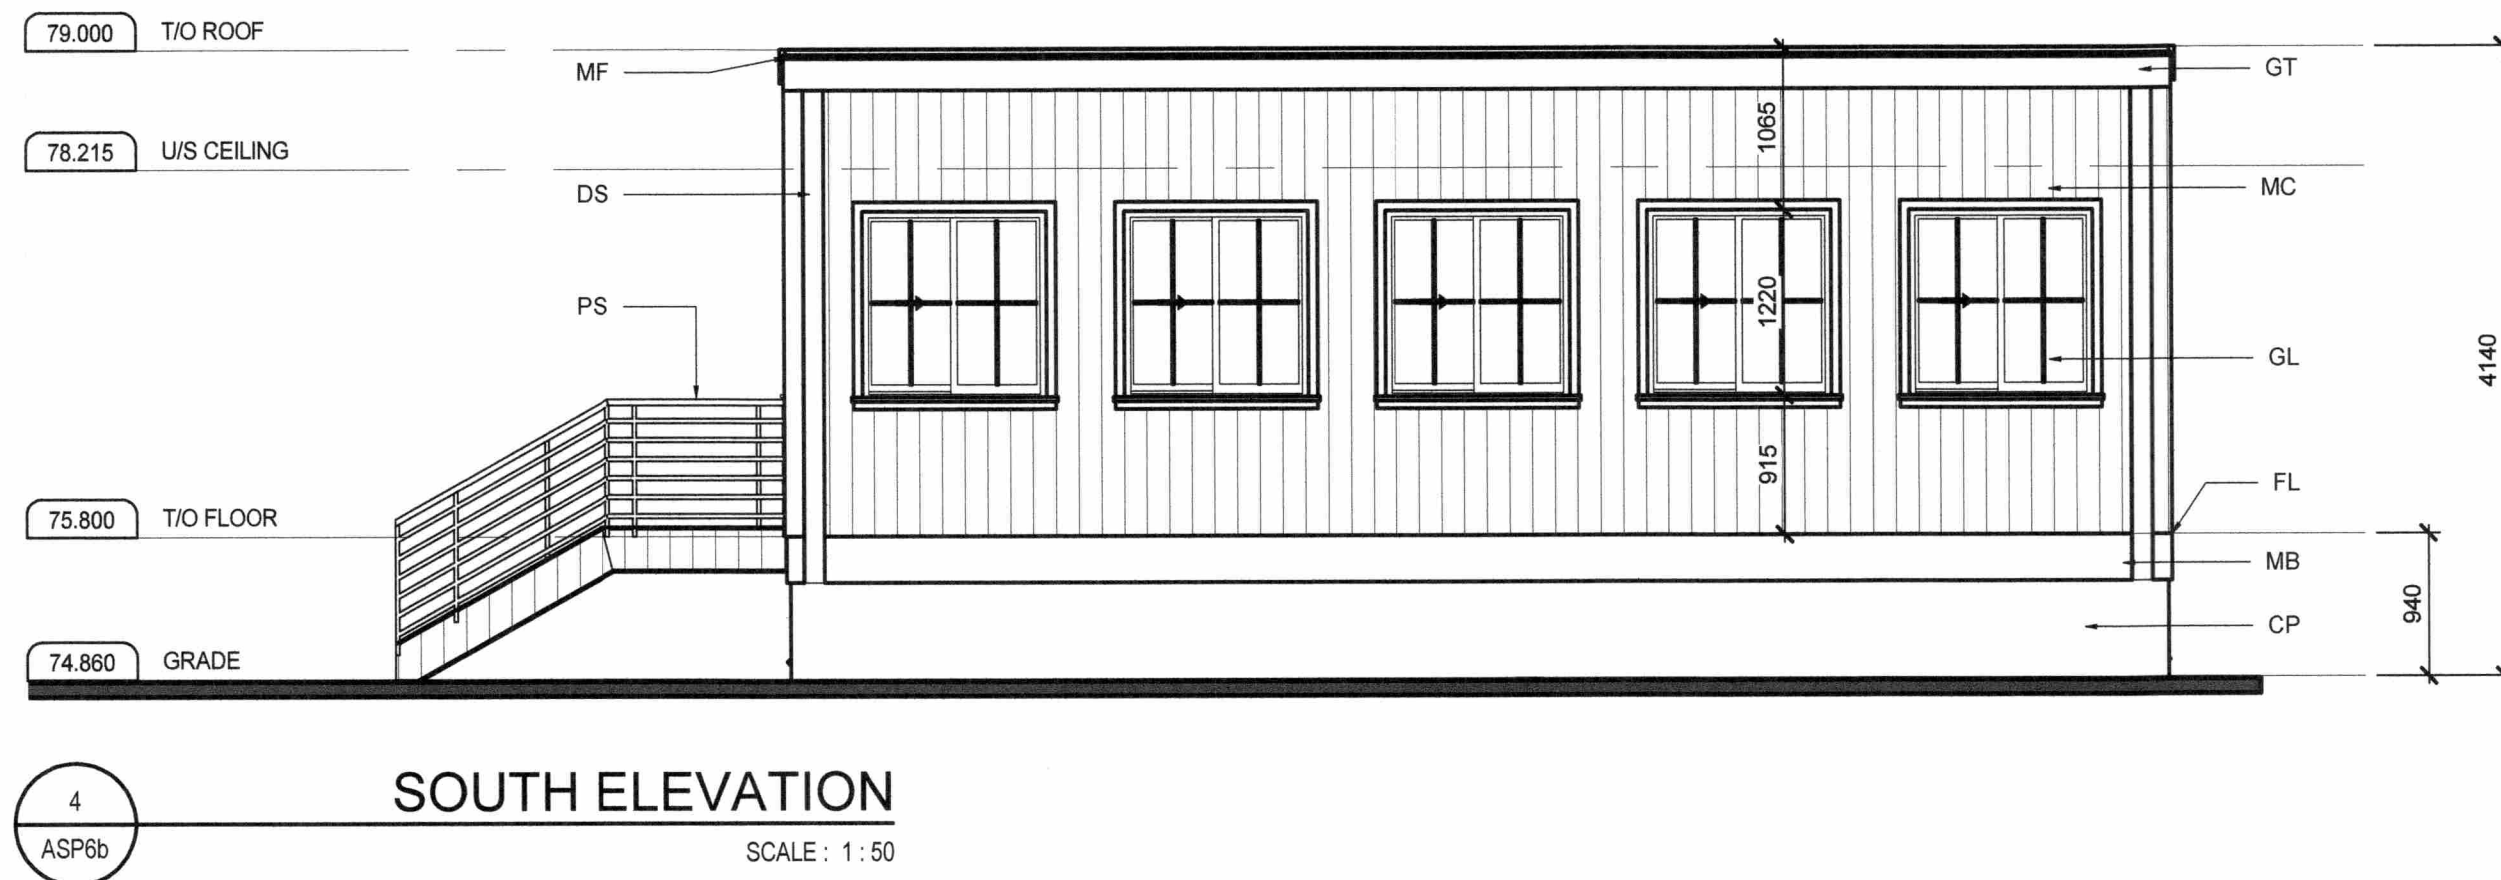

KEY PLAN

EXTERIOR FINISH LEGEND:

- CP: CAST-IN PLACE CONCRETE WALL
- FL: PRE-FINISHED METAL FLASHING
- GL: GLAZED WALL FENESTRATION
- MB: PRE-FINISHED METAL BASE TRIM
- MC: PRE-FINISHED METAL WALL CLADDING
- MD: INSULATED MAN DOOR, PAINT FINISH
- MF: PRE-FINISHED METAL FASCIA
- PS: PAINTED METAL STAIRS, GUARDRAIL & HANDRAIL

PRELIMINARY
NOT FOR
CONSTRUCTION
JUNE 2018

B	ISSUED FOR SITE PLAN APPLICATION	14/06/18
A	ISSUED FOR CLIENT REVIEW	25/05/18
No.	ISSUE / REVISION	DD/MM/YY

This drawing is copyright protected and may not be reproduced or used for purposes other than execution of the described work without the express written consent of J.L. Richards & Associates Limited

VERIFY SHEET SIZE AND SCALES. BAR TO THE RIGHT IS 25mm IF THIS IS A FULL SIZE DRAWING.

SCALE: 0 25mm

CLIENT:

TAGGART
GROUP OF COMPANIES

CLIENT:



CONSULTANT:

www.jrichards.ca

JLR **J.L. Richards**
ENGINEERS - ARCHITECTS - PLANNERS

PROFESSIONAL STAMP	PROJECT NORTH

PROJECT:






CAPITAL REGION RESOURCE
RECOVERY CENTER

BOUNDARY ROAD, OTTAWA, ONTARIO

DRAWING:
ARCHITECTURAL
IN-BOUND SCALE HOUSE
EXTERIOR ELEVATIONS

DESIGN: MK	DRAWING #:
DRAWN: JG	
CHECKED: MK	
JLR #: 24230-0011	ASP6b

File Location: C:\Users\jgaurier\Desktop\24230 - CRRRC\24230-0011 A 600 Secondary.rvt

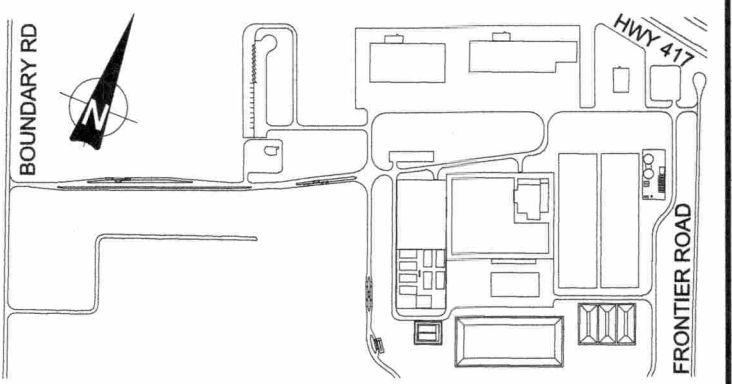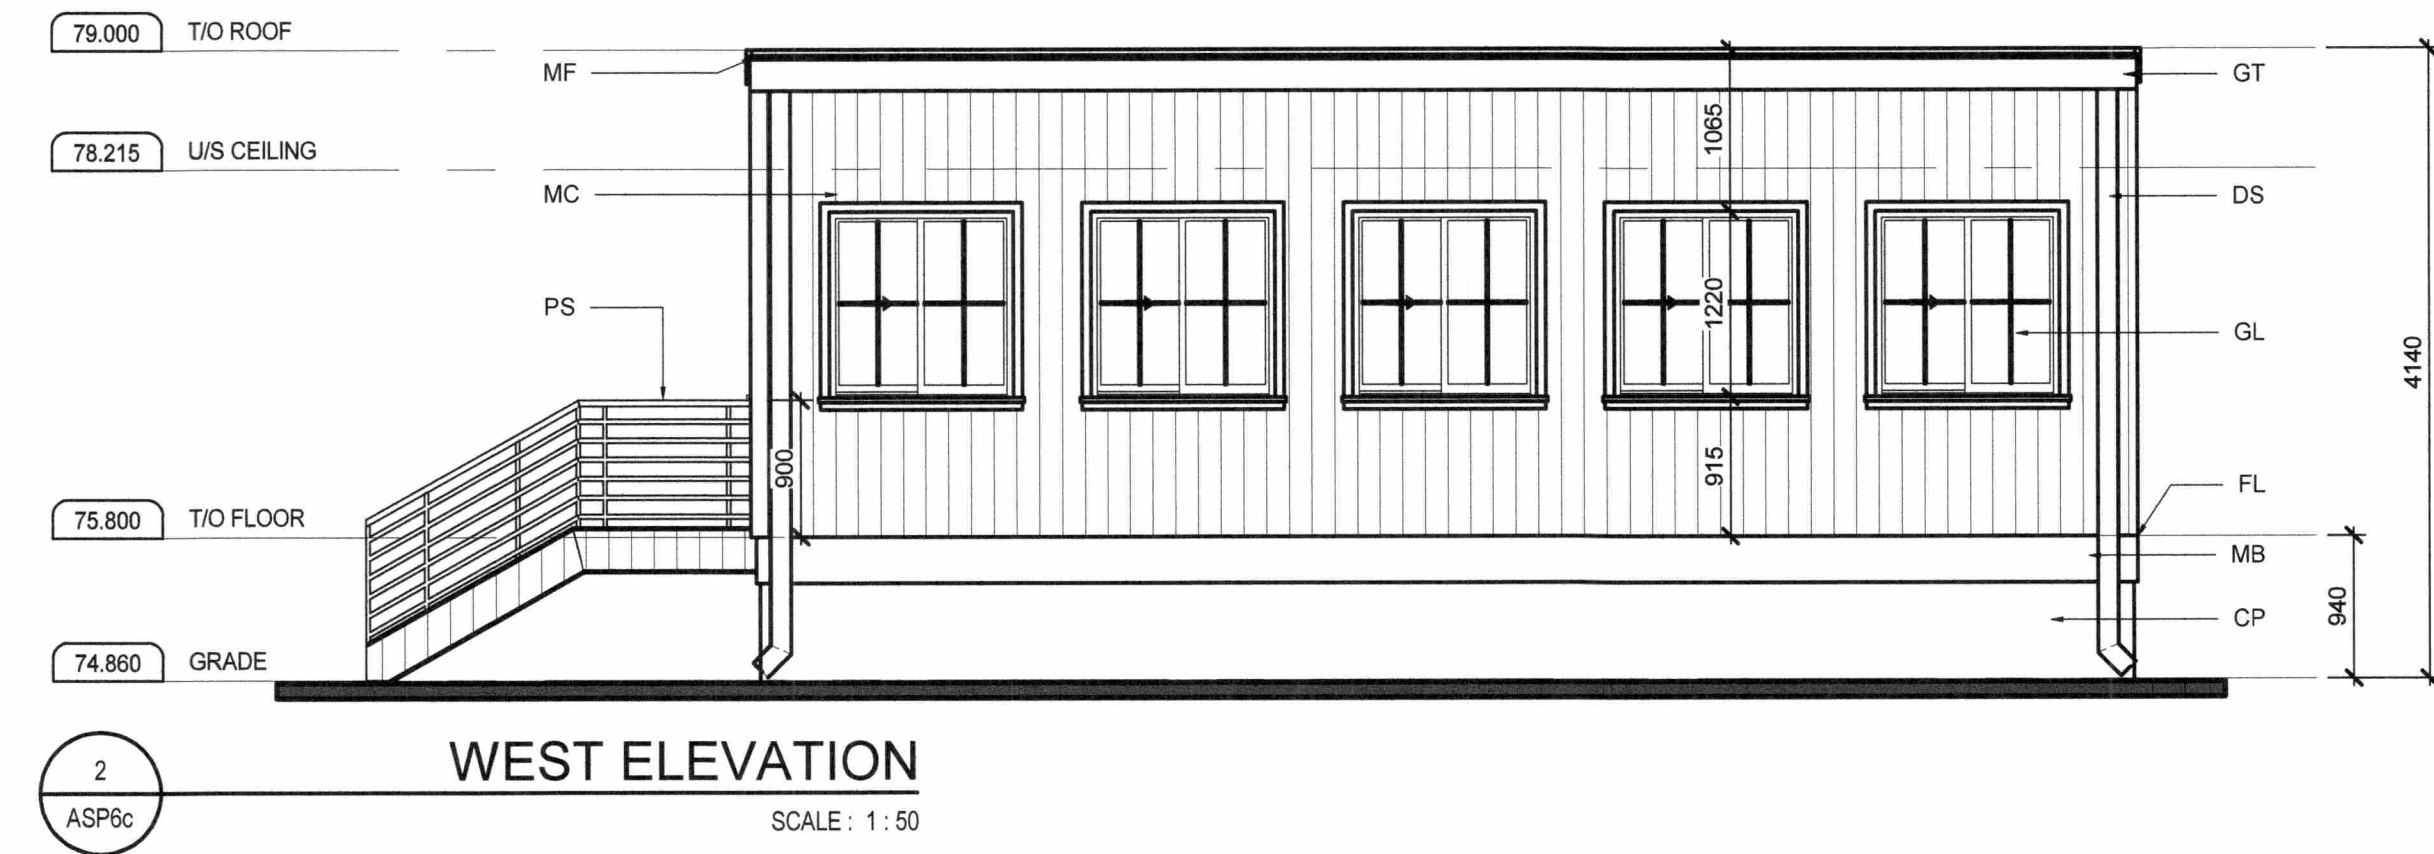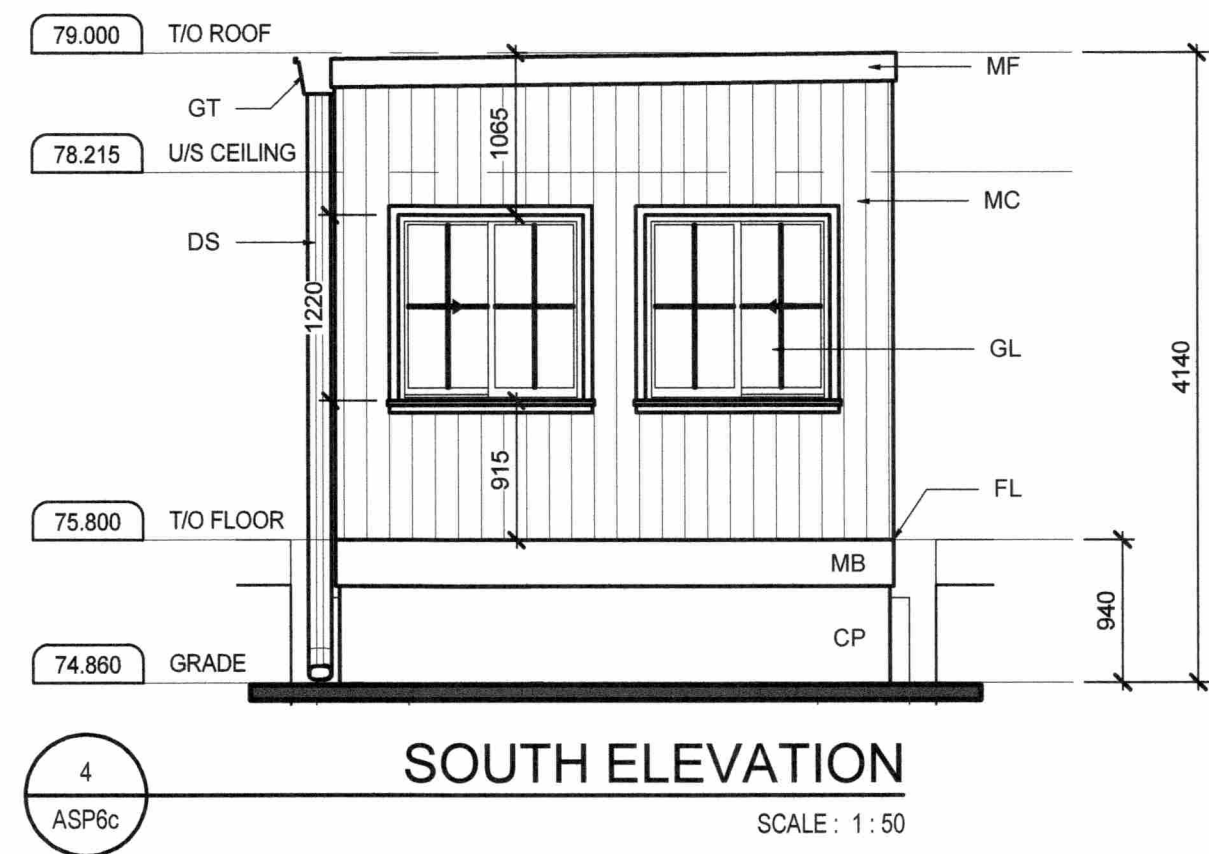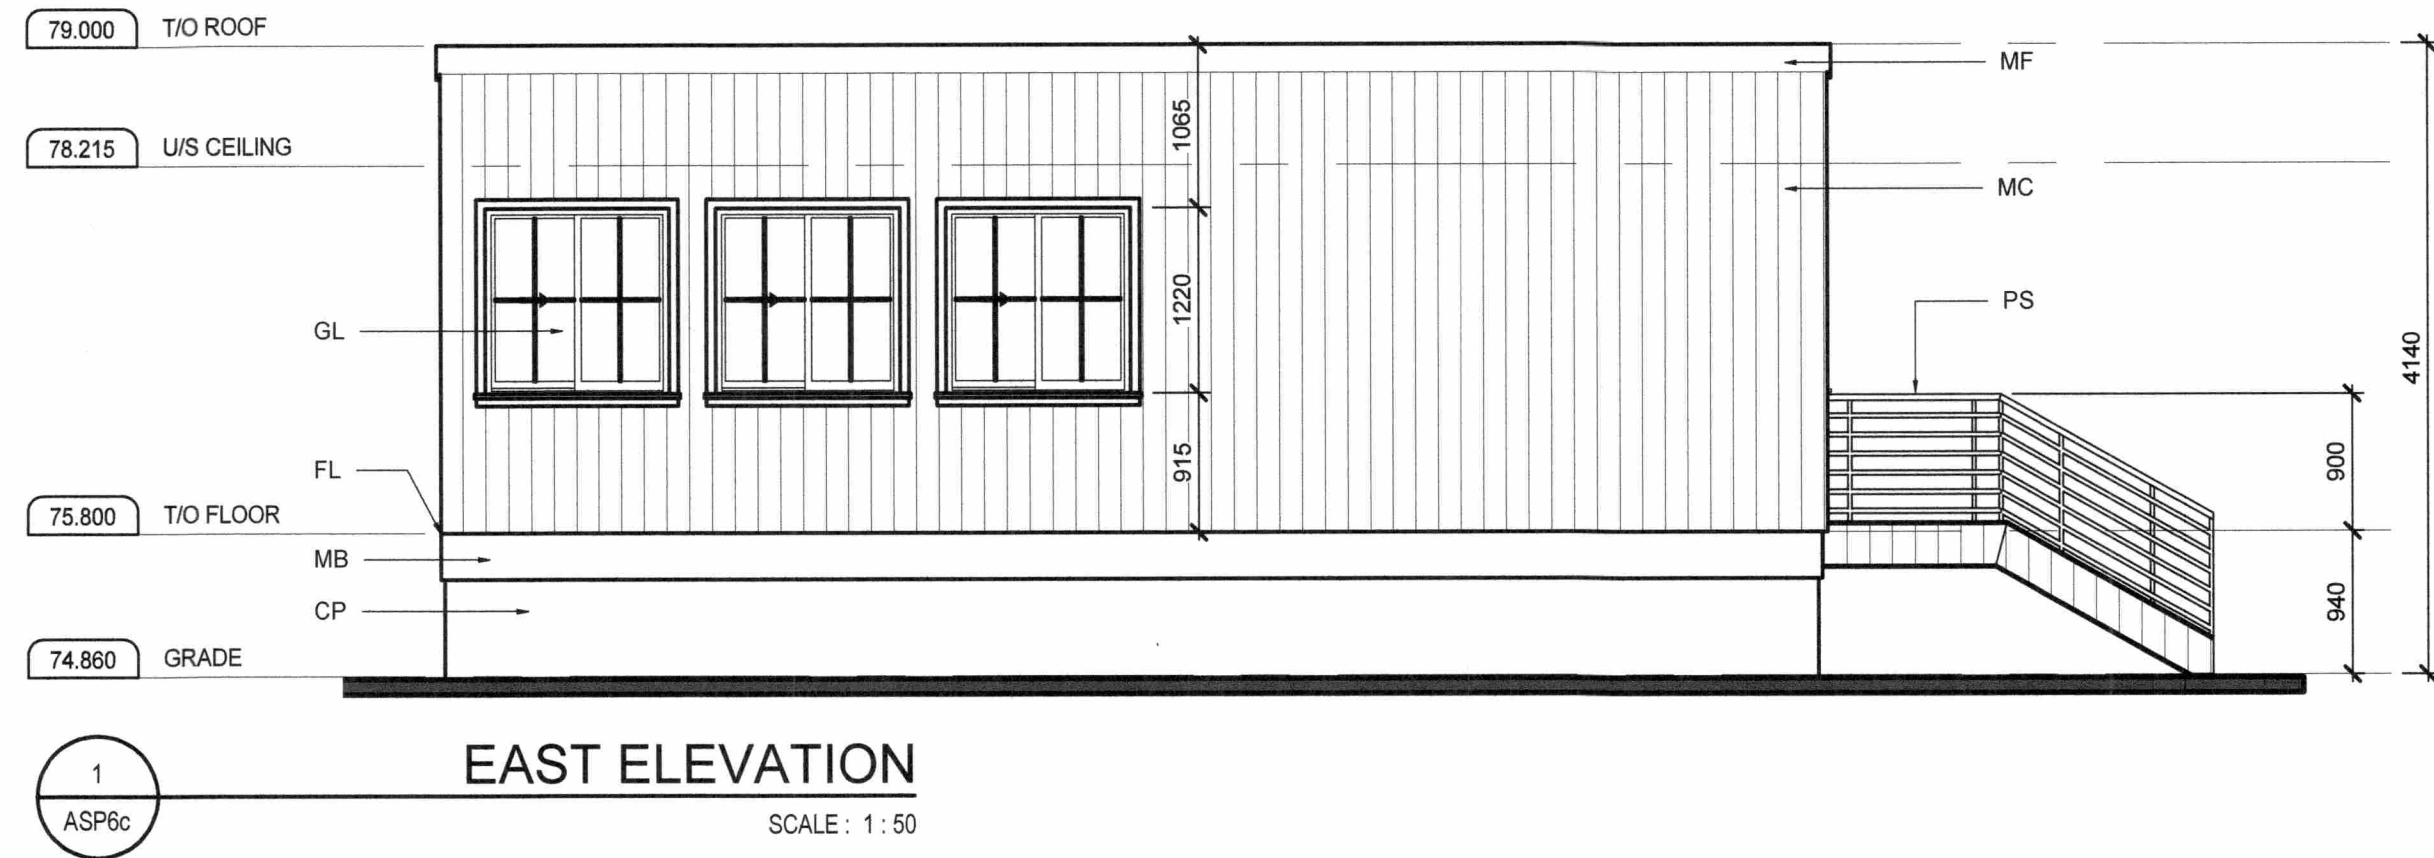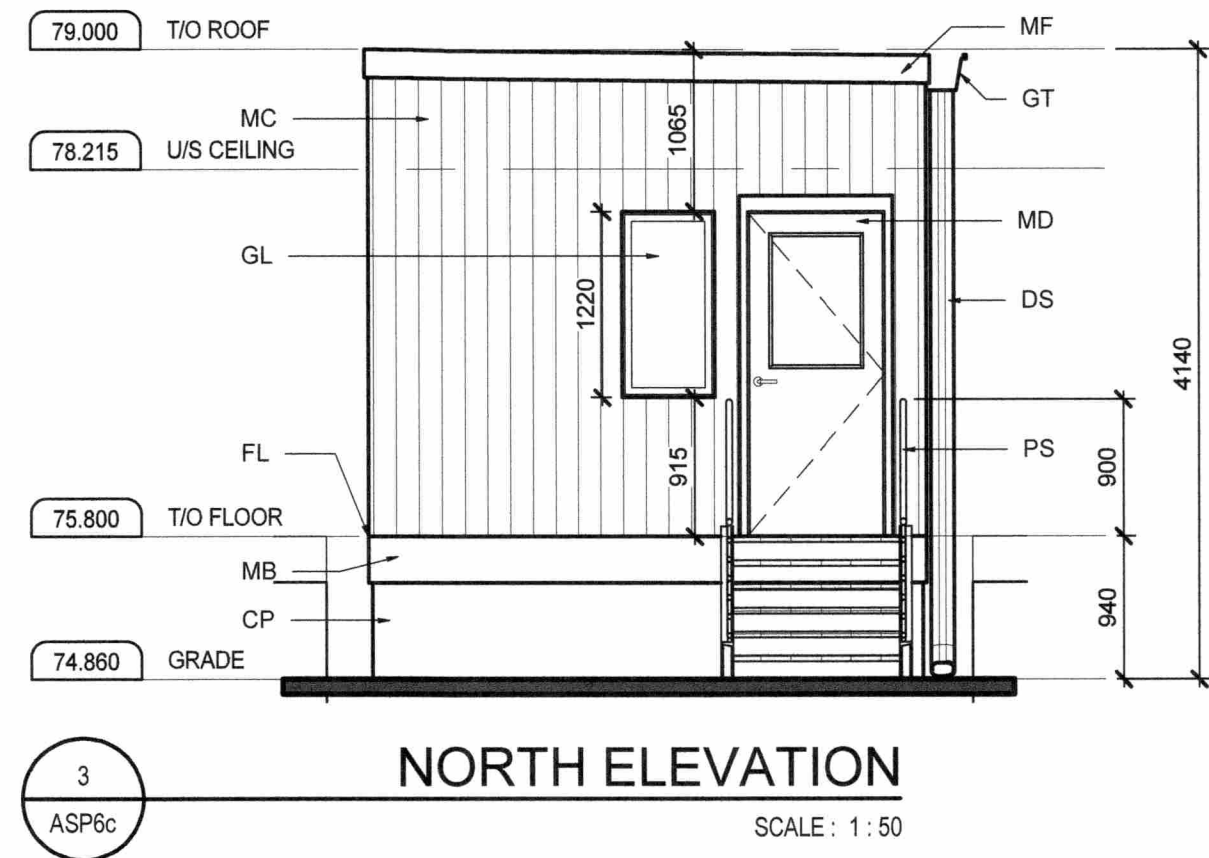

KEY PLAN

EXTERIOR FINISH LEGEND:

CP:	CAST-IN PLACE CONCRETE WALL
FL:	PRE-FINISHED METAL FLASHING
GL:	GLAZED WALL FENESTRATION
MB:	PRE-FINISHED METAL BASE TRIM
MC:	PRE-FINISHED METAL WALL CLADDING
MD:	INSULATED MAN DOOR, PAINT FINISH
MF:	PRE-FINISHED METAL FASCIA
PS:	PAINTED METAL STAIRS, GUARDRAIL & HANDRAIL

PRELIMINARY
NOT FOR
CONSTRUCTION
JUNE 2018

B	ISSUED FOR SITE PLAN APPLICATION	14/06/18
A	ISSUED FOR CLIENT REVIEW	25/05/18
No.	ISSUE / REVISION	DD/MM/YY

This drawing is copyright protected and may not be reproduced or used for purposes other than execution of the described work without the express written consent of J.L. Richards & Associates Limited

VERIFY SHEET SIZE AND SCALES. BAR TO THE RIGHT IS 25mm IF THIS IS A FULL SIZE DRAWING.

SCALE: 0 25mm

CLIENT:
TAGGART
GROUP OF COMPANIES

CLIENT:
THE MILLER GROUP

CONSULTANT:
JLR J.L. Richards
ENGINEERS · ARCHITECTS · PLANNERS






PROFESSIONAL STAMP
ONTARIO ASSOCIATION
OF
ARCHITECTS
MARIN KATON
LICENCE
8682
June 15, 2018

PROJECT:
CAPITAL REGION RESOURCE
RECOVERY CENTER
BOUNDARY ROAD, OTTAWA, ONTARIO

DRAWING:
ARCHITECTURAL
SECONDARY SCALE HOUSE
EXTERIOR ELEVATIONS

DESIGN: MK	DRAWING #:
DRAWN: JG	ASP6c
CHECKED: MK	
JLR #: 24230-0011	

PLOT DATE: 2018-06-14 3:52:02 PM

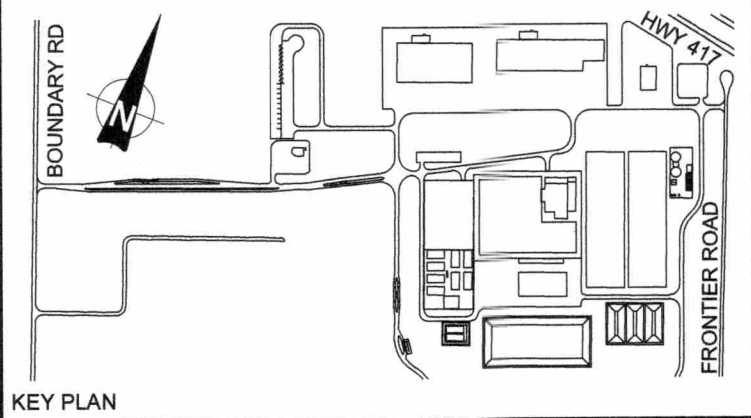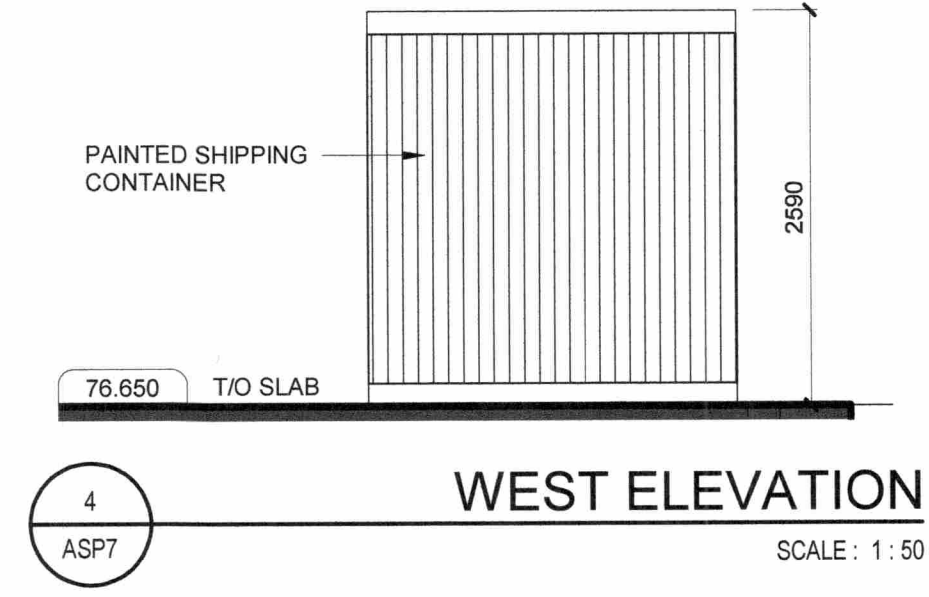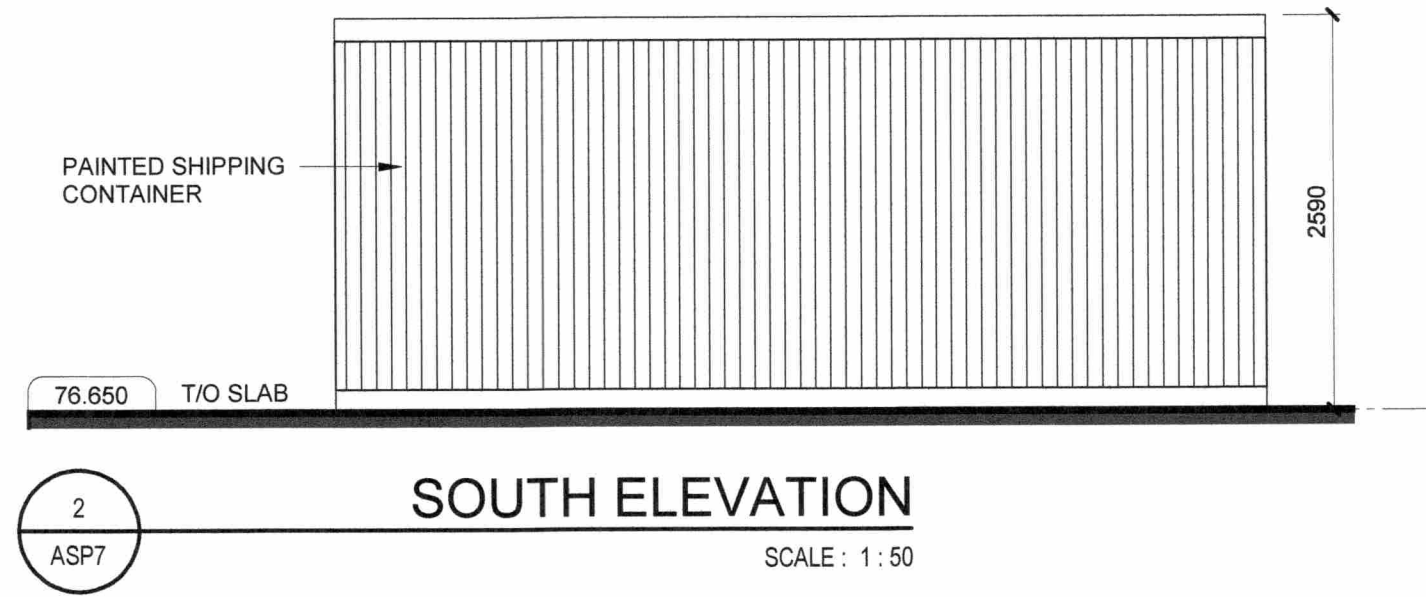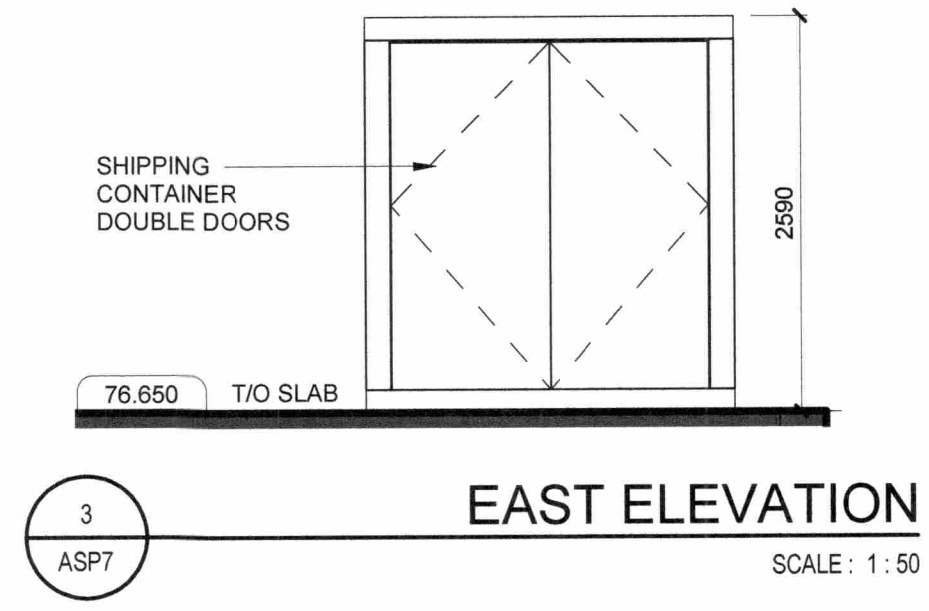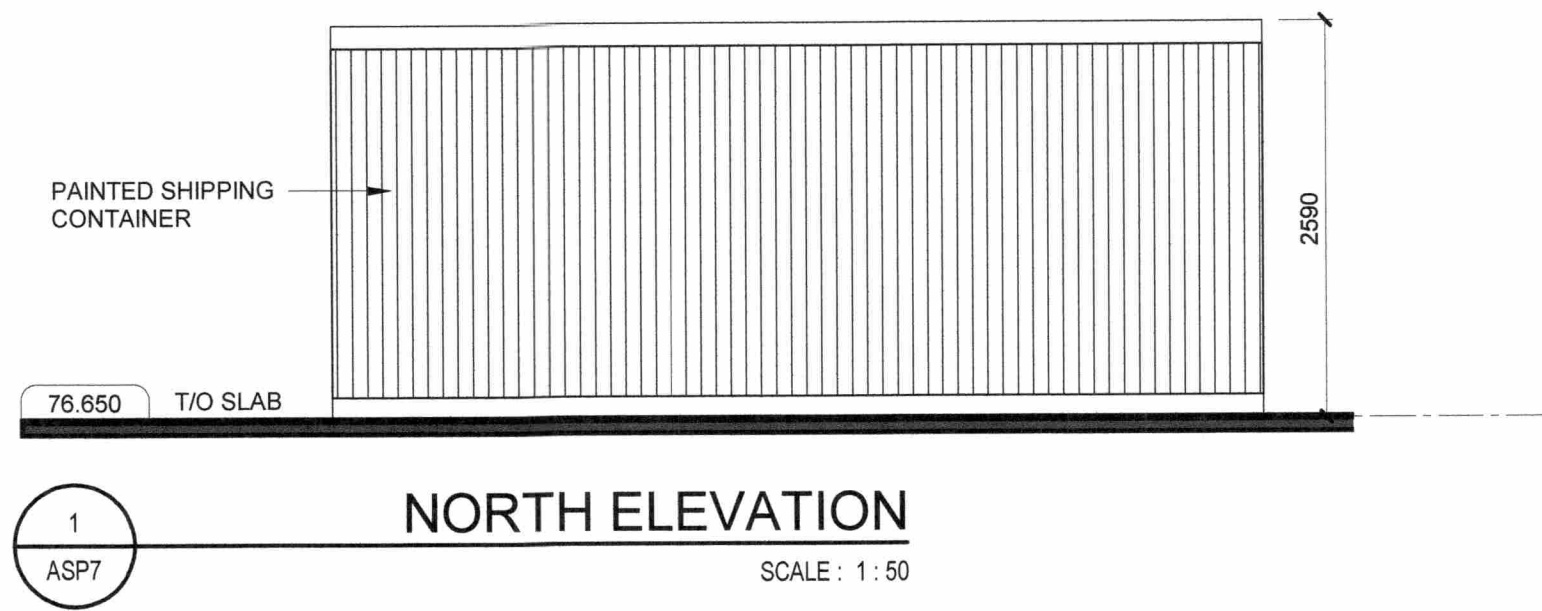

PRELIMINARY
NOT FOR
CONSTRUCTION
JUNE 2018

B	ISSUED FOR SITE PLAN APPLICATION	14/06/18
A	ISSUED FOR CLIENT REVIEW	25/05/18
No.	ISSUE / REVISION	DD/MM/YY

This drawing is copyright protected and may not be reproduced or used for purposes other than execution of the described work without the express written consent of J.L. Richards & Associates Limited

VERIFY SHEET SIZE AND SCALES. BAR TO THE RIGHT IS 25mm IF THIS IS A FULL SIZE DRAWING.

SCALE:

CLIENT:

TAGGART
GROUP OF COMPANIES

CLIENT:

THE MILLER GROUP

CONSULTANT: www.jlrichards.ca

JLR **J.L. Richards**
ENGINEERS · ARCHITECTS · PLANNERS

PROFESSIONAL STAMP

ONTIARIO ASSOCIATION
OF
ARCHITECTS
MARIN KATOV
LICENCE
8682
June 13, 2018

PROJECT NORTH

PROJECT:

CAPITAL REGION RESOURCE
RECOVERY CENTRE






BOUNDARY ROAD, OTTAWA, ONTARIO

DRAWING:

ARCHITECTURAL
TRUCK TIRE WASH
EXTERIOR ELEVATIONS

DESIGN: MK	DRAWING #:
DRAWN: JG	ASP7
CHECKED: MK	
JLR #: 24230-0011	

File Location: C:\Users\jpaathier\Desktop\24230 - CRRRC\24230-0011 A 800.rvt

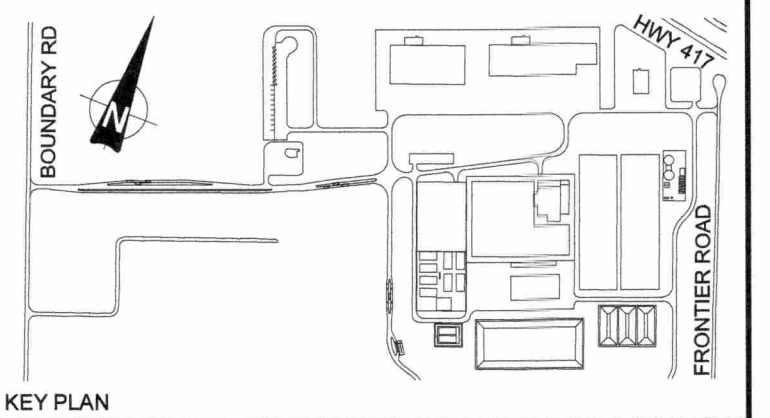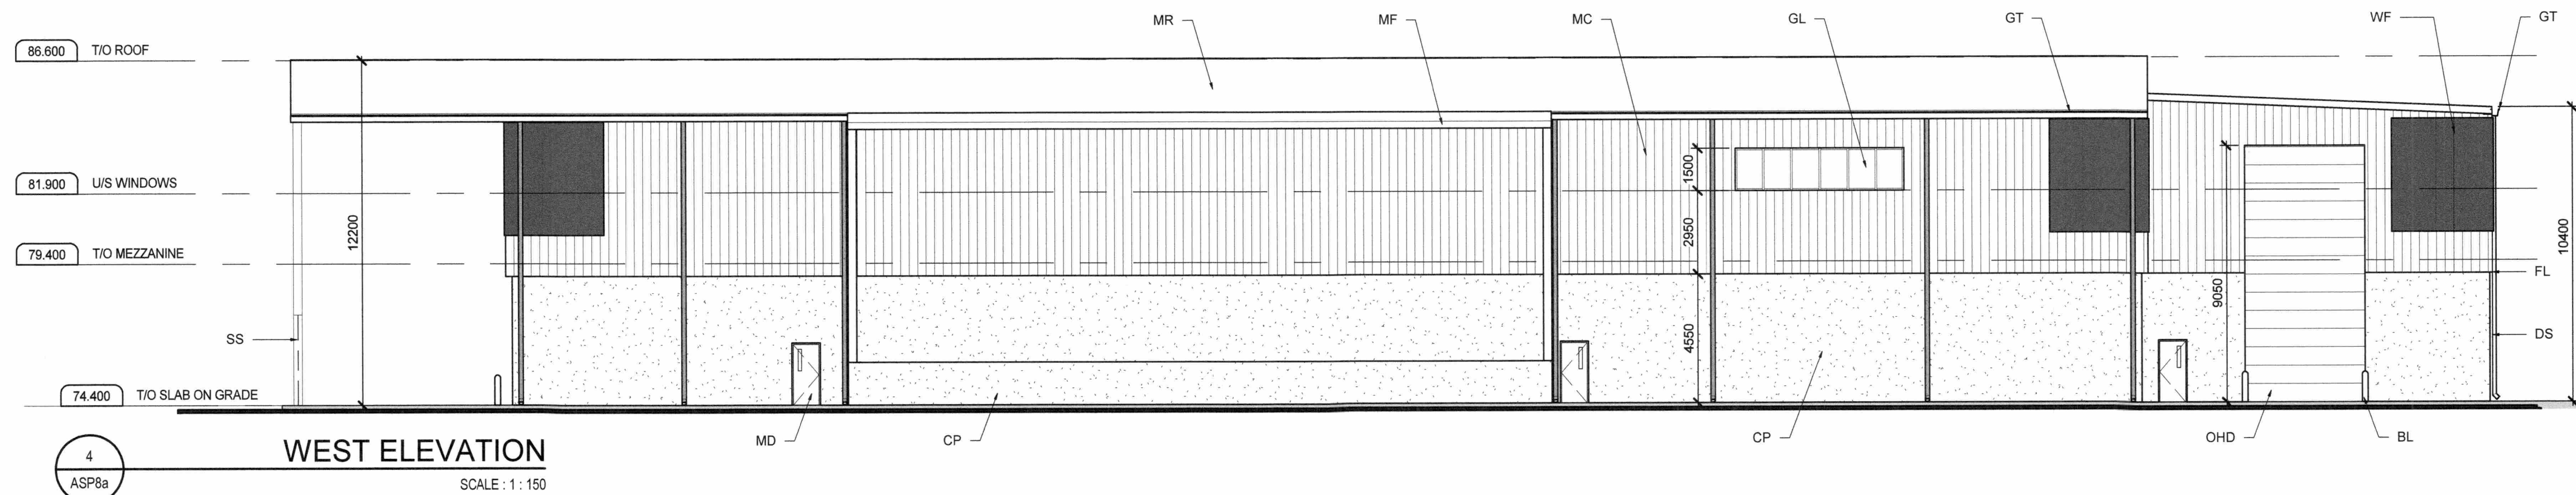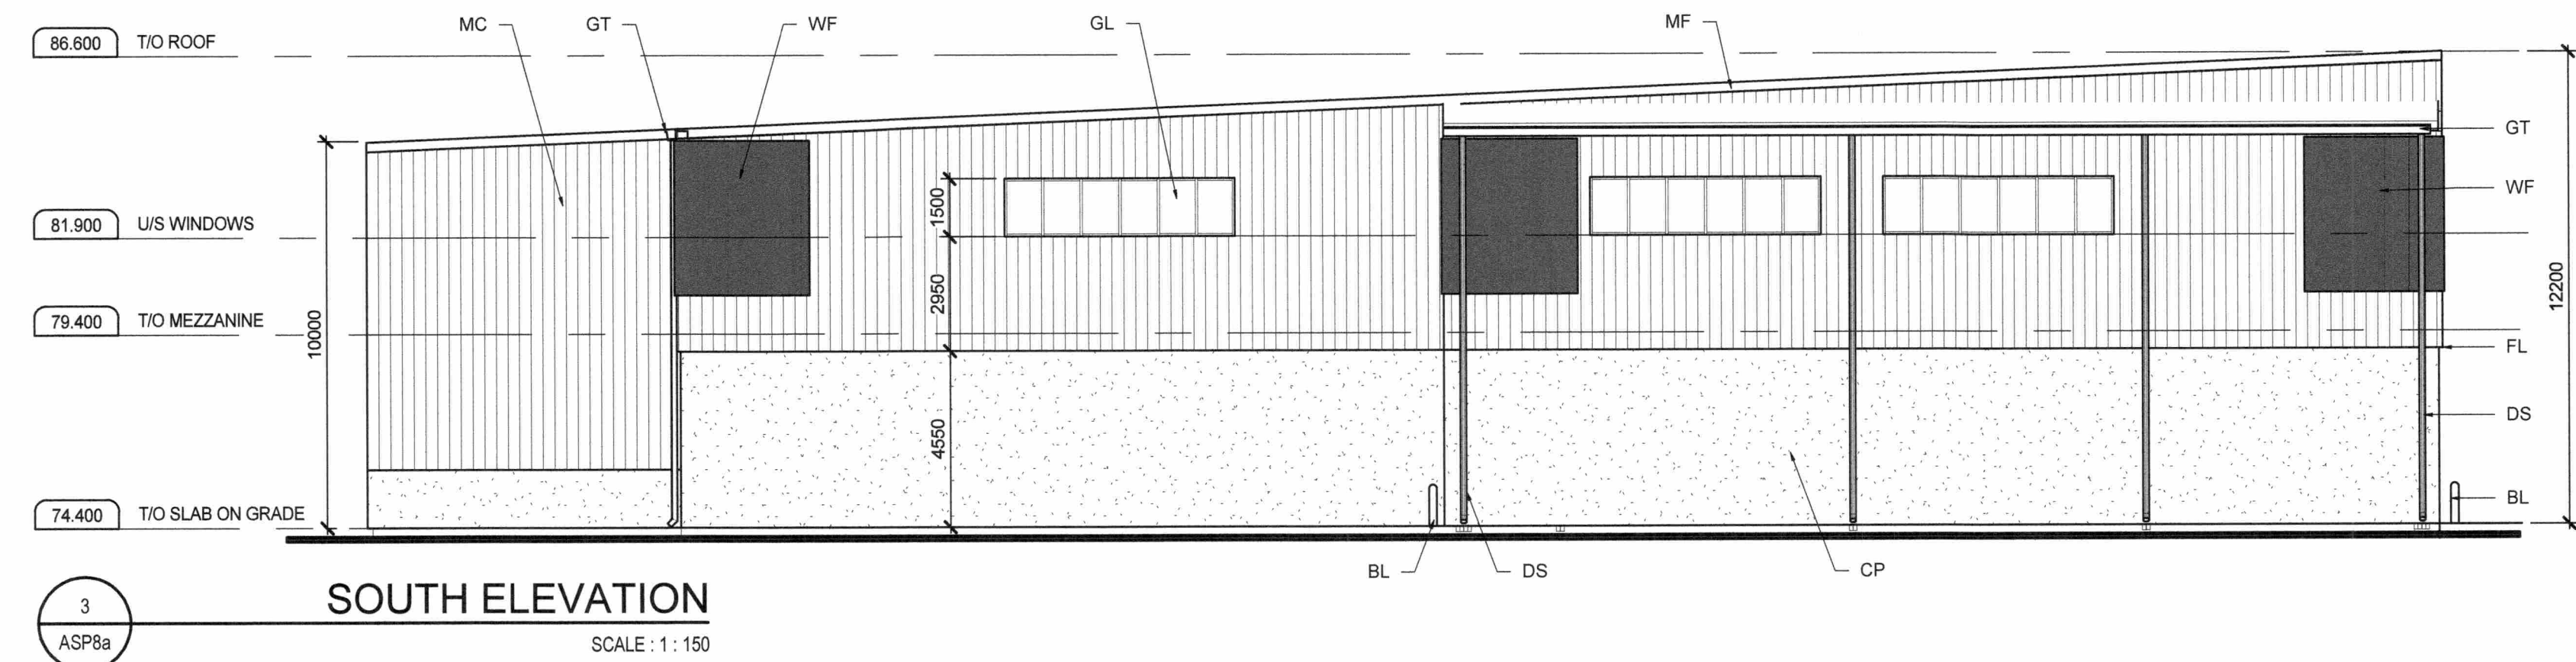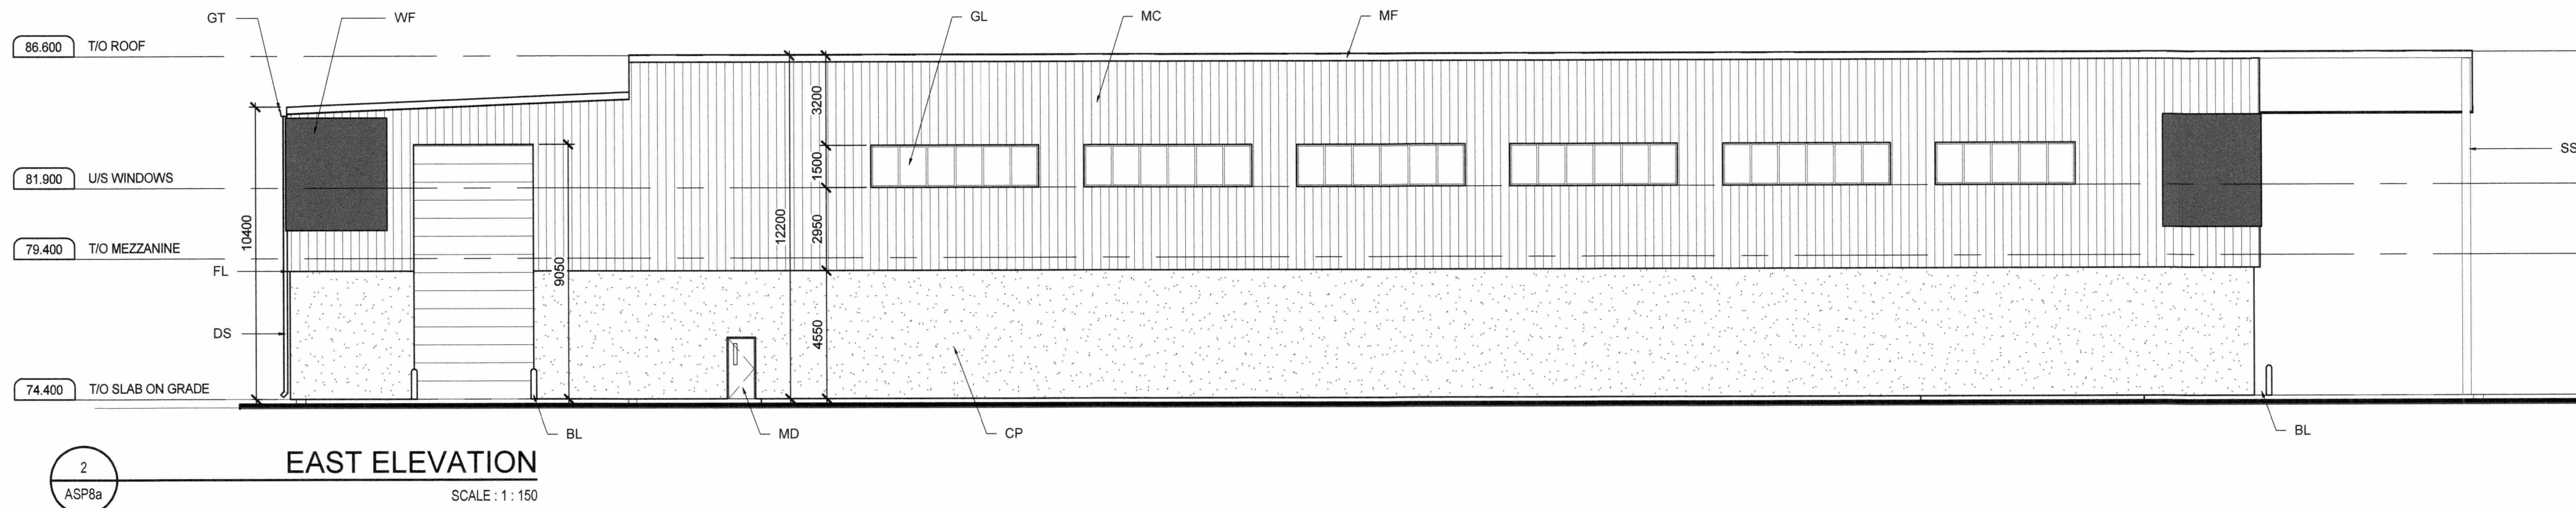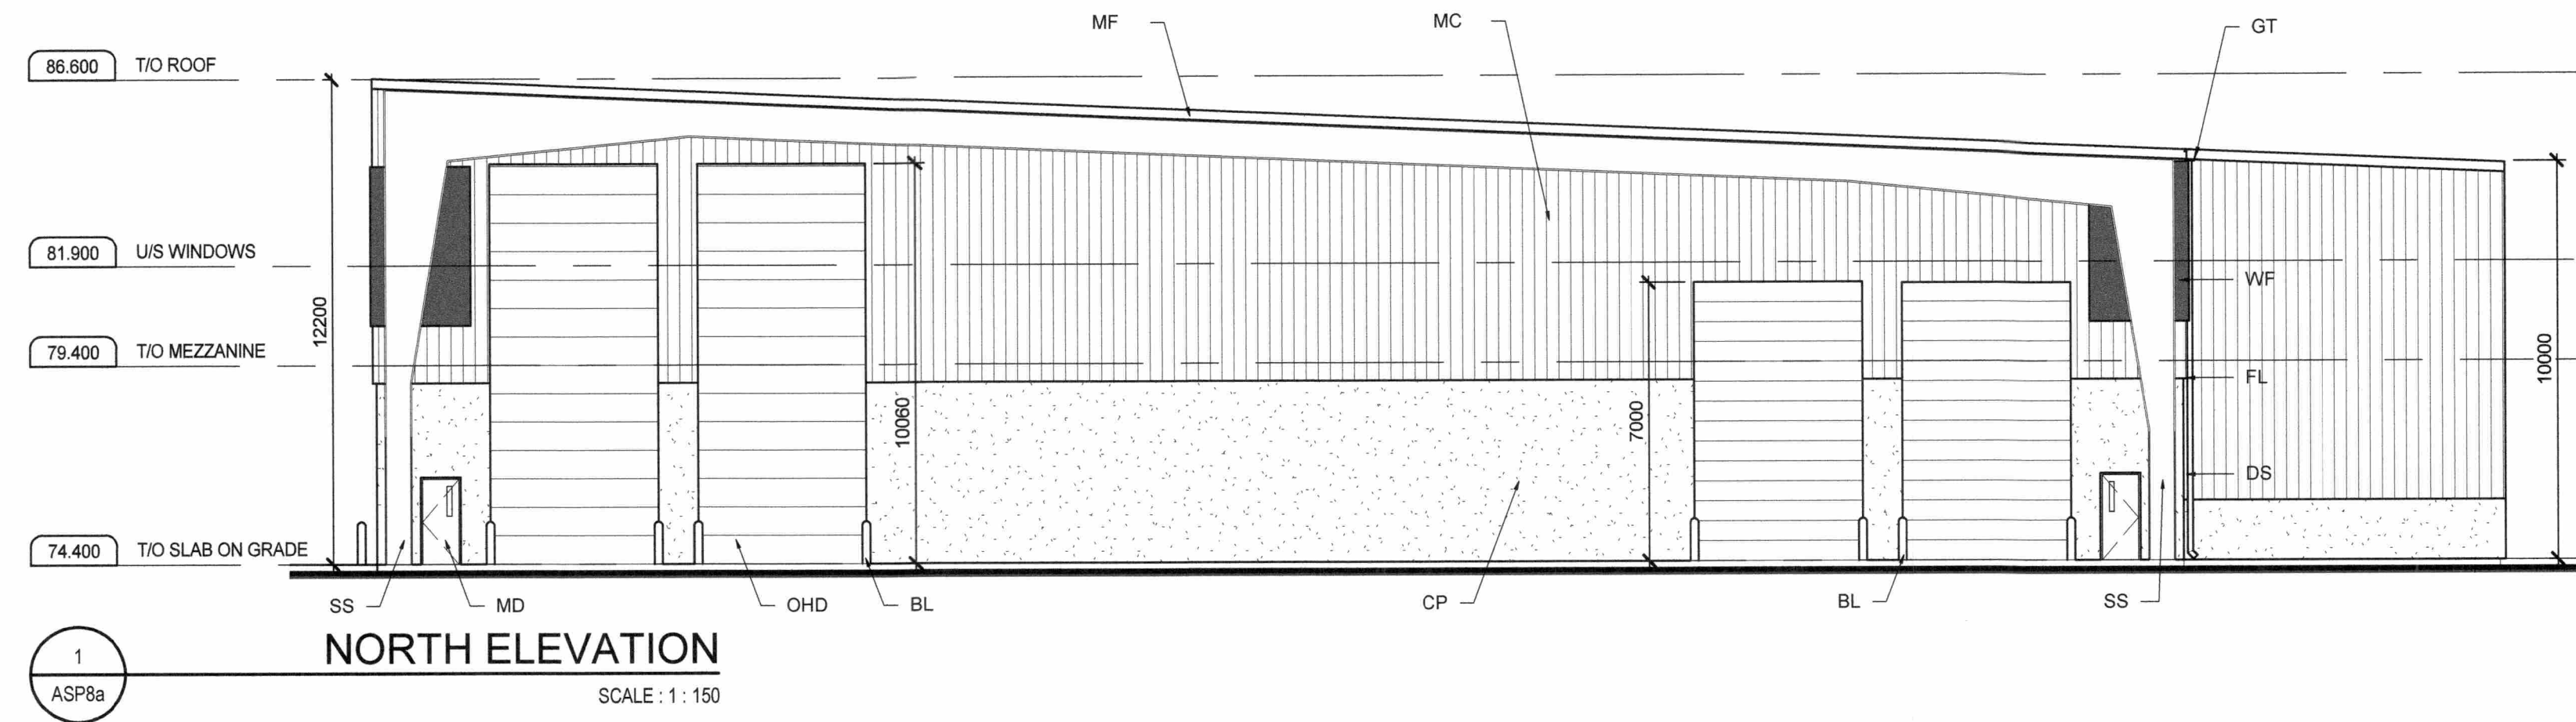

KEY PLAN

EXTERIOR FINISH LEGEND:

- BL: TYPICAL BOLLARD (REFER TO CIVIL)
- CP: CAST IN PLACE CONCRETE WALL
- DS: PRE-FINISHED METAL DOWN SPOUT
- FL: PRE-FINISHED METAL FLASHING
- GL: GLAZED WALL FENESTRATION
- GT: PRE-FINISHED METAL GUTTER
- MC: PRE-FINISHED METAL WALL CLADDING (SEE DETAIL FOR REPEATING COLOUR PATTERN)
- MD: INSULATED MAN DOOR, PAINT FINISH
- MF: PRE-FINISHED METAL FASCIA
- MR: PRE-FINISHED METAL ROOF CLADDING
- OHD: INSULATED SECTIONAL OVERHEAD DOOR, PAINT FINISH
- SS: STRUCTURAL STEEL COLUMNS/BEAMS (REFER TO STRUCTURAL)
- WF: WALL MOUNTED 'WAY FINDER' SIGN

PRELIMINARY
NOT FOR
CONSTRUCTION
JUNE 2018

B	ISSUED FOR SITE PLAN APPLICATION	14/06/18
A	ISSUED FOR CLIENT REVIEW	25/05/18
No.	ISSUE / REVISION	DD/MM/YY

This drawing is copyright protected and may not be reproduced or used for purposes other than execution of the described work without the express written consent of J.L. Richards & Associates Limited

VERIFY SHEET SIZE AND SCALES. BAR TO THE RIGHT IS 25mm IF THIS IS A FULL SIZE DRAWING.

SCALE: 0 25mm

CLIENT:
TAGGART
GROUP OF COMPANIES

CLIENT:
THE MILLER GROUP

CONSULTANT:
J.L. Richards
ENGINEERS - ARCHITECTS - PLANNERS

PROFESSIONAL STAMP
ON TARIO ASSOCIATION
OF ARCHITECTS
MARIN KATOV
LICENCE
8682
June 15, 2018


PROJECT:
**CAPITAL REGION RESOURCE
RECOVERY CENTRE**
BOUNDARY ROAD, OTTAWA, ONTARIO

DRAWING:
**ARCHITECTURAL
ORGANICS PRE-PROCESSING
EXTERIOR ELEVATIONS**

DESIGN: MK	DRAWING #:
DRAWN: JG	ASP8a
CHECKED: MK	
JLR #: 24230-011	

PLOT DATE: 2018-06-14 3:56:29 PM

File Location: C:\Users\jgautier\Desktop\24230 - CRRRC\24230-0011 A 800.rvt

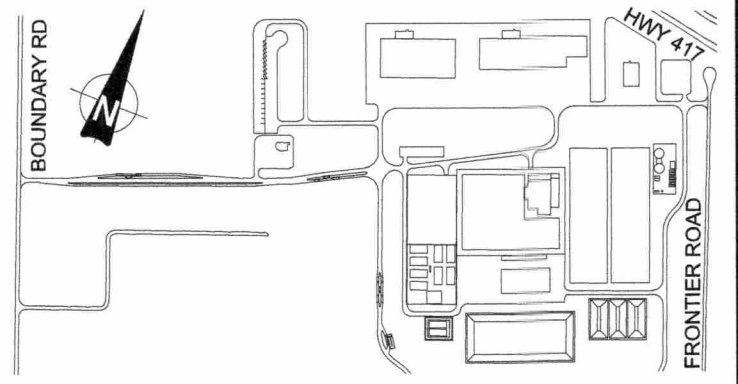

- EXTERIOR FINISH LEGEND:**
- BL: TYPICAL BOLLARD (REFER TO CIVIL)
 - FL: PRE-FINISHED METAL FLASHING
 - MD: INSULATED MAN DOOR, PAINT FINISH
 - MF: PRE-FINISHED METAL FASCIA
 - MV: MASONRY VENEER
 - OHD: INSULATED SECTIONAL OVERHEAD DOOR, PAINT FINISH
 - WF: WALL MOUNTED 'WAY FINDER' SIGN

**PRELIMINARY
NOT FOR
CONSTRUCTION**
JUNE 2018

B	ISSUED FOR SITE PLAN APPLICATION	14/06/18
A	ISSUED FOR CLIENT REVIEW	25/05/18
No.	ISSUE / REVISION	DD/MM/YY

This drawing is copyright protected and may not be reproduced or used for purposes other than execution of the described work without the express written consent of J.L. Richards & Associates Limited

VERIFY SHEET SIZE AND SCALES. BAR TO THE RIGHT IS 25mm IF THIS IS A FULL SIZE DRAWING.

SCALE: 0 25mm

CLIENT:
TAGGART
GROUP OF COMPANIES

CLIENT:
THE MILLER GROUP

CONSULTANT: www.jlrichards.ca

J.L. Richards
ENGINEERS · ARCHITECTS · PLANNERS

PROFESSIONAL STAMP
ONTARIO ASSOCIATION
OF ARCHITECTS
MARTIN KATOV
LICENCE 8982
June 13, 2018






PROJECT:
**CAPITAL REGION RESOURCE
RECOVERY CENTRE**
BOUNDARY ROAD, OTTAWA, ONTARIO

DRAWING:
**ARCHITECTURAL
SECONDARY DIGESTER
EXTERIOR ELEVATIONS**




DESIGN: MK	DRAWING #:
DRAWN: JG	ASP8b
CHECKED: MK	
JLR #: 24230-011	

PLOT DATE: 2018-06-14 3:52:57 PM

File Location: C:\Users\jrauthier\Desktop\24230 - CRRRC\24230-0011 S 900.rvt

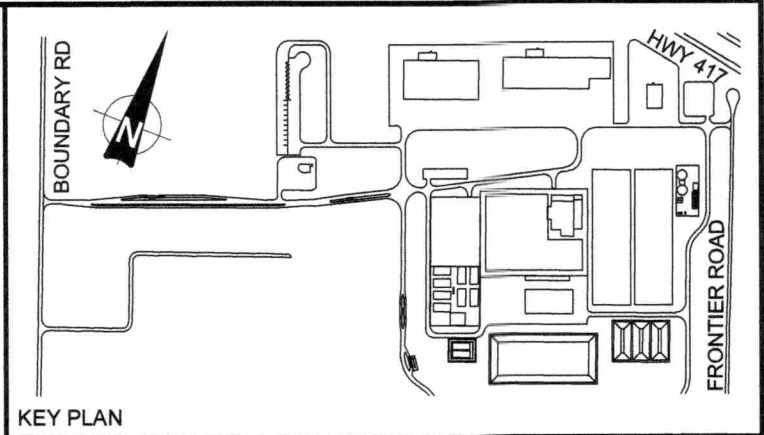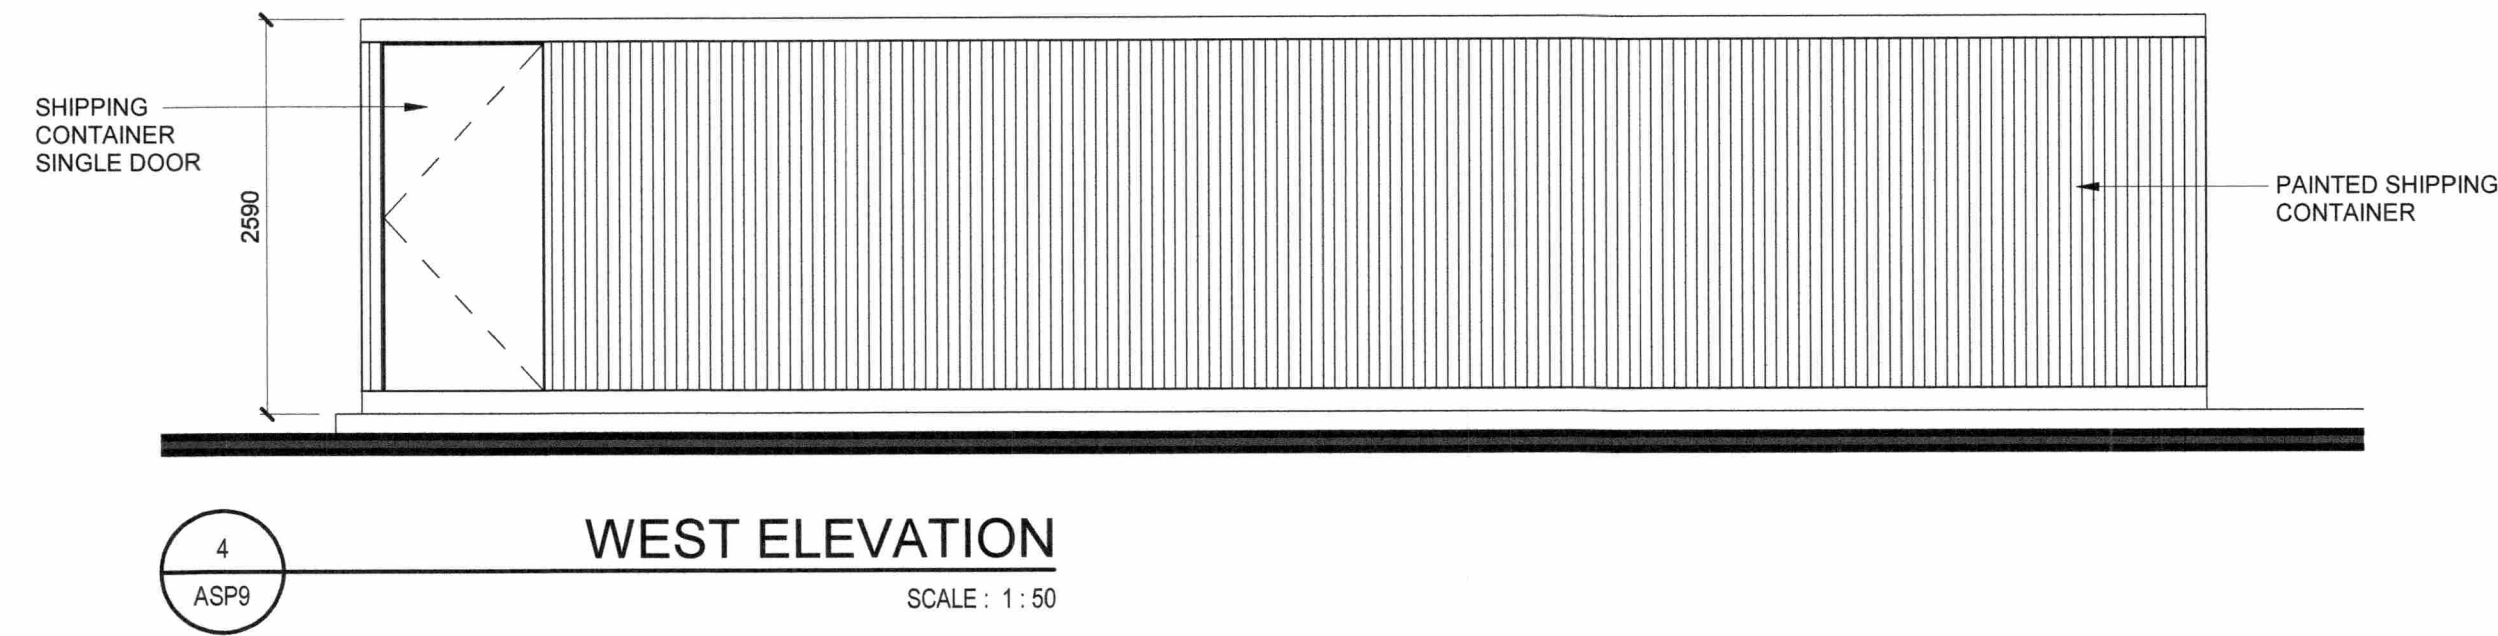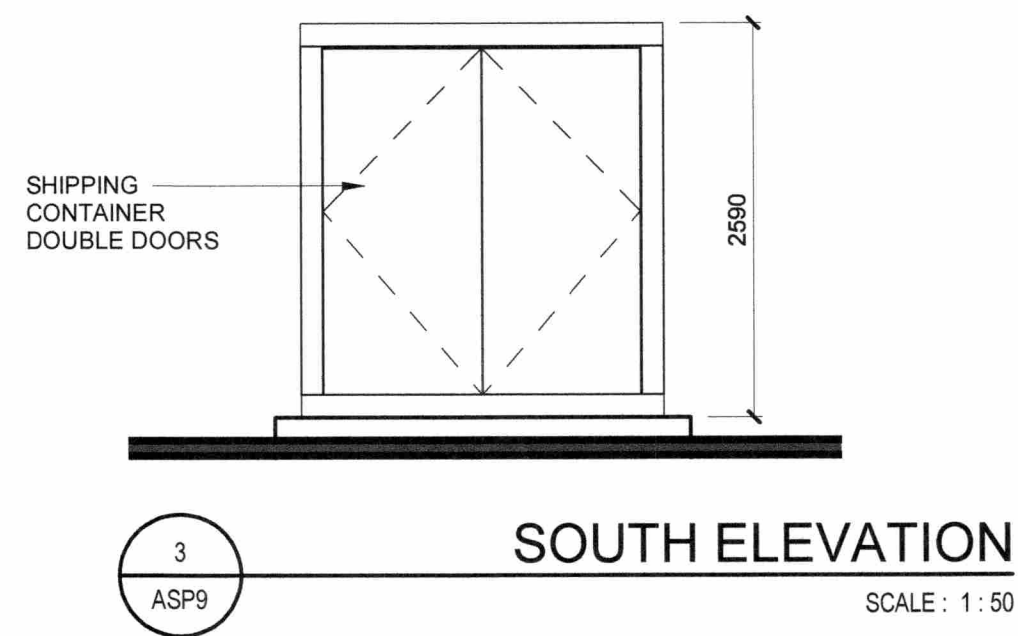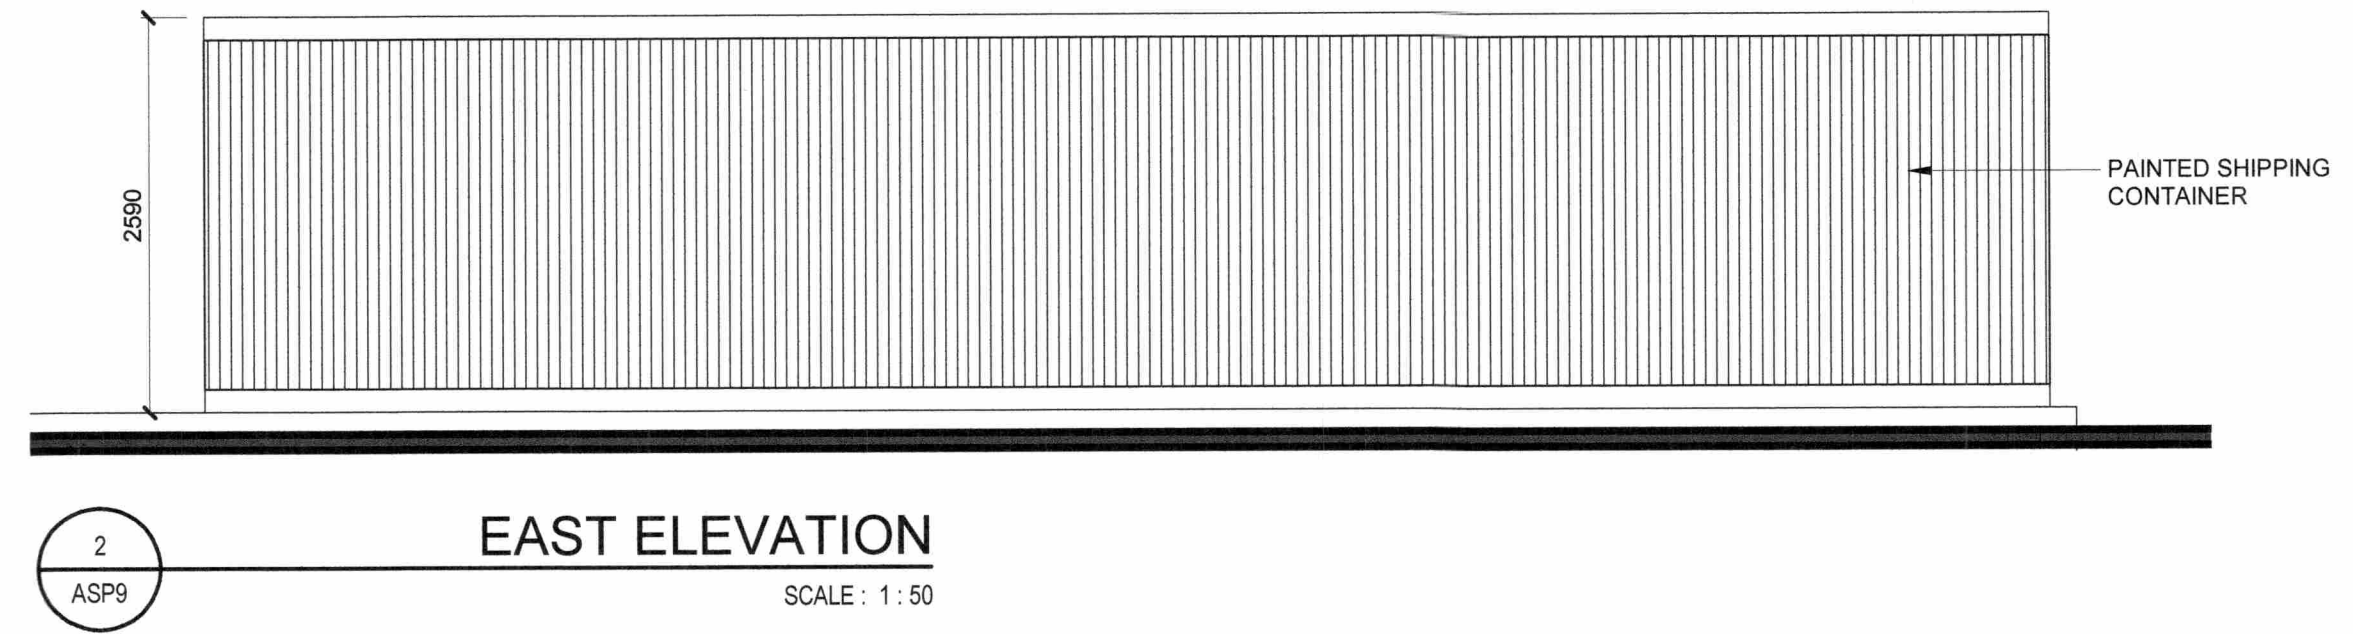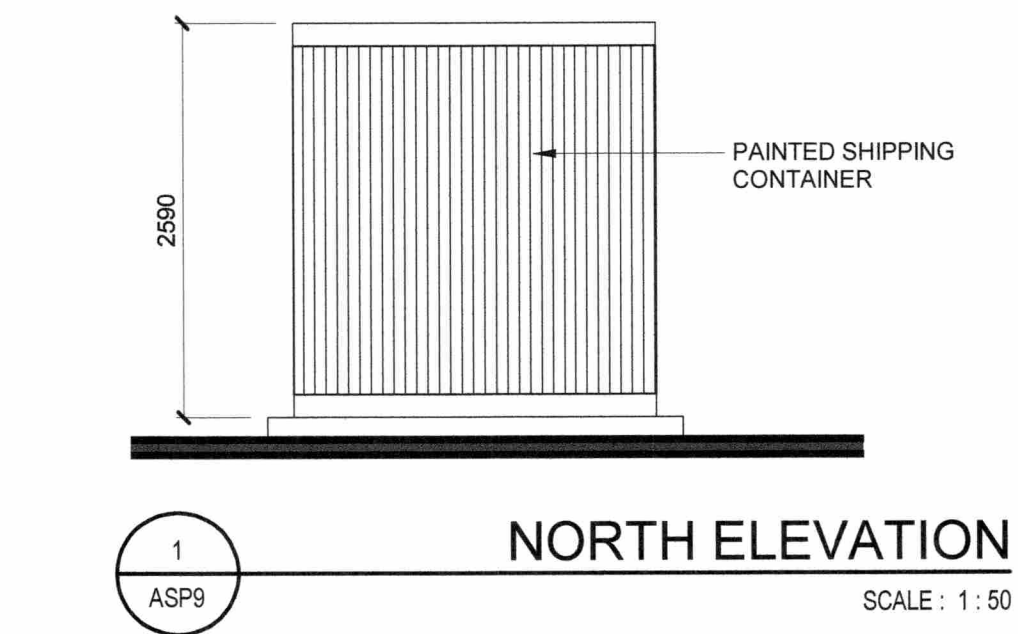

PRELIMINARY
NOT FOR
CONSTRUCTION
JUNE 2018

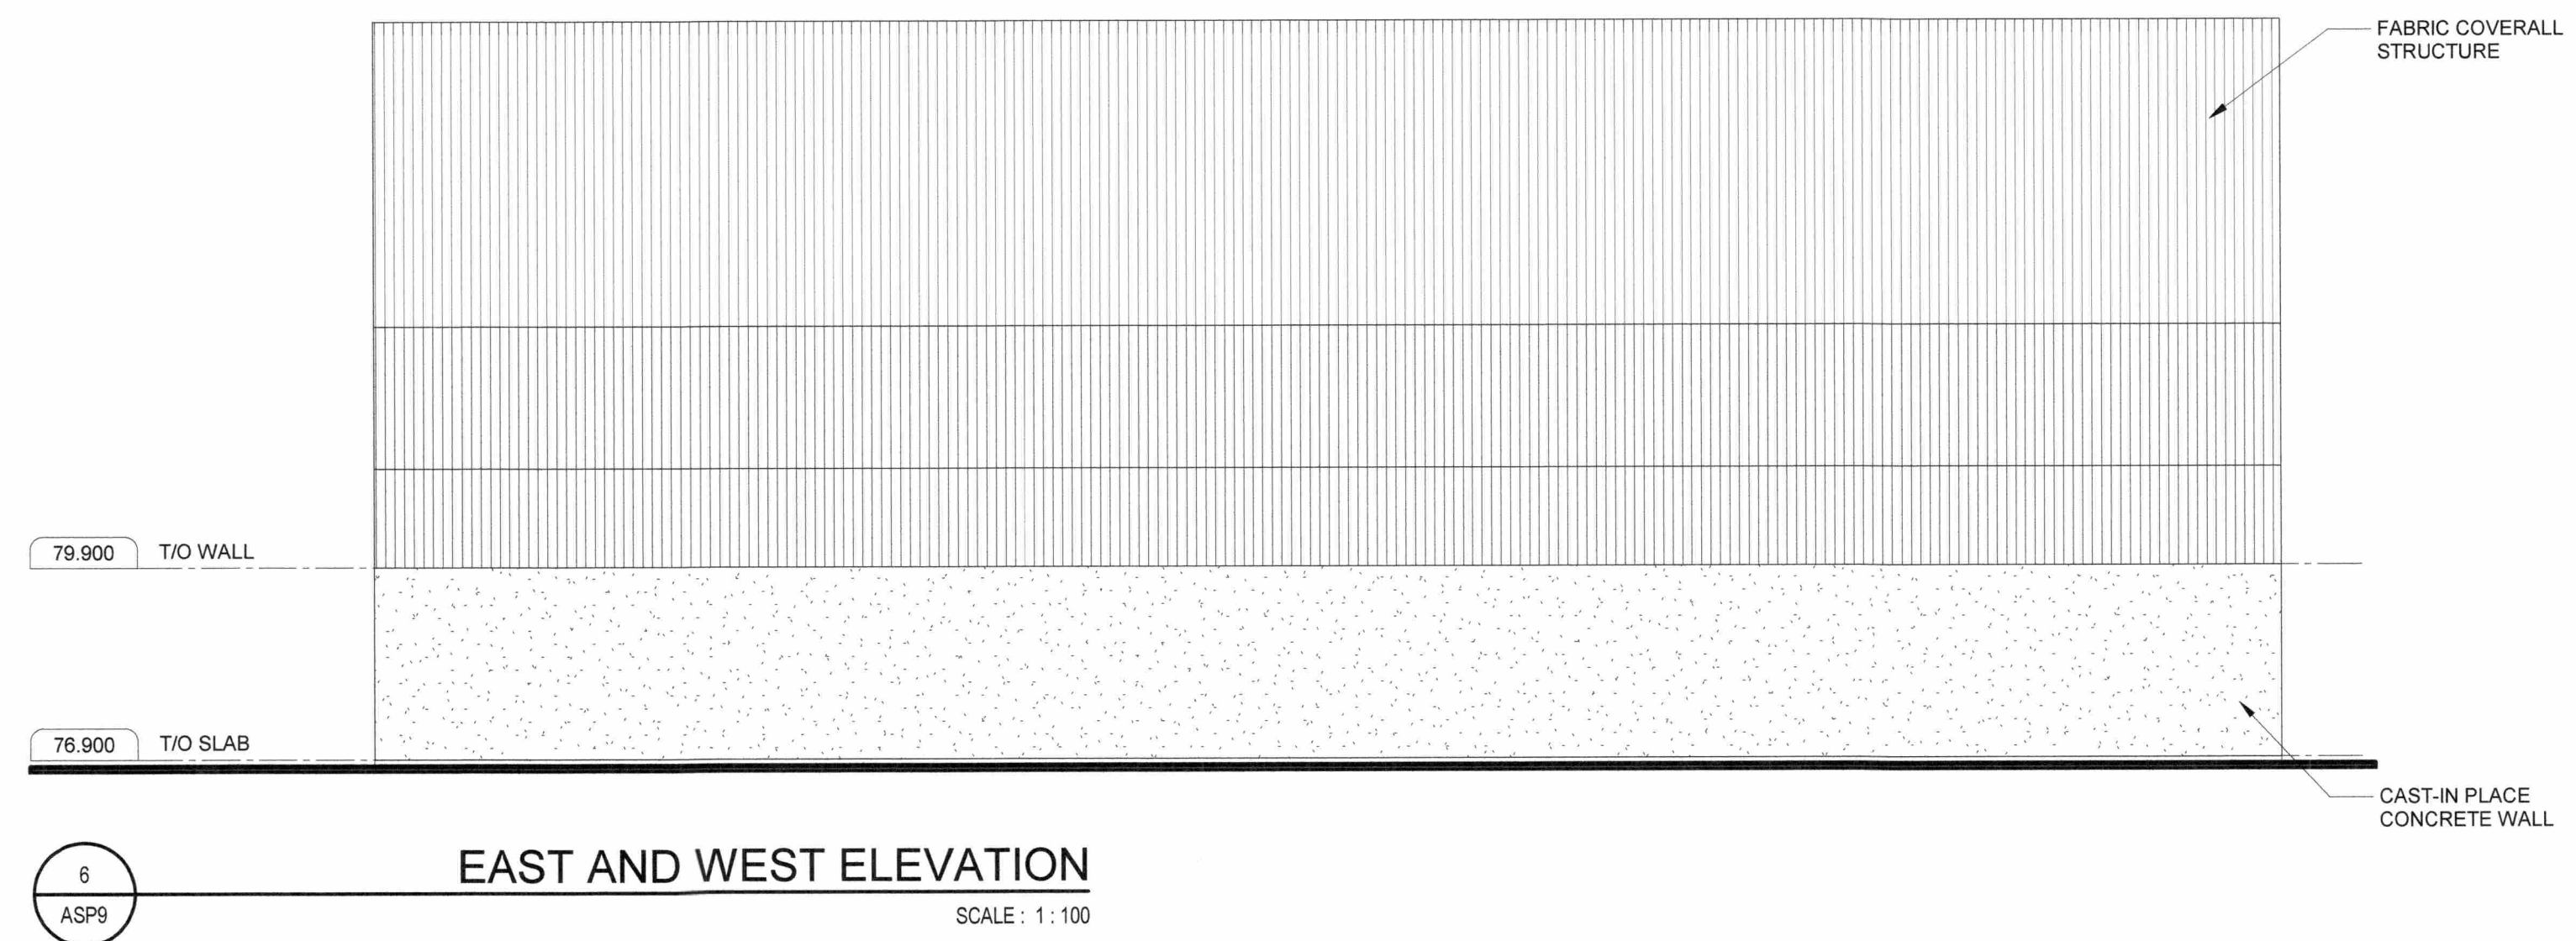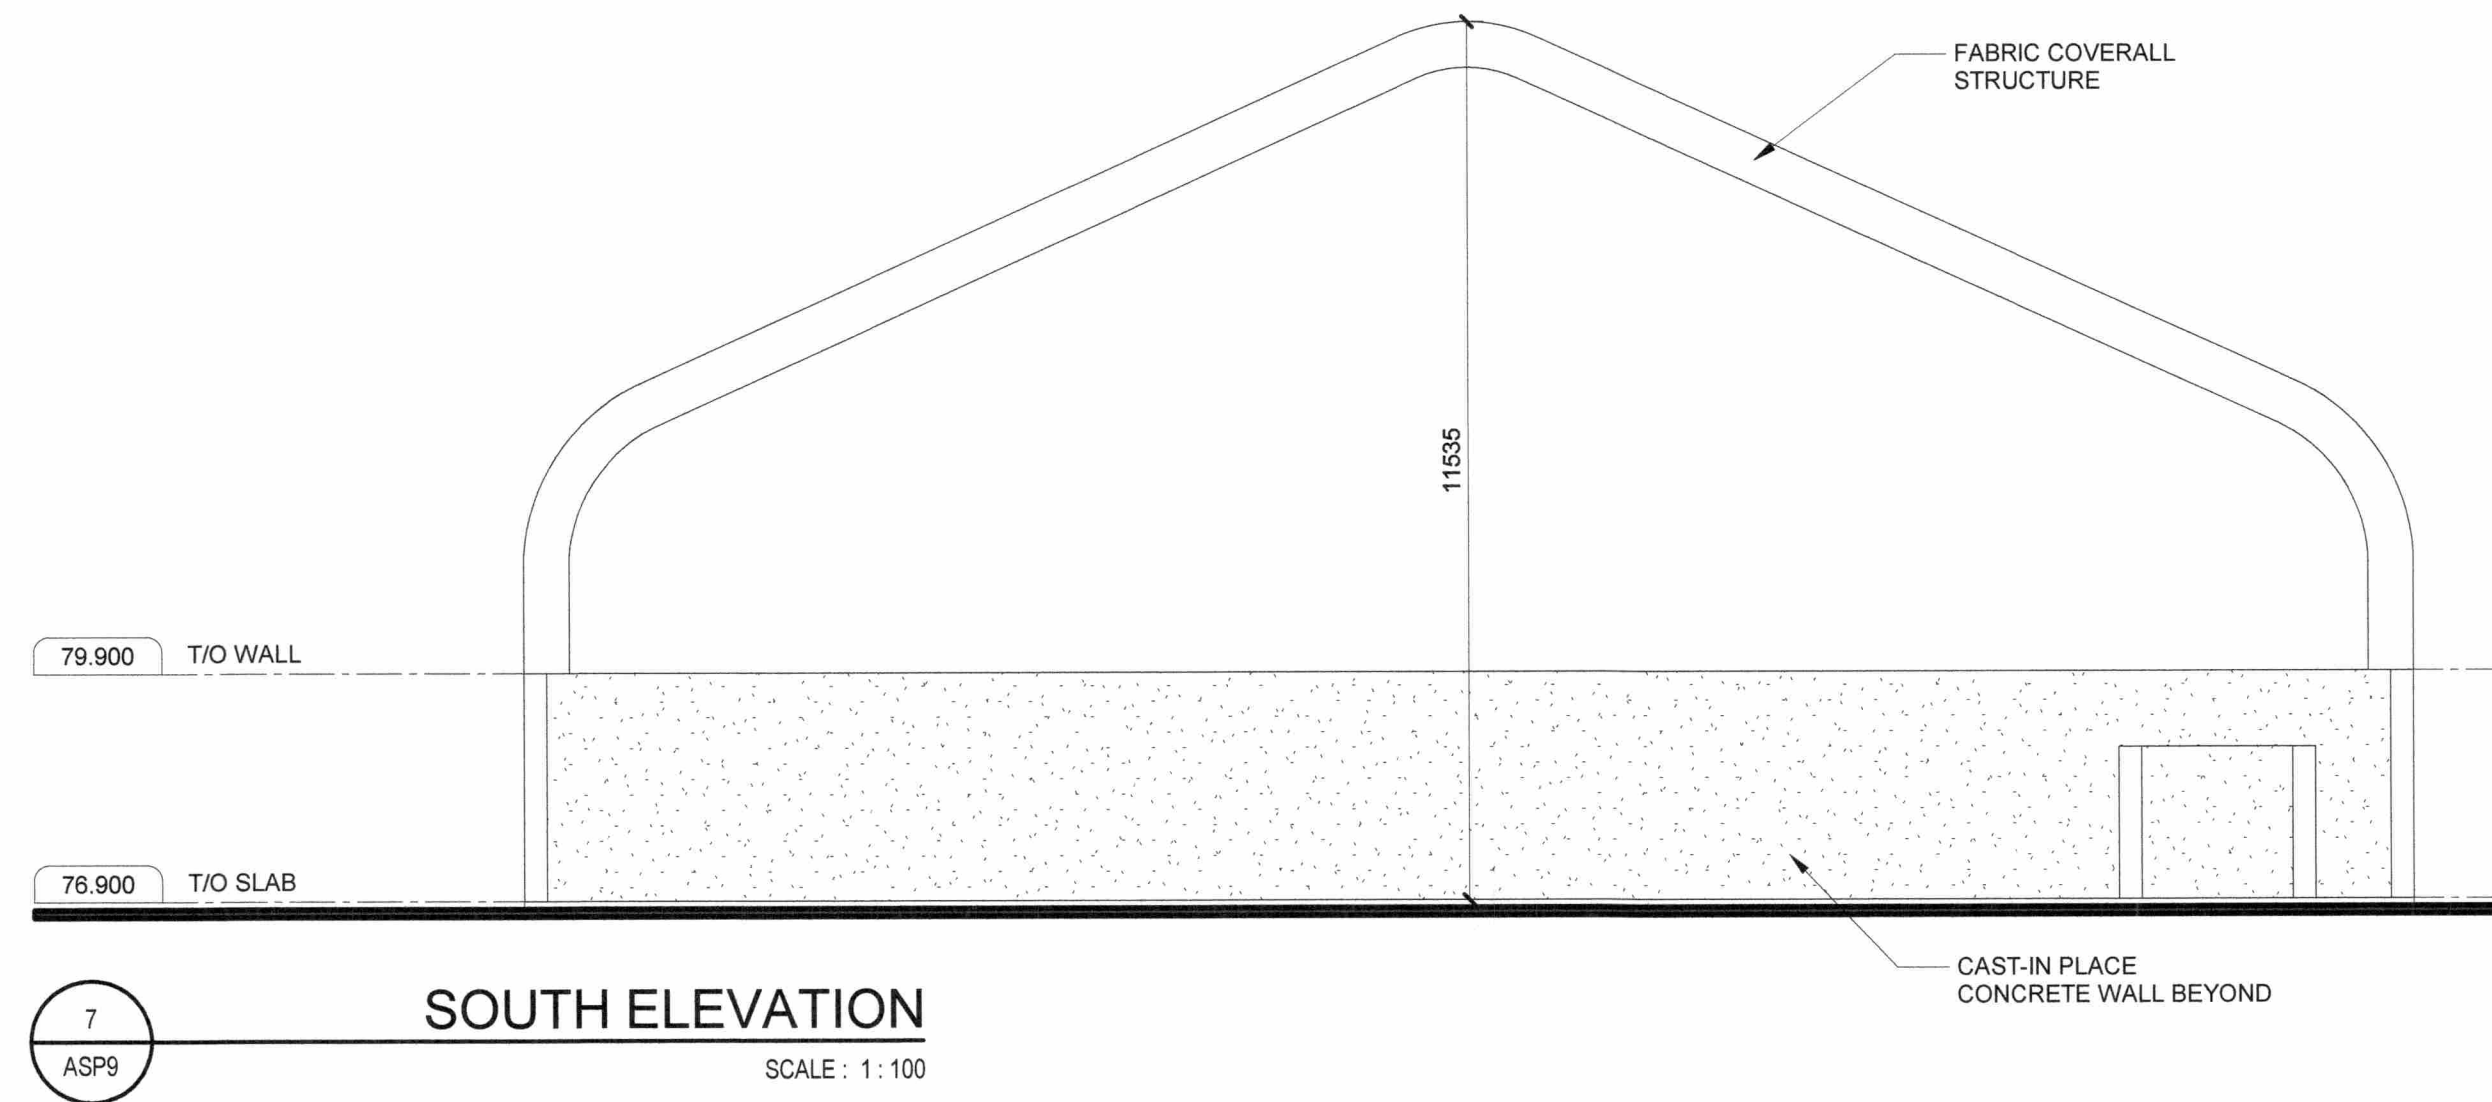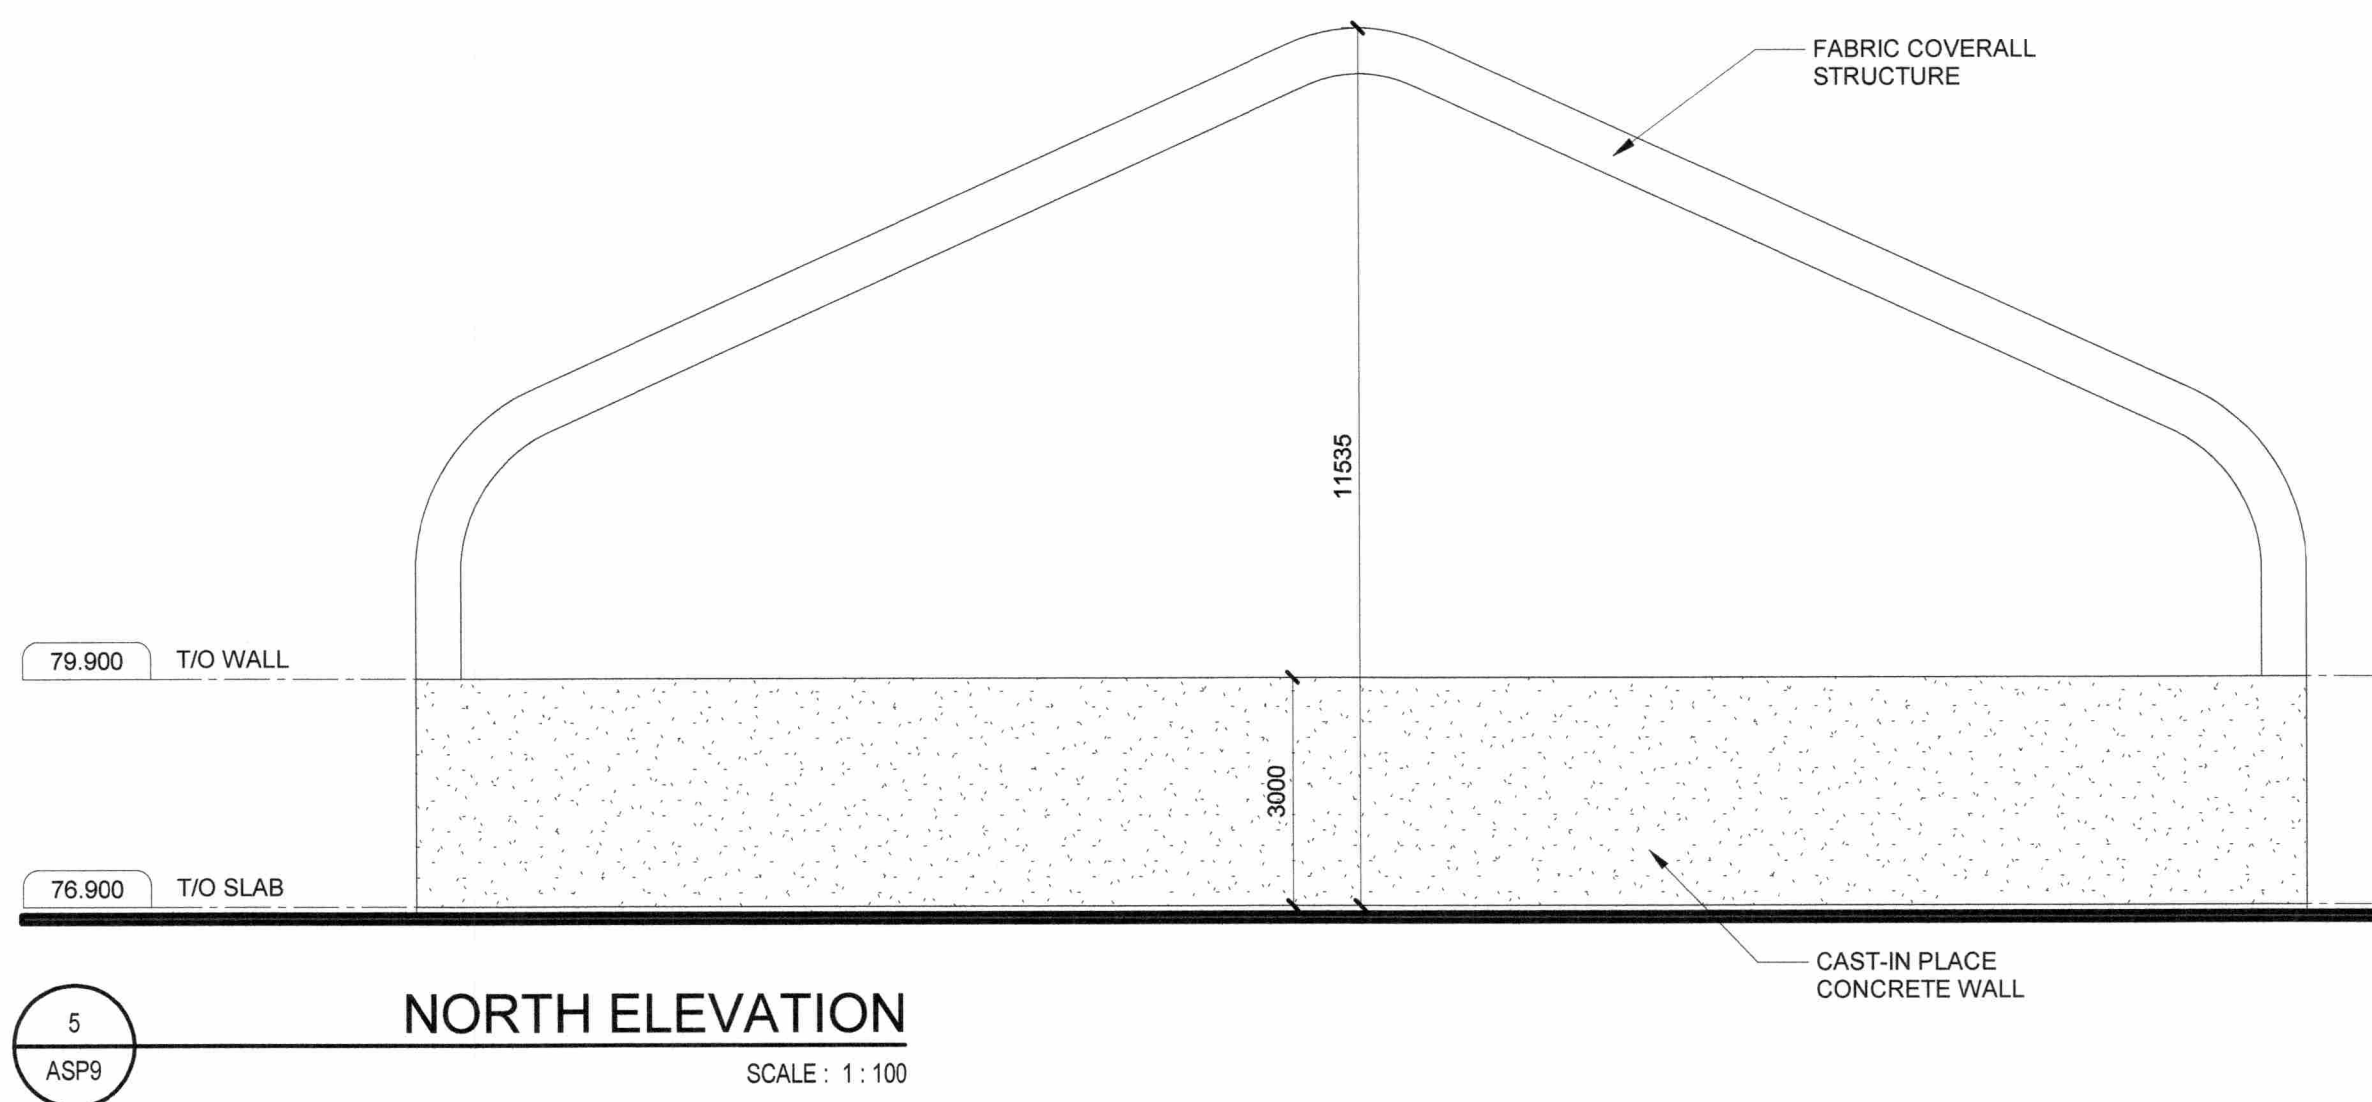

B	ISSUED FOR SITE PLAN APPLICATION	14/06/18
A	ISSUED FOR CLIENT REVIEW	25/05/18
No.	ISSUE / REVISION	DD/MM/YY

This drawing is copyright protected and may not be reproduced or used for purposes other than execution of the described work without the express written consent of J.L. Richards & Associates Limited

VERIFY SHEET SIZE AND SCALES. BAR TO THE RIGHT IS 25mm IF THIS IS A FULL SIZE DRAWING. 0 25mm

SCALE:

CLIENT:

TAGGART
GROUP OF COMPANIES


CLIENT:



CONSULTANT:

www.jlrichards.ca

JLR J.L. Richards
ENGINEERS - ARCHITECTS - PLANNERS

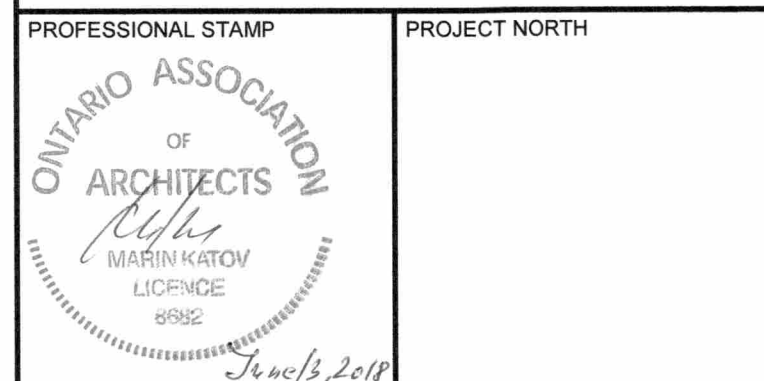

PROJECT:

CAPITAL REGION RESOURCE
RECOVERY CENTRE

BOUNDARY ROAD, OTTAWA, ONTARIO

DRAWING:

ARCHITECTURAL
PHC SOIL STORAGE BUILDING AND
TREATMENT UNIT
EXTERIOR ELEVATIONS

DESIGN:	MK	DRAWING #:
DRAWN:	JG	
CHECKED:	MK	
JLR #:	24230-0011	ASP9

PLOT DATE: 2018-06-14 3:54:35 PM