



LEGEND:

- EXISTING DECIDUOUS TREE (REFER TO TCP 1.1)
- EXISTING CONIFEROUS TREE (REFER TO TCP 1.1)
- DECIDUOUS TREE PLANTING
- CONIFEROUS TREE PLANTING
- SHRUB PLANTING
- CONCRETE PAVING
- MAINTENANCE EDGE
- TREE PROTECTION

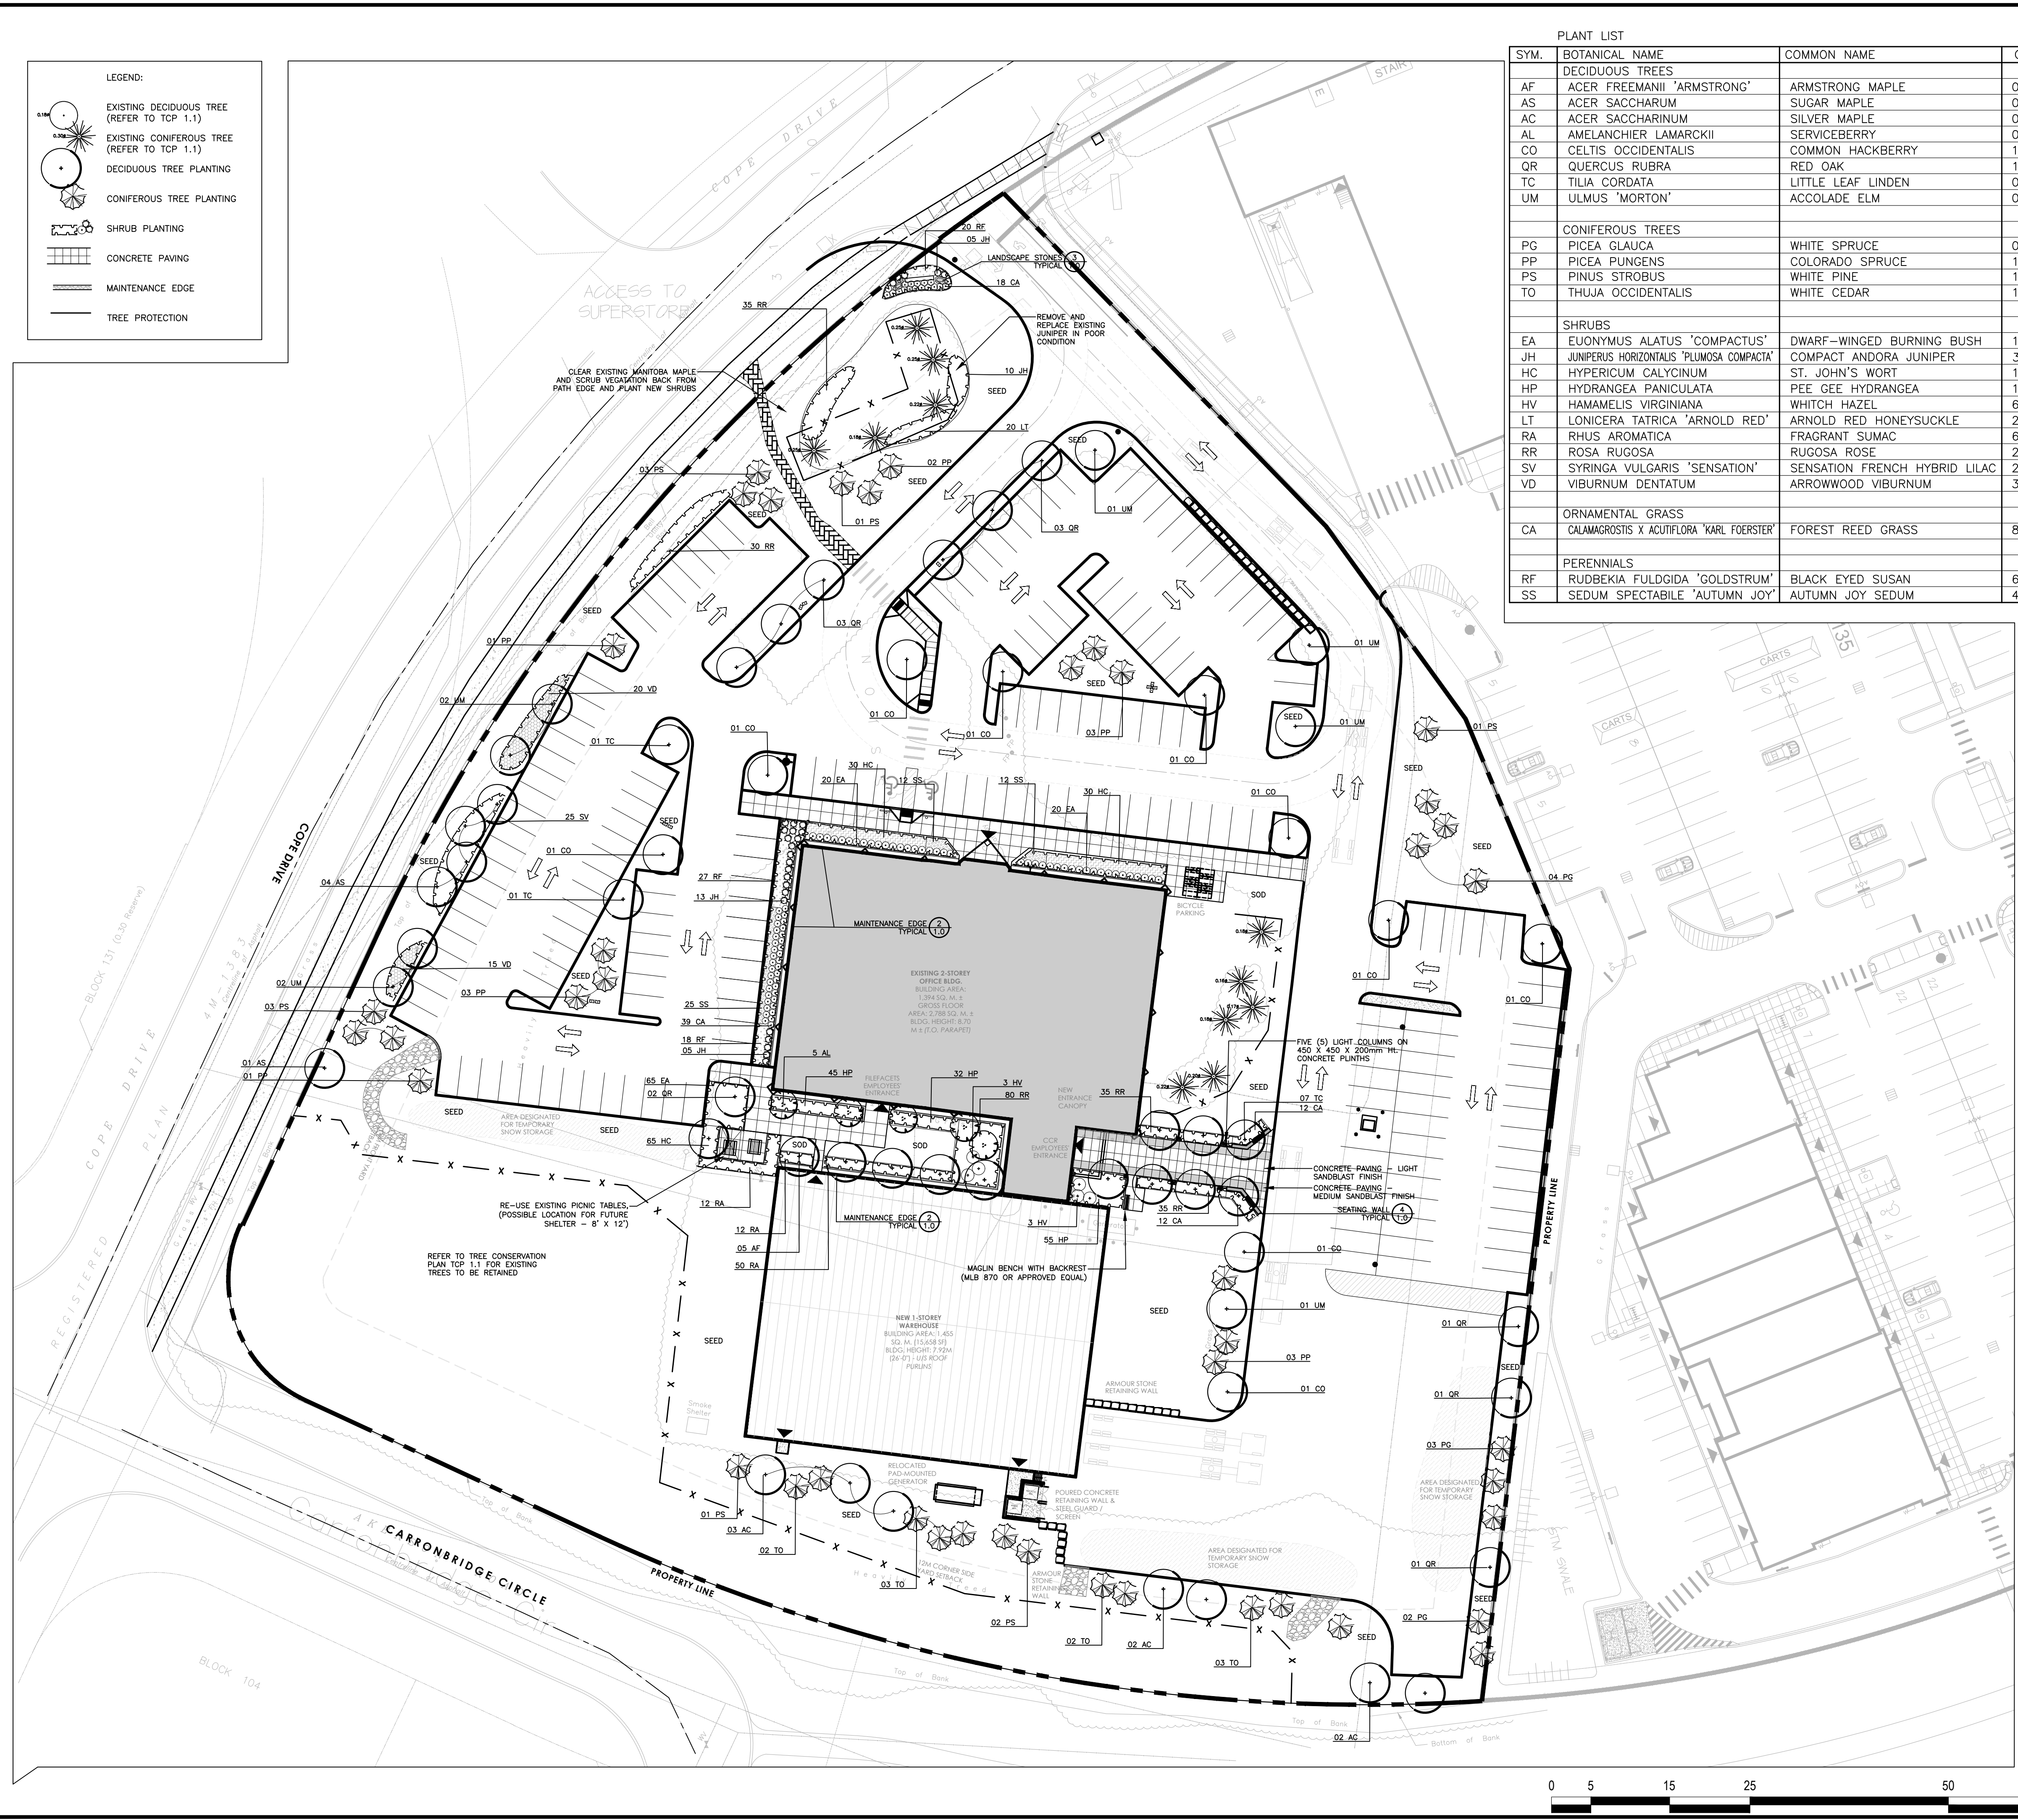

PLANT LIST					
SYM.	BOTANICAL NAME	COMMON NAME	QTY.	SIZE	REMARKS
DECIDUOUS TREES					
AF	ACER FREEMANII 'ARMSTRONG'	ARMSTRONG MAPLE	05	70mm CAL.	B&B / W.B.
AS	ACER SACCHARUM	SUGAR MAPLE	05	70mm CAL.	B&B / W.B.
AC	ACER SACCHARINUM	SILVER MAPLE	07	70mm CAL.	B&B / W.B.
AL	AMELANCHIER LAMARCKII	SERVICEBERRY	05	1800mm HT	CLUMP / B&B / W.B.
CO	CELTIS OCCIDENTALIS	COMMON HACKBERRY	10	70mm CAL.	B&B / W.B.
QR	QUERCUS RUBRA	RED OAK	11	70mm CAL.	B&B / W.B. PLANT IN SPRING
TC	TILIA CORDATA	LITTLE LEAF LINDEN	09	70mm CAL.	B&B / W.B. PLANT IN SPRING
UM	ULMUS 'MORTON'	ACCOLADE ELM	08	70mm CAL.	B&B / W.B. PLANT IN SPRING
CONIFEROUS TREES					
PG	PICEA GLAUCA	WHITE SPRUCE	09	1800mm HT.	B&B / W.B.
PP	PICEA PUNGENS	COLORADO SPRUCE	10	1800mm HT.	B&B / W.B.
PS	PINUS STROBUS	WHITE PINE	11	1800mm HT.	B&B / W.B.
TO	THUJA OCCIDENTALIS	WHITE CEDAR	10	1800mm HT.	B&B / W.B.
SHRUBS					
EA	EUONYMUS ALATUS 'COMPACTUS'	DWARF-WINGED BURNING BUSH	105	600mm HT.	POT. 1000mm O.C.
JH	JUNIPERUS HORIZONTALIS 'PLUMOSA COMPACTA'	COMPACT ANDORA JUNIPER	33	450mm SPR.	POT. 750mm O.C.
HC	HYPERICUM CALYCEINUM	ST. JOHN'S WORT	125	450mm HT.	POT. 750mm O.C.
HP	HYDRANGEA PANICULATA	PEE GEE HYDRANGEA	132	450mm HT.	POT. 750mm O.C.
HV	HAMAMELIS VIRGINIANA	WHITCH HAZEL	6	1000mm HT.	POT. 1800mm O.C.
LT	LONICERA TATRICA 'ARNOLD RED'	ARNOLD RED HONEYSUCKLE	20	600mm HT.	POT. 750mm O.C.
RA	RHUS AROMATICA	FRAGRANT SUMAC	62	450mm HT.	POT. 750mm O.C.
RR	ROSA RUGOSA	RUGOSA ROSE	215	450mm HT.	POT. 600mm O.C.
SV	SYRINGA VULGARIS 'SENSATION'	SENSATION FRENCH HYBRID LILAC	25	800mm HT.	POT. 1200mm O.C.
VD	VIBURNUM DENTATUM	ARROWWOOD VIBURNUM	35	800mm HT.	POT. 1200mm O.C.
ORNAMENTAL GRASS					
CA	CALAMAGROSTIS X ACUTIFLORA 'KARL FOERSTER'	FOREST REED GRASS	81	600mm HT.	POT. 600mm O.C.
PERENNIALS					
RF	RUDBEKIA FULDGIDA 'GOLDSTRUM'	BLACK EYED SUSAN	65	1 GAL. POT	POT. 450mm O.C.
SS	SEDUM SPECTABILE 'AUTUMN JOY'	AUTUMN JOY SEDUM	49	1 GAL. POT	POT. 450mm O.C.

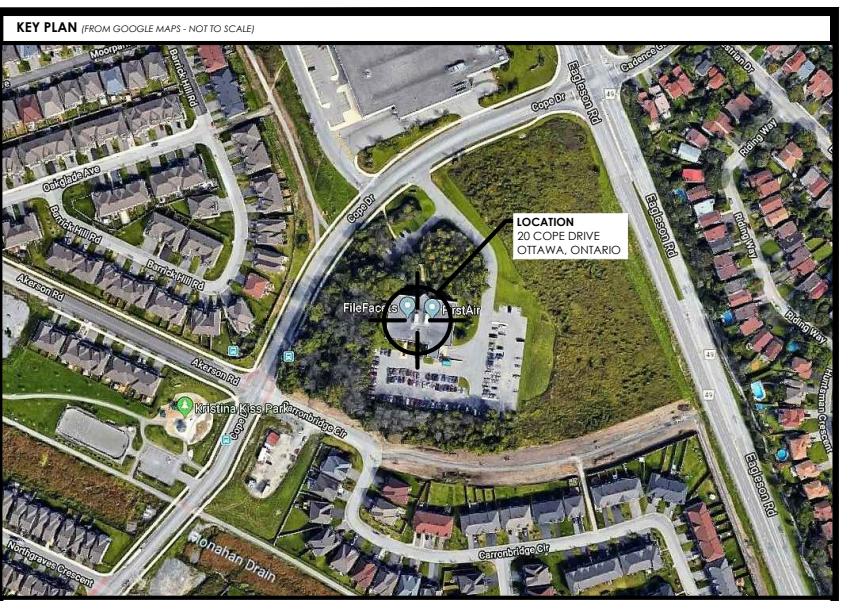

No.	Revision	Date
06	ISSUED FOR SPA	05/02/2019
05	ISSUED FOR SPA	18/12/2018
04	ISSUED FOR SPA	11/09/2018
03	ISSUED FOR REVIEW	31/08/2018
02	ISSUED FOR REVIEW	27/07/2018
01	ISSUED FOR REVIEW	24/07/2018

North:

Stamp:

PROJECT TEAM

OWNER/APPLICANT

CANADA CLEAN ROOM
20 COPE DRIVE, KANATA, ON K2M 2V8
TEL.: (613) 457-5127
E-MAIL: INFO@CCRCANADA.COM

PROJECT MANAGER

FARMHOUSE INVESTMENTS INC.
701 REVERIE PRIVATE, OTTAWA, ON K2S 0T9
TEL.: (613) 878-5061
E-MAIL: JEN@FARMHOUSEINVESTMENTS.CA

CONSTRUCTION MANAGER

ARGUE CONSTRUCTION LTD.
2900 CARP ROAD, CARP, ON K0A 1L0
TEL.: (613) 831-7044
E-MAIL: INFO@ARGUECONSTRUCTION.CA

LAND SURVEYOR

FAIRHALL, MOFFATT AND WOODLAND LIMITED
100-600 TERRY FOX DRIVE, KANATA, ON K2L 4B6
TEL.: (613) 591-2580
E-MAIL: INFO@FMWON.CA

ARCHITECT

A+ ARCHITECTURE INC.
304-555 LECOGET DRIVE, KANATA, ON K2K 2X3
TEL.: (613) 699-6860
E-MAIL: INFO@APLUS-ARCH.COM

CIVIL ENGINEER

IBI GROUP
400-333 PRESTON STREET, OTTAWA, ON K1S 5N4
TEL.: (613) 225-1311
E-MAIL: DYANNIOULOPOULOS@IBIGROUP.COM

ELECTRICAL ENGINEER

M&E ENGINEERING
205 KINCARDINE DRIVE, KANATA, ON K2V 1C5
TEL.: (613) 836-3420
E-MAIL: FARZAD@MEENGINEERING.CA

LANDSCAPE ARCHITECT

CSW LANDSCAPE ARCHITECTS
502-319 MCRAE AVENUE, OTTAWA, ON K1Z 0B9
TEL.: (613) 729-4536
E-MAIL: EDWARDS@CSW.CA

CSW

Landscape Architecture
Urban Design
Site Planning
Recreation and Park Planning
Project Management

319 McRae Avenue, Suite 502, Ottawa, Ontario K1Z 0B9
Tel: (613) 729-4536

- All measurements in millimeters unless specified otherwise. Do not scale drawing. All drawings to be read in conjunction with written specifications.
- Copyright reserved. This drawing is the exclusive property of CSW Landscape Architects Ltd. and shall not be used without the consent thereof.
- This Drawing may not be used for construction until signed by the landscape architect. It is the responsibility of the contractor to:
 - check and verify all dimensions on site;
 - report all errors and/or omissions to the landscape architect;
 - comply with all pertinent codes and by-laws;
 - check and verify locations of all underground services with all local utilities prior to any digging.

Project:

CCR WAREHOUSE ADDITION & OFFICE RENO

20 COPE DRIVE, KANATA, ON OTTAWA, ONTARIO

Drawing:

LANDSCAPE PLAN

Scale:	1:400	Date:	JULY 2018
Design By:	SE	Drawn By:	SE
Project Number:	1998-01	Sheet Number:	L 1.0