


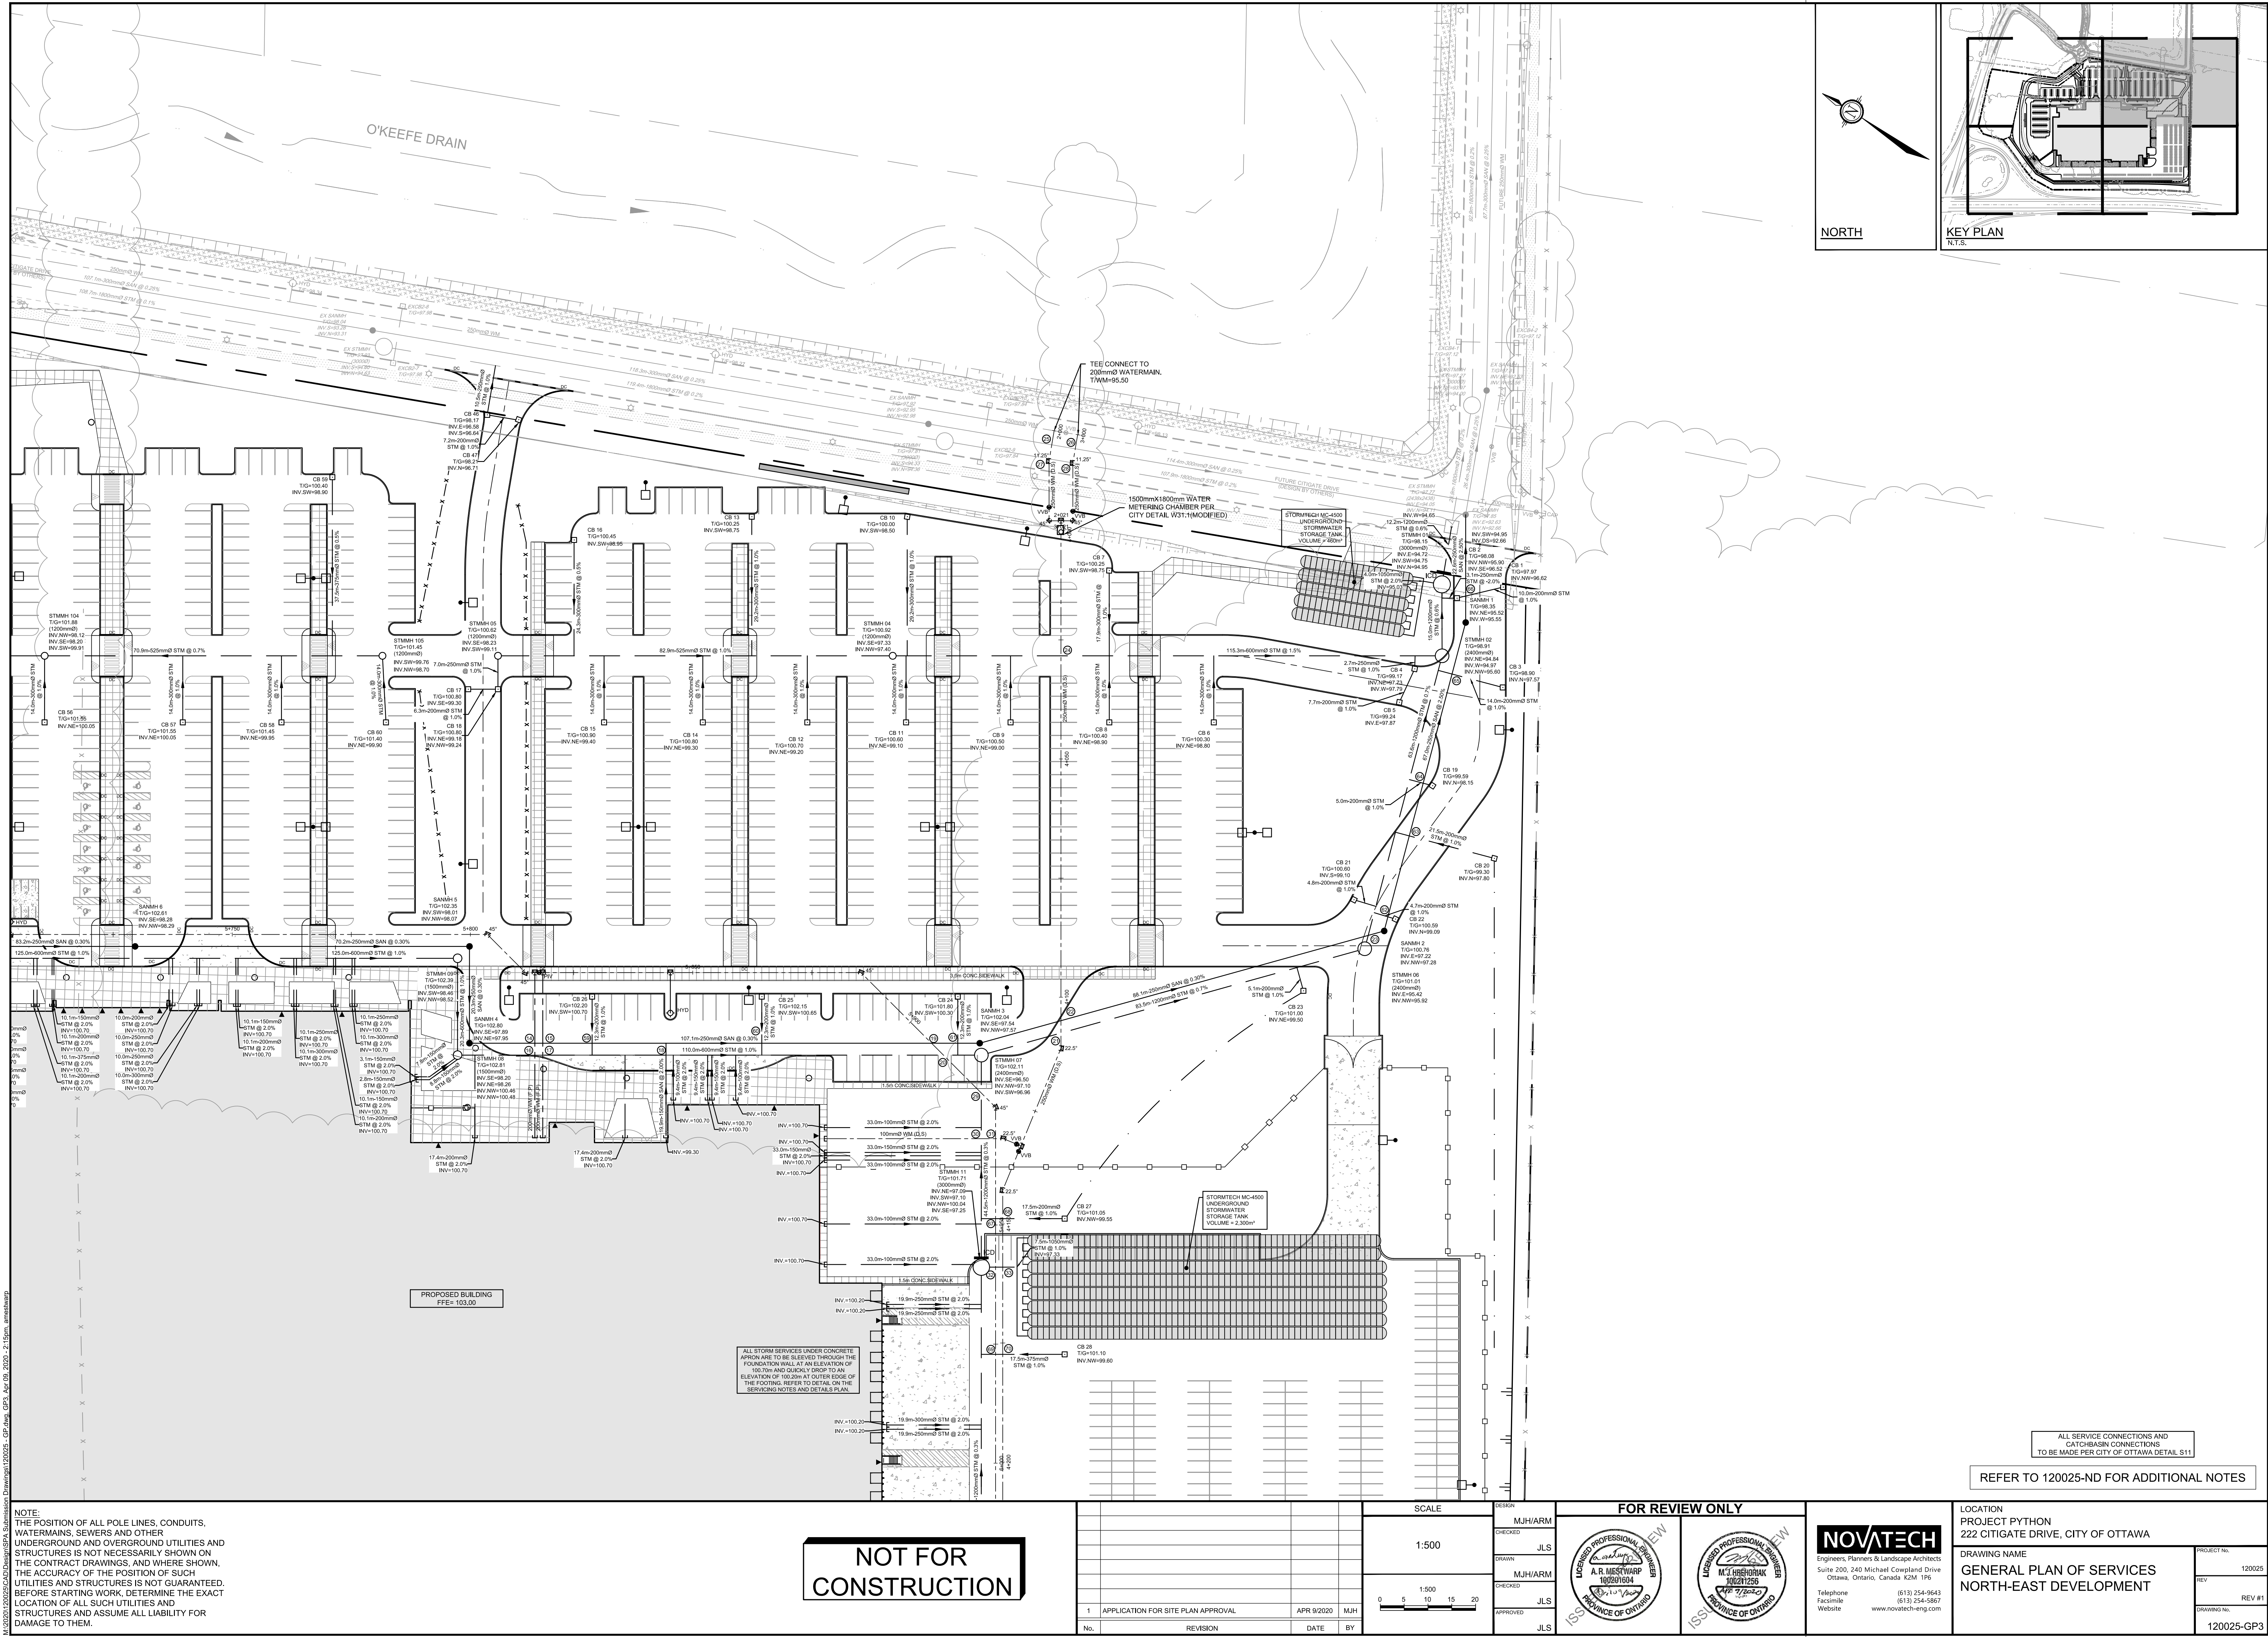

NOTE:  
THE POSITION OF ALL POLE LINES, CONDUITS,  
WATERMAINS, SEWERS AND OTHER  
UNDERGROUND AND OVERGROUND UTILITIES AND  
STRUCTURES IS NOT NECESSARILY SHOWN ON  
THE CONTRACT DRAWINGS, AND WHERE SHOWN,  
THE ACCURACY OF THE POSITION OF SUCH  
UTILITIES AND STRUCTURES IS NOT GUARANTEED.  
BEFORE STARTING WORK, DETERMINE THE EXACT  
LOCATION OF ALL SUCH UTILITIES AND  
STRUCTURES AND ASSUME ALL LIABILITY FOR  
DAMAGE TO THEM.

NOT FOR  
CONSTRUCTION

| No. | REVISION                           | DATE       | BY  |
|-----|------------------------------------|------------|-----|
| 1   | APPLICATION FOR SITE PLAN APPROVAL | APR 9/2020 | MJH |

| SCALE        |
|--------------|
| 1:500        |
| 0 5 10 15 20 |

|          |         |
|----------|---------|
| DESIGN   | MJH/ARM |
| CHECKED  | JLS     |
| DRAWN    | MJH/ARM |
| CHECKED  | JLS     |
| APPROVED | JLS     |

FOR REVIEW ONLY

PROFESSIONAL ENGINEER  
A. R. MESTWAR  
100201604  
PROVINCE OF ONTARIO

PROFESSIONAL LANDSCAPE ARCHITECT  
M. J. HOSKINSON  
100211259  
PROVINCE OF ONTARIO

**NOVATECH**  
Engineers, Planners & Landscape Architects  
Suite 200, 240 Michael Cowpland Drive  
Ottawa, Ontario, Canada K2M 1P6  
Telephone (613) 254-9643  
Facsimile (613) 254-5867  
Website www.novatech-eng.com

|                                                                    |                           |
|--------------------------------------------------------------------|---------------------------|
| LOCATION<br>PROJECT PYTHON<br>222 CITIGATE DRIVE, CITY OF OTTAWA   | PROJECT NO.<br>120025     |
| DRAWING NAME<br>GENERAL PLAN OF SERVICES<br>NORTH-EAST DEVELOPMENT | REV<br>REV #1             |
|                                                                    | DRAWING NO.<br>120025-GP3 |