


It is the responsibility of the appropriate contractor to check and verify all dimensions on site and report all errors and/or omissions to the architect.

All contractors must comply with all pertinent codes and by-laws.

Do not scale drawings.


This drawing may not be used for construction until signed.

Copyright reserved.

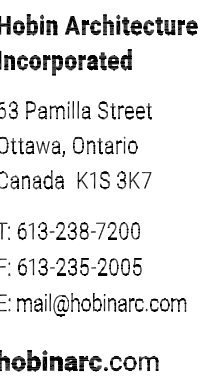

HOBIN
ARCHITECTURE

REVISION NO.:

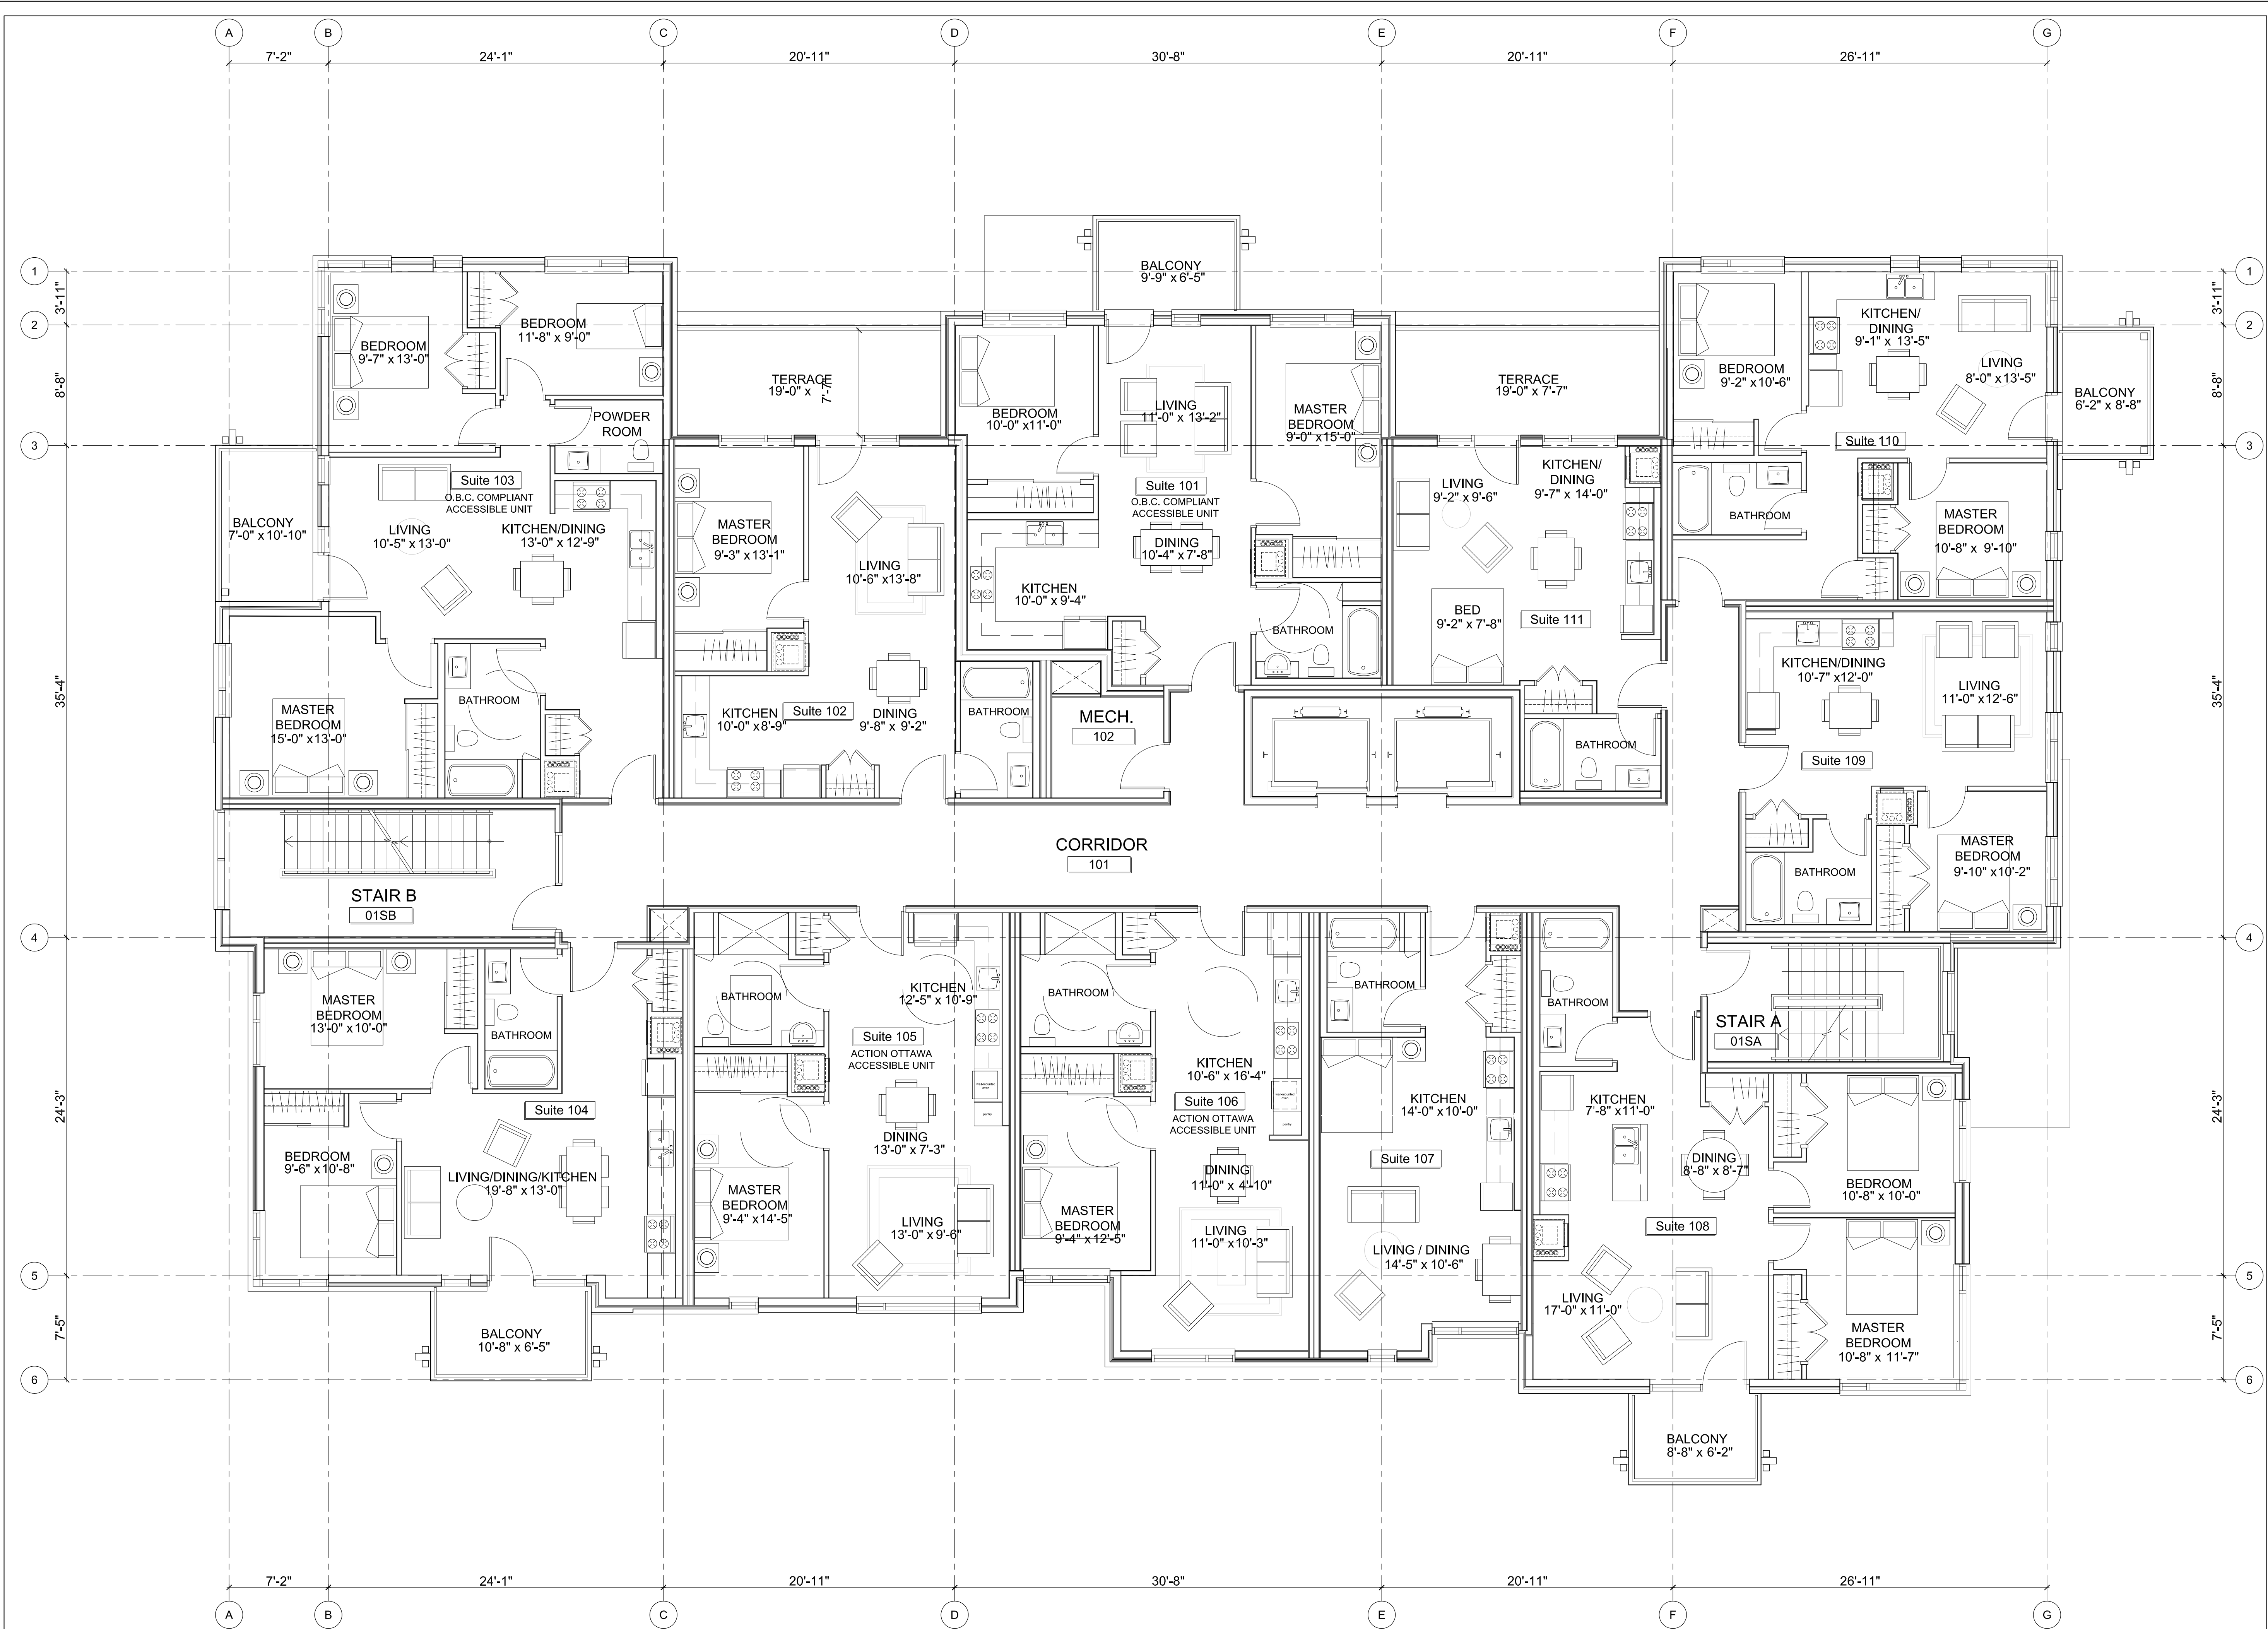

1 LEVEL 1
A2.2 3/16" = 1'-0"

2	JULY 10, 2020	REISSUED FOR SITE PLAN CONTROL
1	APR. 28, 2020	ISSUED FOR SITE PLAN CONTROL
no.	date	revision

It is the responsibility of the appropriate contractor to check and verify all dimensions on site and report all errors and/or omissions to the architect.

All contractors must comply with all pertinent codes and by-laws.

Do not scale drawings.

This drawing may not be used for construction until signed.

Copyright reserved.



Hobin Architecture
Incorporated
63 Pamela Street
Ottawa, Ontario
Canada K1S 3K7

T: 613-238-7200
F: 613-235-2005
E: mail@hobinarc.com

hobinarc.com




PROJECT/LOCATION:
3865 OLD RICHMOND ROAD


DRAWING TITLE:
LEVEL 1

DRAWN BY: AM DATE: APR. 28, 2020 SCALE: 3/16" = 1'-0"

PROJECT: 1948
DRAWING NO.: A2.2

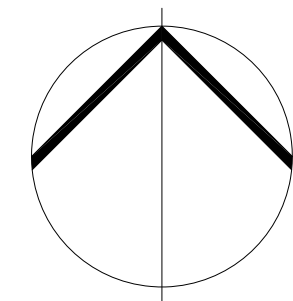

REVISION NO.:

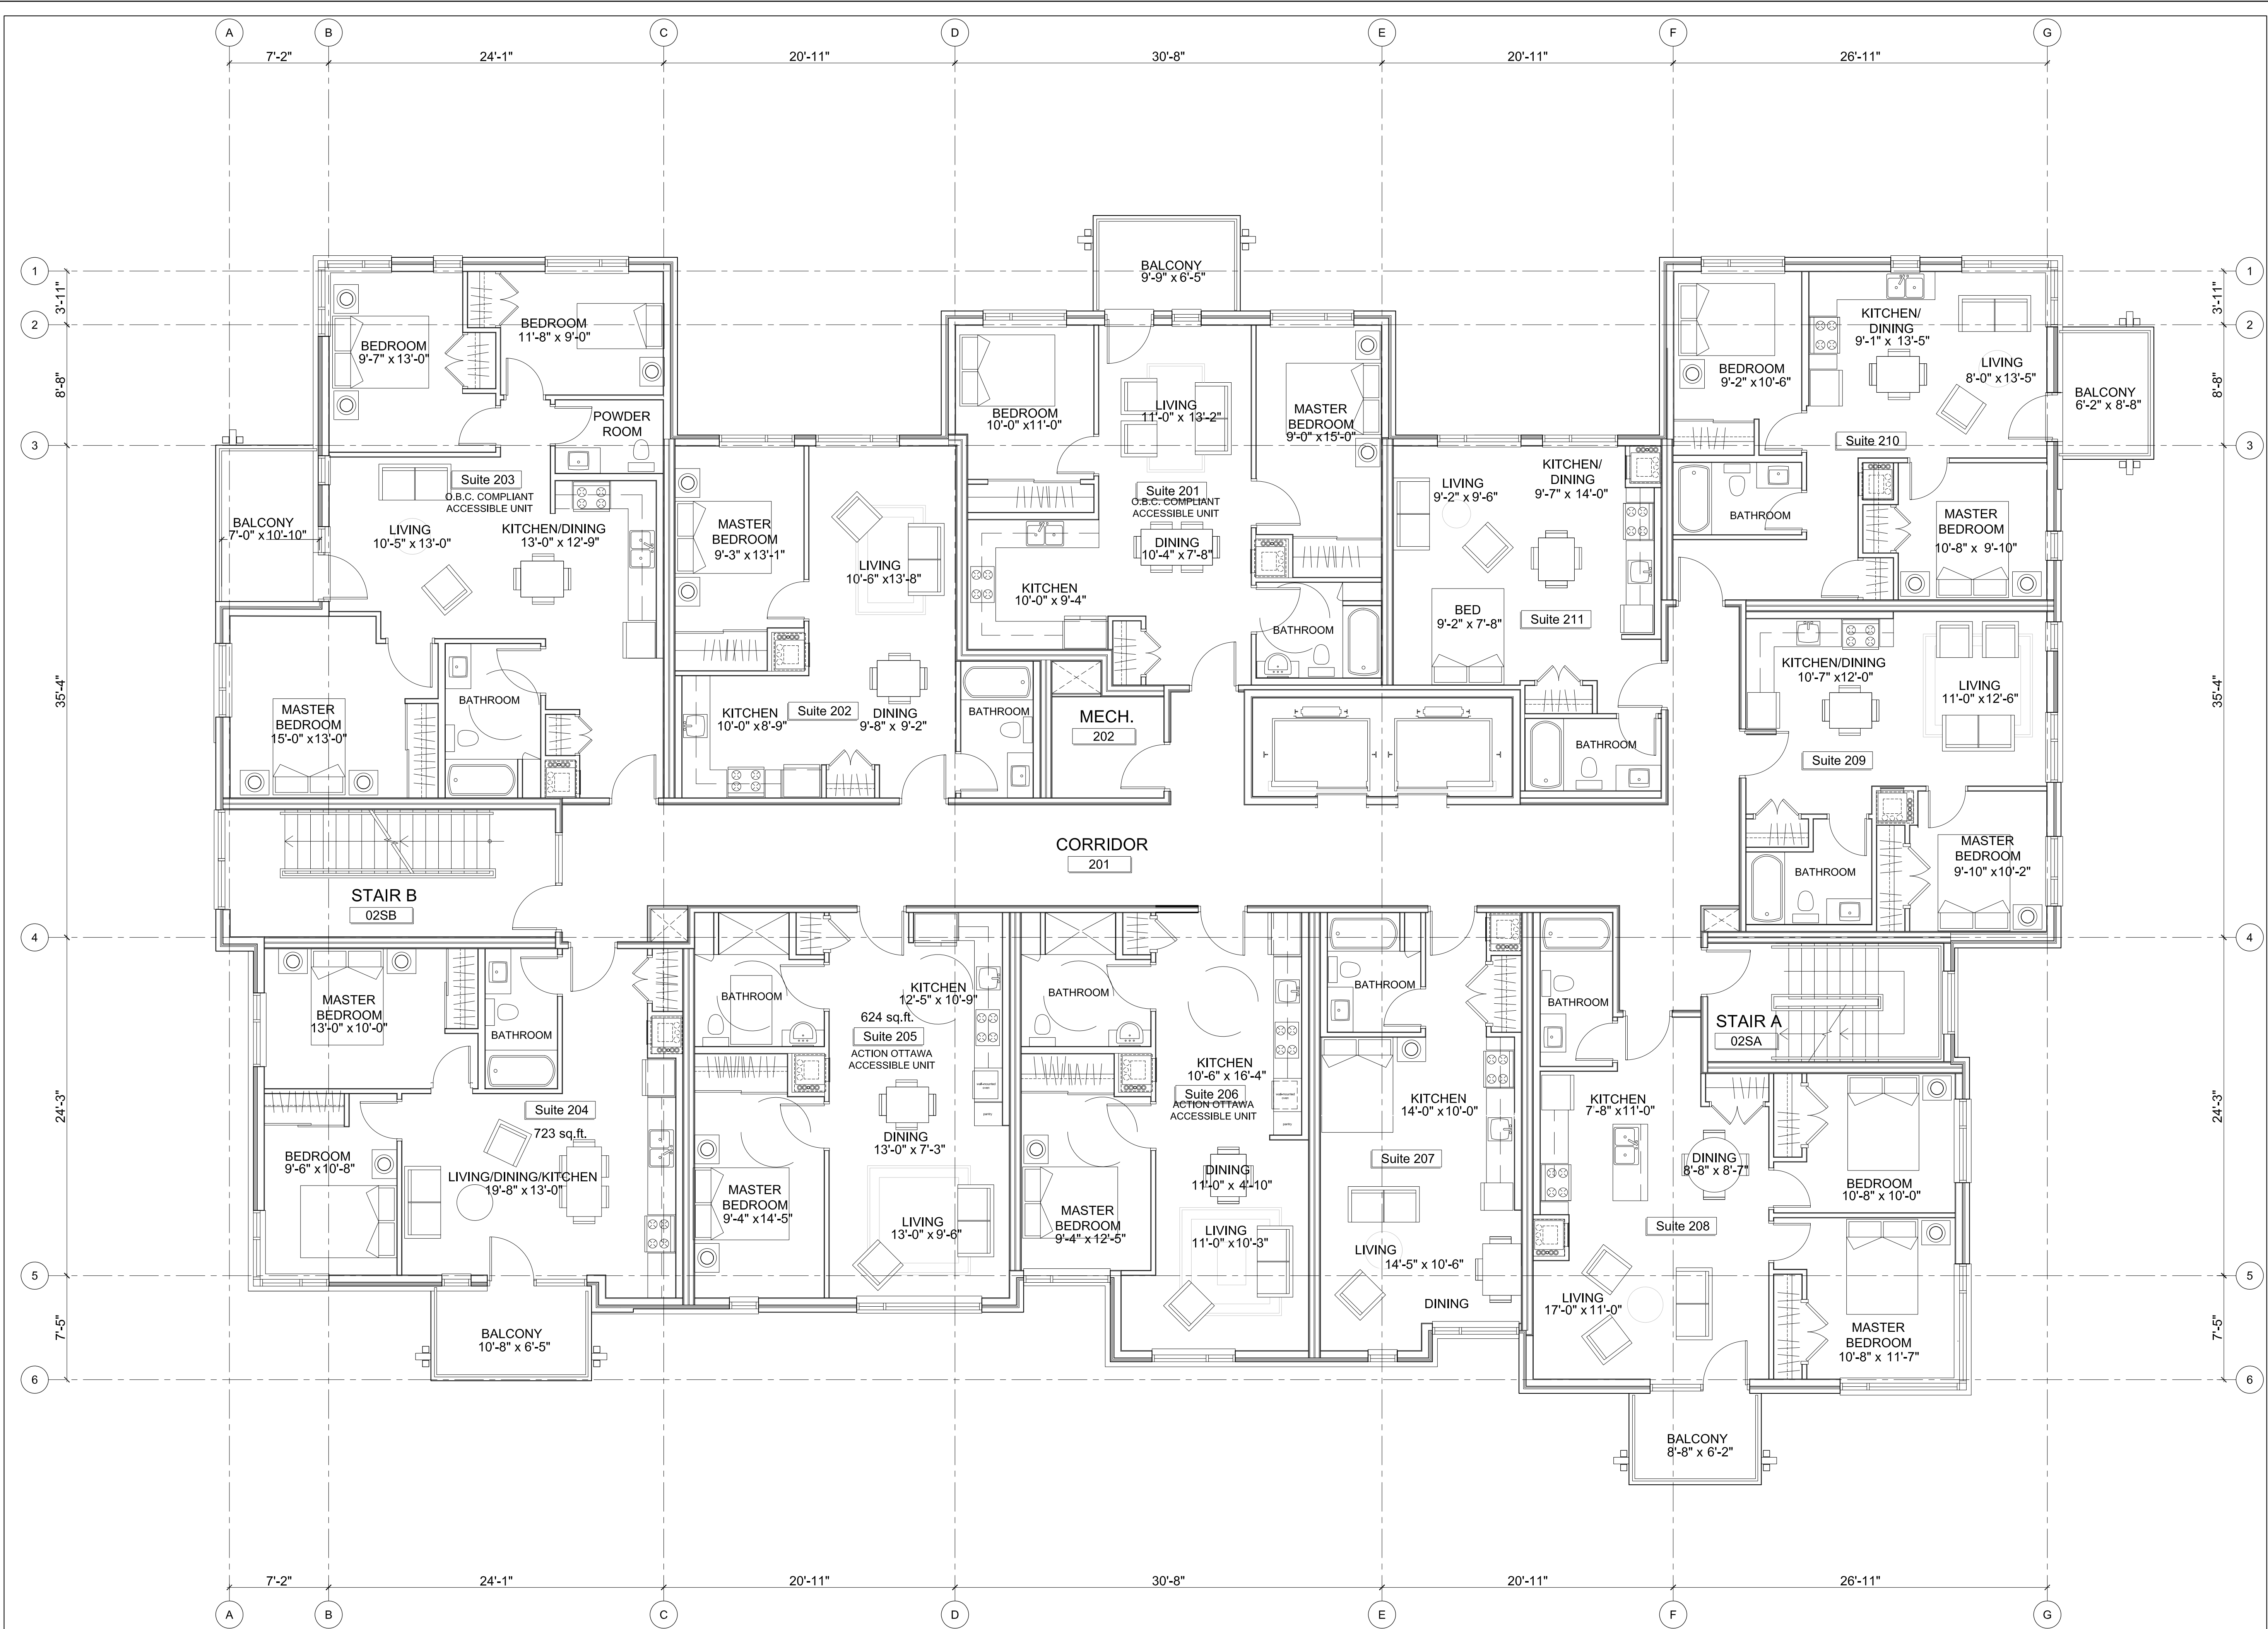

1 LEVEL 2
A2.3 3/16" = 1'-0"

2	JULY 10, 2020	REISSUED FOR SITE PLAN CONTROL
1	APR. 28, 2020	ISSUED FOR SITE PLAN CONTROL
no.	date	revision

It is the responsibility of the appropriate contractor to check and verify all dimensions on site and report all errors and/or omissions to the architect.

All contractors must comply with all pertinent codes and by-laws.

Do not scale drawings.

This drawing may not be used for construction until signed.

Copyright reserved.



Hobin Architecture
Incorporated
63 Pamela Street
Ottawa, Ontario
Canada K1S 3K7

T: 613-238-7200
F: 613-235-2005
E: mail@hobinarc.com

hobinarc.com




PROJECT/LOCATION:
3865 OLD RICHMOND ROAD


DRAWING TITLE:
LEVEL 2

DRAWN BY: AM DATE: APR. 28, 2020 SCALE: 3/16" = 1'-0"

PROJECT: 1948 DRAWING NO.: A2.3

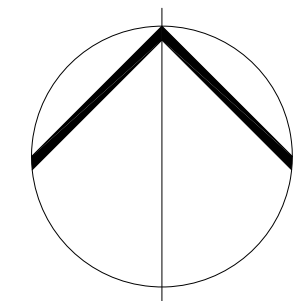

REVISION NO.:

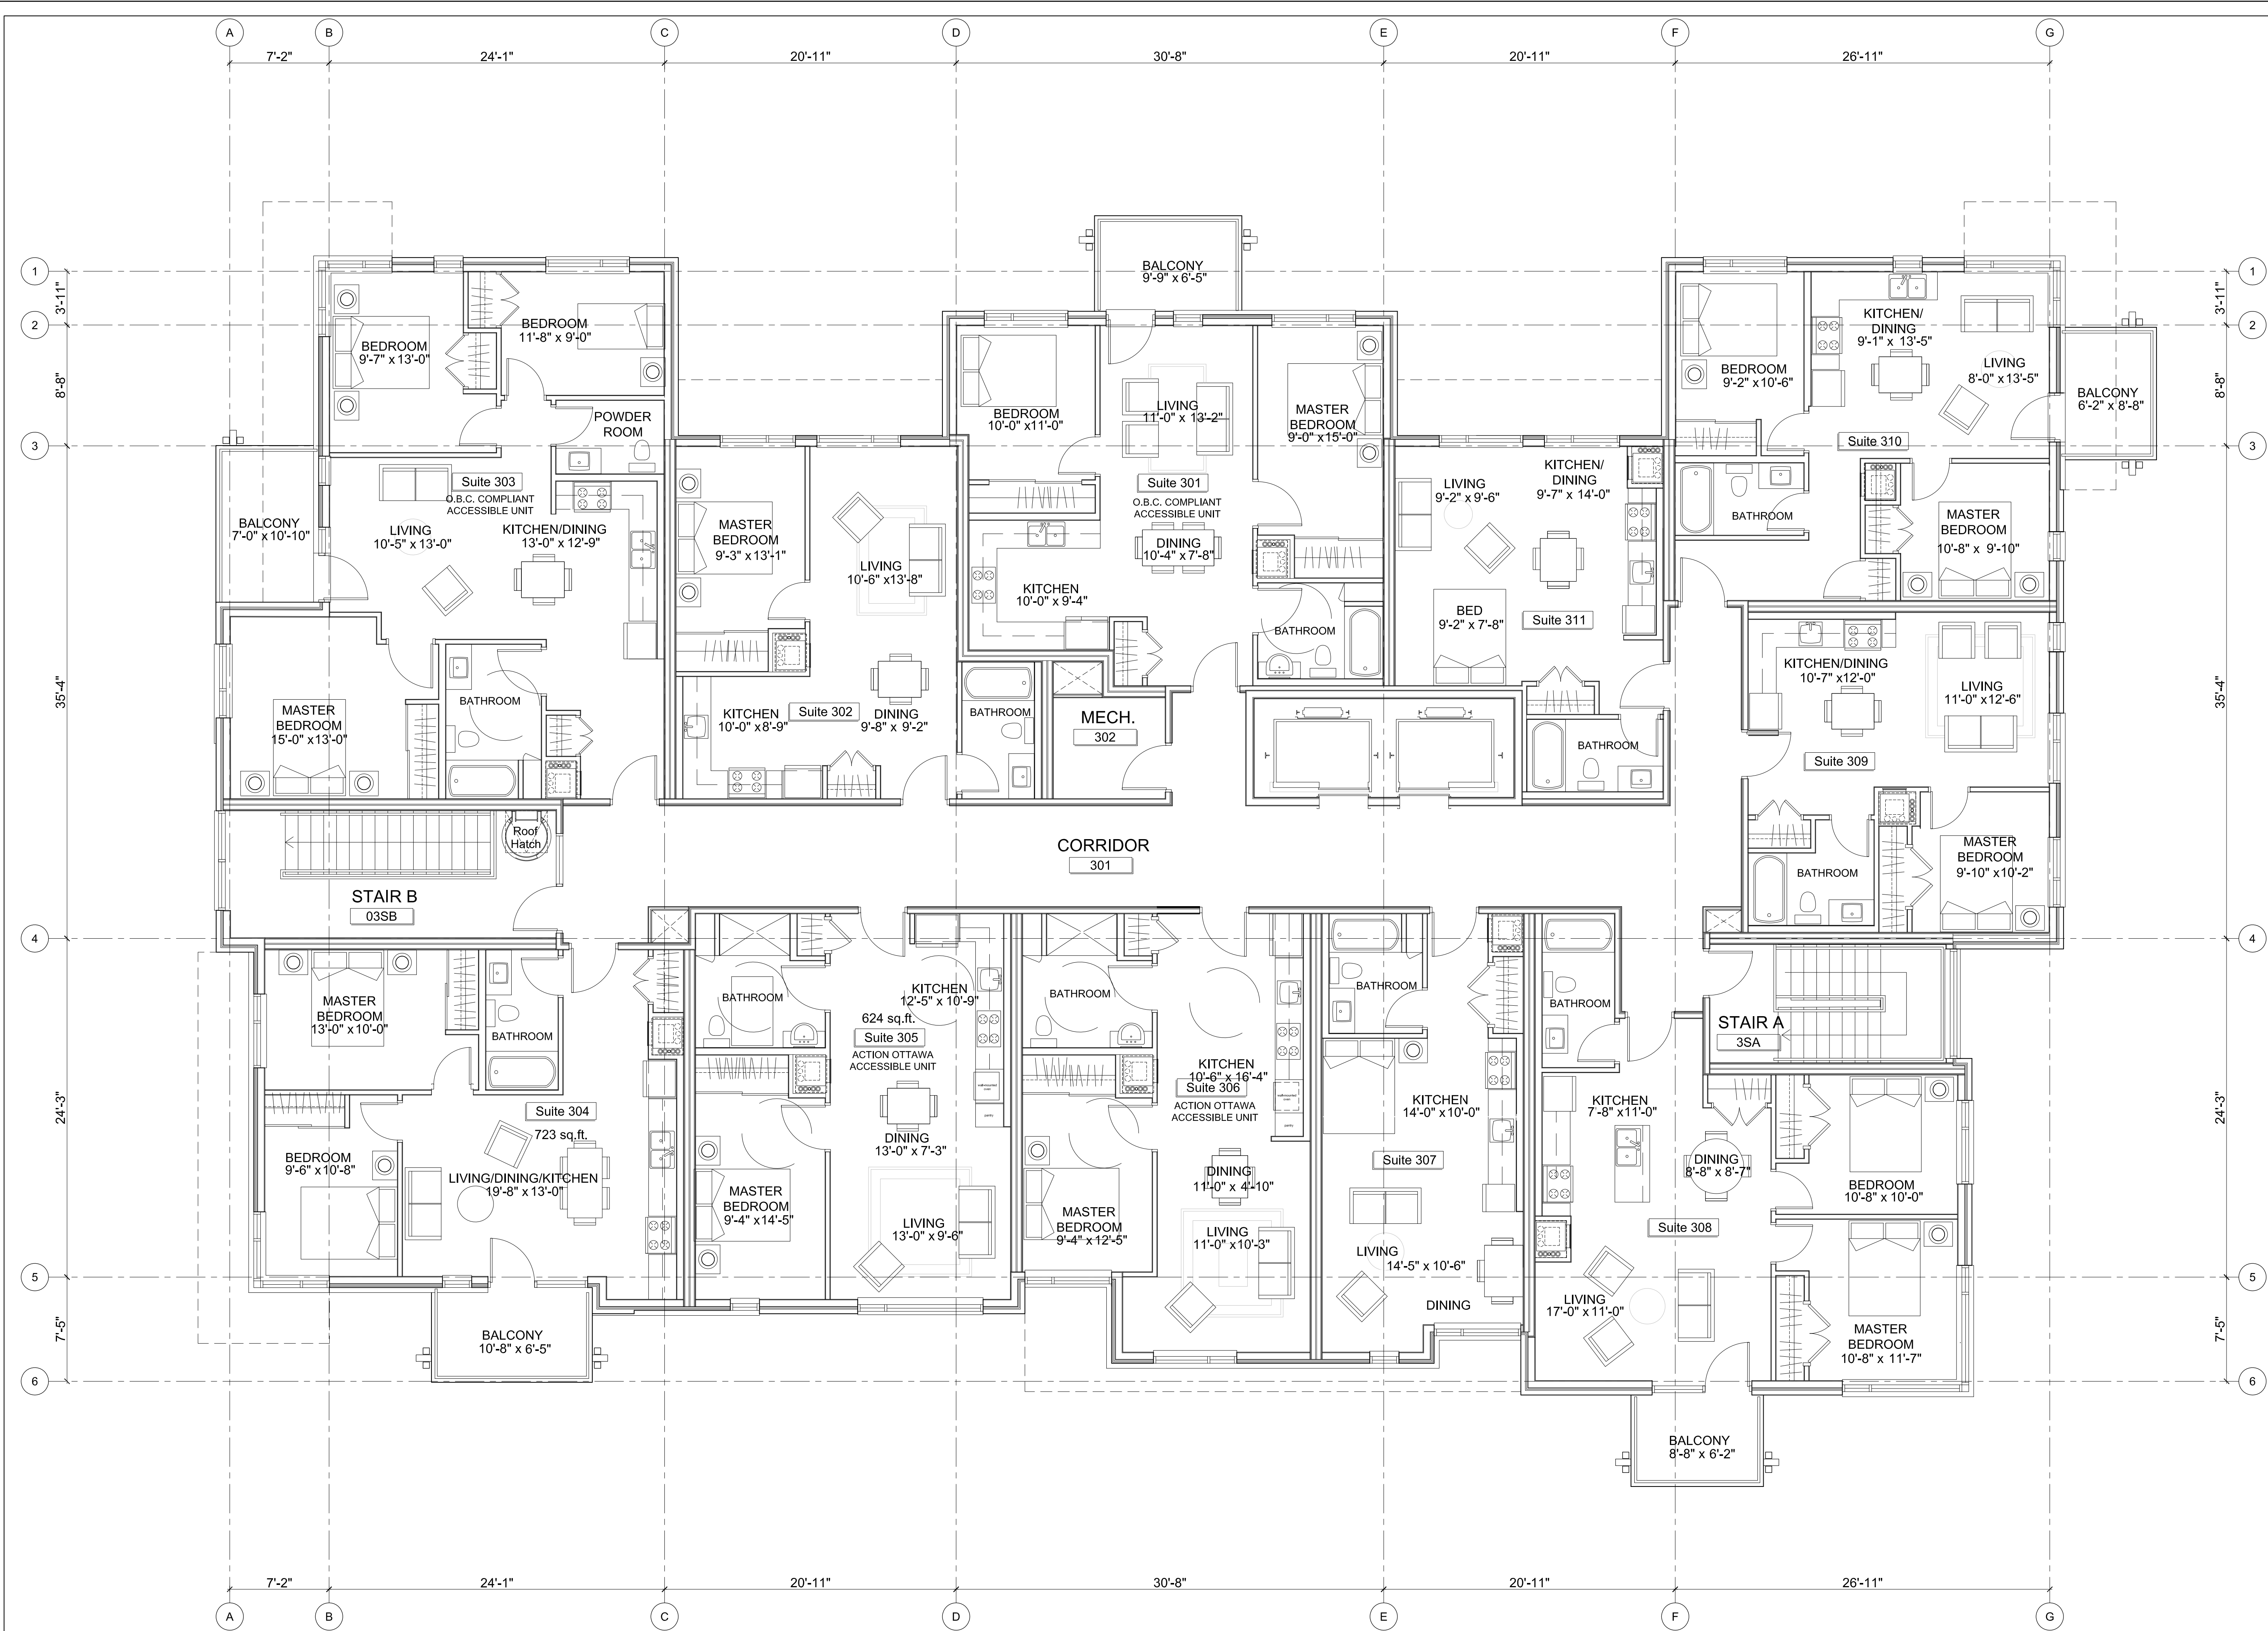

1 LEVEL 3
A2.4 3/16" = 1'-0"

2	JULY 10, 2020	REISSUED FOR SITE PLAN CONTROL
1	APR. 28, 2020	ISSUED FOR SITE PLAN CONTROL
no.	date	revision

It is the responsibility of the appropriate contractor to check and verify all dimensions on site and report all errors and/or omissions to the architect.

All contractors must comply with all pertinent codes and by-laws.

Do not scale drawings.

This drawing may not be used for construction until signed.

Copyright reserved.



Hobin Architecture
Incorporated
63 Pamela Street
Ottawa, Ontario
Canada K1S 3K7
T: 613-238-7200
F: 613-235-2005
E: mail@hobinarc.com
hobinarc.com



PROJECT/LOCATION: 3865 OLD RICHMOND ROAD		
DRAWING TITLE: LEVEL 3		
DRAWN BY: AM	DATE: APR. 28, 2020	SCALE: 3/16" = 1'-0"
PROJECT: 1948		DRAWING NO.: A2.4
REVISION NO.:		