


Autodesk Docs//12736_CF RIDEAU CENTRE/CF-RCRS_12736_ZA_18-1-060_ARC_SHELL_R22.rvt 2022-08-24 6:48:04 PM

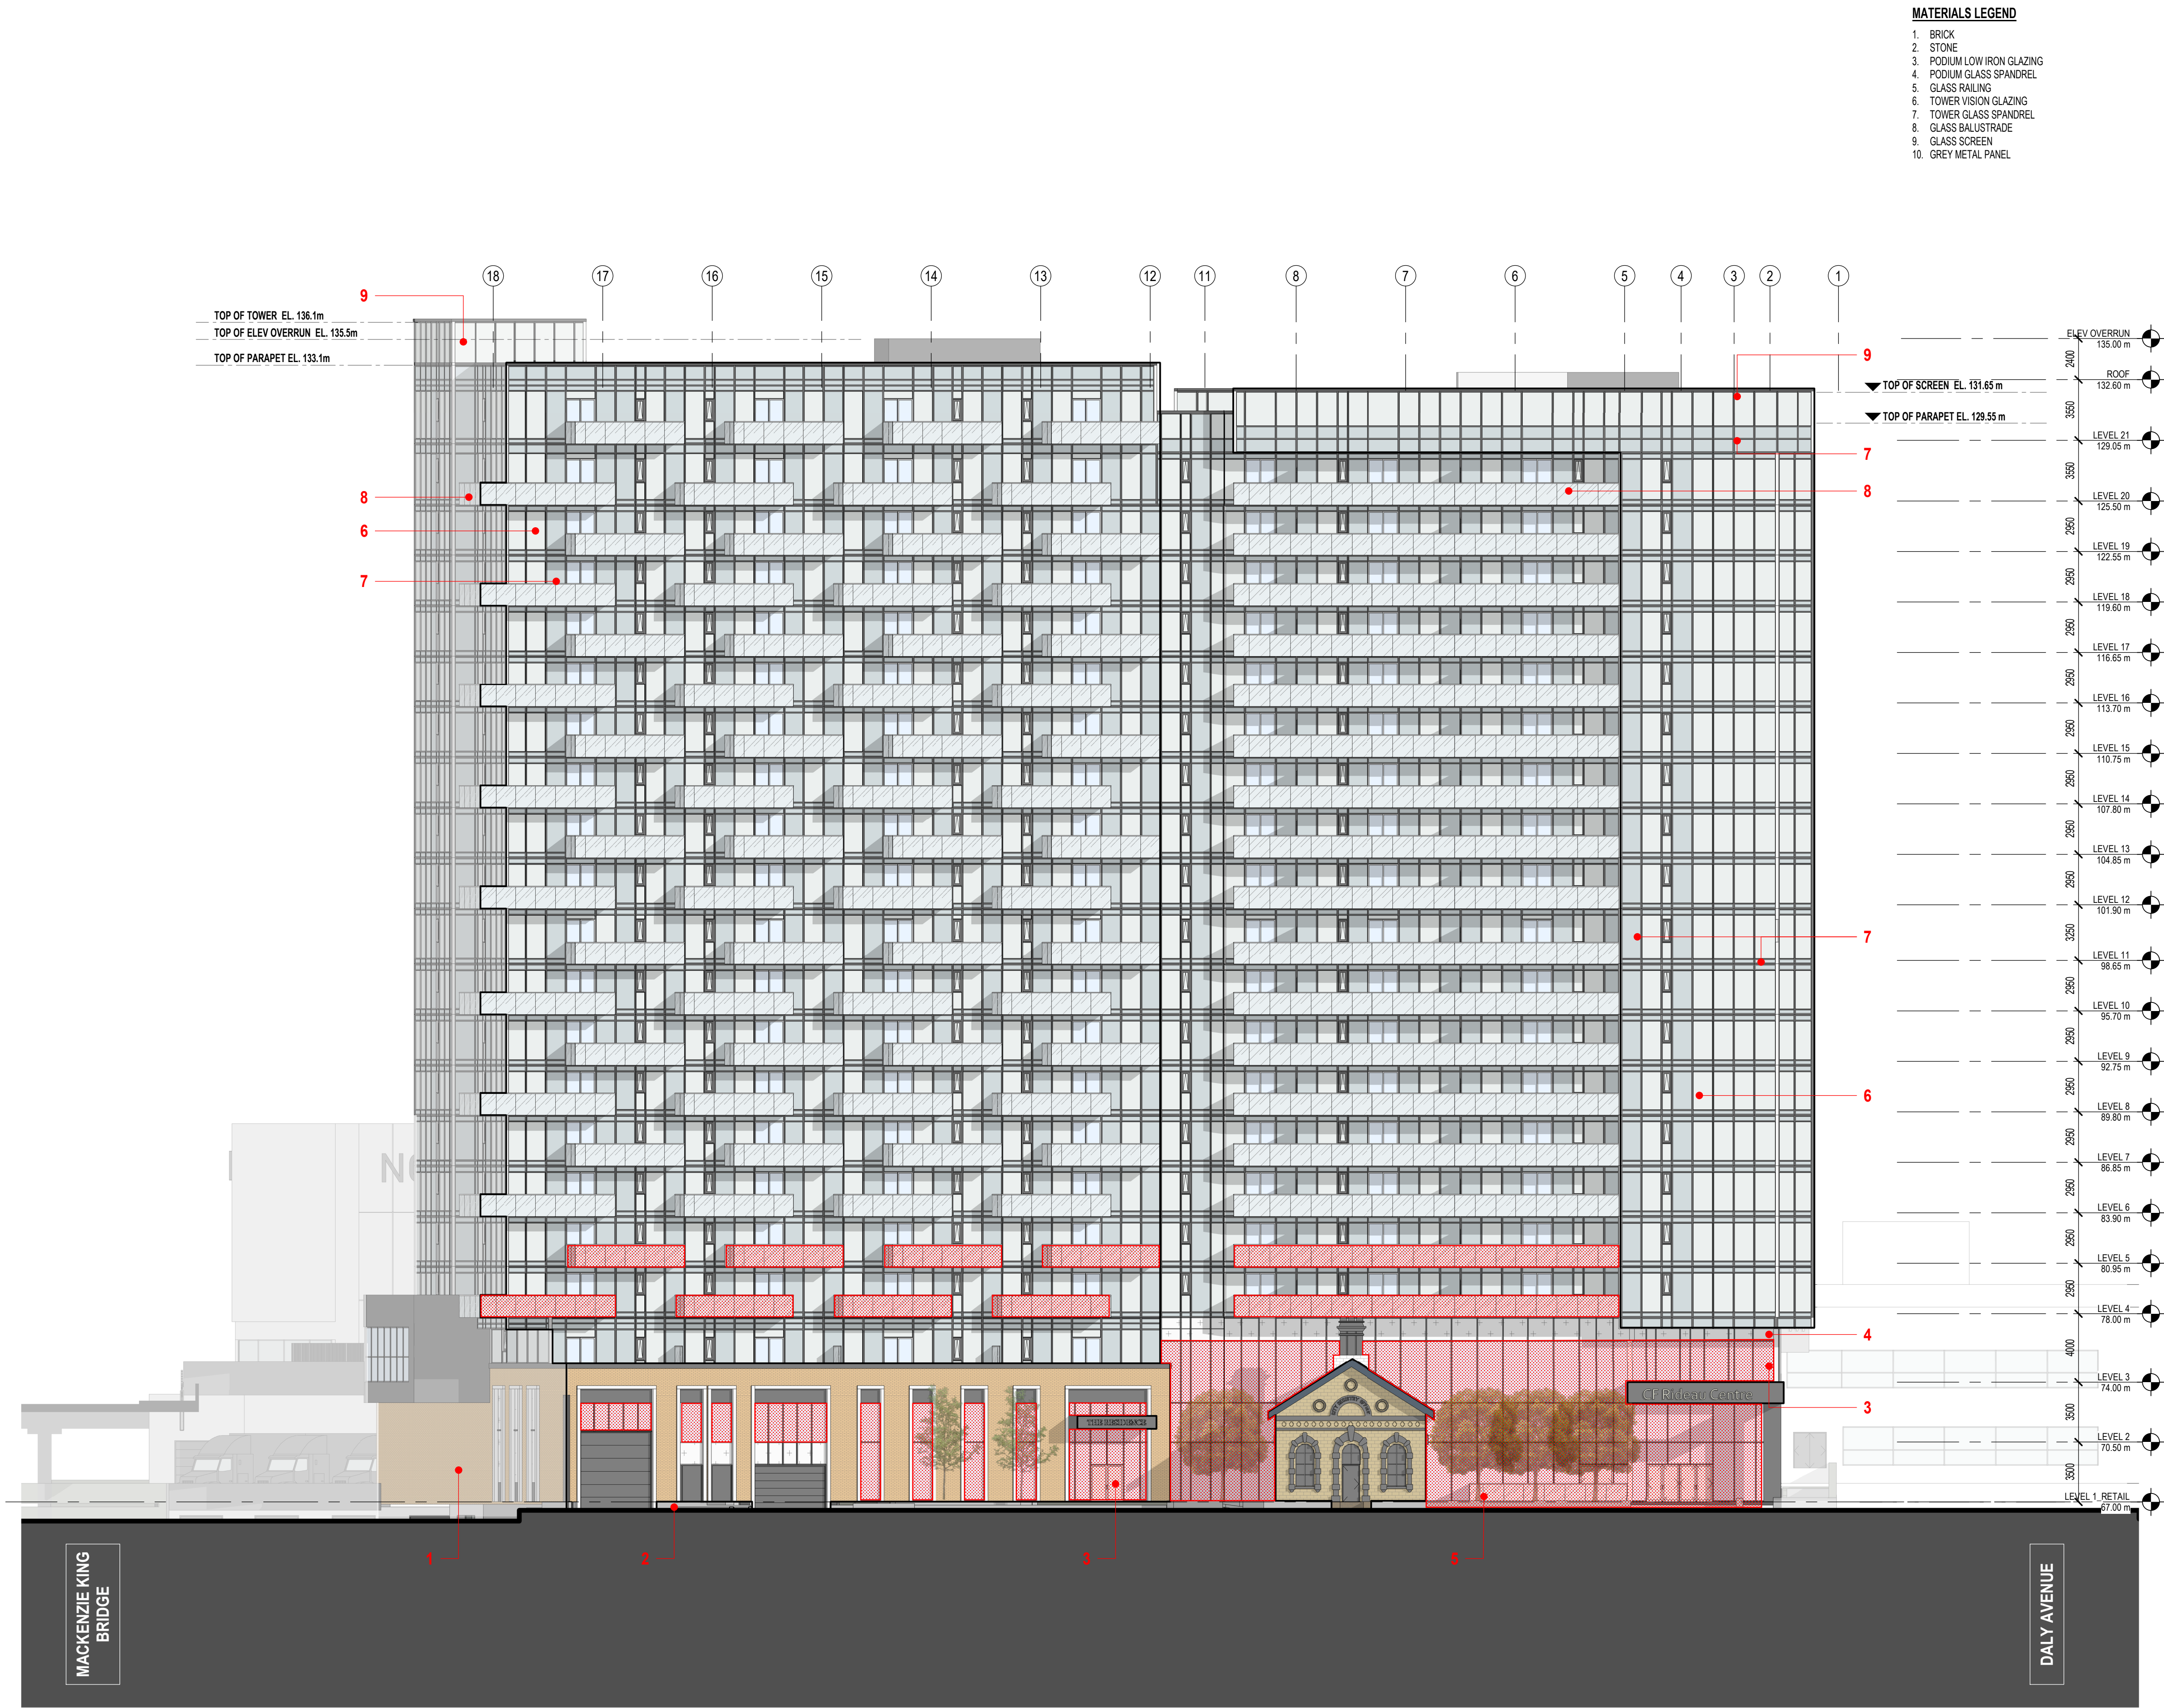

NOTE

COPYRIGHT © ZEIDLER ARCHITECTURE INC

CONTRACTOR MUST CHECK AND VERIFY ALL DIMENSIONS ON THE JOB. ANY DISCREPANCY OR CONTRADICTIONARY INFORMATION WITHIN THIS SET OF DRAWINGS AND / OR OTHER CONSULTANTS' DRAWINGS MUST BE BROUGHT TO THE ATTENTION OF THE ARCHITECT BEFORE PROCEEDING.

 PROPOSED BIRD FRIENDLY
TREATMENT ON OUTER FACE
OF GLAZING

5	RE-ISSUED FOR SITE PLAN CONTROL	2022-12-09
4	RE-ISSUED FOR SITE PLAN CONTROL	2022-08-24
3	RE-ISSUED FOR SITE PLAN CONTROL	2022-04-29
2	ISSUED FOR HERITAGE PERMIT # 1	2022-04-26
1	ISSUED FOR SITE PLAN CONTROL	2021-11-12

NO.	ISSUE/ REVISION	DATE
-----	-----------------	------

PROJECT

CF RIDEAU CENTRE REGISTRY SITE

FILE NO. D07-12-21-0197 PLAN NO. #18624

PROJECT ADDRESS
70 Nicholas Street
Ottawa, ONTARIO K1N 7B9

TITLE

NORTH & SOUTH ELEVATION


PROJECT NO.	SCALE	CHECKED
18-1-060 / 12736	1 : 200	Checker

DRAWING NO. REVISION NO.


A4-02

4

#18624

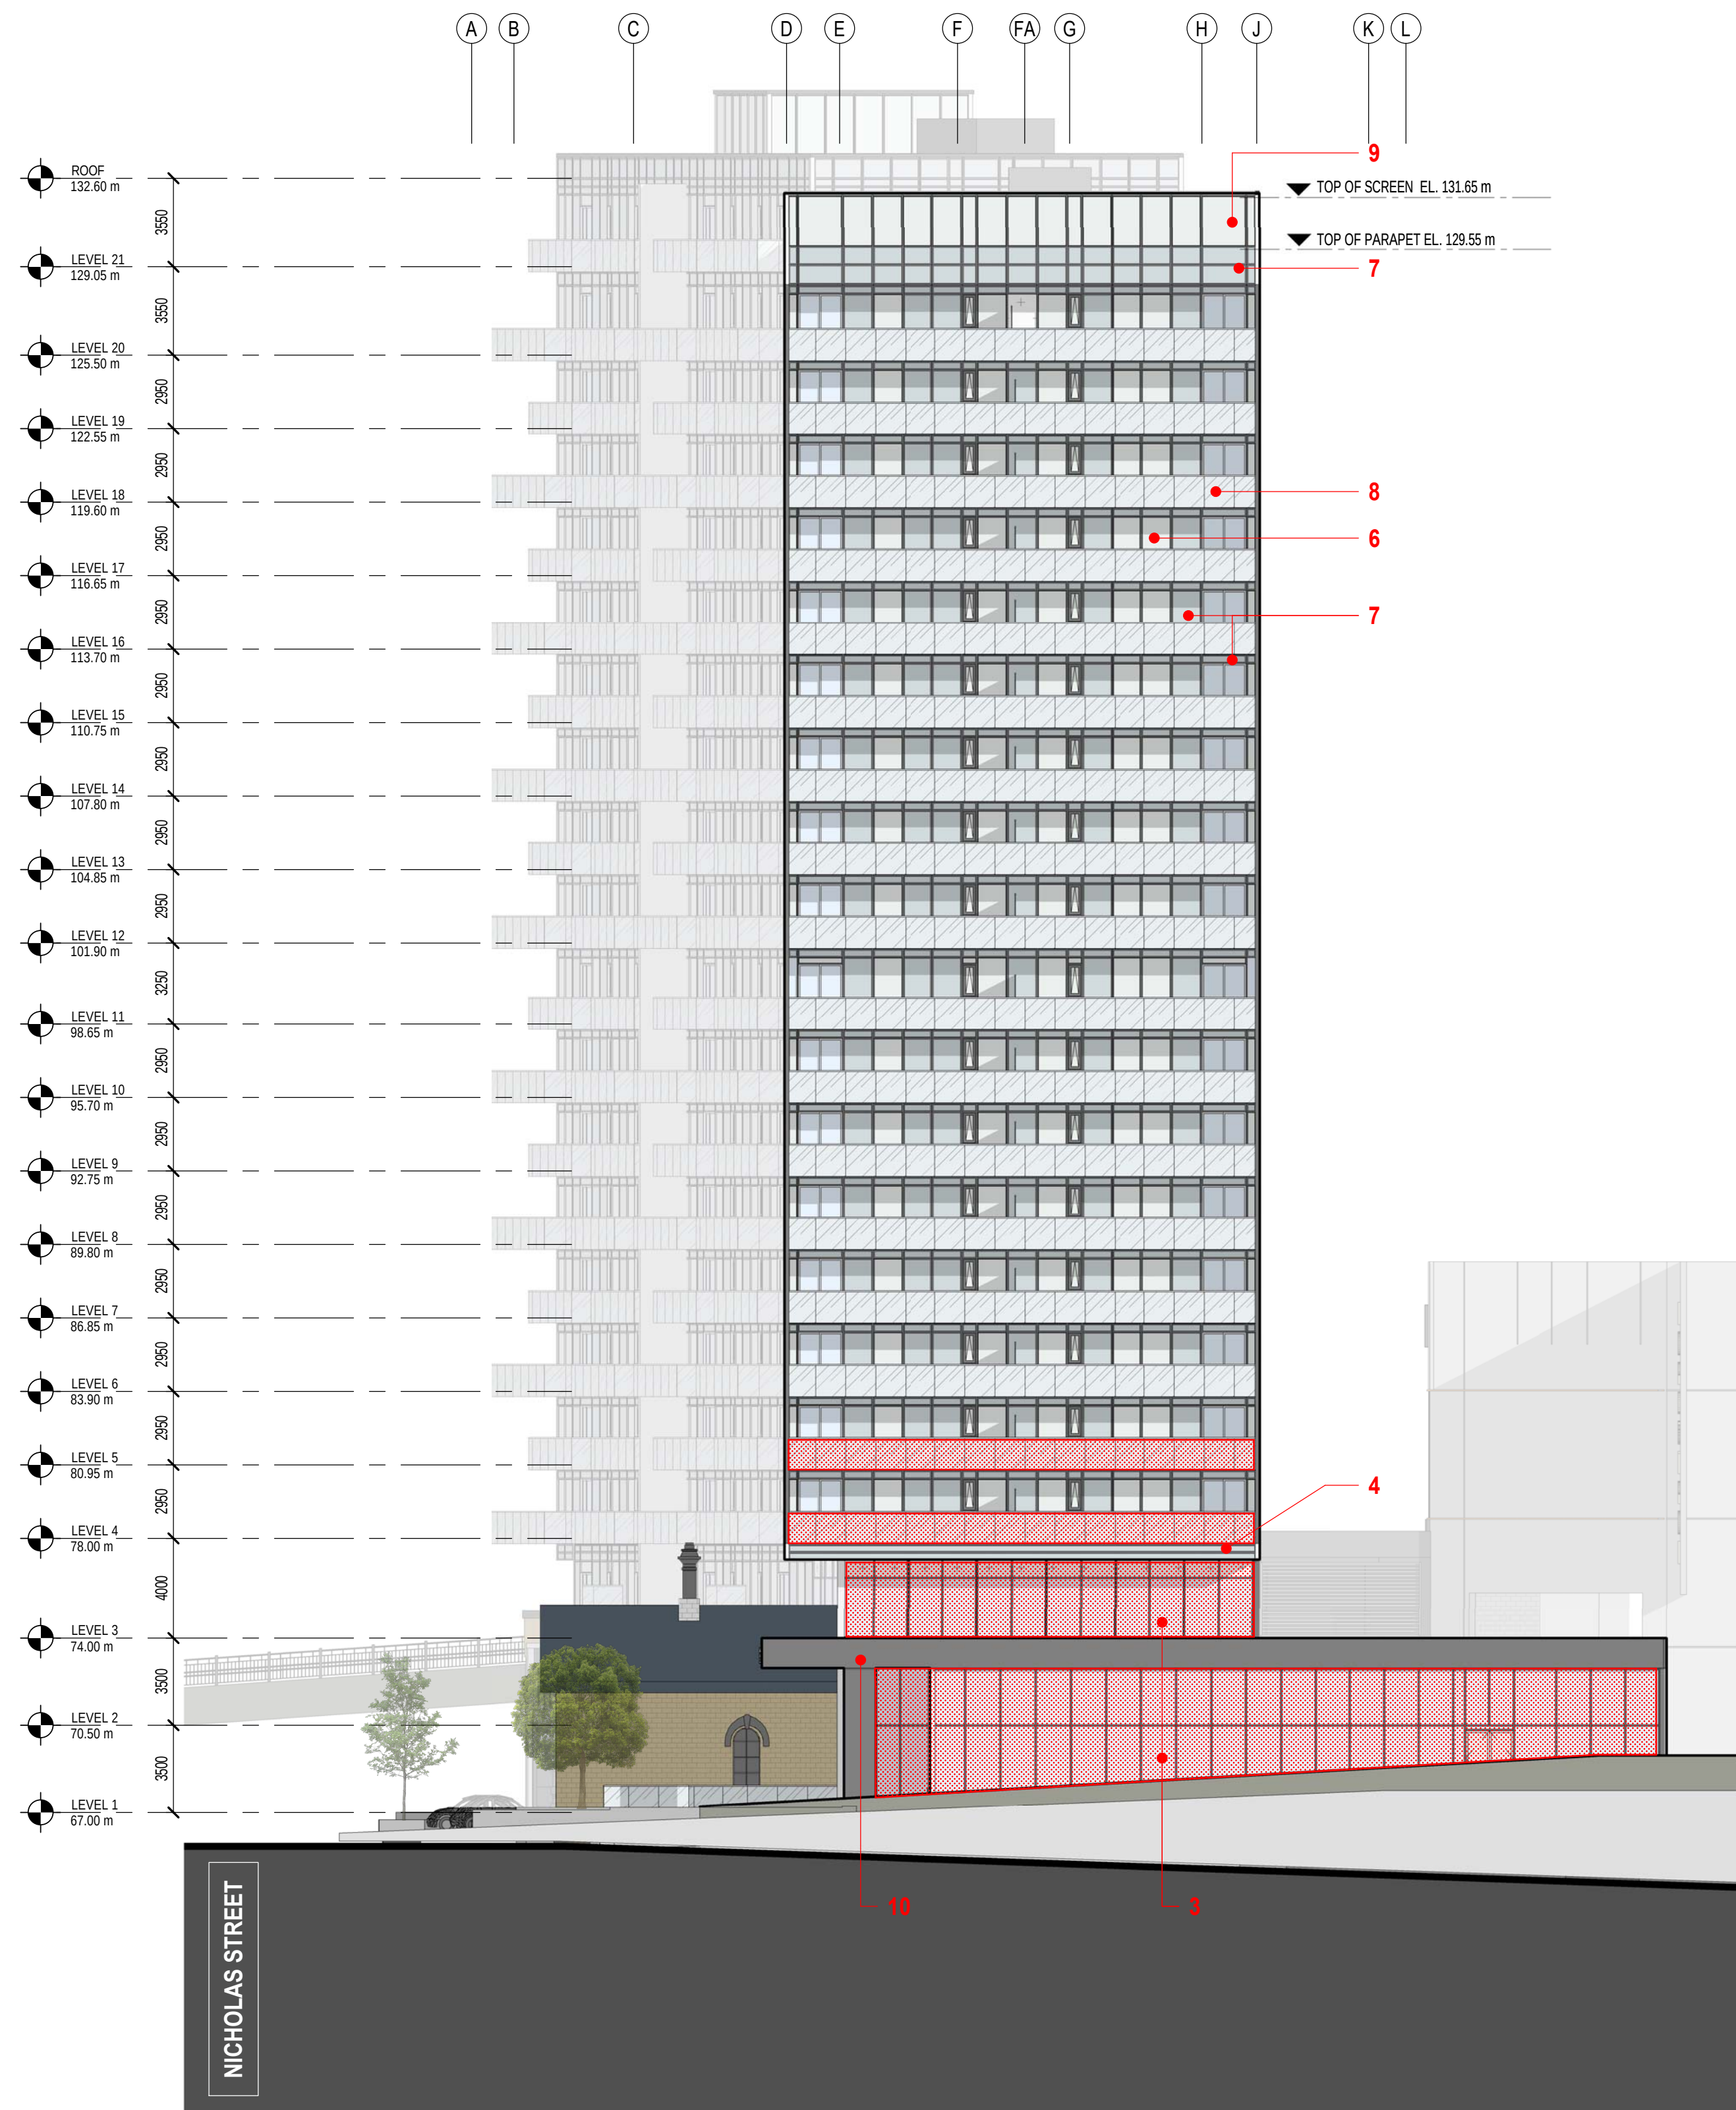

2 ELEVATION - NORTH
A4-02 SCALE: 1:200

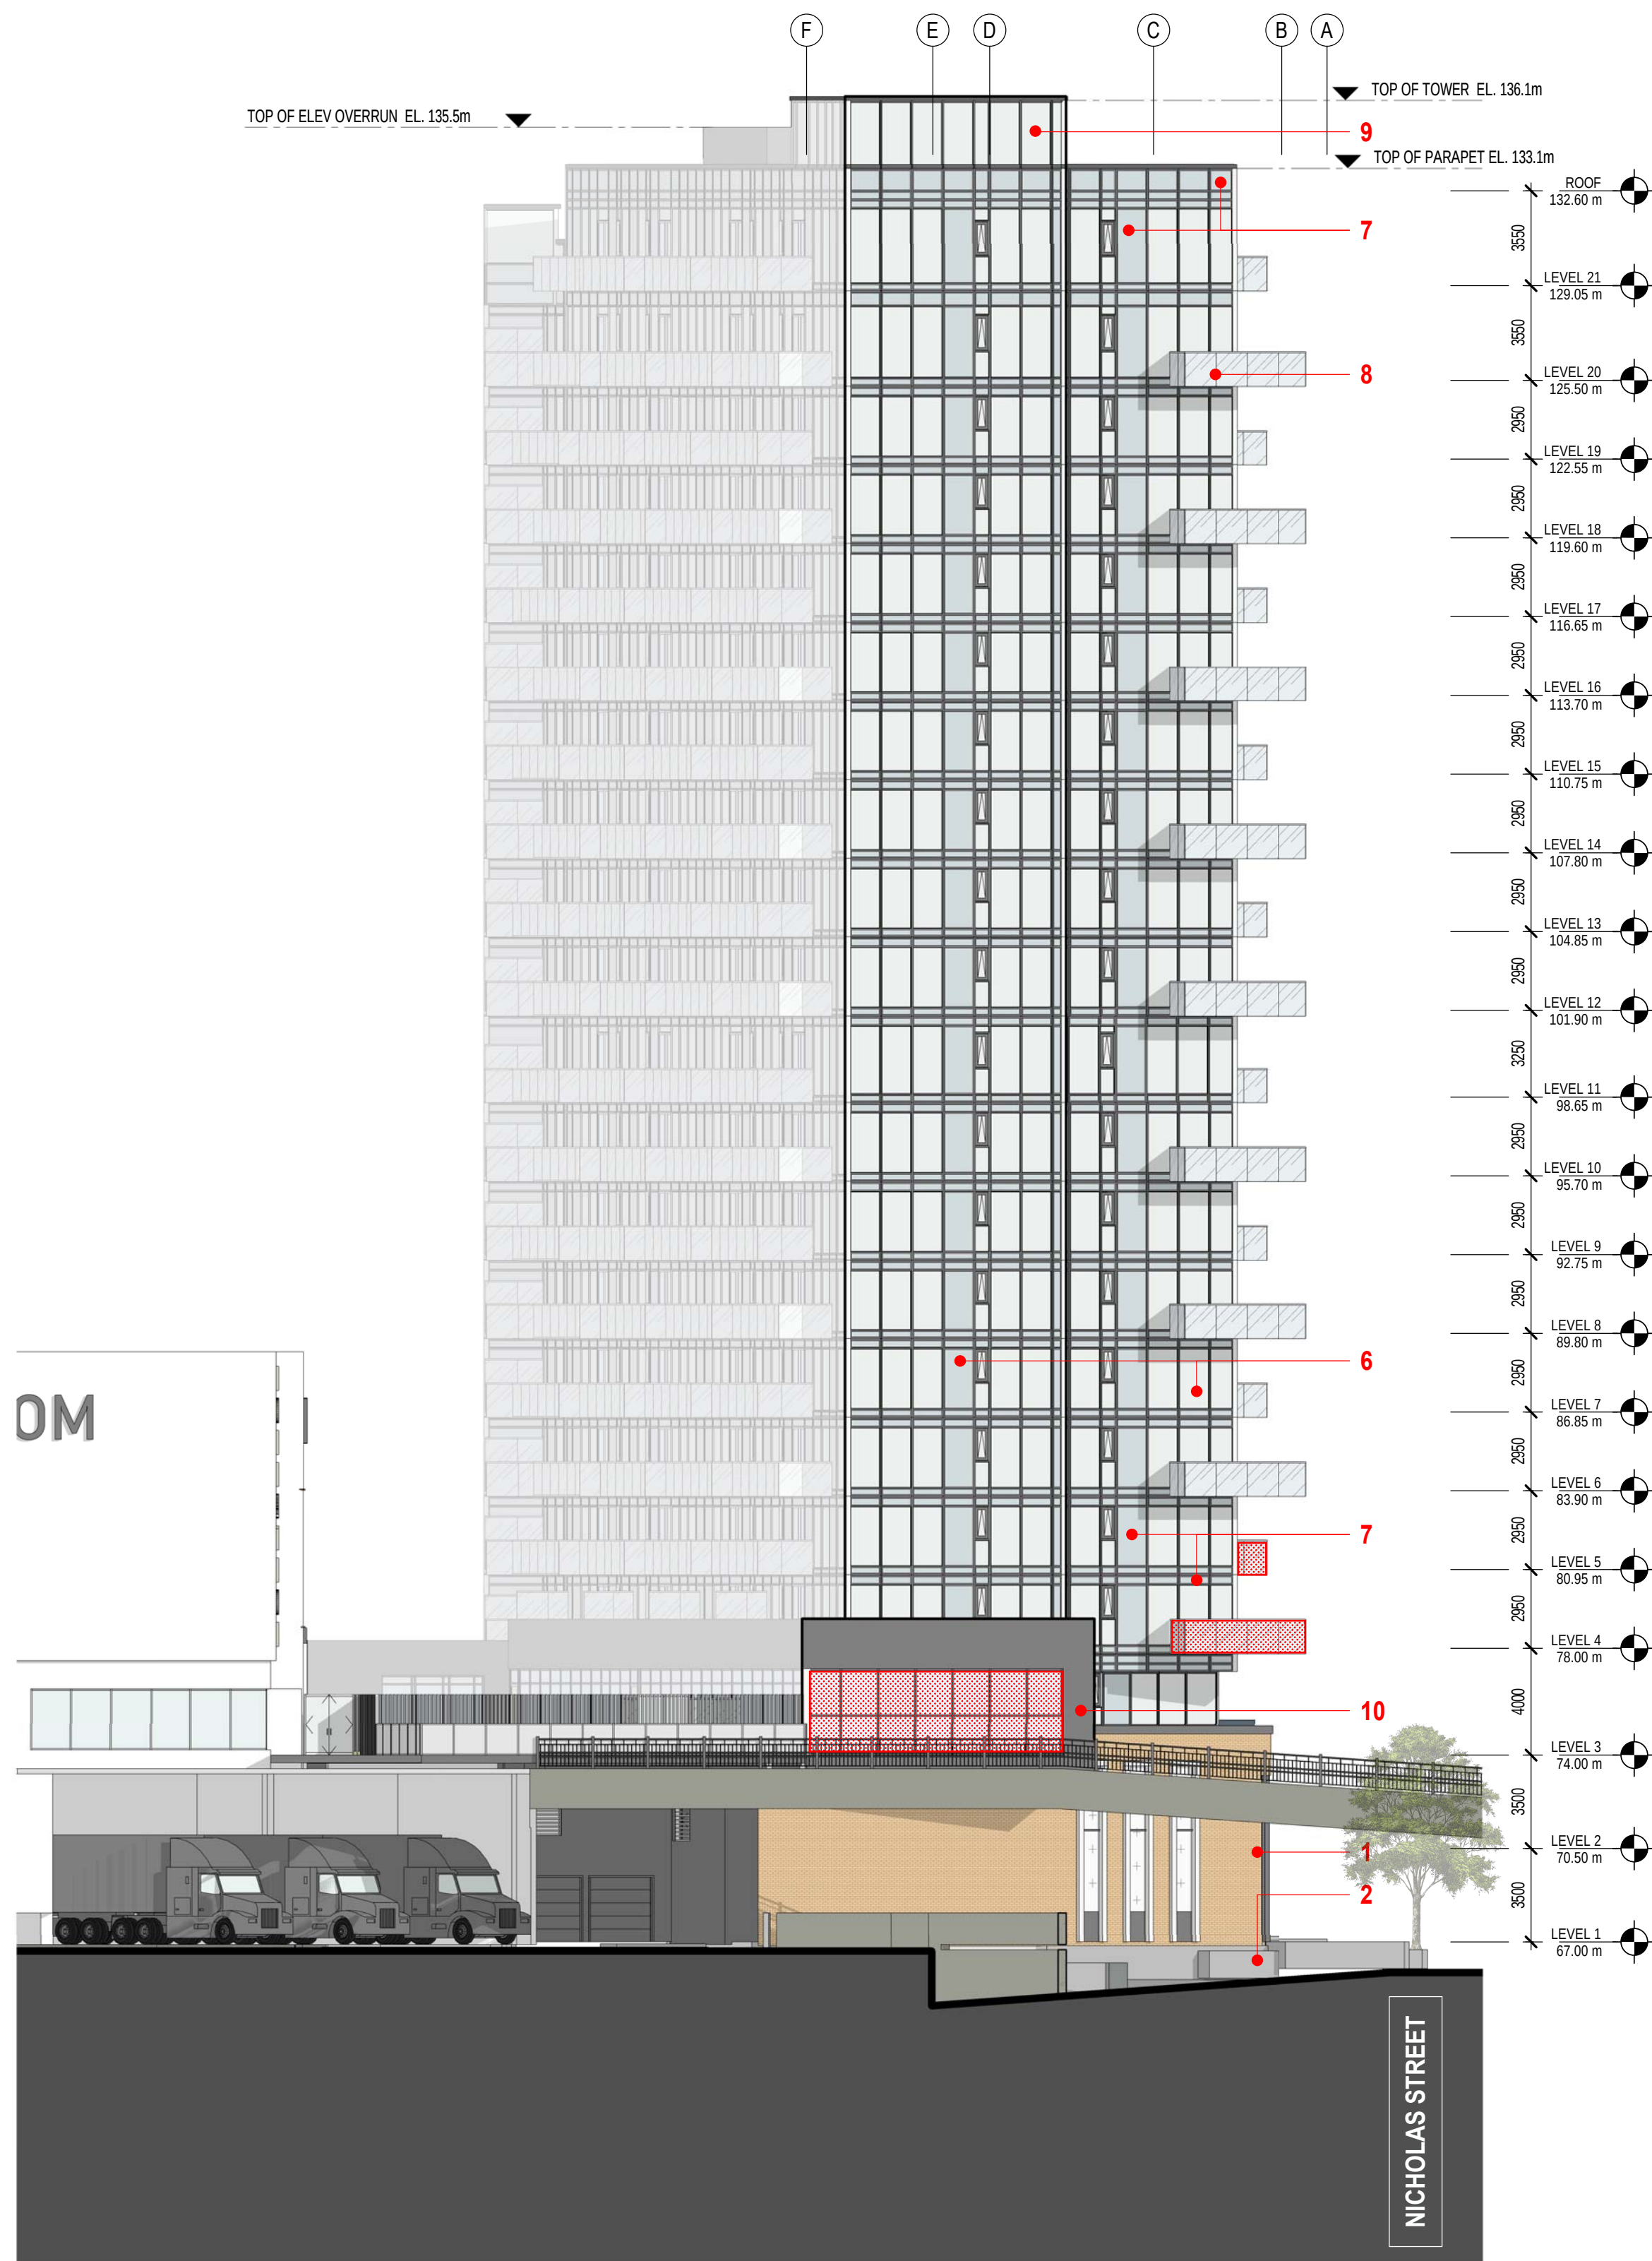

1 ELEVATION_SOUTH
A4-02 SCALE: 1:200