

NOTE

COPYRIGHT © ZEIDLER ARCHITECTURE INC

CONTRACTOR MUST CHECK AND VERIFY ALL DIMENSIONS ON THE JOB. ANY DISCREPANCY OR CONTRADICTIONARY INFORMATION WITHIN THIS SET OF DRAWINGS AND / OR OTHER CONSULTANTS' DRAWINGS MUST BE BROUGHT TO THE ATTENTION OF THE ARCHITECT BEFORE PROCEEDING.

 PROPOSED BIRD FRIENDLY
TREATMENT ON OUTER FACE
OF GLAZING

5	RE-ISSUED FOR SITE PLAN CONTROL	2022-12-09
	RE-ISSUED FOR SITE PLAN CONTROL	2022-08-24
3	RE-ISSUED FOR SITE PLAN CONTROL	2022-04-29
2	ISSUED FOR HERITAGE PERMIT # 1	2022-04-26
1	ISSUED FOR SITE PLAN CONTROL	2021-11-12

NO.	ISSUE/ REVISION	DATE
-----	-----------------	------

PROJECT

CF RIDEAU CENTRE REGISTRY SITE

FILE NO.
D07-12-21-0197

PLAN NO.
#18624

PROJECT ADDRESS

70 Nicholas Street
Ottawa, ONTARIO K1N 7B9

TITLE

EAST ELEVATION

PROJECT NO.

18-1-060 / 12736

SCALE

1 : 200

CHECKED

Checker


DRAWING NO.

REVISION NO.

A4-01

4

#18624

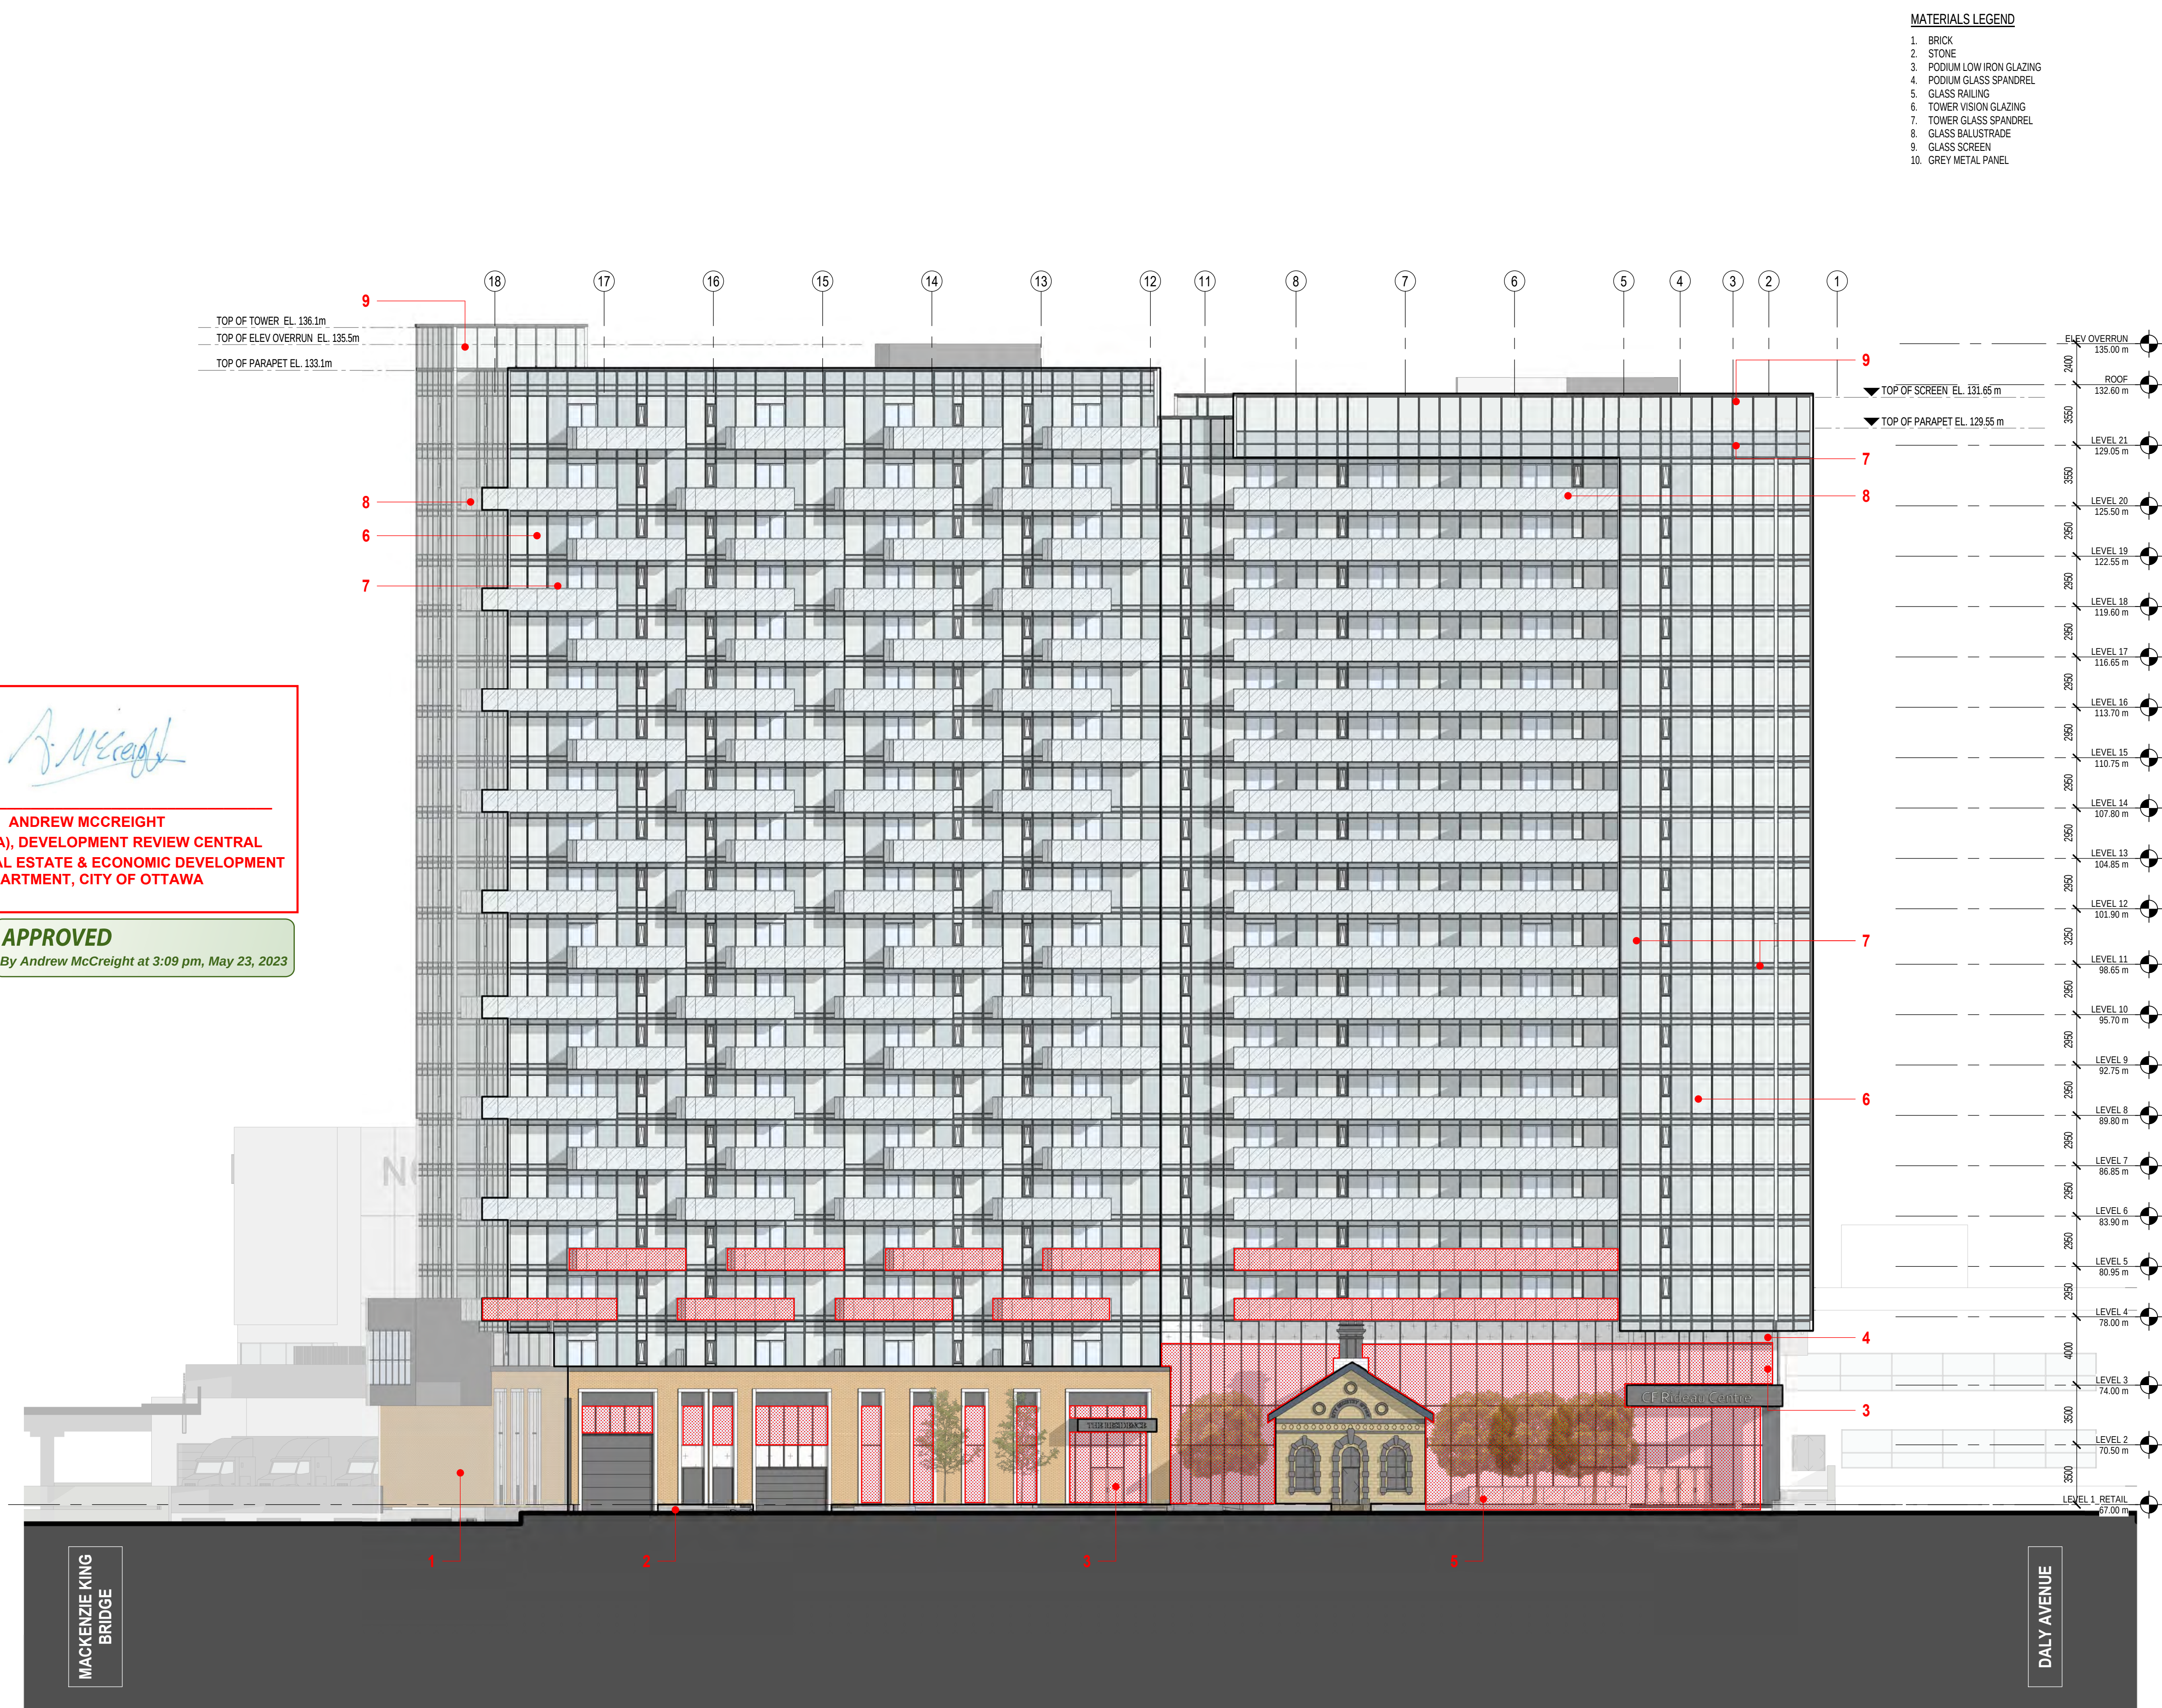

**ANDREW MCCREIGHT
MANAGER (A), DEVELOPMENT REVIEW CENTRAL
PLANNING, REAL ESTATE & ECONOMIC DEVELOPMENT
DEPARTMENT, CITY OF OTTAWA**

APPROVED

By Andrew McCreight at 3:09 pm, May 23, 2023

NOTE

COPYRIGHT © ZEIDLER ARCHITECTURE INC

CONTRACTOR MUST CHECK AND VERIFY ALL DIMENSIONS ON THE JOB. ANY DISCREPANCY OR CONTRADICTORY INFORMATION WITHIN THIS SET OF DRAWINGS AND / OR OTHER CONSULTANTS' DRAWINGS MUST BE BROUGHT TO THE ATTENTION OF THE ARCHITECT BEFORE PROCEEDING.

 PROPOSED BIRD FRIENDLY
TREATMENT ON OUTER FACE
OF GLAZING

5	RE-ISSUED FOR SITE PLAN CONTROL	2022-12-09
4	RE-ISSUED FOR SITE PLAN CONTROL	2022-08-24
3	RE-ISSUED FOR SITE PLAN CONTROL	2022-04-29
2	ISSUED FOR HERITAGE PERMIT # 1	2022-04-26
1	ISSUED FOR SITE PLAN CONTROL	2021-11-12

NO.	ISSUE/ REVISION	DATE
-----	-----------------	------

PROJECT

CF RIDEAU CENTRE REGISTRY SITE

FILE NO.
D07-12-21-0197

PLAN NO.
#18624

PROJECT ADDRESS

70 Nicholas Street
Ottawa, ONTARIO K1N 7B9

TITLE

NORTH & SOUTH ELEVATION

PROJECT NO

18-1-060 / 12736

SCALE

1 : 200

CHECKED

Checker


DRAWING NO.

REVISION NO.


A4-02

4

#18624

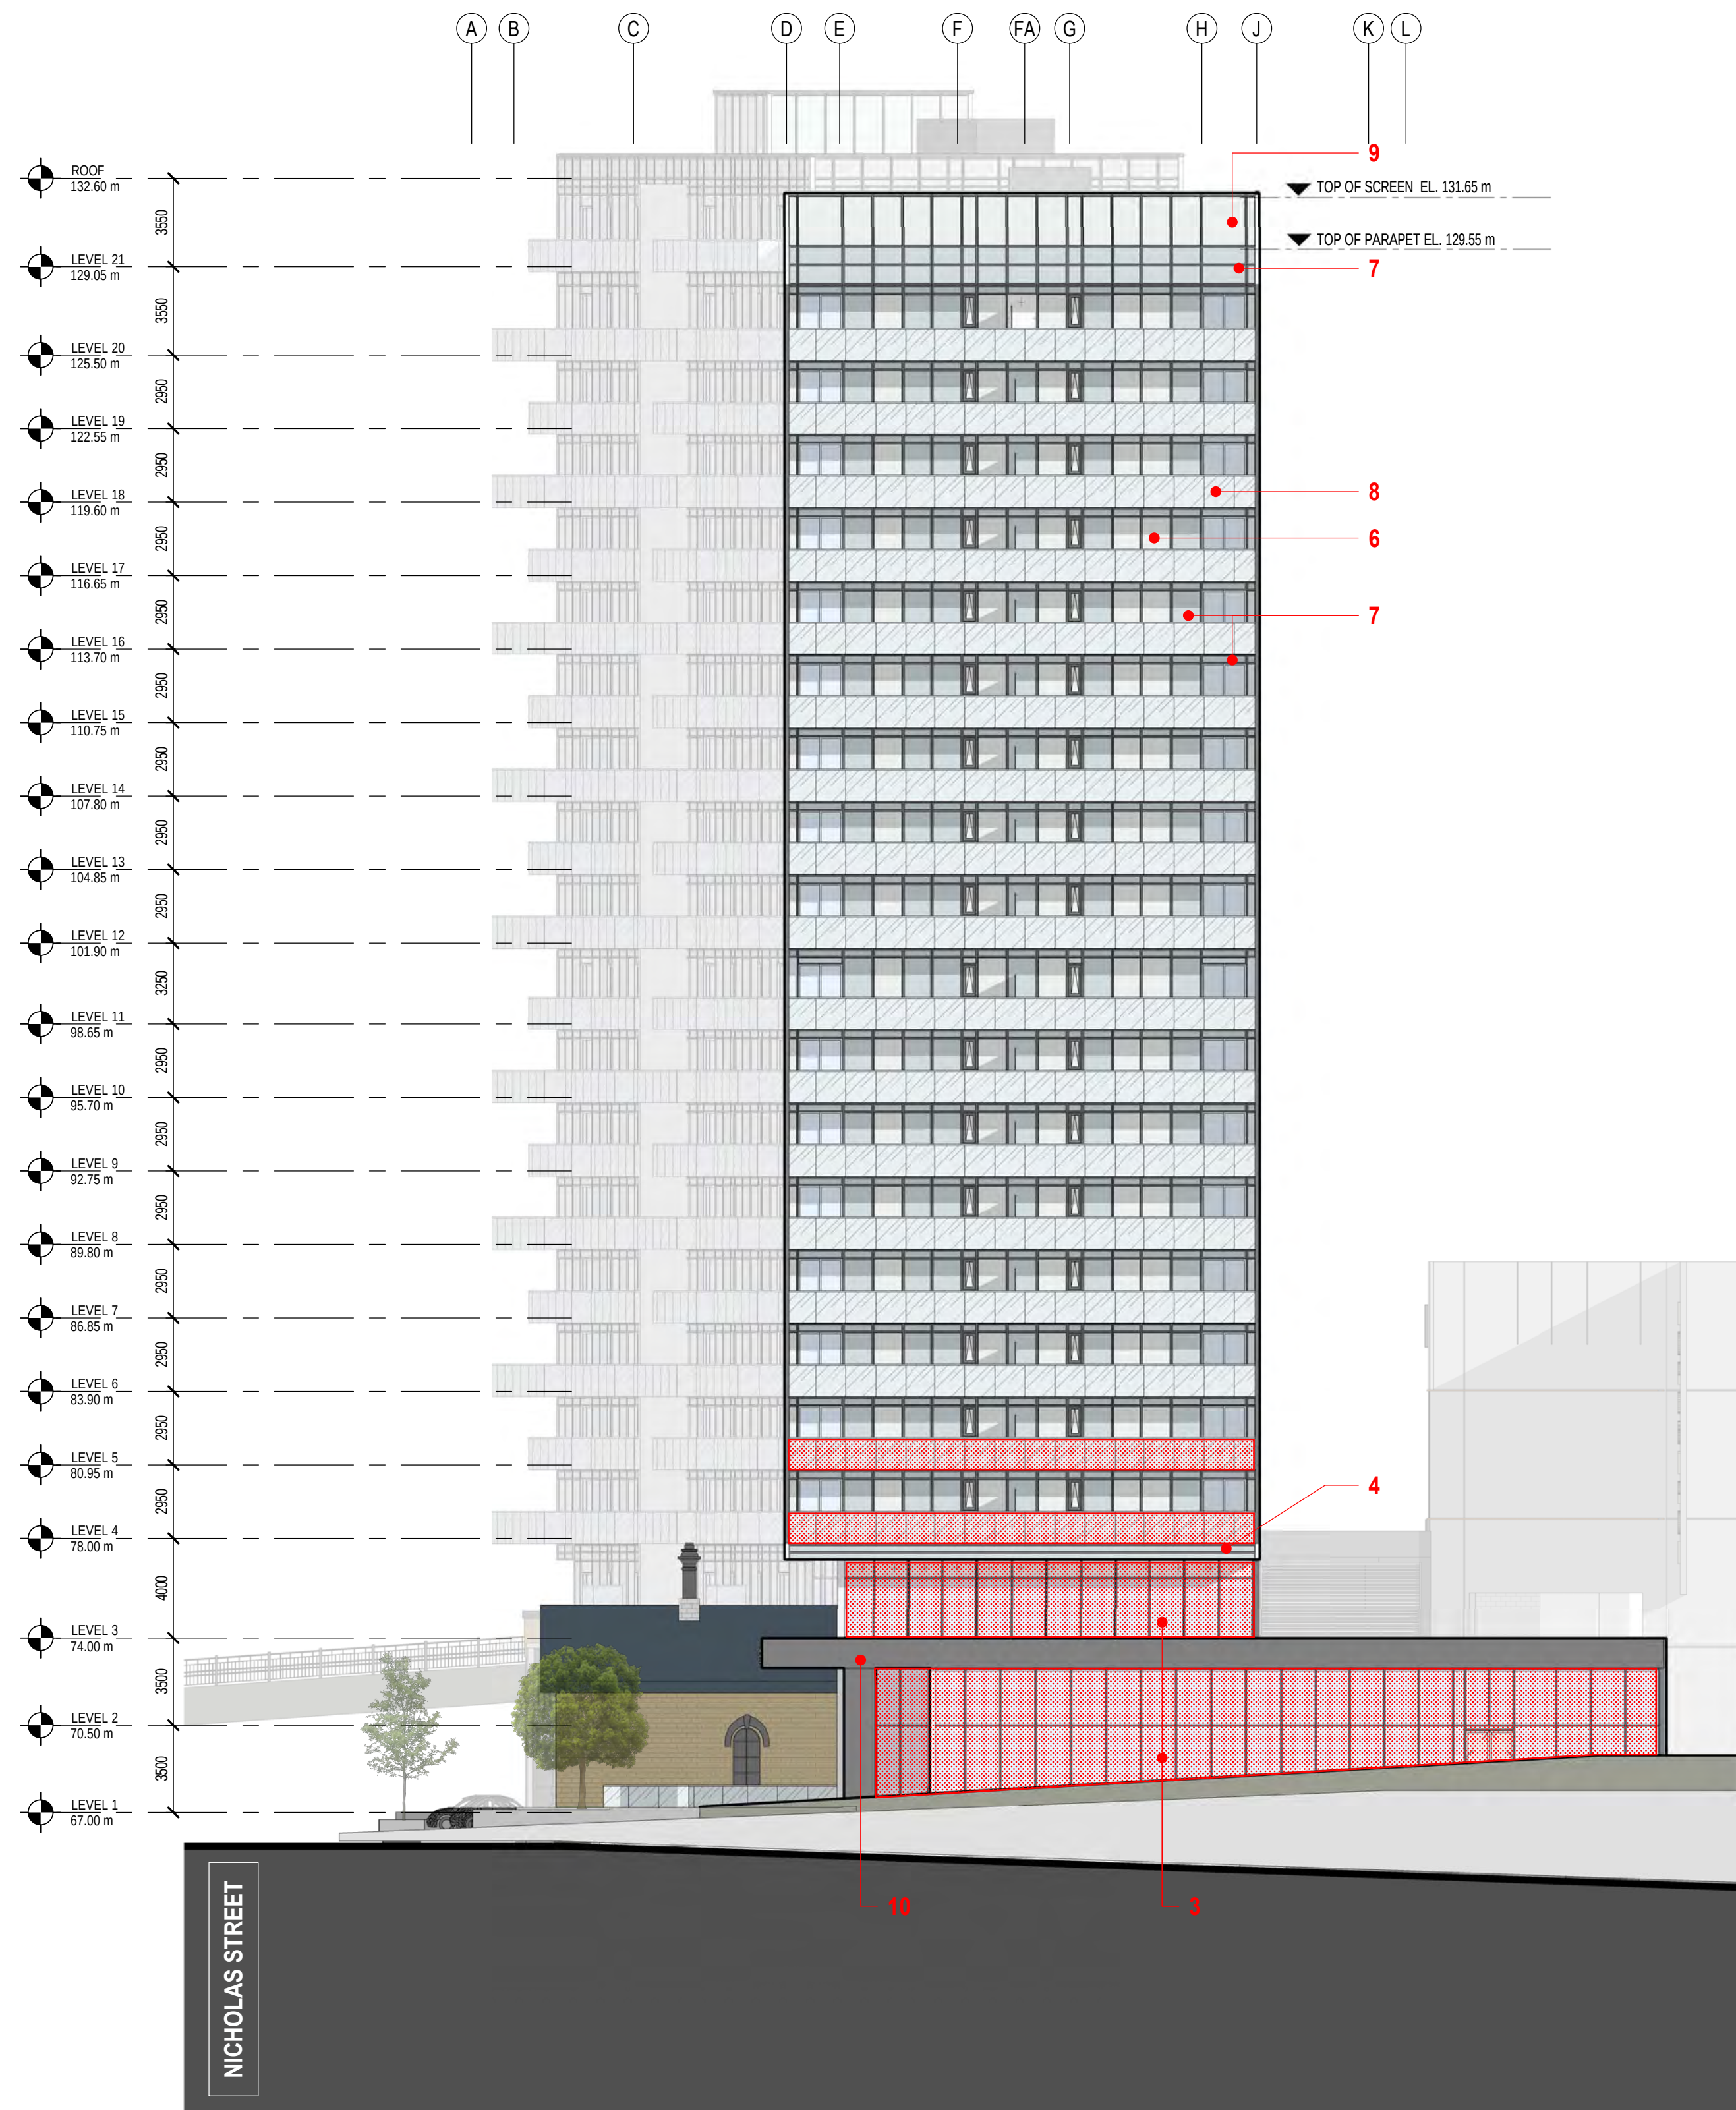


2 ELEVATION - NORTH
A4-02 SCALE: 1:200

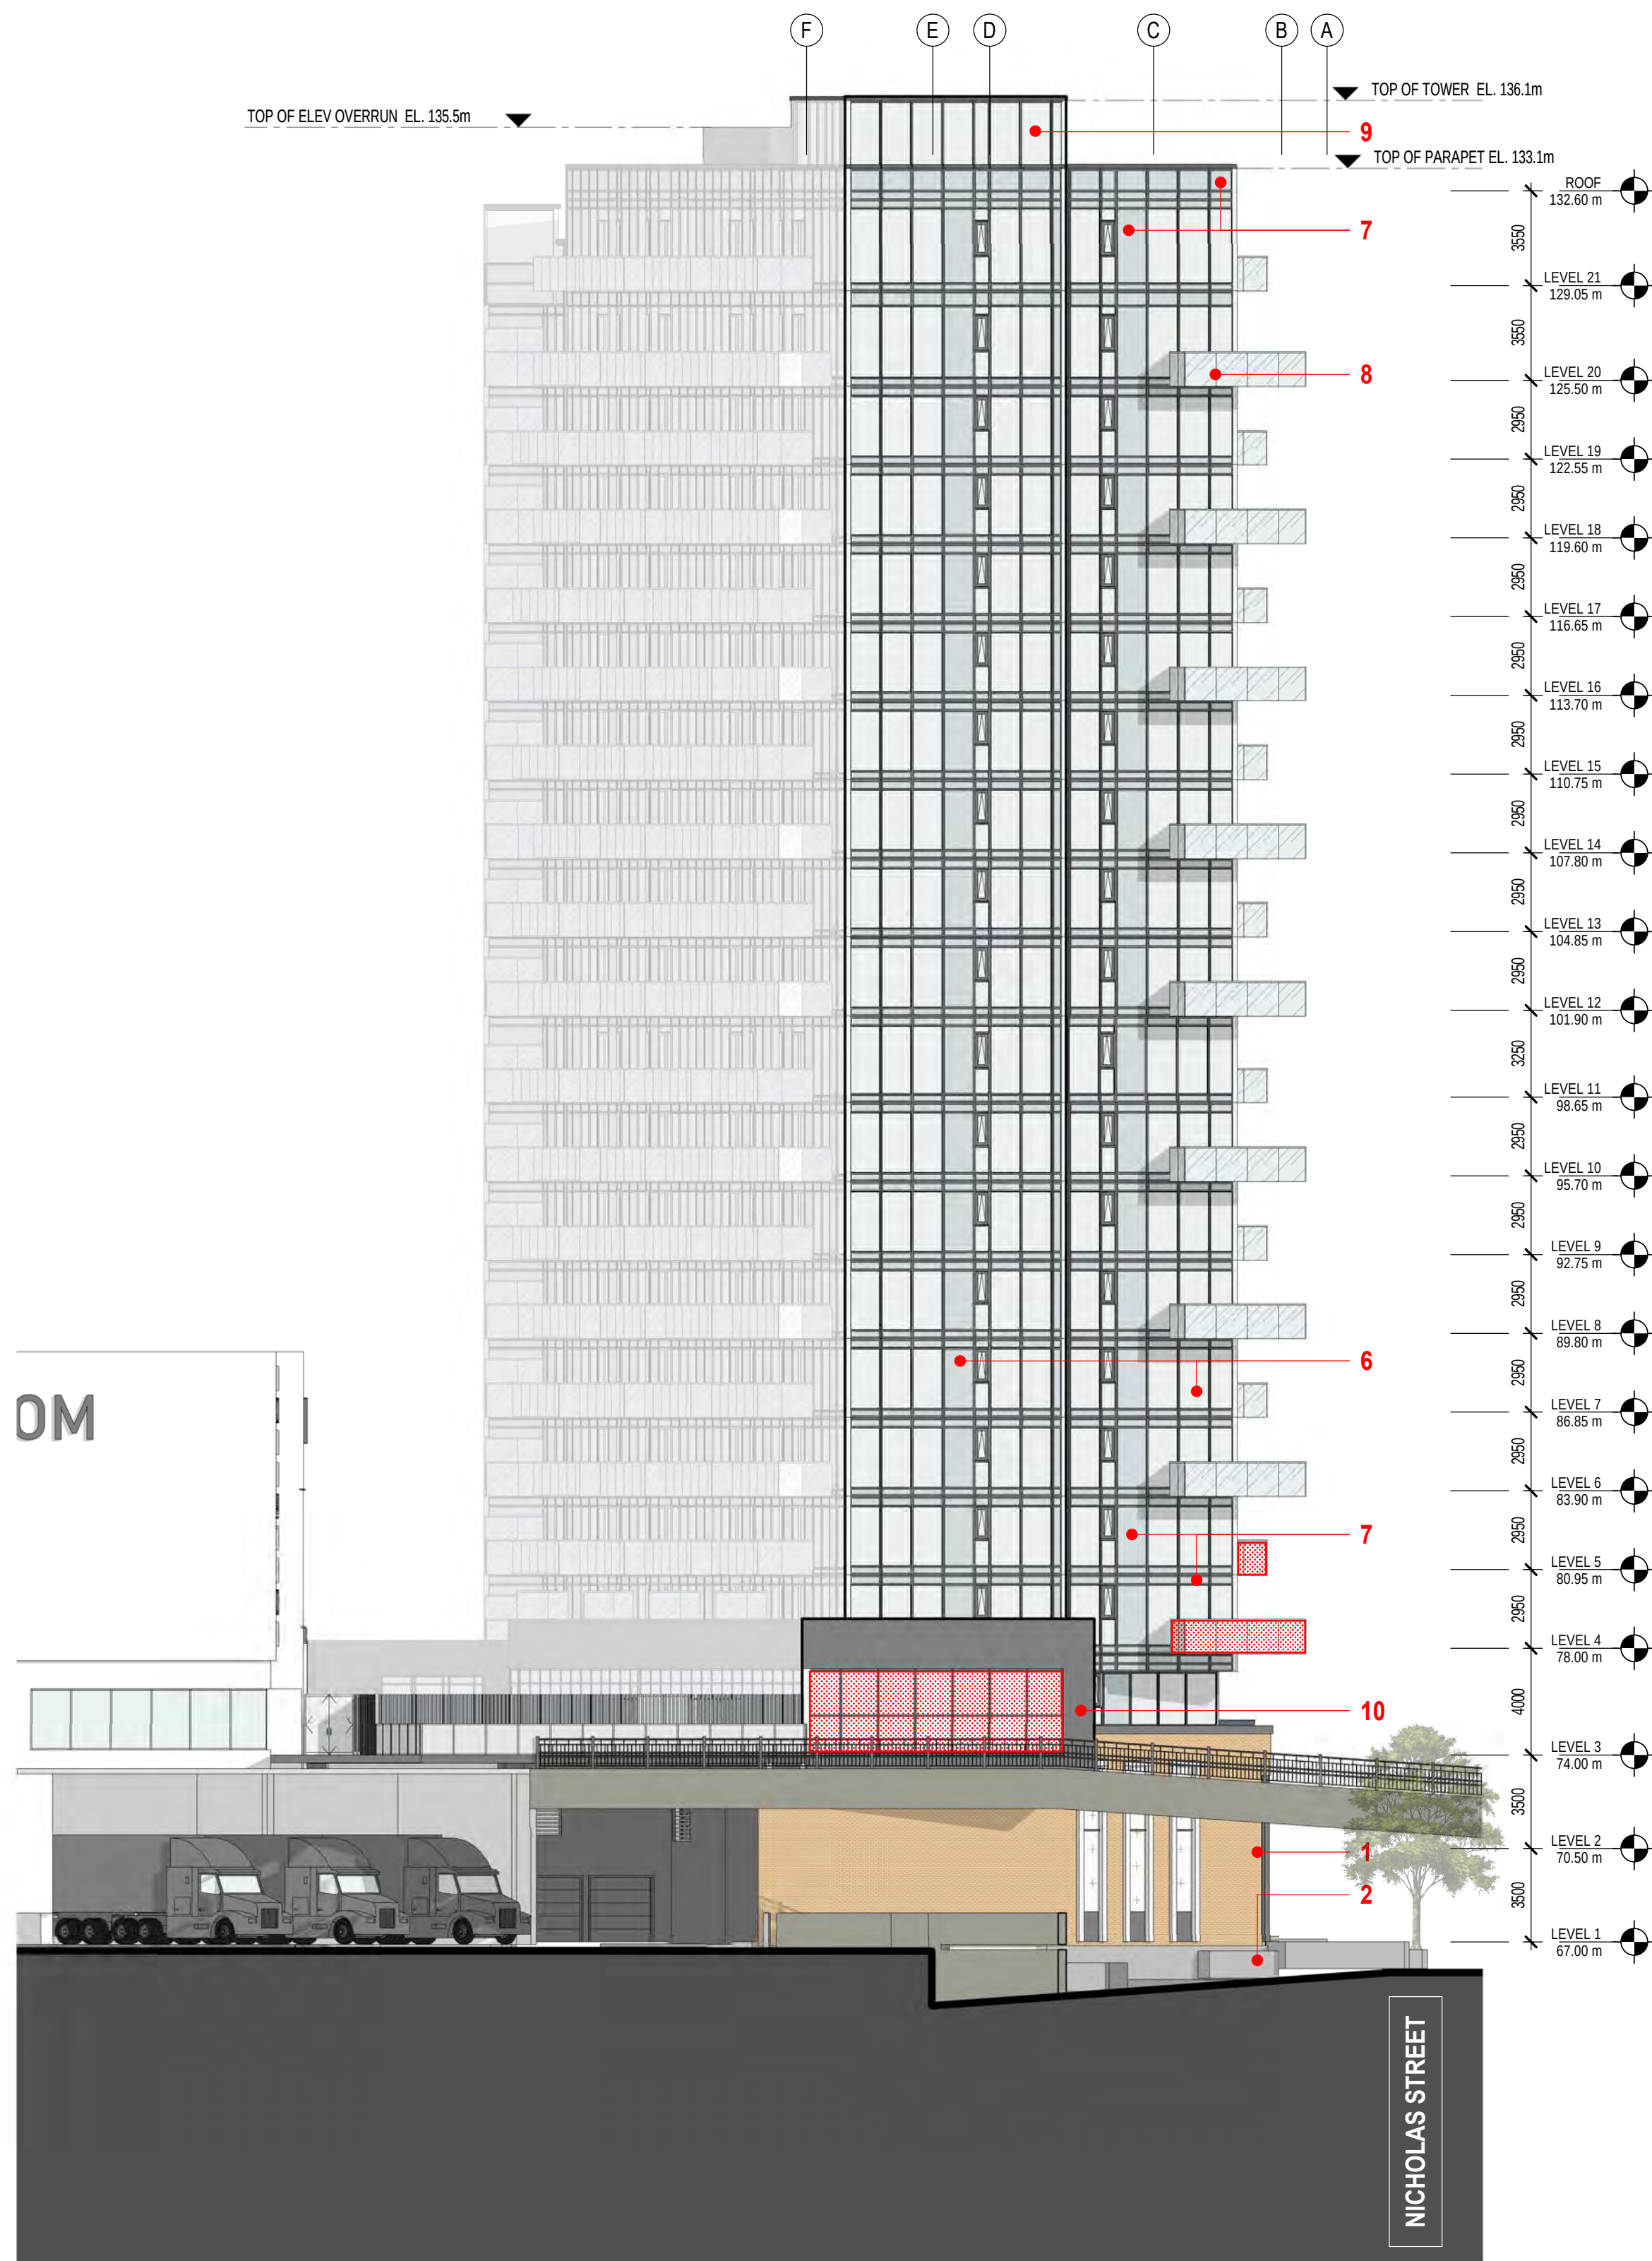

1 ELEVATION_SOUTH
A4-02 SCALE: 1:200

Autodesk Docs://12736_CF RIDEAU CENTER/CF-RORS_12736_ZA_18-1-060_ARC_SHELL_R22.rvt 2022-08-24 11:28:23 AM

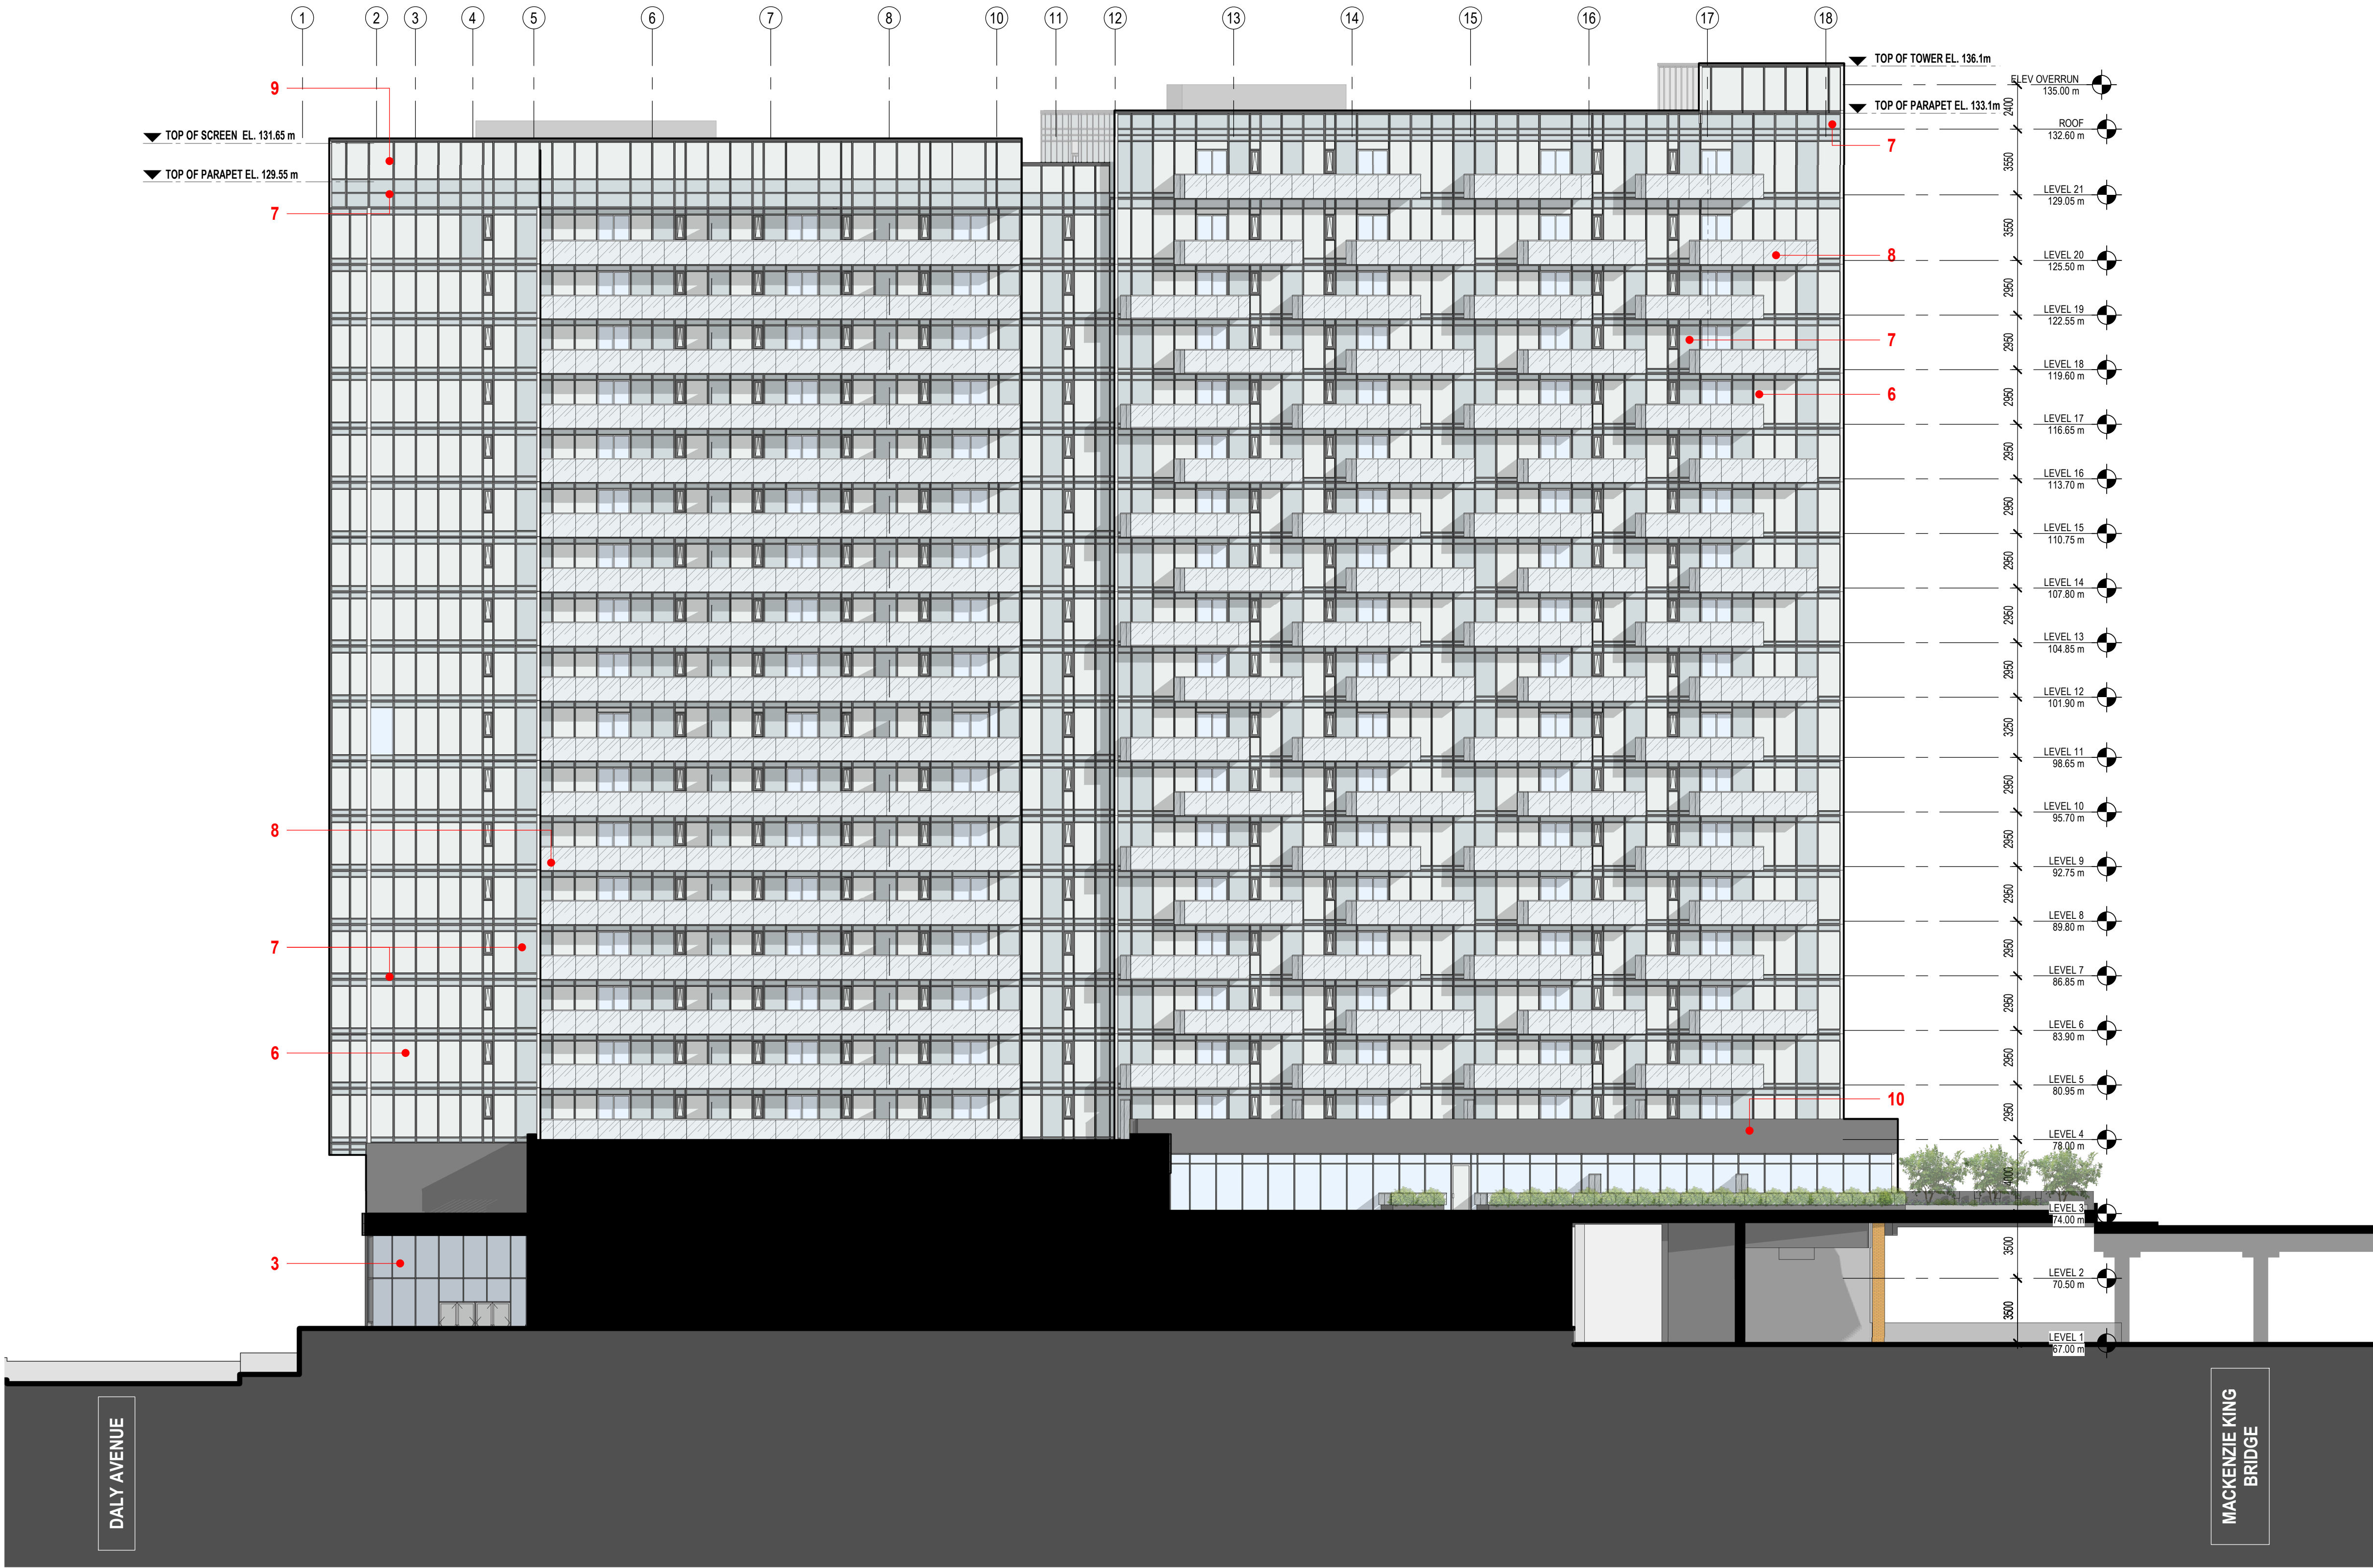

Andrew McCreight

ANDREW MCCREIGHT
MANAGER (A), DEVELOPMENT REVIEW CENTRAL
PLANNING, REAL ESTATE & ECONOMIC DEVELOPMENT
DEPARTMENT, CITY OF OTTAWA

APPROVED
By Andrew McCreight at 3:09 pm, May 23, 2023

MATERIALS LEGEND

1. BRICK
2. STONE
3. PODIUM LOW IRON GLAZING
4. PODIUM GLASS SPANDREL
5. GLASS RAILING
6. TOWER VISION GLAZING
7. TOWER GLASS SPANDREL
8. GLASS BALUSTRADE
9. GLASS SCREEN
10. GREY METAL PANEL

NOTE

COPYRIGHT © ZEIDLER ARCHITECTURE INC.

CONTRACTOR MUST CHECK AND VERIFY ALL DIMENSIONS ON THE JOB. ANY DISCREPANCY OR CONTRADICTORY INFORMATION WITHIN THIS SET OF DRAWINGS AND / OR OTHER CONSULTANTS' DRAWINGS MUST BE BROUGHT TO THE ATTENTION OF THE ARCHITECT BEFORE PROCEEDING.

5	RE-ISSUED FOR SITE PLAN CONTROL	2022-12-09
4	RE-ISSUED FOR SITE PLAN CONTROL	2022-08-24
3	RE-ISSUED FOR SITE PLAN CONTROL	2022-04-29
2	ISSUED FOR HERITAGE PERMIT # 1	2022-04-26
1	ISSUED FOR SITE PLAN CONTROL	2021-11-12

NO. ISSUE/ REVISION DATE

PROJECT

**CF RIDEAU CENTRE
REGISTRY SITE**

FILE NO. 18-1-060 / 12736
D07-12-21-0197

PLAN NO. #18624

PROJECT ADDRESS
70 Nicholas Street
Ottawa, ONTARIO K1N 7B9

TITLE

WEST ELEVATION

PROJECT NO. 18-1-060 / 12736
SCALE 1 : 200
CHECKED Checker

DRAWING NO. A4-03
REVISION NO. 4



#18624

D07-12-21-0197