


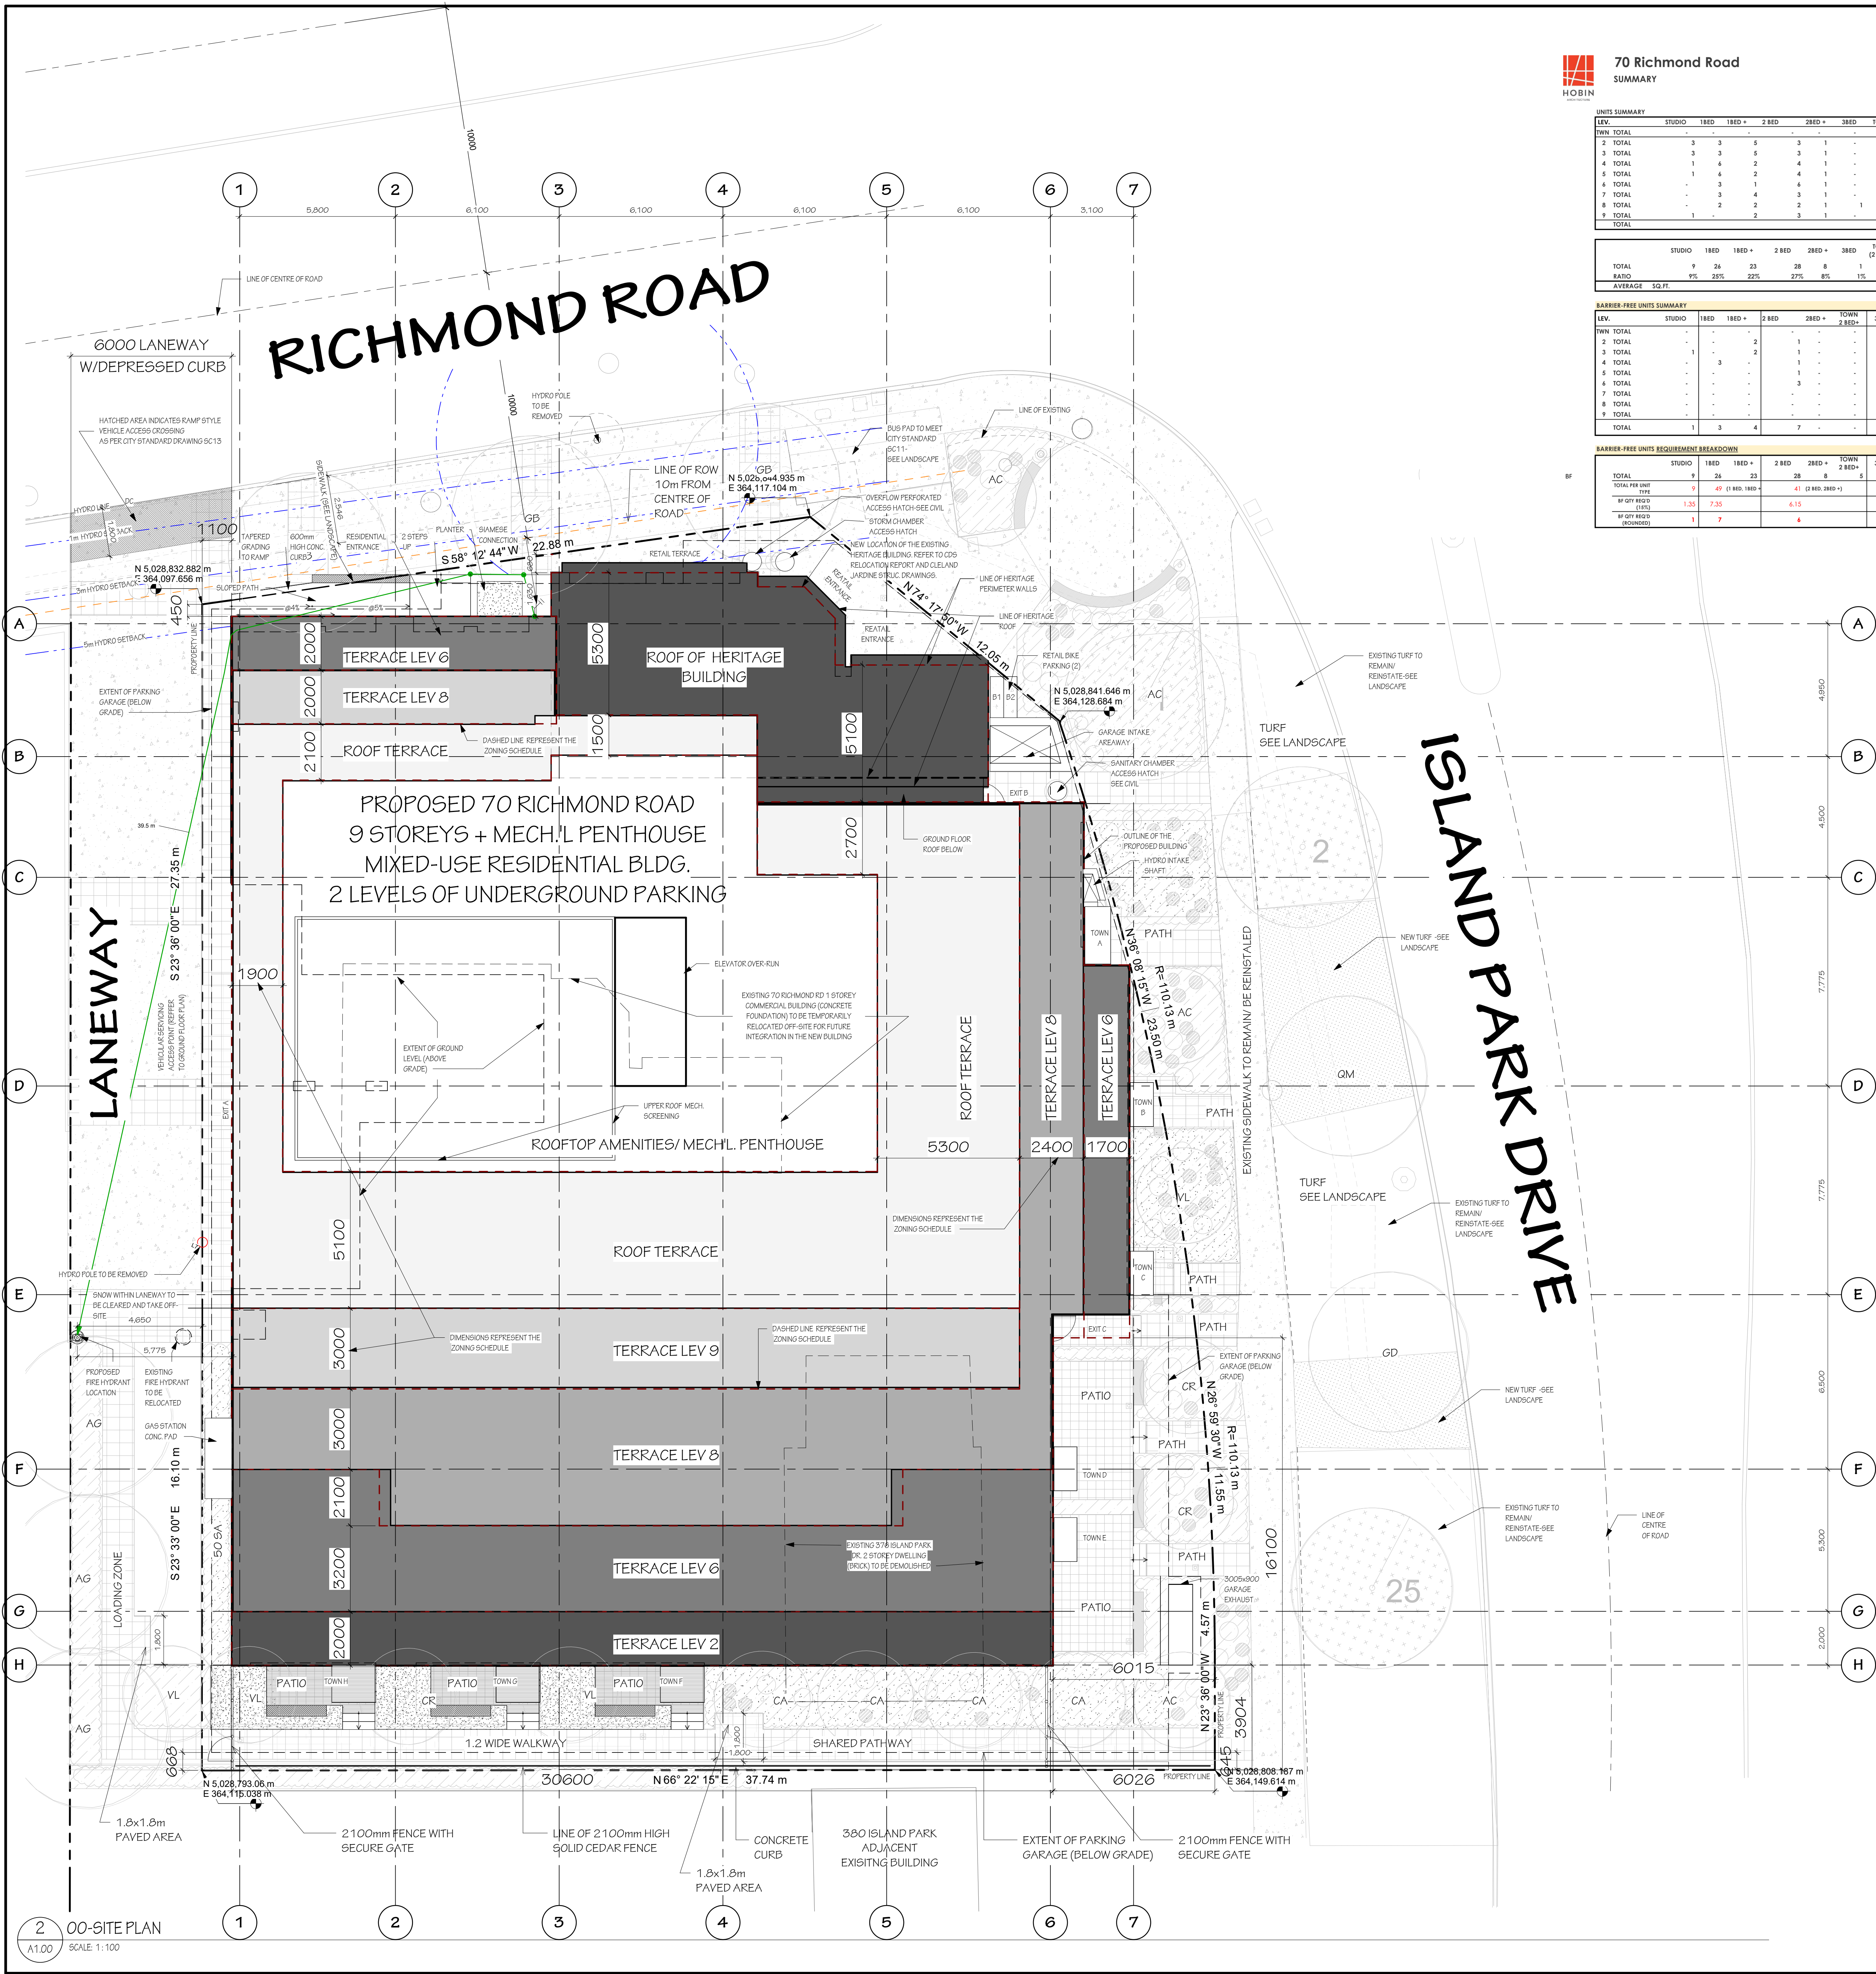

70 Richmond Road
SUMMARY

2023-06-12

UNITS SUMMARY										
LEV.	STUDIO	1BED	1BED +	2 BED	2BED +	3BED	TOWN	3 BED	TOWN	total
2 TOTAL	3	3	5	3	1	-	-	-	-	15
3 TOTAL	3	3	6	3	1	-	-	-	-	16
4 TOTAL	1	4	2	4	1	-	-	-	-	14
5 TOTAL	1	6	2	4	1	-	-	-	-	14
6 TOTAL	-	3	1	4	1	-	-	-	-	11
7 TOTAL	-	3	4	3	1	-	-	-	-	11
8 TOTAL	-	2	2	2	1	1	-	-	-	8
9 TOTAL	1	-	2	3	1	-	-	-	-	7
TOTAL	-	-	-	-	-	-	-	-	-	103

	STUDIO	1BED	1BED +	2 BED	2BED +	3BED	TOWN	3 BED	TOWN	total
TOTAL	9	26	23	28	8	1	5	3	103	TRUE
RATIO	9%	25%	22%	27%	8%	1%	5%	3%		
AVERAGE	50.00									771 sq.m.

BARRIER-FREE UNITS SUMMARY										
LEV.	STUDIO	1BED	1BED +	2 BED	2BED +	TOWN	3 BED	TOWN	3 BED	total
2 TOTAL	-	-	2	-	-	-	-	-	-	2
3 TOTAL	-	-	2	-	-	-	-	-	-	2
4 TOTAL	-	3	-	-	-	-	-	-	-	3
5 TOTAL	-	-	-	-	-	-	-	-	-	-
6 TOTAL	-	-	-	-	-	-	-	-	-	-
7 TOTAL	-	-	-	3	-	-	-	-	-	3
8 TOTAL	-	-	-	-	-	-	-	-	-	-
9 TOTAL	-	-	-	-	-	-	-	-	-	-
TOTAL	1	3	4	7	-	-	1	-	-	16

BARRIER-FREE UNITS REQUIREMENT BREAKDOWN										
TOTAL	STUDIO	1BED	1BED +	2 BED	2BED +	TOWN	3 BED	TOWN	3 BED	total
TOTAL PER UNIT TYPE	9	40	(1 BED, 1BED +)	41	(2 BED, 2BED +)	5	4	(1 BED)	1	103
AT QTY REQ'D (MIN)	1.35	7.35		6.15		0.60				
AT QTY REQ'D (MAX)	1	7		6		1				15

SITE PLAN APPLICATION REVISION No.: D07-12-19-0043

SURVEY INFORMATION TAKEN FROM:

PART OF LOT 33 CONCESSION 3 (OTTAWA FRONT)
(GEORGIAN TOWNSHIP OF NEPEAN)
LOT 33 REGISTERED PLAN 449
CITY OF OTTAWA

SITE SUMMARY:

PROPERTY ADDRESS: 70 RICHMOND RD., OTTAWA, ONTARIO
SITE AREA (SURVEY): 1,587m²
PROPOSED USE: MIXED-USE
RESIDENTIAL MID-RISE APARTMENT BUILDING (9 FLOORS + ROOFTOP AMENITY)

BUILDING FOOTPRINT: 1,122m²
(6000 FLOOR PLAN)
TOTAL FLOORS: 9
TOTAL RESIDENTIAL UNITS: 103 UNITS
TOTAL GROSS BUILDING AREA (ABOVE GRADE): 9,276 m²
TOTAL GROSS BUILDING AREA (INCLUDING BELOW GRADE LEVELS): 12,236 m²
TOTAL GROSS FLOOR AREA (ZONING BY LAW DEFINITION): 6,889 m²
TOTAL RETAIL GFA (ZONING BY LAW DEFINITION): 87 m²

ZONING SUMMARY:

Zoning TM (2792) S461 - SUBJECT TO ZBLA 002-02-00102

	REQUIRED	PROVIDED
RICHMOND ROAD (FRONT)	-	0 m
ISLAND PARK DRIVE (CORNER SIDE)	-	0 m
LANEWAY (CORNER SIDE)	-	0 m
SIDE YARD (REAR YARD)	3.90 m	3.90 m
MIN. WIDTH OF LANDSCAPE ADJUTING A RESIDENTIAL ZONE	3 m	3 m
TRANSPARENT WINDOWS & ACTIVE ENTRANCES	50% OF GROUND FLOOR MEASURED TO 4.5 m HIGH	> 50%

VEHICULAR PARKING	REQUIRED	PROVIDED
RESIDENTIAL PARKING 103 UNITS (< 12 UNITS)	0.15/UNIT 48 SPACES	0.05/UNIT 58 SPACES
VEHICLE PARKING 103 UNITS (< 12 UNITS)	0.1/UNIT 9 SPACES	0.1/UNIT 9 SPACES
TOTAL	55 SPACES	68 SPACES
PARKING DISTRIBUTION		
LEVEL P1		31 SPACES
LEVEL P2		37 SPACES
TOTAL		68 SPACES

BICYCLE PARKING	REQUIRED	PROVIDED
BICYCLE PARKING 103 UNITS	0.15/UNIT 52 SPACES (52/2=26 SPACES TO BE HORIZONTAL)	0.05/UNIT 51 SPACES (CITY STDS W/ MIN. 1500 mm ASBLE
BICYCLE PARKING DISTRIBUTION		
LEVEL P1		34 SPACES
LEVEL P2		47 SPACES
TOTAL		81 SPACES

AMENITY	REQUIRED	PROVIDED
MINIMUM AMENITY SPACE 6 m ² /UNIT (103 UNITS x 6 m ²)	618 m ²	1382 m ²
PRIVATE AMENITY (MIN. OF 50% OF REQUIRED)	309 m ²	692 m ²
COMMON AMENITY SUMMARY		
GROUND FLOOR RESIDENTIAL LOBBY/LOUNGE		60m ²
ROOF AMENITY (INDOOR)		155 m ²
ROOF AMENITY (OUTDOOR)		200 m ²
TOTAL COMMON AMENITY (50% OF REQUIRED)	309 m ²	415 m ²
TOTAL AMENITY (PRIVATE + COMMON)	618 m ²	1382 m ²

BUILDING SUMMARY	GROSS FLOOR AREA (ZONING BY LAW)	UNIT COUNT
LEVEL 10 (Mech & Roof amenity)	-	-
LEVEL 9	481.5 m ²	7
LEVEL 8	561 m ²	8
LEVEL 7	701.5 m ²	11
LEVEL 6	746 m ²	11
LEVEL 5	802.5 m ²	14
LEVEL 4	802.5 m ²	14
LEVEL 3	849 m ²	16
LEVEL 2	823 m ²	15
LEVEL 1A (MEZZANINE)	584 m ²	-
LEVEL 1 (RES+RETAIL)	547.2+87+634.2 m ²	8
TOTAL	6,889 m ²	103
LEVEL P1	-	-
LEVEL P2	-	-

LOCATION PLAN



PROJECT TEAM

ARCHITECT
HOBIN ARCHITECTURE
RHEAL LABELLE
613.286.7200 EXT-112

PLANNING
TODAY
PAUL BLACK/TIM BEED
BLACK@TODAY.COM
613.286.4366/ 802.440.3262

CIVIL ENGINEER
LITHOS
SARAH KAWANABU
SARAH@LITHOSGROUP.CA
647.368.9610 EXT 1

TRANSPORTATION
CGH
ANDREW HARTIG
ANDREW.HARTIG@CGHTRANSPO
ATION.COM
613.697.5797

LANDSCAPE ARCHITECT
GLA INC.
Gina Helle
gina@glainc.com
613.226.5130

ENVIRONMENTAL
PATERSON
MANDY WITTEMAN MARK DARCY
WITTEMAN@PATERSONGROUP.CA
403.921.1157/613.226.7581
EXT-207

GEOTECHNICAL/
HYDROGEOLOGICAL
PATERSON
DAVE GILBERT
GILBERT@PATERSONGROUP.CA
613.226.7581 EXT-205

WIND
GRADIENT
JUSTIN FERRARO/ANDREW
GLASAS
JUSTIN.FERRARO@GRADIENTWIND
.COM
ANDREW.GLASAS@GRADIENTWIN
D.COM
613.836.0854/ 613.836.0854
EXT-113

ACOUSTIC/NOISE
GRADIENT
JOSHUA FOSTER
JOSHUA.FOSTER@GRADIENTWIND
.COM
613.268.5273

HERITAGE
COMMONWEALTH
JOHN STEWART
LISA@COMMONW.COM
613.267.7040

SURVEYOR
STANTEC
CHARLES TALLEFER
CHARLES.TALLEFER@STANTEC.CO
M
613.617.5132

IT IS THE RESPONSIBILITY OF THE APPROPRIATE
CONTRACTOR TO CHECK AND VERIFY ALL DIMENSIONS ON
SITE AND REPORT ALL ERRORS AND/ OR OMISSIONS TO
THE ARCHITECT.

ALL CONTRACTORS MUST COMPLY WITH ALL PERTINENT
CODES AND BY-LAWS.

THIS DRAWING MAY NOT BE USED FOR CONSTRUCTION
UNTIL SIGNED.

COPYRIGHT RESERVED.

DATE: 2023-06-12
REVISION: 1

DATE: 2023-06-12
REVISION: 1

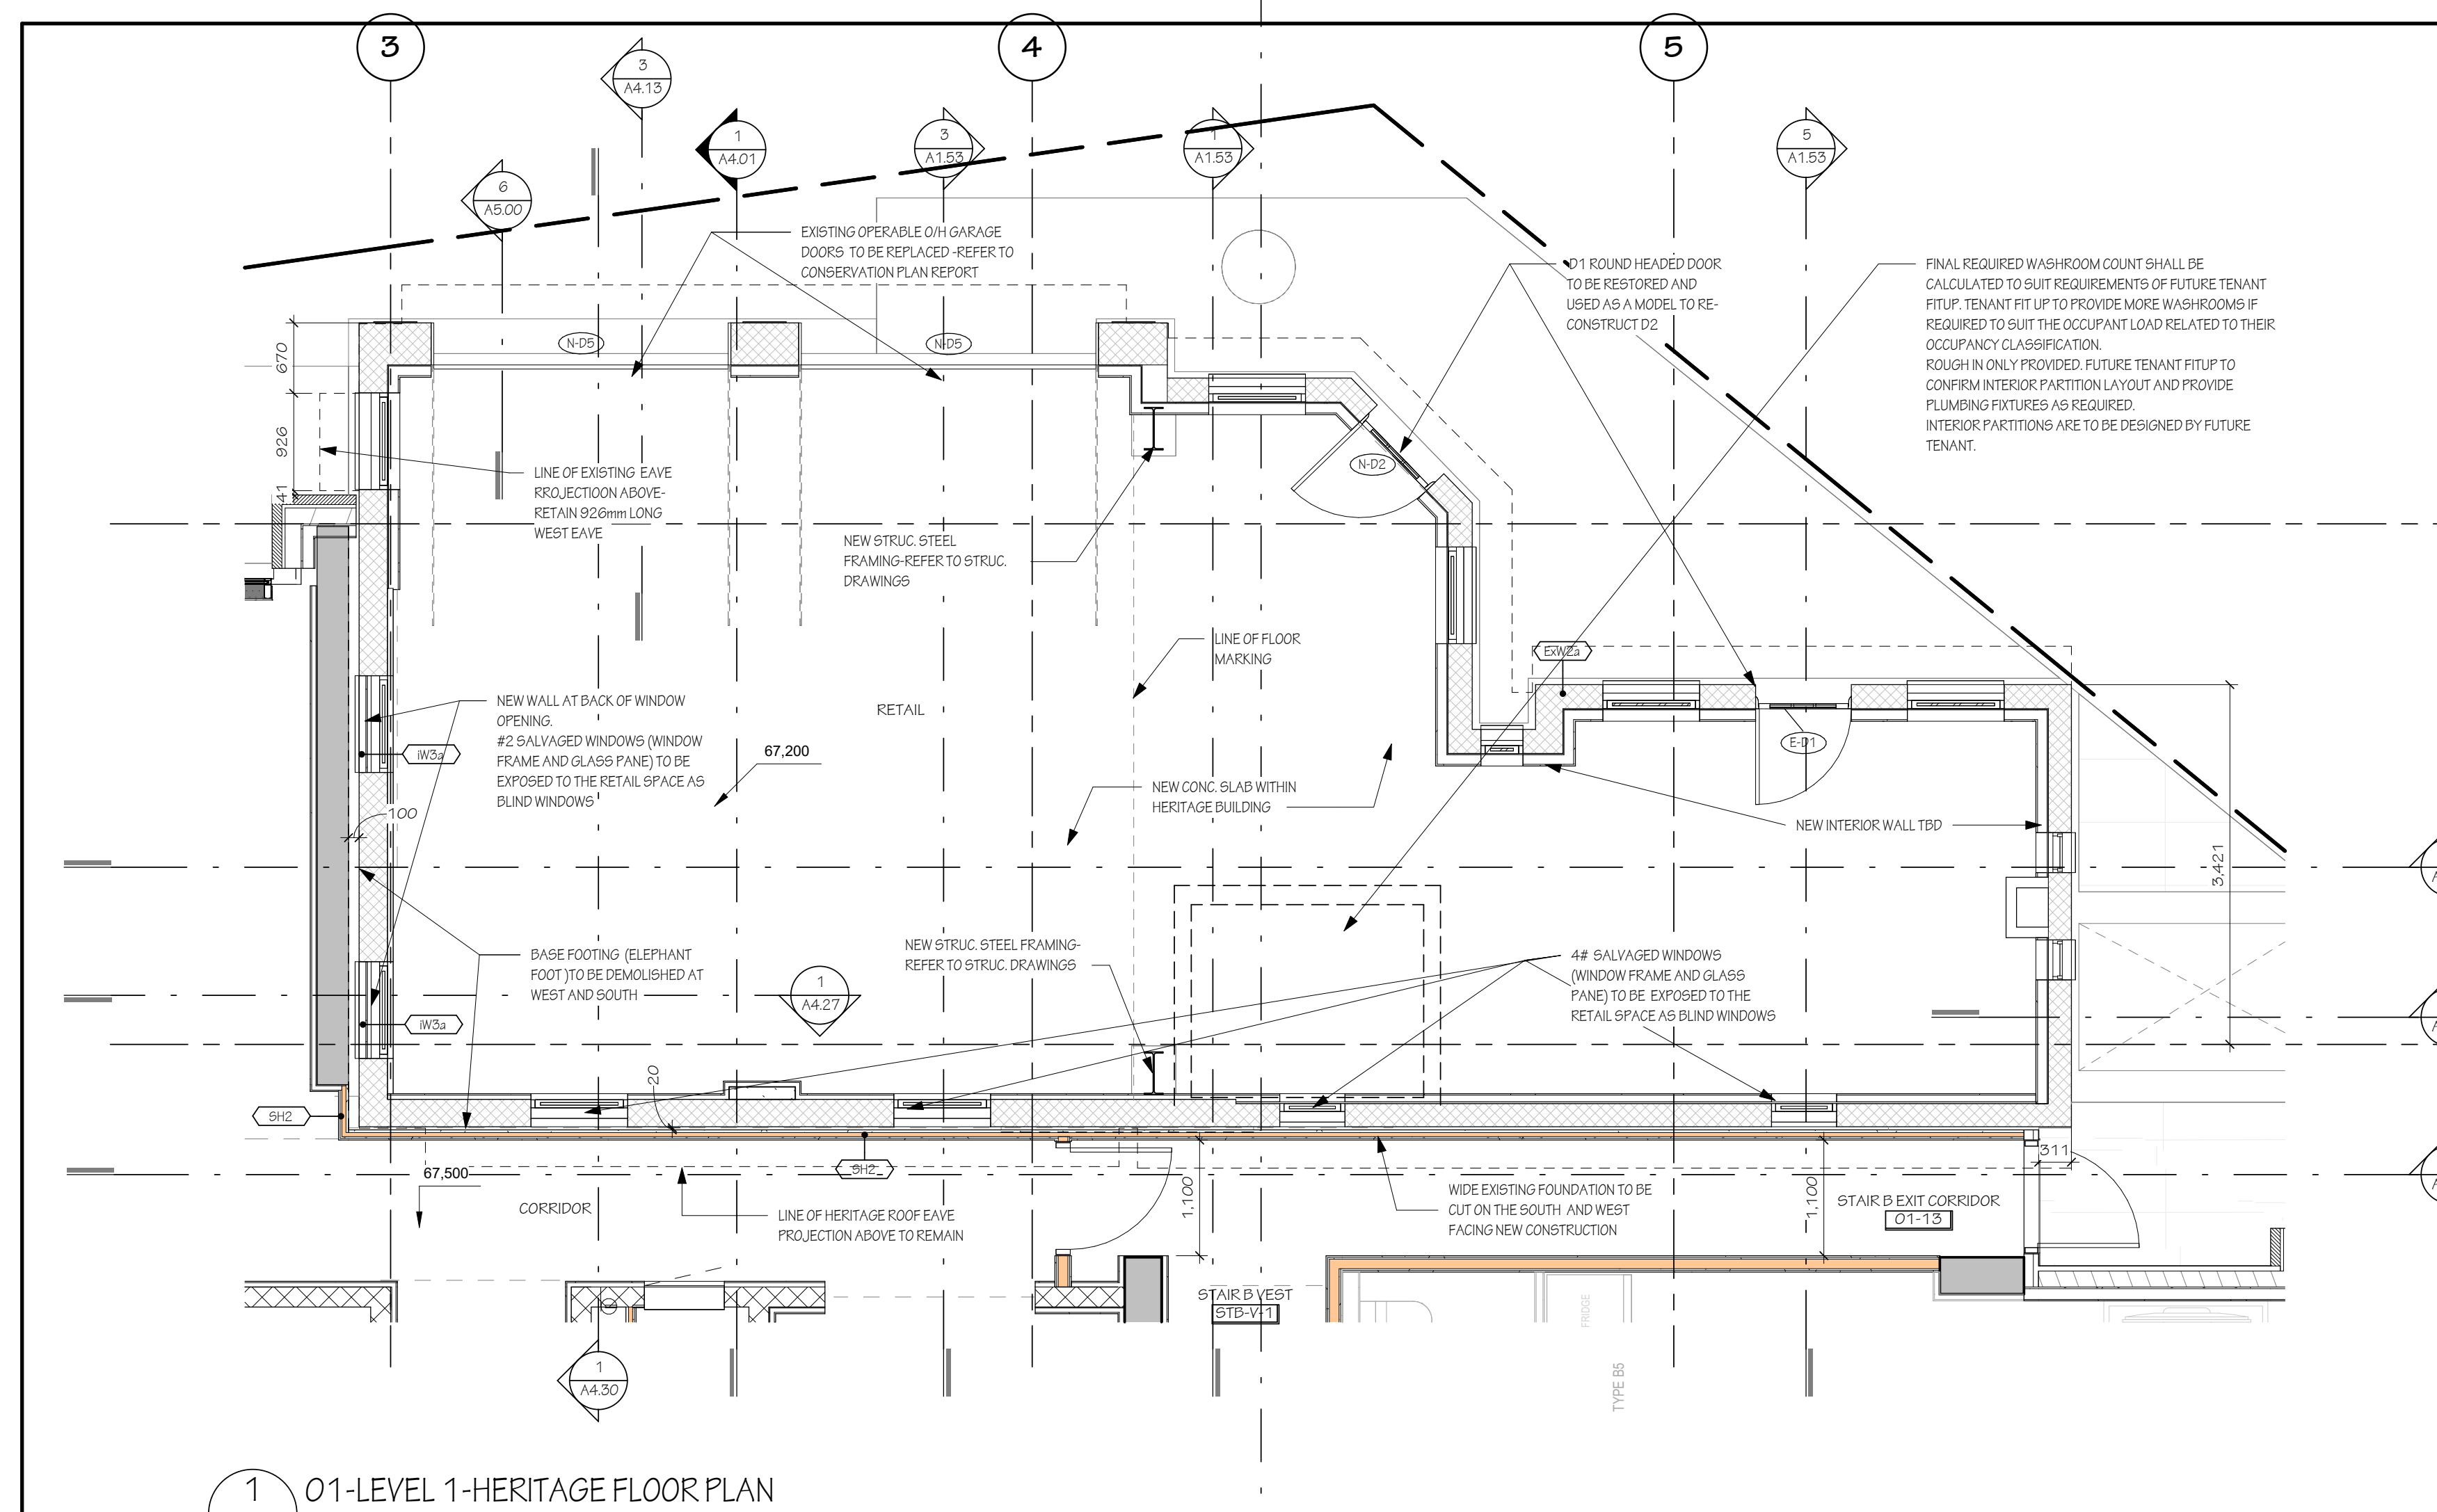

1 01-LEVEL 1-HERITAGE FLOOR PLAN
A1.52 SCALE: 1:50

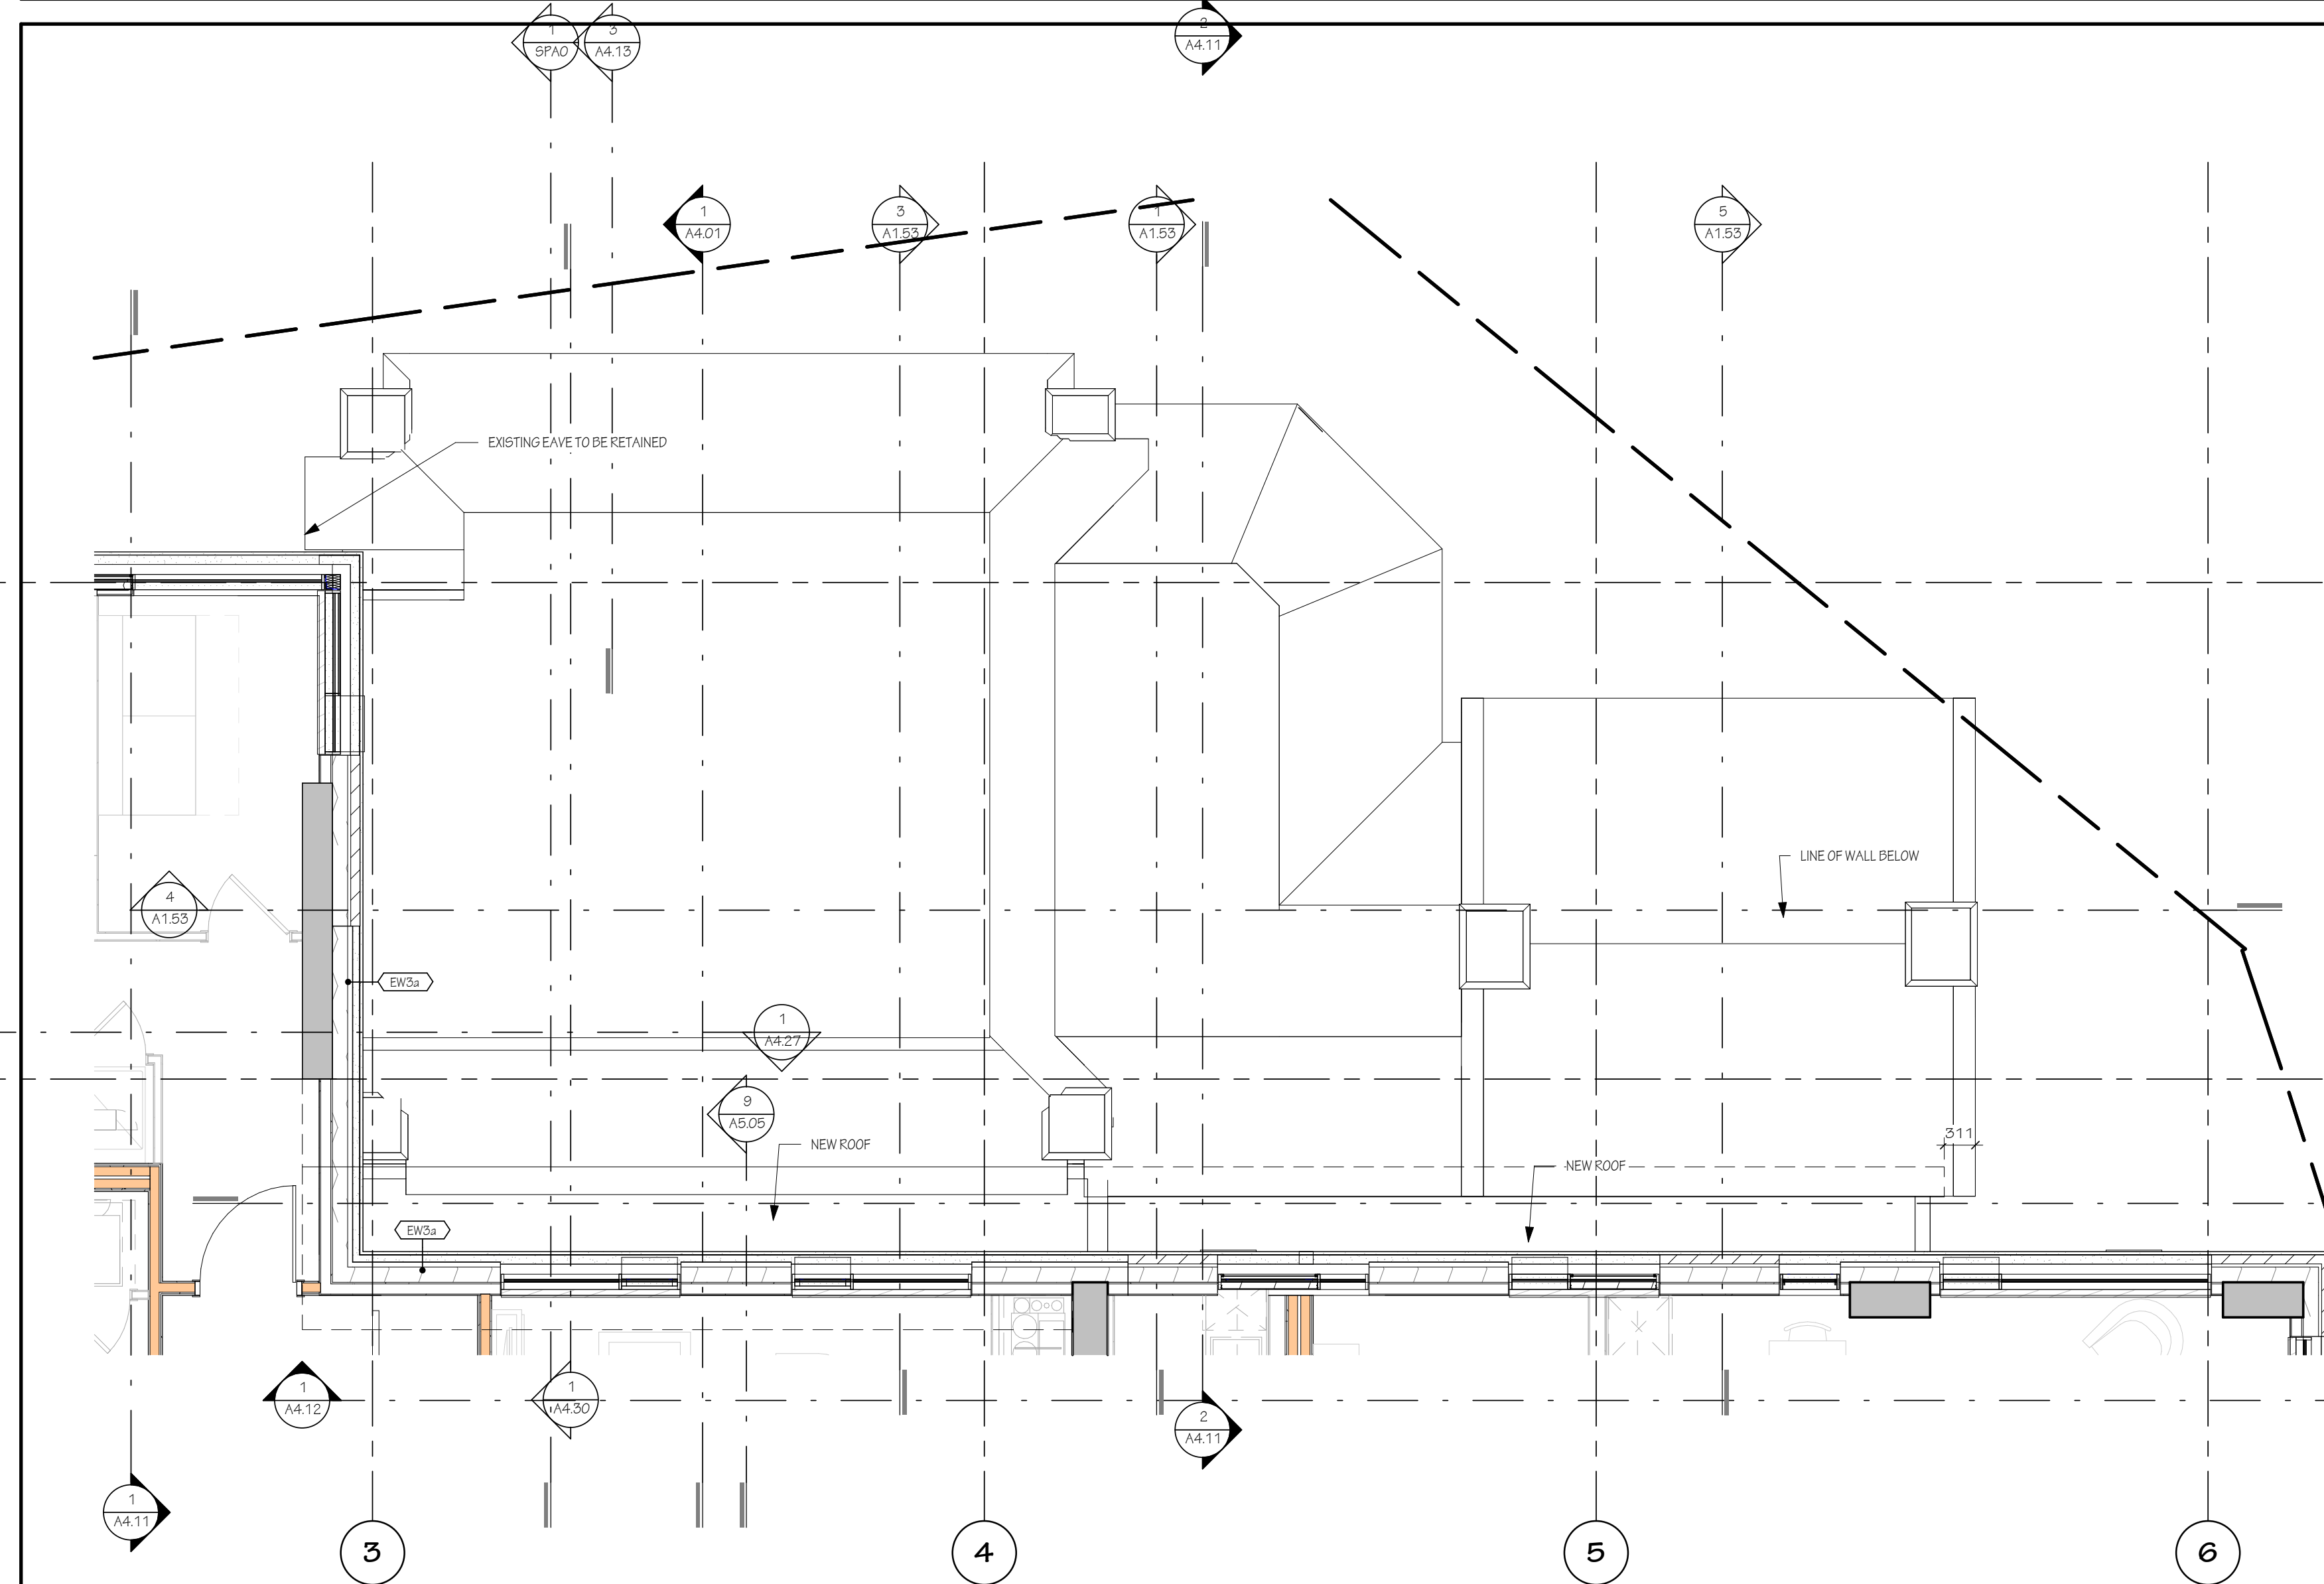

2 02-LEVEL 2-HERITAGE ROOF PLAN
A1.52 SCALE: 1:50

2	230621	Re-issued for SFA
1	230424	Re-issued for SFA
A	23.04.04	Issued for SOT Review
rev.	date	revision

IT IS THE RESPONSIBILITY OF THE APPROPRIATE CONTRACTOR TO CHECK AND VERIFY ALL DIMENSIONS ON SITE AND REPORT ALL ERRORS AND/ OR OMISSIONS TO THE ARCHITECT.

ALL CONTRACTORS MUST COMPLY WITH ALL PERTINENT CODES AND BY-LAWS.

DO NOT SCALE DRAWINGS.


THIS DRAWING MAY NOT BE USED FOR CONSTRUCTION UNTIL SIGNED.

COPYRIGHT RESERVED.


Hobin Architecture Incorporated
 63 Pamela Street
 Ottawa, Ontario
 Canada K1S 3K7
 T: 613-238-7200
 F: 613-235-0905
 E: mail@hobinarc.com
 hobinarc.com


HOBIN
 ARCHITECTURE


PROJECT		
70 RICHMOND		
70 RICHMOND RD. & 376 ISLAND PARK DR.		
DRAWING TITLE		
HERITAGE PLANS-NEW LOCATION		
DRAWN	DATE	SCALE
Author	01/27/23	1:50
		PROJECT
		1909
		DRAWING NO.
		A1.52
		REVISION NO. 2

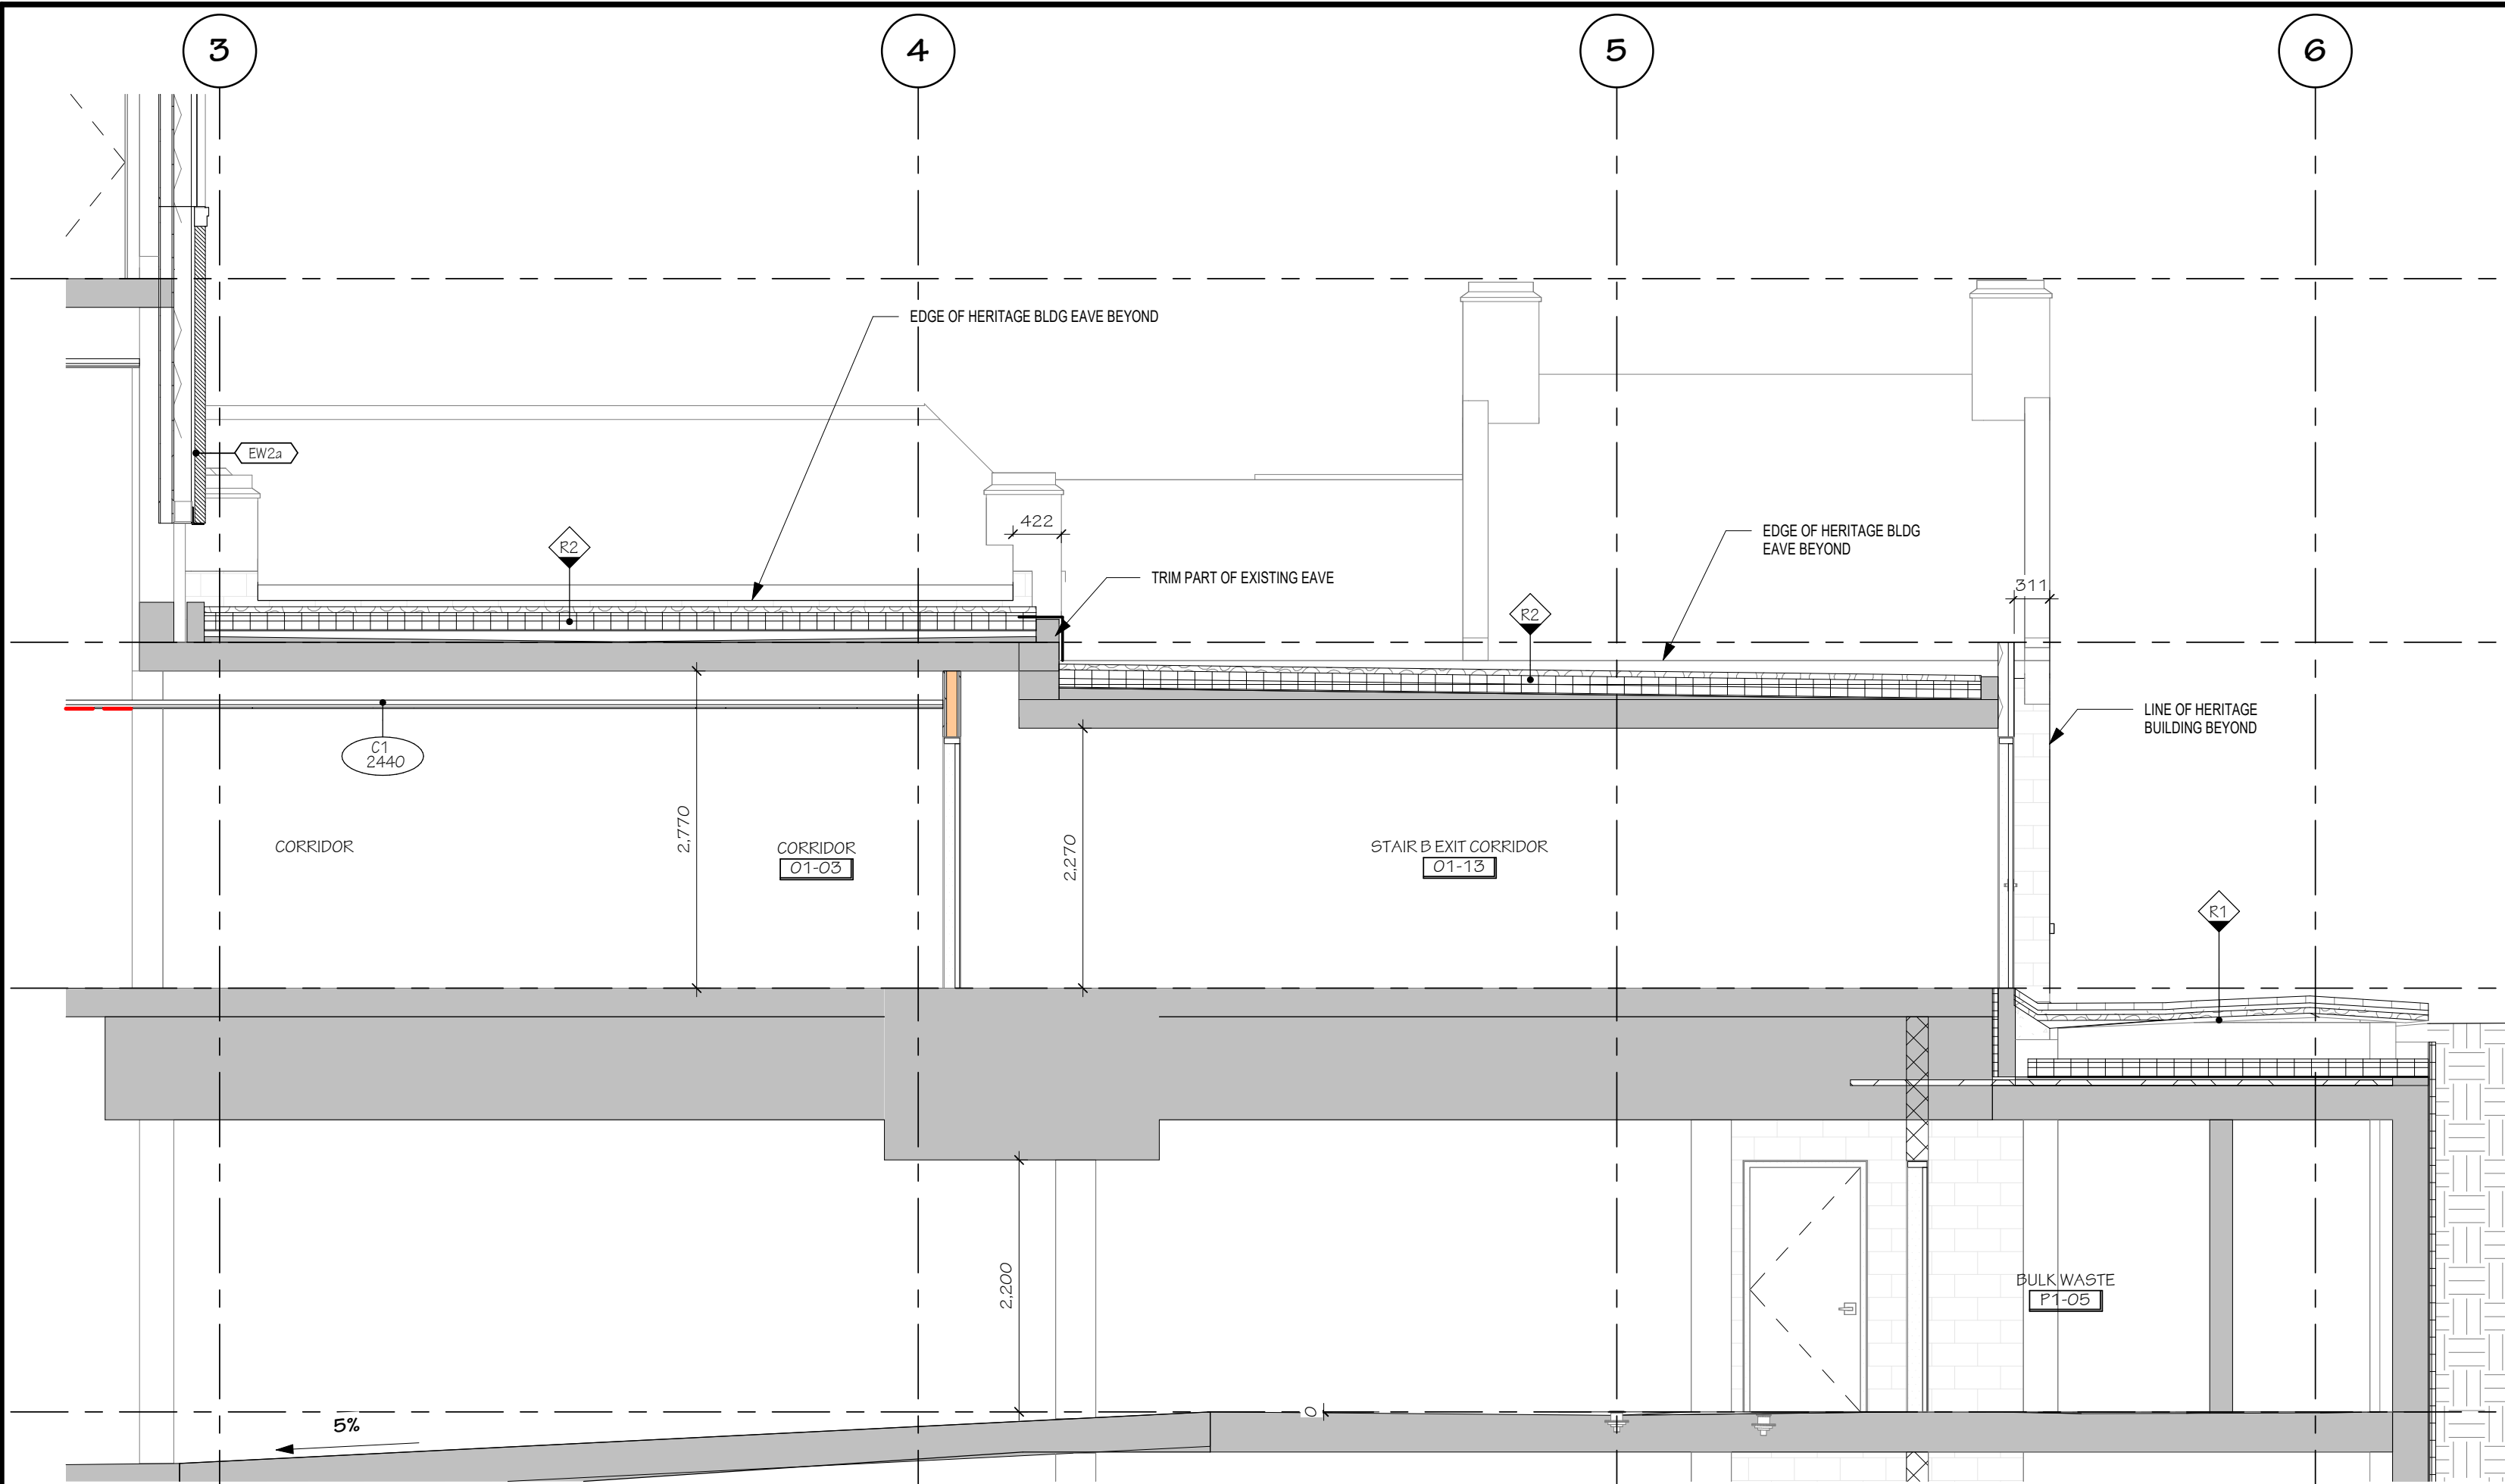


6 BUILDING SECTION 5-LOOKING NORTH
A1.53 SCALE: 1:50

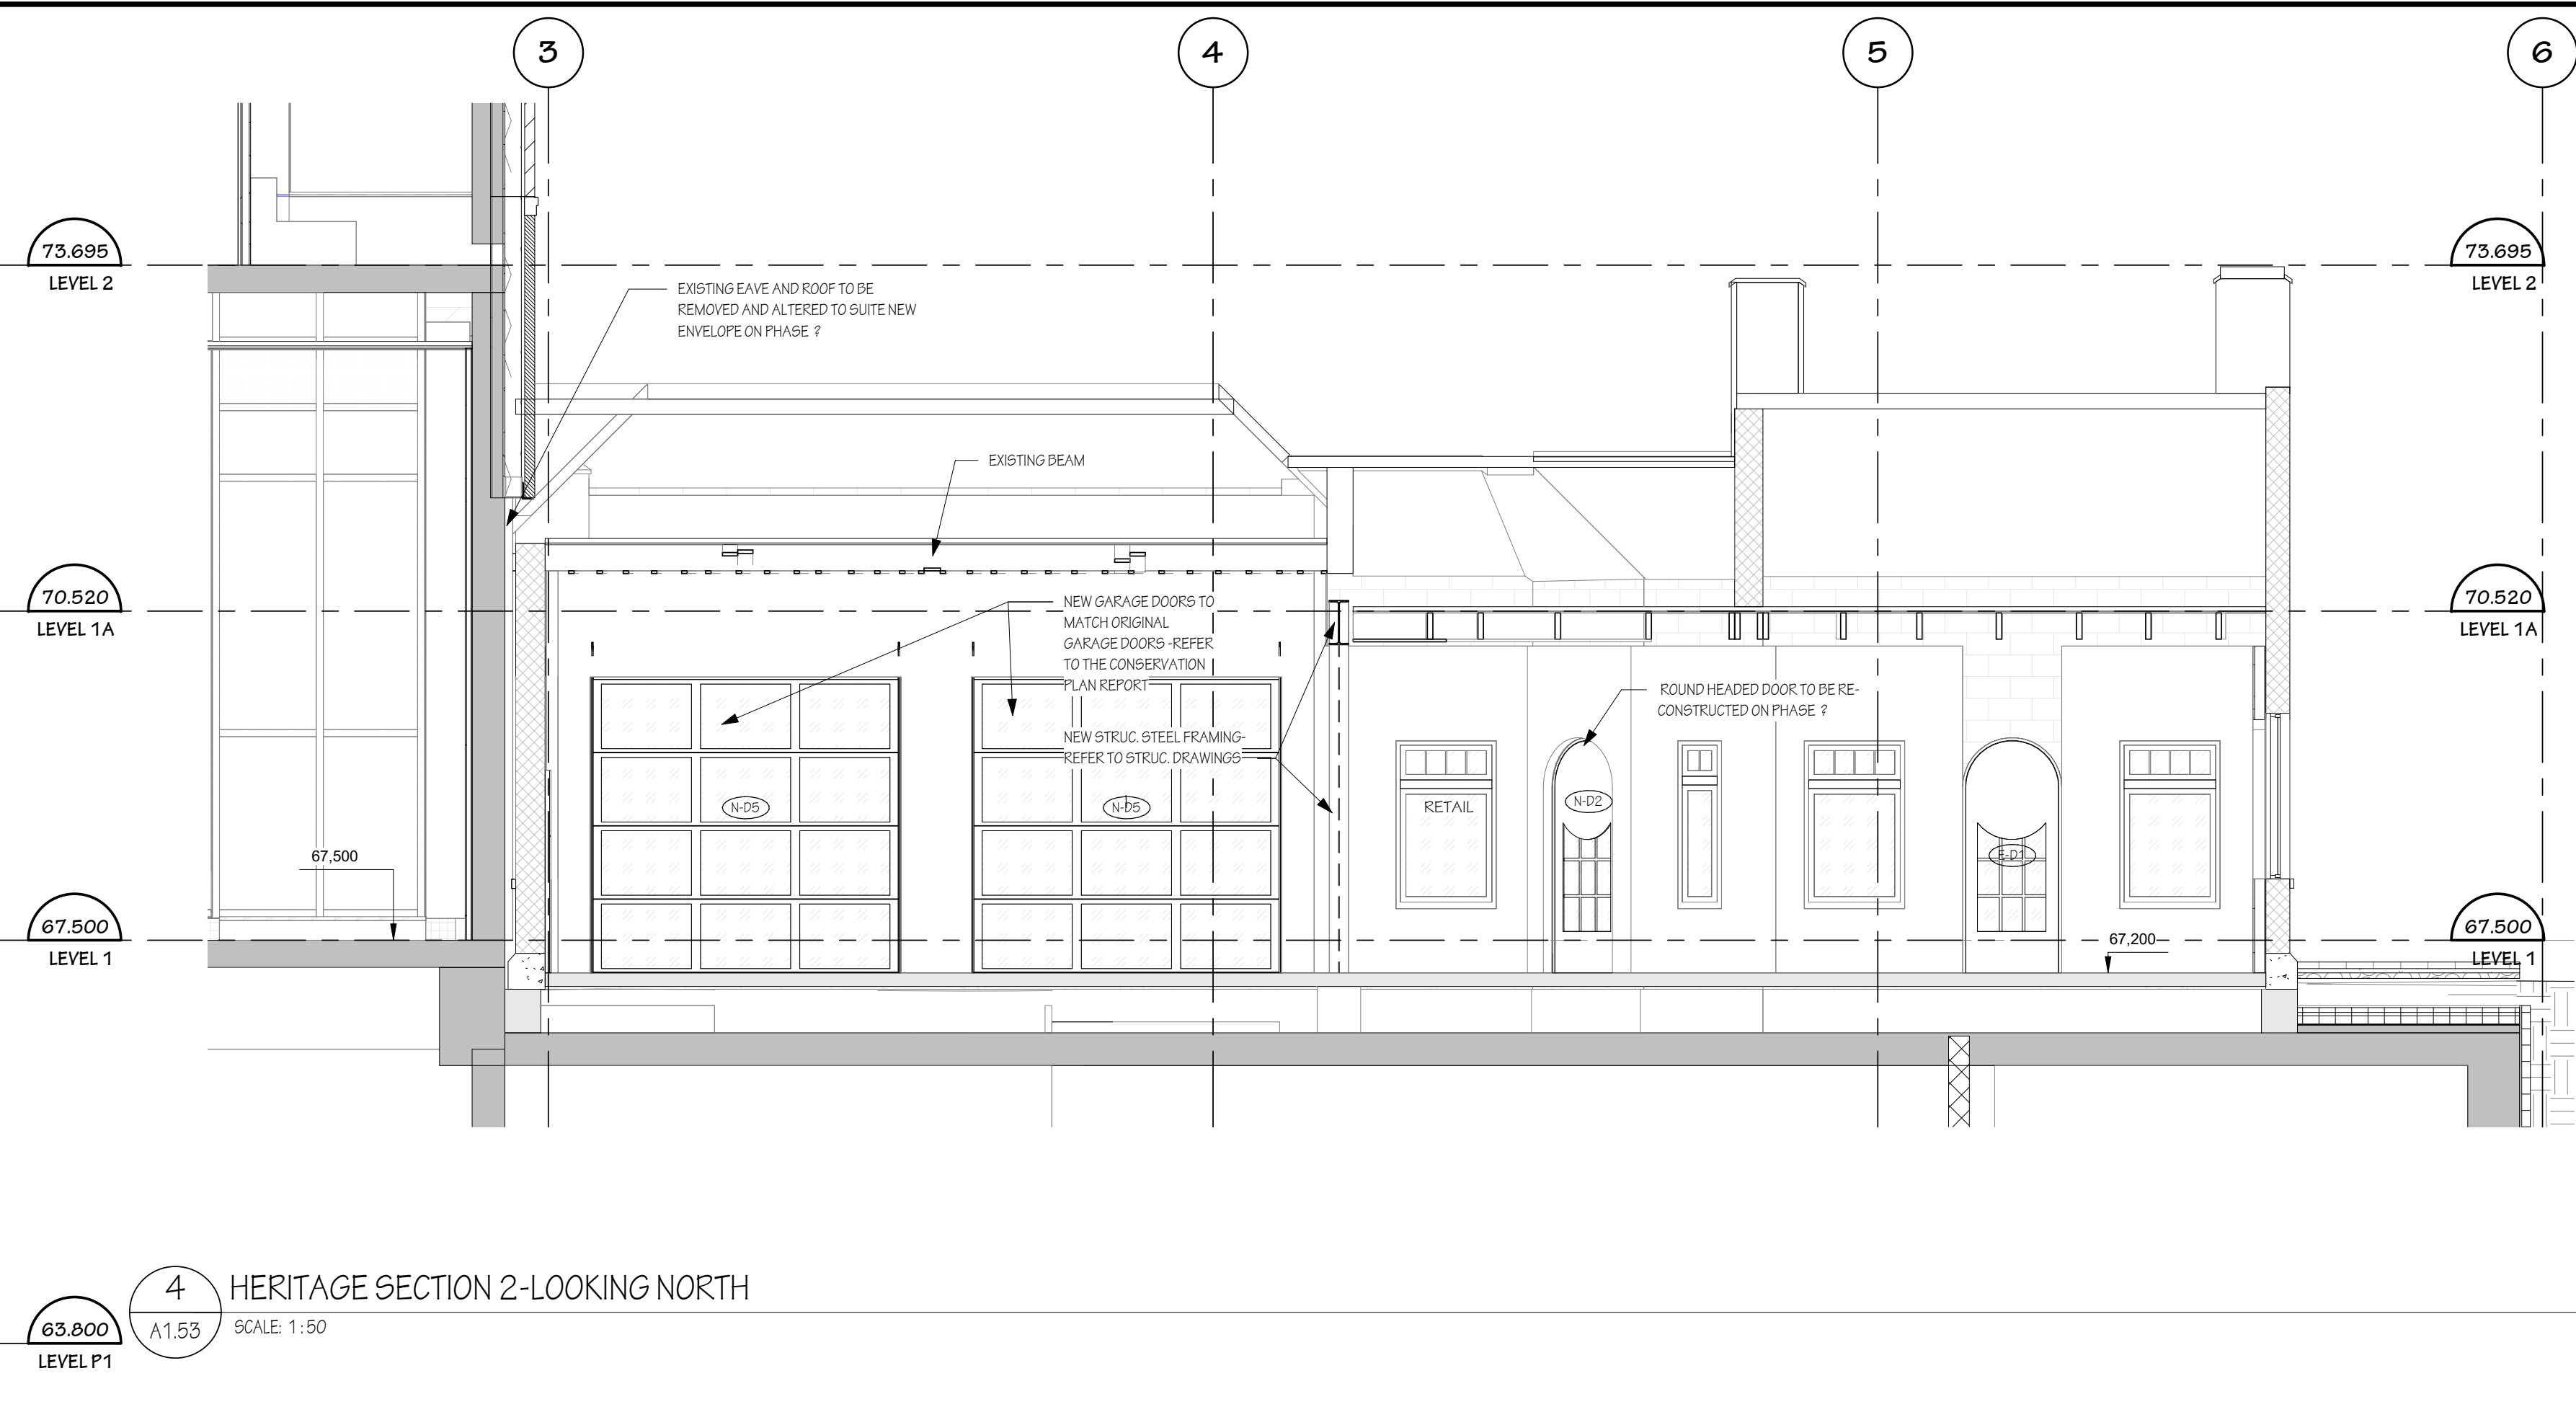


4 HERITAGE SECTION 2-LOOKING NORTH
A1.53 SCALE: 1:50

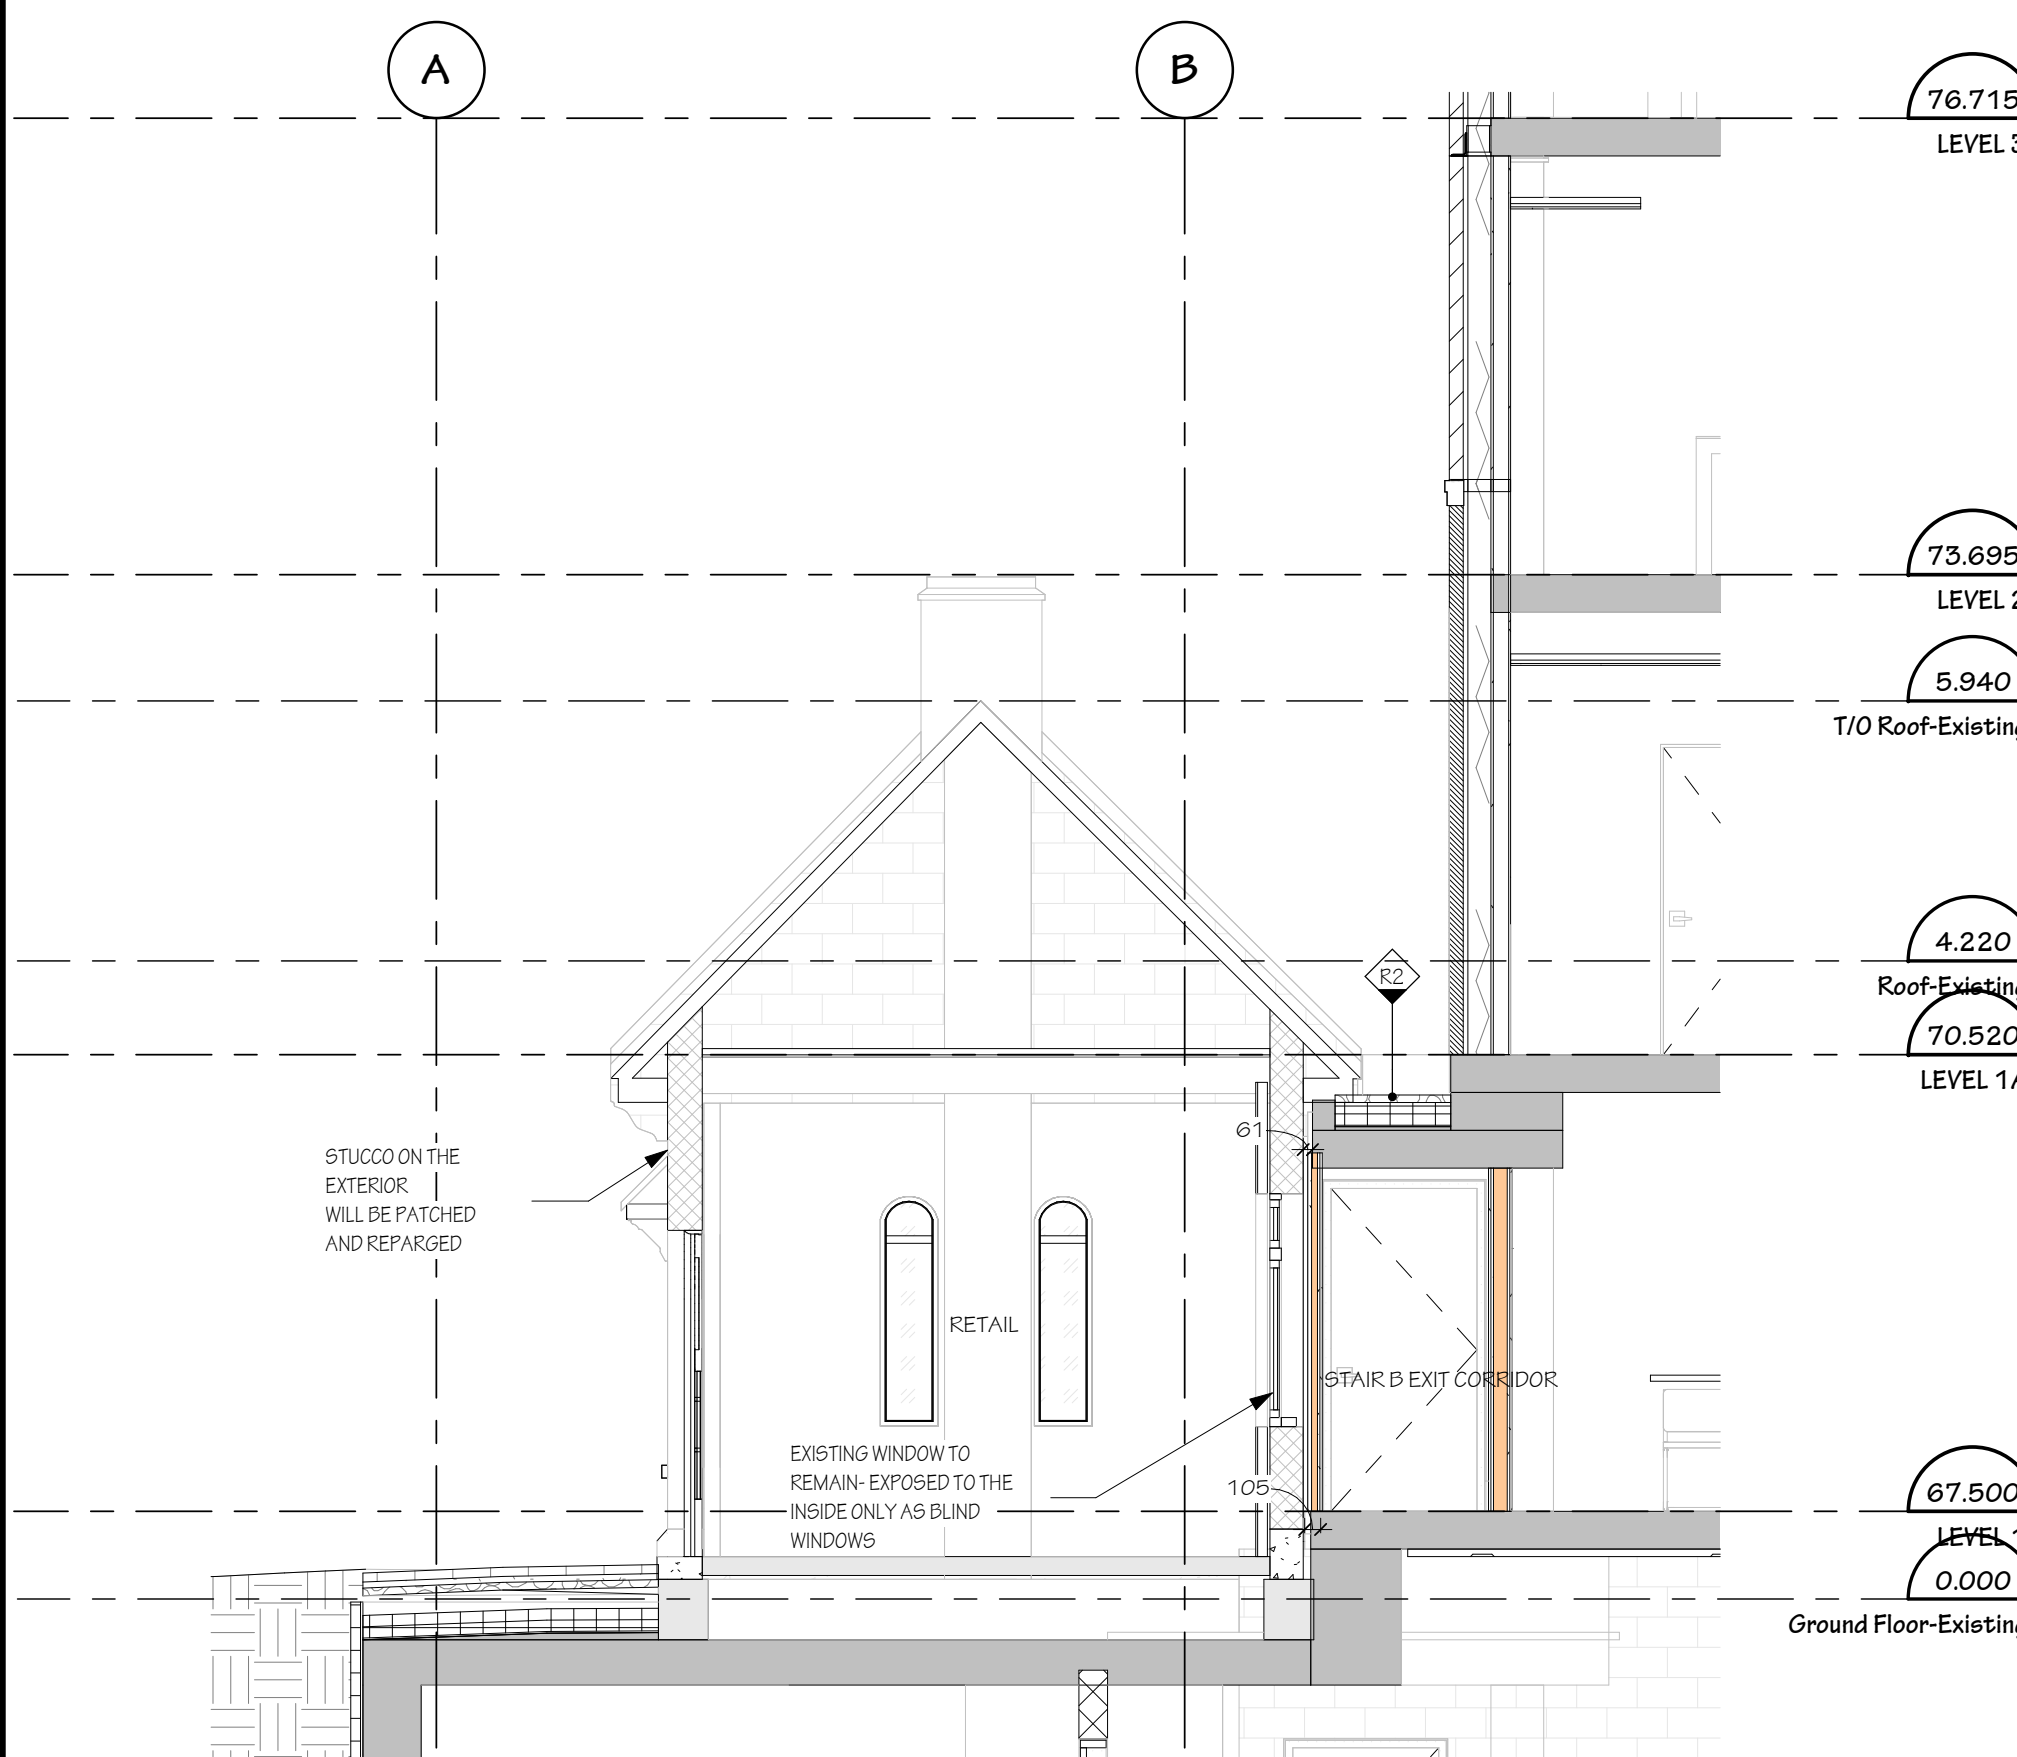

5 HERITAGE SECTION 2-LOOKING EAST 2
A1.53 SCALE: 1:50

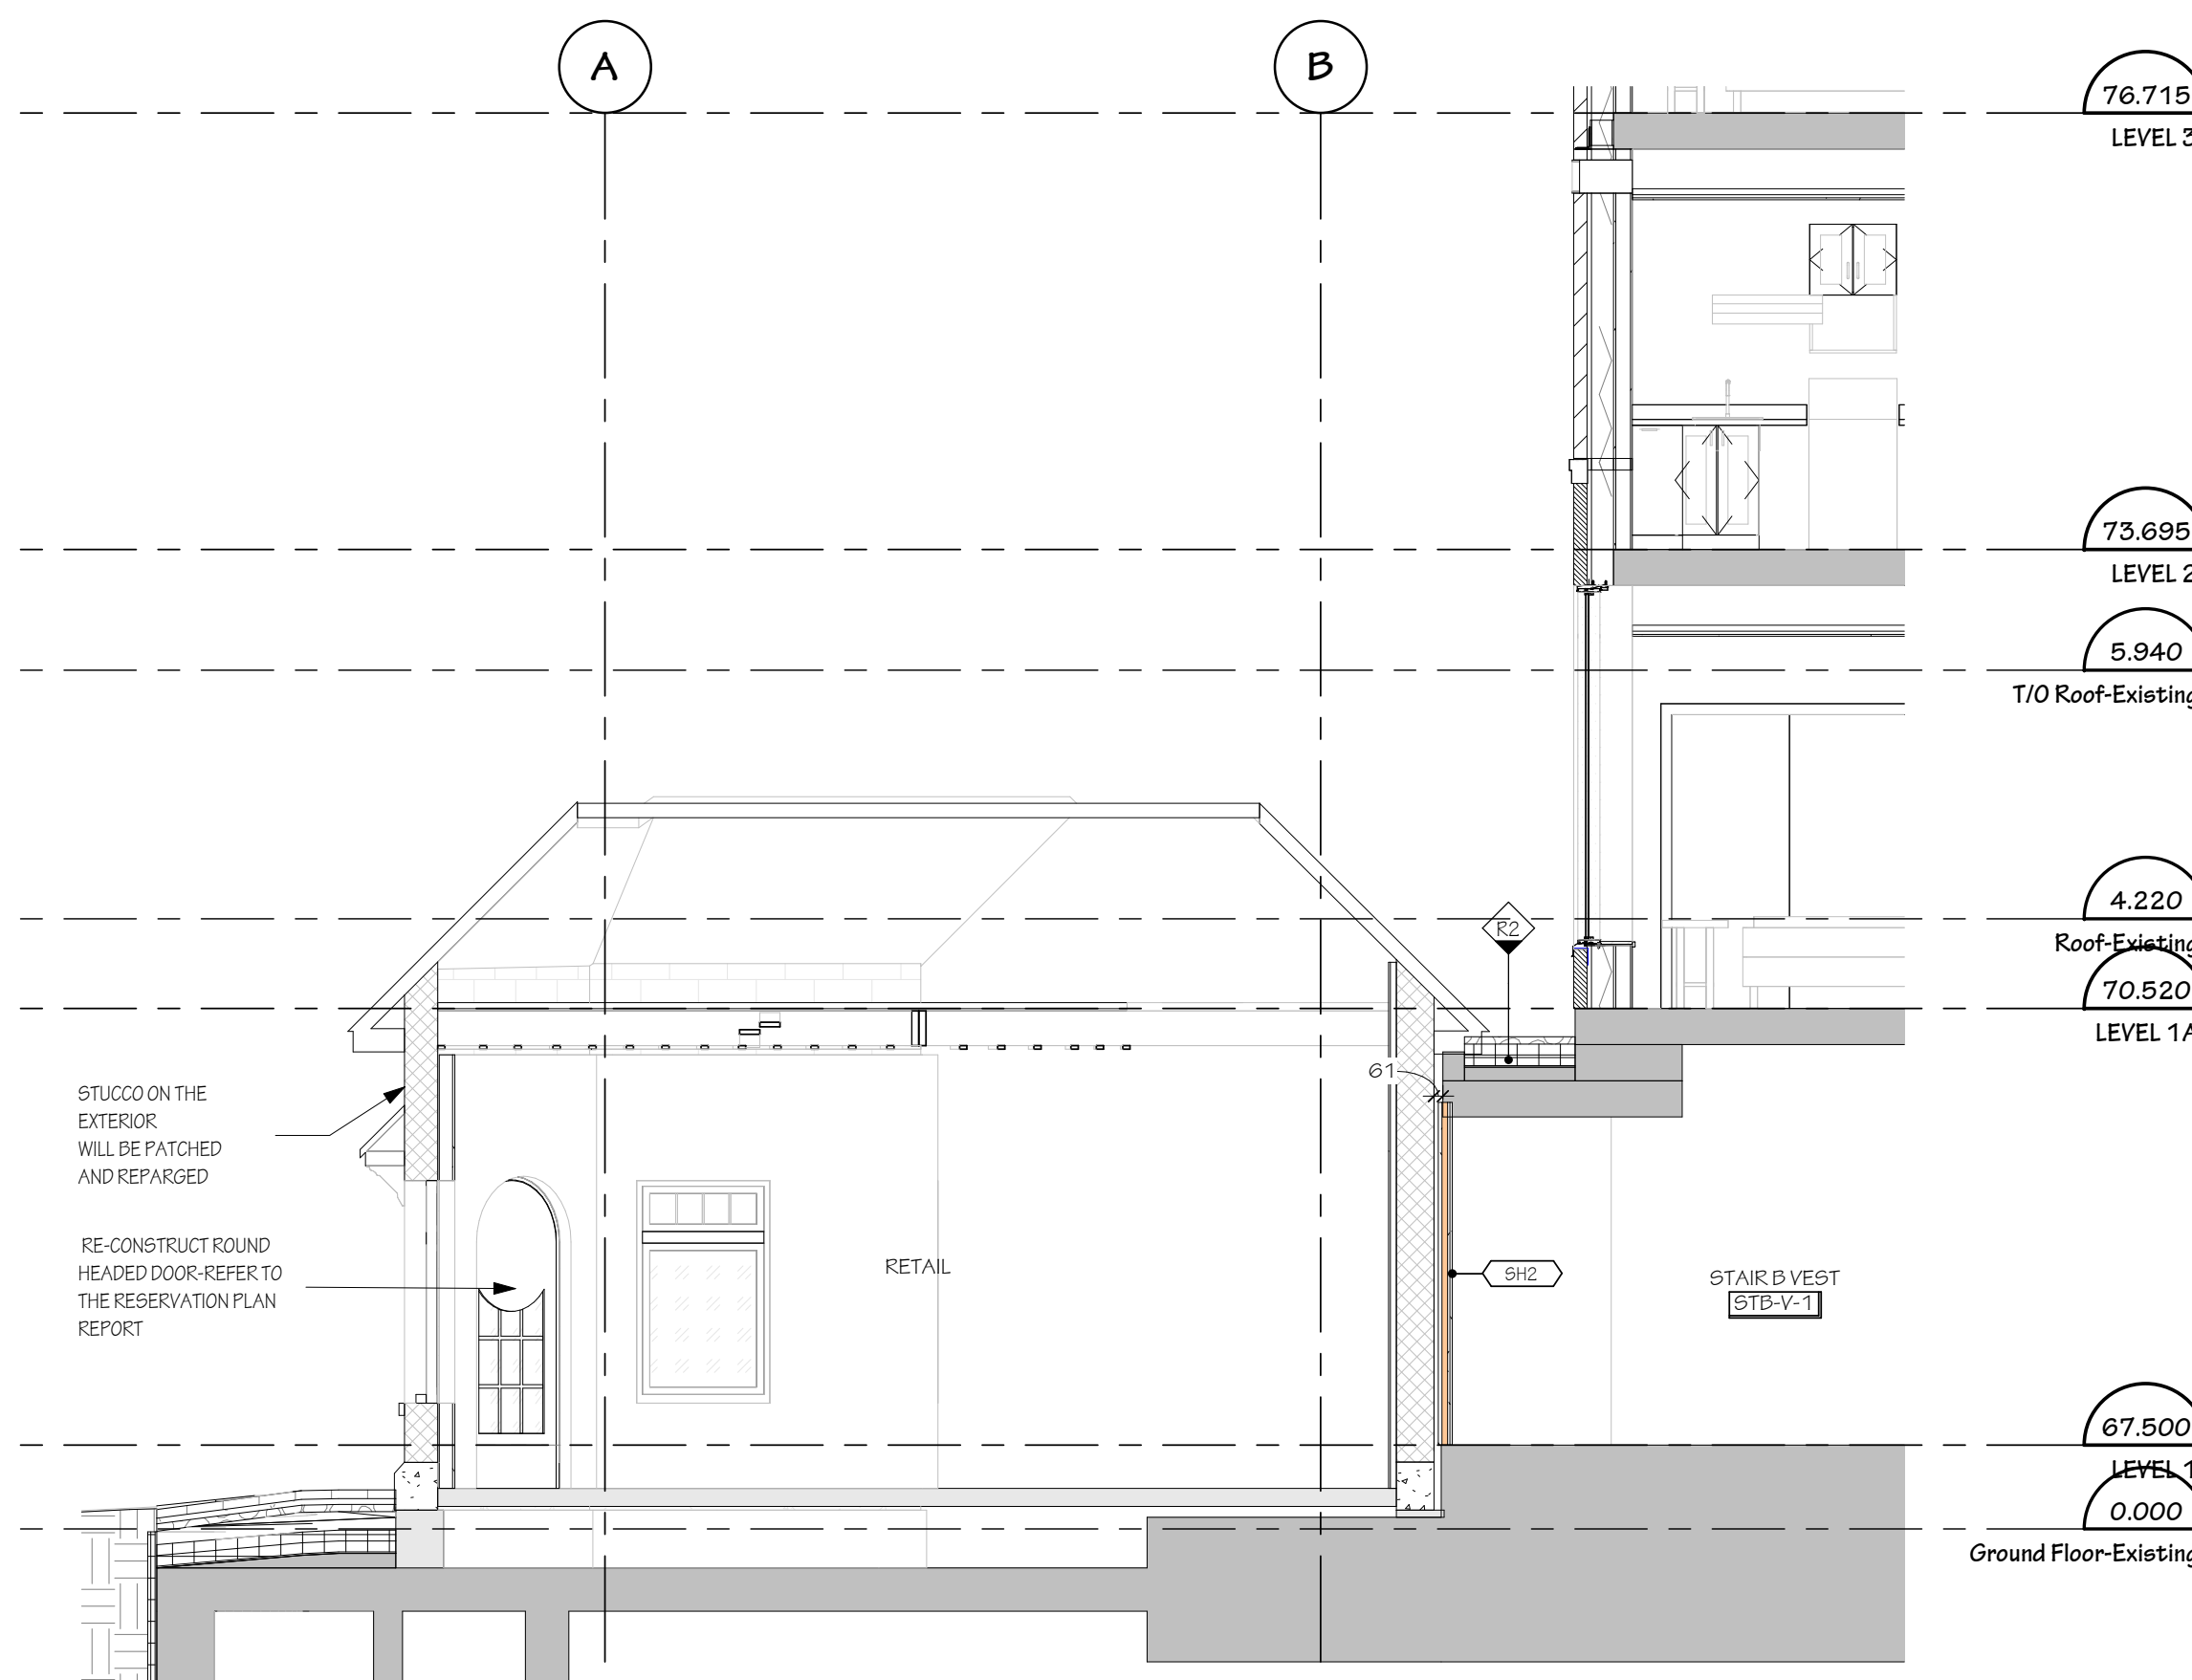

1 HERITAGE SECTION 2-LOOKING EAST 1
A1.53 SCALE: 1:50

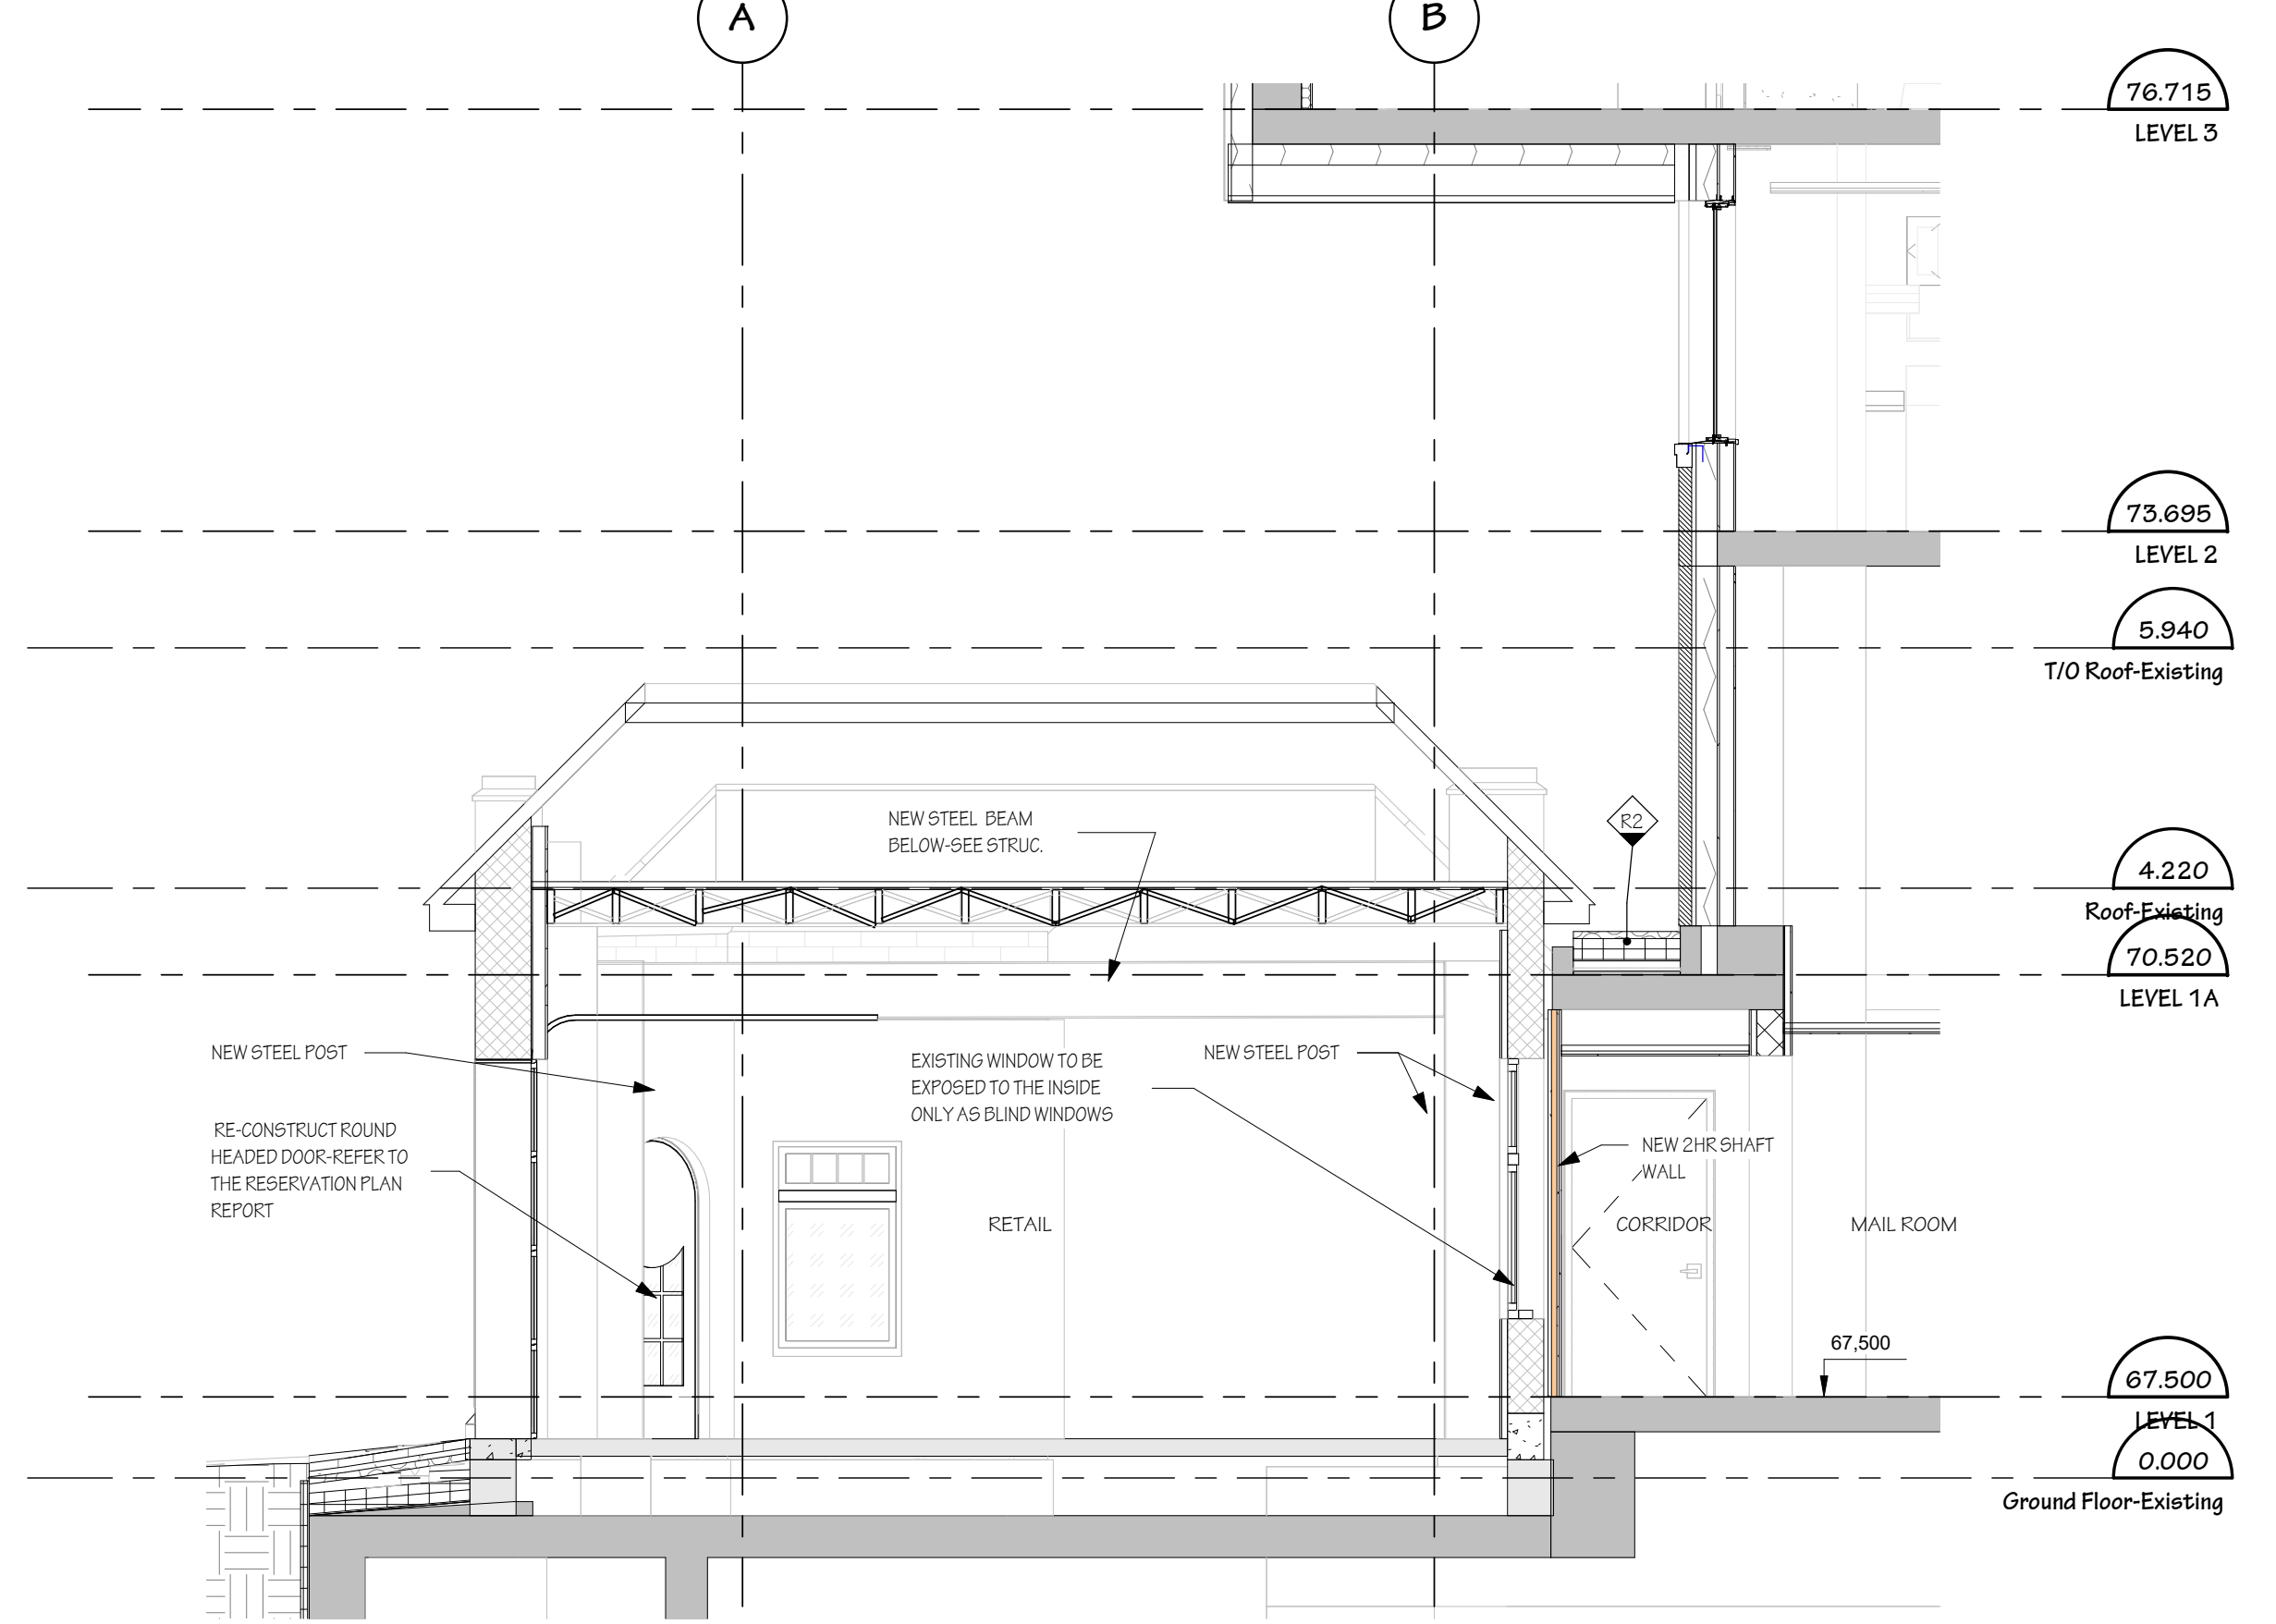

3 HERITAGE SECTION 2-LOOKING EAST
A1.53 SCALE: 1:50

IT IS THE RESPONSIBILITY OF THE APPROPRIATE CONTRACTOR TO CHECK AND VERIFY ALL DIMENSIONS ON SITE AND REPORT ALL ERRORS AND/ OR OMISSIONS TO THE ARCHITECT.

ALL CONTRACTORS MUST COMPLY WITH ALL PERTINENT CODES AND BY-LAWS.

DO NOT SCALE DRAWINGS.


THIS DRAWING MAY NOT BE USED FOR CONSTRUCTION UNTIL SIGNED.

COPYRIGHT RESERVED.

Hobin Architecture Incorporated
63 Pamela Street
Ottawa, Ontario
Canada K1S 3K7
T: 613-238-7200
F: 613-235-2005
E: mail@hobinarc.com
hobinarc.com

HOBIN
ARCHITECTURE

PROJECT		
70 RICHMOND		
70 RICHMOND RD & 376 ISLAND PARK DR.		
DRAWING TITLE		
HERITAGE SECTIONS-NEW LOCATION		
DRAWN	DATE	SCALE
Author	01/27/23	1:50
PROJECT		1909
DRAWING NO.		A1.53
REVISION NO.		2

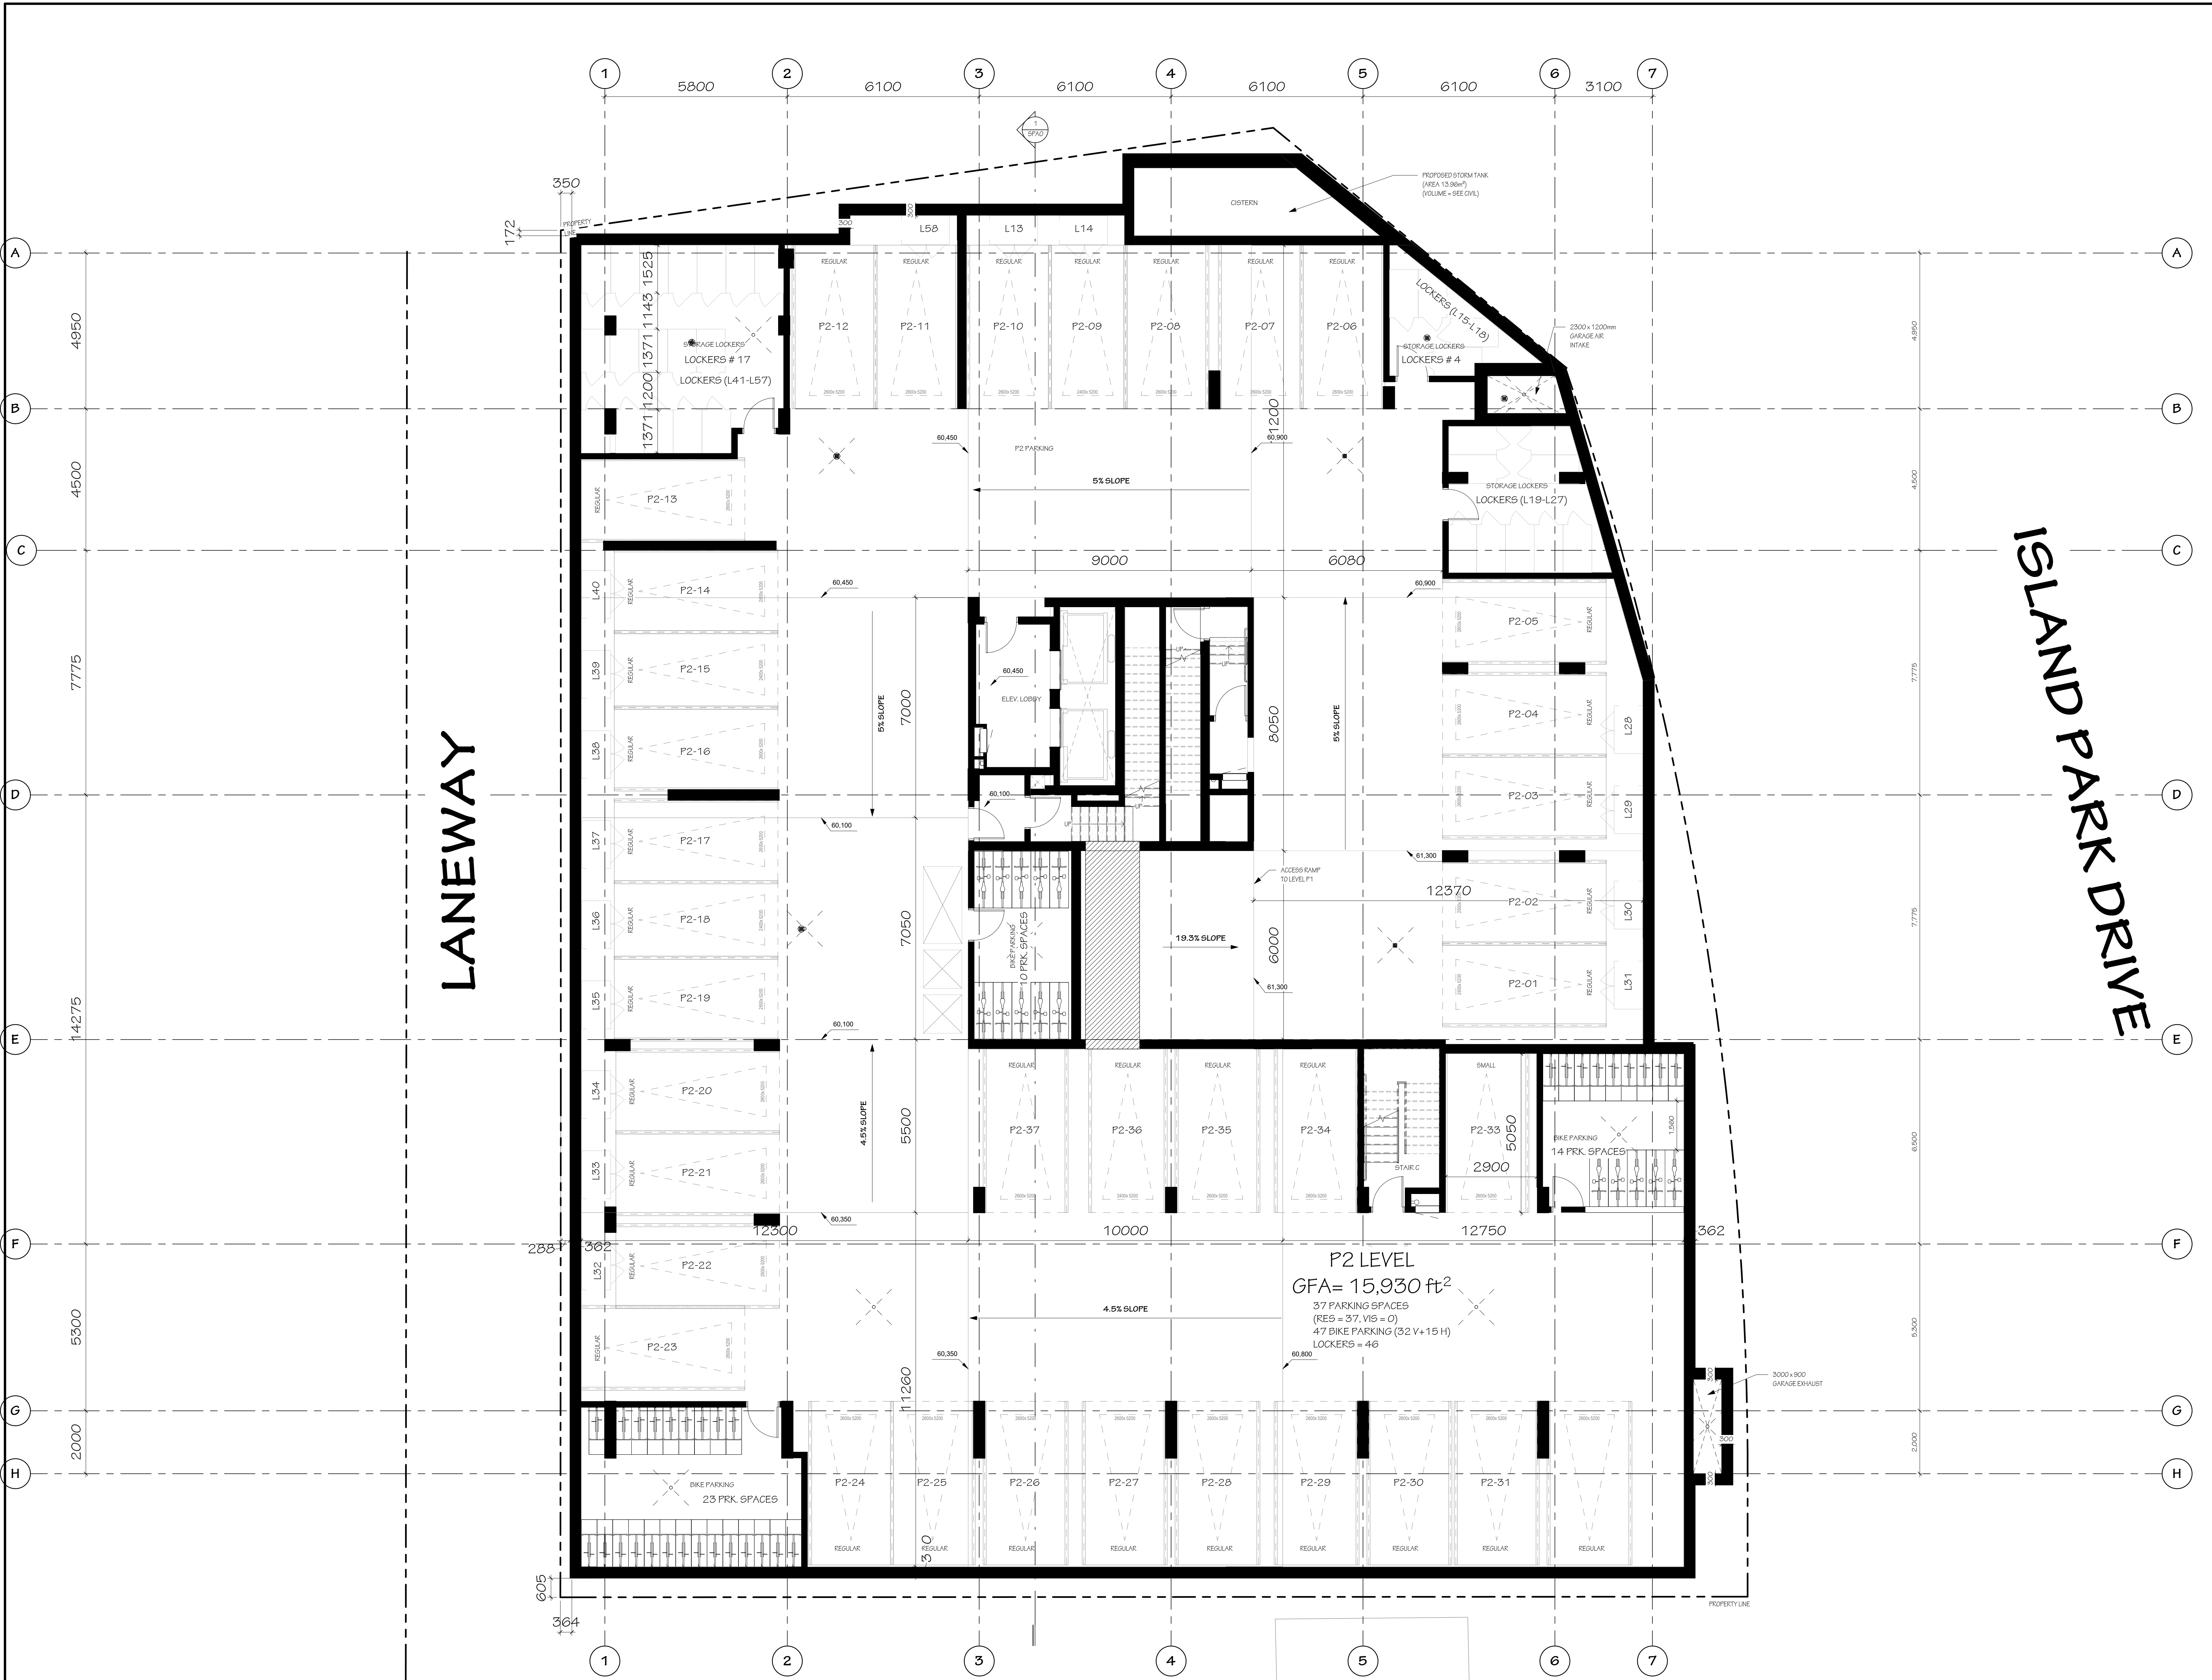

SUMMARY - LEVEL P2

GFA = 15,930 ft²

VEHICLE PARKING:
RESIDENTS = 37
VISITORS = 0
TOTAL = 37

BIKE PARKING = 47

LOCKERS = 46

IT IS THE RESPONSIBILITY OF THE APPROPRIATE CONTRACTOR TO CHECK AND VERIFY ALL DIMENSIONS ON SITE AND REPORT ALL ERRORS AND/OR OMISSIONS TO THE ARCHITECT.

ALL CONTRACTORS MUST COMPLY WITH ALL PERTINENT CODES AND BY-LAWS.

DO NOT SCALE DRAWINGS.

THIS DRAWING MAY NOT BE USED FOR CONSTRUCTION UNTIL SIGNED.

COPYRIGHT RESERVED.

Hobin Architecture Incorporated

63 Pamela Street
Ottawa, Ontario
Canada K1S 3K7
T: 613-238-7200
F: 613-235-2005
E: mail@hobinarc.com
hobinarc.com

HOBIN
ARCHITECTURE

PROJECT
70 RICHMOND

70 RICHMOND RD & 376 ISLAND PARK DR.

DRAWING TITLE
P2 LEVEL

DRAWN
Author


DATE
02/28/23

SCALE
1:75

PROJECT
1909

DRAWING NO.
SPA1

REVISION NO.
5

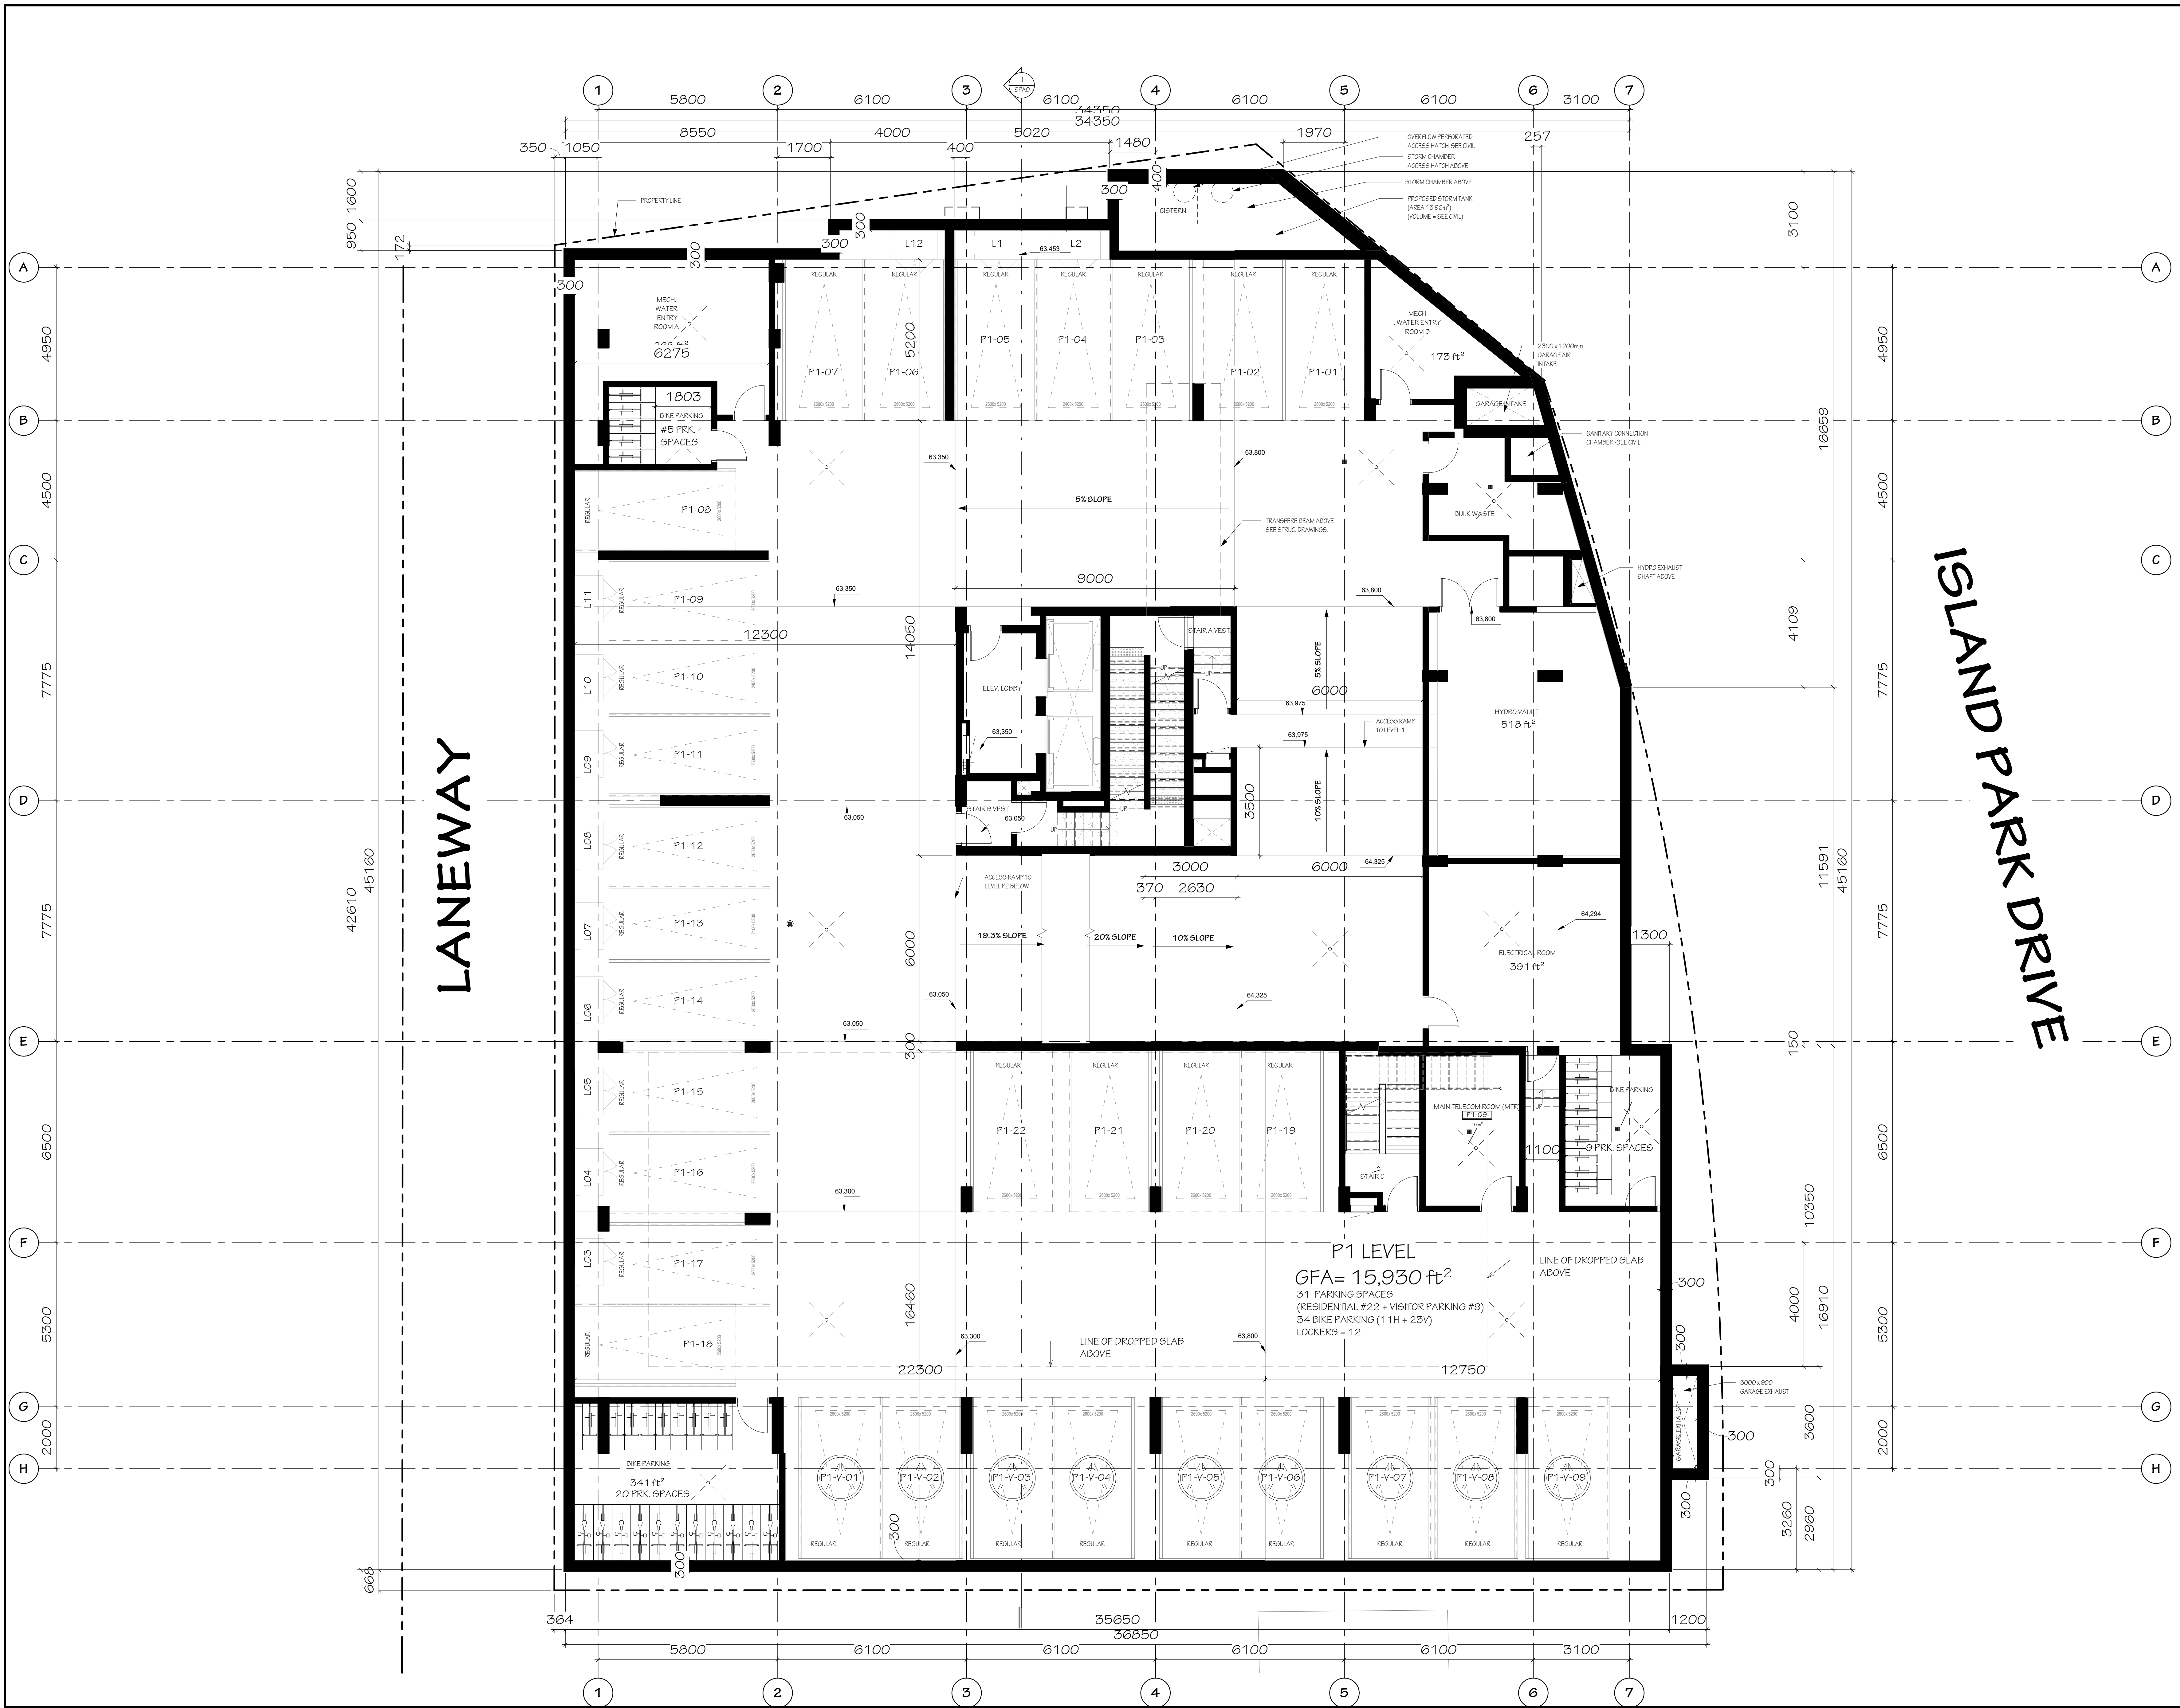



TRINITY

SUMMARY - LEVEL P1

GFA = 15,930 ft²

VEHICLE PARKING:
RESIDENTS = 22
VISITORS = 9
TOTAL = 31

BIKE PARKING = 34

LOCKERS = 12

NO.	DATE	REVISION
5	230821	Re-issued for SPA
4	230424	Re-issued for SPA
3	221111	Re-issued for SPA
2	221003	Re-issued for SPA
1	220513	Issued for SPA

IT IS THE RESPONSIBILITY OF THE APPROPRIATE CONTRACTOR TO CHECK AND VERIFY ALL DIMENSIONS ON SITE AND REPORT ALL ERRORS AND/OR OMISSIONS TO THE ARCHITECT.

ALL CONTRACTORS MUST COMPLY WITH ALL PERTINENT CODES AND BY-LAWS.

DO NOT SCALE DRAWINGS.


THIS DRAWING MAY NOT BE USED FOR CONSTRUCTION UNTIL SIGNED.

COPYRIGHT RESERVED.

Hobin Architecture Incorporated

63 Pamela Street
Ottawa, Ontario
Canada K1S 3K7
T: 613-238-7200
F: 613-235-2005
E: mail@hobinarc.com

hobinarc.com

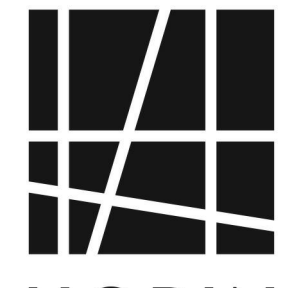

HOBIN
ARCHITECTURE


PROJECT

70 RICHMOND

70 RICHMOND RD & 376 ISLAND PARK DR.

DRAWING TITLE

P1 LEVEL

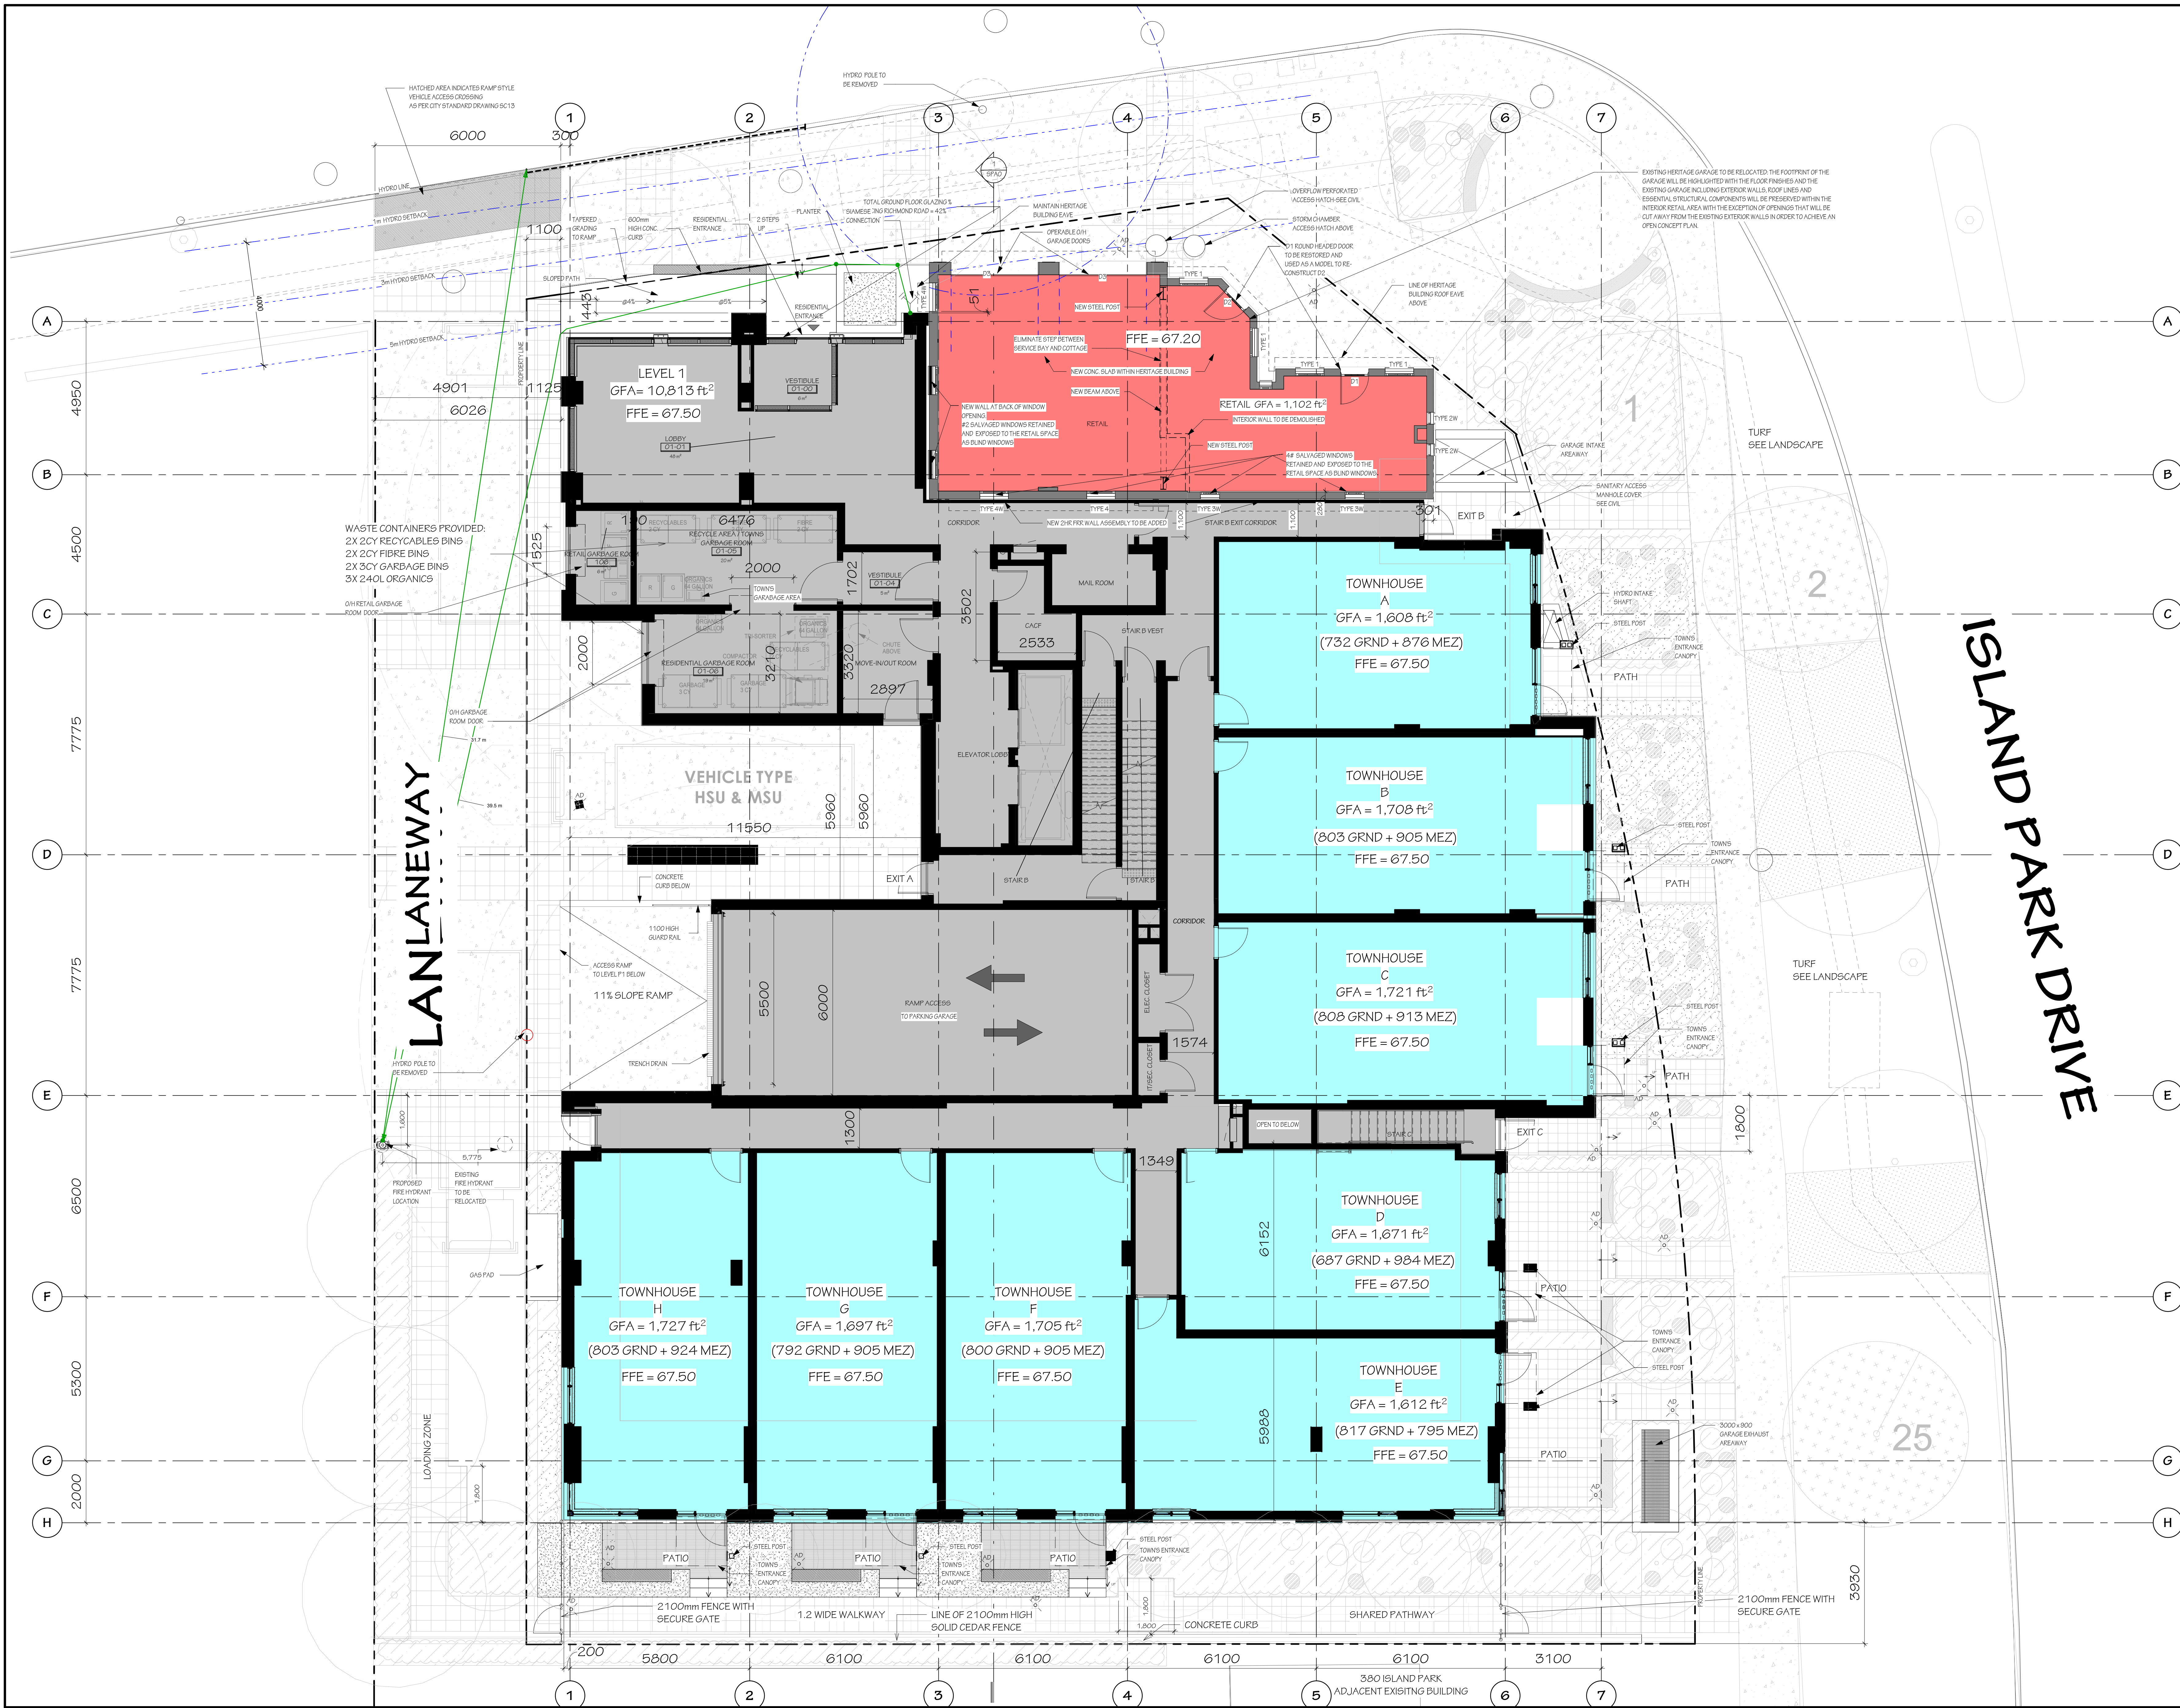

TRINITY

GROUND FLOOR LEVEL:

NET AREA BREAKDOWN:

RESIDENTIAL BLDG GFA = 10,813 ft²
HERITAGE BLDG = 1,102 ft²
TOTAL GFA = 11,915 ft²

RESIDENTIAL
NET RES = 6,242 ft²
(GROUND LEVEL TOWNS - 8 UNITS)

RETAIL
NET RETAIL = 1,102 ft²

AMENITY BREAKDOWN
RES LOBBY LOUNGE = 645 ft²

UNIT-MIX BREAKDOWN:

UNIT TYPE	QUANT.	NET AREA	PERCENT. OF FLOOR AREA
TOWN HOUSES (GRD. LEV)	8	6,242 ft ²	60%
TOWN HOUSES (MEZ. LEV)	8	7,207 ft ²	94%
TOTAL	8	13,449 ft ²	-

LEGEND:

- DWELLING UNITS
- COMMON AREAS
- RETAIL AREA

NO.	DATE	REVISION
5	230821	Re-issued for SFA
4	230424	Re-issued for SFA
3	221111	Re-issued for SFA
2	221003	Re-issued for SFA
1	220513	Issued for SFA

IT IS THE RESPONSIBILITY OF THE APPROPRIATE CONTRACTOR TO CHECK AND VERIFY ALL DIMENSIONS ON SITE AND REPORT ALL ERRORS AND/ OR OMISSIONS TO THE ARCHITECT.

ALL CONTRACTORS MUST COMPLY WITH ALL PERTINENT CODES AND BY-LAWS.

DO NOT SCALE DRAWINGS.

THIS DRAWING MAY NOT BE USED FOR CONSTRUCTION UNTIL SIGNED.

COPYRIGHT RESERVED.

Hobin Architecture Incorporated

63 Pamela Street
Ottawa, Ontario
Canada K1S 3K7

T: 613-238-7200
F: 613-235-2005
E: mail@hobinarc.com

hobinarc.com

PROJECT

70 RICHMOND

70 RICHMOND RD & 376 ISLAND PARK DR.


DRAWING TITLE

GROUND FLOOR PLAN

DRAWN	DATE	SCALE
Author	02/27/23	1:75

PROJECT	DRAWING NO.
1909	SPA3

REVISION NO. 5

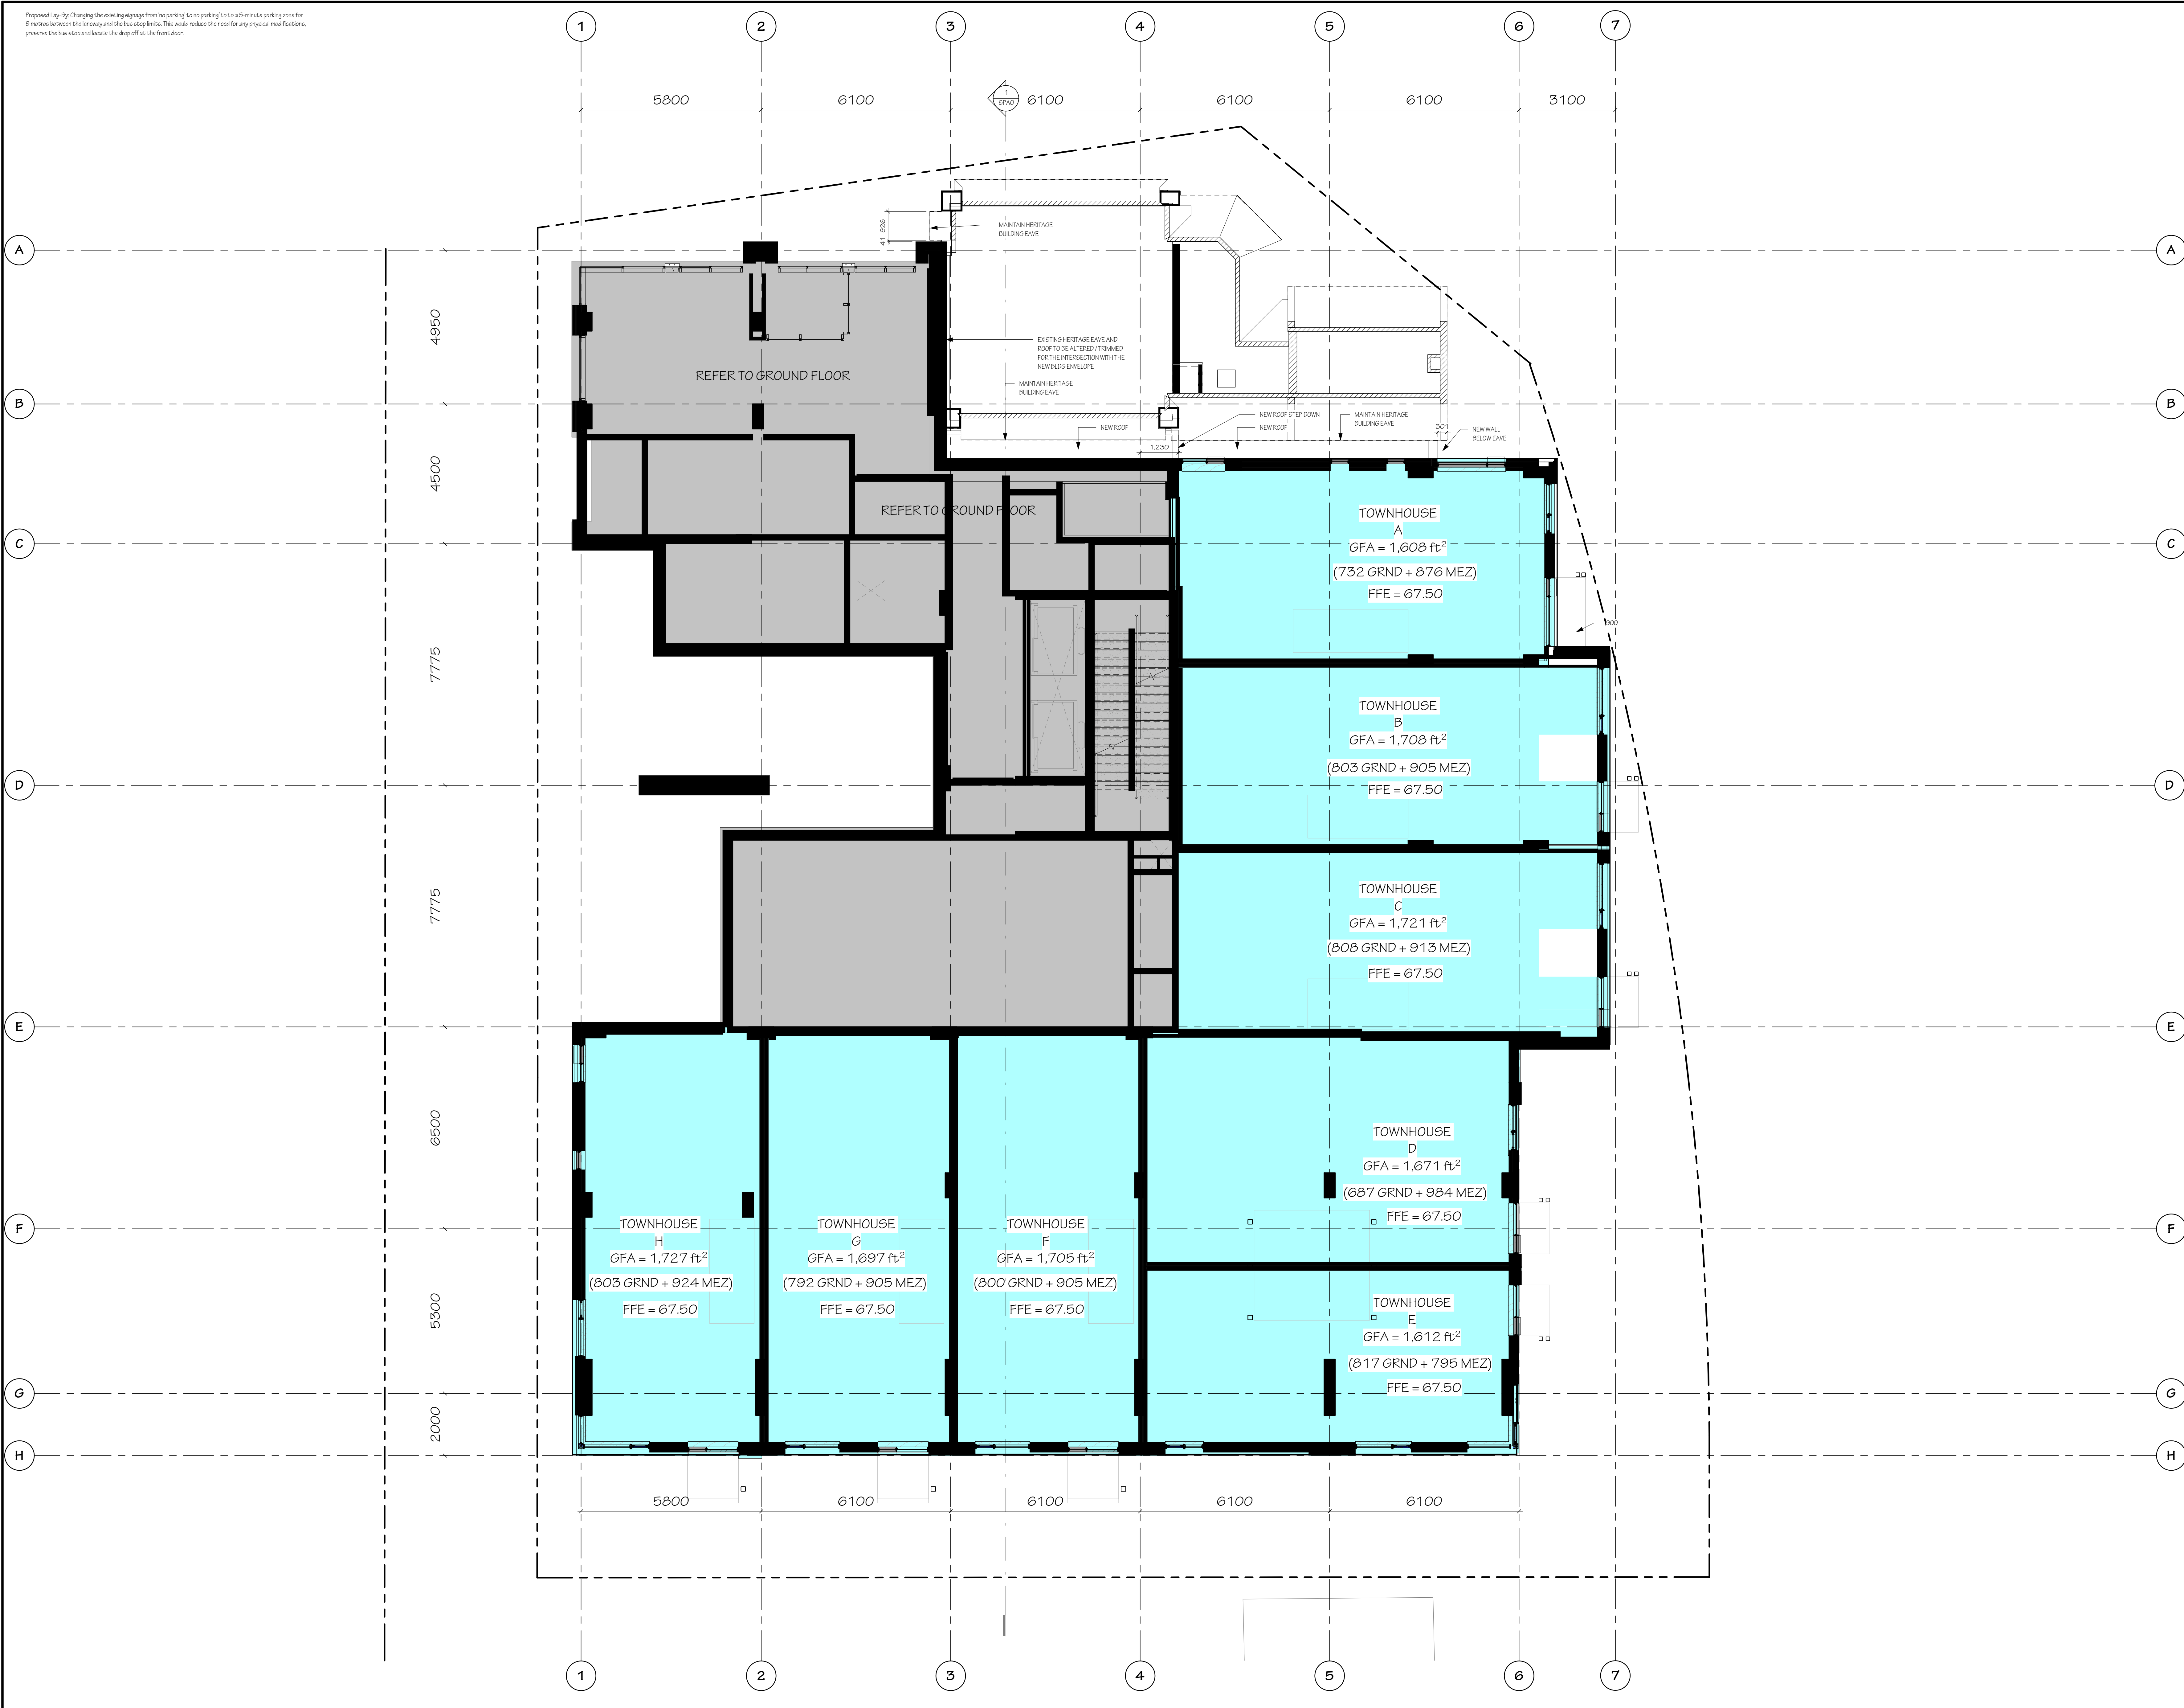

MEZZ LEVEL:

NET AREA BREAKDOWN:

MEZZ GFA = 7,697 ft²
MEZZ NET = 7,207 ft²
(TOWNS - 5 UNITS)

UNIT MIX BREAKDOWN:

UNIT TYPE	QUANT.	NET AREA	PERCENT. OF FLOOR AREA
TOWN HOUSES (GRD LEV)		6,242 ft ²	68%
TOWN HOUSES (MEZ LEV)	5	7,207 ft ²	94%
TOTAL	5	13,449 ft ²	-

LEGEND:

- DWELLING UNITS
- COMMON AREAS

5	230621	Re-issued for SPA
4	230424	Re-issued for SPA
3	221111	Re-issued for SPA
2	221003	Re-issued for SPA
1	220513	Issued for SPA

IT IS THE RESPONSIBILITY OF THE APPROPRIATE CONTRACTOR TO CHECK AND VERIFY ALL DIMENSIONS ON SITE AND REPORT ALL ERRORS AND/ OR OMISSIONS TO THE ARCHITECT.

ALL CONTRACTORS MUST COMPLY WITH ALL PERTINENT CODES AND BY-LAWS.

DO NOT SCALE DRAWINGS.

THIS DRAWING MAY NOT BE USED FOR CONSTRUCTION UNTIL SIGNED.

COPYRIGHT RESERVED.

Hobin Architecture Incorporated

63 Pamela Street
Ottawa, Ontario
Canada K1S 3K7
T: 613-238-7200
F: 613-235-2905
E: mail@hobinarc.com

hobinarc.com



PROJECT

70 RICHMOND

70 RICHMOND RD & 376 ISLAND PARK DR.

DRAWING TITLE

MEZZANINE

DRAWN

Author

DATE

02/28/23

SCALE

1:75

PROJECT

1909

DRAWING NO.

SPA4

REVISION NO.

5





TRINITY

SUMMARY - LEVEL 3:

GFA = 11,400 ft²
NET = 9,748 ft²
EFF = 86%

15 UNITS
LOCKERS = 10

UNIT-MIX BREAKDOWN:

UNIT TYPE	QUANT.	NET AREA	PERCENT OF FLOOR AREA
STUDIO	3		
1 BED	3		
1 BED+DEN	5		
2 BED	3		
2 BED+DEN	1	-	-
3 BED	-	-	-
TOTAL	15	9,748 m²	86%

LEGEND:

DWELLING UNITS

3	230821	Re-issued for SPA
4	230424	Re-issued for SPA
5	221111	Re-issued for SPA
2	221003	Re-issued for SPA
1	220513	Issued for SPA
no.	date	revision

IT IS THE RESPONSIBILITY OF THE APPROPRIATE CONTRACTOR TO CHECK AND VERIFY ALL DIMENSIONS ON SITE AND REPORT ALL ERRORS AND/ OR OMISSIONS TO THE ARCHITECT.

ALL CONTRACTORS MUST COMPLY WITH ALL PERTINENT CODES AND BY-LAWS.

DO NOT SCALE DRAWINGS.

THIS DRAWING MAY NOT BE USED FOR CONSTRUCTION UNTIL SIGNED.

COPYRIGHT RESERVED.

Hobin Architecture Incorporated

63 Pamela Street
Ottawa, Ontario
Canada K1S 3K7
T: 613-238-7200
F: 613-235-2005
E: mail@hobinarc.com
hobinarc.com

HOBIN
ARCHITECTURE

PROJECT


70 RICHMOND

70 RICHMOND RD & 376 ISLAND PARK DR.

DRAWING TITLE

LEVEL 3

DRAWN Author	DATE 03/02/23	SCALE 1:75
PROJECT 1909		DRAWING NO. SPA6
		REVISION NO. 6

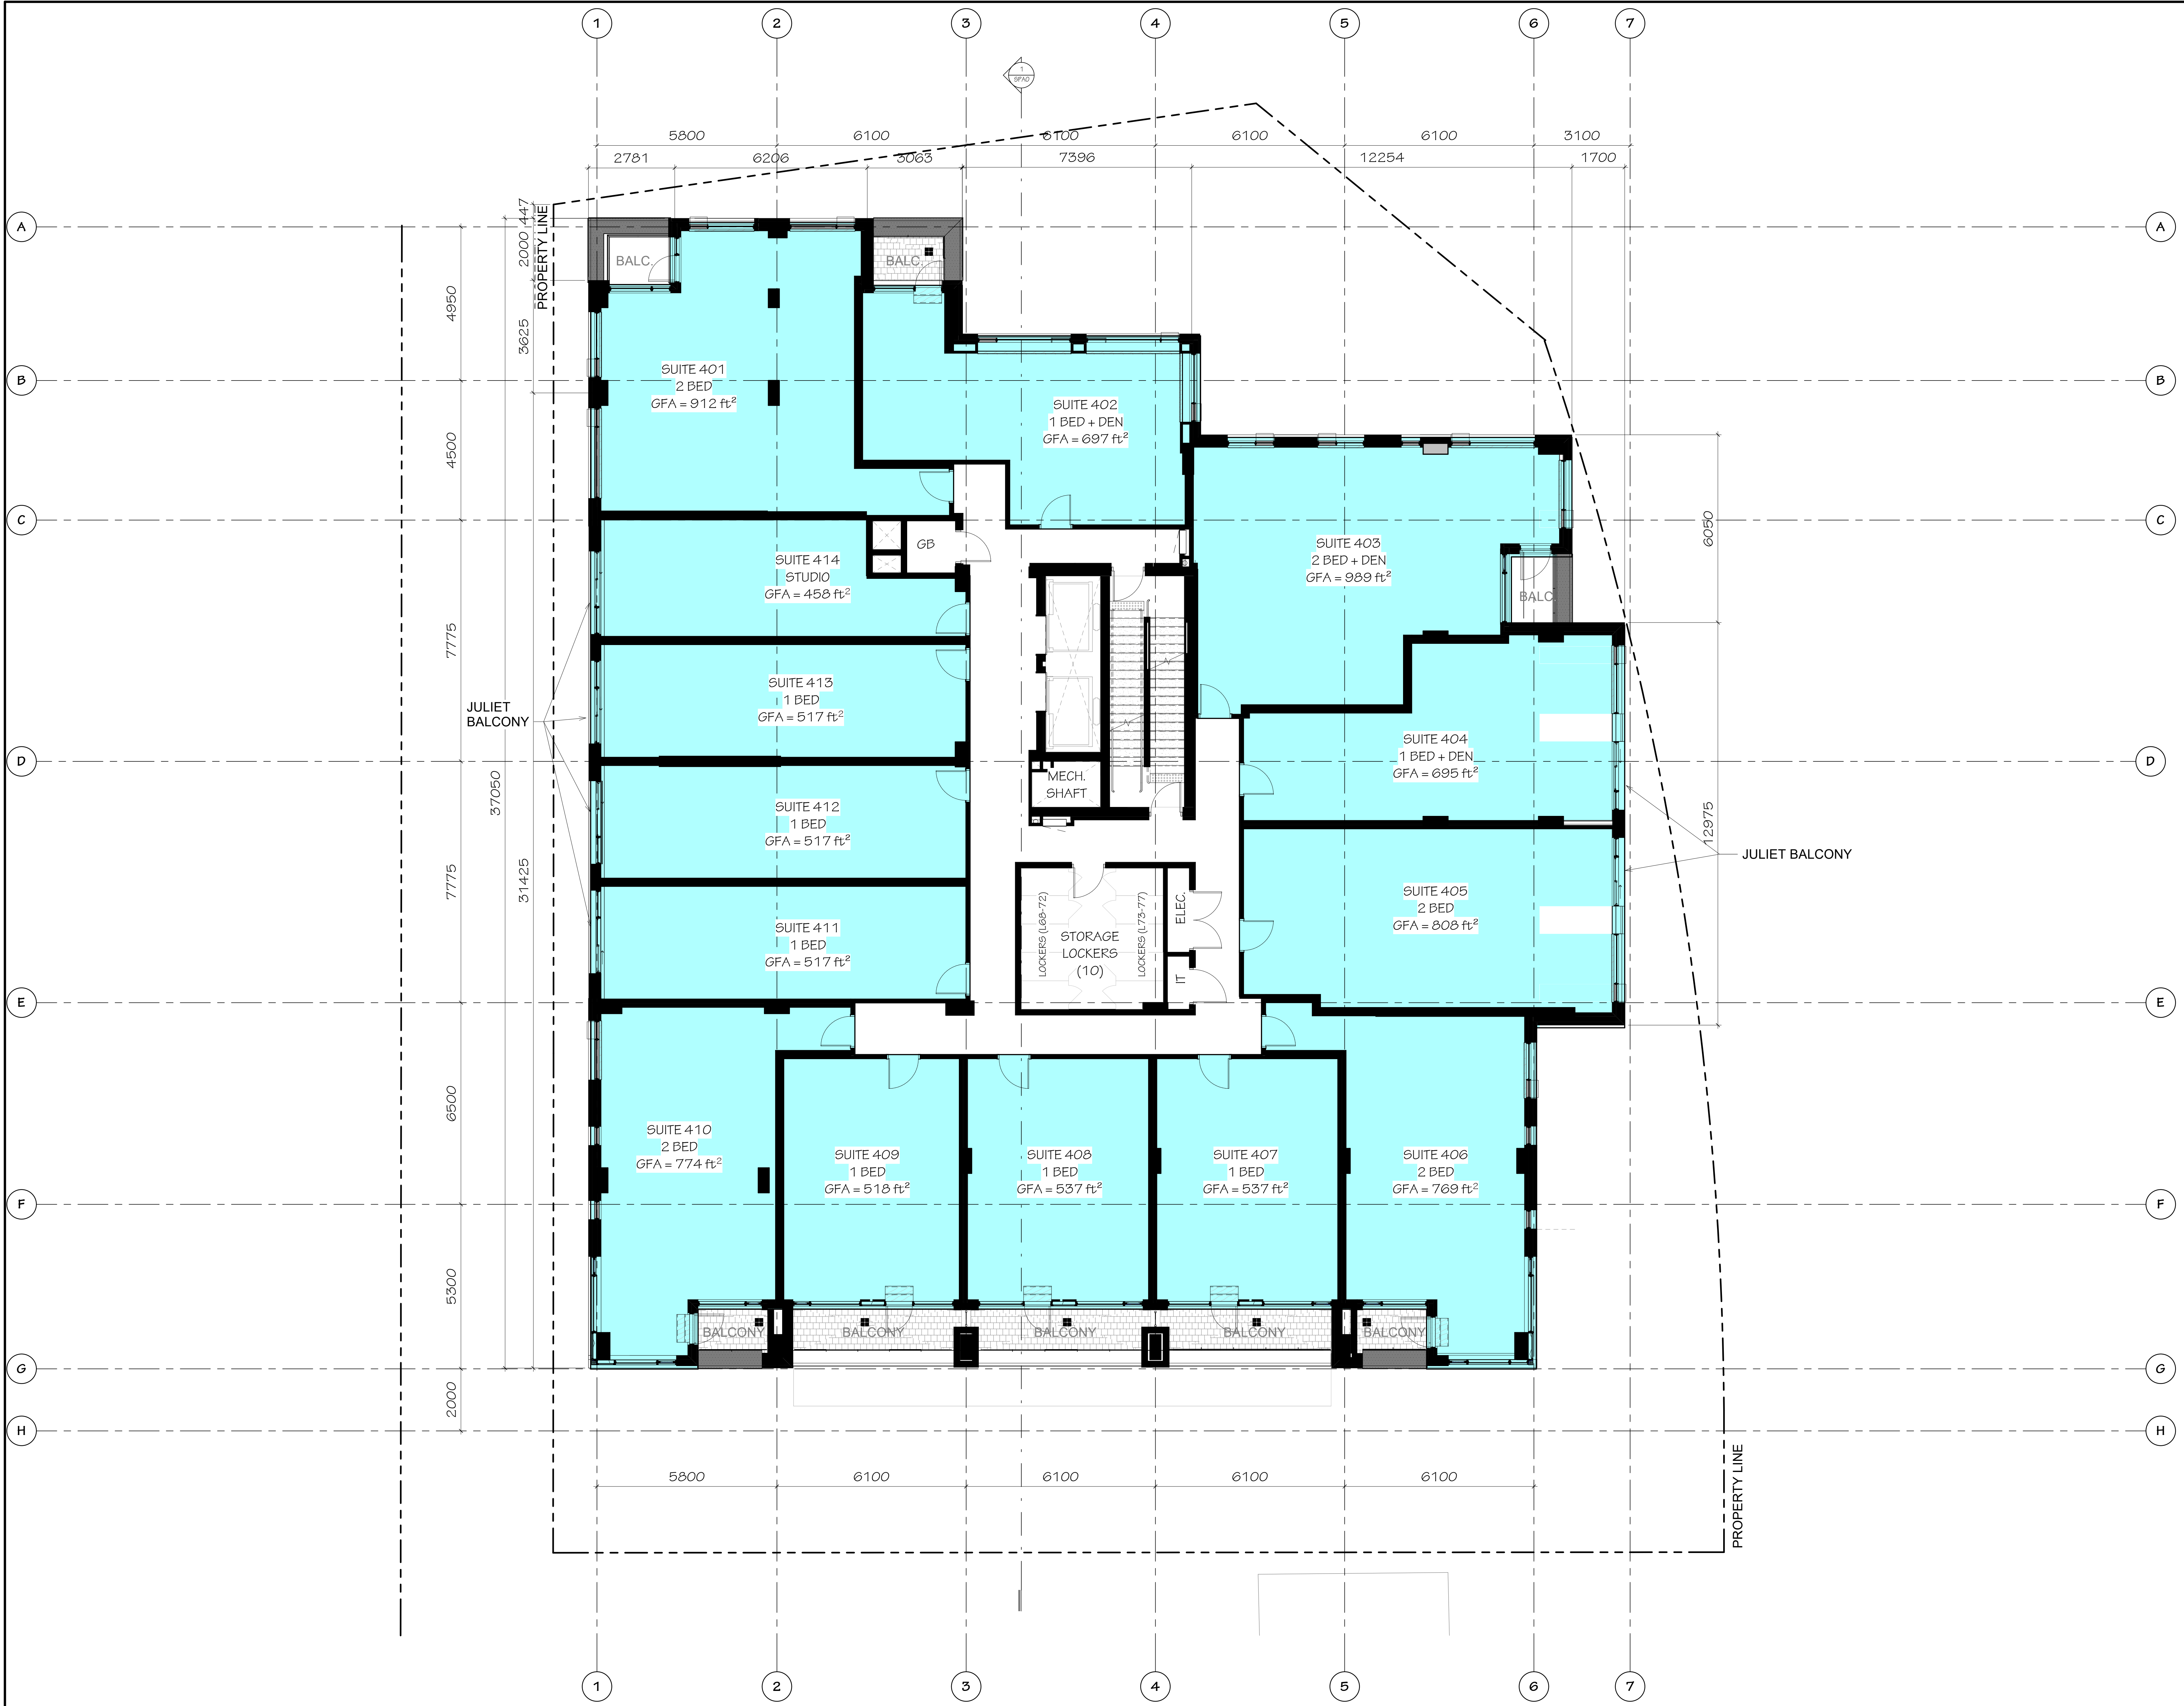

SUMMARY - LEVEL 4:

GFA = 10,846 ft²
NET = 9,245 ft²
EFF = 85%

14 UNITS
LOCKERS = 10

UNIT-MIX BREAKDOWN:

UNIT TYPE	QUANT.	NET AREA	PERCENT OF FLOOR AREA
STUDIO	1		
1 BED	6		
1 BED+DEN	2		
2 BED	4		
2 BED+DEN	1		
3 BED	-		
TOTAL	14	9,245 ft ²	87%

LEGEND:

DWELLING UNITS

3	230821	Re-issued for SFA
4	230424	Re-issued for SFA
5	221111	Re-issued for SFA
2	221003	Re-issued for SFA
1	220513	Issued for SFA

IT IS THE RESPONSIBILITY OF THE APPROPRIATE CONTRACTOR TO CHECK AND VERIFY ALL DIMENSIONS ON SITE AND REPORT ALL ERRORS AND/ OR OMISSIONS TO THE ARCHITECT.

ALL CONTRACTORS MUST COMPLY WITH ALL PERTINENT CODES AND BY-LAWS.

DO NOT SCALE DRAWINGS.

THIS DRAWING MAY NOT BE USED FOR CONSTRUCTION UNTIL SIGNED.

COPYRIGHT RESERVED.

Hobin Architecture Incorporated

63 Pamela Street
Ottawa, Ontario
Canada K1S 3K7
T: 613-238-7200
F: 613-235-2055
E: mail@hobinarc.com

hobinarc.com



PROJECT
70 RICHMOND

70 RICHMOND RD. & 376 ISLAND PARK DR.

DRAWING TITLE
LEVEL 4

DRAWN
Author


DATE
03/02/23

SCALE
1:75

PROJECT
1909

DRAWING NO.
SPA7

REVISION NO. 6

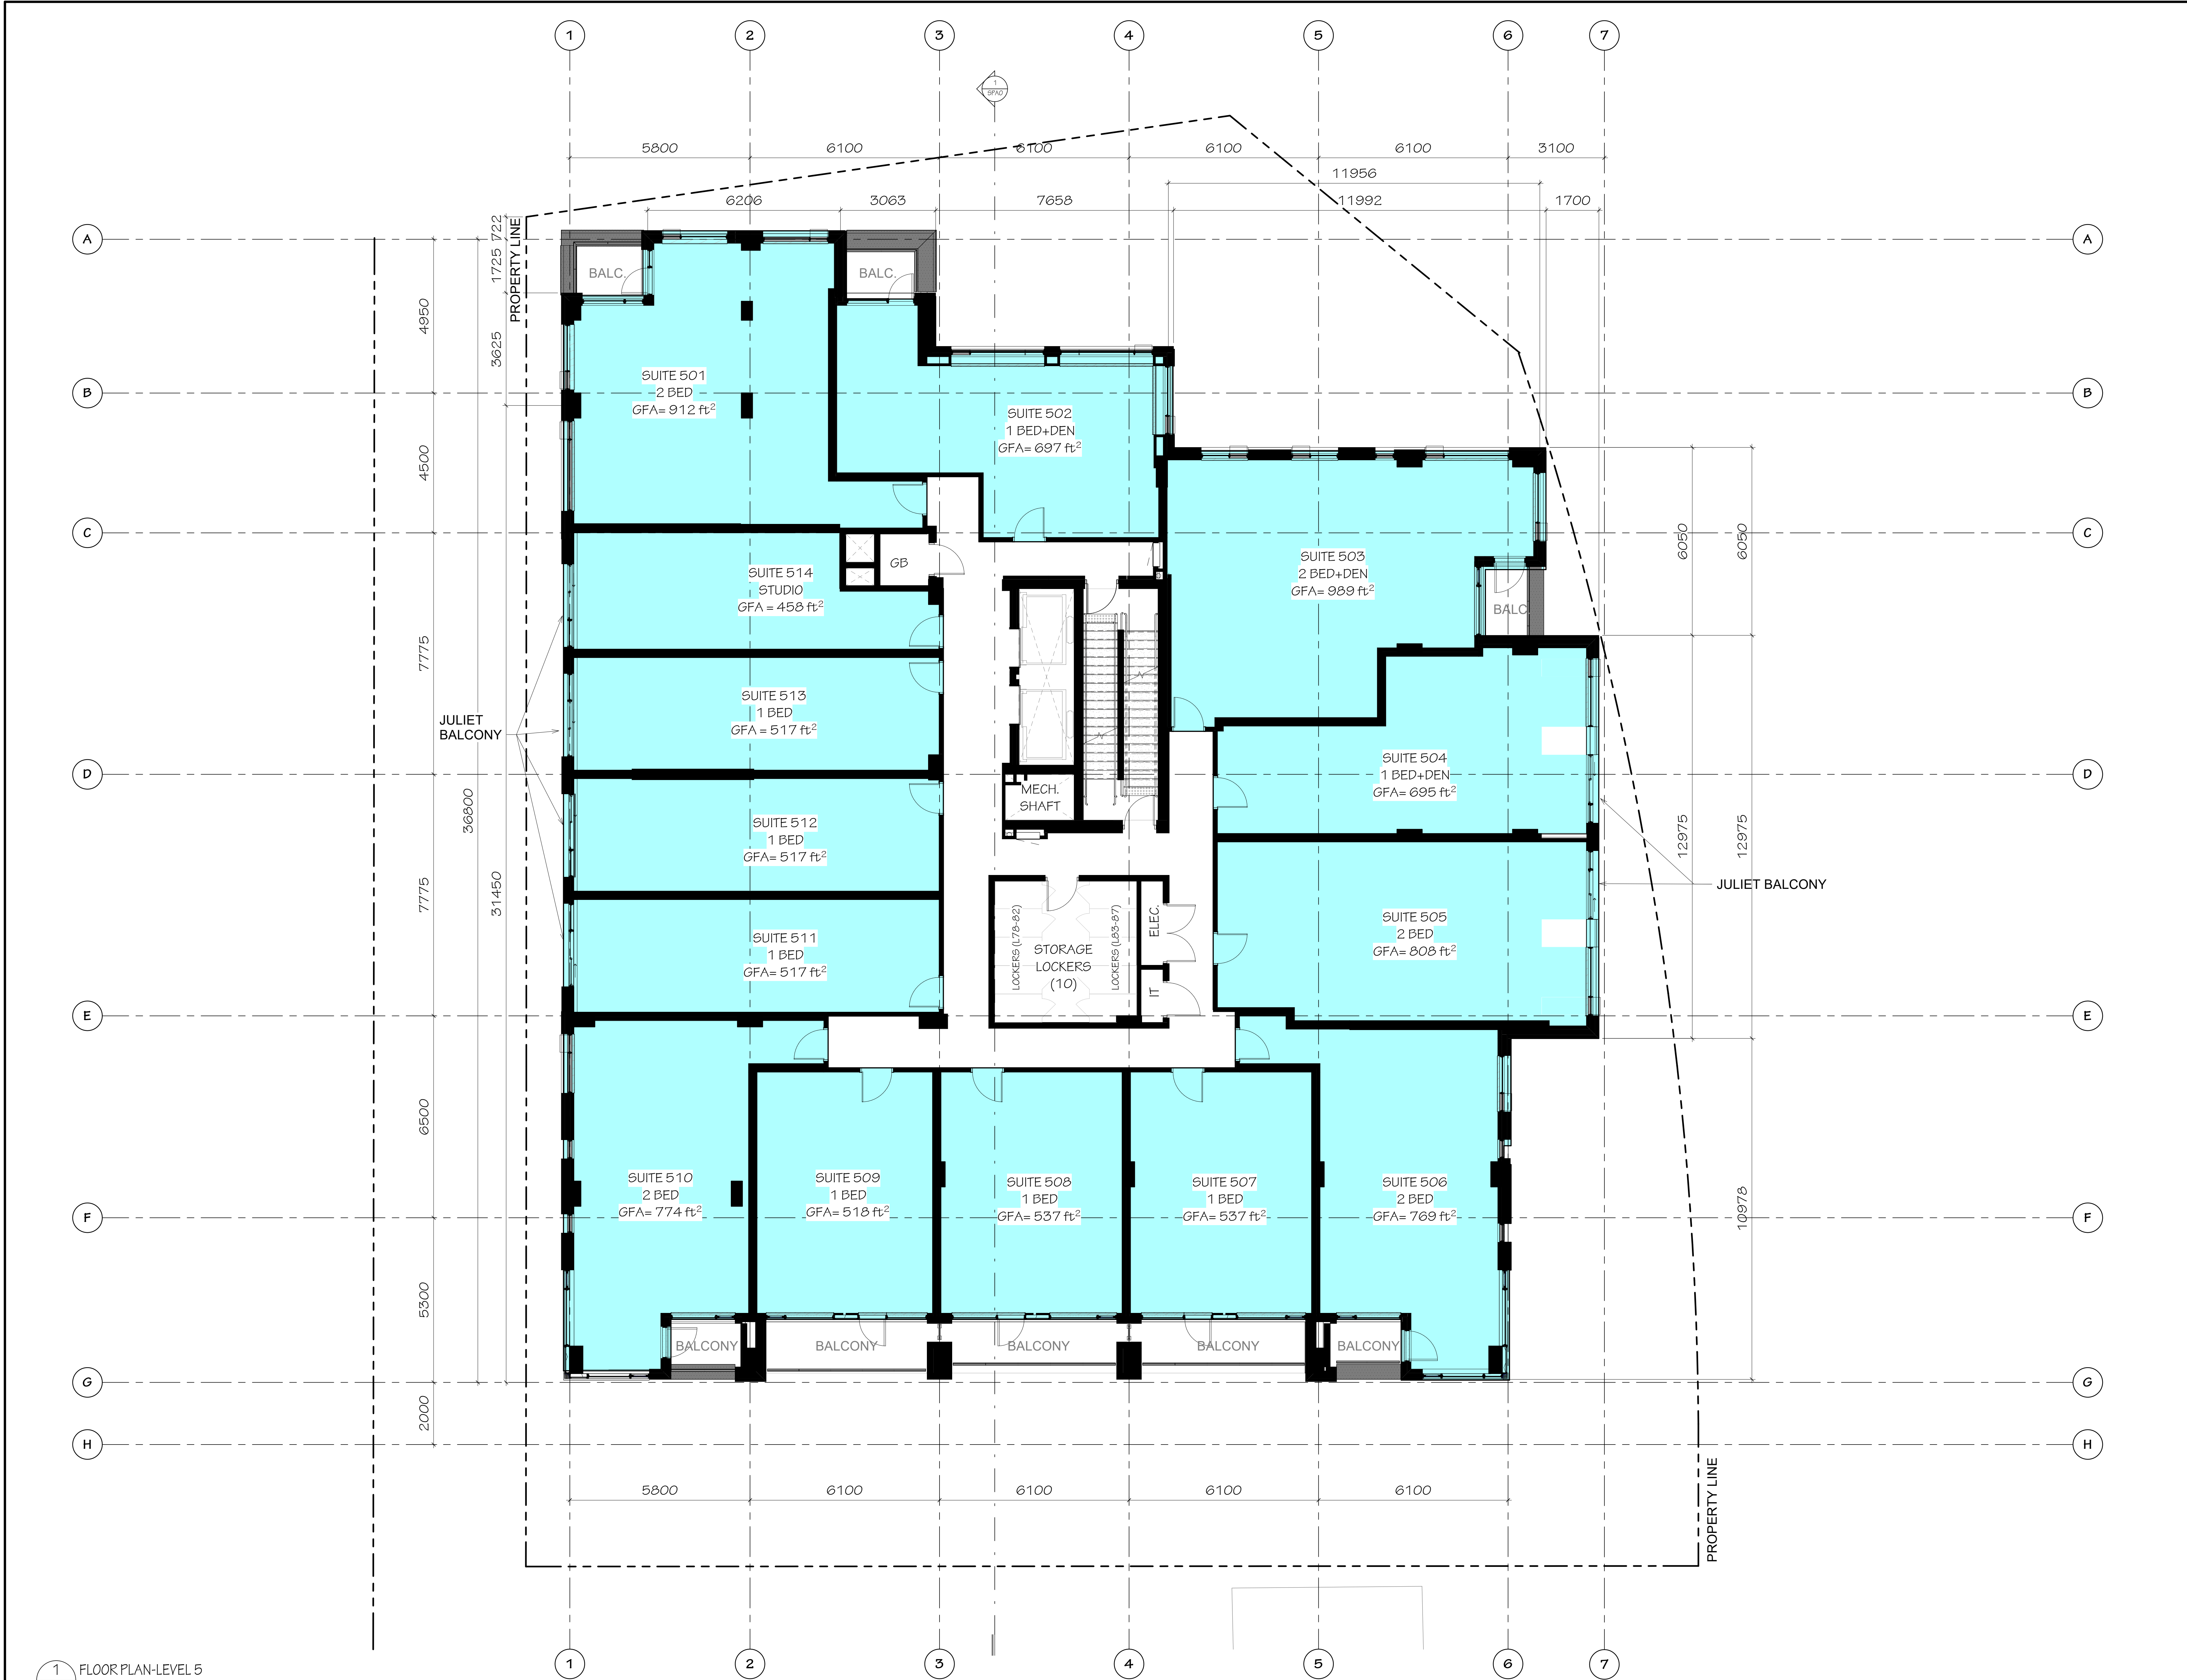

1 FLOOR PLAN-LEVEL 5
SPA8 SCALE: 1:75



TRINITY

SUMMARY - LEVEL 5:

GFA = 10,846 ft²
NET = 9,245 ft²
EFF = 85%

14 UNITS
LOCKERS = 10

UNIT-MIX BREAKDOWN:

UNIT TYPE	QUANT.	NET AREA	PERCENT OF FLOOR AREA
STUDIO	1		
1 BED	6		
1 BED+DEN	2		
2 BED	4		
2 BED+DEN	1		
3 BED	-	-	-
TOTAL	14	9,245 ft ²	85%

LEGEND:

DWELLING UNITS

REV.	DATE	REVISION
5	230821	Re-issued for SPA
4	230424	Re-issued for SPA
3	221111	Re-issued for SPA
2	221003	Re-issued for SPA
1	220513	Issued for SPA

IT IS THE RESPONSIBILITY OF THE APPROPRIATE CONTRACTOR TO CHECK AND VERIFY ALL DIMENSIONS ON SITE AND REPORT ALL ERRORS AND/ OR OMISSIONS TO THE ARCHITECT.

ALL CONTRACTORS MUST COMPLY WITH ALL PERTINENT CODES AND BY-LAWS.


DO NOT SCALE DRAWINGS.

THIS DRAWING MAY NOT BE USED FOR CONSTRUCTION UNTIL SIGNED.

COPYRIGHT RESERVED.

Hobin Architecture Incorporated

63 Pamela Street
Ottawa, Ontario
Canada K1S 3K7
T: 613-238-7200
F: 613-235-2055
E: mail@hobinarc.com
hobinarc.com

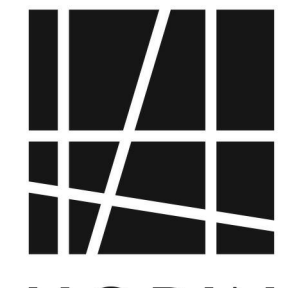

HOBIN
ARCHITECTURE

PROJECT
70 RICHMOND

70 RICHMOND RD & 376 ISLAND PARK DR.

DRAWING TITLE
LEVEL 5

DRAWN	DATE	SCALE
Author	03/02/23	1:75

PROJECT	DRAWING NO.
1909	SPA8

REVISION NO. 5



TRINITY

SUMMARY - LEVEL 6:

GFA = 9,569 ft²
NET = 8,375 ft²
EFF = 88%

11 UNITS

UNIT MIX BREAKDOWN:

UNIT TYPE	QUANT.	NET AREA	PERCENT OF FLOOR AREA
STUDIO	-	-	-
1 BED	3	-	-
1 BED+DEN	1	-	-
2 BED	6	-	-
2 BED+DEN	1	-	-
3 BED	-	-	-
TOTAL	11	8,375 ft ²	88%

LEGEND:

DWELLING UNITS

NO.	DATE	REVISION
5	23/08/21	Re-issued for SPA
4	23/04/24	Re-issued for SPA
3	22/11/11	Re-issued for SPA
2	22/10/03	Re-issued for SPA
1	22/05/13	Issued for SPA

IT IS THE RESPONSIBILITY OF THE APPROPRIATE CONTRACTOR TO CHECK AND VERIFY ALL DIMENSIONS ON SITE AND REPORT ALL ERRORS AND/ OR OMISSIONS TO THE ARCHITECT.

ALL CONTRACTORS MUST COMPLY WITH ALL PERTINENT CODES AND BY-LAWS.

DO NOT SCALE DRAWINGS.

THIS DRAWING MAY NOT BE USED FOR CONSTRUCTION UNTIL SIGNED.

COPYRIGHT RESERVED.

Hobin Architecture Incorporated

63 Pamela Street
Ottawa, Ontario
Canada K1S 3K7
T: 613-238-7200
F: 613-235-2005
E: mail@hobinarc.com
hobinarc.com

HOBIN
ARCHITECTURE

PROJECT

70 RICHMOND

70 RICHMOND RD & 376 ISLAND PARK DR.

DRAWING TITLE


LEVEL 6

DRAWN	DATE	SCALE
Author	03/02/23	1:75

PROJECT
1909

DRAWING NO.
SPA9

REVISION NO.
6

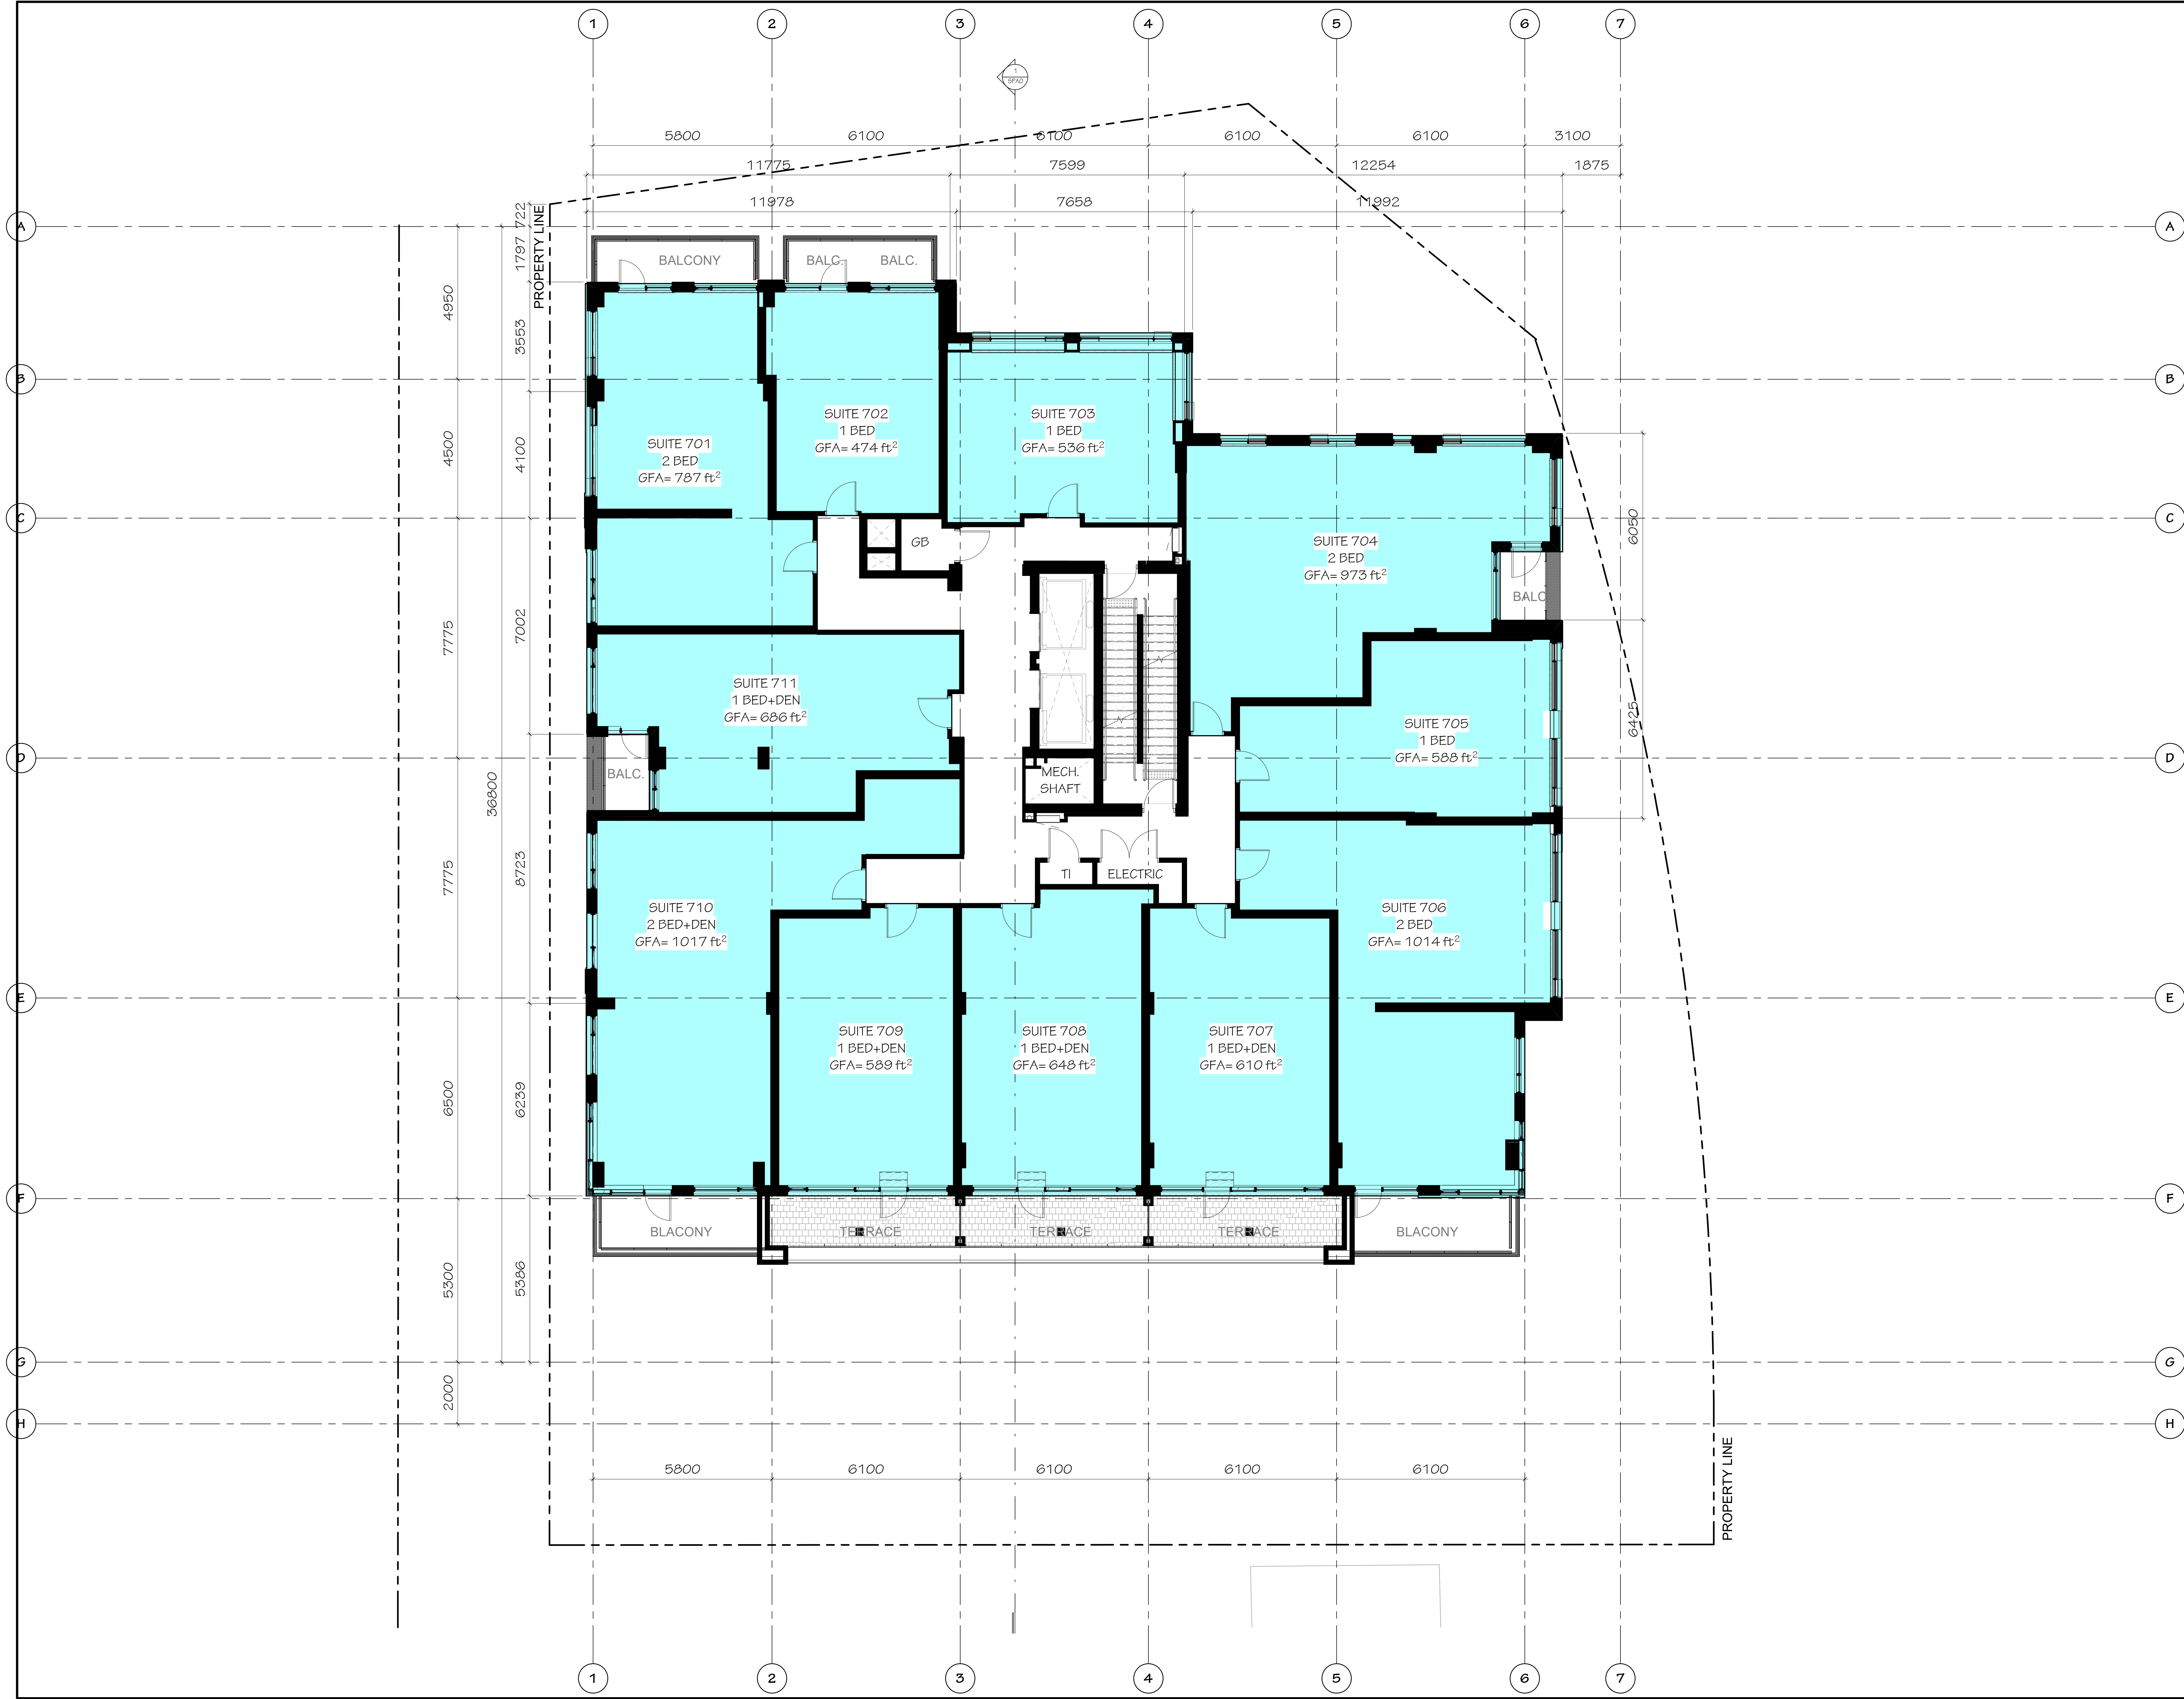

TRINITY

SUMMARY - LEVEL 7:

GFA = 9,126 ft²
NET = 7,922 ft²
EFF = 87%

11 UNITS

UNIT-MIX BREAKDOWN:

UNIT TYPE	QUANT.	NET AREA	PERCENT OF FLOOR AREA
STUDIO	-	-	-
1 BED	3	-	-
1 BED+DEN	4	-	-
2 BED	3	-	-
2 BED+DEN	1	-	-
3 BED	-	-	-
TOTAL	11	7,922 ft ²	87%

LEGEND:

DWELLING UNITS

no.	date	revision
5	23/08/21	Re-issued for SPA
4	23/04/24	Re-issued for SPA
3	22/11/21	Re-issued for SPA
2	22/10/23	Re-issued for SPA
1	22/05/13	Issued for SPA

IT IS THE RESPONSIBILITY OF THE APPROPRIATE CONTRACTOR TO CHECK AND VERIFY ALL DIMENSIONS ON SITE AND REPORT ALL ERRORS AND/ OR OMISSIONS TO THE ARCHITECT.

ALL CONTRACTORS MUST COMPLY WITH ALL PERTINENT CODES AND BY-LAWS.

DO NOT SCALE DRAWINGS.

THIS DRAWING MAY NOT BE USED FOR CONSTRUCTION UNTIL SIGNED.

COPYRIGHT RESERVED.

Hobin Architecture Incorporated

63 Pamela Street
Ottawa, Ontario
Canada K1S 3K7
T: 613-238-7200
F: 613-235-2005
E: mail@hobinarc.com
hobinarc.com

HOBIN
ARCHITECTURE

PROJECT

70 RICHMOND

70 RICHMOND RD & 376 ISLAND PARK DR.

DRAWING TITLE


LEVEL 7

DRAWN	DATE	SCALE
Author	03/02/23	1:75

PROJECT	DRAWING NO.
1909	SPA10

REVISION NO. 6

SPA10-RS-LEVEL 7

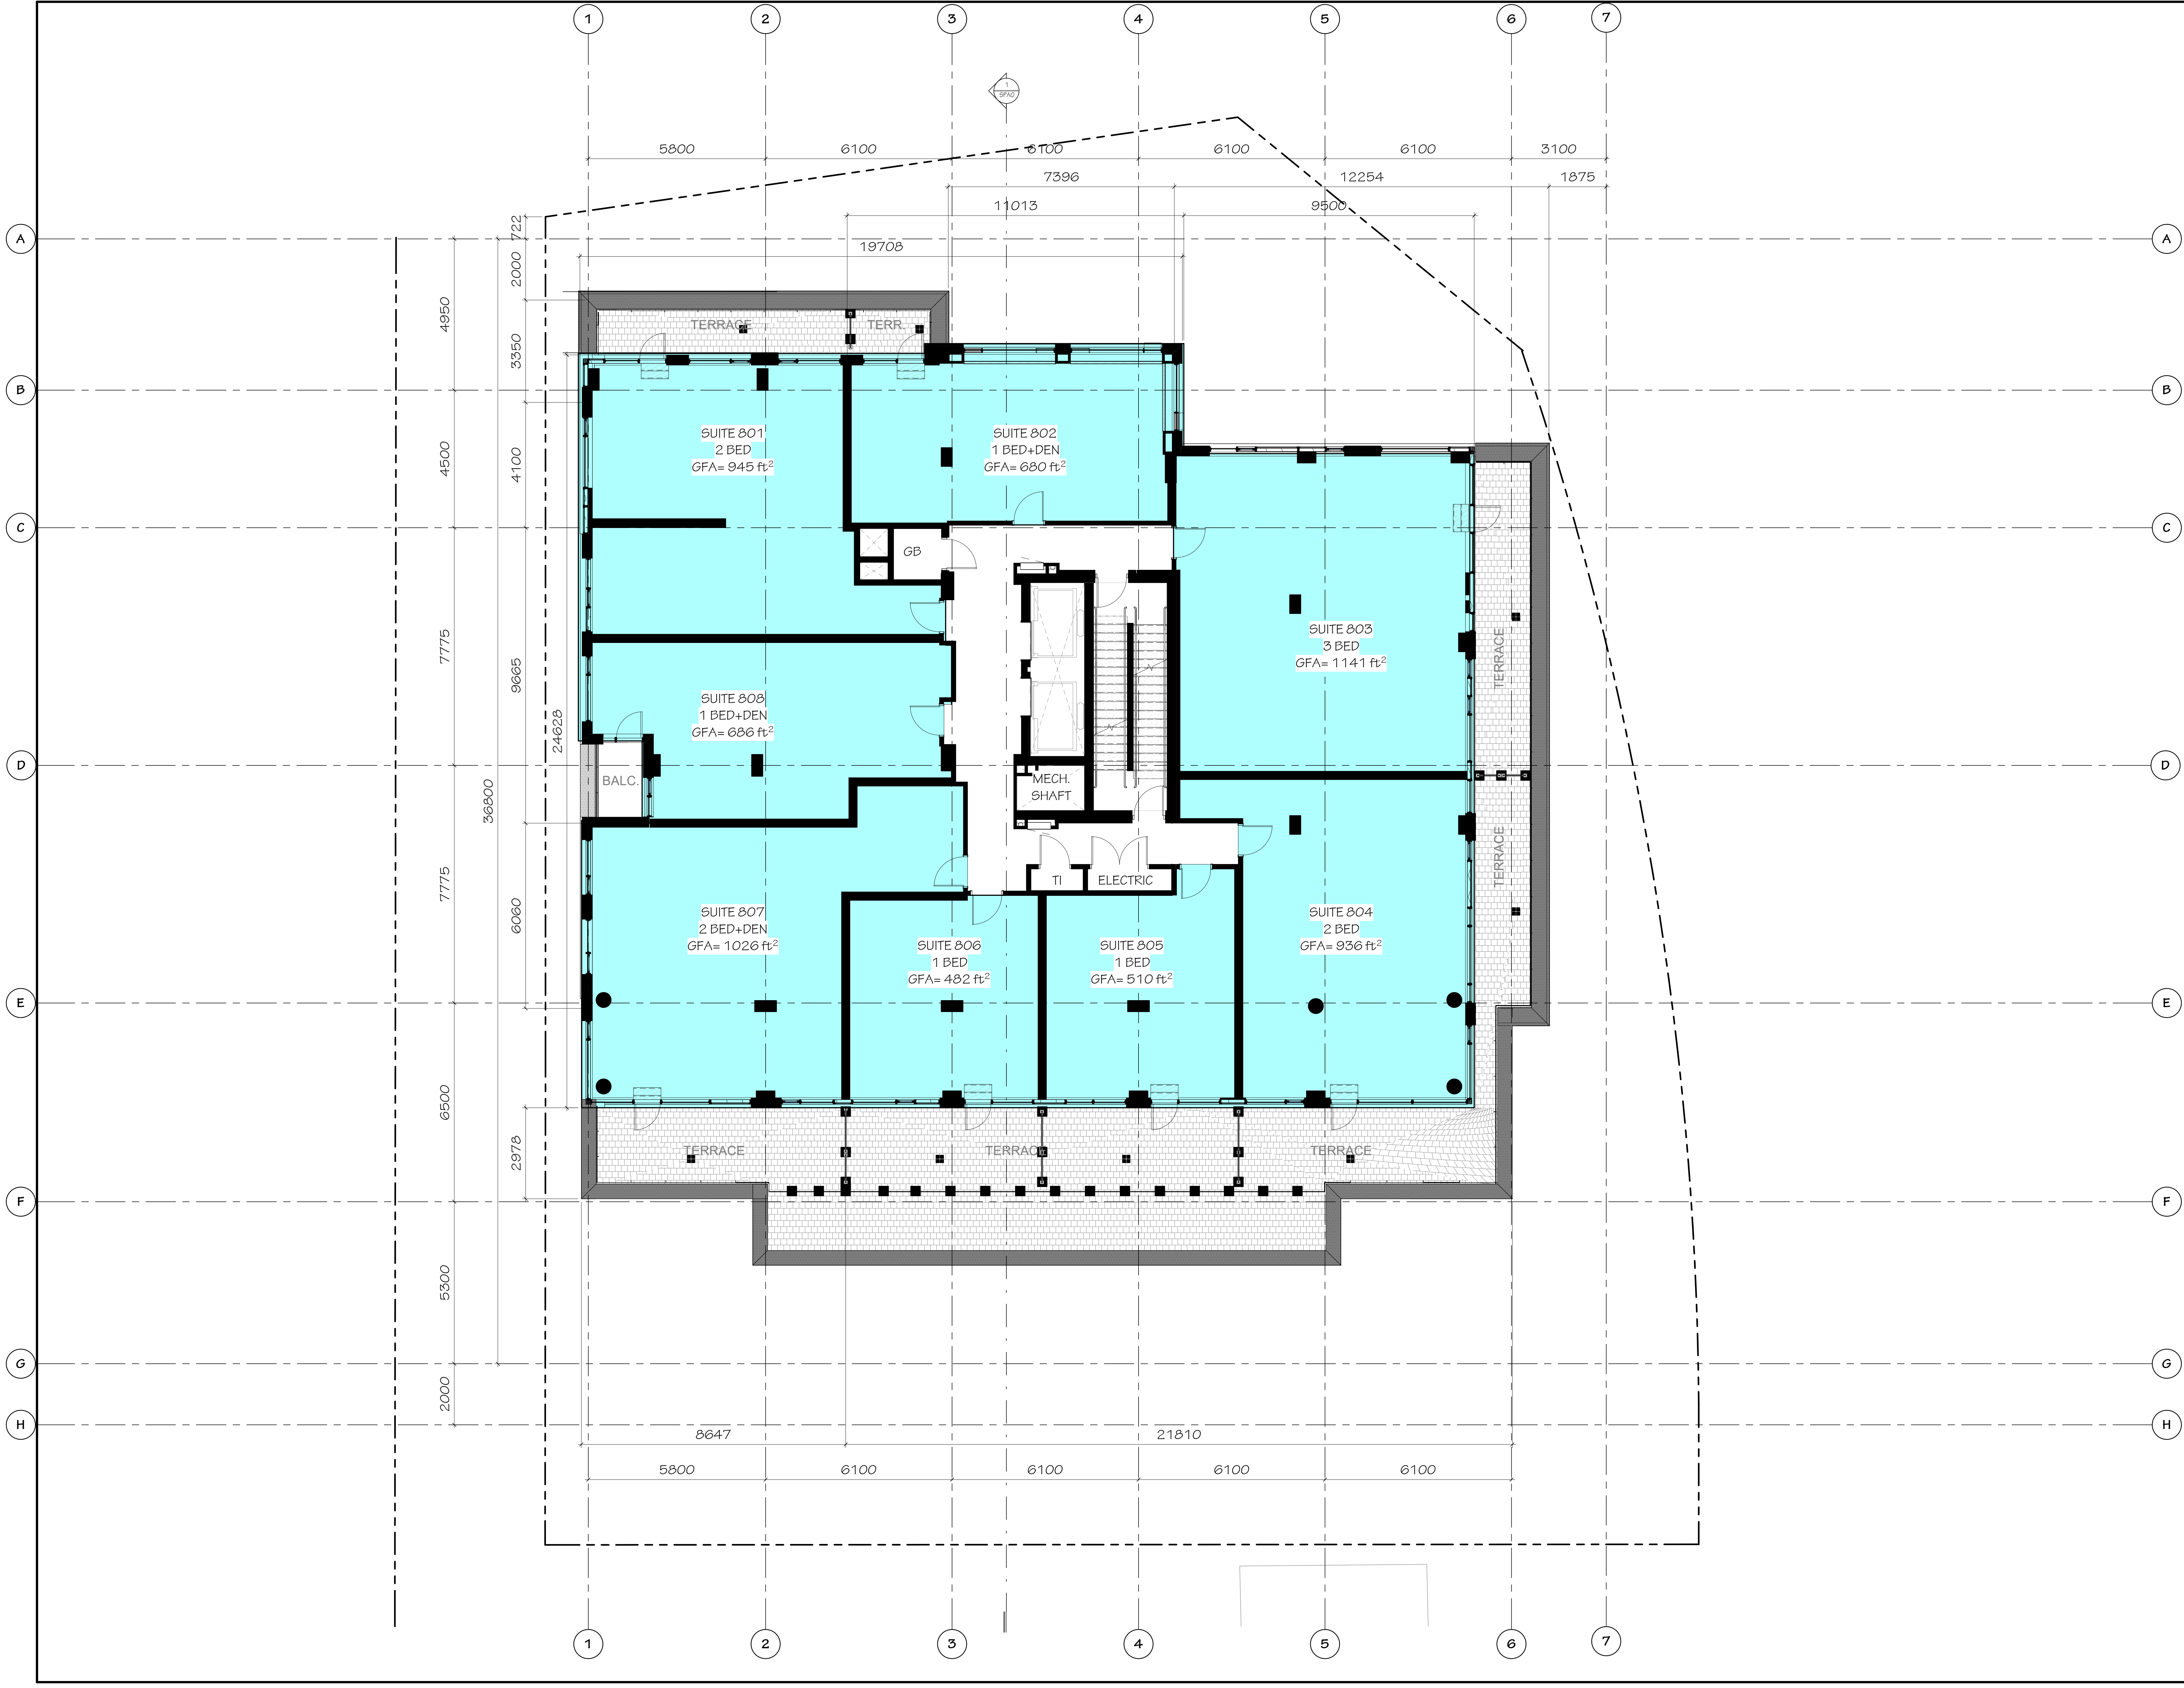



SUMMARY - LEVEL 8:

GFA = 7,433 ft²
NET = 6,406 ft²
EFF = 86%

8 UNITS

UNIT MIX BREAKDOWN:

UNIT TYPE	QUANT.	NET AREA	PERCENT OF FLOOR AREA
STUDIO	-	-	-
1 BED	2	-	-
1 BED+DEN	2	-	-
2 BED	2	-	-
2 BED+DEN	1	-	-
3 BED	1	-	-
TOTAL	8	6,406 ft ²	86%

LEGEND:

DWELLING UNITS

REV.	DATE	REVISION
5	23/08/21	Re-issued for SPA
4	23/04/24	Re-issued for SPA
3	22/11/11	Re-issued for SPA
2	22/10/03	Re-issued for SPA
1	22/05/13	Issued for SPA

IT IS THE RESPONSIBILITY OF THE APPROPRIATE CONTRACTOR TO CHECK AND VERIFY ALL DIMENSIONS ON SITE AND REPORT ALL ERRORS AND/ OR OMISSIONS TO THE ARCHITECT.

ALL CONTRACTORS MUST COMPLY WITH ALL PERTINENT CODES AND BY-LAWS.

DO NOT SCALE DRAWINGS.

THIS DRAWING MAY NOT BE USED FOR CONSTRUCTION UNTIL SIGNED.

COPYRIGHT RESERVED.

Hobin Architecture Incorporated

63 Pamela Street
Ottawa, Ontario
Canada K1S 3K7
T: 613-238-7200
F: 613-235-2005
E: mail@hobinarc.com
hobinarc.com



PROJECT

70 RICHMOND

70 RICHMOND RD & 376 ISLAND PARK DR.

DRAWING TITLE

LEVEL 8

DRAWN	DATE	SCALE
Author	03/02/23	1:75

PROJECT	DRAWING NO.	REVISION NO.
1809	SPA11	5



SUMMARY - LEVEL 9:

GFA = 6,496 ft²
NET = 5,522 ft²
EPF = 85%

7 UNITS

UNIT-MIX BREAKDOWN:

UNIT TYPE	QUANT.	NET AREA	PERCENT OF FLOOR AREA
STUDIO	1	-	-
1 BED	-	-	-
1 BED+DEN	2	-	-
2 BED	3	-	-
2 BED+DEN	1	-	-
3 BED	-	-	-
TOTAL	7	5,522 sq'	85%

LEGEND:

DWELLING UNITS

3	230821	Re-issued for SPA
4	230424	Re-issued for SPA
5	221111	Re-issued for SPA
2	221003	Re-issued for SPA
1	220513	Issued for SPA

IT IS THE RESPONSIBILITY OF THE APPROPRIATE CONTRACTOR TO CHECK AND VERIFY ALL DIMENSIONS ON SITE AND REPORT ALL ERRORS AND/ OR OMISSIONS TO THE ARCHITECT.

ALL CONTRACTORS MUST COMPLY WITH ALL PERTINENT CODES AND BY-LAWS.

DO NOT SCALE DRAWINGS.

THIS DRAWING MAY NOT BE USED FOR CONSTRUCTION UNTIL SIGNED.

COPYRIGHT RESERVED.

Hobin Architecture Incorporated

63 Pamela Street
Ottawa, Ontario
Canada K1S 3K7
T: 613-238-7200
F: 613-235-2055
E: mail@hobinarc.com

hobinarc.com



PROJECT
70 RICHMOND

70 RICHMOND RD & 376 ISLAND PARK DR.

DRAWING TITLE
LEVEL 9

DRAWN
Author

DATE
03/02/23

SCALE
1:75

PROJECT
1909

DRAWING NO.
SPA12

REVISION NO. 6



70 RICHMOND RD & 376 ISLAND PARK DR.

DRAWN	DATE	SCALE
Author	03/02/23	1:75

	PROJECT
	1909

	DRAWING NO.
	05111

SPA14

	REVISION NO. 4
--	----------------

SPA14- R4- MECHANICAL ROOF

Architectural floor plan of a mechanical roof. The plan shows a rectangular structure with internal partitions, labeled "PH ROOF LEVEL" and "GENERATOR". Dimensions are provided for various sections: 17837, 10009, 7828, 4725, 10740, and 15465. A dashed line indicates a boundary or path. The plan is overlaid on a grid with vertical labels 1 through 5 and horizontal labels A through H. A north arrow is located at the bottom center.

1 FLOOR PLAN-MECH. ROOF
SPA14 SCALE: 1:75

SPA14- R4- MECHANICAL ROOF

MATERIAL TAG LEGEND

ACC	ALUMINUM CORNER CAP
AGR-1	ALUMINUM & GLASS GUARD C/W ALUMINUM RAILING
PC-1	PRECAST CONCRETE (BLOCK)
PC-2	PRECAST CONCRETE (TERRAZZO/TTA) REFER TO DWG 3/AS/06 FOR PANEL TYPES
ALP-1	ALUMINUM PANEL - TYPE 1
ALP-2	ALUMINUM PANEL - TYPE 2
MP-1	METAL PANEL - TYPE MP1
SM-1	STONE MASONRY - LIMESTONE
LV	ALUMINUM LOUVER (REFINISHED)
BM-1	BRICK MASONRY VENEER - TYPE 1
GL-1	GLASS - REFER TO SPECS
PMC	PREFINISHED METAL CAP FLASHING
PMF	PREFINISHED METAL FLASHING
SPANDREL GLASS - REFER TO SPEC FINISH	
LF	LIGHT FIXTURE
CJ	CONSTRUCTION JOINTS "CJ"
SA	SHELF ANGLE "SA"
SSA	SUSPENDED SHELF ANGLE "SSA"
CJ	BRICK CONTROL JOINT

2	230621	Re-issued for SFA
1	230424	Re-issued for SFA
A	23.04.04	Issued for S05 Review

IT IS THE RESPONSIBILITY OF THE APPROPRIATE CONTRACTOR TO CHECK AND VERIFY ALL DIMENSIONS ON SITE AND REPORT ALL ERRORS AND/OR OMISSIONS TO THE ARCHITECT.

ALL CONTRACTORS MUST COMPLY WITH ALL PERTINENT CODES AND BY-LAWS.

DO NOT SCALE DRAWINGS.

THIS DRAWING MAY NOT BE USED FOR CONSTRUCTION UNTIL SIGNED.

COPYRIGHT RESERVED.

Hobin Architecture Incorporated
 63 Pamela Street
 Ottawa, Ontario
 Canada K1S 3K7
 T: 613-238-7200
 F: 613-235-2885
 E: mail@hobinarc.com
 hobinarc.com





PROJECT
 70 RICHMOND

70 RICHMOND RD & 376 ISLAND PARK DR.

DRAWING TITLE
 ELEVATIONS

DRAWN Author	DATE 00/00/0000	SCALE As indicated
		PROJECT 1909
		DRAWING NO. A3.01
		REVISION NO. 2

A3.01-R2-ELEVATIONS

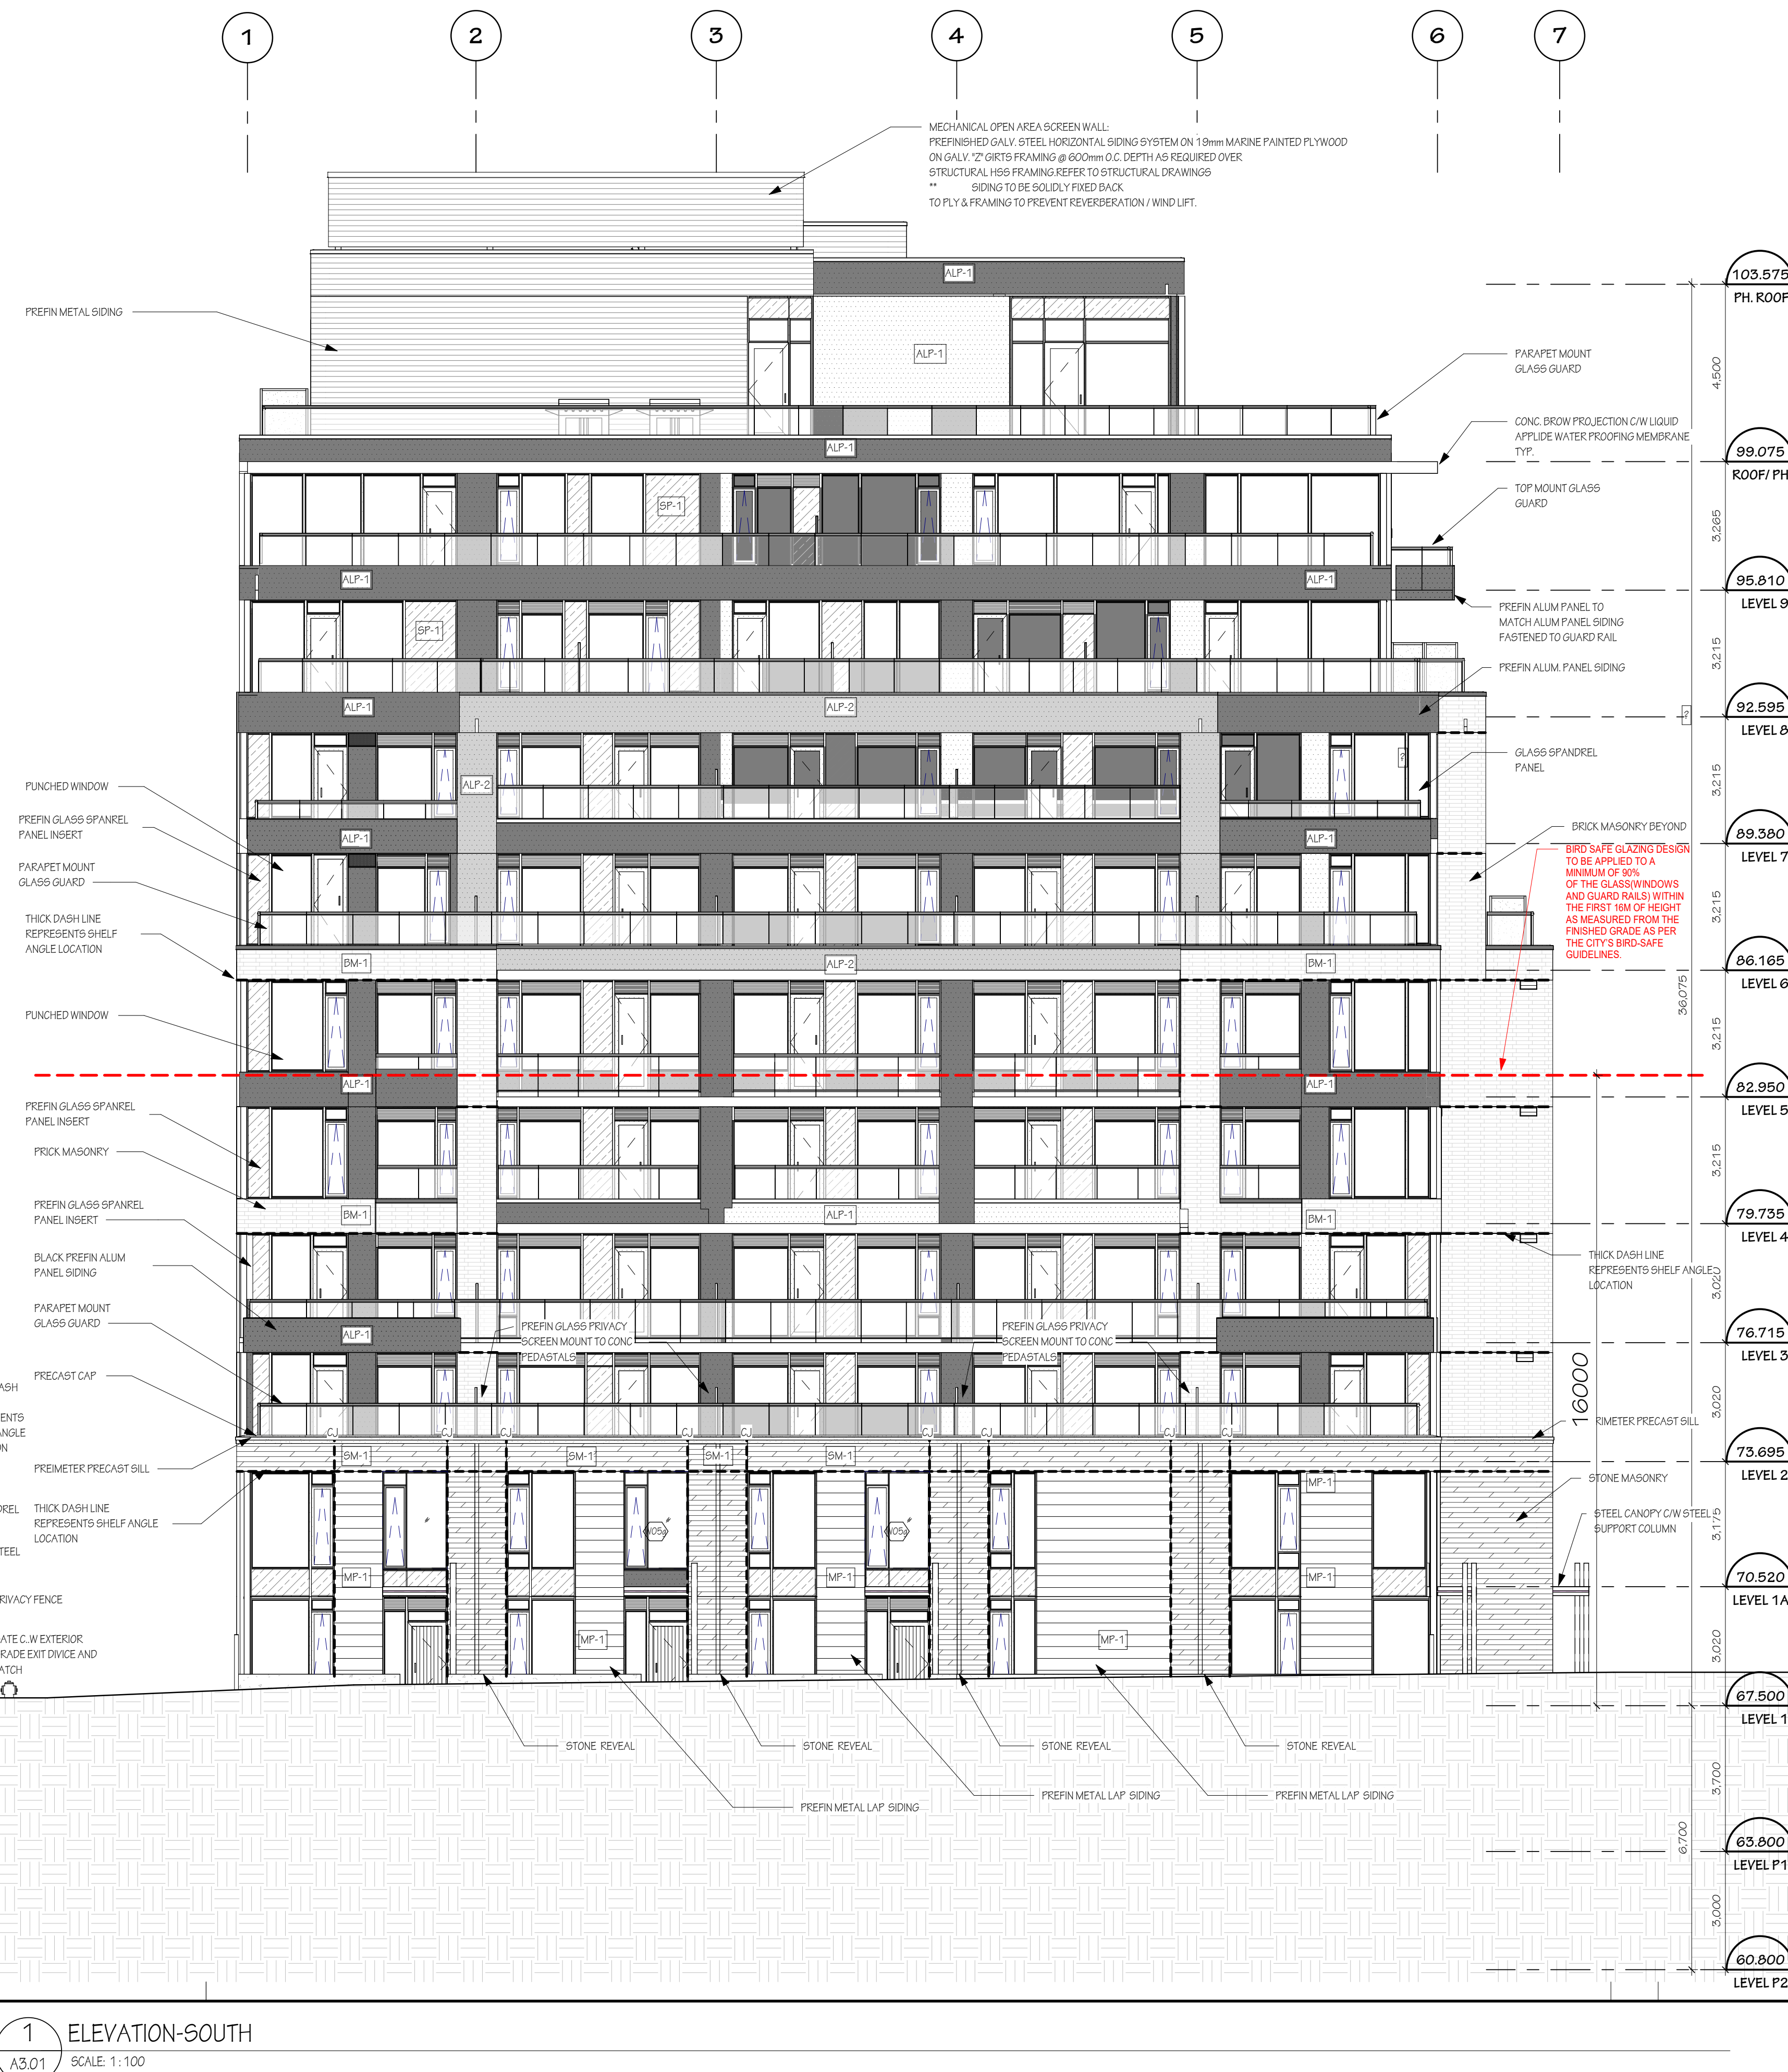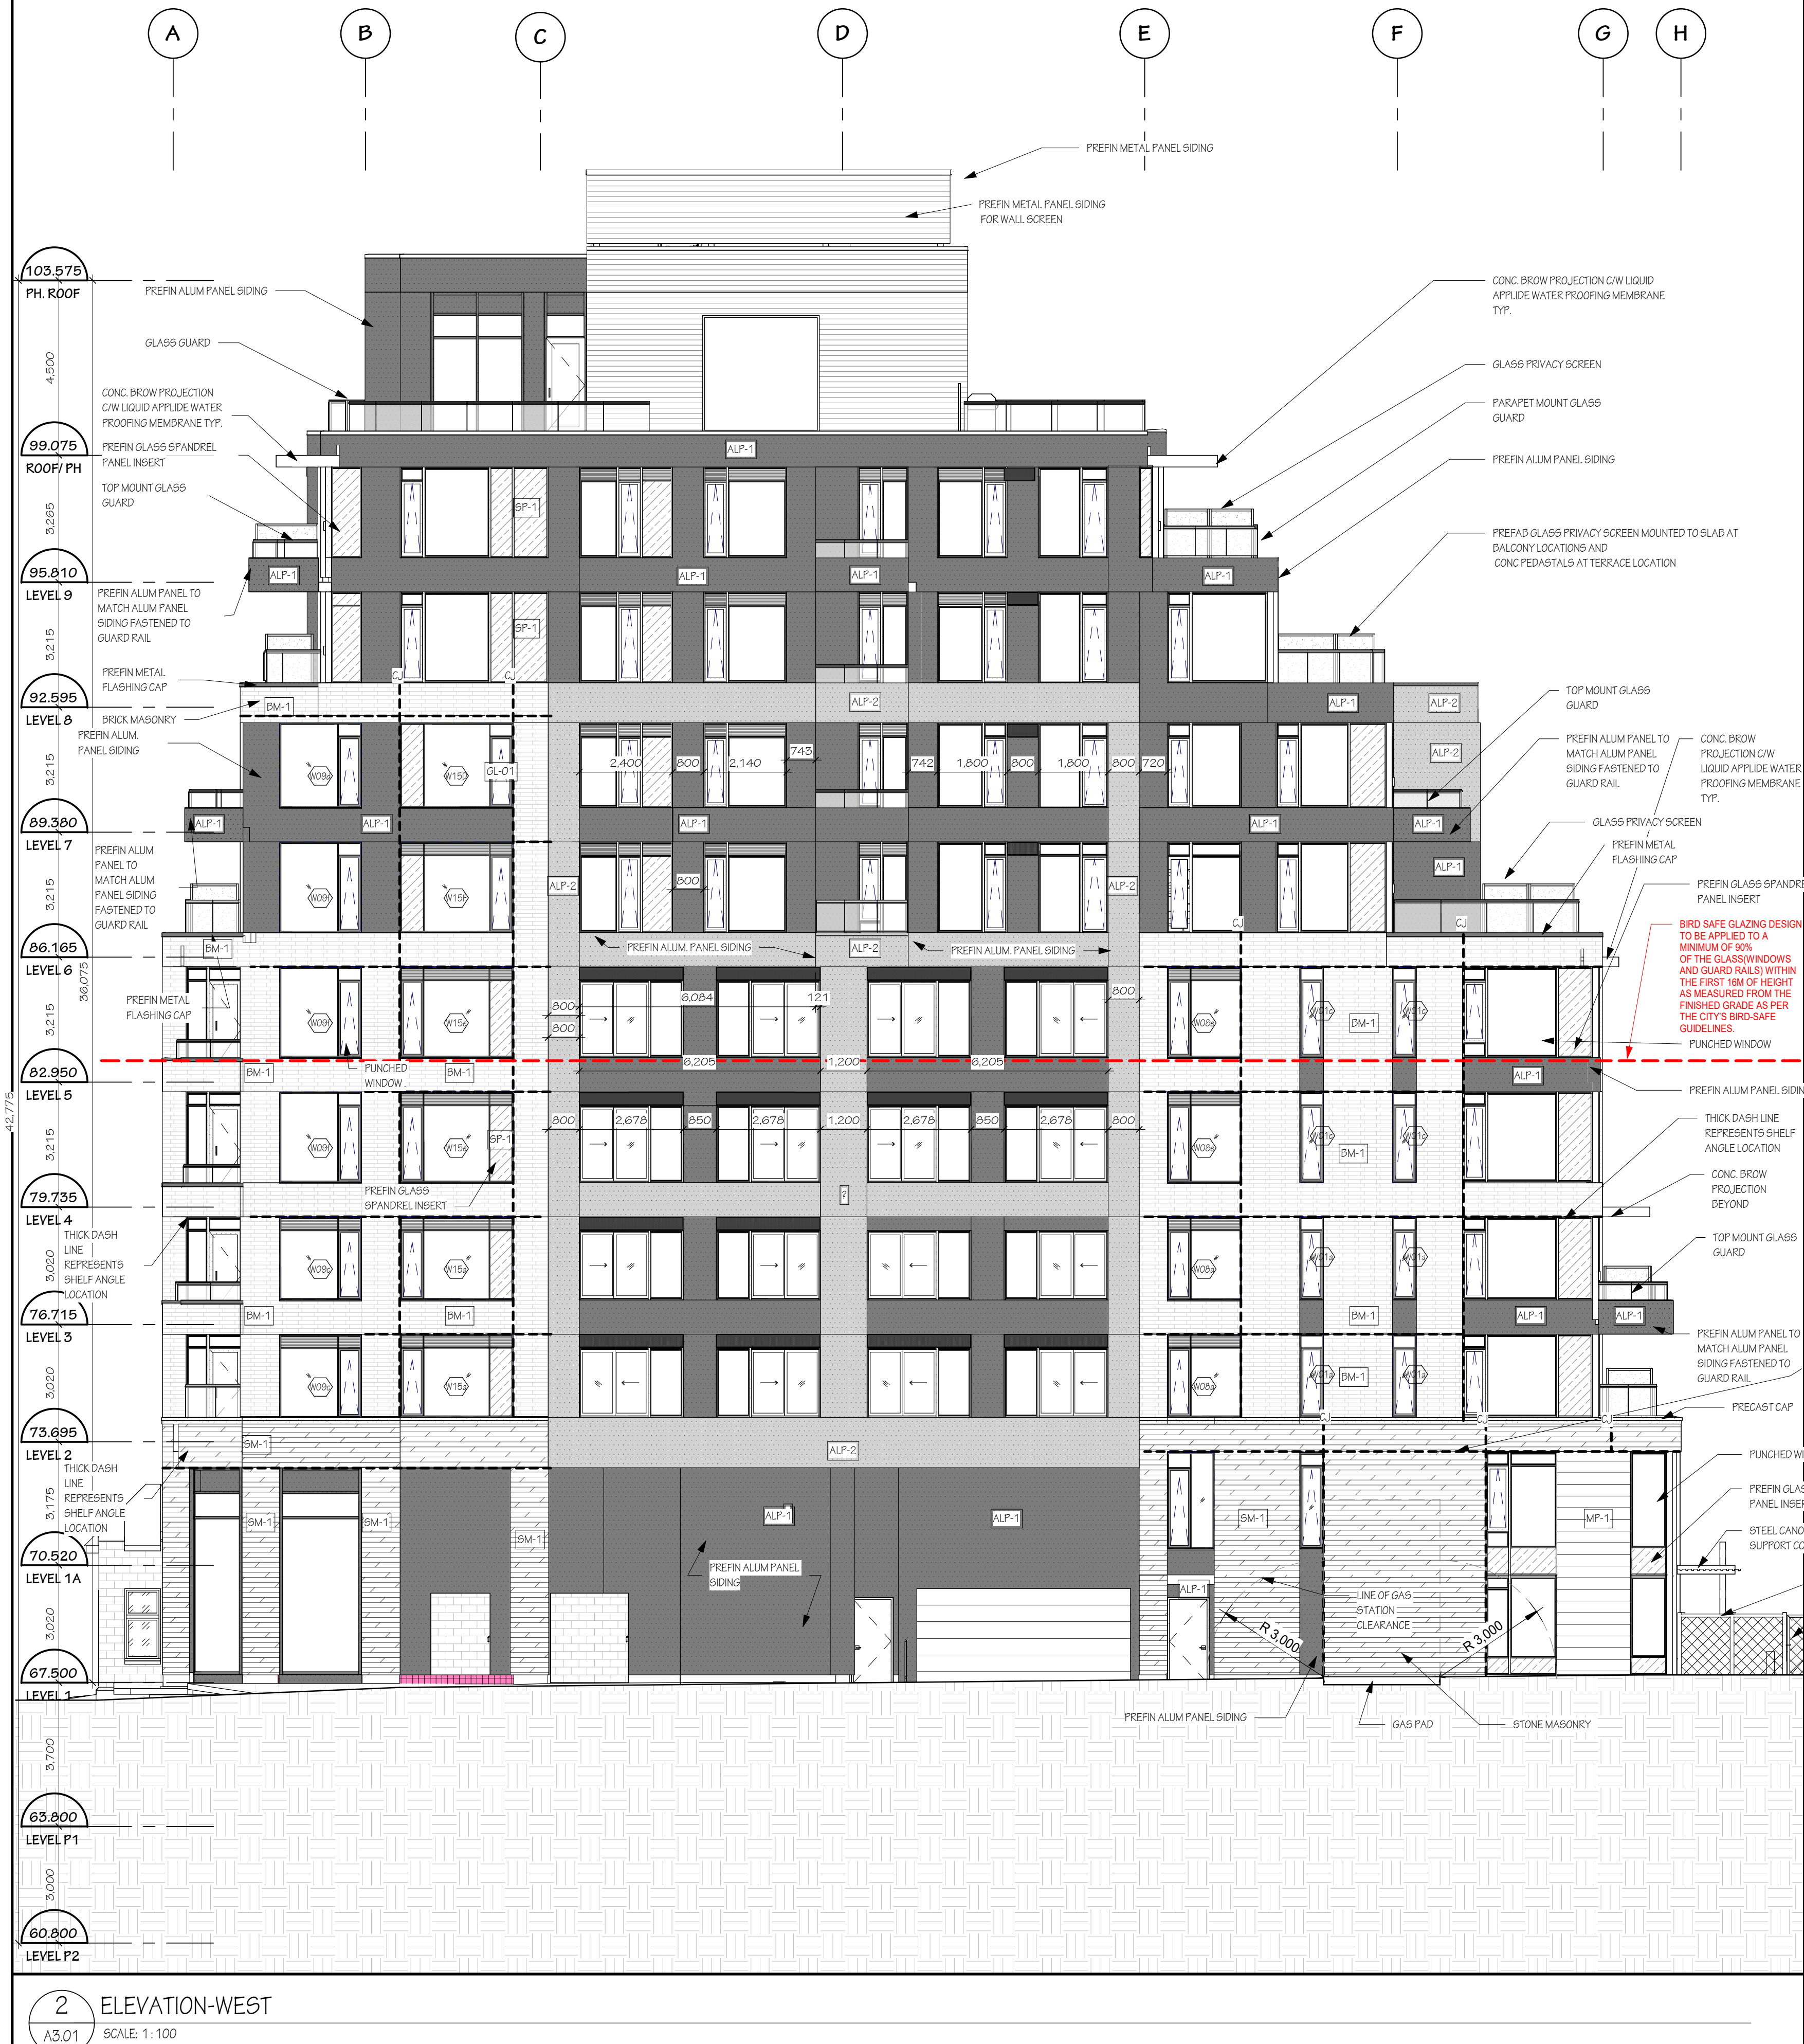

MATERIAL TAG LEGEND

ACC	ALUMINUM CORNER CAP
AGR-1	ALUMINUM & GLASS GUARD C/W ALUMINUM RAILING
PC-1	PRECAST CONCRETE (BLOCK)
PC-2	PRECAST CONCRETE (TERRAZZO/CLT) REFER TO DWG 3/AS/06 FOR PANEL TYPES
ALP-1	ALUMINUM PANEL - TYPE 1
ALP-2	ALUMINUM PANEL - TYPE 2
MP-1	METAL PANEL - TYPE MP1
SM-1	STONE MASONRY - LIMESTONE
LV	ALUMINUM LOUVER (REFINISHED)
BM-1	BRICK MASONRY VENEER - TYPE 1
GL-1	GLASS - REFER TO SPECS
PMC	PREFINISHED METAL CAP FLASHING
PMF	PREFINISHED METAL FLASHING
SPANDREL GLASS - REFER TO SPEC FINISH	
LF	LIGHT FIXTURE
CJ	CONSTRUCTION JOINTS "CJ"
SA	SHELF ANGLE "SA"
SSA	SUSPENDED SHELF ANGLE "SSA"
CJ	BRICK CONTROL JOINT

2	230621	Re-issued for SFA
1	230424	Re-issued for SFA
A	23.04.04	Issued for 50% Review

IT IS THE RESPONSIBILITY OF THE APPROPRIATE CONTRACTOR TO CHECK AND VERIFY ALL DIMENSIONS ON SITE AND REPORT ALL ERRORS AND/OR OMISSIONS TO THE ARCHITECT.

ALL CONTRACTORS MUST COMPLY WITH ALL PERTINENT CODES AND BY-LAWS.

DO NOT SCALE DRAWINGS.

THIS DRAWING MAY NOT BE USED FOR CONSTRUCTION UNTIL SIGNED.

COPYRIGHT RESERVED.


Hobin Architecture Incorporated
 63 Pamela Street
 Ottawa, Ontario
 Canada K1S 3K7
 T: 613-238-7200
 F: 613-235-2005
 E: mail@hobinarc.com
 hobinarc.com




PROJECT
 70 RICHMOND
 70 RICHMOND RD & 376 ISLAND PARK DR.

DRAWING TITLE
 ELEVATIONS

DRAWN	DATE	SCALE
Author	00/00/0000	As indicated
		PROJECT
		1:300
		DRAWING NO.
		A3.02
		REVISION NO. 2

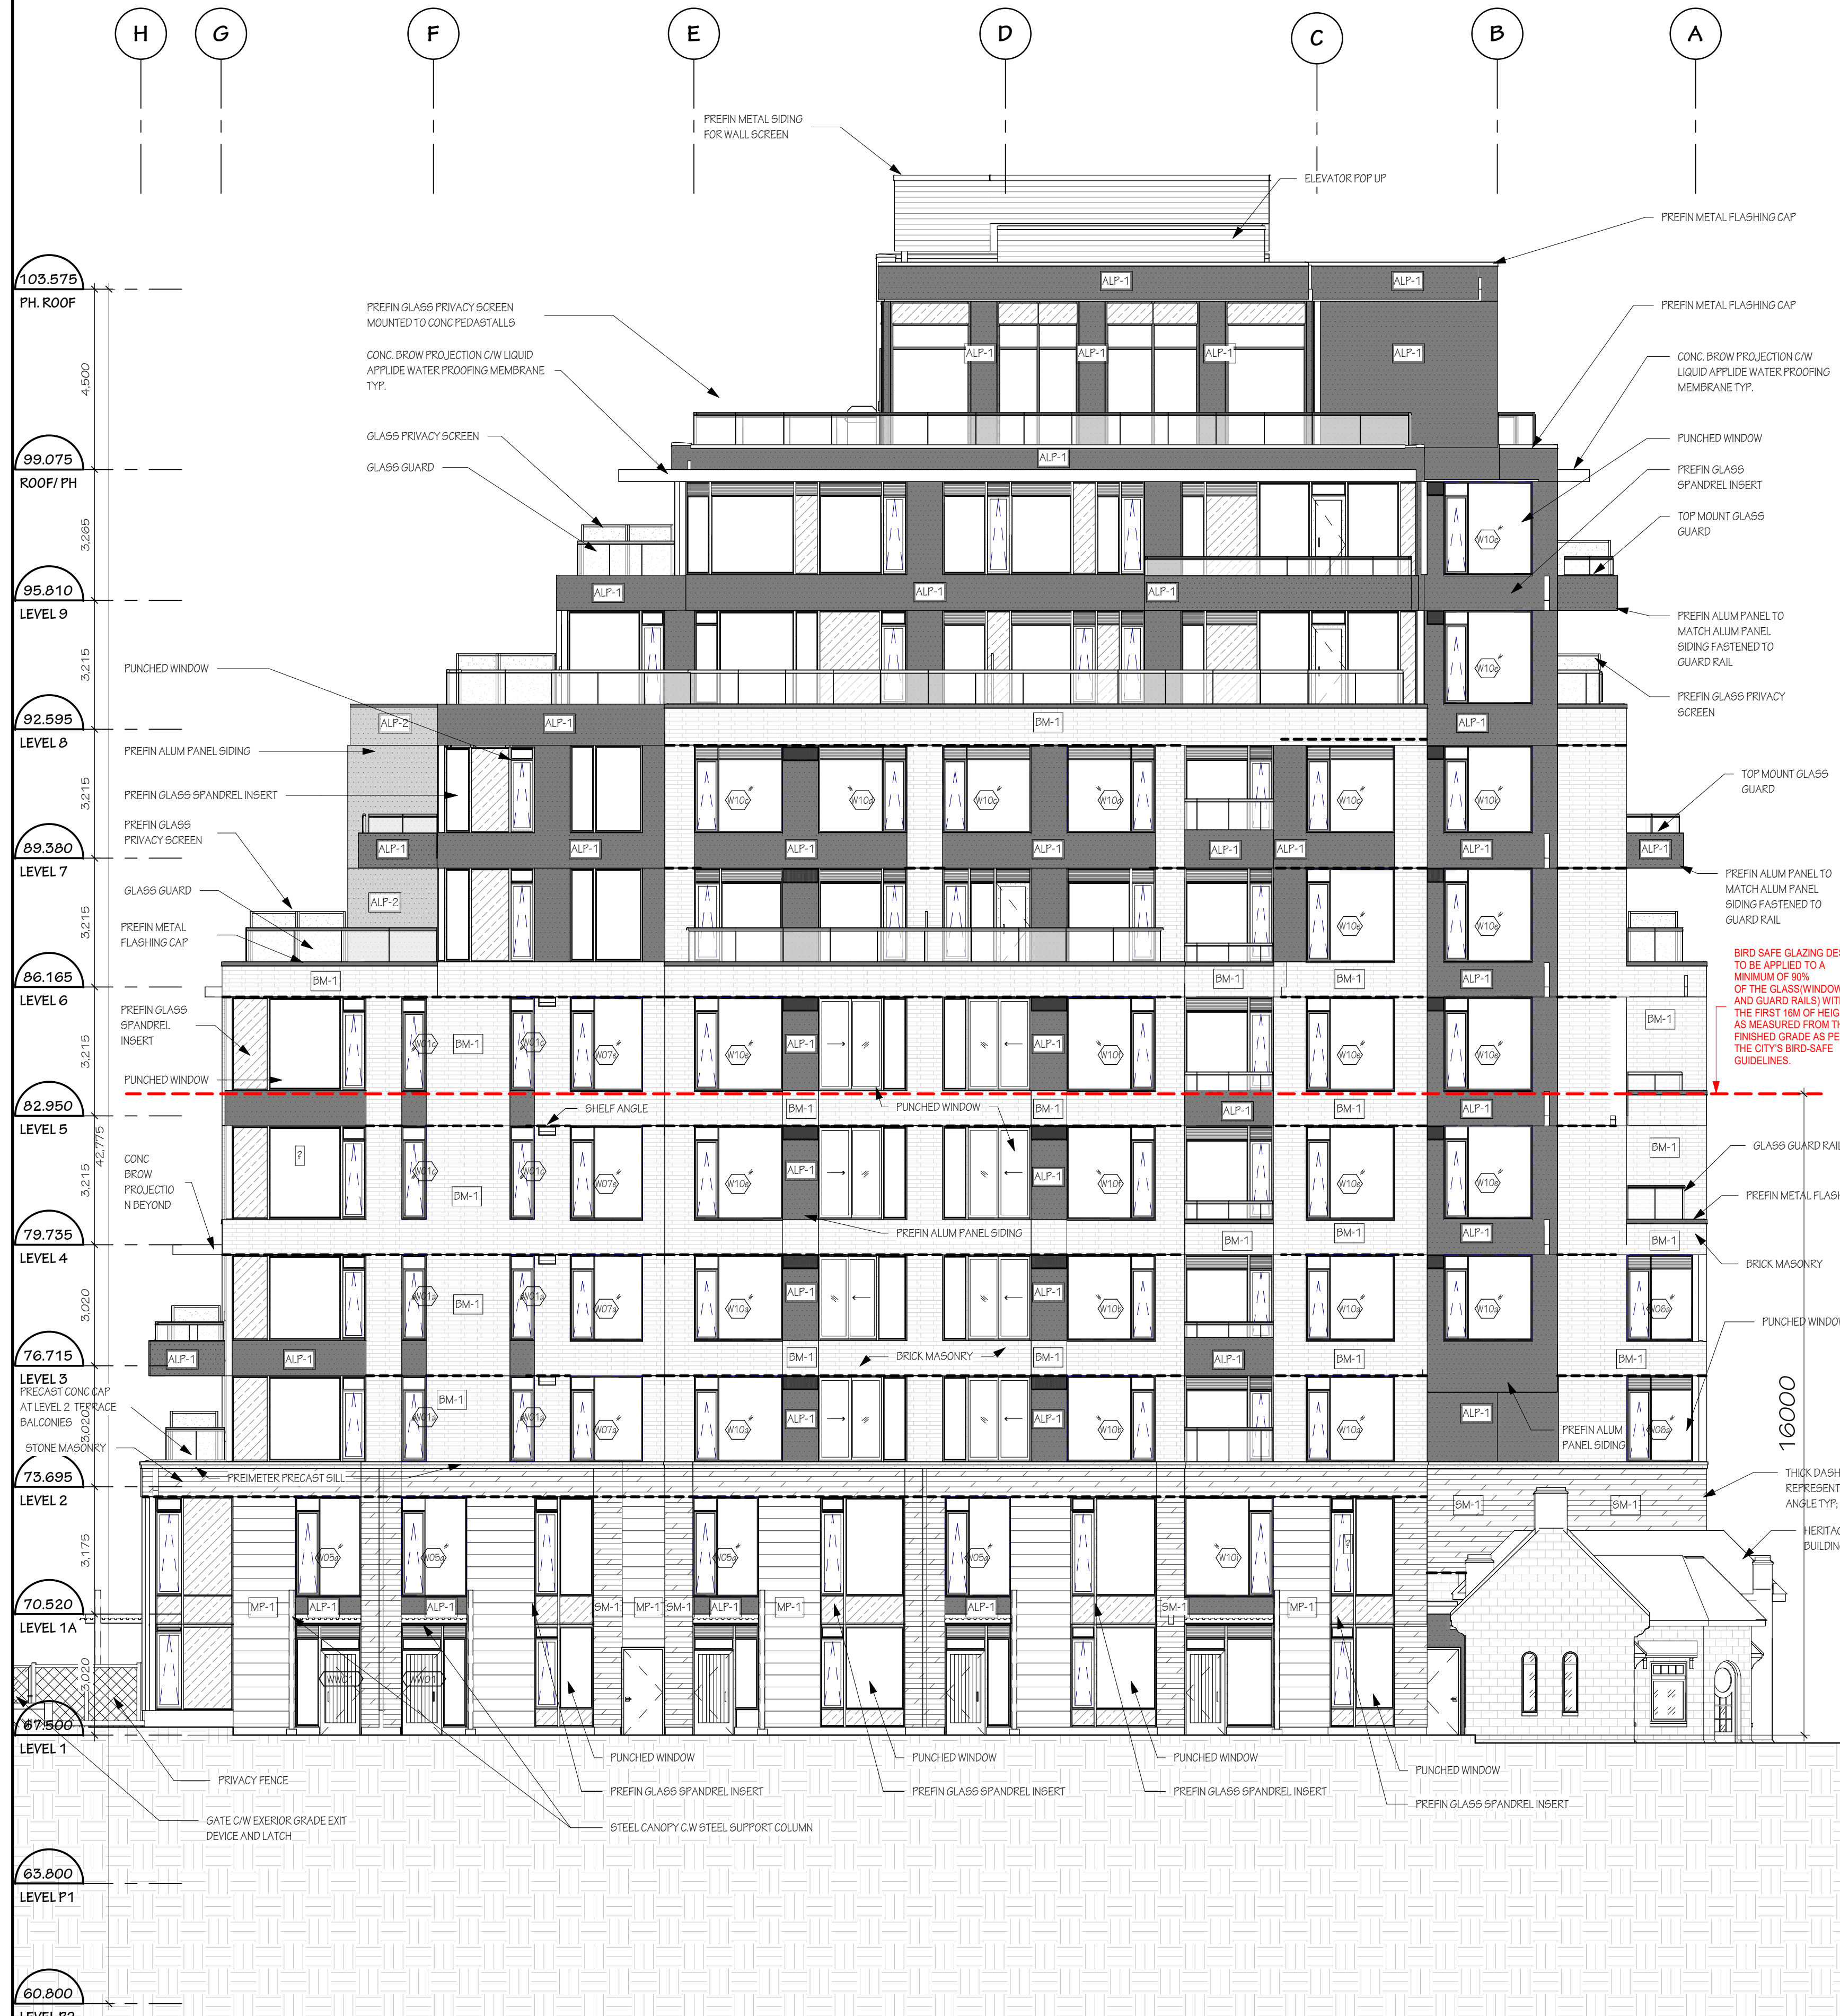

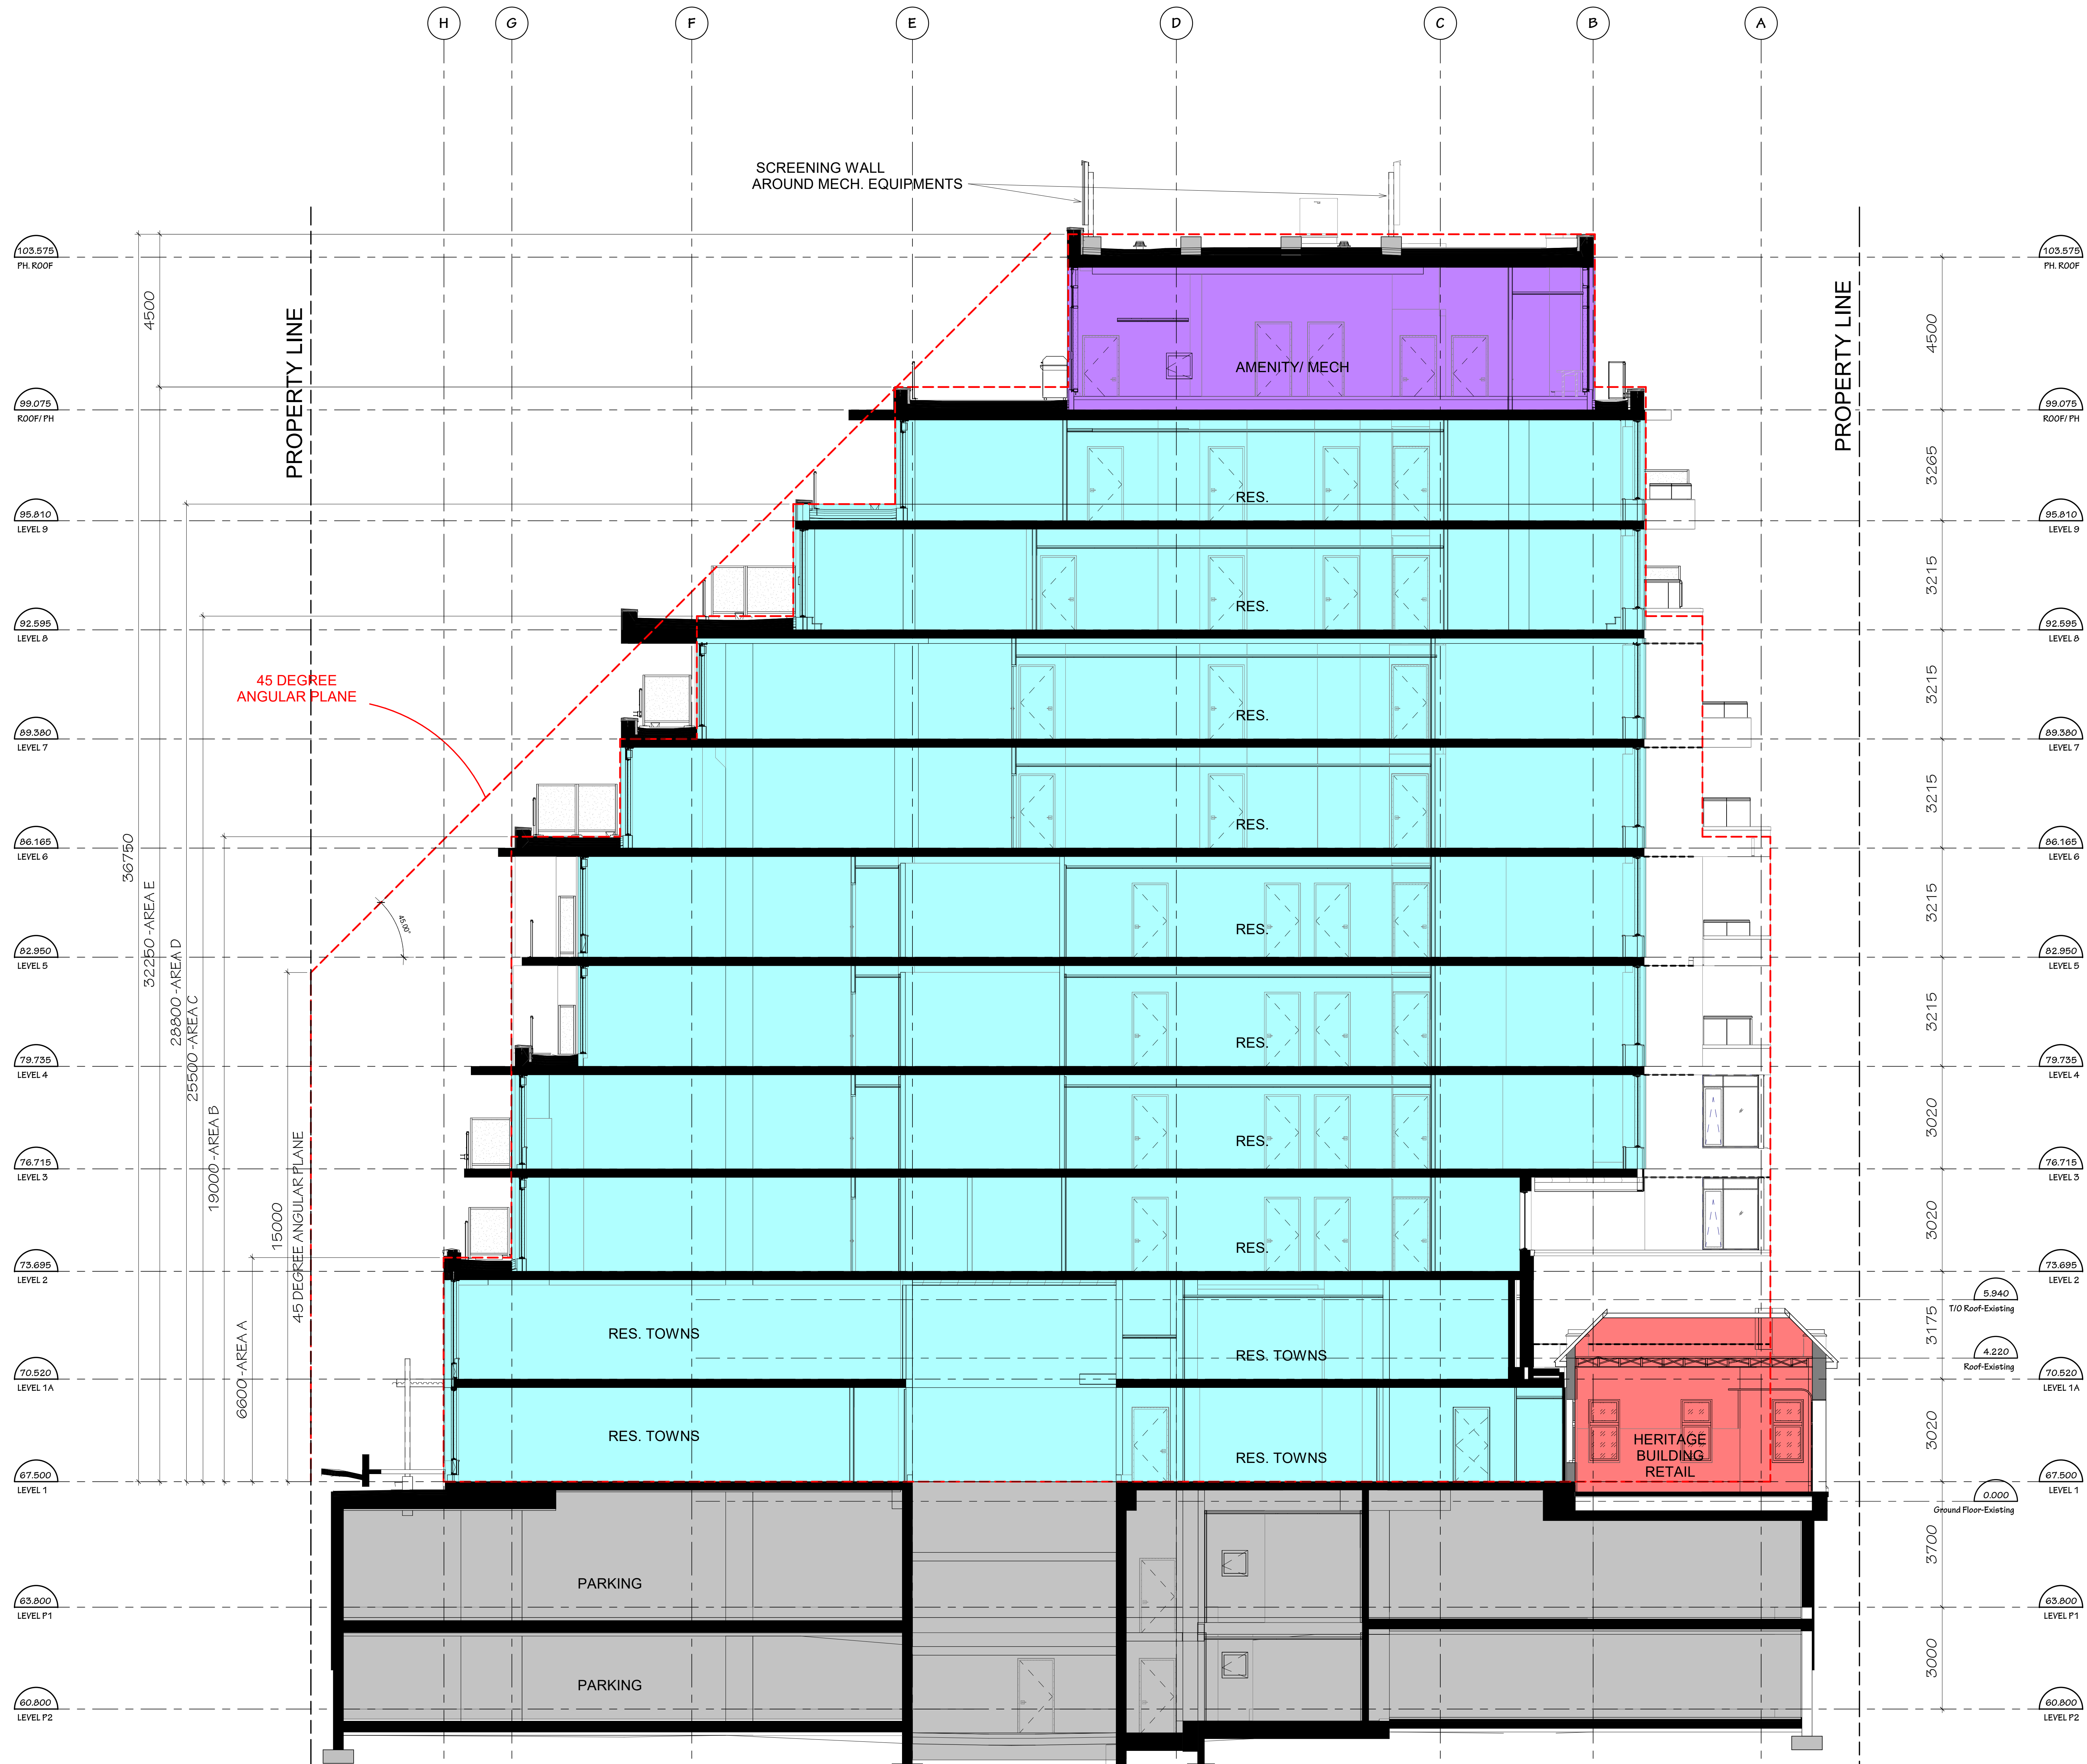

5	230621	Re-issued for SPA
4	230424	Re-issued for SPA
3	221111	Re-issued for SPA
2	221003	Re-issued for SPA
1	220513	Issued for SPA

IT IS THE RESPONSIBILITY OF THE APPROPRIATE CONTRACTOR TO CHECK AND VERIFY ALL DIMENSIONS ON SITE AND REPORT ALL ERRORS AND/ OR OMISSIONS TO THE ARCHITECT.

ALL CONTRACTORS MUST COMPLY WITH ALL PERTINENT CODES AND BY-LAWS.

DO NOT SCALE DRAWINGS.

THIS DRAWING MAY NOT BE USED FOR CONSTRUCTION UNTIL SIGNED.

COPYRIGHT RESERVED.

Hobin Architecture Incorporated
 63 Pamela Street
 Ottawa, Ontario
 Canada K1S 3K7
 T: 613-238-7200
 F: 613-235-2005
 E: mail@hobinarc.com
 hobinarc.com

HOBIN
 ARCHITECTURE

PROJECT		
70 RICHMOND		
70 RICHMOND RD & 376 ISLAND PARK DR.		
DRAWING TITLE		
BUILDING SECTION		
DRAWN	DATE	SCALE
Author	02/28/23	1:75
PROJECT		1909
DRAWING NO.		SPA0
REVISION NO.		5



04 3D View
A3.05 SCALE



02 3D View
A3.05 SCALE




05 Heritage Building - View 01
A3.05 SCALE



03 3D View
A3.05 SCALE



01 3D View
A3.05 SCALE

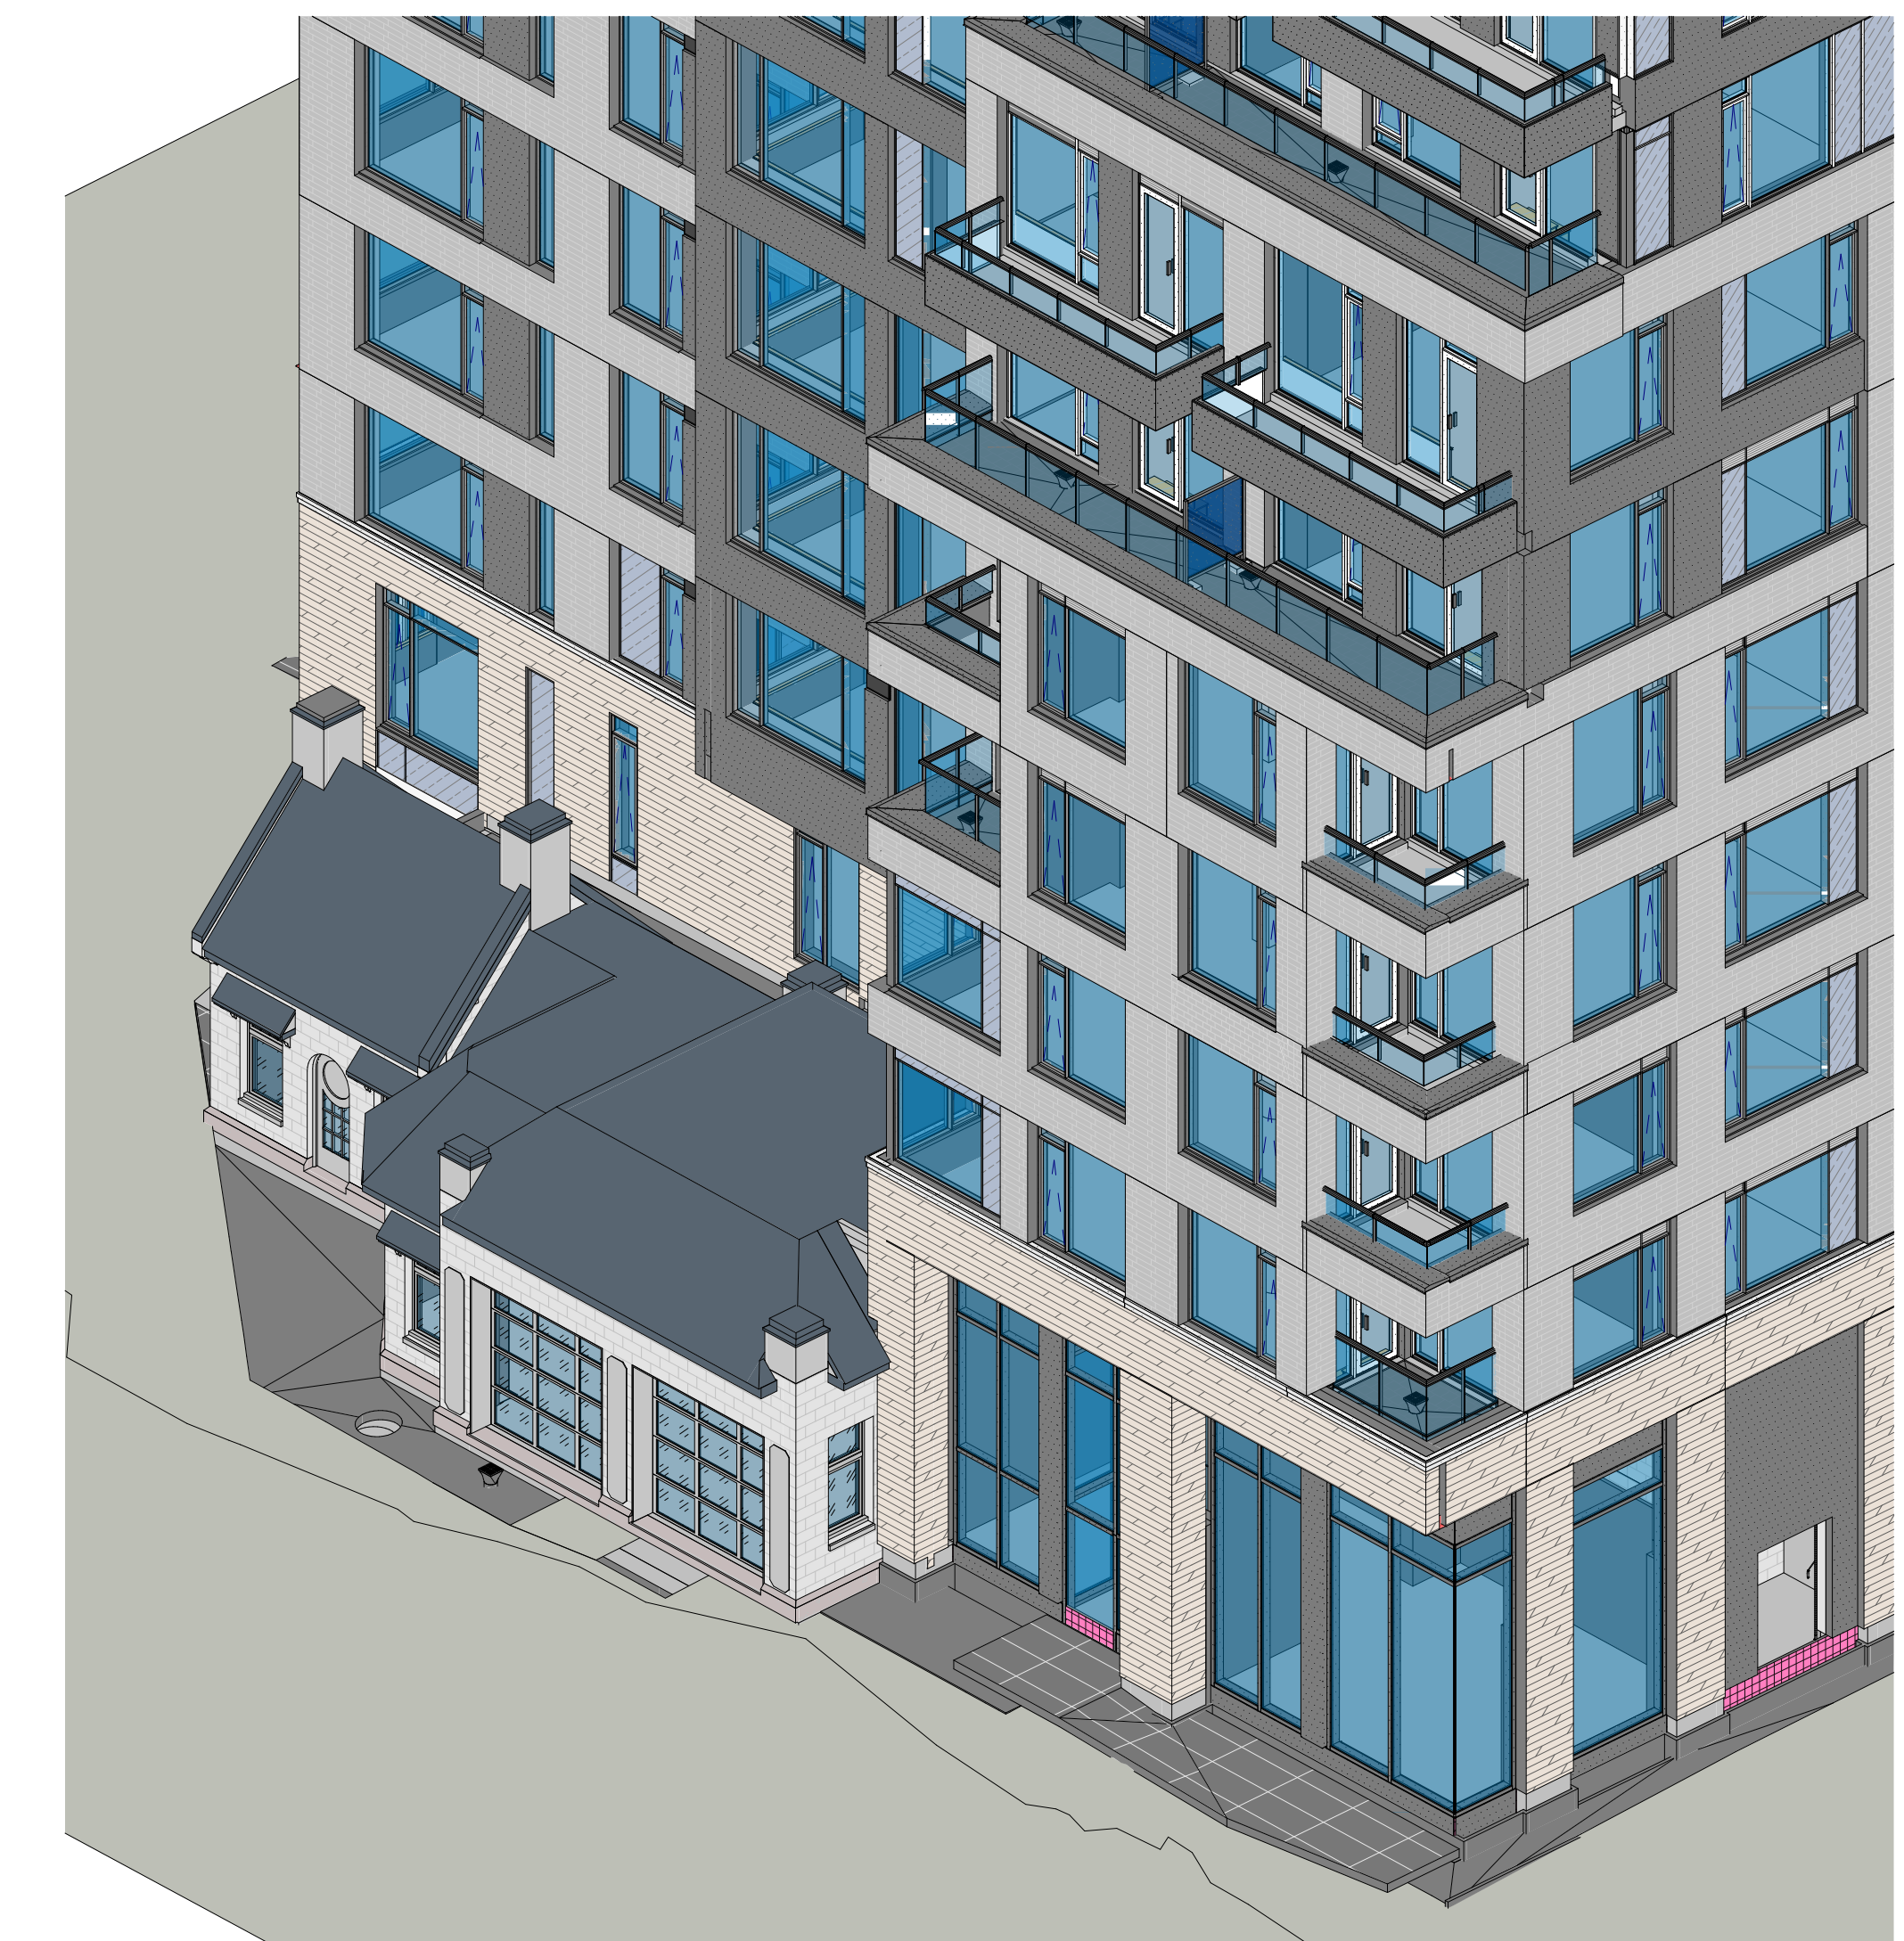

06 Heritage Building - View 01 Copy 1
A3.05 SCALE



MATERIAL TAG LEGEND

- ACC ALUMINUM CORNER CAP
- AGR-1 ALUMINUM & GLASS GUARD
C/W ALUMINUM RAILING
- PC-1 PRECAST CONCRETE (BRICK)
- PC-2 PRECAST CONCRETE (TERRAZZO/CLT)
- ALP-1 ALUMINUM PANEL - TYPE 1
- ALP-2 ALUMINUM PANEL - TYPE 2
- MP-1 METAL PANEL - TYPE MP1
- SM-1 STONE MASONRY - LIMESTONE
- LV ALUMINUM LOUVER (REFINISHED)
- BM-1 BRICK MASONRY VENEER - TYPE 1
- GL-1 GLASS - REFER TO SPECS
- PNC PREFINISHED METAL CAP FLASHING
- PNF PREFINISHED METAL FLASHING
- SPANDREL GLASS - REFER TO SPEC FINISH
- LF LIGHT FIXTURE
- CJ CONSTRUCTION JOINTS "CJ"
- SA SHELF ANGLE "SA"
- SSA SUSPENDED SHELF ANGLE "SSA"
- CJ BRICK CONTROL JOINT

no.	date	revision
2	23-06-21	Re-issued for SFA
1	23-04-24	Re-issued for SFA
A	23-04-04	Issued for S05 Review

IT IS THE RESPONSIBILITY OF THE APPROPRIATE CONTRACTOR TO CHECK AND VERIFY ALL DIMENSIONS ON SITE AND REPORT ALL ERRORS AND/ OR OMISSIONS TO THE ARCHITECT.

ALL CONTRACTORS MUST COMPLY WITH ALL PERTINENT CODES AND BY-LAWS.

DO NOT SCALE DRAWINGS.

THIS DRAWING MAY NOT BE USED FOR CONSTRUCTION UNTIL SIGNED.

COPYRIGHT RESERVED.

Hobin Architecture Incorporated

63 Pamela Street
Ottawa, Ontario
Canada K1S 3K7
T: 613-238-7200
F: 613-235-2005
E: mail@hobinarc.com
hobinarc.com



PROJECT
70 RICHMOND

70 RICHMOND RD & 376 ISLAND PARK DR.

DRAWING TITLE
3D VIEWS

DRAWN
Author

DATE
XXXXXXX

SCALE
1:150

PROJECT
1909

DRAWING NO.

A3.05

REVISION NO. 2

A3.05-R2-3D VIEWS