



\\C:\12184\00\01-40A\active\160401329_851_Richmond Road\design\drawing\160401329-ESD.dwg
2018/03/29 11:27 AM By: Johnson, Warren

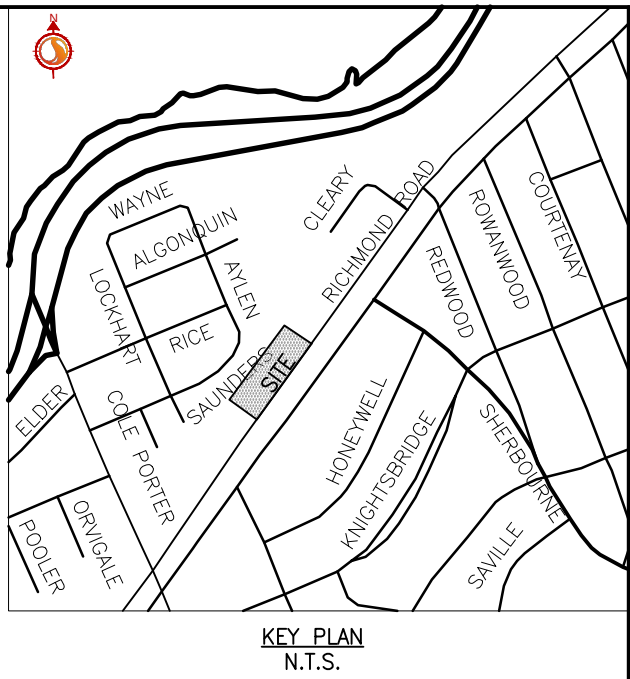

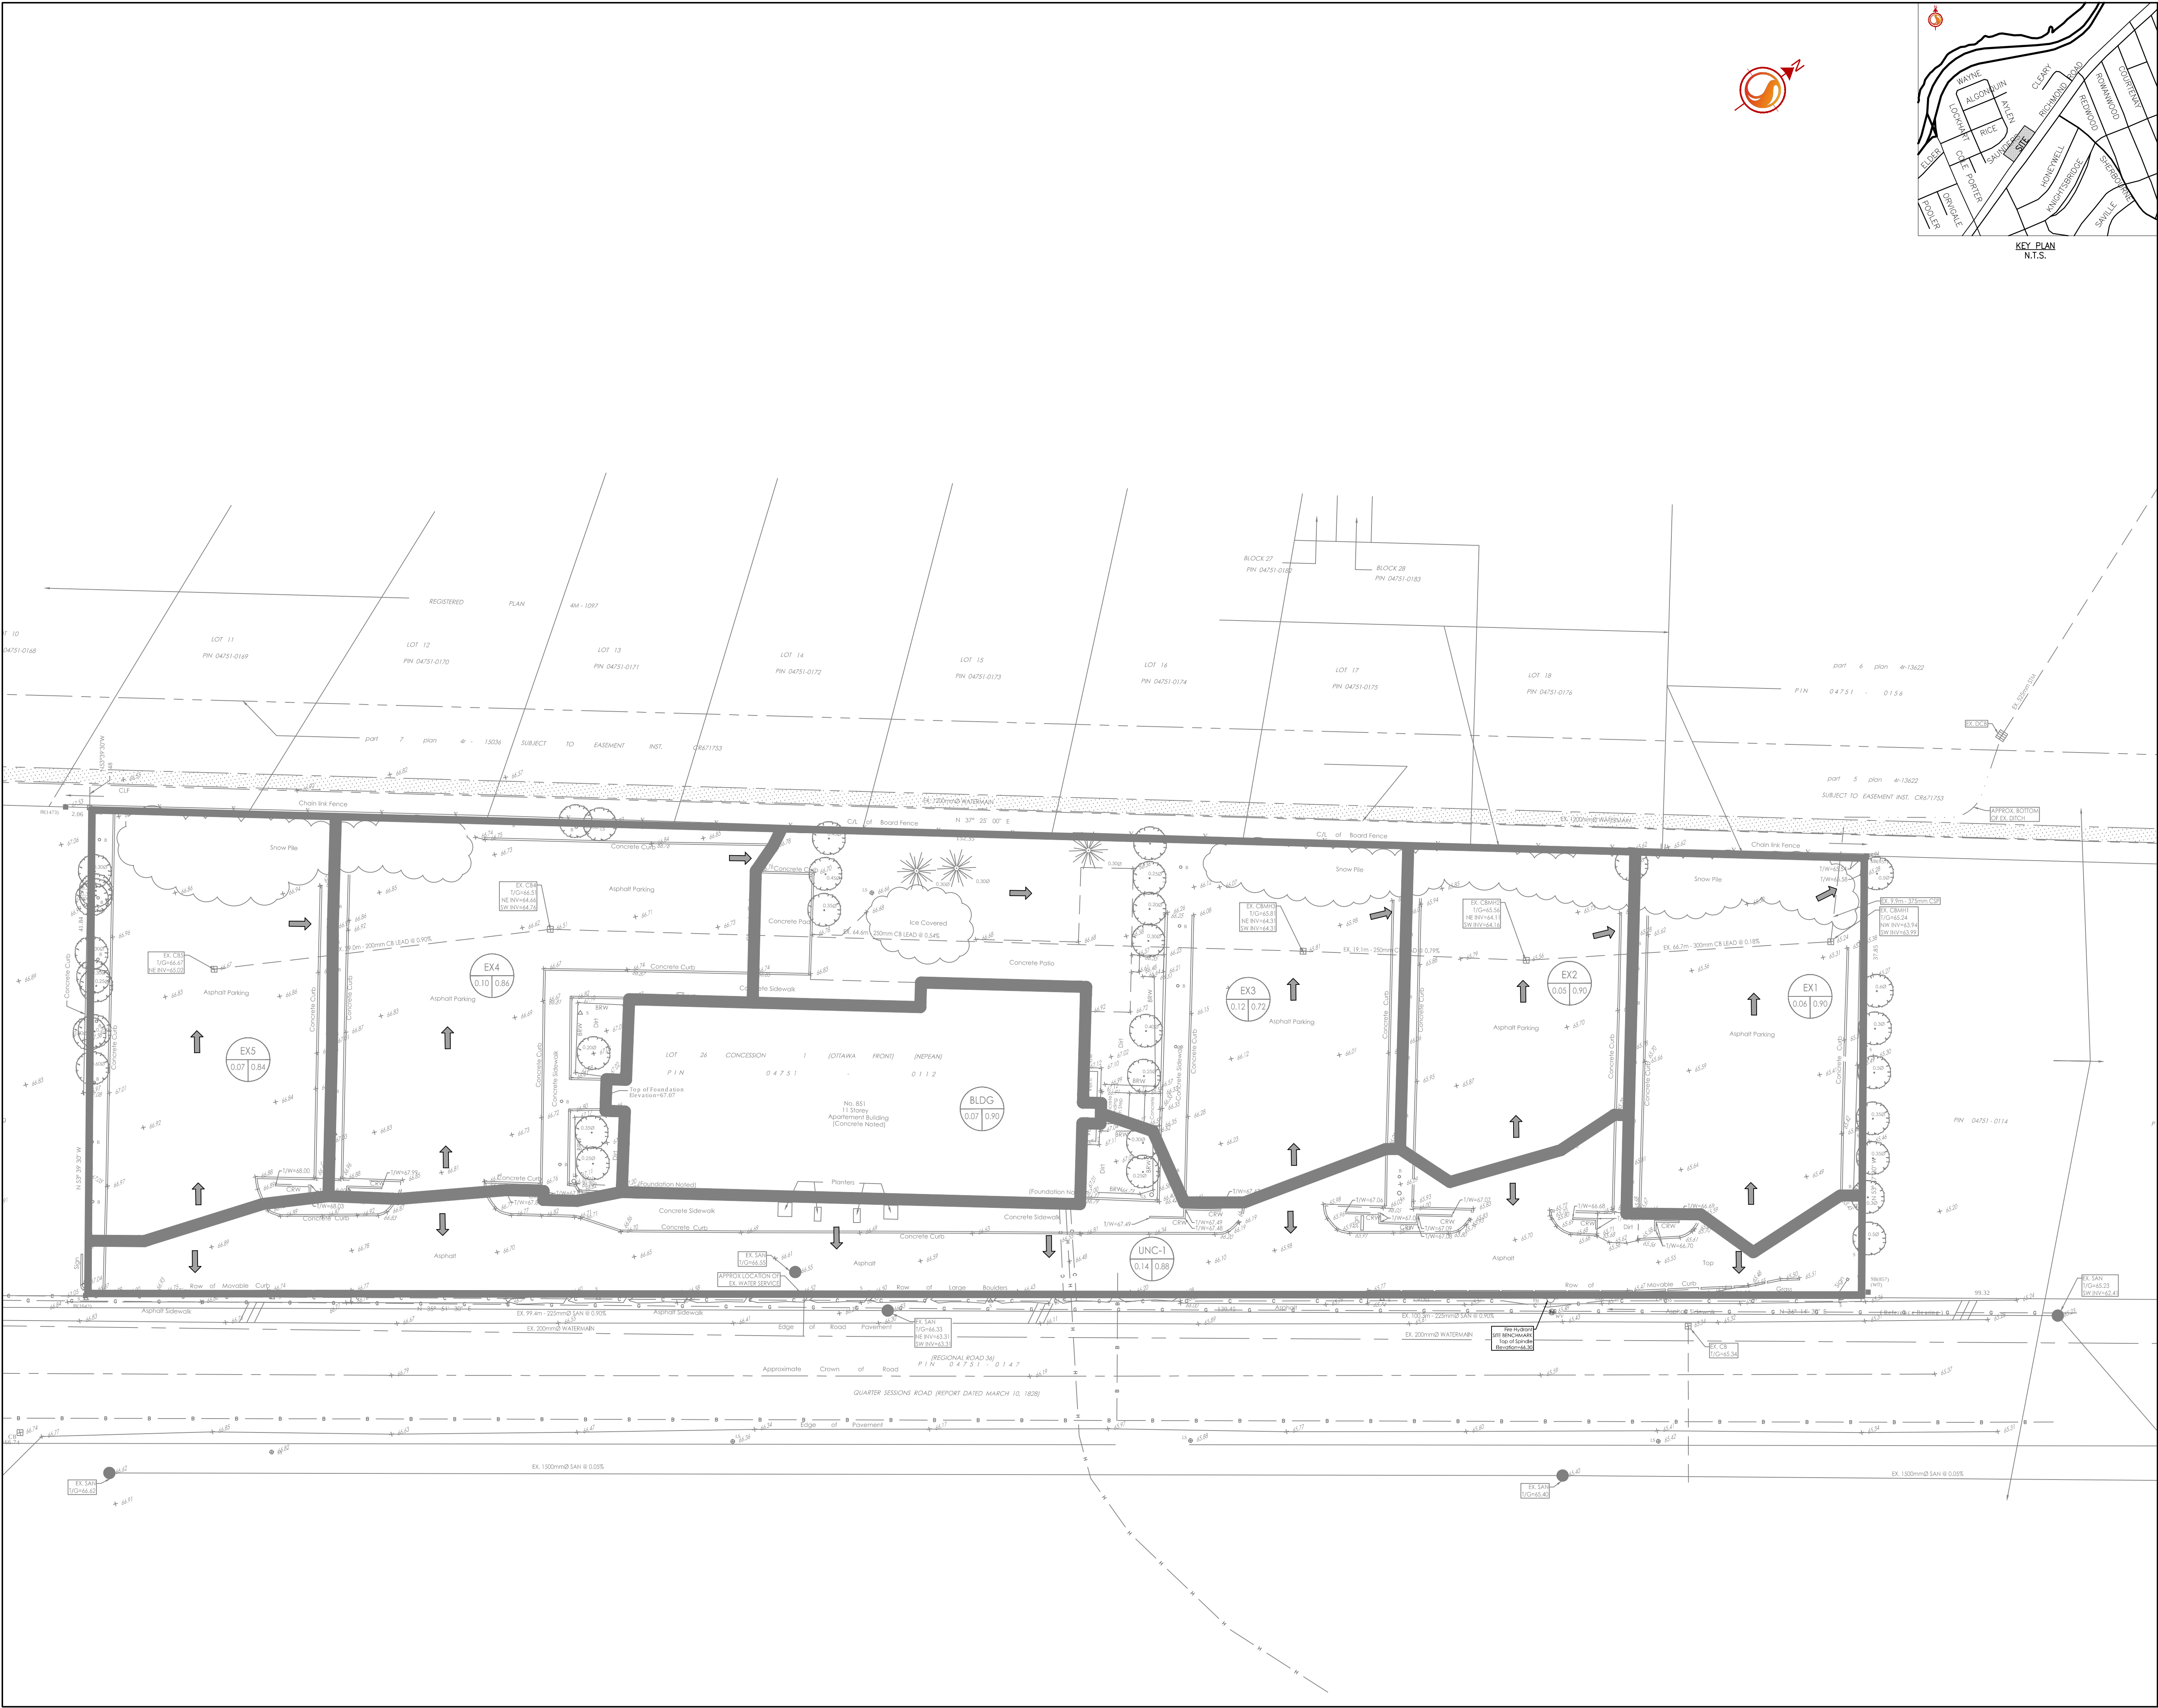

Stantec Consulting Ltd.
400 - 1331 Clyde Avenue
Ottawa ON
Tel. 613.722.4420
www.stantec.com

Copyright Reserved
The Contractor shall verify and be responsible for all dimensions. DO NOT scale the drawing - any errors or omissions shall be reported to Stantec without delay.
The Copyrights to all designs and drawings are the property of Stantec. Reproduction or use for any purpose other than that authorized by Stantec is forbidden.

Legend

1

0.50 0.90

EXISTING AREA ID

EXISTING RUNOFF COEFFICIENT

EXISTING STORM DRAINAGE AREA ha.

EXISTING STORM DRAINAGE BOUNDARY

EXISTING STORM SEWER

EXISTING CATCHBASIN

EXISTING DIRECTION OF OVERLAND FLOW

Notes

2	REVISED AS PER CITY COMMENTS	WAJ	SGG	18.03.29
1	ISSUED FOR FIRST SUBMISSION	WAJ	SGG	17.10.05
Revision		By	Appd.	YY.MM.DD
File Name: 160401329-DB		WAJ	SGG	WAJ 17.06.14
		Dwn.	Dsgn.	YY.MM.DD

Permit-Seal

Client/Project

HOMESTEAD LAND HOLDINGS LIMITED

851 RICHMOND ROAD

OTTAWA, ON

Title

EXISTING STORM DRAINAGE PLAN

Project No.

160401329

Drawing No.

Sheet

Scale

0 2.5 7.5 12.5m

1:250

Revision

ESD-1

5 of 7

2

17519