


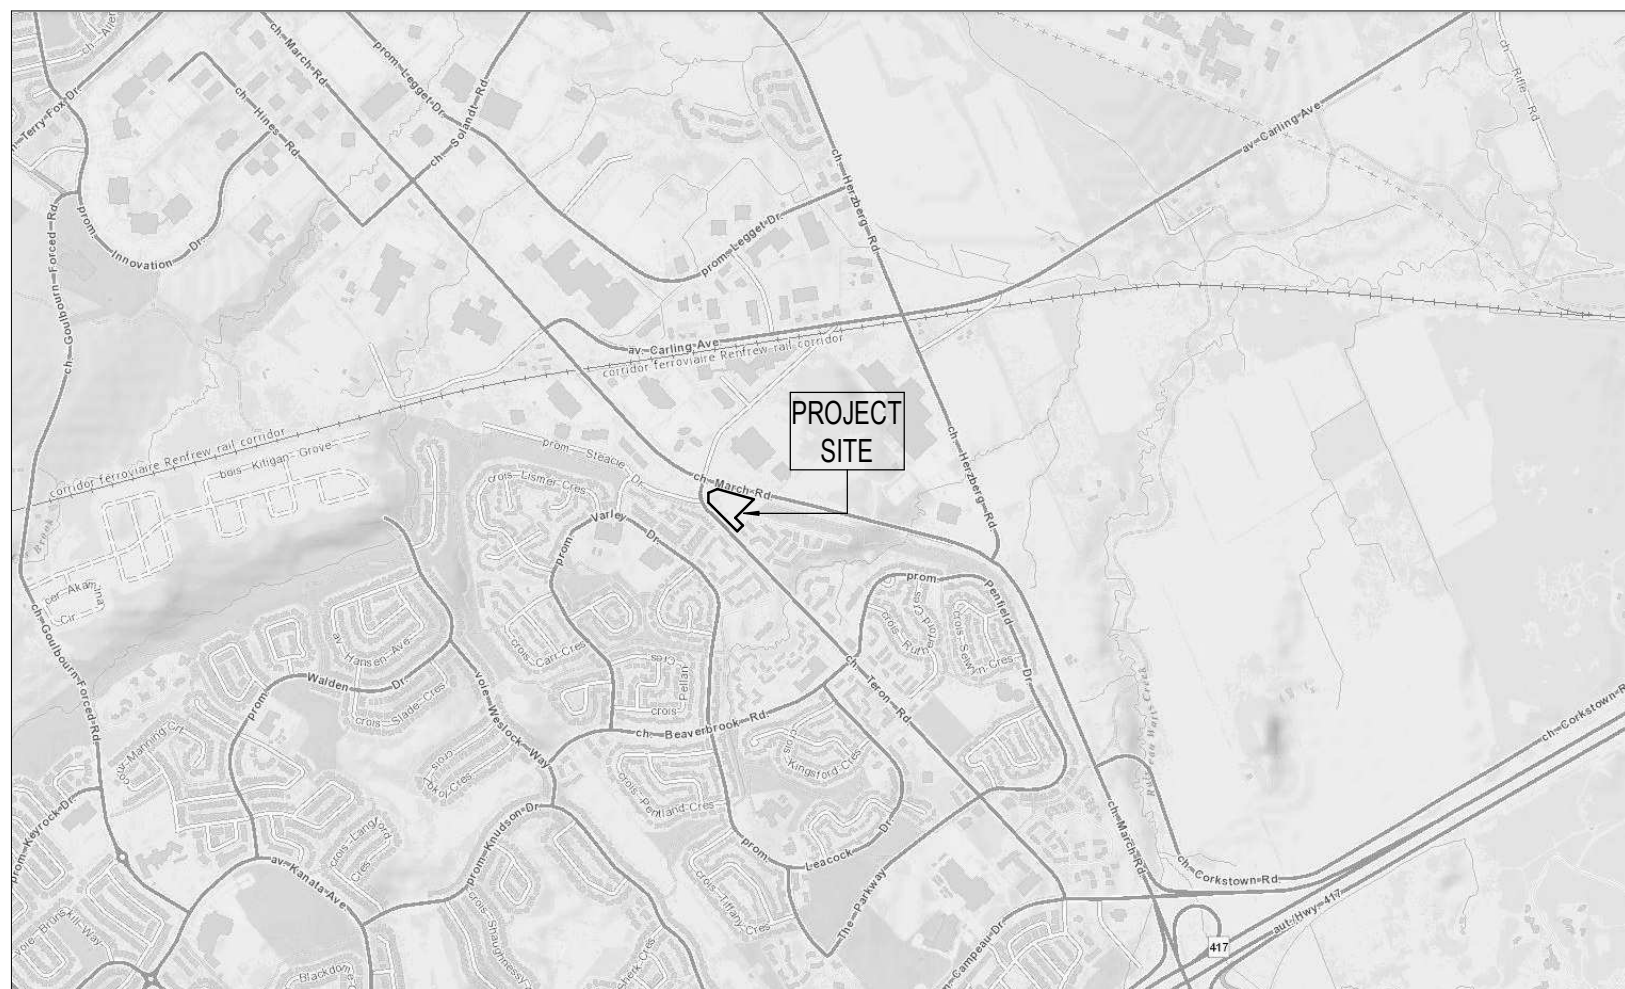


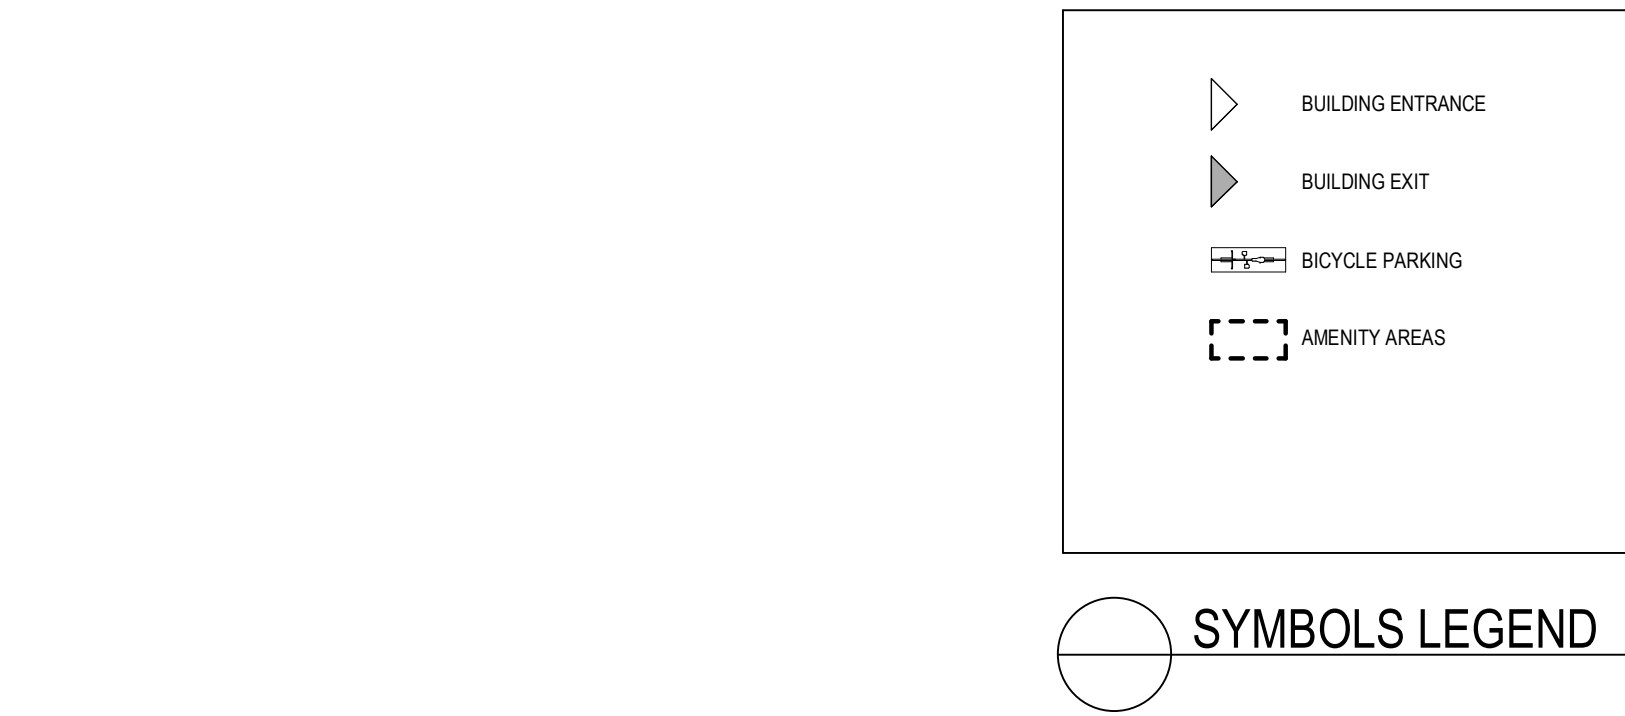

4 LOCATION PLAN
SP-01 SCALE: 1: N.T.S.

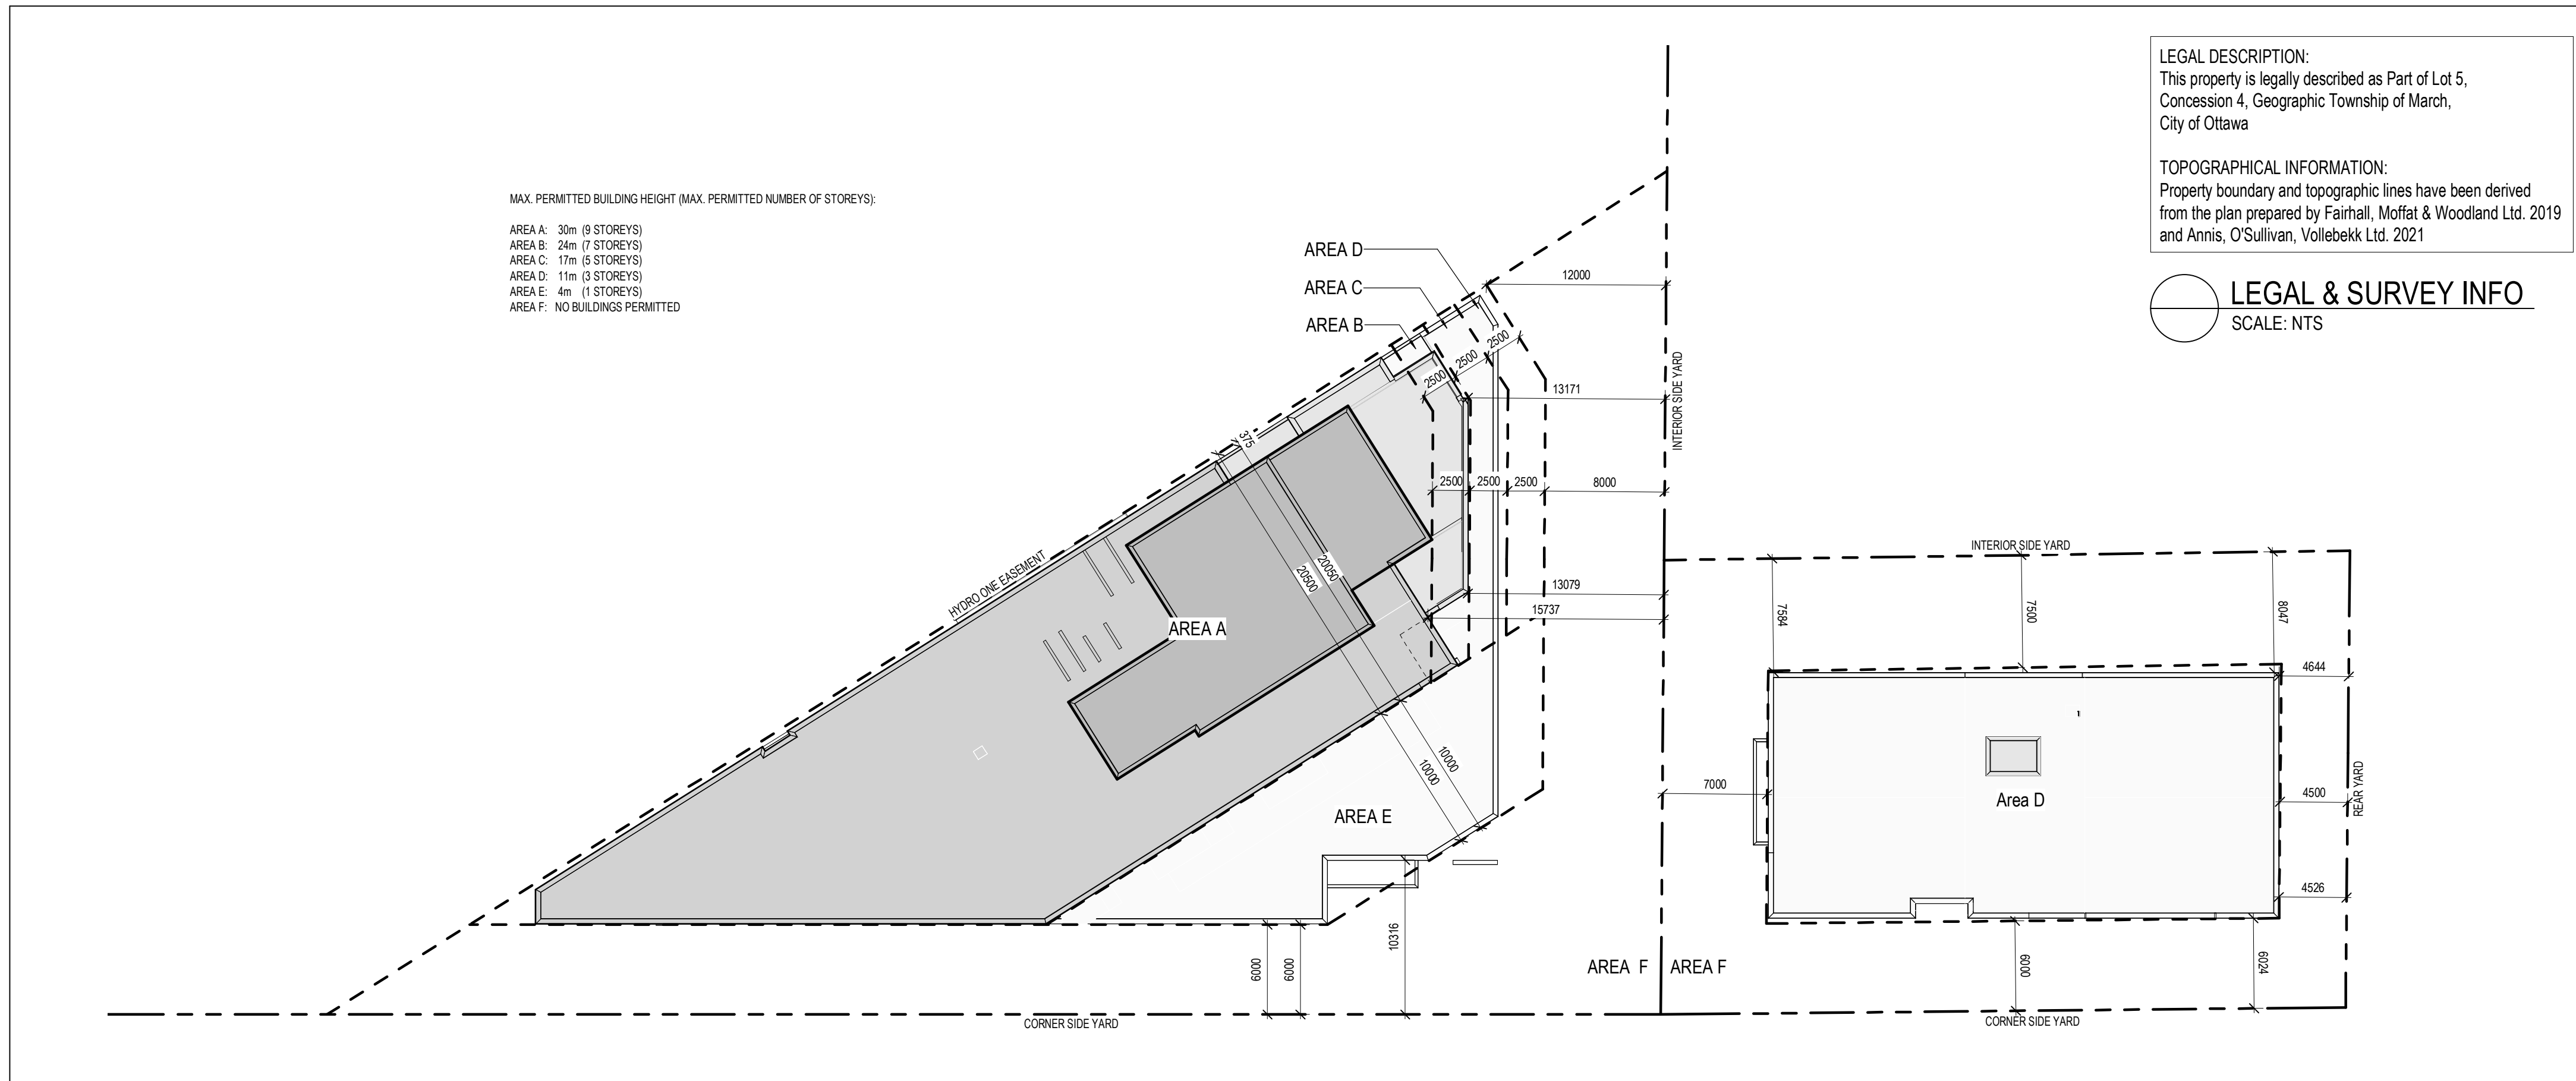

4 ZONING SETBACK SCHEDULE
SP-01 SCALE: 1: 300

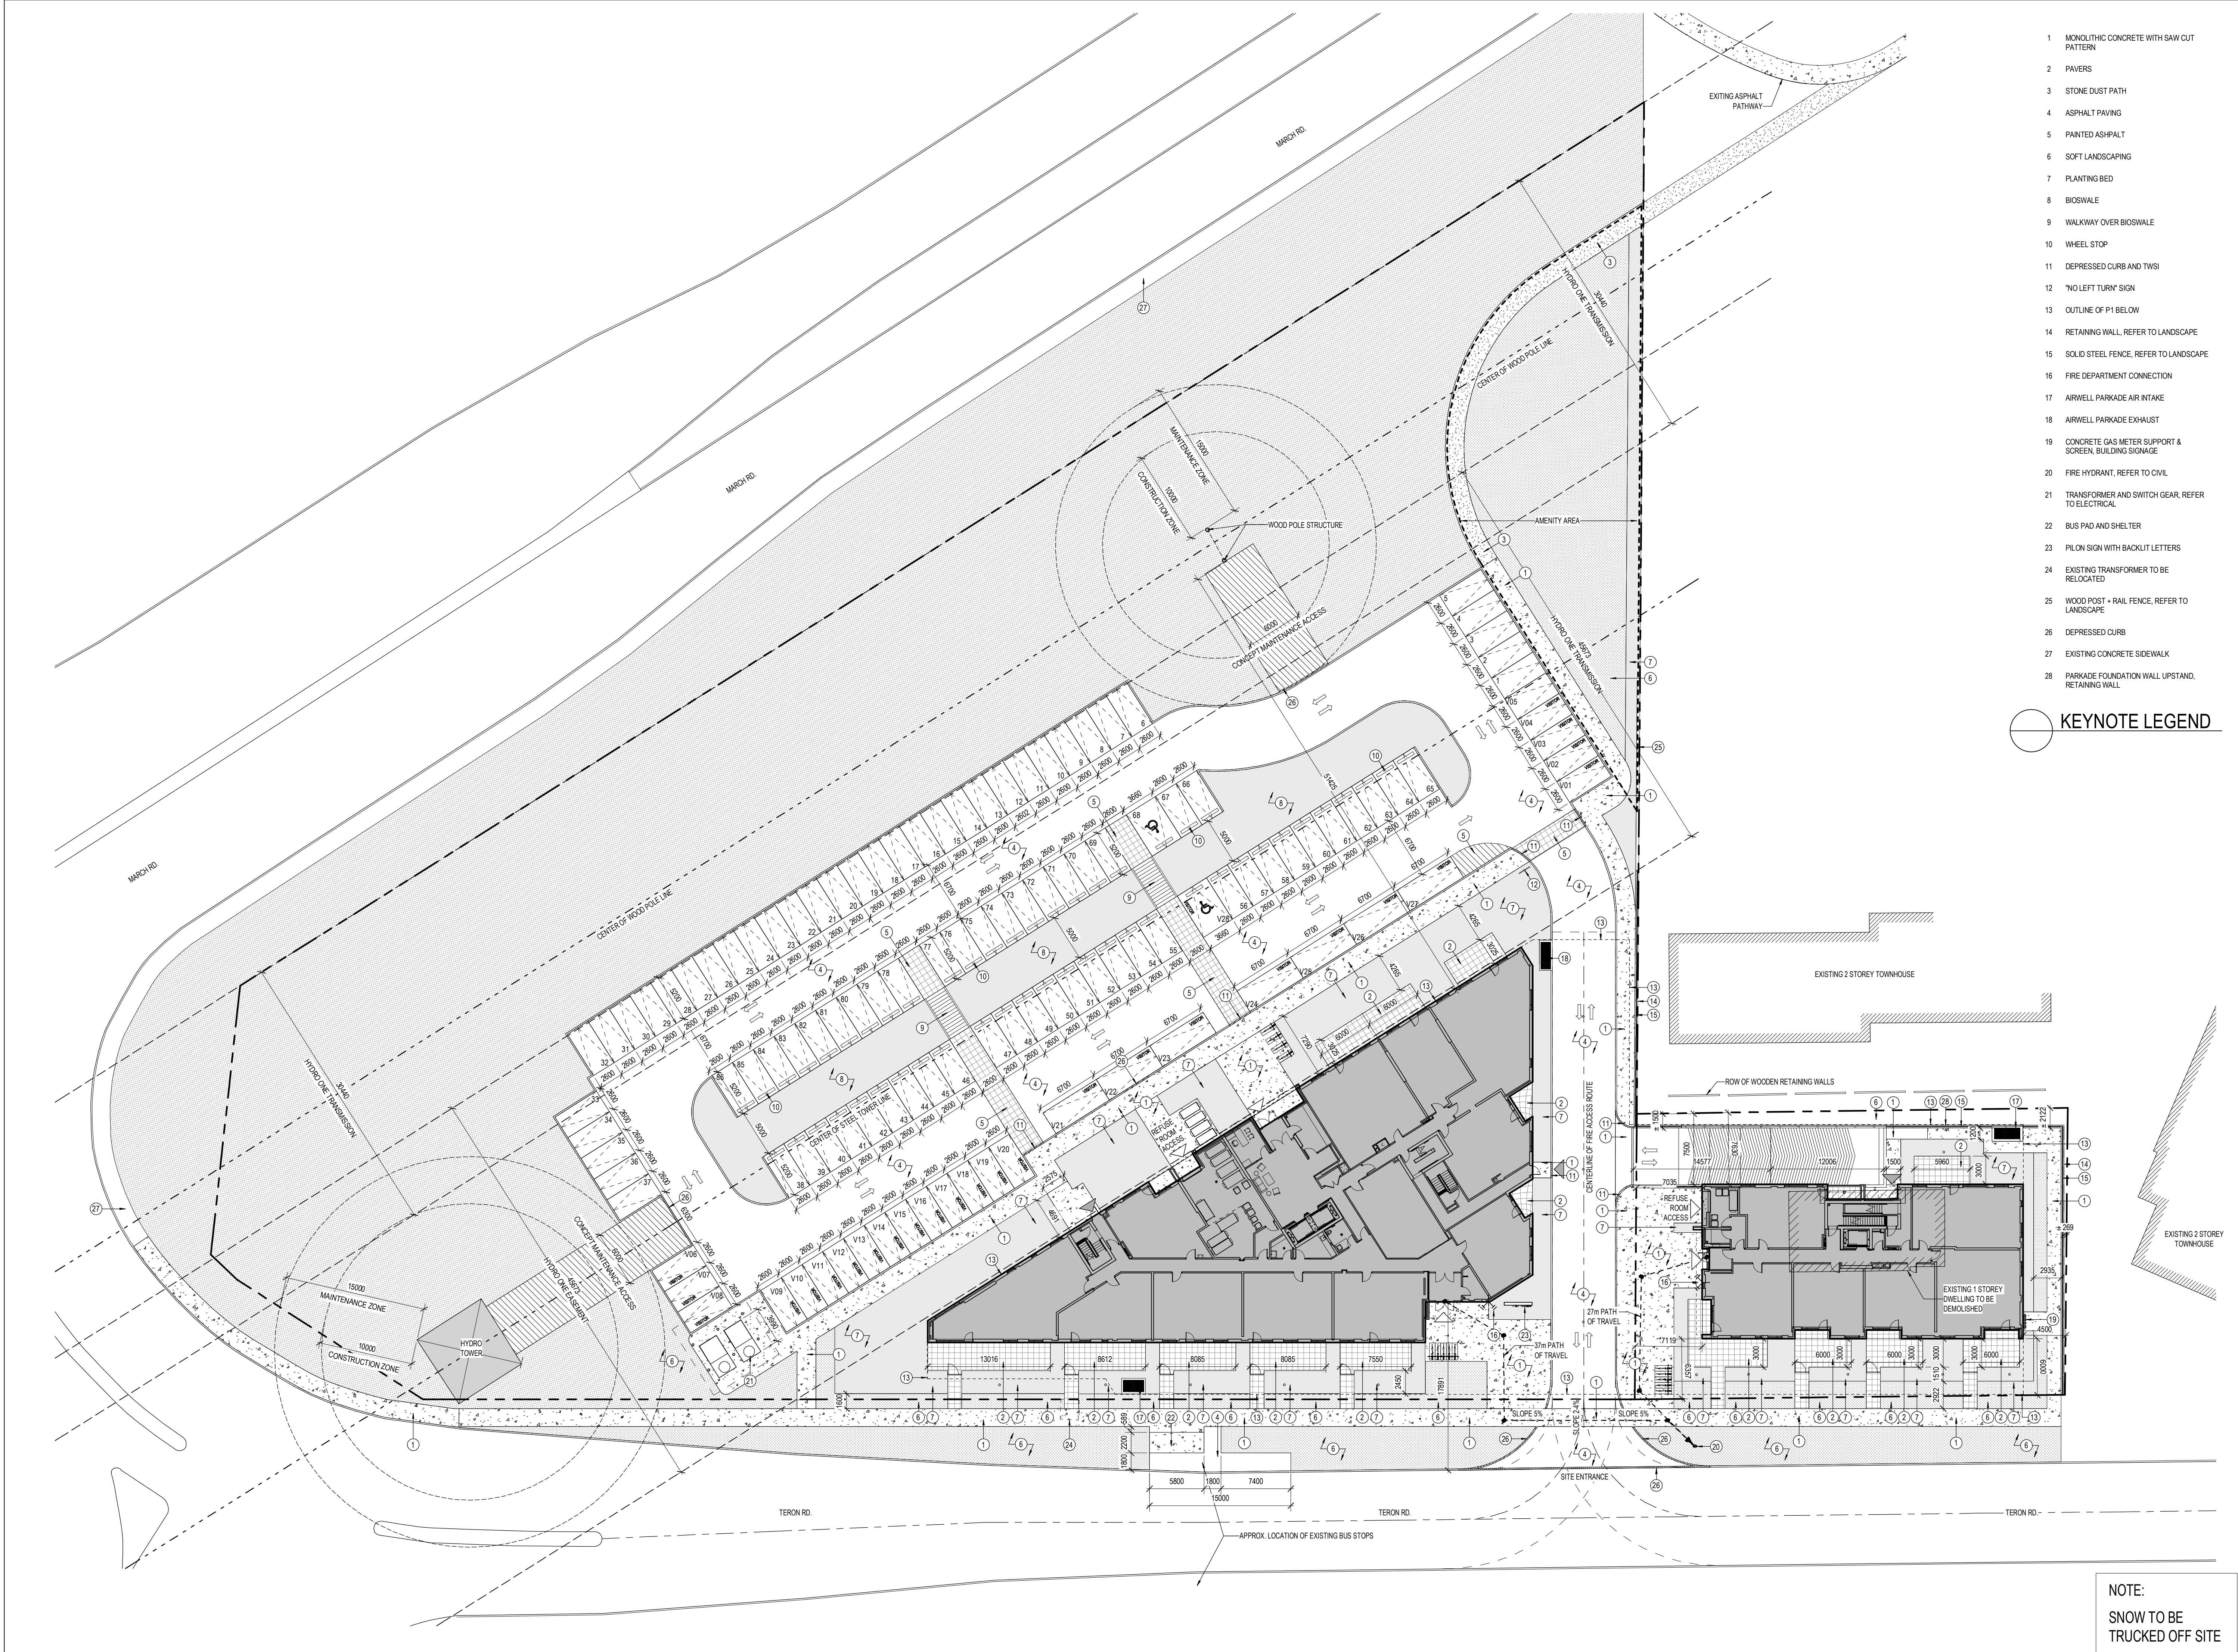

3 SITE PLAN
SP-01 SCALE: 1: 300

OWNER/DEVELOPER:
MANOR PARK MANAGEMENT
231 BRITTANY DR., SUITE D
OTTAWA, ON
K1K 0R8

ENGINEER:
WSP
2611 QUEENSVIEW DR.
OTTAWA, ON
K2B 8K2

SURVEYOR:
ANNIS, O'SULLIVAN, VOLLEBEKK
14 CONCOURSE GATE, SUITE 500
NEPEAN, ON
K2E T56

APPLICANT:
FOTENM PLANNING & DESIGN
386 COOPER STREET, SUITE 300
OTTAWA, ON
K2P 2H7

1151 TERON

1151 TERON - UNIT BREAKDOWN (PER FLOOR)					
LEVEL	1 BD	1 BD + DEN	2 BD	2 BD + DEN	COUNT
LEVEL 01	4	1	3	3	11
LEVEL 02	5	4	4	1	14
LEVEL 03	5	4	4	1	14
