


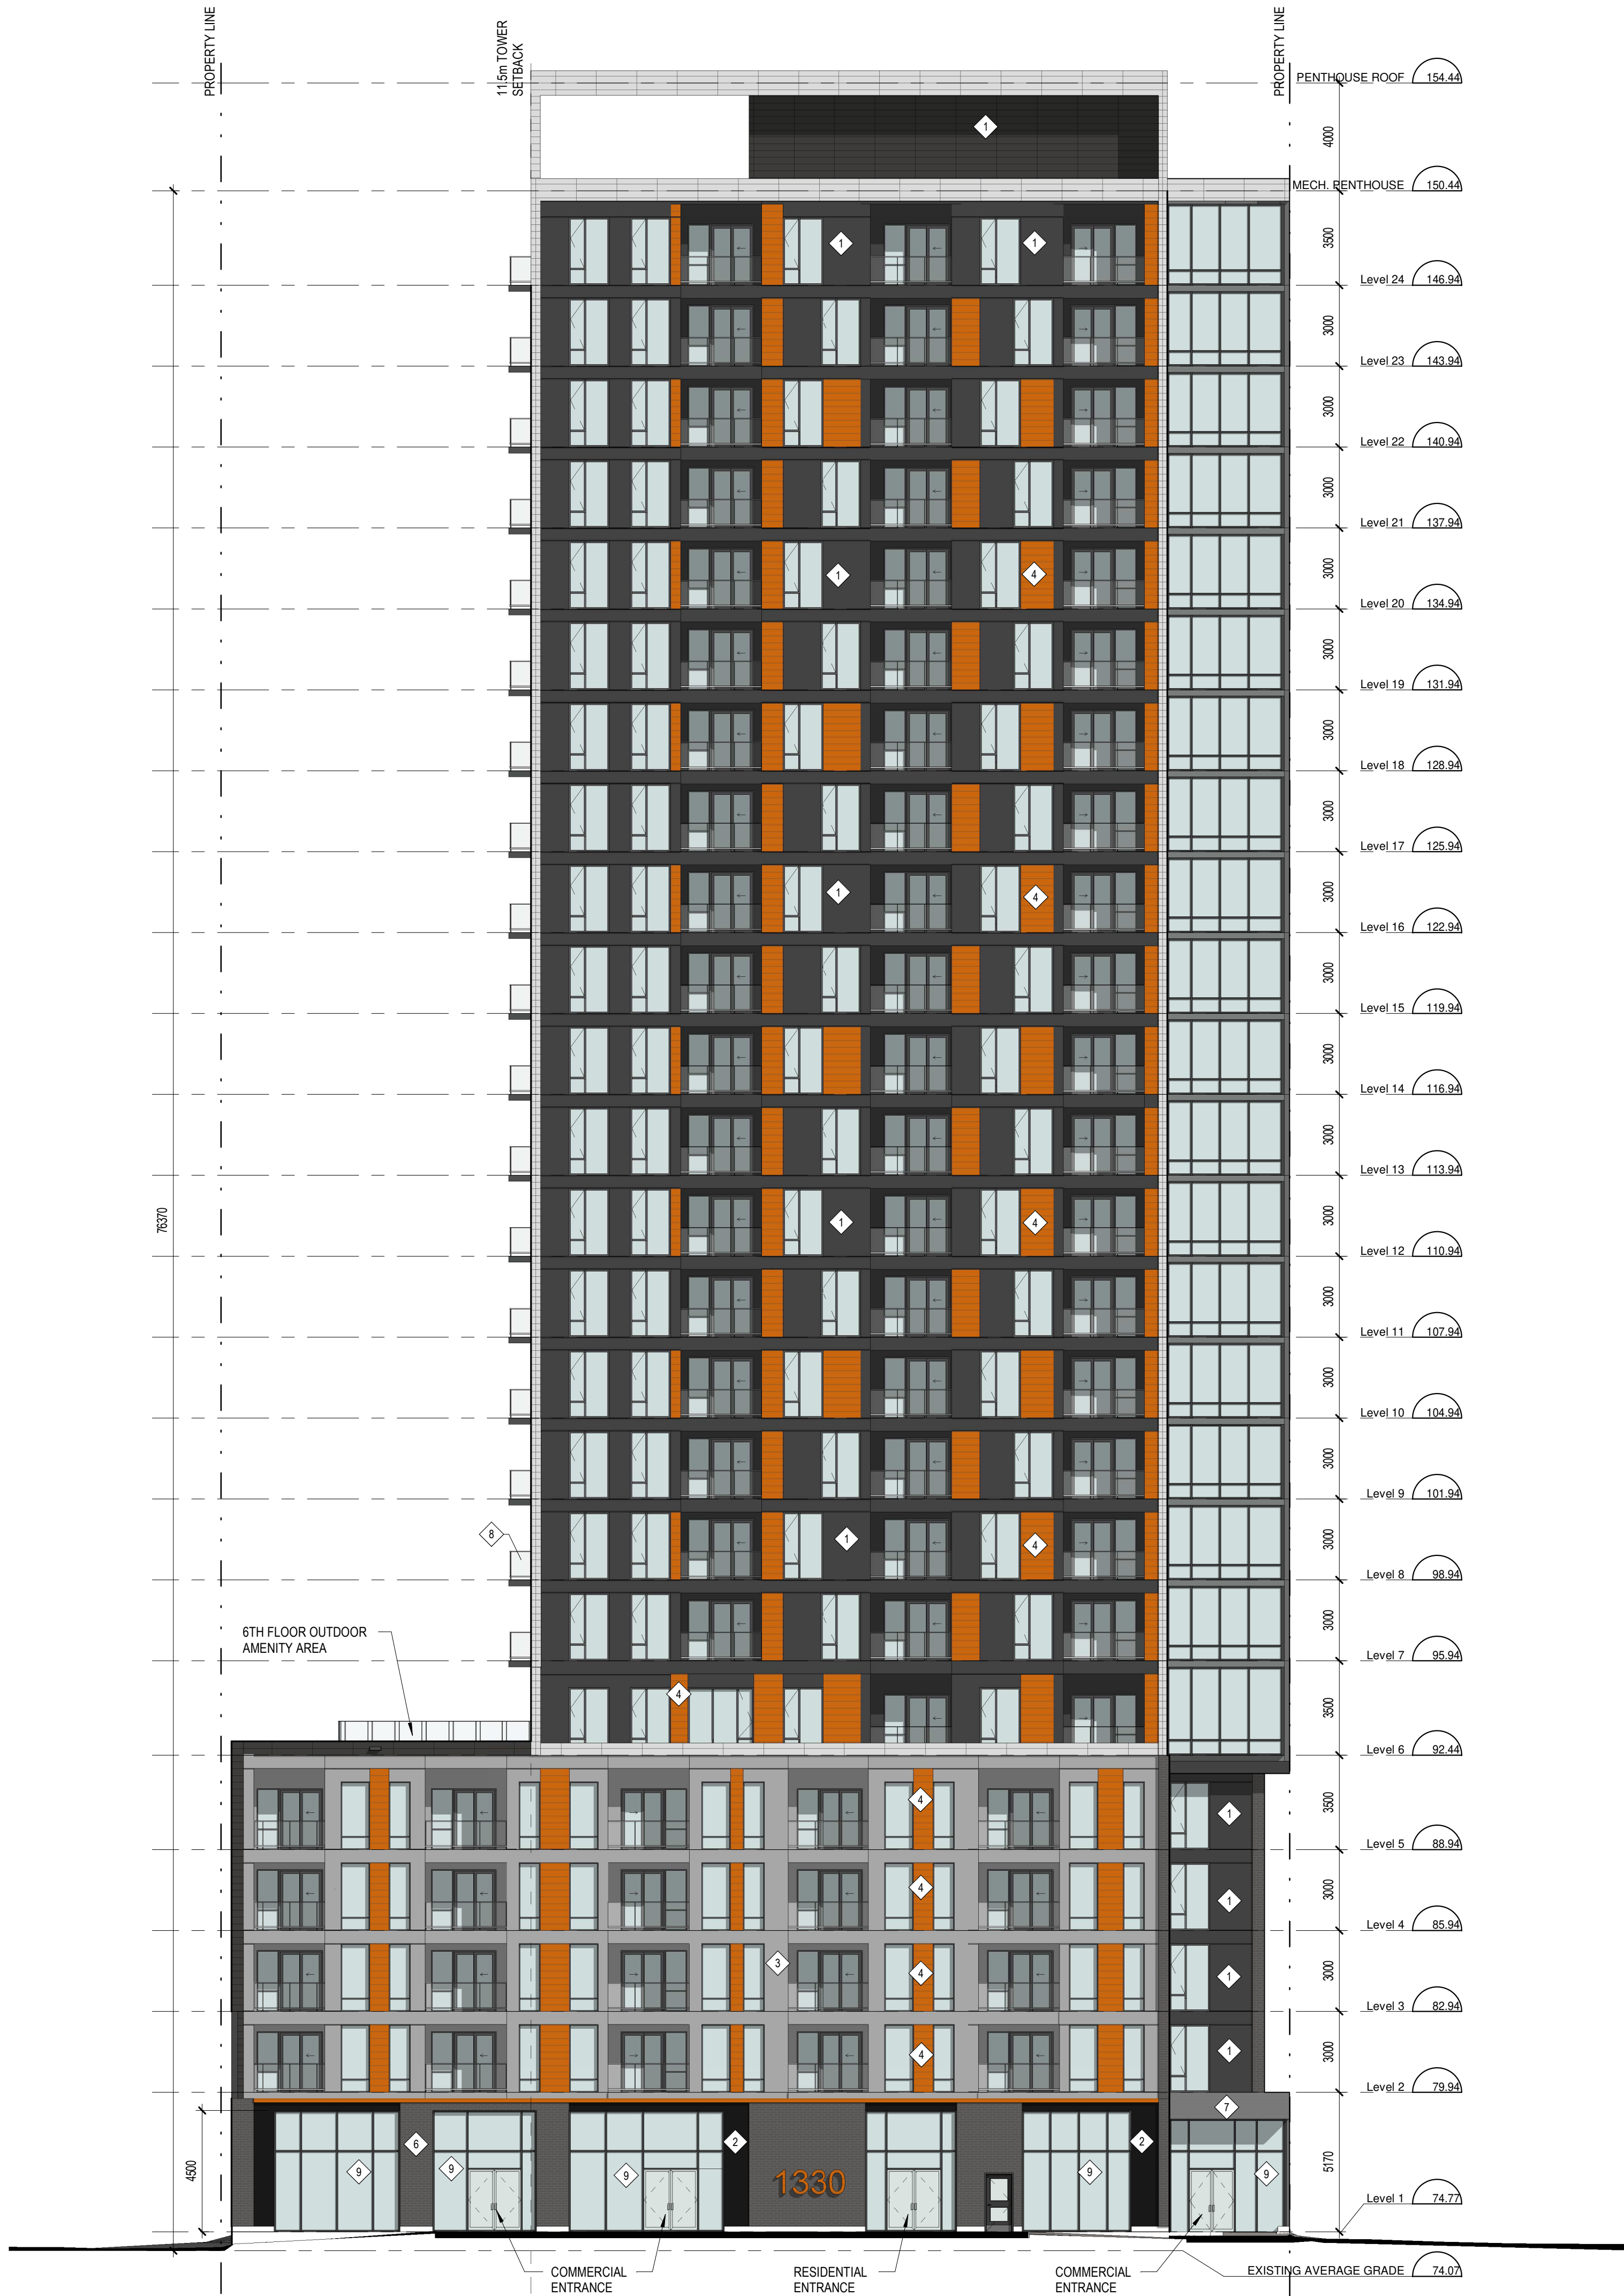

MATERIAL LEGEND

- 1 FIBER CEMENT PANELS
HORIZONTAL
COLOUR: DARK GREY
- 2 FIBER CEMENT PANELS
HORIZONTAL
COLOUR: BLACK
- 3 FIBER CEMENT PANELS
HORIZONTAL
COLOUR: LIGHT GREY
- 4 FIBER CEMENT PANELS
HORIZONTAL
COLOUR: ORANGE
- 5 HORIZONTAL PANELS
COLOUR: WHITE
- 6 MASONRY UNITS
COLOUR: DARK GREY
- 7 CONCRETE FINISH
COLOUR: LIGHT GREY
- 8 GLASS GUARDRAIL
- 9 CURTAIN WALL STOREFRONT FRAMING
- 10 OVERHEAD GARAGE DOOR
- 11 METAL HANDRAIL

No.	Date	Émis pour / Object
2	2020-04-17	SITE PLAN CONTROL
3	2020-11-26	SITE PLAN CONTROL RESPONSE
5	2021-09-26	COORDINATION
6	2021-12-22	SITE PLAN CONTROL RESPONSE
7	2022-03-11	SITE PLAN CONTROL RESPONSE

Ingenieur / Engineer
(Mécanique & Électrique / Mechanical & Electrical)

Ingenieur / Engineer
(Structure / Structure)

Architecte Architect
(Paysagiste / Landscape)

Gino J. Aiello landscape architect www.GJALA.com
GINO@GJALA.com (613) 852 1343
110 Didsbury Road Unit #9 | Ottawa Ontario | K2T0C2

Ingenieur / Engineer
(Civil / Civil)

McINTOSH PERRY

Client / Client

Architecte / Architect Collectif d'architectes
fig. 1
3550, Saint-Armand C.
Montreal QC H4C 1A9
T. 514 861-5122
fig. 2
190 Somerset St W #206
Ottawa ON K2P 0J4
T. 613 696-6122
www.figur.ca

Droit d'auteur / Copyright
Ce dessin est sujet au droit d'auteur. Il ne peut être reproduit pour quelques intentions ou usages que ce soit. Il ne peut être utilisé uniquement avec l'apposition de la signature et de l'estampe originale.
This drawing is subject to copyright. It is not to be reproduced for any purpose or by any means, and may only be used if it bears an original stamp and signature.

Seau / Seal
Note:
L'entrepreneur doit vérifier toutes les dimensions et informations sur le site et avant immédiatement l'architecte de toutes erreurs ou omissions.
Contractor shall verify all information and dimensions on site and immediately report any errors or omissions to the architect.

Projet / Project

24-STOREY MIXED-USE
TOWER

1330 Carling Avenue
Ottawa, ON

Titre / Title
NORTH ELEVATION

Dessiné par / Drawn by
LK, SB
No. projet / Project number
1956

Vérifié par / Verified by
MD
No. dessin / Drawing number
Revision / Revision
7

Echelle / Scale
As indicated

Date de création du dessin /
Drawing creation date
03/04/20
A201



1

FIBER CEMENT PANELS
HORIZONTAL
COLOUR: DARK GREY

2

FIBER CEMENT PANELS
HORIZONTAL
COLOUR: BLACK

3

FIBER CEMENT PANELS
HORIZONTAL
COLOUR: LIGHT GREY

4

FIBER CEMENT PANELS
HORIZONTAL
COLOUR: ORANGE

5

HORIZONTAL PANELS
COLOUR: WHITE

6

MASONRY UNITS
COLOUR: DARK GREY

7

CONCRETE FINISH
COLOUR: LIGHT GREY

8

GLASS GUARDRAIL

9

CURTAIN WALL STOREFRONT FRAMING

10

OVERHEAD GARAGE DOOR

11

METAL HANDRAIL

Ingenieur / Engineer
(Mechanical & Electrical / Mechanical & Electrical)

Ingenieur / Engineer
(Structure / Structure)

Architecte Architect
(Paysagiste / Landscape)

Gino J. Aiello landscape architect
www.GJALA.com
GINO@GJALA.com (613) 852 1343
110 Didsbury Road Unit #9 | Ottawa Ontario | K2T0C2

Ingenieur / Engineer
(Civil / Civil)

Client / Client

Architecte / Architect

Collectif d'architectes

fig. 1

3550, Saint-Antoine O.
Montreal QC H4C 1A9
T. 514 861-5122

fig. 2

190 Somerset St W #206
Ottawa ON K2P 0J4
T. 613 696-6122

www.figuri.ca

Ondt d'auteur / Copyright

Ce dessin est sujet au droit d'auteur. Il ne peut être reproduit pour quelques intentions ou usages que ce soit. Il ne peut être utilisé uniquement avec l'approbation de la signature et de l'estampe originale.

This drawing is subject to copyright. It is not to be reproduced for any purpose or by any means, and may only be used if it bears an original stamp and signature.

Seau / Seal

ONTARIO ASSOCIATION
OF
ARCHITECTS

ROBERTO CAMPOS
JUNIOR

Note:
L'entrepreneur doit vérifier
toutes les dimensions et
informations sur le site et
avant immédiatement
l'architecte de toutes erreurs
ou omissions.
Contractor shall verify all
information and dimensions
on site and immediately
report any errors or
omissions to the architect.

Projet / Project

24-STOREY MIXED-USE
TOWER

1330 Carling Avenue
Ottawa, ON

Titre / Title

SOUTH ELEVATION

Dessiné par / Drawn by
LK, SB

No. projet / Project number
1956

Vérifié par / Verified by
MD


No. dessin / Drawing number
Revision / Revision
7

Echelle / Scale
As indicated

Date de création du dessin /
Drawing creation date
03/04/20

A202

#18182

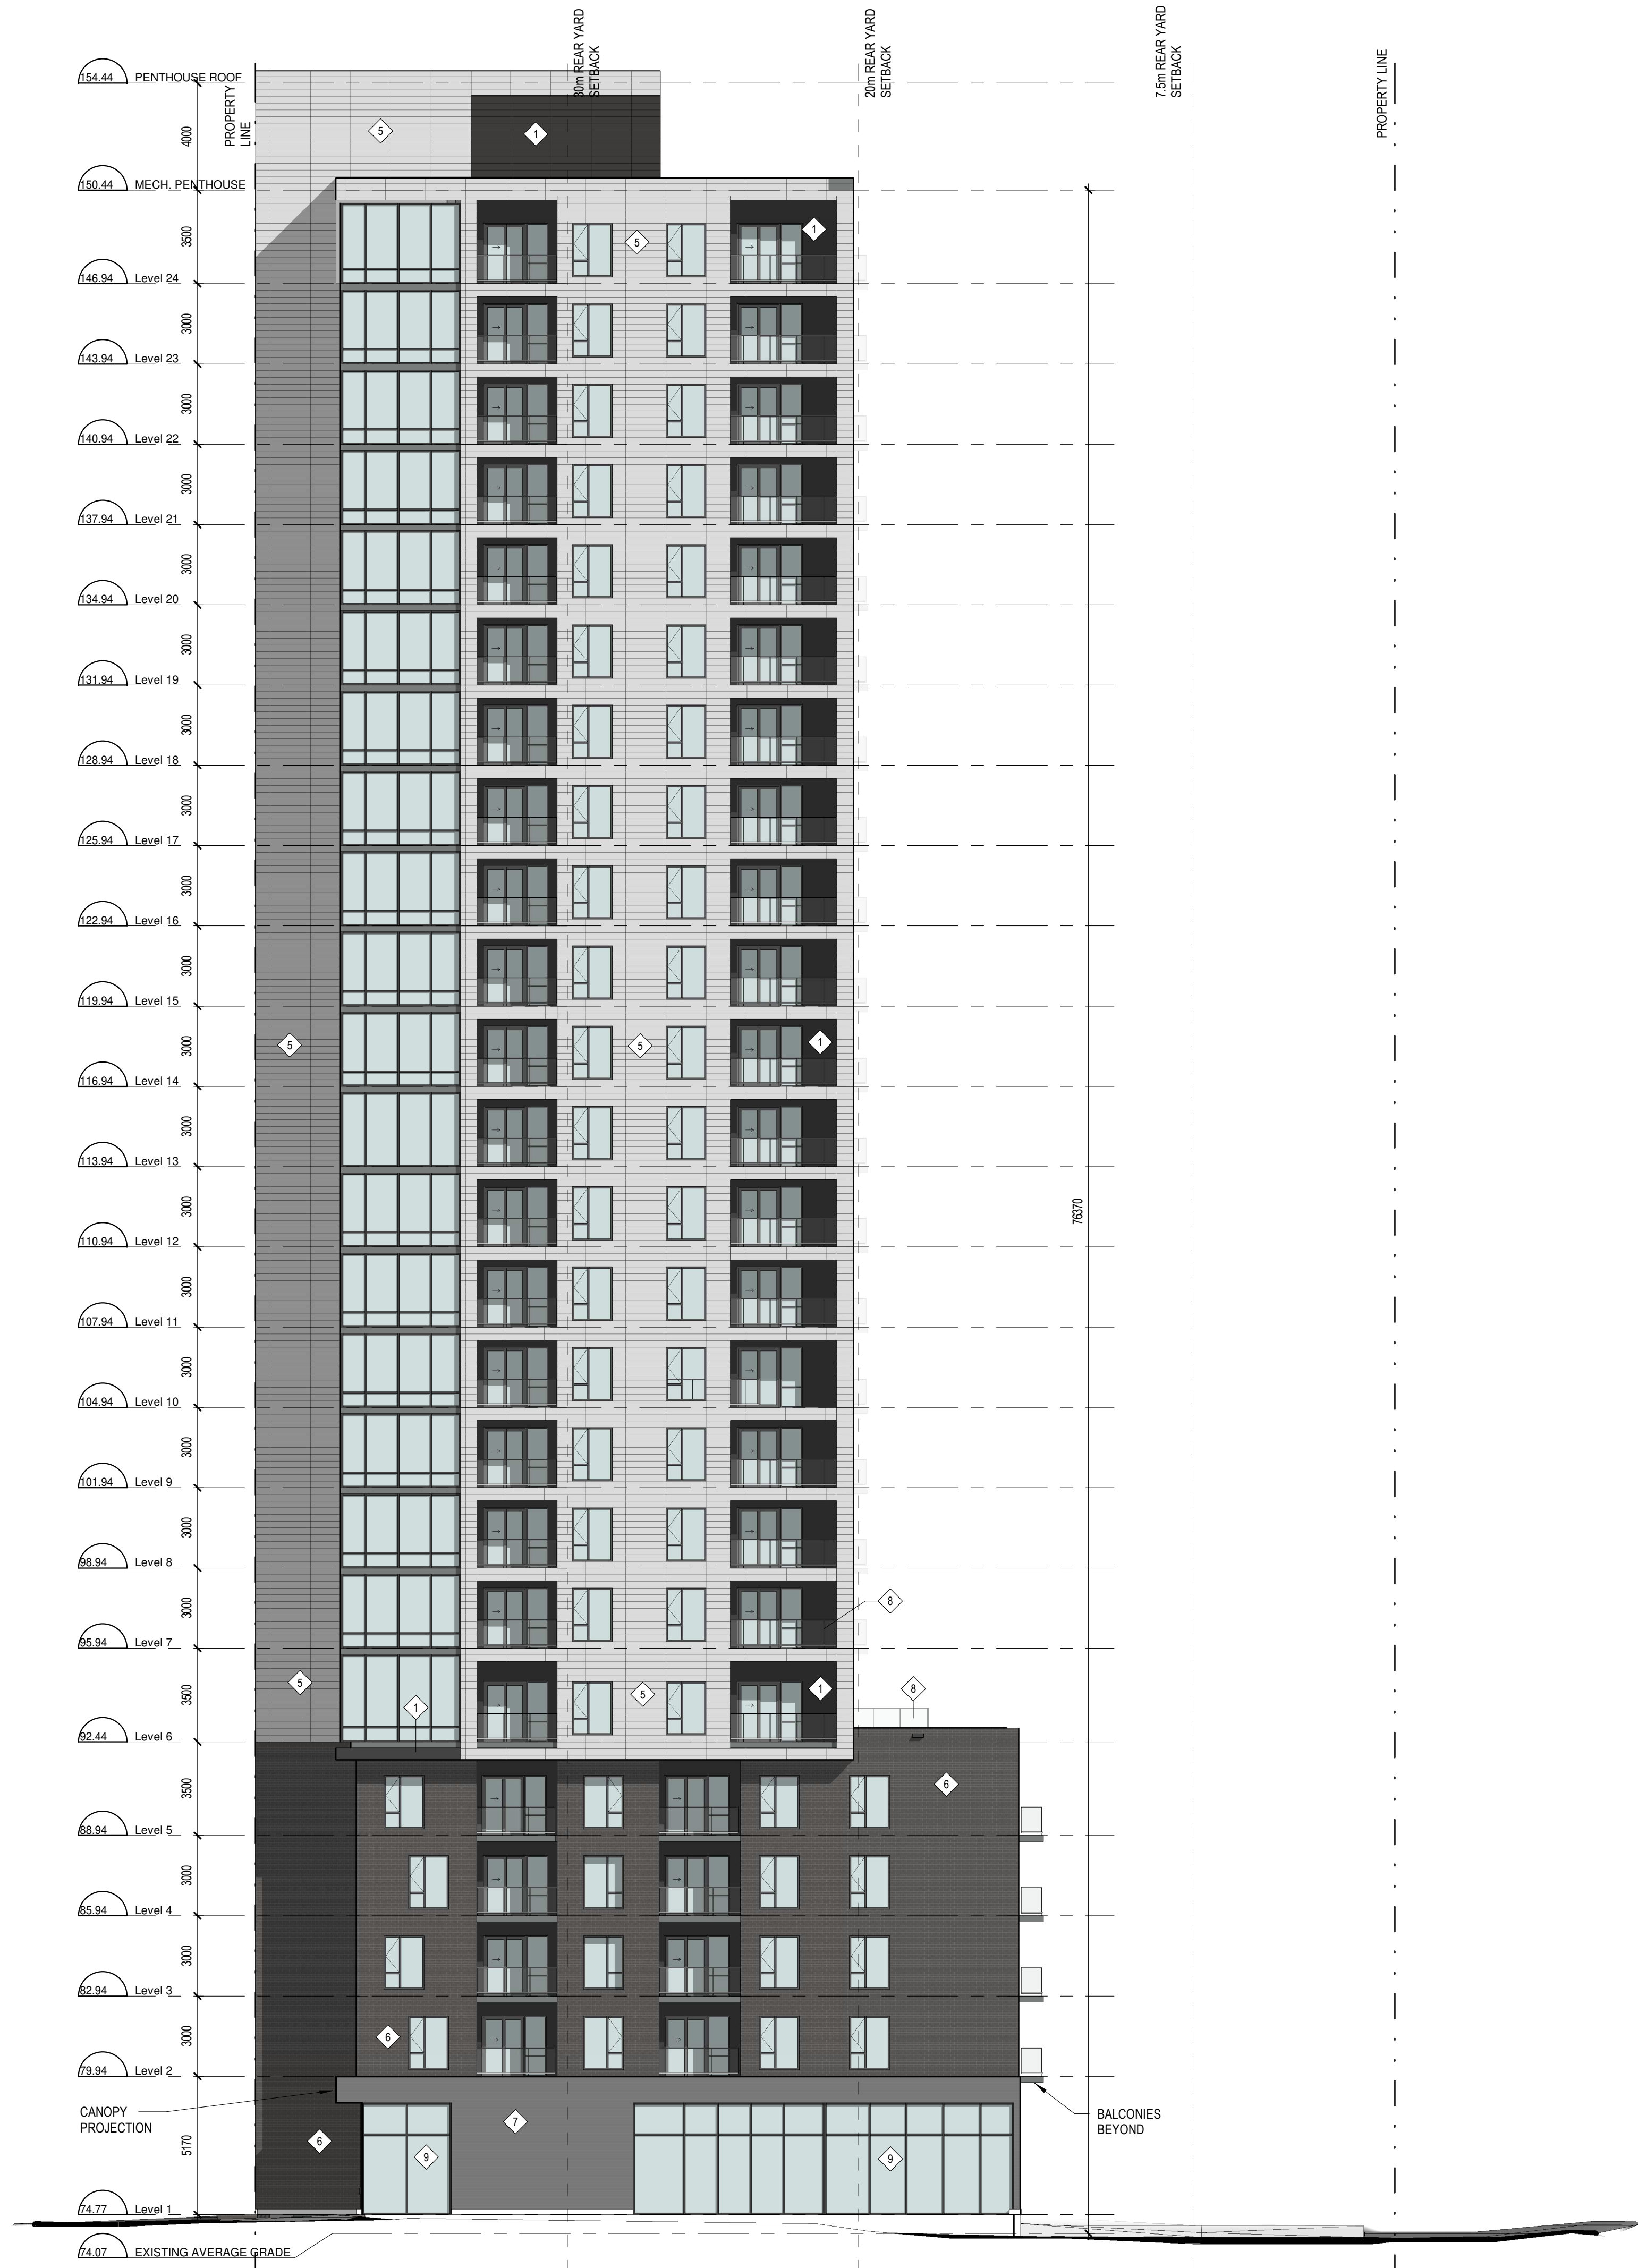

MATERIAL LEGEND

- 1 FIBER CEMENT PANELS
HORIZONTAL
COLOUR: DARK GREY
- 2 FIBER CEMENT PANELS
HORIZONTAL
COLOUR: BLACK
- 3 FIBER CEMENT PANELS
HORIZONTAL
COLOUR: LIGHT GREY
- 4 FIBER CEMENT PANELS
HORIZONTAL
COLOUR: ORANGE
- 5 HORIZONTAL PANELS
COLOUR: WHITE
- 6 MASONRY UNITS
COLOUR: DARK GREY
- 7 CONCRETE FINISH
COLOUR: LIGHT GREY
- 8 GLASS GUARDRAIL
- 9 CURTAIN WALL STOREFRONT FRAMING
- 10 OVERHEAD GARAGE DOOR
- 11 METAL HANDRAIL

No	Date	Émis pour / Object
2	2020-04-17	SITE PLAN CONTROL
3	2020-11-26	SITE PLAN CONTROL RESPONSE
5	2021-09-26	COORDINATION
6	2021-12-22	SITE PLAN CONTROL RESPONSE
7	2022-03-11	SITE PLAN CONTROL RESPONSE

Ingenieur / Engineer
(Mécanique & Électrique / Mechanical & Electrical)

Ingenieur / Engineer
(Structure / Structure)

Architecte Architect
(Paysagiste / Landscape)

Gino J. Aiello landscape architect www.GJALA.com
GINO@GJALA.com (613) 852 1343
110 Didsbury Road Unit #9 | Ottawa Ontario | K2T0C2

Ingenieur / Engineer
(Civil / Civil)

McINTOSH PERRY

Client / Client

Architecte / Architect

Collectif d'architectes

Fig. 1
3550, Saint-Armand C,
Montreal QC H4C 1A9
T: 514 861-5122

Fig. 2
190 Somerset St W #206
Ottawa ON K2P 0J4
T: 613 696-8122

www.figur.ca

Droit d'auteur / Copyright

Ce dessin est sujet au droit d'auteur. Il ne peut être reproduit pour quelques intentions ou usages que ce soit. Il ne peut être utilisé uniquement avec l'approbation de la signature et de l'estampe originale.

This drawing is subject to copyright. It is not to be reproduced for any purpose or by any means, and may only be used if it bears an original stamp and signature.

Scalier / Seal



Projet / Project

24-STOREY MIXED-USE
TOWER

1330 Carling Avenue
Ottawa, ON

Titre / Title
WEST ELEVATION

Dessiné par / Drawn by
LK, SB

No. projet / Project number
1956

Vérifié par / Verified by
MD

No. dessin / Drawing number
Revision / Revision

Échelle / Scale
As indicated

Date de création du dessin /
Drawing creation date
03/04/20

A204