

2668867 Ontario Inc.

# 155 Dun Skipper Drive

## Design Brief

August 15, 2025

November 2024  
Revised August 2025

# 155 Dun Skipper Drive

## Design Brief

City of Ottawa

Development Application File: D07-12-24-0169

June 2<sup>nd</sup>, 2025

### Prepared By:

Arcadis Professional Services (Canada) Inc.  
333 Preston Street, Suite 500  
Ottawa, Ontario K1S 5N4  
Canada  
Phone: 613 241 3300

### Prepared For:

2668867 Ontario Inc.  
C/o Mr. Omkar Atwal

4836 Bank Street  
Ottawa Ontario K1X 1G6

### Our Ref:

148290-6.04.03



---

Ryan Magladry, C.E.T  
Associate Principal  
Practice Lead, Land Engineering



---

Demetrius Yannouloupoulos, P. Eng  
Principal – Practice Lead, Land Engineering

*This document is intended only for the use of the individual or entity for which it was prepared and may contain information that is privileged, confidential and exempt from disclosure under applicable law. Any dissemination, distribution or copying of this document is strictly prohibited.*



# Contents

- 1 Introduction .....2
  - 1.1 Scope .....2
  - 1.2 Subject Site .....2
  - 1.3 Previous Studies .....3
  - 1.4 Geotechnical Considerations .....3
- 2 Water Supply .....5
  - 2.1 Existing Conditions .....5
  - 2.2 Design Criteria .....5
    - 2.2.1 Water Demands .....5
    - 2.2.2 System Pressure .....5
    - 2.2.3 Fire Flow Rates .....6
    - 2.2.4 Boundary Conditions .....6
    - 2.2.5 Hydraulic Model .....7
  - 2.3 Proposed Water Plan .....7
    - 2.3.1 Proposed Water Plan .....7
    - 2.3.2 Hydraulic Analysis .....8
    - 2.3.3 Modeling Results .....8
- 3 Wastewater Disposal .....9
  - 3.1 Existing Conditions .....9
  - 3.2 Design Criteria .....9
  - 3.3 Recommended Wastewater Plan .....9
- 4 Site Stormwater Management .....10
  - 4.1 Existing Conditions .....10
  - 4.2 Design Criteria .....10
  - 4.3 Proposed Minor System .....10
  - 4.4 Stormwater Management .....11
  - 4.5 Inlet Control .....11
  - 4.6 On-Site Detention .....12
    - 4.6.1 Site Inlet Control .....12
    - 4.6.2 Roof Inlet Controls .....13
    - 4.6.3 Overall Release Rate .....14
  - 4.7 Underground Storage .....14

4.8 Interim conditions ..... 14

5 Grading and Roads..... 17

5.1 Site Grading ..... 17

5.2 Road Network ..... 17

6 Source Controls ..... 18

6.1 General ..... 18

6.2 Lot Grading ..... 18

6.3 Vegetation ..... 18

6.4 Groundwater Recharge ..... 18

7 Conveyance Controls ..... 19

7.1 Generals..... 19

7.2 Catch basins and Maintenance Hole Sumps ..... 19

8 Sediment and Erosion Control Plan ..... 20

8.1 General ..... 20

8.2 Trench Dewatering ..... 20

8.3 Seepage Barriers ..... 20

8.4 Surface Structure Filters ..... 20

9 Conclusion ..... 21

# Tables

Table 1-1 Pavement Structure – Car Only Parking Areas on Podium Deck.....3

Table 1-2 Pavement Structure – Access Lanes, Fire Routes and Heavy Truck Parking Areas on Podium Deck.....4

Table 1-3 Pavement Structure – Car Only Parking Areas on Overburden .....4

Table 1-4 Pavement Structure – Access Lanes, Fire Routes and Heavy Truck Parking Areas on Overburden.....4

Table 2-1 Hydraulic Boundary Conditions – Dun Skipper Dr. (Pre-SUC Pressure Zone Reconfiguration) ....6

Table 2-2 Hydraulic Boundary Conditions – Bank Street (Pre-SUC Pressure Zone Reconfiguration).....7

Table 2-3 Hydraulic Boundary Conditions – Dun Skipper Dr. (Post-SUC Pressure Zone Reconfiguration) ..7

Table 2-4 Hydraulic Boundary Conditions – Bank Street (Post-SUC Pressure Zone Reconfiguration) .....7

Table 4-1 Post-Development Storage Summary Table ..... 13

Table 4-2 Post-Development Roof Storage Summary Table ..... 13

Table 4-3 Underground Storage Summary Table ..... 14

Table 4-4 Post-Development Roof Storage Summary Table ..... 15

Table 4-5 100-Year Storage Calculation for Interim Conditions ..... 15

Table 4-6 Post-Development Storage Summary Table for Interim Conditions ..... 15

# Figures

Figure 1.1 Subject Site Location .....2

## Appendices

### Appendix A

- Site Plan
- Site Servicing Plan 148290-C-001
- AOV Legal Plan
- Site Servicing Plan 119351-C-001
- Pre-Consultation City Comments
- Study and Plan Identification List

### Appendix B

- Watermain Boundary Conditions
- Water Demand Calculations
- FUS Calculations
- Water Model Results

### Appendix C

- Sanitary Sewer Design Sheet
- Sanitary Drainage Area Plan 148290-C-400
- Sanitary Sewer Design Sheet 119351
- Sanitary Drainage Area Plan 119351-C-400

### Appendix D

- Storm Sewer Design Sheet
- Storm Water Management Sheet
- Storm Drainage Area Plan 148290-C-500
- Interim Storm Drainage Area Plan 148290-C-501
- Ponding Plan 148290-C-600
- Interim Ponding Plan 148290-C-601
- Stormtech Underground Chamber Specifications
- Orifice Sizing Calculations
- As-built Design Sheets 119351 & 137175 Pathways Block 204
- Storm Water Management Sheet 119351
- Storm Drainage Area Plan 119351-C-500
- Ponding Plan 119351-C-600

### Appendix E

- Grading Plan 148290-C-200
- Interim Grading Plan 148290-C-201
- Sediment and Erosion Plan 148290-C-900
- Grading Plan 119351-C-200

# 1 Introduction

## 1.1 Scope

Arcadis Professional Services (Canada) Inc. (Arcadis, formerly IBI Group) has been retained by 2668867 Ontario Inc. to prepare the necessary engineering plans, specifications and documents to support the proposed amended Site Plan Application for the subject property in accordance with the policies set out by the Planning and Development Branch of the City of Ottawa. This Brief will present a detailed grading and servicing scheme to support the Phase 2 site plan adjustment and will include sections on-site grading, water supply, wastewater management, minor and major stormwater management, and erosion and sediment control.

## 1.2 Subject Site

The proposed development is part of the previously approved Leitrim Home Hardware site, which is located at the southwest corner of the Bank Street and Dun Skipper Drive intersection. The approved site plan is approximately 2.5 hectares in size and is also bounded by the Idone subdivision to the south and east. Please refer to **Figure 1.1** below for more information regarding the site location.



Figure 1.1 Subject Site Location

The subject property consists of a Home Hardware building (Building A) and three other proposed buildings (Building B-D) with two vehicular accesses. The approved site plan is included in **Appendix A**. Although the subject site will eventually include four buildings, the property owner plans to phase the site development. The first phase includes only Building A, associated parking, and vehicular connection to both Bank Street and Dun Skipper Drive. Please refer to 119351-001 Site Servicing Plan for Phase 1 limits, included in **Appendix A**. Phase 1 was fully constructed in 2022. The previous site plan identified Building B as a 500-bed hotel, while the new site plan changed

it to a mixed use apartment building (1-bed: 87 units; 2-bed: 36 units; 3-bed: 18 units) with commercial area on the ground floor.

A site plan of the proposed development is included in **Appendix A**.

## 1.3 Previous Studies

Design of this project has been undertaken in accordance with the following reports:

- Design Brief – Bank Street Development, 4836 Bank Street prepared by IBI Group, April 2019, Revised April 2020

An engineering pre-consultation with the City of Ottawa was held in October 2023 regarding the proposed development. Notes from this meeting is included in **Appendix A**.

## 1.4 Geotechnical Considerations

Paterson Group Inc. was retained to prepare a geotechnical investigation for the site. The objectives of the investigation were to prepare a report to:

- Determine the subsoil and groundwater conditions at the site by means of test pits and boreholes
- To provide geotechnical recommendations pertaining to the design of the proposed development including construction considerations

The geotechnical investigation report PG2934-1 Dated October 4, 2024 confirmed that the site consists of fill underlain by glacial till. The fill generally consists of silty sand with some gravel. The glacial till underlying the fill consists of compact to very dense, brown to grey silty sand with gravel, cobbles and boulders.

The report contains recommendations which include but are not limited to the following:

- Fill used for grading beneath the proposed development to meet OPSS Granular ‘A’ or Granular ‘B’ Type II placed in lifts no greater than 300 mm compacted to 98% SPMDD
- Pavement Structures as identified below

*Table 1-1 Pavement Structure – Car Only Parking Areas on Podium Deck*

| Local Road – Parking Areas | Thickness                      |
|----------------------------|--------------------------------|
| 12.5 Asphaltic Concrete    | 50 mm                          |
| OPSS Granular A Base       | 200 mm                         |
| Thermal Break              | Depends on grade of insulation |

*Table 1-2 Pavement Structure – Access Lanes, Fire Routes and Heavy Truck Parking Areas on Podium Deck*

| Local Road              | Thickness                      |
|-------------------------|--------------------------------|
| 12.5 Asphaltic Concrete | 40 mm                          |
| 19.0 Asphaltic Concrete | 50 mm                          |
| OPSS Granular A Base    | 300 mm                         |
| Thermal Break           | Depends on grade of insulation |

*Table 1-3 Pavement Structure – Car Only Parking Areas on Overburden*

| Local Road – Parking Areas      | Thickness |
|---------------------------------|-----------|
| 12.5 Asphaltic Concrete         | 50 mm     |
| OPSS Granular A Base            | 150 mm    |
| OPSS Granular B Type II Subbase | 300 mm    |

*Table 1-4 Pavement Structure – Access Lanes, Fire Routes and Heavy Truck Parking Areas on Overburden*

| Local Road                      | Thickness |
|---------------------------------|-----------|
| 12.5 Asphaltic Concrete         | 40 mm     |
| 19.0 Asphaltic Concrete         | 50 mm     |
| OPSS Granular A Base            | 150 mm    |
| OPSS Granular B Type II Subbase | 450 mm    |

The report contains recommendations which include but are not limited to the following:

- Pipe bedding and cover: The pipe bedding for water and pipes placed on a relatively dry, undisturbed subgrade surface should consist of at least 150 mm of OPSS Granular A material. Where the bedding is located upon silty clay the thickness of the bedding material should be increased to a minimum of 300 mm of OPSS Granular A. The bedding layer should extend to the spring line of the pipe. Cover material, from the spring line to at least 300 mm above the obvert of the pipe should consist of OPSS Granular A. The bedding and cover materials should be placed in maximum 300 mm thick lifts compacted to a minimum of 99% of the material's SPMDD.
- The excavation side slopes above the groundwater level extending to a maximum depth of 3 m should be cut back at 1H:1V or flatter. The flatter slope is required for excavation below groundwater level.



## 2 Water Supply

### 2.1 Existing Conditions

As previously noted, the proposed development is located west of Bank Street and south of Dun Skipper Drive. The subject site is flanked on both the north and east sides by existing watermain. Existing 400mm diameter watermain are included in both Bank Street and Dun Skipper Drive. Both watermain fall within the City of Ottawa's pressure district Zone 4C which will provide the water supply to the site. As part of Phase 1, a 200mm watermain has been built to connect to the existing 400mm watermain in Bank Street and Dun Skipper Drive, to create a looped system to service the site.

### 2.2 Design Criteria

#### 2.2.1 Water Demands

Water demands have been calculated for the development using consumption rates from Table 4.2 of the Ottawa Design Guidelines – Water Distribution. Buildings A, C and D are one or two-storey retail buildings. Building B was identified as a 4-storey hotel with an estimated 500 beds, while the proposed site plan changed to an apartment building (1-bed: 87 units; 2-bed: 36 units; 3-bed: 18 units) with commercial area on the ground floor. A summary of the water consumption rates is as follows:

|                              |                                |
|------------------------------|--------------------------------|
| • Commercial Shopping Center | 2500 l/1000m <sup>2</sup> /day |
| • Other Commercial           | 28,000 l/gross ha/day          |
| • Residential                | 280 l/cap/day                  |
| • 2 Bedroom Apartment        | 2.1 persons/unit               |
| • 1 Bedroom Apartment        | 1.4 persons/unit               |
| • ICI Average Day Demand     | 28,000 l/gross ha/day          |
| • ICI peak Daily Demand      | 42,000 l/gross ha/day          |
| • ICI Peak Hour Demand       | 75,600 l/gross ha/day          |

A watermain demand calculation sheet is included in **Appendix B** and the total water demands are summarized as follows:

|               |          |
|---------------|----------|
| • Average Day | 0.96 l/s |
| • Maximum Day | 2.26 l/s |
| • Peak Hour   | 4.89 l/s |

#### 2.2.2 System Pressure

The Ottawa Design Guidelines – Water Distribution (WDG001), July 2010, City of Ottawa, Clause 4.2.2 states that the preferred practice for design of a new distribution system is to have normal operating pressures range between 345 kPa (50 psi) and 480 kPa (80 psi) under maximum daily flow conditions. Other pressure criteria identified in Clause 4.2.2 of the guidelines and Fire Underwriters Survey (FUS) 2020 are as follows:



|                  |   |
|------------------|---|
| Minimum Pressure | Minimum system pressure under peak hour demand conditions shall not be less than 276 kPa (40 psi)   |
| Fire Flow        | During the period of maximum day demand, the system pressure shall not be less than 150 kPa (22 psi) during a fire flow event.   |
| Maximum Pressure | In accordance with the Ontario Building/Plumbing Code, the maximum pressure should not exceed 552 kPa (80 psi). Pressure reduction controls will be required for buildings where it is not possible/feasible to maintain the system pressure below 552 kPa. |

### 2.2.3 Fire Flow Rates

The subject site plan contains 3 storage buildings (Building A, C & D) and an apartment building with partial commercial ground floor (Building B). Calculations using the Fire Underwriter Survey (FUS) method were conducted to determine the fire flow requirement for Building 'A' in the approved Home Hardware site plan. Results of the calculations show a fire demand of 11,000 l/min (183.3 l/s) for Building 'A'. A copy of the FUS calculations is included in **Appendix B**.

The proposed Building B will fall under Group C and D, residential and commercial shops/Stores occupancy and combustibility. The sprinkler system will be designed and installed in accordance with NFPA-13 requirements. The sprinkler system will be supplied from the city water connection and the demand will be calculated using the hazard classification plus the appropriate inside/outside hose allowances.

Calculations using the Fire Underwriting Survey (FUS version 2020) were conducted to determine the fire flow requirement for the site. Results of the analysis provides a maximum fire flow rate of 10,000 l/min (166.7 l/s) for Building B. Therefore, 11,000 l/min (183.3 l/s) is used for fire flow in the hydraulic analysis. A copy of the FUS calculations is included in **Appendix B**.

### 2.2.4 Boundary Conditions

The City of Ottawa has provided hydraulic boundary conditions at two locations, one at the existing main on Dun Skipper Drive at the entrance to the site and the other is on the existing Bank Street main at the Bank Street entrance. Boundary conditions have been supplied for the 2019 existing conditions and for the future SUC zone reconfiguration. HGL under basic day scenario is higher in pre-SUC condition while peak hour and max day is lower. Therefore, the existing condition Max HGL is used for the basic day analysis to determine the maximum pressure as it represents the highest HGL elevation. For the peak hour and max day plus fire analysis the existing condition is used in the analysis as these represent the lowest HGL elevations. A copy of the boundary conditions is included in **Appendix B** and summarized as follows:

*Table 2-1 Hydraulic Boundary Conditions – Dun Skipper Dr. (Pre-SUC Pressure Zone Reconfiguration)*

| Criteria                         | Hydraulic Head (m) | Pressure (psi) |
|----------------------------------|--------------------|----------------|
| Max HGL (Basic Day)              | 154.6              | 78.3           |
| Peak Hour                        | 143.9              | 63.1           |
| Max Day + Fire Flow (11,000 L/m) | 125.1              | 36.3           |

Ground elevation: 99.5 m

*Table 2-2 Hydraulic Boundary Conditions – Bank Street (Pre-SUC Pressure Zone Reconfiguration)*

| Criteria                         | Hydraulic Head (m) | Pressure (psi) |
|----------------------------------|--------------------|----------------|
| Max HGL (Basic Day)              | 154.6              | 79.1           |
| Peak Hour                        | 143.9              | 63.9           |
| Max Day + Fire Flow (11,000 L/m) | 124.6              | 36.4           |

Ground elevation: 99.0 m

*Table 2-3 Hydraulic Boundary Conditions – Dun Skipper Dr. (Post-SUC Pressure Zone Reconfiguration)*

| Criteria                         | Hydraulic Head (m) | Pressure (psi) |
|----------------------------------|--------------------|----------------|
| Max HGL (Basic Day)              | 147.3              | 67.9           |
| Peak Hour                        | 144.6              | 64.1           |
| Max Day + Fire Flow (11,000 L/m) | 140.2              | 57.8           |

Ground elevation: 99.5 m

*Table 2-4 Hydraulic Boundary Conditions – Bank Street (Post-SUC Pressure Zone Reconfiguration)*

| Criteria                         | Hydraulic Head (m) | Pressure (psi) |
|----------------------------------|--------------------|----------------|
| Max HGL (Basic Day)              | 147.3              | 68.7           |
| Peak Hour                        | 144.3              | 64.5           |
| Max Day + Fire Flow (11,000 L/m) | 139.2              | 57.2           |

Ground elevation: 99.0 m

## 2.2.5 Hydraulic Model

A computer model for the subject site has been developed using the InfoWater Pro program by Autodesk. The model includes the existing watermain and boundary condition at Dun Skipper Drive and Bank Street.

## 2.3 Proposed Water Plan

### 2.3.1 Proposed Water Plan

In order to provide additional reliability to the system in case of a watermain break, two connections to the City's watermain system were proposed and constructed in Phase 1. One proposed connection is to the existing 400 mm watermain within the Dun Skipper Drive right of way and the other proposed connection is to the 400 mm watermain in Bank Street. The approved water plan, Drawing 119351-001 Site Servicing Plan, is included in **Appendix B**. The proposed fire hydrant layout also includes an unobstructed path of no more than 45m between the hydrant and Siamese connections as required by the Ontario Building Code. Refer to the general plan of services **Drawing C-001** for detailed watermain layout for the proposed development.

### 2.3.2 Hydraulic Analysis

The hydraulic model was run under basic day conditions to determine the maximum pressure for the site. The minimum pressure for the site is determined in the peak hour analysis using the provided boundary condition. The site are serviced by two connections to the existing 400 mm watermain on Dun Skipper Drive and Bank Street. All watermain are 200 mm diameter except for the 150 mm diameter stubs which services Buildings 'A', 'B' and 'D'. There are three fire hydrants, represented by nodes TH-010, TH-030 and T-150 in the model. Nodes TH-010 and TH-030 are adjacent to Buildings 'A' and 'D' with a fire demand of 11,000 l/min, which have been built in Phase 1. Node T-150 is adjacent to Buildings 'B' with a fire demand of 10,000 l/min. An existing hydrant on Dun Skipper Drive also provides fire protection to Building 'B' and is represented by Node S15-300 in the water model. Results of the analysis for the site are summarized in Section 2.3.2. Water model schematic and detailed model results are included in **Appendix B**.

The main level finished floor elevation for Building B will be approximately 100.85m. Under peak hour condition, the hydraulic head is 143.89m. The head difference to the main level is 43.04m which converts to a water pressure inside the building is 422 kPa, which exceeds the minimum requirement of 276 kPa per the City guidelines.

The minimum pressures of 276kPa are not achieved when the floor levels are higher than 14.90m under the peak hour conditions. Therefore, the pressures are not achieved at elevation 115.75m. The 5<sup>th</sup> floor elevation is approximately 114.95m and the 6<sup>th</sup> floor elevation is approximately 118.25m. The minimum pressures are not provided for levels higher than 5<sup>th</sup> floor. Therefore, booster pumps are required and shall be designed by a qualified mechanical engineer at building permit stage.

### 2.3.3 Modeling Results

The hydraulic model was run under basic day, maximum day with fire flows and under peak hour conditions. Results of the hydraulic model are included in **Appendix B** and summarized as follows:

|                                                         |                 |
|---------------------------------------------------------|-----------------|
| • Basic Day (Max HGL) Pressure Range (kPa)              | 510.54 – 542.39 |
| • Peak Hour (Min HGL) Pressure Range (kPa)              | 405.64 – 437.53 |
| • Fire Flow @ 11,000 L/min Residual Pressure (kPa)      | 168.21 – 199.61 |
| • Residual Pressure @ 150 kPa Available Fire Flow (l/s) | 209.22 – 330.22 |

A comparison of the results and design criteria is summarized as follows:

|                  |   |
|------------------|---|
| Maximum Pressure | No nodes in basic day scenario exceed 552 kPa (80 psi), therefore no pressure reducing control is required for the buildings in this development.   |
| Minimum Pressure | All nodes in the model exceed the minimum value of 276 kPa (40 psi). Considering this is a 9-storey apartment building, the water pressure at the 6 <sup>th</sup> to 9 <sup>th</sup> levels drop below the minimum pressure. Therefore, booster pumps are required for the proposed building. |
| Fire Flow        | The minimum design fire flow under maximum day conditions with minimum system pressure of 150 kPa is 209.22 l/s for retail which exceeds the requirement of 183.3 l/s (11,000 l/min) from Section 2.3.3.                                                                                      |

## 3 Wastewater Disposal

### 3.1 Existing Conditions

The subject site is located within the Leirtrim Development Area where sanitary flows ultimately outlet to the Leirtrim Sanitary Pumping Station. As part of the adjacent downstream developments, the outlet sanitary sewer system for the subject site was completed. A 200mm diameter sanitary sewer in Dun Skipper Drive was constructed as part of the Pathways Phase 1 project. That sewer (at MH1A) was also sized for the upstream Idone commercial lands. To service Building A (Home Hardware) in Phase 1, a 200mm diameter sanitary sewer has been built within the site. A copy of the sanitary sewer design sheet and drainage area plan for the approved overall site 119351-400 can be found in **Appendix C**.

### 3.2 Design Criteria

The sanitary sewers for the subject site will be based on the City of Ottawa design criteria. It should be noted that the sanitary sewer design for this study incorporates the latest City of Ottawa design parameters identified in Technical Bulletin ISTB-2018-01. Some of the key criteria will include the following:

- Average commercial flow = 28,000 l/s/ha
- Peak ICI flow factor = 1.5 if ICI area is > 20% total area  
1.0 if ICI area is ≤ 20% total area
- Inflow and Infiltration Rate = 0.33 l/s/ha
- Minimum Full Flow Velocity = 0.60 m/s
- Maximum Full Flow Velocity = 3.0 m/s
- Minimum Pipe Size = 250 mm diameter (for ICI lands per OSDG)

### 3.3 Recommended Wastewater Plan

The on-site sanitary system will consist of a network of 200mm PVC sewers installed at normal depth and slope and will provide a single service connection to each commercial building. The sewers have been designed using the criteria noted above in Section 3.2 and outlet via a connection to the sanitary sewer (*EXMH6138A*) within the Dun Skipper Drive right of way. The Dun Skipper sanitary sewer was designed assuming 4.07 Ha of commercial lands from the subject site, including upstream Idone commercial property, with a total flow of 4.67 l/s. As noted previously, Building B was originally approved as a 500-bed hotel. The proposed new building will include less units (141 units in total) and less building area. This site generates approximately 6.23 l/s. The minor (1.56 l/s) increase in flow to MH 6138A has negligible impact on the system as it has over 76% spare capacity up to MH 6136A.

A copy of the sanitary sewer design sheet can be found in **Appendix C**. Please refer to the General Plan of Services **Drawing C-001** for further details.

## 4 Site Stormwater Management

### 4.1 Existing Conditions

The 2016 Updated Serviceability Report recommended that the subject site and the upstream Idone commercial site be serviced with a 1350 mm diameter minor storm sewer. That sewer was constructed in 2017 as part of the downstream Pathway Phase 1 development and is presently terminated near the north-east corner on the subject site.

As noted previously, the subject development will be sub phased. The first phase has been fully constructed, which include Building A, associated parking, and vehicular connection to both Bank Street and Dun Skipper Drive. A 750 mm diameter storm sewer was built near the Dun Skipper Drive driveway access, and extended throughout the site to the upstream Idone commercial site. Phase 2 will only include Building B and associated parking.

### 4.2 Design Criteria

IBI Group completed the municipal infrastructure design for the Pathways Phase 1 development. That design included a review of the allowable flow from the subject site including the adjacent Idone commercial property. The “Pathways” design assumed that the allowable minor storm release rate for the two commercial sites was 760 l/s and that the 1:100 year storm event would be self-contained with no overflow to adjacent properties. The emergency overflow for events greater than the 1:100 year event would be directed to Bank Street.

The stormwater system was designed following the principles of dual drainage, making accommodations for both major and minor flow.

Some of the key criteria include the following:

- Design Storm 1:2 year return (Ottawa)
- Rational Method Sewer Sizing 1:2 year return (Ottawa)
- Initial Time of Concentration 10 minutes
- Runoff Coefficients
  - Landscaped Areas C = 0.20
  - Asphalt/Concrete C = 0.90
  - Roof C = 0.90
- Pipe Velocities 0.80 m/s to 6.0 m/s
- Minimum Pipe Size 250 mm diameter  
(200 mm CB Leads)

### 4.3 Proposed Minor System

Using the criteria identified in Section 4.2, the proposed on-site storm sewers were sized accordingly. A detailed storm sewer design sheet and the associated Storm Sewer Drainage Area plan (drawing 119351-500) for the overall site are both included in **Appendix D**. The overall Site Servicing Plan (drawing 119351-001), depicting all on-site storm sewers can be found in **Appendix A**.

The proposed minor storm sewers will range in size between 250 mm diameter and 450 mm diameter in Phase 2. The minor storm sewer outlet will be via the 750 mm diameter pipe which ultimately connects to the existing 1350 mm diameter storm sewer in Dun Skipper Drive.

The 1350 mm diameter storm sewer in Dun Skipper Drive ultimately outlets to the Findlay Creek Village SWMF. This facility provides 80% TSS removal, as such no additional on-site stormwater quality control is required within the subject lands.

A detailed storm sewer design sheet and the associated storm sewer drainage area plan is included in **Appendix D**. The General Plan of Services, depicting all on-site storm sewers can be found in **Appendix A**.

## 4.4 Stormwater Management

The subject site will be limited to a release rate established using the criteria described in section 4.2. This will be achieved through a combination of inlet control devices (ICD's) at inlet locations and surface storage.

Flows generated that are in excess of the site's allowable release rate will be stored on site in strategic surface storage areas or by the use of roof top storage and gradually released into the minor system so as not to exceed the site's allocation.

The maximum surface retention depth located within the developed areas will be limited to 300mm during a 1:100 year event as shown on the ponding and grading plans located in **Appendix D**.

Overland flow routes will be provided in the grading to permit emergency overland flow, in excess of the 100-year event, from the site.

At certain locations within the site, the opportunity to store runoff is limited due to grading constraints and building geometry. These locations are generally located at the perimeter of the site where it is necessary to tie into public boulevards and adjacent properties or in areas where ponding stormwater is undesirable. The area west of building D (Drainage Area MH6136), will flow uncontrolled to the Dun Skipper right-of-way. This uncontrolled area – 0.01 hectares in total, have an average C value of 0.5 (x1.25 as per City Comment). Based on 1:100 year storm uncontrolled flows, the uncontrolled areas generate 3.10 l/s runoff (refer to Section 4.5 for the calculation). Another uncontrolled area along north and east property side, adjacent to Building B (Drainage Area UNRES) – 0.05 hectares in total, have an average C value of 0.9 (x1.25, maximum 1.0 as per City Comment). Based on 1:100 year storm uncontrolled flows, the uncontrolled areas generate 24.82 l/s runoff (refer to Section 4.5 for the calculation).

The site grading and ponding has been designed to control water generated during the 1:100-year event, with no overflow leaving the site. Please refer to the SWM calculations in **Appendix D**.

## 4.5 Inlet Control

The allowable 2-year post-development release rate for the 2.49 Ha site can be calculated as follows:

|                                           |                                                                    |
|-------------------------------------------|--------------------------------------------------------------------|
| <b>Q<sub>allowable</sub></b>              | = 760 L/s as per IBI Pathways Phase 1 Report – EXT 4 drainage area |
| <b>Total Area EXT 4</b>                   | = 4.04 Ha                                                          |
| <b>Subject Land share</b>                 | = 62% of EXT4 release rate (2.5 Ha / 4.04 Ha = 0.62)               |
| <b>Q<sub>allowable subject land</sub></b> | = 468.42 L/s                                                       |

As noted in Section 4.4, the landscaped area along the west property line will drain offsite uncontrolled.

Based on a 100-year event, the flow from the 0.01 Ha uncontrolled area MH6136 can be determined as:

$$Q_{\text{uncontrolled}} = 2.78 \times C \times i_{100\text{yr}} \times A \quad \text{where:}$$

$$C = \text{Average runoff coefficient of uncontrolled area} = 0.50$$

$$i_{100\text{yr}} = \text{Intensity of 100-year storm event (mm/hr)}$$

$$= 1735.688 \times (T_c + 6.014)^{0.820} = 178.56 \text{ mm/hr; where } T_c = 10 \text{ minutes}$$

$$A = \text{Uncontrolled Area} = 0.01 \text{ Ha}$$

Therefore, the uncontrolled release rate can be determined as:

$$Q_{\text{uncontrolled}} = 2.78 \times 1.25C \times i_{100\text{yr}} \times A$$

$$= 2.78 \times 1.25 \times 0.50 \times 178.56 \times 0.01$$

$$= 3.10 \text{ L/s}$$

The flow from the uncontrolled area UNRES to the north and east side of Building B can be determined as:

$$Q_{\text{uncontrolled}} = 2.78 \times C \times i_{100\text{yr}} \times A$$

$$= 2.78 \times 1.0 \times 178.56 \times 0.05$$

$$= 24.82 \text{ L/s}$$

The maximum allowable release rate from the remainder of the site can then be determined as:

$$Q_{\text{max allowable}} = Q_{\text{restricted}} - Q_{\text{uncontrolled}}$$

$$= 468.42 \text{ L/s} - 3.10 \text{ L/s} - 24.82 \text{ L/s}$$

$$= 440.49 \text{ L/s}$$

Based on the flow allowance at the various inlet locations, a combination of various sizes of inlet control devices (ICDs) were chosen for the design. The design of the inlet control devices is unique to each drainage area and is determined based on several factors, including hydraulic head and allowable release rate. The inlet control devices were sized according to the manufacturer's design charts. The restrictions will cause the on-site catch basins and manholes to surcharge, generating surface ponding in the parking and landscaped areas. Ponding locations and elevations are summarized on the Ponding Plan **Drawing C-600**, and included in **Appendix D**.

## 4.6 On-Site Detention

Any excess storm water up to the 100-year event is to be stored on-site to avoid surcharging the downstream municipal storm sewer system. Detention will be provided in parking and landscape areas and building rooftops, where feasible. As previously noted, the volume of storage is dependent on the characteristics of each individual drainage area and the ICDs were chosen accordingly. It should be noted that 0.30m of vertical separation has been provided from all maximum ponding elevations to lowest building openings. Stormwater management and on-site underground storage volume calculations, and manufacturers spec sheets are included in **Appendix D**.

### 4.6.1 Site Inlet Control

The following Table summarizes the on-site storage requirements during 1:100-year events.



Table 4-1 Post-Development Storage Summary Table

| Drainage Area   | ICD Structure Location | Tributary Area (Ha) | Restricted Flow (L/s) | Storage Required (m <sup>3</sup> ) | Storage Provided (m <sup>3</sup> ) |               |               |
|-----------------|------------------------|---------------------|-----------------------|------------------------------------|------------------------------------|---------------|---------------|
|                 |                        |                     | 100-year              | 100-year                           | Surface                            | Underground   | Total         |
| <i>MH9/MH9B</i> | <i>MH8</i>             | <i>0.14</i>         | 10                    | 44.84                              | 20.64                              | 10.07         | 30.71         |
| <i>MH8</i>      | <i>CB1</i>             | <i>0.17</i>         | 16                    | 43.02                              | 50.59                              | 5.58          | 56.17         |
| <i>MH5B</i>     | <i>CB16</i>            | <i>0.01</i>         | 6                     | 1.56                               | 0.31                               | 0.00          | 0.31          |
| <i>MH5A</i>     | <i>CB17</i>            | <i>0.09</i>         | 9                     | 25.47                              | 0.84                               | 5.10          | 5.94          |
| <b>CB20</b>     | <b>CB20</b>            | <b>0.12</b>         | <b>15</b>             | <b>30.02</b>                       | <b>12.51</b>                       | <b>0.00</b>   | <b>12.51</b>  |
| <b>MH22</b>     | <b>MH22</b>            | <b>0.06</b>         | <b>6</b>              | <b>4.00</b>                        | <b>2.87</b>                        | <b>46.61</b>  | <b>49.48</b>  |
| <b>CB24</b>     | <b>CB24</b>            | <b>0.10</b>         | <b>15</b>             | <b>22.31</b>                       | <b>0.00</b>                        | <b>0.00</b>   | <b>0.00</b>   |
| <b>CB25</b>     | <b>CB25</b>            | <b>0.02</b>         | <b>6</b>              | <b>2.36</b>                        | <b>0.27</b>                        | <b>0.00</b>   | <b>0.27</b>   |
| <b>MH21</b>     | <b>MH21</b>            | <b>0.24</b>         | <b>33</b>             | <b>81.05</b>                       | <b>11.79</b>                       | <b>96.68</b>  | <b>108.47</b> |
| <b>MH1D</b>     | <b>CB10</b>            | <b>0.11</b>         | <b>45</b>             | <b>8.77</b>                        | <b>6.81</b>                        | <b>0.00</b>   | <b>6.81</b>   |
| <i>CBMH2</i>    | <i>CBMH2</i>           | <i>0.08</i>         | 20                    | 11.83                              | 6.21                               | 0.00          | 6.21          |
| <i>CBMH1C</i>   | <i>CB7</i>             | <i>0.08</i>         | 30                    | 7.30                               | 6.97                               | 0.00          | 6.97          |
| <i>CBMH1B</i>   | <i>CB6</i>             | <i>0.07</i>         | 20                    | 9.01                               | 13.66                              | 0.00          | 13.66         |
| <i>CBMH1A</i>   | <i>CB5</i>             | <i>0.06</i>         | 15                    | 8.87                               | 3.41                               | 0.00          | 3.41          |
| <b>MH1B</b>     | <b>CB8</b>             | <b>0.17</b>         | <b>47</b>             | <b>22.66</b>                       | <b>24.90</b>                       | <b>1.60</b>   | <b>26.5</b>   |
| <i>MH10A</i>    | <i>CB4</i>             | <i>0.03</i>         | 6                     | 5.42                               | 10.62                              | 0.00          | 10.62         |
| <i>MH10B</i>    | <i>CBMH1</i>           | <i>0.08</i>         | 20                    | 11.83                              | 0.00                               | 0.00          | 0             |
| <b>MH1A</b>     | <b>CB9</b>             | <b>0.15</b>         | <b>43</b>             | <b>19.23</b>                       | <b>10.83</b>                       | <b>0.00</b>   | <b>10.83</b>  |
| <b>CBMH20</b>   | <b>CBMH20</b>          | <b>0.10</b>         | <b>15</b>             | <b>32.84</b>                       | <b>131.62</b>                      | <b>0.00</b>   | <b>131.62</b> |
| <b>TOTAL</b>    |                        | <b>1.88</b>         | <b>377</b>            | <b>392.39</b>                      | <b>314.85</b>                      | <b>165.64</b> | <b>480.49</b> |

\* Existing (*italic*) and future (**bold**) drainage areas are grey hatched.

## 4.6.2 Roof Inlet Controls

The proposed buildings will have roof inlet controls that help to control the amount of stormwater being released into the system. The restricted flow rate for the proposed building is shown below.

Table 4-2 Post-Development Roof Storage Summary Table

| Roof Area         | Tributary Area | 100-Year Storm        |                                    |                                    |
|-------------------|----------------|-----------------------|------------------------------------|------------------------------------|
|                   |                | Restricted Flow (L/s) | Required Storage (m <sup>3</sup> ) | Storage Provided (m <sup>3</sup> ) |
| <i>Building A</i> | 0.30           | 27.0                  | 89.56                              | 90.00                              |



|                   |             |             |               |               |
|-------------------|-------------|-------------|---------------|---------------|
| <b>Building B</b> | <b>0.19</b> | <b>20.0</b> | <b>52.35</b>  | <b>57.00</b>  |
| <b>Building C</b> | <b>0.05</b> | <b>8.0</b>  | <b>10.68</b>  | <b>13.50</b>  |
| <b>Building D</b> | <b>0.05</b> | <b>8.0</b>  | <b>10.68</b>  | <b>11.25</b>  |
| <b>TOTAL</b>      | <b>0.62</b> | <b>63.0</b> | <b>163.27</b> | <b>171.75</b> |

\* Existing (*italic*) and future (**bold**) drainage areas are grey hatched.

### 4.6.3 Overall Release Rate

As noted above, the site uses new inlet control devices to restrict the 100 year storm event to the criteria approved by the City of Ottawa. Restricted stormwater will be contained onsite by utilizing surface ponding, in structure/pipe and rooftop storage. In the 100 year event, there will be no off-site overflow.

The sum of restrictions on the site, rooftops and uncontrolled flows is 467.92 l/s (377 l/s + 63.00 l/s + 3.10 L/s + 24.82 l/s), which is less than the allowable release of 468.42 l/s noted in section 4.6.

## 4.7 Underground Storage

Due to the site's constraints and the stormwater management plan, underground storage was deemed the best option to contain the 100-year storm event on site. The table below summarizes underground storage, and additional information about the underground storage structures is found in **Appendix D**.

Table 4-3 Underground Storage Summary Table

| Storage Name | Structure Type                                                                  | Storage Provided (m <sup>3</sup> ) |
|--------------|---------------------------------------------------------------------------------|------------------------------------|
| MH22         | Clear Stone Gallery                                                             | 43.01                              |
| MH21         | Stormtech SC-310 or approved equivalent<br>Plus the storage pipe and structures | 88.64                              |

The overall site plan was approved in 2022, and 100+20% stressed test analysis was not provided. Building B follows the overall site plan design standards, and 0.3m free board are provided throughout the site. The site grading and ponding has been designed to control water generated during the 1:100-year event, with no overflow leaving the site.

As noted in Section 4.4, the 1350 mm diameter storm sewer in Dun Skipper Drive ultimately outlets to the Findlay Creek Village SWMF. This facility provides 80% TSS removal, as such no additional on-site stormwater quality control is required within the subject lands.

## 4.8 Interim conditions

During interim conditions, flows from future development lands at the site's southeast corner will be directed into the dry pond, including the areas from phases 1 & 2 that drain towards the future lands. The total area is calculated to be 0.57 ha, with an average C of 0.56. Refer to Interim Storm Drainage Area Plan C-501 for details. The roof

November 2024  
Revised August 2025

area of the proposed Building B will be restricted to a flow rate of 20 L/s. Roof area storage is summarized in Table 4-4.

Table 4-4 Post-Development Roof Storage Summary Table

| Roof Area    | Tributary Area | 100-Year Storm        |                                    |                                    |
|--------------|----------------|-----------------------|------------------------------------|------------------------------------|
|              |                | Restricted Flow (L/s) | Required Storage (m <sup>3</sup> ) | Storage Provided (m <sup>3</sup> ) |
| Building A   | 0.30           | 27.0                  | 89.56                              | 90.00                              |
| Building B   | 0.19           | 20.0                  | 52.35                              | 57.00                              |
| <b>TOTAL</b> | <b>0.49</b>    | <b>47.0</b>           | <b>141.91</b>                      | <b>147.00</b>                      |

\* Building A is the existing Home Hardware building.

The permanent ICD will be installed for CBMH20, with a release rate of 15 L/s. Table 4-5 below provides detailed calculations for the storage required during interim conditions for a 100-year event. Table 4.6 summarizes the on-site storage requirements during 1:100-year events.

Table 4-5 100-Year Storage Calculation for Interim Conditions

| Drainage Area    | CBMH20                    | Interim Conditions                     |         |             |                   |
|------------------|---------------------------|----------------------------------------|---------|-------------|-------------------|
| Area (Ha)        | 0.57                      |                                        |         |             |                   |
| C =              | 0.56                      | Restricted Flow Q <sub>r</sub> (L/s) = |         | 15.00       |                   |
| 100-Year Ponding |                           |                                        |         |             |                   |
| $T_c$            | $i_{100yr}$               | Peak Flow                              | $Q_r$   | $Q_p-Q_r$   | Volume            |
| Variable         |                           | $Q_p=2.78xCi_{100yr}A$                 |         |             | 100yr             |
| (min)            | (mm/hour)                 | (L/s)                                  | (L/s)   | (L/s)       | (m <sup>3</sup> ) |
| 49               | 64.91                     | 57.60                                  | 15.00   | 42.60       | 125.23            |
| 50               | 63.95                     | 56.75                                  | 15.00   | 41.75       | 125.25            |
| 51               | 63.03                     | 55.93                                  | 15.00   | 40.93       | 125.26            |
| 52               | 62.14                     | 55.14                                  | 15.00   | 40.14       | 125.24            |
| 53               | 61.28                     | 54.37                                  | 15.00   | 39.37       | 125.21            |
|                  |                           |                                        |         |             |                   |
|                  | Storage (m <sup>3</sup> ) |                                        |         |             |                   |
|                  | Overflow                  | Required                               | Surface | Sub-surface | Balance           |
|                  | 29.75                     | 155.01                                 | 173.14  | 0.00        | 0.00              |

Table 4-6 Post-Development Storage Summary Table for Interim Conditions

| Drainage Area | ICD Structure Location | Tributary Area (Ha) | Restricted Flow (L/s) | Storage Required (m <sup>3</sup> ) | Storage Provided (m <sup>3</sup> ) |             |       |
|---------------|------------------------|---------------------|-----------------------|------------------------------------|------------------------------------|-------------|-------|
|               |                        |                     | 100-year              | 100-year                           | Surface                            | Underground | Total |
| MH9/MH9B      | MH8                    | 0.14                | 10                    | 44.84                              | 20.64                              | 10.07       | 30.71 |
| MH8           | CB1                    | 0.17                | 16                    | 43.02                              | 50.59                              | 5.58        | 56.17 |

November 2024  
Revised August 2025

|               |               |             |            |               |               |               |               |
|---------------|---------------|-------------|------------|---------------|---------------|---------------|---------------|
| MH5B          | CB16          | 0.01        | 6          | 1.56          | 0.31          | 0.00          | 0.31          |
| MH5A          | CB17          | 0.09        | 9          | 25.47         | 0.84          | 5.10          | 5.94          |
| <b>CB20</b>   | <b>CB20</b>   | <b>0.12</b> | <b>15</b>  | <b>30.02</b>  | <b>12.51</b>  | <b>0.00</b>   | <b>12.51</b>  |
| <b>MH22</b>   | <b>MH22</b>   | <b>0.06</b> | <b>6</b>   | <b>4.00</b>   | <b>2.87</b>   | <b>46.61</b>  | <b>49.48</b>  |
| <b>CB24</b>   | <b>CB24</b>   | <b>0.10</b> | <b>15</b>  | <b>22.31</b>  | <b>0.00</b>   | <b>0.00</b>   | <b>0.00</b>   |
| <b>CB25</b>   | <b>CB25</b>   | <b>0.02</b> | <b>6</b>   | <b>2.36</b>   | <b>0.27</b>   | <b>0.00</b>   | <b>0.27</b>   |
| <b>MH21</b>   | <b>MH21</b>   | <b>0.24</b> | <b>33</b>  | <b>81.05</b>  | <b>11.79</b>  | <b>96.68</b>  | <b>108.47</b> |
| CBMH2         | CBMH2         | 0.08        | 20         | 11.83         | 6.21          | 0.00          | 6.21          |
| CBMH1C        | CB7           | 0.08        | 30         | 7.30          | 6.97          | 0.00          | 6.97          |
| CBMH1B        | CB6           | 0.07        | 20         | 9.01          | 13.66         | 0.00          | 13.66         |
| CBMH1A        | CB5           | 0.06        | 15         | 8.87          | 3.41          | 0.00          | 3.41          |
| MH10A         | CB4           | 0.03        | 6          | 5.42          | 10.62         | 0.00          | 10.62         |
| MH10B         | CBMH1         | 0.08        | 20         | 11.83         | 0.00          | 0.00          | 0             |
| <b>CBMH20</b> | <b>CBMH20</b> | <b>0.53</b> | <b>15</b>  | <b>128.26</b> | <b>173.14</b> | <b>0.00</b>   | <b>173.14</b> |
| <b>TOTAL</b>  |               | <b>1.88</b> | <b>242</b> | <b>437.15</b> | <b>313.83</b> | <b>164.04</b> | <b>477.87</b> |

\* Existing drainage areas are grey hatched.

During interim conditions, the total restrictions on the site, rooftops and uncontrolled flows is 316.92 l/s (242 l/s + 47.00 l/s + 3.10 L/s + 24.82 l/s), which is less than the allowable release of 468.42 l/s noted in section 4.6. The interim site grading and ponding have been designed to control water generated during the 1:100-year event, with no overflow leaving the site. Interim Grading Plan C-201, Interim Storm Drainage Area Plan C-501 and Interim Ponding Plan C-601 are included in **Appendix D**.

## 5 Grading and Roads

### 5.1 Site Grading

The existing grades within portions of the proposed development lands vary significantly due to the existing topography of the site. The grading plan will require the balancing of various requirements including but not limited to geotechnical constraints, minimum/maximum slopes, overland routing of stormwater, all to ensure the site is graded in accordance with municipal and accessibility standards.

Refer to the grading plan provided in **Appendix E**.

In order to meet the stringent stormwater management criteria, every effort was made to reduce uncontrolled discharge from the site. In landscape areas where typical 2-7% grading cannot be met, 3:1 maximum terracing has been utilized to tie the proposed grading into existing.

### 5.2 Road Network

No public roads are proposed through the site. A minimum 9.0m wide drive aisle has been provided, as shown on the Site Plan in **Appendix A**. An internal Fire route has been shown where fire truck access is required, as determined by the site architect.

There are a total of 387 parking stalls provided, including 160 parking stalls for Building A & D, 194 for Building B and 33 for Building C. A total of 7 barrier-free parking stalls are provided for the proposed Building B.

Pedestrian access facilities are provided in the unsecured area of the site nearest to Bank Street and Dun Skipper Drive, which provide access to the building.

A bicycle parking facility has been proposed adjacent to each building entrance where feasible.

Earthbin (or similar approved type) garbage facilities have been provided throughout.

Noise attenuation features and indoor noise clause provisions will not be required for commercial use lands for road noise generated by the adjacent roads.

## 6 Source Controls

### 6.1 General

Since an end of pipe treatment facility is already provided for the development lands, stormwater site management for the subject lands will focus on site level or source control management of runoff. Such controls or mitigative measures are proposed for this development not only for final development but also during construction and build out. Some of these measures are:

- Flat site grading where possible
- Vegetation planting
- Groundwater recharge in landscaped areas

### 6.2 Lot Grading

Where possible, all of the proposed blocks within the development will make use of gentle surface slopes on hard surfaces such as asphalt and concrete. In accordance with local municipal standards, all grading will be between 0.5 and 5.0 percent for hard surfaces and 2.0 and 7.0 percent for all landscaped areas. Significant grade changes will be accomplished through the use of terracing (3:1 max slope), ramps and/or retaining walls. All street and parking lot catch basins shall be equipped with 3.0m subdrains on opposite sides of a curbside catch basin running parallel to the curb, and with 3.0m subdrains extending out from all 4 sides of parking lot catch basins.

### 6.3 Vegetation

As with most site plans, the developer will be required to complete a vegetation and planting program. Vegetation throughout the development including planting along roadsides and within the individual blocks provides opportunities to re-create lost vegetation.

### 6.4 Groundwater Recharge

Groundwater recharge targets have not been identified for this site. Perforated sub-drain systems will be implemented at capture locations in all vegetated areas. This will promote increased infiltration during low flow events before water is collected by the storm sewer system.

## 7 Conveyance Controls

### 7.1 Generals

Besides source controls, the development also proposes to use several conveyance control measures to improve runoff quality. These will include:

- Vegetated swales
- Catch basin sumps and manhole sumps

### 7.2 Catch basins and Maintenance Hole Sumps

All catch basins within the development, either rear yard or street, will be constructed with minimum 600 mm deep sumps. These sumps trap pollutants, sand, grit and debris which can be mechanically removed prior to being flushed into the minor pipe system. Both rear yard and street catch basins will be to OPSD 705.02. All storm sewer maintenance holes serving local sewers less than 900 mm diameter shall be constructed with a 300 mm sump as per City standards.

## 8 Sediment and Erosion Control Plan

### 8.1 General

During construction, existing stream and conveyance systems can be exposed to significant sediment loadings. Although construction is only a temporary situation, it is proposed to possibly introduce a number of mitigative construction techniques to reduce unnecessary construction sediment loadings. These may include:

- Until the local storm sewer is constructed, groundwater in construction trenches shall be pumped into a filter mechanism prior to release to the environment
- Vegetated swale sediment capture filter socks will remain on open surface structures such as maintenance holes and catch basins until these structures are commissioned and put into use
- Silt fence on the site perimeter will be installed

### 8.2 Trench Dewatering

Any trench dewatering using pumps will be discharged into a filter trap made up of geotextile filters and straw bales similar in design to the OPSD 219.240 Dewatering Trap. These will be constructed in a bowl shape with the fabric forming the bottom and the straw bales forming the sides. Any pumped groundwater will be filtered prior to release to the existing surface runoff. The contractor will inspect and maintain the filters as needed, including sediment removal and disposal and material replacement as needed. It should be noted that the contractor will be responsible for the design and management of the trap(s).

### 8.3 Seepage Barriers

In order to further reduce sediment loading to the stormwater management facility, seepage barriers will be installed on any surface water courses at appropriate locations that may become evident during construction. These barriers will be Light Duty Straw Bale Barriers per OPSD 219.100 and Heavy-Duty Silt Fence Barriers per OPSD 219.130; locations are shown on the Sediment and Erosion Control Plan included in **Appendix E**. They are typically made of layers of straw bales or geotextile fabric staked in place. All seepage barriers will be inspected and maintained as needed.

### 8.4 Surface Structure Filters

All catch basins, and to a lesser degree, manholes, convey surface water to sewers. Until streets are asphalted and curbed, all catch basins and manholes will be constructed with sediment capture inserts or equivalent located between the structure frame and cover. These will stay in place and be maintained during construction and build until it is appropriate to remove same.

## 9 Conclusion

This report and the accompanying working drawings clearly indicate that the proposed development meets the requirements of the stakeholder regulators, including the City of Ottawa, provincial MECP and SNC. The proposed development is in general conformance with the recommendations of both the 2016 Updated Serviceability Report and the Pathways Phase 1 design.

There is a reliable water supply available adjacent to the proposed development; a wastewater outlet is available adjacent to the site; local storm sewers have been installed adjacent to the site and an expansion to the existing Findlay Creek Village Stormwater Facility has been constructed to collect and treat runoff from the subject site.

Based on the information provided within this report, the plans prepared for the subject development can be serviced to meet City of Ottawa requirements.



# Appendix A

- **Site Plan**
- **Site Servicing Plan 148290-C-001**
- **AOV Legal Plan**
- **Site Servicing Plan 119351-C-001**
- **Pre-Consultation City Comments**
- **Study and Plan Identification List**





DRAWINGS NOT TO BE USED FOR CONSTRUCTION  
UNLESS STAMPED AND SIGNED BY THE  
CONSULTANT.

THESE DRAWINGS HAVE BEEN DESIGNED IN  
COMFORMANCE WITH THE ONTARIO BUILDING  
CODE.


| Revisions       |               |                      |
|-----------------|---------------|----------------------|
| Revision Number | Revision Date | Revision Description |
| 2024-02-20      |               | MINOR VARIANCE       |
| 2024-12-09      |               | MINOR VARIANCE r1    |
| 2025-02-24      |               | MINOR VARIANCE r1b   |
| 2025-03-07      |               | SITE PLAN CONTROL r1 |
| 2025-04-24      |               | SITE PLAN CONTROL r2 |
| 2025-06-03      |               | SITE PLAN CONTROL r3 |
| 2025-07-16      |               | SITE PLAN CONTROL r4 |

### LEGEND

-  SOD
-  CONCRETE SIDEWALK
-  ASPHALT
-  FIRE HYDRANT
-  FIRE DEPT. CONNECTION
-  TACTILE STRIP
-  D.C. DEPRESSED CURB
-  ENTRANCE/EXIT
-  CROSSWALK

**OWNER**  
2668867 ONTARIO INC.  
4836 BANK STREET, OTTAWA, K1X1G6

**APPLICANT**  
ALISON CLARKE, THE STIRLING GROUP  
DEVELOPMENT INITIATIVES INC  
1650 PROVIDENCE CRESCENT, KINGSTON,  
ON, K7P0H8

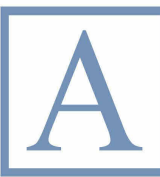

**Alexander Wilson Architect Inc**  
Admiralty Place  
103-20 Gore Street  
Kingston Ontario, K7L 2L1  
t: 613.545.3744 ext 213  
f: 613.545.1411

Stamp

Project  
155 DUN SKIPPER DRIVE  
SENIORS APARTMENTS

155 DUN SKIPPER DRIVE

### Drawing

## SITE PLAN

### LEGAL DESCRIPTION

PROPERTY LINES DERIVED FROM:  
PLAN OF SURVEY OF  
**PART OF LOT 22**  
**CONCESSION 4 (RIDEAU FRONT)**  
GEOGRAPHIC TOWNSHIP OF  
GLOUCESTER  
and  
**BLOCK 240**  
**REGISTERED PLAN 4-1617**  
and  
**PART OF BLOCKS 203 and 204**  
**REGISTERED PLAN 4M-1653**  
CITY OF OTTAWA  
BY ANNIS, O'SULLIVAN, VOLLEBEKK LTD

PROPERTY PIN: 043285555


APPLICATION NUMBER D07-12-24-0169  
PLAN NUMBER: 19213

|             |         |            |                        |
|-------------|---------|------------|------------------------|
| Drawn By    | AW      | Checked By | .                      |
| Scale       | 1 : 300 | Date       | 2025-07-16 10:12:03 AM |
| Project No. | 2330    | Revision   | 7                      |

Drawing No. A010

# SITE PLAN


1 : 300

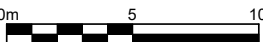









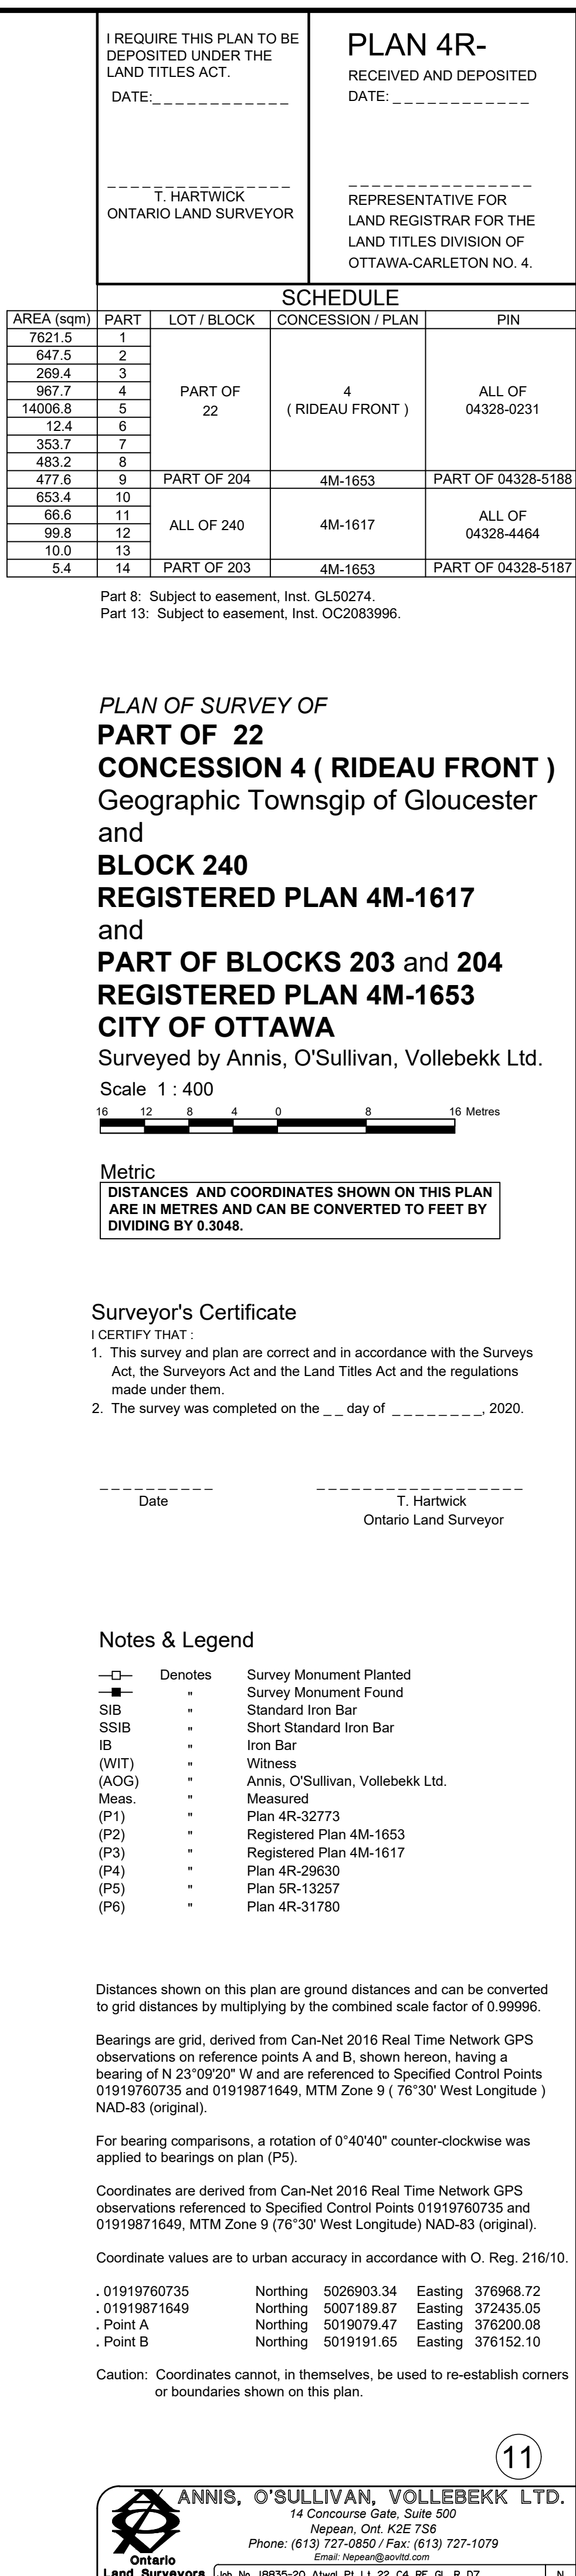



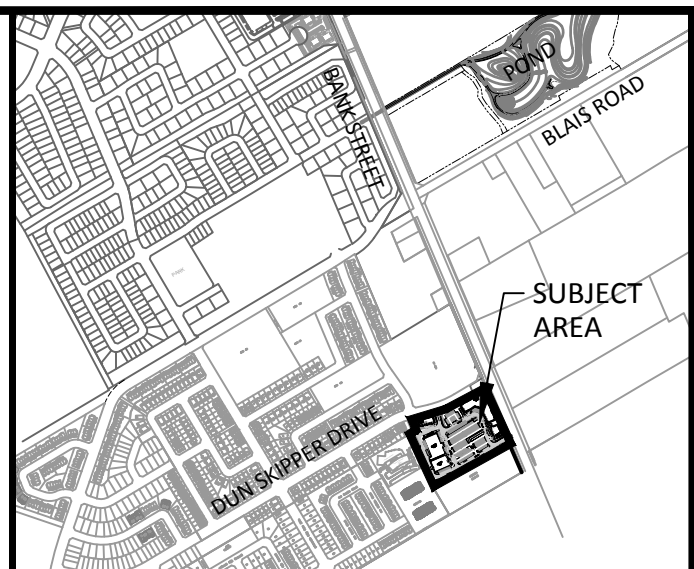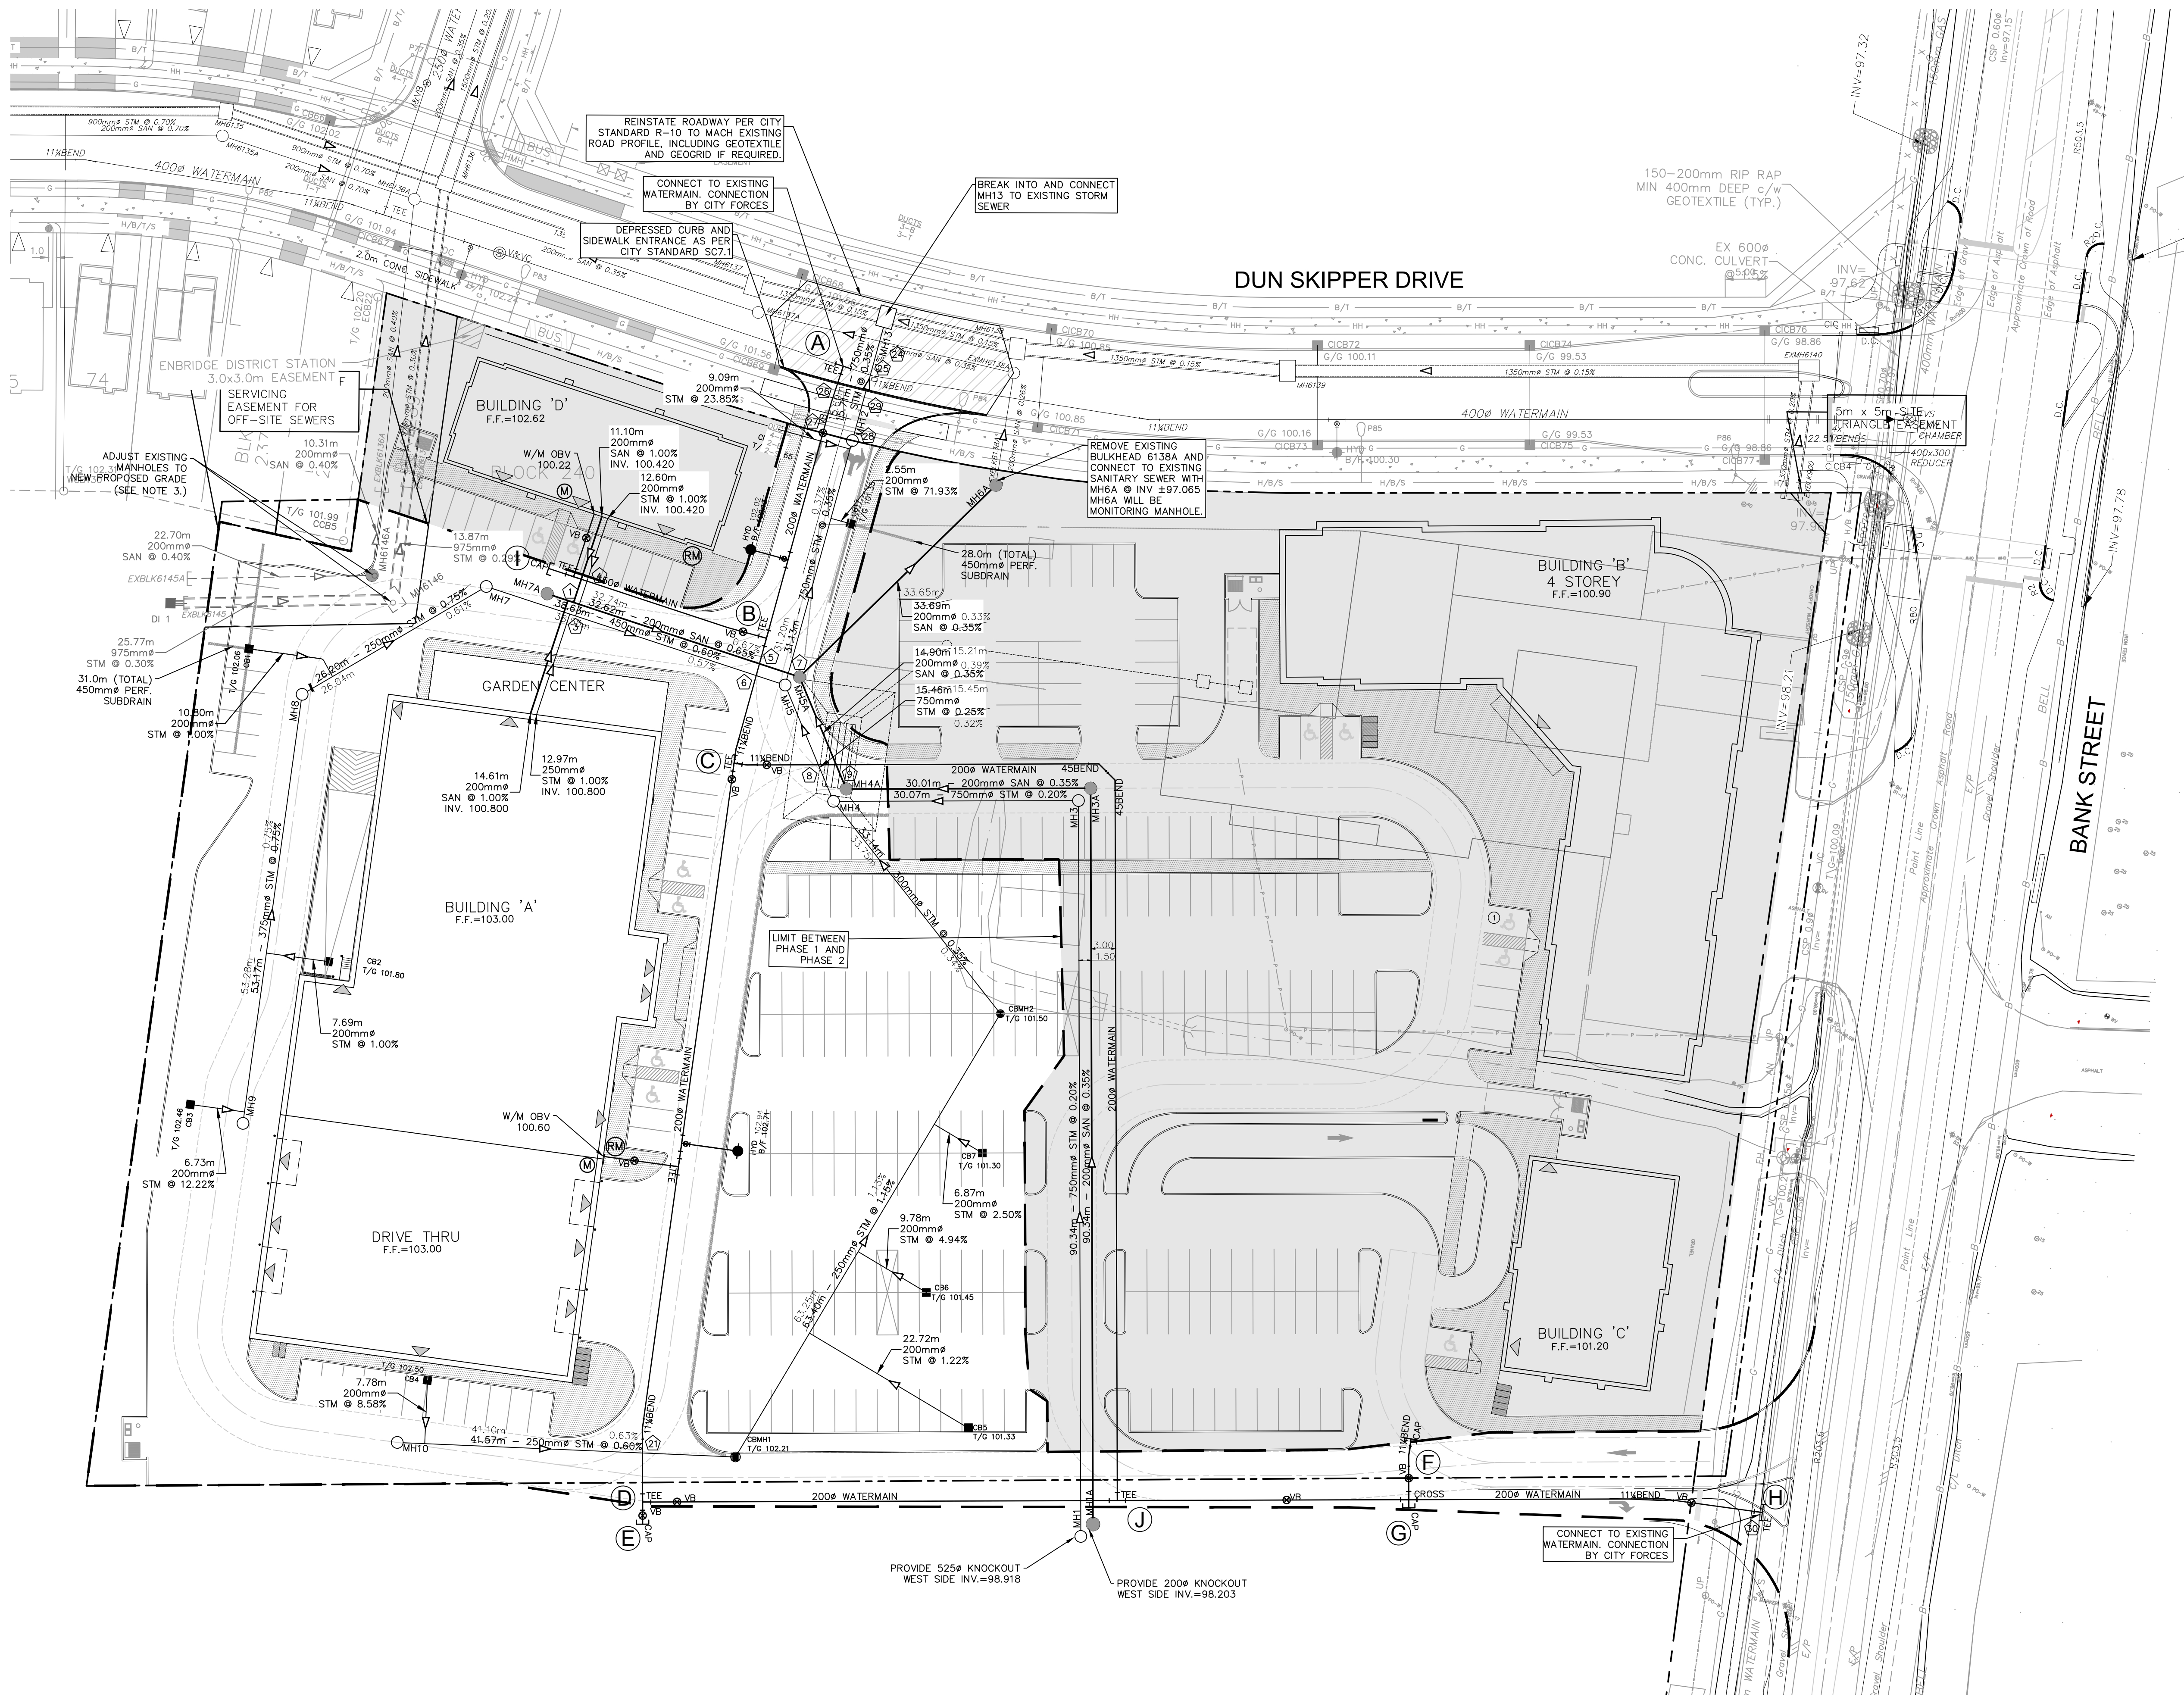

KEY PLAN  
(NTS)

- NOTES:**
1. SEE DRAWING C-010 FOR ADDITIONAL DETAILS AND NOTES.
  2. SITE BENCHMARK TO BE OBTAINED FROM LEGAL SURVEYOR H.A. KEN SHIPMAN SURVEYING LTD.
  3. EXISTING SANITARY MANHOLE - MH146A AS-BUILT FIC = 102.019 TO BE ADJUSTED TO ±102.160. EXISTING STORM MANHOLE - MH146B AS-BUILT FIC = 102.018 TO BE ADJUSTED TO ±102.24.

| No. | REVISIONS                                      | By  | Date       |
|-----|------------------------------------------------|-----|------------|
| 14  |                                                |     |            |
| 13  |                                                |     |            |
| 12  |                                                |     |            |
| 11  |                                                |     |            |
| 10  | RELOCATED SEWERS AND WM IN PHASE 2             | JIM | 2023-03-24 |
| 9   | RECORD DRAWINGS (PHASE 1)                      | JIM | 2022-08-19 |
| 8   | ADD PHASING                                    | JIM | 2020-06-23 |
| 7   | REVISED AS PER CITY COMMENTS                   | JIM | 2020-04-20 |
| 6   | REVISED AS PER CITY COMMENTS                   | JIM | 2020-04-02 |
| 5   | ISSUED FOR TENDER                              | JIM | 2020-03-18 |
| 4   | REVISED AS PER CITY COMMENTS                   | JIM | 2020-03-13 |
| 3   | REVISED AS PER CITY COMMENTS                   | JIM | 2019-12-09 |
| 2   | REVISED AS PER NEW SITE PLAN AND CITY COMMENTS | JIM | 2019-10-11 |
| 1   | ISSUED FOR SPA                                 | JIM | 2019-04-15 |

**IBI GROUP**  
400 - 333 Preston Street  
Oshawa ON K1S 5N4 Canada  
tel 613 225 1311 fax 613 225 9868  
ibigroup.com

Project Title

**BANK STREET DEVELOPMENT**  
4836 BANK STREET

Drawing Title

**SITE SERVICING PLAN**

Scale

1 : 400

|             |        |             |           |
|-------------|--------|-------------|-----------|
| Design      | SEL    | Date        | FEB. 2019 |
| Drawn       | DPS    | Checked     | JIM       |
| Project No. | 119351 | Drawing No. | 001       |



# Appendix B

- **Watermain Boundary Conditions**
- **Water Demand Calculations**
- **FUS Calculations**
- **Water Model Results**

### Provided Information

**Location**

## **Results**

### **Existing Condition (Pre- SUC Pressure Zone Reconfiguration)**

#### **Connection 1 – Dun Skipper Road**

| <b>Demand Scenario</b>    | <b>Head (m)</b> | <b>Pressure<sup>1</sup> (psi)</b> |
|---------------------------|-----------------|-----------------------------------|
| Maximum HGL               | 154.6           | 78.3                              |
| Peak Hour                 | 143.9           | 63.1                              |
| Max Day plus Fire Flow 1  | 125.1           | 36.3                              |
| Ground Elevation = 99.5 m |                 |                                   |

#### **Connection 1 – Bank Street**

| <b>Demand Scenario</b>    | <b>Head (m)</b> | <b>Pressure<sup>1</sup> (psi)</b> |
|---------------------------|-----------------|-----------------------------------|
| Maximum HGL               | 154.6           | 79.1                              |
| Peak Hour                 | 143.9           | 63.9                              |
| Max Day plus Fire Flow 1  | 124.6           | 36.4                              |
| Ground Elevation = 99.0 m |                 |                                   |

### **Future Condition (Post- SUC Pressure Zone Reconfiguration)**

#### **Connection 1 – Dun Skipper Road**

| <b>Demand Scenario</b>    | <b>Head (m)</b> | <b>Pressure<sup>1</sup> (psi)</b> |
|---------------------------|-----------------|-----------------------------------|
| Maximum HGL               | 147.3           | 67.9                              |
| Peak Hour                 | 144.6           | 64.1                              |
| Max Day plus Fire Flow 1  | 140.2           | 57.8                              |
| Ground Elevation = 99.5 m |                 |                                   |

#### **Connection 1 – Bank Street**

| <b>Demand Scenario</b>    | <b>Head (m)</b> | <b>Pressure<sup>1</sup> (psi)</b> |
|---------------------------|-----------------|-----------------------------------|
| Maximum HGL               | 147.3           | 68.7                              |
| Peak Hour                 | 144.3           | 64.5                              |
| Max Day plus Fire Flow 1  | 139.2           | 57.2                              |
| Ground Elevation = 99.0 m |                 |                                   |

## **Notes**

1. Any connection to a watermain 400 mm or larger should be approved by DWS as per the Water Design Guidelines Section 2.4 Review by Drinking Water Services.

## **Disclaimer**

*The boundary condition information is based on current operation of the city water distribution system. The computer model simulation is based on the best information available at the time. The operation of the water distribution system can change on a regular basis, resulting in a variation in boundary conditions. The physical properties of watermains deteriorate over time, as such must be assumed in the absence of actual field test data. The variation in physical watermain properties can therefore alter the results of the computer model simulation. Fire Flow analysis is a reflection of available flow in the watermain; there may be additional restrictions that occur between the watermain and the hydrant that the model cannot take into account.*





IBI GROUP  
333 PRESTON STREET  
OTTAWA, ON  
K1S 5N4

WATERMAIN DEMAND CALCULATION SHEET

PROJECT : 4836 Bank Street  
LOCATION : Leitrim Development Area - City of Ottawa  
DEVELOPER : Leitrim Home Hardware

FILE: 119351.5.7.3  
DATE PRINTED: 22-Apr-25  
DESIGN: LME  
PAGE : 1 OF 1

| Node                          | Residential |       |       |            | Non-Residential |             |             | Average Daily Demand (l/s) |          |       | Maximum Daily Demand (l/s) |          |       | Maximum Hourly |          |       | Fire Demand (l/min) |
|-------------------------------|-------------|-------|-------|------------|-----------------|-------------|-------------|----------------------------|----------|-------|----------------------------|----------|-------|----------------|----------|-------|---------------------|
|                               | Units       |       |       | Hotel Beds | Indtrl (ha.)    | Inst. (ha.) | Retail (m²) | Res.                       | Non-res. | Total | Res.                       | Non-res. | Total | Res.           | Non-res. | Total |                     |
|                               | 1-Bed       | 2-Bed | 3-Bed |            |                 |             |             |                            |          |       |                            |          |       |                |          |       |                     |
|                               |             |       |       |            |                 |             |             |                            |          |       |                            |          |       |                |          |       |                     |
| T-120<br>(Building A and D)   |             |       |       |            |                 |             | 3,490       | 0.00                       | 0.10     | 0.10  | 0.00                       | 0.15     | 0.15  | 0.00           | 0.27     | 0.27  |                     |
|                               |             |       |       |            |                 |             |             |                            |          |       |                            |          |       |                |          |       |                     |
| T-150<br>(Building B Revised) | 87          | 36    | 18    |            |                 |             | 878         | 0.82                       | 0.025    | 0.85  | 2.05                       | 0.04     | 2.09  | 4.51           | 0.07     | 4.58  | 10,000              |
|                               |             |       |       |            |                 |             |             |                            |          |       |                            |          |       |                |          |       |                     |
| T-160<br>(Building C)         |             |       |       |            |                 |             | 502         | 0.00                       | 0.01     | 0.01  | 0.00                       | 0.02     | 0.02  | 0.00           | 0.04     | 0.04  |                     |
|                               |             |       |       |            |                 |             |             |                            |          |       |                            |          |       |                |          |       |                     |
| Fire Nodes                    |             |       |       |            |                 |             |             |                            |          |       |                            |          |       |                |          |       |                     |
| TH-110, TH-030                |             |       |       |            |                 |             |             |                            |          |       |                            |          |       |                |          |       | 11,000              |
| TH-020, TH-040                |             |       |       |            |                 |             |             |                            |          |       |                            |          |       |                |          |       | 10,000              |
|                               |             |       |       |            |                 |             |             |                            |          |       |                            |          |       |                |          |       |                     |
| TOTAL                         |             |       |       |            |                 |             |             |                            |          | 0.96  |                            |          | 2.26  |                |          | 4.89  |                     |

ASSUMPTIONS

RESIDENTIAL DENSITIES

1 Bedroom Units

1.4 p / p / u

2 Bedroom Units

2.1 p / p / u

3 Bedroom Units

3.1 p / p / u

AVG. DAILY DEMAND

- Hotel (Table 4.2)

225 l / cap / day

- Retail (Shopping Centre)

2,500 l / 1000m<sup>2</sup> / day

MAX. DAILY DEMAND

- Hotel (Table 4.2)

338 l / cap / day

- Retail (Shopping Centre)

3,750 l / 1000m<sup>2</sup> / day

MAX. HOURLY DEMAND

- Hotel (Table 4.2)

608 l / cap / day

- Retail (Shopping Centre)

6,750 l / 1000m<sup>2</sup> / day

FIRE FLOW

- Hotel

10,000 l / min

- Retail

11,000 l / min



ARCADIS IBI GROUP  
500-333 Preston Street  
Ottawa, Ontario K1S 5N4 Canada  
ibigroup.com

IBI GROUP

WATERMAIN DEMAND CALCULATION SHEET

155 Dun Skipper Dr, Seniors Departments | 2668867 Ontario Inc.  
148290-6.0 | Rev #2 | 2025-04-22  
Prepared By: WZ | Checked By: RM

| NODE              | RESIDENTIAL |           |           |            | NON-RESIDENTIAL (ICI) |            |              | AVERAGE DAILY DEMAND (l/s) |       |       | MAXIMUM DAILY DEMAND (l/s) |      |       | MAXIMUM HOURLY DEMAND (l/s) |      |       | FIRE DEMAND (l/min) |
|-------------------|-------------|-----------|-----------|------------|-----------------------|------------|--------------|----------------------------|-------|-------|----------------------------|------|-------|-----------------------------|------|-------|---------------------|
|                   | 1 bedroom   | 2 bedroom | 3 bedroom | POPULATION | INDUST. (ha)          | COMM. (ha) | INSTIT. (ha) | RESIDENTIAL                | ICI   | TOTAL | RESIDENTIAL                | ICI  | TOTAL | RESIDENTIAL                 | ICI  | TOTAL |                     |
|                   | UNITS       | UNITS     | UNITS     |            |                       |            |              |                            |       |       |                            |      |       |                             |      |       |                     |
| <u>Building B</u> | 87          | 36        | 18        | 253.20     |                       | 0.0878     |              | 0.821                      | 0.025 | 0.85  | 2.05                       | 0.04 | 2.09  | 4.51                        | 0.07 | 4.58  | 10,000              |
|                   |             |           |           |            |                       |            |              |                            |       |       |                            |      |       |                             |      |       |                     |
| <u>TOTAL</u>      | 87          | 36        | 18        | 253.20     |                       | 0.09       |              |                            |       | 0.85  |                            |      | 2.09  |                             |      | 4.58  |                     |
|                   |             |           |           |            |                       |            |              |                            |       |       |                            |      |       |                             |      |       |                     |


| ASSUMPTIONS        |                  |                            |                      |                 |             |                |                           |                          |  |
|--------------------|------------------|----------------------------|----------------------|-----------------|-------------|----------------|---------------------------|--------------------------|--|
| POPULATION DENSITY |                  | WATER DEMAND RATES         |                      | PEAKING FACTORS |             |                | FIRE DEMANDS              |                          |  |
| 1 Bedroom Units    | 1.4 persons/unit | Residential                | 280 l/cap/day        | Maximum Daily   | Residential | 2.5 x avg. day | Single Family             | 10,000 l/min (166.7 l/s) |  |
| 2 Bedroom Units    | 2.1 persons/unit | Commercial Shopping Center | 2,500 L/(1000m2)/day | Maximum Hourly  | Commercial  | 1.5 x avg. day | Semi Detached & Townhouse | 10,000 l/min (166.7 l/s) |  |
| 3 Bedroom Units    | 3.1 persons/unit |                            |                      |                 | Residential | 2.2 x max. day | Medium Density            | 15,000 l/min (250 l/s)   |  |
|                    |                  |                            |                      |                 | Commercial  | 1.8 x max. day |                           |                          |  |

| STEP                               | Contents                           | Description   | Adjustment Factor                                                 | Result                                  |             |
|------------------------------------|------------------------------------|---|-------------------------------------------------------------------|-----------------------------------------|-------------|
| 1                                  | Building A<br>(9-storey)           | 1st Floor Area   | 1900                                                              | Height 2.8m 1                           | 1900 m2     |
|                                    |                                    | 2nd Floor Area   | 1900                                                              | Height 2.8m 1                           | 1900 m2     |
|                                    |                                    | 3rd Floor Area   | 1680                                                              | Height 2.8m 0.5                         | 840 m2      |
|                                    |                                    | 4th Floor Area   | 1680                                                              | Height 2.8m 0.5                         | 840 m2      |
|                                    |                                    | 5th Floor Area   | 1680                                                              | Height 2.8m 0.5                         | 840 m2      |
|                                    |                                    | 6th Floor Area   | 1665                                                              | Height 2.8m 0.5                         | 833 m2      |
|                                    |                                    | 7th Floor Area   | 1665                                                              | Height 2.8m 0.5                         | 833 m2      |
|                                    |                                    | 8th Floor Area   | 1665                                                              | Height 2.8m 0.5                         | 833 m2      |
|                                    |                                    | 9th Floor Area   | 1672                                                              | Height 2.8m 0.5                         | 836 m2      |
| Total Effective Floor Area         |                                    | (Storage space exceeding 3m in height, floor area X 3)                                                                                           |                                                                   | 6726.8 m2                               |             |
| 2                                  | Type of Construction               | Type V Wood Frame 1.5<br>Type III Ordinary Construction 1.0<br>Type II Noncombustible Construction 0.8<br>Type I Fire Resistive Construction 0.6 | Type II Noncombustible Construction 0.8                           |                                         |             |
| 3                                  | Required Fire Flow                 | RFF = 220C√A, rounded to nearest 1000 L/min   |                                                                   | 14000 L/min                             |             |
| 4                                  | Occupancy and Contents             | Noncombustible Contents   | -25%                                                              | Combustible - Residential/Commercial 0% | 0 L/min     |
|                                    |                                    | Limited Combustible Contents   | -15%                                                              |                                         |             |
|                                    |                                    | Combustible Contents   | 0%                                                                |                                         |             |
| Free Burning Contents              |                                    | 15%   |                                                                   |                                         |             |
| Rapid Burning Contents             |                                    | 25%   |                                                                   |                                         |             |
| Fire Flow                          |                                    |   |                                                                   | 14000 L/min                             |             |
| 5                                  | Automatic Sprinkler Protection     | Automatic Sprinkler Conforming to NFPA 13   | -30%                                                              | Yes -30%                                | -4200 L/min |
|                                    |                                    | Standard Water Supply for both the system and Fire Department Hose Lines                                                                         | -10%                                                              | Yes -10%                                | -1400 L/min |
|                                    |                                    | Fully Supervised System   | 0%                                                                | No                                      |             |
| Total Sprinkler Adjustment         |                                    |   |                                                                   | -5600 L/min                             |             |
| 6                                  | Exposure Adjustment                |   | Based on Table 6 Exposure Adjustment Charges for Subject Building |                                         |             |
|                                    | North                              | Separation (m)   | >30                                                               | With unprotected opening 0%             | 0 L/min     |
|                                    |                                    | Length X Height Factor (m.storeys)   | 0                                                                 |                                         |             |
|                                    |                                    | Construction Type   | Type II                                                           |                                         |             |
|                                    | South                              | Separation (m)   | 21.9                                                              | With unprotected opening 10%            | 1400 L/min  |
|                                    |                                    | Length X Height Factor (m.storeys)   | 108                                                               |                                         |             |
|                                    |                                    | Construction Type   | Type II                                                           |                                         |             |
|                                    | East                               | Separation (m)   | >30                                                               | With unprotected opening 0%             | 0 L/min     |
| Length X Height Factor (m.storeys) |                                    | 0   |                                                                   |                                         |             |
| Construction Type                  |                                    | Type II   |                                                                   |                                         |             |
| West                               | Separation (m)                     | >30   | With unprotected opening 0%                                       | 0 L/min                                 |             |
|                                    | Length X Height Factor (m.storeys) | 0   |                                                                   |                                         |             |
|                                    | Construction Type                  | Type II   |                                                                   |                                         |             |
| Total Exposure Adjustment          |                                    |   |                                                                   | 1400 L/min                              |             |
| 7                                  | Total Required Fire Flow           |   |                                                                   | 9800 L/min                              |             |
|                                    |                                    | Rounded to Nearest 1000 L/min   |                                                                   | 10000 L/min                             |             |
| 167 L/s                            |                                    |   |                                                                   |                                         |             |

Notes 1. Fire flow calculation are based on Fire Underwriters Survey version 2020.

2. If any vertical opening in the building are unprotected (e.g. interconnected floor spaces, elevators etc.), consider the two largest adjoining floor area plus 50% of all floors immediately above them up to a maximum of eight.

# Junctions and Pipes Layouts

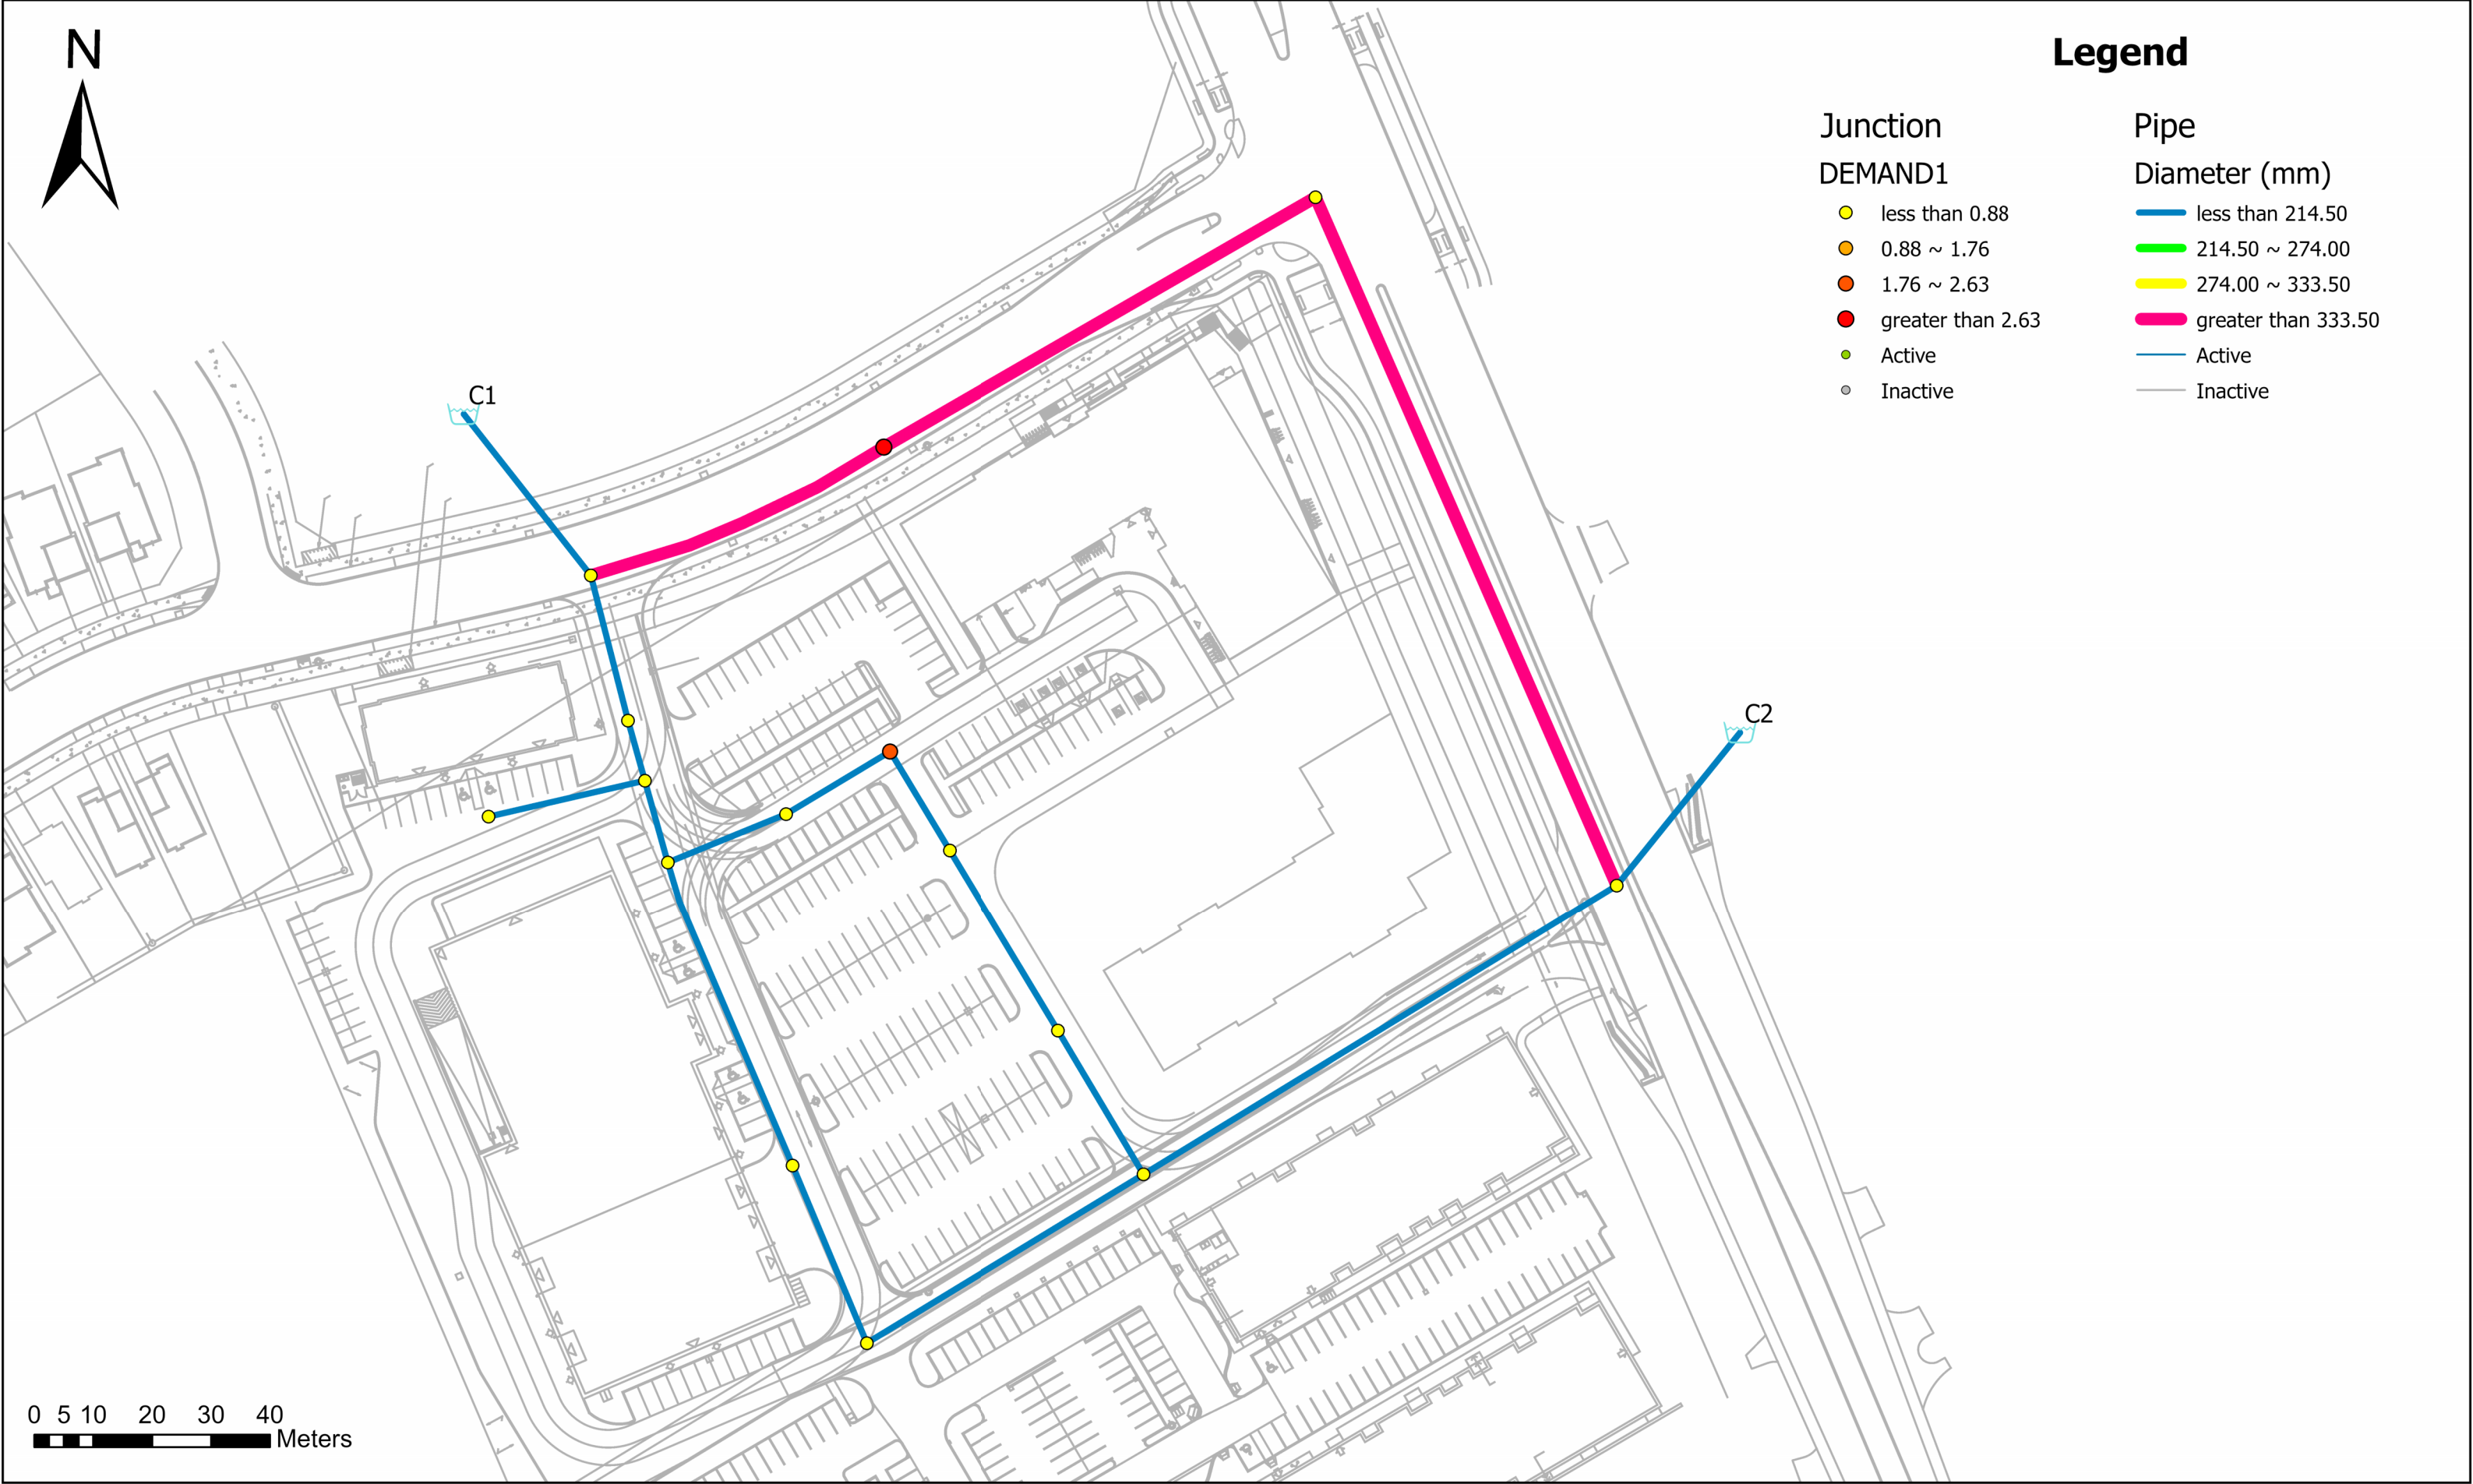





# Average Day Results

|    |                          | ID      | Demand<br>(L/s) | Elevation<br>(m) | Head<br>(m) | Pressure<br>(kPa) | Water Age<br>(hrs) |
|----|--------------------------|---------|-----------------|------------------|-------------|-------------------|--------------------|
| 1  | <input type="checkbox"/> | B-200   | 0.68            | 99.25            | 154.60      | 542.39            | 3.45               |
| 2  | <input type="checkbox"/> | S15-300 | 2.34            | 100.00           | 154.60      | 535.04            | 2.85               |
| 3  | <input type="checkbox"/> | T-100   | 0.00            | 101.50           | 154.60      | 520.34            | 0.00               |
| 4  | <input type="checkbox"/> | T-110   | 0.00            | 102.10           | 154.60      | 514.46            | 0.59               |
| 5  | <input type="checkbox"/> | T-120   | 0.10            | 102.25           | 154.60      | 512.99            | 2.02               |
| 6  | <input type="checkbox"/> | T-130   | 0.00            | 102.50           | 154.60      | 510.54            | 2.86               |
| 7  | <input type="checkbox"/> | T-140   | 0.00            | 102.50           | 154.60      | 510.54            | 13.76              |
| 8  | <input type="checkbox"/> | T-150   | 0.85            | 100.60           | 154.60      | 529.15            | 3.86               |
| 9  | <input type="checkbox"/> | T-160   | 0.01            | 101.00           | 154.60      | 525.24            | 2.85               |
| 10 | <input type="checkbox"/> | T-170   | 0.00            | 100.80           | 154.60      | 527.20            | 2.13               |
| 11 | <input type="checkbox"/> | T-180   | 0.00            | 101.10           | 154.60      | 524.26            | 0.01               |
| 12 | <input type="checkbox"/> | TH-010  | 0.00            | 101.90           | 154.60      | 516.42            | 0.42               |
| 13 | <input type="checkbox"/> | TH-020  | 0.00            | 100.70           | 154.60      | 528.17            | 3.22               |
| 14 | <input type="checkbox"/> | TH-030  | 0.00            | 100.90           | 154.60      | 526.22            | 20.65              |
| 15 | <input type="checkbox"/> | TH-040  | 0.00            | 100.70           | 154.60      | 528.17            | 3.78               |




# Peak Hour Results

|    |                          | ID      | Demand<br>(L/s) | Elevation<br>(m) | Head<br>(m) | Pressure<br>(kPa) | Water Age<br>(hrs) |
|----|--------------------------|---------|-----------------|------------------|-------------|-------------------|--------------------|
| 1  | <input type="checkbox"/> | B-200   | 1.02            | 99.25            | 143.90      | 437.53            | 1.41               |
| 2  | <input type="checkbox"/> | S15-300 | 6.31            | 100.00           | 143.90      | 430.18            | 1.20               |
| 3  | <input type="checkbox"/> | T-100   | 0.00            | 101.50           | 143.90      | 415.48            | 0.00               |
| 4  | <input type="checkbox"/> | T-110   | 0.00            | 102.10           | 143.90      | 409.57            | 0.12               |
| 5  | <input type="checkbox"/> | T-120   | 0.27            | 102.25           | 143.90      | 408.10            | 0.64               |
| 6  | <input type="checkbox"/> | T-130   | 0.00            | 102.50           | 143.90      | 405.65            | 0.66               |
| 7  | <input type="checkbox"/> | T-140   | 0.00            | 102.50           | 143.90      | 405.65            | 4.50               |
| 8  | <input type="checkbox"/> | T-150   | 4.58            | 100.60           | 143.89      | 424.23            | 0.81               |
| 9  | <input type="checkbox"/> | T-160   | 0.04            | 101.00           | 143.89      | 420.33            | 0.56               |
| 10 | <input type="checkbox"/> | T-170   | 0.00            | 100.80           | 143.90      | 422.30            | 0.42               |
| 11 | <input type="checkbox"/> | T-180   | 0.00            | 101.10           | 143.90      | 419.40            | 0.00               |
| 12 | <input type="checkbox"/> | TH-010  | 0.00            | 101.90           | 143.90      | 411.54            | 0.08               |
| 13 | <input type="checkbox"/> | TH-020  | 0.00            | 100.70           | 143.89      | 423.27            | 0.73               |
| 14 | <input type="checkbox"/> | TH-030  | 0.00            | 100.90           | 143.90      | 421.32            | 6.91               |
| 15 | <input type="checkbox"/> | TH-040  | 0.00            | 100.70           | 143.89      | 423.26            | 0.73               |



# Max day + Fire Flow

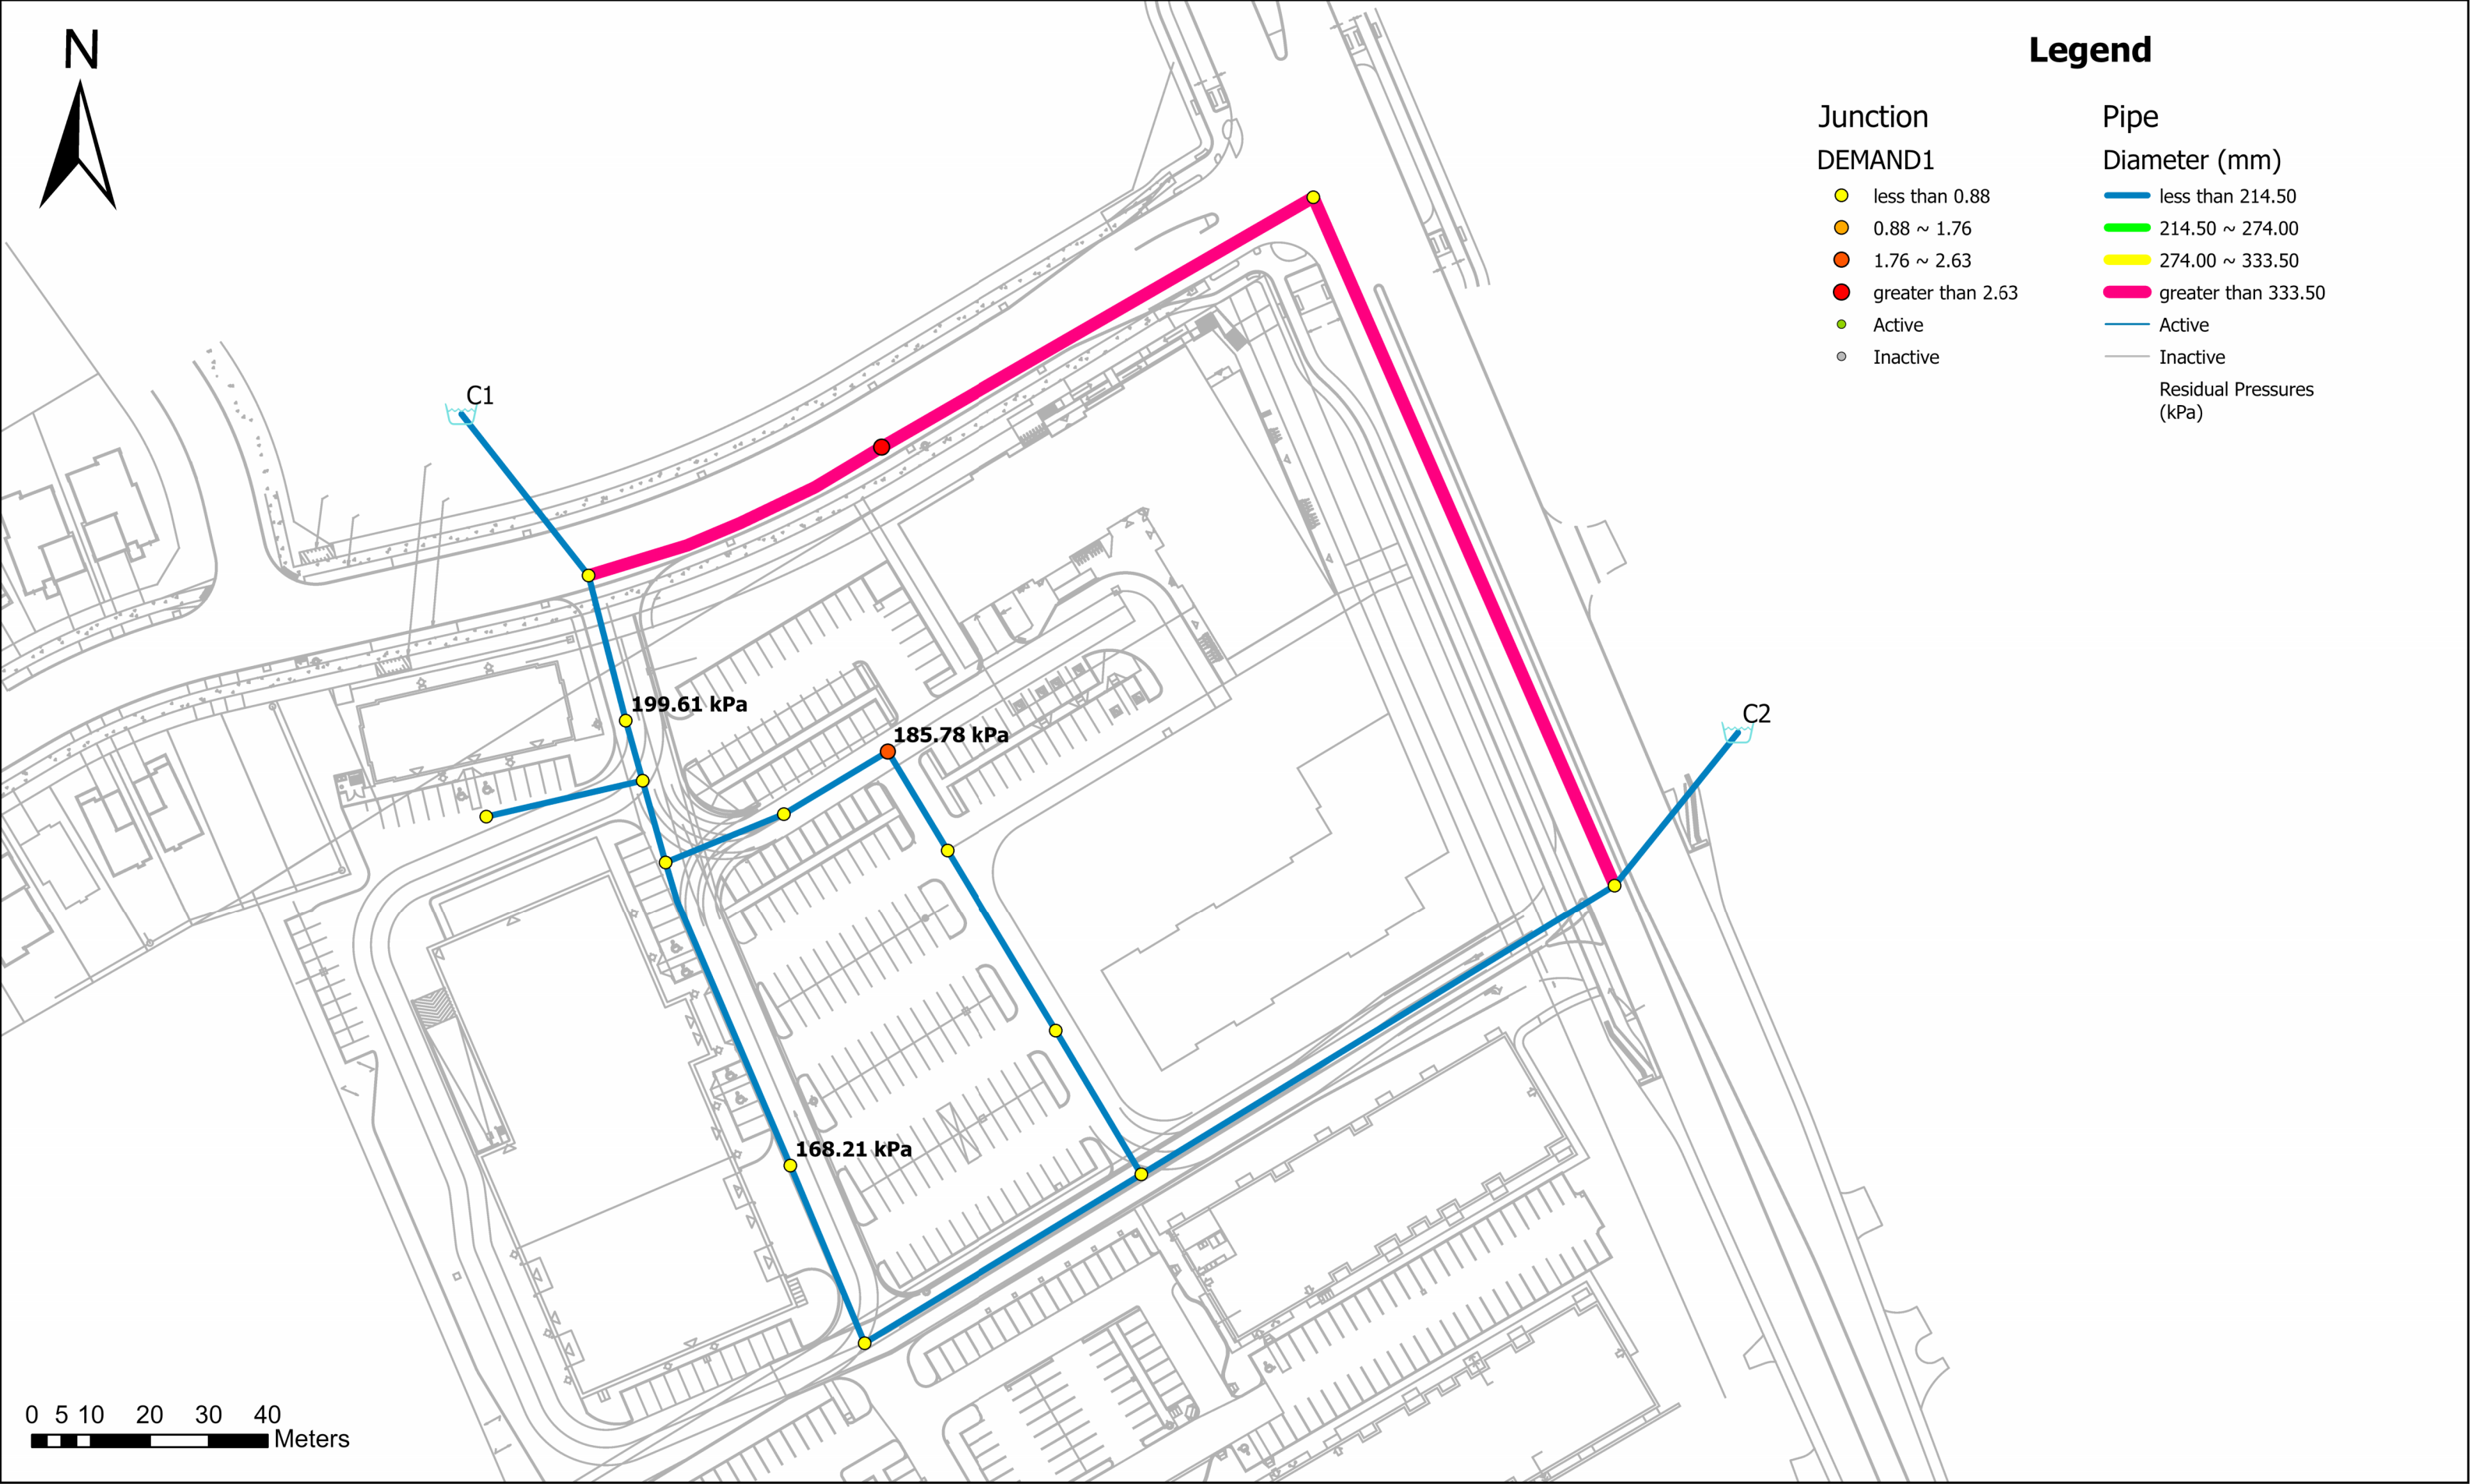

Max Day + Fire Flow Results

|   |                          | ID     | Static Demand<br>(L/s) | Static Pressure<br>(kPa) | Static Head<br>(m) | Fire-Flow Demand<br>(L/s) | Residual Pressure<br>(kPa) | Hydrant Available Flow<br>(L/s) | Hydrant Pressure at Available Flow<br>(kPa) |
|---|--------------------------|--------|------------------------|--------------------------|--------------------|---------------------------|----------------------------|---------------------------------|---------------------------------------------|
| 1 | <input type="checkbox"/> | T-150  | 2.09                   | 237.93                   | 124.88             | 166.67                    | 185.80                     | 224.35                          | 150.0                                       |
| 2 | <input type="checkbox"/> | TH-010 | 0.00                   | 226.12                   | 124.98             | 183.33                    | 199.62                     | 330.25                          | 150.0                                       |
| 3 | <input type="checkbox"/> | TH-030 | 0.00                   | 235.02                   | 124.88             | 183.33                    | 168.23                     | 209.24                          | 150.0                                       |

Max Day + Fire Flow - Piper Report

|    |                          | ID   | From Node | To Node | Length<br>(m) | Diameter<br>(mm) | Roughness | Flow<br>(L/s) | Velocity<br>(m/s) | Headloss<br>(m) | Water Age<br>(hrs) |
|----|--------------------------|------|-----------|---------|---------------|------------------|-----------|---------------|-------------------|-----------------|--------------------|
| 1  | <input type="checkbox"/> | 2107 | S15-300   | B-200   | 84.75         | 393.00           | 120.00    | 83.06         | 0.68              | 0.12            | 0.02               |
| 2  | <input type="checkbox"/> | 791  | B-200     | T-180   | 127.53        | 393.00           | 120.00    | 82.38         | 0.68              | 0.18            | 0.06               |
| 3  | <input type="checkbox"/> | P13  | T-100     | TH-010  | 25.45         | 204.00           | 110.00    | 18.24         | 0.56              | 0.06            | 0.00               |
| 4  | <input type="checkbox"/> | P15  | TH-010    | T-110   | 10.56         | 204.00           | 110.00    | 18.24         | 0.56              | 0.03            | 0.01               |
| 5  | <input type="checkbox"/> | P17  | T-110     | T-120   | 27.22         | 155.00           | 100.00    | 0.15          | 0.01              | 0.00            | 0.02               |
| 6  | <input type="checkbox"/> | P19  | T-130     | T-110   | 14.44         | 204.00           | 110.00    | -18.09        | 0.55              | 0.03            | 0.02               |
| 7  | <input type="checkbox"/> | P21  | T-130     | TH-020  | 21.69         | 204.00           | 110.00    | 10.01         | 0.31              | 0.02            | 0.03               |
| 8  | <input type="checkbox"/> | P23  | T-130     | TH-030  | 55.80         | 204.00           | 110.00    | 8.08          | 0.25              | 0.03            | 0.03               |
| 9  | <input type="checkbox"/> | P25  | TH-030    | T-140   | 32.64         | 204.00           | 110.00    | 8.08          | 0.25              | 0.02            | 0.09               |
| 10 | <input type="checkbox"/> | P27  | T-150     | TH-020  | 20.64         | 204.00           | 110.00    | -10.01        | 0.31              | 0.02            | 0.04               |
| 11 | <input type="checkbox"/> | P29  | TH-040    | T-150   | 19.63         | 204.00           | 110.00    | -7.92         | 0.24              | 0.01            | 0.06               |
| 12 | <input type="checkbox"/> | P31  | TH-040    | T-160   | 35.83         | 204.00           | 110.00    | 7.92          | 0.24              | 0.02            | 0.09               |
| 13 | <input type="checkbox"/> | P33  | T-160     | T-170   | 28.39         | 204.00           | 110.00    | 7.90          | 0.24              | 0.01            | 0.13               |
| 14 | <input type="checkbox"/> | P35  | T-140     | T-170   | 55.09         | 204.00           | 110.00    | 8.08          | 0.25              | 0.03            | 0.12               |
| 15 | <input type="checkbox"/> | P39  | T-170     | T-180   | 94.13         | 204.00           | 110.00    | 15.98         | 0.49              | 0.18            | 0.17               |
| 16 | <input type="checkbox"/> | P41  | T-100     | S15-300 | 54.54         | 393.00           | 120.00    | 86.57         | 0.71              | 0.08            | 0.00               |
| 17 | <input type="checkbox"/> | P43  | C2        | T-180   | 1.00          | 204.00           | 110.00    | -98.36        | 3.01              | 0.06            | 0.13               |
| 18 | <input type="checkbox"/> | P45  | C1        | T-100   | 1.00          | 204.00           | 110.00    | 104.81        | 3.21              | 0.06            | 0.00               |

# Appendix C

- **Sanitary Sewer Design Sheet**
- **Sanitary Drainage Area Plan 148290-C-400**
- **Sanitary Sewer Design Sheet 119351**
- **Sanitary Drainage Area Plan 119351-C-400**





155 Dun Skipper Drive  
City of Ottawa  
2668867 Ontario Inc.

| LOCATION         |         |         |           | RESIDENTIAL        |            |       |       |       |                     |       |                 |                 |               | ICI AREAS |           |      |            |     |                 |                 |           |      |            | INFILTRATION ALLOWANCE |      |           | FIXED FLOW (L/s) |       | TOTAL FLOW | PROPOSED SEWER DESIGN |            |          |           | AVAILABLE CAPACITY |          |     |
|------------------|---------|---------|-----------|--------------------|------------|-------|-------|-------|---------------------|-------|-----------------|-----------------|---------------|-----------|-----------|------|------------|-----|-----------------|-----------------|-----------|------|------------|------------------------|------|-----------|------------------|-------|------------|-----------------------|------------|----------|-----------|--------------------|----------|-----|
| STREET           | AREA ID | FROM MH | TO MH     | AREA w/ Units (Ha) | UNIT TYPES |       |       |       | POPULATION          |       | RES PEAK FACTOR | PEAK FLOW (L/s) | INSTITUTIONAL |           | AREA (Ha) |      | INDUSTRIAL |     | ICI PEAK FACTOR | PEAK FLOW (L/s) | AREA (Ha) |      | FLOW (L/s) | IND                    | CUM  | FLO (L/s) | IND              | CUM   | FLO (L/s)  | CAPACITY (L/s)        | LENGTH (m) | DIA (mm) | SLOPE (%) | VELOCITY (m/s)     | CAPACITY |     |
|                  |         |         |           |                    | SF         | 1-BED | 2-BED | 3-BED | AREA w/o Units (Ha) | IND   |                 |                 | CUM           | IND       | CUM       | IND  | CUM        | IND |                 |                 | CUM       | IND  |            |                        |      |           |                  |       |            |                       |            |          |           |                    | CUM      | L/s |
| EXISTING PHASE 1 |         | BLDG D  | MH7A-MH5A |                    |            |       |       |       | 0.0                 | 0.0   | 3.80            | 0.00            |               |           | 0.05      | 0.05 |            |     | 1.50            | 0.02            | 0.05      | 0.05 | 0.02       | 0.00                   | 0.00 | 0.04      | 34.22            | 71.10 | 200        | 1.00                  | 1.055      | 34.18    | 99.88%    |                    |          |     |
|                  |         | BLDG A  | MH7A-MH5A |                    |            |       |       |       | 0.0                 | 0.0   | 3.80            | 0.00            |               |           | 0.30      | 0.30 |            |     | 1.50            | 0.15            | 0.30      | 0.30 | 0.10       | 0.00                   | 0.00 | 0.24      | 34.22            | 14.61 | 200        | 1.00                  | 1.055      | 33.97    | 99.28%    |                    |          |     |
|                  |         | MH7A    | MH5A      |                    |            |       |       |       |                     | 0.0   | 0.0             | 3.80            | 0.00          |           |           | 1.01 | 1.01       |     |                 | 1.50            | 0.49      | 1.01 | 1.01       | 0.33                   | 0.00 | 0.00      | 0.82             | 28.05 | 32.74      | 200                   | 0.67       | 0.865    | 27.22     | 97.06%             |          |     |
|                  |         
| Future           |         | BLDG C  | MH1A-MH3A |                    |            |       |       |       | 0.0                 | 0.0   | 3.80            | 0.00            |               |           | 0.05      | 0.05 |            |     | 1.50            | 0.02            | 0.05      | 0.05 | 0.02       | 0.00                   | 0.00 | 0.04      | 34.22            | 50.00 | 200        | 1.00                  | 1.055      | 34.18    | 99.88%    |                    |          |     |
| Phase 2          |         | BLDG B  | MH3A      |                    |            |       |       |       | 253.2               | 253.2 | 3.49            | 2.86            |               |           | 0.19      | 0.19 |            |     | 1.50            | 0.09            | 0.19      | 0.19 | 0.06       | 0.00                   | 0.00 | 3.02      | 34.22            | 19.54 | 200        | 1.00                  | 1.055      | 31.20    | 91.16%    |                    |          |     |
| External         |         | MH1A    | MH5A      | 1.54               |            | 87    | 36    | 18    | 252.0               | 505.2 | 3.38            | 5.53            |               |           | 0.86      | 0.86 |            |     | 1.50            | 0.42            | 0.86      | 0.86 | 0.29       | 0.00                   | 0.00 | 6.23      | 19.66            | 92.55 | 200        | 0.33                  | 0.606      | 13.42    | 68.28%    |                    |          |     |
|                  |         | MH3A    | MH4A      |                    |            |       |       |       | 0.0                 | 505.2 | 3.38            | 5.53            |               |           | 0.42      | 1.29 |            |     | 1.50            | 0.63            | 0.42      | 1.29 | 0.43       | 0.00                   | 0.00 | 6.58      | 21.37            | 30.45 | 200        | 0.39                  | 0.659      | 14.79    | 69.20%    |                    |          |     |
|                  |         | MH4A    | MH5A      |                    |            |       |       |       | 0.0                 | 505.2 | 3.38            | 5.53            |               |           | 0.02      | 1.31 |            |     | 1.50            | 0.64            | 0.02      | 1.31 | 0.43       | 0.00                   | 0.00 | 6.60      | 21.49            | 15.21 | 200        | 0.39                  | 0.663      | 14.89    | 69.30%    |                    |          |     |
|                  |         | MH5A    | MH5A      |                    |            |       |       |       | 0.0                 | 505.2 | 3.38            | 5.53            |               |           | 0.17      | 2.49 |            |     | 1.50            | 1.21            | 0.17      | 2.49 | 0.82       | 0.00                   | 0.00 | 7.56      | 19.56            | 33.65 | 200        | 0.33                  | 0.603      | 12.00    | 61.35%    |                    |          |     |
|                  |         
|                                  |                             |
|----------------------------------|-----------------------------|
| PROJECT                          |                             |
| SENIORS APARTMENTS               |                             |
| BANK STREET AT DUN SKIPPER DRIVE |                             |
| PROJECT NO:<br>148290            |                             |
| DRAWN BY:<br><b>M.M.</b>         | CHECKED BY:<br><b>R.M.</b>  |
| PROJECT MGR:<br><b>R.M.</b>      | APPROVED BY:<br><b>A.Z.</b> |
| SHEET TITLE                      |                             |
| SANITARY DRAINAGE AREA<br>PLAN   |                             |
| SHEET NUMBER                     | ISSUE                       |
| C-400                            | 5                           |







4836 Bank Street  
CITY OF OTTAWA  
Home Hardware

J:\119351\_4836BankSt\5.7 Calculations\5.7.1 Sewers & Grading\CCS\_SanitarySewer Design\_2019-04-15



\\11351\_4338\dwg\513 Drawing\Sanitary\Sanitary-FULL.DWG Plot Scale: 1:25.4 Printed At: 6/27/2019 7:28 AM Last Saved By: alvino Last Saved At: Jun 23, 2019

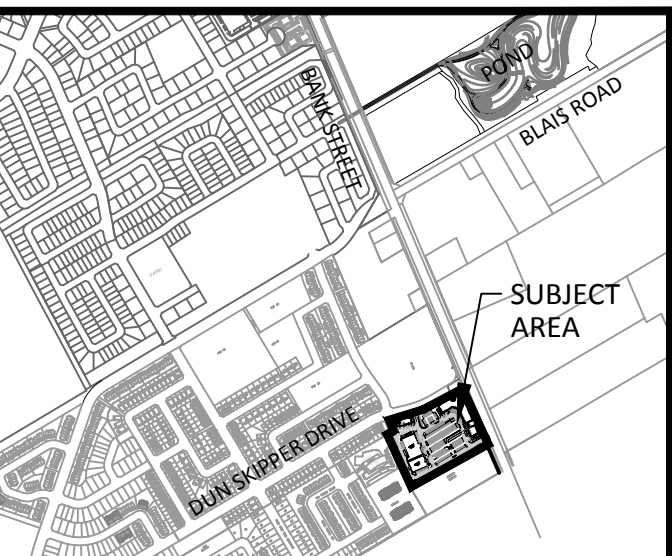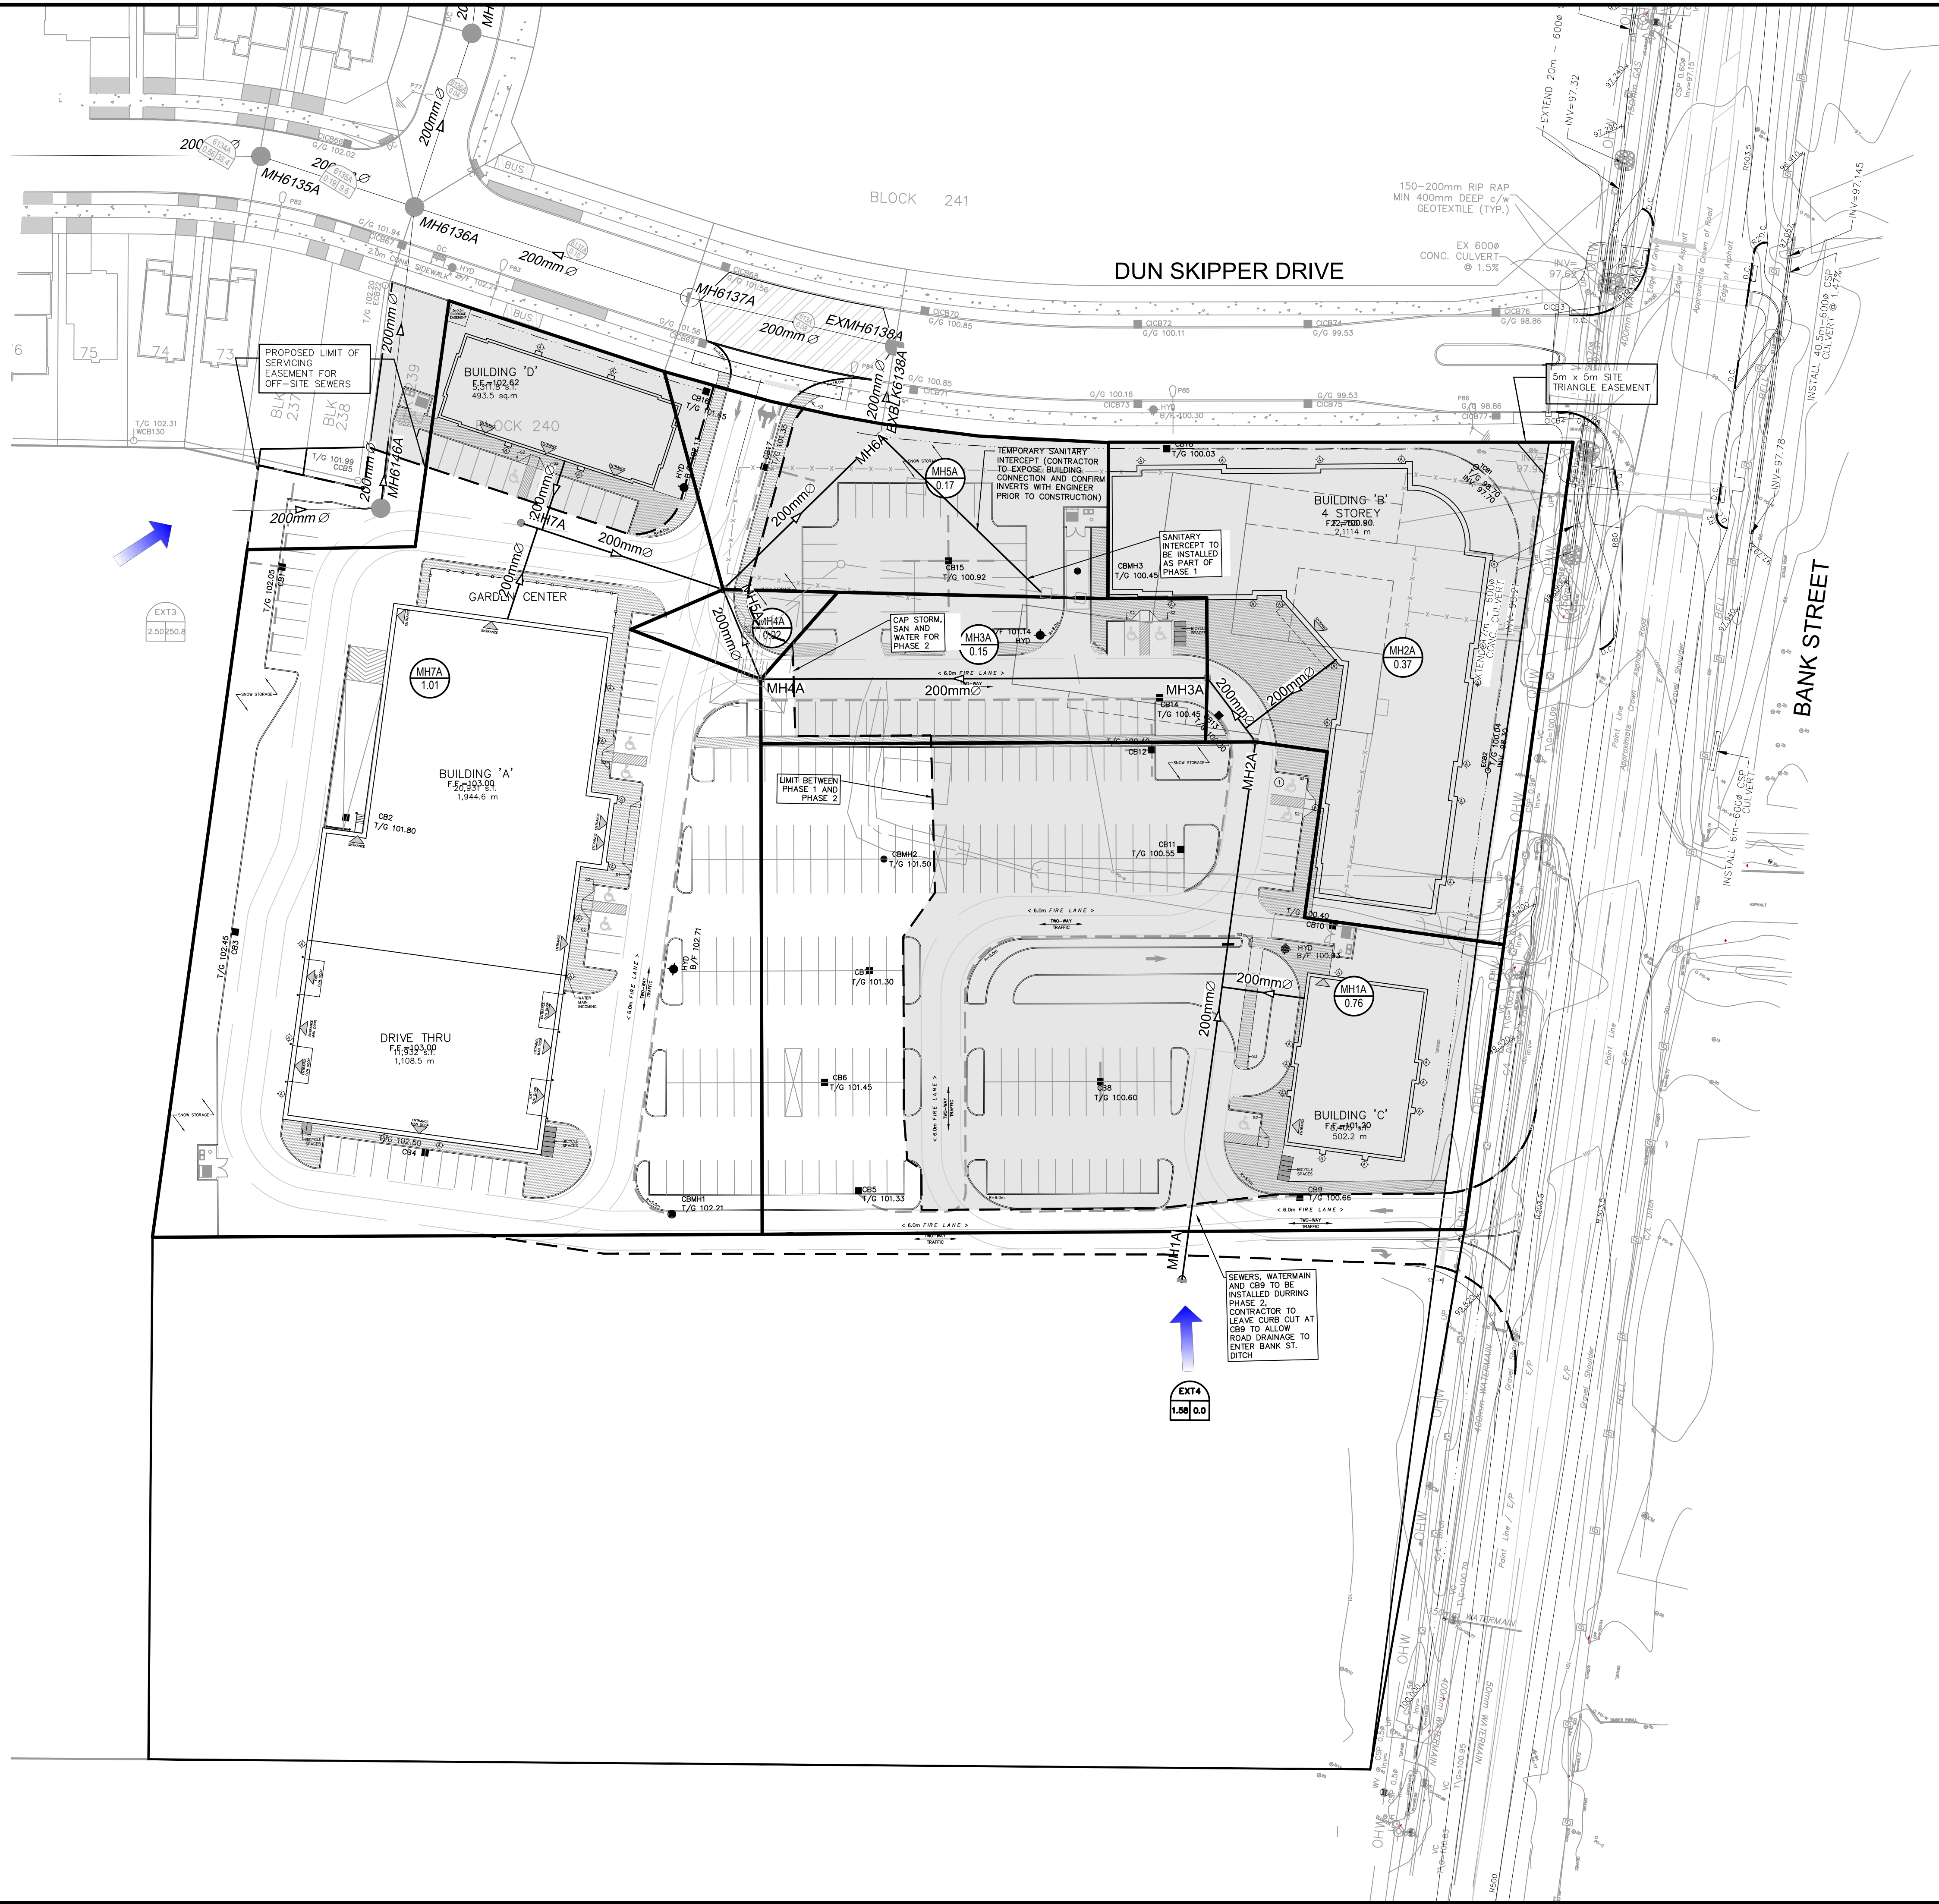

#### KEY PLAN (NTS)

- NOTES:**
- SEE DRAWING C-010 FOR ADDITIONAL DETAILS AND NOTES.
  - SITE BENCHMARK TO BE OBTAINED FROM LEGAL SURVEYOR H.A. KEN SHIPMAN SURVEYING LTD.

- LEGEND:**
- 6115A  
0.81/43.2  
EXISTING AREA NUMBER  
EXISTING POPULATION  
EXISTING AREA IN HECTARES
  - FUTURE FLOW DIRECTION
  - MH2A  
0.37  
EXISTING AREA NUMBER  
EXISTING AREA IN HECTARES
  - MH2A  
0.37  
AREA NUMBER  
AREA IN HECTARES

|     |                                                |     |            |
|-----|------------------------------------------------|-----|------------|
| 14  |                                                |     |            |
| 13  |                                                |     |            |
| 12  |                                                |     |            |
| 11  |                                                |     |            |
| 10  |                                                |     |            |
| 9   |                                                |     |            |
| 8   |                                                |     |            |
| 7   |                                                |     |            |
| 6   |                                                |     |            |
| 5   | ADD PHASING                                    | JIM | 2020-06-23 |
| 4   | REVISED AS PER CITY COMMENTS                   | JIM | 2020-04-20 |
| 3   | REVISED AS PER CITY COMMENTS                   | JIM | 2019-12-09 |
| 2   | REVISED AS PER NEW SITE PLAN AND CITY COMMENTS | JIM | 2019-10-11 |
| 1   | ISSUED FOR SPA                                 | JIM | 2019-04-15 |
| No. | REVISIONS                                      | By  | Date       |

**IBI GROUP**  
400 – 333 Preston Street  
Oshawa ON K1S 5N4 Canada  
tel 613 225 1311 fax 613 225 9868  
ibigroup.com

Project Title

**BANK STREET DEVELOPMENT**  
4836 BANK STREET

Drawing Title

**SANITARY DRAINAGE AREA PLAN**

Scale

1 : 500

|             |        |             |           |
|-------------|--------|-------------|-----------|
| Design      | SEL    | Date        | FEB. 2019 |
| Drawn       | DPS    | Checked     | JIM       |
| Project No. | 119351 | Drawing No. | 400       |



# Appendix D

- **Storm Sewer Design Sheet**
- **Storm Water Management Sheet**
- **Storm Drainage Area Plan 148290-C-500**
- **Interim Storm Drainage Area Plan 148290-C-501**
- **Ponding Plan 148290-C-600**
- **Interim Ponding Plan 148290-C-601**
- **Stormtech Underground Chamber Specifications**
- **Orifice Sizing Calculations**
- **As-built Design Sheets 119351 & 137175 Pathways Block 204**
- **Storm Water Management Sheet 119351**
- **Storm Drainage Area Plan 119351-C-500**
- **Ponding Plan 119351-C-600**



**IBI GROUP**  
400-333 Preston Street  
Ottawa, Ontario K1S 5N4 Canada  
tel 613 225 1311 fax 613 225 9868  
ibigroup.com

**STORM SEWER DESIGN SHEET**

155 Dun Skipper Drive  
City of Ottawa  
2668867 Ontario Inc.

| LOCATION         |                      |             |             | AREA (Ha)  |            |            |            |            |            |            |            |            |            | RATIONAL DESIGN FLOW |               |                |                 |                |                  |                  |                   |                    |                        |                        |                         |                          |                     | SEWER DATA           |                   |               |                |   |      |              |                   |                 |        |        |
|------------------|----------------------|-------------|-------------|------------|------------|------------|------------|------------|------------|------------|------------|------------|------------|----------------------|---------------|----------------|-----------------|----------------|------------------|------------------|-------------------|--------------------|------------------------|------------------------|-------------------------|--------------------------|---------------------|----------------------|-------------------|---------------|----------------|---|------|--------------|-------------------|-----------------|--------|--------|
| STREET           | AREA ID              | FROM        | TO          | C=<br>0.25 | C=<br>0.30 | C=<br>0.40 | C=<br>0.50 | C=<br>0.55 | C=<br>0.65 | C=<br>0.81 | C=<br>0.75 | C=<br>0.90 | C=<br>1.00 | IND<br>2.78AC        | CUM<br>2.78AC | INLET<br>(min) | TIME<br>IN PIPE | TOTAL<br>(min) | i (2)<br>(mm/hr) | i (5)<br>(mm/hr) | i (10)<br>(mm/hr) | i (100)<br>(mm/hr) | 2yr PEAK<br>FLOW (L/s) | 5yr PEAK<br>FLOW (L/s) | 10yr PEAK<br>FLOW (L/s) | 100yr PEAK<br>FLOW (L/s) | FIXED<br>FLOW (L/s) | DESIGN<br>FLOW (L/s) | CAPACITY<br>(L/s) | LENGTH<br>(m) | PIPE SIZE (mm) |   |      | SLOPE<br>(%) | VELOCITY<br>(m/s) | AVAIL CAP (2yr) |        |        |
|                  |                      DIA            | W | H    |              |                   |                 |        |        |
| EXISTING PHASE 1 | MH9                  | CB3         | MH9-MH8     |            |            |            |            |            |            |            | 0.12       |            |            | 0.25                 | 0.25          | 10.00          | 0.11            | 10.11          | 76.81            | 104.19           | 122.14            | 178.56             | 19.22                  | 26.07                  | 30.56                   | 44.68                    |                     | 19.22                | 34.22             | 6.73          | 200            |   |      |              | 1.00              | 1.055           | 15.00  | 43.84% |
|                  | MH9B                 | CB2         | MH9-MH8     |            |            |            |            |            |            |            |            | 0.02       |            | 0.05                 | 0.05          | 10.00          | 0.12            | 10.12          | 76.81            | 104.19           | 122.14            | 178.56             | 3.84                   | 5.21                   | 6.11                    | 8.94                     |                     | 3.84                 | 34.22             | 7.69          | 200            |   |      |              | 1.00              | 1.055           | 30.37  | 88.77% |
|                  |                      | MH9         | MH8         |            |            |            |            |            |            |            |            |            |            | 0.00                 | 0.30          | 10.12          | 0.64            | 10.76          | 76.34            | 103.56           | 121.39            | 177.46             | 22.92                  | 31.09                  | 36.45                   | 53.28                    |                     | 22.92                | 158.48            | 53.17         | 375            |   |      | 0.75         | 1.390             | 135.56          | 85.54% |        |
|                  | MH8                  | CB1         | MH8-MH7     |            |            |            |            |            |            |            | 0.17       |            |            | 0.35                 | 0.35          | 10.00          | 0.17            | 10.17          | 76.81            | 104.19           | 122.14            | 178.56             | 27.22                  | 36.93                  | 43.29                   | 63.29                    |                     | 27.22                | 34.22             | 10.80         | 200            |   |      | 1.00         | 1.055             | 6.99            | 20.44% |        |
|                  |                      | MH8         | MH7         |            |            |            |            |            |            |            |            |            |            | 0.00                 | 0.65          | 10.76          | 0.45            | 11.21          | 74.01            | 100.35           | 117.61            | 171.91             | 48.45                  | 65.70                  | 77.00                   | 112.55                   |                     | 48.45                | 48.63             | 26.20         | 250            |   |      | 0.61         | 0.960             | 0.18            | 0.36%  |        |
|                  | MH7                  | BLDG D      | MH7-MH5     |            |            |            |            |            |            |            |            |            | 0.05       | 0.13                 | 0.13          | 10.00          | 0.20            | 10.20          | 76.81            | 104.19           | 122.14            | 178.56             | 9.61                   | 13.03                  | 15.28                   | 22.34                    |                     | 9.61                 | 34.22             | 12.60         | 200            |   |      | 1.00         | 1.055             | 24.61           | 71.92% |        |
|                  | MH7A                 | BLDG A      | MH7-MH5     |            |            |            |            |            |            |            |            | 0.30       |            | 0.75                 | 0.75          | 10.00          | 0.18            | 10.18          | 76.81            | 104.19           | 122.14            | 178.56             | 57.65                  | 78.21                  | 91.68                   | 134.03                   |                     | 57.65                | 62.04             | 12.97         | 250            |   |      | 1.00         | 1.224             | 4.39            | 7.07%  |        |
|                  |                      | MH7         | MH5         |            |            |            |            |            |            |            |            |            |            | 0.00                 | 1.53          | 11.21          | 0.47            | 11.68          | 72.44            | 98.19            | 115.07            | 168.17             | 110.86                 | 150.27                 | 176.11                  | 257.37                   |                     | 110.86               | 225.20            | 38.55         | 450            |   |      | 0.57         | 1.372             | 114.34          | 50.77% |        |
| |
|                  | MH10A                | CB4         | MH10-CBMH1  |            |            |            |            |            |            |            |            |            | 0.03       | 0.08                 | 0.08          | 10.00          | 0.12            | 10.12          | 76.81            | 104.19           | 122.14            | 178.56             | 5.76                   | 7.82                   | 9.17                    | 13.40                    |                     | 5.76                 | 34.22             | 7.78          | 200            |   |      |              | 1.00              | 1.055           | 28.45  | 83.15% |
|                  | MH10B                | MH10        | CBMH1       |            |            |            |            |            |            |            |            |            | 0.08       | 0.20                 | 0.28          | 10.12          | 0.71            | 10.83          | 76.34            | 103.55           | 121.38            | 177.44             | 21.01                  | 28.50                  | 33.41                   | 48.84                    |                     | 21.01                | 49.16             | 41.40         | 250            |   |      | 0.63         | 0.970             | 28.16           | 57.27% |        |
| |
|                  | CBMH1A               | CB5         | CBMH1-CBMH2 |            |            |            |            |            |            |            |            | 0.06       | 0.15       | 0.15                 | 10.00         | 0.36           | 10.36           | 76.81          | 104.19           | 122.14           | 178.56            | 11.53              | 15.64                  | 18.34                  | 26.81                   |                          | 11.53               | 34.22                | 22.72             | 200           |                |   | 1.00 | 1.055        | 22.69             | 66.30%          |        |        |
|                  | CBMH1B               | CB6         | CBMH1-CBMH2 |            |            |            |            |            |            |            |            | 0.07       | 0.18       | 0.18                 | 10.00         | 0.15           | 10.15           | 76.81          | 104.19           | 122.14           | 178.56            | 13.45              | 18.25                  | 21.39                  | 31.27                   |                          | 13.45               | 34.22                | 9.78              | 200           |                |   | 1.00 | 1.055        | 20.76             | 60.69%          |        |        |
|                  | CBMH1C               | CB7         | CBMH1-CBMH2 |            |            |            |            |            |            |            |            | 0.08       | 0.20       | 0.20                 | 10.00         | 0.15           | 10.15           | 76.81          | 104.19           | 122.14           | 178.56            | 15.37              | 20.86                  | 24.45                  | 35.74                   |                          | 15.37               | 34.22                | 9.59              | 200           |                |   | 1.00 | 1.055        | 18.84             | 55.07%          |        |        |
|                  |                      | CBMH1       | CBMH2       |            |            |            |            |            |            |            |            |            | 0.00       | 0.80                 | 10.83         | 0.81           | 11.64           | 73.74          | 99.98            | 117.18           | 171.28            | 59.04              | 80.05                  | 93.82                  | 137.13                  |                          | 59.04               | 65.96                | 63.25             | 250           |                |   | 1.13 | 1.302        | 6.92              | 10.49%          |        |        |
|                  | CBMH2                | CBMH2       | MH4         |            |            |            |            |            |            |            |            | 0.08       | 0.20       | 1.00                 | 11.64         | 0.70           | 12.34           | 71.02          | 96.24            | 112.78           | 164.81            | 71.08              | 96.32                  | 112.87                 | 164.94                  |                          | 71.08               | 58.89                | 33.75             | 300           |                |   | 0.34 | 0.807        | -12.19            | -20.70%         |        |        |
| |
| PHASE 2          | MH22                 | CB23        | MH22        | 0.06       |            |            |            |            |            |            |            |            |            | 0.04                 | 0.04          | 10.00          | 0.08            | 10.08          | 76.81            | 104.19           | 122.14            | 178.56             | 3.20                   | 4.34                   | 5.09                    | 7.45                     |                     | 3.20                 | 34.22             | 5.20          | 200            |   |      |              | 1.00              | 1.055           | 31.01  | 90.64% |
|                  |                      | CB20        | CB20        |            |            |            |            |            |            |            |            | 0.12       |            | 0.30                 | 0.30          | 10.00          | 0.06            | 10.06          | 76.81            | 104.19           | 122.14            | 178.56             | 23.06                  | 31.28                  | 36.67                   | 53.61                    |                     | 23.06                | 34.22             | 3.93          | 200            |   |      |              | 1.00              | 1.055           | 11.16  | 32.61% |
|                  |                      | MH22        | MH20        |            |            |            |            |            |            |            |            |            |            | 0.00                 | 0.34          | 10.08          | 0.64            | 10.72          | 76.49            | 103.76           | 121.63            | 177.81             | 26.16                  | 35.48                  | 41.59                   | 60.80                    |                     | 26.16                | 59.68             | 31.32         | 300            |   |      | 0.35         | 0.818             | 33.53           | 56.18% |        |
|                  | ROOF B               | BLDG B      | MH20        |            |            |            |            |            |            |            |            | 0.19       | 0.48       | 0.48                 | 10.00         | 0.08           | 10.08           | 76.81          | 104.19           | 122.14           | 178.56            | 36.51              | 49.53                  | 58.06                  | 84.88                   |                          | 36.51               | 62.04                | 6.06              | 250           |                |   | 1.00 | 1.224        | 25.53             | 41.15%          |        |        |
| |
|                  | MH21-1               | CB21        | MH23        |            |            |            |            |            |            |            |            | 0.12       |            | 0.30                 | 0.30          | 10.00          | 0.14            | 10.14          | 76.81            | 104.19           | 122.14            | 178.56             | 23.06                  | 31.28                  | 36.67                   | 53.61                    |                     | 23.06                | 34.22             | 9.04          | 200            |   |      | 1.00         | 1.055             | 11.16           | 32.61% |        |
|                  | MH21-2               | CB22        | MH23-MH21   |            |            |            |            |            |            |            |            | 0.12       |            | 0.30                 | 0.30          | 10.00          | 0.05            | 10.05          | 76.81            | 104.19           | 122.14            | 178.56             | 23.06                  | 31.28                  | 36.67                   | 53.61                    |                     | 23.06                | 34.22             | 3.16          | 200            |   |      | 1.00         | 1.055             | 11.16           | 32.61% |        |
|                  |                      | MH23        | U/G Chamber |            |            |            |            |            |            |            |            |            |            | 0.00                 | 0.60          | 10.14          | 0.11            | 10.26          | 76.26            | 103.44           | 121.26            | 177.26             | 45.79                  | 62.12                  | 72.81                   | 106.44                   |                     | 45.79                | 59.68             | 5.63          | 300            |   |      | 0.35         | 0.818             | 13.89           | 23.27% |        |
|                  |                      | U/G Chamber | MH21        |            |            |            |            |            |            |            |            |            |            | 0.00                 | 0.60          | 10.26          | 0.06            | 10.32          | 75.83            | 102.85           | 120.56            | 176.24             | 45.53                  | 61.76                  | 72.40                   | 105.83                   |                     | 45.53                | 59.68             | 2.99          | 300            |   |      | 0.35         | 0.818             | 14.15           | 23.71% |        |
|                  |                      | MH21        | MH20        |            |            |            |            |            |            |            |            |            |            | 0.00                 | 0.60          | 10.26          | 0.35            | 10.61          | 75.83            | 102.85           | 120.56            | 176.24             | 45.53                  | 61.76                  | 72.40                   | 105.83                   |                     | 45.53                | 59.68             | 17.25         | 300            |   |      | 0.35         | 0.818             | 14.15           | 23.71% |        |
|                  |                      | MH20        | MH3         |            |            |            |            |            |            |            |            |            |            | 0.00                 | 1.42          | 10.72          | 0.23            | 10.95          | 74.15            | 100.54           | 117.83            | 172.23             | 105.12                 | 142.54                 | 167.06                  | 244.19                   |                     | 105.12               | 175.96            | 15.01         | 450            |   |      | 0.35         | 1.072             | 70.84           | 40.26% |        |
| |
|                  | CB24                 | CB24        | MH3-MH4     |            |            |            |            |            |            |            |            | 0.10       | 0.25       | 0.25                 | 10.00         | 0.02           | 10.02           | 76.81          | 104.19           | 122.14           | 178.56            | 19.22              | 26.07                  | 30.56                  | 44.68                   |                          | 19.22               | 34.22                | 1.08              | 200           |                |   | 1.00 | 1.055        | 15.00             | 43.84%          |        |        |
|                  | CBMH20               | CBMH20      | MH1-MH3     |            | 0.10       |            |            |            |            |            |            |            |            | 0.08                 | 0.08          | 10.00          | 1.19            | 11.19          | 76.81            | 104.19           | 122.14            | 178.56             | 6.41                   | 8.69                   | 10.19                   | 14.89                    |                     | 6.41                 | 59.68             | 58.53         | 300            |   |      | 0.35         | 0.818             | 53.28           | 89.27% |        |
|                  | ROOF C, MH1B         | BLDG C      | MH1-MH3     |            |            |            |            |            |            |            |            | 0.16       | 0.40       | 0.40                 | 10.00         | 0.68           | 10.68           | 76.81          | 104.19           | 122.14           | 178.56            | 30.75              | 41.71                  | 48.90                  | 71.48                   |                          | 30.75               | 62.04                | 50.00             | 250           |                |   | 1.00 | 1.224        | 31.29             | 50.44%          |        |        |
|                  | CB25                 | CB25        | MH1-MH3     |            |            |            |            |            |            |            |            | 0.02       | 0.05       | 0.05                 | 10.00         | 0.11           | 10.11           | 76.81          | 104.19           | 122.14           | 178.56            | 3.84               | 5.21                   | 6.11                   | 8.94                    |                          | 3.84                | 34.22                | 7.07              | 200           |                |   | 1.00 | 1.055        | 30.37             | 88.77%          |        |        |
| EXISTING         | External 2.78AC=3.03 | MH1         | MH3         |            |            |            |            |            | </         |            |            



IBI GROUP  
400-333 Preston Street  
Ottawa, Ontario K1S 5N4 Canada  
tel 613 225 1311 fax 613 225 9868  
ibigroup.com

STORM SEWER DESIGN SHEET

155 Dun Skipper Drive  
City of Ottawa  
2668867 Ontario Inc.

| LOCATION         |          |                      |             | AREA (Ha) |      |      |      |      |      |      |      |      |      | RATIONAL DESIGN FLOW |        |       |         |       |         |         |         |         |            |            |            |            |            | SEWER DATA |          |        |                |     |   |       |          |                 |        |         |        |
|---|
| STREET           | AREA ID  | FROM                 | TO          | C=        | C=   | C=   | C=   | C=   | C=   | C=   | C=   | C=   | C=   | IND                  | CUM    | INLET | TIME    | TOTAL | i (2)   | i (5)   | i (10)  | i (100) | 2yr PEAK   | 5yr PEAK   | 10yr PEAK  | 100yr PEAK | FIXED      | DESIGN     | CAPACITY | LENGTH | PIPE SIZE (mm) |     |   | SLOPE | VELOCITY | AVAIL CAP (2yr) |        |         |        |
|                  |          |                      |             | 0.25      | 0.30 | 0.40 | 0.50 | 0.56 | 0.65 | 0.81 | 0.75 | 0.90 | 1.00 | 2.78AC               | 2.78AC | (min) | IN PIPE | (min) | (mm/hr) | (mm/hr) | (mm/hr) | (mm/hr) | FLOW (L/s) | FLOW (L/s) | FLOW (L/s) | FLOW (L/s) | FLOW (L/s) | FLOW (L/s) | (L/s)    | (m)    | DIA            | W   | H | (%)   | (m/s)    | (L/s)           | (%)    |         |        |
| EXISTING PHASE 1 | MH9      | CB3                  | MH9-MH8     |           |      |      |      |      |      |      |      | 0.12 |      |                      | 0.25   | 0.25  | 10.00   | 0.11  | 10.11   | 76.81   | 104.19  | 122.14  | 178.56     | 19.22      | 26.07      | 30.56      | 44.68      |            | 19.22    | 34.22  | 6.73           | 200 |   |       |          | 1.00            | 1.055  | 15.00   | 43.84% |
|                  | MH9B     | CB2                  | MH9-MH8     |           |      |      |      |      |      |      |      |      | 0.02 |                      | 0.05   | 0.05  | 10.00   | 0.12  | 10.12   | 76.81   | 104.19  | 122.14  | 178.56     | 3.84       | 5.21       | 6.11       | 8.94       |            | 3.84     | 34.22  | 7.69           | 200 |   |       |          | 1.00            | 1.055  | 30.37   | 88.77% |
|                  |          | MH9                  | MH8         |           |      |      |      |      |      |      |      |      |      |                      | 0.00   | 0.30  | 10.12   | 0.64  | 10.76   | 76.34   | 103.56  | 121.39  | 177.46     | 22.92      | 31.09      | 36.45      | 53.28      |            | 22.92    | 158.48 | 53.17          | 375 |   |       | 0.75     | 1.390           | 135.56 | 85.54%  |        |
|                  | MH8      | CB1                  | MH8-MH7     |           |      |      |      |      |      |      |      | 0.17 |      |                      | 0.35   | 0.35  | 10.00   | 0.17  | 10.17   | 76.81   | 104.19  | 122.14  | 178.56     | 27.22      | 36.93      | 43.29      | 63.29      |            | 27.22    | 34.22  | 10.80          | 200 |   |       |          | 1.00            | 1.055  | 6.99    | 20.44% |
|                  |          | MH8                  | MH7         |           |      |      |      |      |      |      |      |      |      |                      | 0.00   | 0.65  | 10.76   | 0.45  | 11.21   | 74.01   | 100.35  | 117.61  | 171.91     | 48.45      | 65.70      | 77.00      | 112.55     |            | 48.45    | 48.63  | 26.20          | 250 |   |       | 0.61     | 0.960           | 0.18   | 0.36%   |        |
|                  | MH7      | BLDG D               | MH7-MH5     |           |      |      |      |      |      |      |      |      | 0.05 |                      | 0.13   | 0.13  | 10.00   | 0.20  | 10.20   | 76.81   | 104.19  | 122.14  | 178.56     | 9.61       | 13.03      | 15.28      | 22.34      |            | 9.61     | 34.22  | 12.60          | 200 |   |       |          | 1.00            | 1.055  | 24.61   | 71.92% |
|                  | MH7A     | BLDG A               | MH7-MH5     |           |      |      |      |      |      |      |      |      | 0.30 |                      | 0.75   | 0.75  | 10.00   | 0.18  | 10.18   | 76.81   | 104.19  | 122.14  | 178.56     | 57.65      | 78.21      | 91.68      | 134.03     |            | 57.65    | 62.04  | 12.97          | 250 |   |       |          | 1.00            | 1.224  | 4.39    | 7.07%  |
|                  |          | MH7                  | MH5         |           |      |      |      |      |      |      |      |      |      | 0.00                 | 1.53   | 11.21 | 0.47    | 11.68 | 72.44   | 98.19   | 115.07  | 168.17  | 110.86     | 150.27     | 176.11     | 257.37     |            | 110.86     | 225.20   | 38.55  | 450            |     |   | 0.57  | 1.372    | 114.34          | 50.77% |         |        |
|                  | MH10A    | CB4                  | MH10-CBMH1  |           |      |      |      |      |      |      |      |      | 0.03 |                      | 0.08   | 0.08  | 10.00   | 0.12  | 10.12   | 76.81   | 104.19  | 122.14  | 178.56     | 5.76       | 7.82       | 9.17       | 13.40      |            | 5.76     | 34.22  | 7.78           | 200 |   |       |          | 1.00            | 1.055  | 28.45   | 83.15% |
|                  | MH10B    | MH10                 | CBMH1       |           |      |      |      |      |      |      |      |      | 0.08 |                      | 0.20   | 0.28  | 10.12   | 0.71  | 10.83   | 76.34   | 103.55  | 121.38  | 177.44     | 21.01      | 28.50      | 33.41      | 48.84      |            | 21.01    | 49.16  | 41.40          | 250 |   |       | 0.63     | 0.970           | 28.16  | 57.27%  |        |
|                  | CBMH1A   | CB5                  | CBMH1-CBMH2 |           |      |      |      |      |      |      |      |      | 0.06 |                      | 0.15   | 0.15  | 10.00   | 0.36  | 10.36   | 76.81   | 104.19  | 122.14  | 178.56     | 11.53      | 15.64      | 18.34      | 26.81      |            | 11.53    | 34.22  | 22.72          | 200 |   |       |          | 1.00            | 1.055  | 22.69   | 66.30% |
|                  | CBMH1B   | CB6                  | CBMH1-CBMH2 |           |      |      |      |      |      |      |      |      | 0.07 |                      | 0.18   | 0.18  | 10.00   | 0.15  | 10.15   | 76.81   | 104.19  | 122.14  | 178.56     | 13.45      | 18.25      | 21.39      | 31.27      |            | 13.45    | 34.22  | 9.78           | 200 |   |       |          | 1.00            | 1.055  | 20.76   | 60.69% |
|                  | CBMH1C   | CB7                  | CBMH1-CBMH2 |           |      |      |      |      |      |      |      |      | 0.08 |                      | 0.20   | 0.20  | 10.00   | 0.15  | 10.15   | 76.81   | 104.19  | 122.14  | 178.56     | 15.37      | 20.86      | 24.45      | 35.74      |            | 15.37    | 34.22  | 9.59           | 200 |   |       |          | 1.00            | 1.055  | 18.84   | 55.07% |
|                  |          | CBMH1                | CBMH2       |           |      |      |      |      |      |      |      |      |      |                      | 0.00   | 0.80  | 10.83   | 0.81  | 11.64   | 73.74   | 99.98   | 117.18  | 171.28     | 59.04      | 80.05      | 93.82      | 137.13     |            | 59.04    | 65.96  | 63.25          | 250 |   |       | 1.13     | 1.302           | 6.92   | 10.49%  |        |
|                  | CBMH2    | CBMH2                | MH4         |           |      |      |      |      |      |      |      |      | 0.08 |                      | 0.20   | 1.00  | 11.64   | 0.70  | 12.34   | 71.02   | 96.24   | 112.78  | 164.81     | 71.08      | 96.32      | 112.87     | 164.94     |            | 71.08    | 58.89  | 33.75          | 300 |   |       | 0.34     | 0.807           | -12.19 | -20.70% |        |
| PHASE 2          | MH22     | CB23                 | MH22        | 0.06      |      |      |      |      |      |      |      |      |      |                      | 0.04   | 0.04  | 10.00   | 0.08  | 10.08   | 76.81   | 104.19  | 122.14  | 178.56     | 3.20       | 4.34       | 5.09       | 7.45       |            | 3.20     | 34.22  | 5.20           | 200 |   |       |          | 1.00            | 1.055  | 31.01   | 90.64% |
|                  | CB20     | CB20                 | MH22-MH20   |           |      |      |      |      |      |      |      |      | 0.12 |                      | 0.30   | 0.30  | 10.00   | 0.06  | 10.06   | 76.81   | 104.19  | 122.14  | 178.56     | 23.06      | 31.28      | 36.67      | 53.61      |            | 23.06    | 34.22  | 3.93           | 200 |   |       |          | 1.00            | 1.055  | 11.16   | 32.61% |
|                  |          | MH22                 | MH20        |           |      |      |      |      |      |      |      |      |      |                      | 0.00   | 0.34  | 10.08   | 0.64  | 10.72   | 76.49   | 103.76  | 121.63  | 177.81     | 26.16      | 35.48      | 41.59      | 60.80      |            | 26.16    | 59.68  | 31.32          | 300 |   |       |          | 0.35            | 0.818  | 33.53   | 56.18% |
|                  | ROOF B   | BLDG B               | MH20        |           |      |      |      |      |      |      |      |      | 0.19 |                      | 0.48   | 0.48  | 10.00   | 0.08  | 10.08   | 76.81   | 104.19  | 122.14  | 178.56     | 36.51      | 49.53      | 58.06      | 84.88      |            | 36.51    | 62.04  | 6.06           | 250 |   |       |          | 1.00            | 1.224  | 25.53   | 41.15% |
|                  | MH21-1   | CB21                 | MH23        |           |      |      |      |      |      |      |      |      | 0.12 |                      | 0.30   | 0.30  | 10.00   | 0.14  | 10.14   | 76.81   | 104.19  | 122.14  | 178.56     | 23.06      | 31.28      | 36.67      | 53.61      |            | 23.06    | 34.22  | 9.04           | 200 |   |       |          | 1.00            | 1.055  | 11.16   | 32.61% |
|                  | MH21-2   | CB22                 | MH23-MH21   |           |      |      |      |      |      |      |      |      | 0.12 |                      | 0.30   | 0.30  | 10.00   | 0.05  | 10.05   | 76.81   | 104.19  | 122.14  | 178.56     | 23.06      | 31.28      | 36.67      | 53.61      |            | 23.06    | 34.22  | 3.16           | 200 |   |       |          | 1.00            | 1.055  | 11.16   | 32.61% |
|                  |          | MH23                 | U/G Chamber |           |      |      |      |      |      |      |      |      |      |                      | 0.00   | 0.60  | 10.14   | 0.11  | 10.26   | 76.26   | 103.44  | 121.26  | 177.26     | 45.79      | 62.12      | 72.81      | 106.44     |            | 45.79    | 59.68  | 5.63           | 300 |   |       | 0.35     | 0.818           | 13.89  | 23.27%  |        |
|                  |          | U/G Chamber          | MH21        |           |      |      |      |      |      |      |      |      |      |                      | 0.00   | 0.60  | 10.26   | 0.06  | 10.32   | 75.83   | 102.85  | 120.56  | 176.24     | 45.53      | 61.76      | 72.40      | 105.83     |            | 45.53    | 59.68  | 2.99           | 300 |   |       | 0.35     | 0.818           | 14.15  | 23.71%  |        |
|                  |          | MH21                 | MH20        |           |      |      |      |      |      |      |      |      |      |                      | 0.00   | 0.60  | 10.26   | 0.35  | 10.61   | 75.83   | 102.85  | 120.56  | 176.24     | 45.53      | 61.76      | 72.40      | 105.83     |            | 45.53    | 59.68  | 17.25          | 300 |   |       | 0.35     | 0.818           | 14.15  | 23.71%  |        |
|                  |          | MH20                 | MH3         |           |      |      |      |      |      |      |      |      |      |                      | 0.00   | 1.42  | 10.72   | 0.23  | 10.95   | 74.15   | 100.54  | 117.83  | 172.23     | 105.12     | 142.54     | 167.06     | 244.19     |            | 105.12   | 175.96 | 15.01          | 450 |   |       | 0.35     | 1.072           | 70.84  | 40.26%  |        |
|                  | CB24     | CB24                 | MH3-MH4     |           |      |      |      |      |      |      |      |      | 0.10 |                      | 0.25   | 0.25  | 10.00   | 0.02  | 10.02   | 76.81   | 104.19  | 122.14  | 178.56     | 19.22      | 26.07      | 30.56      | 44.68      |            | 19.22    | 34.22  | 1.08           | 200 |   |       |          | 1.00            | 1.055  | 15.00   | 43.84% |
|                  | CBMH20   | CBMH20               | MH1-MH3     |           |      |      |      | 0.57 |      |      |      |      |      |                      | 0.89   | 0.89  | 10.00   | 1.19  | 11.19   | 76.81   | 104.19  | 122.14  | 178.56     | 68.15      | 92.46      | 108.39     | 158.45     | 15.00      | 15.00    | 59.68  | 58.53          | 300 |   |       | 0.35     | 0.818           | 44.68  | 74.87%  |        |
|                  | CB25     | CB25                 | MH1-MH3     |           |      |      |      |      |      |      |      |      | 0.02 |                      | 0.05   | 0.05  | 10.00   | 0.11  | 10.11   | 76.81   | 104.19  | 122.14  | 178.56     | 3.84       | 5.21       | 6.11       | 8.94       |            | 3.84     | 34.22  | 7.07           | 200 |   |       |          | 1.00            | 1.055  | 30.37   | 88.77% |
|                  | EXISTING | External 2.78AC=3.03 | MH1         | MH3       |      |      |      |      |      |      | 1.35 |      |      |                      | 3.04   | 3.98  | 11.19   | 1.34  | 12.53   | 72.51   | 98.29   | 115.19  | 168.34     | 288.60     | 391.20     | 458.47     | 670.04     |            | 288.60   | 506.25 | 89.13          | 750 |   |       | 0.19     | 1.110           | 217.65 | 42.99%  |        |
|                  |          | MH1A, MH1B           | MH3         | MH4       |      |      |      |      |      |      |      |      |      |                      | 0.00   | 5.65  | 12.53   | 0.39  | 12.92   | 68.28   | 92.49   | 108.36  | 158.32     | 385.68     | 522.39     | 612.03     | 894.20     |            | 385.68   | 592.21 | 30.43          | 750 |   |       | 0.26     | 1.299           | 206.52 | 34.87%  |        |
|                  | MH4      | MH5                  |             |           |      |      |      |      |      |      |      |      |      | 0.00                 | 6.65   | 12.92 | 0.18    | 13.10 | 67.15   | 90.94   | 106.53  | 155.64  | 446.50     | 604.63     | 708.33     | 1,034.81   |            | 446.50     | 660.70   | 15.45  | 750            |     |   | 0.32  | 1.449    | 214.21          | 32.42% |         |        |
|                  | CB17     | MH5-MH12             |             |           





IBI GROUP  
333 PRESTON STREET  
OTTAWA, ON  
K1S 5N4

PROJECT: 155 Dun Skipper  
DATE: 2025-04-22  
FILE: 148590-6.04.04  
REV #: 3  
DESIGNED BY: WZ  
CHECKED BY: RM

## STORMWATER MANAGEMENT

### Formulas and Descriptions

$i_{2yr} = 1:2 \text{ year Intensity} = 732.951 / (T_c + 6.199)^{0.810}$   
 $i_{5yr} = 1:5 \text{ year Intensity} = 998.071 / (T_c + 6.053)^{0.814}$   
 $i_{100yr} = 1:100 \text{ year Intensity} = 1735.688 / (T_c + 6.014)^{0.820}$   
 $T_c$  = Time of Concentration (min)  
 $C$  = Average Runoff Coefficient  
 $A$  = Area (Ha)  
 $Q$  = Flow =  $2.78CIA$  (L/s)

### Maximum Allowable Release Rate

#### Restricted Flowrate

Taken from City of Ottawa approved Design Brief "Pathways at Findlay Creek" (D07-16-13-0023) drainage area EXT 4

|                                  |            |
|----------------------------------|------------|
| EXT 4 Release Rate               | 760.00 L/s |
| Area EXT 4 TOTAL =               | 4.04 Ha    |
| Area Subject Lands               | 2.49       |
| Percentage Share of release rate | 62%        |

|               |            |
|---------------|------------|
| $Q_{TOTAL} =$ | 468.42 L/s |
|---------------|------------|

Uncontrolled Release ( $Q_{uncontrolled} = 2.78 \cdot C \cdot i_{100yr} \cdot A_{uncontrolled}$ )

For Drainage Area **MH6136**

|                      |              |
|----------------------|--------------|
| $C =$                | 0.625        |
| $T_c =$              | 10 min       |
| $i_{100yr} =$        | 178.56 mm/hr |
| $A_{uncontrolled} =$ | 0.01 Ha      |

|                      |          |
|----------------------|----------|
| $Q_{uncontrolled} =$ | 3.10 L/s |
|----------------------|----------|

Uncontrolled Release ( $Q_{uncontrolled} = 2.78 \cdot C \cdot i_{100yr} \cdot A_{uncontrolled}$ )

For Drainage Area **UNRES**

|                      |              |
|----------------------|--------------|
| $C =$                | 1.00         |
| $T_c =$              | 10 min       |
| $i_{100yr} =$        | 178.56 mm/hr |
| $A_{uncontrolled} =$ | 0.05 Ha      |

|                      |           |
|----------------------|-----------|
| $Q_{uncontrolled} =$ | 24.82 L/s |
|----------------------|-----------|

Maximum Allowable Release Rate ( $Q_{max \text{ allowable}} = Q_{restricted} - Q_{uncontrolled}$ )

|                               |            |
|-------------------------------|------------|
| $Q_{max \text{ allowable}} =$ | 440.49 L/s |
|-------------------------------|------------|

MODIFIED RATIONAL METHOD (100-Year & 5-Year Ponding & 2-Year Ponding)

| Drainage Area                       |                                 | MH9/MH9B                                                         |                         |                                             | Drainage Area Plan - MH9/MH9B        |  |
|-------------------------------------|---------------------------------|------------------------------------------------------------------|-------------------------|---------------------------------------------|--------------------------------------|--|
| Area (Ha)                           |                                 | 0.14                                                             |                         | Restricted Flow Q <sub>r</sub> (L/s)= 10.00 |                                      |  |
| C =                                 |                                 | 0.98                                                             |                         |                                             |                                      |  |
| 100-Year Ponding                    |                                 |                                                                  |                         |                                             |                                      |  |
| T <sub>c</sub><br>Variable<br>(min) | i <sub>100yr</sub><br>(mm/hour) | Peak Flow<br>Q <sub>p</sub> =2.78xCi <sub>100yr</sub> A<br>(L/s) | Q <sub>r</sub><br>(L/s) | Q <sub>p</sub> -Q <sub>r</sub><br>(L/s)     | Volume<br>100yr<br>(m <sup>3</sup> ) |  |
| 30                                  | 91.87                           | 34.86                                                            | 10.00                   | 24.86                                       | 44.75                                |  |
| 32                                  | 87.89                           | 33.35                                                            | 10.00                   | 23.35                                       | 44.83                                |  |
| 33                                  | 86.03                           | 32.65                                                            | 10.00                   | 22.65                                       | 44.84                                |  |
| 34                                  | 84.27                           | 31.98                                                            | 10.00                   | 21.98                                       | 44.83                                |  |
| 36                                  | 80.96                           | 30.72                                                            | 10.00                   | 20.72                                       | 44.76                                |  |

| Storage (m <sup>3</sup> ) |          |         |             |         |
|---------------------------|----------|---------|-------------|---------|
| Overflow                  | Required | Surface | Sub-surface | Balance |
| 0.00                      | 44.84    | 20.64   | 10.07       | 14.13   |

| Length (m) | Dia (m) | Area (m <sup>2</sup> ) | Volume (m <sup>3</sup> ) |
|------------|---------|------------------------|--------------------------|
| 54.91      | 0.375   | 0.110                  | 6.06                     |
| 6.73       | 0.200   | 0.21                   | 0.21                     |
| 7.69       | 0.200   | 0.031                  | 0.24                     |
|            |         |                        | 6.51                     |

overflows to: CB1

| Drainage Area                       |                                 | CB1                                                             | Drainage Area Plan - MH8                    |                                         |                                      |  |
|-------------------------------------|---------------------------------|-----------------------------------------------------------------|---------------------------------------------|-----------------------------------------|--------------------------------------|--|
| Area (Ha)                           |                                 | 0.17                                                            | Restricted Flow Q <sub>r</sub> (L/s)= 16.00 |                                         |                                      |  |
| C =                                 |                                 | 0.94                                                            |                                             |                                         |                                      |  |
| 100-Year Ponding                    |                                 |                                                                 |                                             |                                         |                                      |  |
| T <sub>c</sub><br>Variable<br>(min) | i <sub>100yr</sub><br>(mm/hour) | Peak Flow<br>Q <sub>p</sub> =2.76xi <sub>100yr</sub> A<br>(L/s) | Q <sub>r</sub><br>(L/s)                     | Q <sub>p</sub> -Q <sub>r</sub><br>(L/s) | Volume<br>100yr<br>(m <sup>3</sup> ) |  |
| 21                                  | 116.30                          | 50.01                                                           | 16.00                                       | 34.01                                   | 42.85                                |  |
| 23                                  | 109.68                          | 47.17                                                           | 16.00                                       | 31.17                                   | 43.01                                |  |
| 24                                  | 106.68                          | 45.87                                                           | 16.00                                       | 29.87                                   | 43.02                                |  |
| 25                                  | 103.85                          | 44.66                                                           | 16.00                                       | 28.66                                   | 42.99                                |  |
| 27                                  | 98.66                           | 42.43                                                           | 16.00                                       | 26.43                                   | 42.81                                |  |

| Storage (m <sup>3</sup> ) |          |         |             |         |
|---------------------------|----------|---------|-------------|---------|
| Overflow                  | Required | Surface | Sub-surface | Balance |
| 14.13                     | 57.15    | 50.59   | 5.58        | 0.98    |

| Length (m) | Dia (m) | Area (m <sup>2</sup> ) | Volume (m <sup>3</sup> ) |
|------------|---------|------------------------|--------------------------|
| 31.00      | 0.450   | 0.159                  | 4.93                     |
|            |         |                        | 4.93                     |

overflows to: CB17

| Drainage Area                       |                                 | CB16                                                              | Drainage Area Plan - MH5B                  |                                         |                                      |  |
|-------------------------------------|---------------------------------|-------------------------------------------------------------------|--------------------------------------------|-----------------------------------------|--------------------------------------|--|
| Area (Ha)                           |                                 | 0.010                                                             | Restricted Flow Q <sub>r</sub> (L/s)= 6.00 |                                         |                                      |  |
| C =                                 |                                 | 0.38                                                              |                                            |                                         |                                      |  |
| 100-Year Ponding                    |                                 |                                                                   |                                            |                                         |                                      |  |
| T <sub>c</sub><br>Variable<br>(min) | i <sub>100yr</sub><br>(mm/hour) | Peak Flow<br>Q <sub>p</sub> = 2.78xCi <sub>100yr</sub> A<br>(L/s) | Q <sub>r</sub><br>(L/s)                    | Q <sub>p</sub> -Q <sub>r</sub><br>(L/s) | Volume<br>100yr<br>(m <sup>3</sup> ) |  |
| -6                                  | 57497.20                        | 599.41                                                            | 16.00                                      | 583.41                                  | -210.03                              |  |
| -4                                  | 977.56                          | 10.19                                                             | 16.00                                      | -5.81                                   | 1.39                                 |  |
| -3                                  | 702.38                          | 7.32                                                              | 16.00                                      | -8.68                                   | 1.56                                 |  |
| -2                                  | 555.31                          | 5.79                                                              | 16.00                                      | -10.21                                  | 1.23                                 |  |
| 0                                   | 398.62                          | 4.16                                                              | 16.00                                      | -11.84                                  | 0.00                                 |  |

| Storage (m <sup>3</sup> ) |          |         |             |         |
|---------------------------|----------|---------|-------------|---------|
| Overflow                  | Required | Surface | Sub-surface | Balance |
| 0.00                      | 1.56     | 0.31    | 0.00        | 1.25    |

overflows to: CB17

| Drainage Area                       |                                 | CB17                                                              | Drainage Area Plan - MH5A             |                                          |                                      |
|-------------------------------------|---------------------------------|-------------------------------------------------------------------|---------------------------------------|------------------------------------------|--------------------------------------|
| Area (Ha)                           |                                 | 0.090                                                             |                                       |                                          |                                      |
| C =                                 |                                 | 1.00                                                              | Restricted Flow Q <sub>r</sub> (L/s)= |                                          | 9.00                                 |
| 100-Year Ponding                    |                                 |                                                                   |                                       |                                          |                                      |
| T <sub>c</sub><br>Variable<br>(min) | i <sub>100yr</sub><br>(mm/hour) | Peak Flow<br>Q <sub>p</sub> = 2.78xCI <sub>100yr</sub> A<br>(L/s) | Q <sub>r</sub><br>(L/s)               | Q <sub>p</sub> - Q <sub>r</sub><br>(L/s) | Volume<br>100yr<br>(m <sup>3</sup> ) |
| 22                                  | 112.88                          | 28.24                                                             | 9.00                                  | 19.24                                    | 25.40                                |
| 24                                  | 106.68                          | 26.69                                                             | 9.00                                  | 17.69                                    | 25.47                                |
| 25                                  | 103.85                          | 25.98                                                             | 9.00                                  | 16.98                                    | 25.47                                |
| 26                                  | 101.18                          | 25.32                                                             | 9.00                                  | 16.32                                    | 25.45                                |
| 28                                  | 96.27                           | 24.09                                                             | 9.00                                  | 15.09                                    | 25.35                                |

| Storage (m <sup>3</sup> ) |          |         |             |         |
|---------------------------|----------|---------|-------------|---------|
| Overflow                  | Required | Surface | Sub-surface | Balance |
| 2.24                      | 27.71    | 0.84    | 5.10        | 21.77   |

| Length (m) | Dia (m) | Area (m <sup>2</sup> ) | Volume (m <sup>3</sup> ) |
|------------|---------|------------------------|--------------------------|
| 28.00      | 0.450   | 0.159                  | 4.45                     |
|            |         |                        | 4.45                     |

overflows to: MH22

| Drainage Area MH9/MH9B              |                               | 5-Year Ponding                                                 |                         |                                         |                                    |  |
|-------------------------------------|-------------------------------|----------------------------------------------------------------|-------------------------|-----------------------------------------|------------------------------------|--|
| Area (Ha)                           | 0.14                          | Restricted Flow Q <sub>r</sub> (L/s)= 10.00                    |                         |                                         |                                    |  |
| C =                                 | 0.78                          |                                                                |                         |                                         |                                    |  |
| T <sub>c</sub><br>Variable<br>(min) | i <sub>5yr</sub><br>(mm/hour) | Peak Flow<br>Q <sub>p</sub> =2.78xCi <sub>5yr</sub> A<br>(L/s) | Q <sub>r</sub><br>(L/s) | Q <sub>p</sub> -Q <sub>r</sub><br>(L/s) | Volume<br>5yr<br>(m <sup>3</sup> ) |  |
| 13                                  | 90.63                         | 27.51                                                          | 10.00                   | 17.51                                   | 13.66                              |  |
| 15                                  | 83.56                         | 25.37                                                          | 10.00                   | 15.37                                   | 13.83                              |  |
| 16                                  | 80.46                         | 24.43                                                          | 10.00                   | 14.43                                   | 13.85                              |  |
| 17                                  | 77.61                         | 23.56                                                          | 10.00                   | 13.56                                   | 13.83                              |  |
| 19                                  | 72.53                         | 22.02                                                          | 10.00                   | 12.02                                   | 13.70                              |  |

| Storage (m <sup>3</sup> ) |          |         |             |         |
|---------------------------|----------|---------|-------------|---------|
| Overflow                  | Required | Surface | Sub-surface | Balance |
| 0.00                      | 13.85    | 20.64   | 10.07       | 0.00    |

| Structure             | Depth | Area (m <sup>2</sup> ) | Volume (m <sup>3</sup> ) |
|-----------------------|-------|------------------------|--------------------------|
| CB3 (600mm x 600mm)   | 1.80  | 0.36                   | 0.65                     |
| CB2 (600mm x 600mm)   | 1.80  | 0.36                   | 0.65                     |
| CBMH10 (1200mm round) | 2.00  | 1.13                   | 2.26                     |
|                       |       |                        | 3.56                     |

overflows to: CB1

| Drainage Area CB1                   |                               | 5-Year Ponding                                                 |                         |                                         |                                    |  |
|-------------------------------------|-------------------------------|----------------------------------------------------------------|-------------------------|-----------------------------------------|------------------------------------|--|
| Area (Ha)                           | 0.17                          | Restricted Flow Q <sub>r</sub> (L/s)= 16.00                    |                         |                                         |                                    |  |
| C =                                 | 0.75                          |                                                                |                         |                                         |                                    |  |
| T <sub>c</sub><br>Variable<br>(min) | i <sub>5yr</sub><br>(mm/hour) | Peak Flow<br>Q <sub>p</sub> =2.78xCi <sub>5yr</sub> A<br>(L/s) | Q <sub>r</sub><br>(L/s) | Q <sub>p</sub> -Q <sub>r</sub><br>(L/s) | Volume<br>5yr<br>(m <sup>3</sup> ) |  |
| 7                                   | 123.30                        | 42.42                                                          | 16.00                   | 26.42                                   | 11.10                              |  |
| 9                                   | 109.79                        | 37.77                                                          | 16.00                   | 21.77                                   | 11.76                              |  |
| 10                                  | 104.19                        | 35.85                                                          | 16.00                   | 19.85                                   | 11.91                              |  |
| 11                                  | 99.19                         | 34.12                                                          | 16.00                   | 18.12                                   | 11.96                              |  |
| 13                                  | 90.63                         | 31.18                                                          | 16.00                   | 15.18                                   | 11.84                              |  |

| Storage (m <sup>3</sup> ) |          |         |             |         |
|---------------------------|----------|---------|-------------|---------|
| Overflow                  | Required | Surface | Sub-surface | Balance |
| 0.00                      | 11.91    | 50.59   | 5.58        | 0.00    |

| Structure           | Depth | Area (m <sup>2</sup> ) | Volume (m <sup>3</sup> ) |
|---------------------|-------|------------------------|--------------------------|
| CB3 (600mm x 600mm) | 1.80  | 0.36                   | 0.65                     |
|                     |       |                        | 0.65                     |

overflows to: CB17

| Drainage Area CB16                  |                               | 5-Year Ponding                                                 |                         |                                         |                                    |  |
|-------------------------------------|-------------------------------|----------------------------------------------------------------|-------------------------|-----------------------------------------|------------------------------------|--|
| Area (Ha)                           | 0.010                         | Restricted Flow Q <sub>r</sub> (L/s)= 6.00                     |                         |                                         |                                    |  |
| C =                                 | 0.30                          |                                                                |                         |                                         |                                    |  |
| T <sub>c</sub><br>Variable<br>(min) | i <sub>5yr</sub><br>(mm/hour) | Peak Flow<br>Q <sub>p</sub> =2.78xCi <sub>5yr</sub> A<br>(L/s) | Q <sub>r</sub><br>(L/s) | Q <sub>p</sub> -Q <sub>r</sub><br>(L/s) | Volume<br>5yr<br>(m <sup>3</sup> ) |  |
| 7                                   | 123.30                        | 1.03                                                           | 6.00                    | -4.97                                   | -2.09                              |  |
| 9                                   | 109.79                        | 0.92                                                           | 6.00                    | -5.08                                   | -2.75                              |  |
| 10                                  | 104.19                        | 0.87                                                           | 6.00                    | -5.13                                   | -3.08                              |  |
| 11                                  | 99.19                         | 0.83                                                           | 6.00                    | -5.17                                   | -3.41                              |  |
| 13                                  | 90.63                         | 0.76                                                           | 6.00                    | -5.24                                   | -4.09                              |  |

| Storage (m <sup>3</sup> ) |          |         |             |         |
|---------------------------|----------|---------|-------------|---------|
| Overflow                  | Required | Surface | Sub-surface | Balance |
| 0.00                      | -3.08    | 0.31    | 0.00        | 0.00    |

overflows to: CB17

| Drainage Area CB17                  |                               | 5-Year Ponding                                                 |                         |                                         |                                    |  |
|-------------------------------------|-------------------------------|----------------------------------------------------------------|-------------------------|-----------------------------------------|------------------------------------|--|
| Area (Ha)                           | 0.090                         | Restricted Flow Q <sub>r</sub> (L/s)= 9.00                     |                         |                                         |                                    |  |
| C =                                 | 0.90                          |                                                                |                         |                                         |                                    |  |
| T <sub>c</sub><br>Variable<br>(min) | i <sub>5yr</sub><br>(mm/hour) | Peak Flow<br>Q <sub>p</sub> =2.78xCi <sub>5yr</sub> A<br>(L/s) | Q <sub>r</sub><br>(L/s) | Q <sub>p</sub> -Q <sub>r</sub><br>(L/s) | Volume<br>5yr<br>(m <sup>3</sup> ) |  |
| 10                                  | 104.19                        | 23.46                                                          | 9.00                    | 14.46                                   | 8.88                               |  |
| 12                                  | 94.70                         | 21.32                                                          | 9.00                    | 12.32                                   | 8.87                               |  |
| 13                                  | 90.63                         | 20.41                                                          | 9.00                    | 11.41                                   | 8.90                               |  |
| 14                                  | 86.93                         | 19.58                                                          | 9.00                    | 10.58                                   | 8.88                               |  |
| 16                                  | 80.46                         | 18.12                                                          | 9.00                    | 9.12                                    | 8.75                               |  |

| Storage (m <sup>3</sup> ) |          |         |             |         |
|---------------------------|----------|---------|-------------|---------|
| Overflow                  | Required | Surface | Sub-surface | Balance |
| 0.00                      | 8.90     | 0.84    | 5.10        | 2.96    |

| Structure           | Depth | Area (m <sup>2</sup> ) | Volume (m <sup>3</sup> ) |
|---------------------|-------|------------------------|--------------------------|
| CB3 (600mm x 600mm) | 1.80  | 0.36                   | 0.65                     |
|                     |       |                        | 0.65                     |

overflows to: MH22

| Drainage Area MH9/MH9B              |                               | 2-Year Ponding                                                 |                         |                                         |                                    |  |
|-------------------------------------|-------------------------------|----------------------------------------------------------------|-------------------------|-----------------------------------------|------------------------------------|--|
| Area (Ha)                           | 0.140                         | Restricted Flow Q <sub>r</sub> (L/s)= 10.00                    |                         |                                         |                                    |  |
| C =                                 | 0.78                          |                                                                |                         |                                         |                                    |  |
| T <sub>c</sub><br>Variable<br>(min) | i <sub>2yr</sub><br>(mm/hour) | Peak Flow<br>Q <sub>p</sub> =2.78xCi <sub>2yr</sub> A<br>(L/s) | Q <sub>r</sub><br>(L/s) | Q <sub>p</sub> -Q <sub>r</sub><br>(L/s) | Volume<br>2yr<br>(m <sup>3</sup> ) |  |
| 10                                  | 76.81                         | 23.32                                                          | 10.00                   | 13.32                                   | 7.99                               |  |
| 11                                  | 73.17                         | 22.21                                                          | 10.00                   | 12.21                                   | 8.06                               |  |
| 12                                  | 69.89                         | 21.22                                                          | 10.00                   | 11.22                                   | 8.08                               |  |
| 13                                  | 66.93                         | 20.32                                                          | 10.00                   | 10.32                                   | 8.05                               |  |
| 15                                  | 61.77                         | 18.75                                                          | 10.00                   | 8.75                                    | 7.88                               |  |

| Storage (m <sup>3</sup> ) |          |         |             |         |
|---------------------------|----------|---------|-------------|---------|
| Overflow                  | Required | Surface | Sub-surface | Balance |
| 0.00                      | 8.08     | 20.64   | 10.07       | 0.00    |

overflows to: CB1

| Drainage Area CB1                   |                               | 2-Year Ponding                                                 |                         |                                         |                                    |  |
|-------------------------------------|-------------------------------|----------------------------------------------------------------|-------------------------|-----------------------------------------|------------------------------------|--|
| Area (Ha)                           | 0.165                         | Restricted Flow Q <sub>r</sub> (L/s)= 16.00                    |                         |                                         |                                    |  |
| C =                                 | 0.75                          |                                                                |                         |                                         |                                    |  |
| T <sub>c</sub><br>Variable<br>(min) | i <sub>2yr</sub><br>(mm/hour) | Peak Flow<br>Q <sub>p</sub> =2.78xCi <sub>2yr</sub> A<br>(L/s) | Q <sub>r</sub><br>(L/s) | Q <sub>p</sub> -Q <sub>r</sub><br>(L/s) | Volume<br>2yr<br>(m <sup>3</sup> ) |  |
| 7                                   | 90.66                         | 31.19                                                          | 16.00                   | 15.19                                   | 6.38                               |  |
| 9                                   | 80.87                         | 27.82                                                          | 16.00                   | 11.82                                   | 6.38                               |  |
| 10                                  | 76.81                         | 26.42                                                          | 16.00                   | 10.42                                   | 6.25                               |  |
| 11                                  | 73.17                         | 25.17                                                          | 16.00                   | 9.17                                    | 6.05                               |  |
| 13                                  | 66.93                         | 23.03                                                          | 16.00                   | 7.03                                    | 5.48                               |  |

| Storage (m <sup>3</sup> ) |          |         |             |         |
|---------------------------|----------|---------|-------------|---------|
| Overflow                  | Required | Surface | Sub-surface | Balance |
| 0.00                      | 6.25     | 50.59   | 5.58        | 0.00    |

overflows to: CB17

| Drainage Area                       |                               | CB16                                                            |                         |                                            |                                    |  |
|-------------------------------------|-------------------------------|-----------------------------------------------------------------|-------------------------|--------------------------------------------|------------------------------------|--|
| Area (Ha)                           |                               | 0.010                                                           |                         |                                            |                                    |  |
| C =                                 |                               | 0.30                                                            |                         | Restricted Flow Q <sub>r</sub> (L/s)= 6.00 |                                    |  |
| 2-Year Ponding                      |                               |                                                                 |                         |                                            |                                    |  |
| T <sub>c</sub><br>Variable<br>(min) | i <sub>2yr</sub><br>(mm/hour) | Peak Flow<br>Q <sub>p</sub> = 2.78xCi <sub>2yr</sub> A<br>(L/s) | Q <sub>r</sub><br>(L/s) | Q <sub>p</sub> - Q <sub>r</sub><br>(L/s)   | Volume<br>2yr<br>(m <sup>3</sup> ) |  |
| 7                                   | 90.66                         | 0.76                                                            | 6.00                    | -5.24                                      | -2.20                              |  |
| 9                                   | 80.87                         | 0.67                                                            | 6.00                    | -5.33                                      | -2.88                              |  |
| 10                                  | 78.81                         | 0.64                                                            | 6.00                    | -5.36                                      | -3.22                              |  |
| 11                                  | 73.17                         | 0.61                                                            | 6.00                    | -5.39                                      | -3.56                              |  |
| 13                                  | 66.93                         | 0.56                                                            | 6.00                    | -5.44                                      | -4.24                              |  |

| Drainage Area                       |                                 | CB20                                                              |                         |                                         |                                      |
|-------------------------------------|---------------------------------|-------------------------------------------------------------------|-------------------------|-----------------------------------------|--------------------------------------|
| Area (Ha)                           | 0.120                           |                                                                   |                         |                                         |                                      |
| C =                                 | 1.00                            | Restricted Flow Q <sub>r</sub> (L/s)= 15.00                       |                         |                                         |                                      |
| 100-Year Ponding                    |                                 |                                                                   |                         |                                         |                                      |
| T <sub>c</sub><br>Variable<br>(min) | i <sub>100yr</sub><br>(mm/hour) | Peak Flow<br>Q <sub>p</sub> = 2.78xCi <sub>100yr</sub> A<br>(L/s) | Q <sub>r</sub><br>(L/s) | Q <sub>p</sub> -Q <sub>r</sub><br>(L/s) | Volume<br>100yr<br>(m <sup>3</sup> ) |
| 17                                  | 132.63                          | 44.24                                                             | 15.00                   | 29.24                                   | 29.83                                |
| 19                                  | 123.87                          | 41.32                                                             | 15.00                   | 26.32                                   | 30.01                                |
| 20                                  | 119.95                          | 40.02                                                             | 15.00                   | 25.02                                   | 30.02                                |
| 21                                  | 116.30                          | 38.80                                                             | 15.00                   | 23.80                                   | 29.98                                |
| 23                                  | 109.68                          | 36.59                                                             | 15.00                   | 21.59                                   | 29.79                                |
| Storage (m <sup>3</sup> )           |                                 |                                                                   |                         |                                         |                                      |
| Overflow                            | Required                        | Surface                                                           | Sub-surface             | Balance                                 |                                      |
| 0.00                                | 30.02                           | 12.51                                                             | 0.00                    | 17.51                                   |                                      |

overflows to: MH22

| Drainage Area                         |                                 | MH22                                                             |                          |                                         |                                      |
|---------------------------------------|---------------------------------|------------------------------------------------------------------|--------------------------|-----------------------------------------|--------------------------------------|
| Area (Ha)                             | 0.060                           | Restricted Flow ICD Actual (L/s)= 6.00                           |                          |                                         |                                      |
| C =                                   | 0.31                            | Restricted Flow Q <sub>r</sub> for storm calc (L/s)= 3.00        |                          |                                         |                                      |
| 50% reduction for sub-surface storage |                                 |                                                                  |                          |                                         |                                      |
| 100-year Ponding                      |                                 |                                                                  |                          |                                         |                                      |
| T <sub>c</sub><br>Variable<br>(min)   | i <sub>100yr</sub><br>(mm/hour) | Peak Flow<br>Q <sub>p</sub> =2.78xCl <sub>100yr</sub> A<br>(L/s) | Q <sub>r</sub><br>(L/s)  | Q <sub>p</sub> -Q <sub>r</sub><br>(L/s) | Volume<br>100yr<br>(m <sup>3</sup> ) |
| 13                                    | 155.11                          | 8.08                                                             | 3.00                     | 5.08                                    | 3.97                                 |
| 14                                    | 148.72                          | 7.75                                                             | 3.00                     | 4.75                                    | 3.99                                 |
| 15                                    | 142.89                          | 7.45                                                             | 3.00                     | 4.45                                    | 4.00                                 |
| 16                                    | 137.55                          | 7.17                                                             | 3.00                     | 4.17                                    | 4.00                                 |
| 18                                    | 128.08                          | 6.68                                                             | 3.00                     | 3.68                                    | 3.97                                 |
| Storage (m <sup>3</sup> )             |                                 |                                                                  |                          |                                         |                                      |
| Overflow                              | Required                        | Surface                                                          | Sub-surface              | Balance                                 |                                      |
| 39.28                                 | 43.28                           | 2.87                                                             | 46.61                    | 0.00                                    |                                      |
| Length (m)                            | Dia (m)                         | Area (m <sup>2</sup> )                                           | Volume (m <sup>3</sup> ) |                                         |                                      |
| 33.40                                 | 0.250                           | 0.049                                                            | 1.64                     |                                         |                                      |
| 23.23                                 | 0.300                           | 0.071                                                            | 1.64                     |                                         |                                      |
|                                       |                                 | TOTAL                                                            | 3.28                     |                                         |                                      |

overflows to: Dun Skipper Drive

| Drainage Area                       |                                 | CB24                                                              |                         |                                         |                                      |
|-------------------------------------|---------------------------------|-------------------------------------------------------------------|-------------------------|-----------------------------------------|--------------------------------------|
| Area (Ha)                           | 0.100                           |                                                                   |                         |                                         |                                      |
| C =                                 | 1.00                            | Restricted Flow Q <sub>r</sub> (L/s)= 15.00                       |                         |                                         |                                      |
| 100-Year Ponding                    |                                 |                                                                   |                         |                                         |                                      |
| T <sub>c</sub><br>Variable<br>(min) | i <sub>100yr</sub><br>(mm/hour) | Peak Flow<br>Q <sub>p</sub> = 2.78xCl <sub>100yr</sub> A<br>(L/s) | Q <sub>r</sub><br>(L/s) | Q <sub>p</sub> -Q <sub>r</sub><br>(L/s) | Volume<br>100yr<br>(m <sup>3</sup> ) |
| 13                                  | 155.11                          | 43.12                                                             | 15.00                   | 28.12                                   | 21.93                                |
| 15                                  | 142.89                          | 39.72                                                             | 15.00                   | 24.72                                   | 22.25                                |
| 16                                  | 137.55                          | 38.24                                                             | 15.00                   | 23.24                                   | 22.31                                |
| 17                                  | 132.63                          | 36.87                                                             | 15.00                   | 21.87                                   | 22.31                                |
| 19                                  | 123.87                          | 34.44                                                             | 15.00                   | 19.44                                   | 22.16                                |
| Storage (m <sup>3</sup> )           |                                 |                                                                   |                         |                                         |                                      |
| Overflow                            | Required                        | Surface                                                           | Sub-surface             | Balance                                 |                                      |
| 0.00                                | 22.31                           | 0.00                                                              | 0                       | 22.31                                   |                                      |
| overflows to: MH21                  |                                 |                                                                   |                         |                                         |                                      |

overflows to: MH21

| Drainage Area                       |                                 | CB25                                                              |                         |                                          |                                      |
|-------------------------------------|---------------------------------|-------------------------------------------------------------------|-------------------------|------------------------------------------|--------------------------------------|
| Area (Ha)                           | 0.020                           |                                                                   |                         |                                          |                                      |
| C =                                 | 1.00                            | Restricted Flow Q <sub>r</sub> (L/s)= 6.00                        |                         |                                          |                                      |
| 100-Year Ponding                    |                                 |                                                                   |                         |                                          |                                      |
| T <sub>c</sub><br>Variable<br>(min) | i <sub>100yr</sub><br>(mm/hour) | Peak Flow<br>Q <sub>p</sub> = 2.78xCI <sub>100yr</sub> A<br>(L/s) | Q <sub>r</sub><br>(L/s) | Q <sub>p</sub> - Q <sub>r</sub><br>(L/s) | Volume<br>100yr<br>(m <sup>3</sup> ) |
| 8                                   | 199.20                          | 11.08                                                             | 6.00                    | 5.08                                     | 2.44                                 |
| 9                                   | 188.25                          | 10.47                                                             | 6.00                    | 4.47                                     | 2.41                                 |
| 10                                  | 178.56                          | 9.93                                                              | 6.00                    | 3.93                                     | 2.36                                 |
| 11                                  | 169.91                          | 9.45                                                              | 6.00                    | 3.45                                     | 2.27                                 |
| 13                                  | 155.11                          | 8.62                                                              | 6.00                    | 2.62                                     | 2.05                                 |
| Storage (m <sup>3</sup> )           |                                 |                                                                   |                         |                                          |                                      |
| Overflow                            | Required                        | Surface                                                           | Sub-surface             | Balance                                  |                                      |
| 0.00                                | 2.36                            | 0.27                                                              | 0.00                    | 2.09                                     |                                      |
| overflows to: MH21                  |                                 |                                                                   |                         |                                          |                                      |

overflows to: MH21

| Drainage Area                       |                               | CB20                                                               |                         |                                          |                                    |
|-------------------------------------|-------------------------------|--------------------------------------------------------------------|-------------------------|------------------------------------------|------------------------------------|
| Area (Ha)                           | 0.120                         |                                                                    |                         |                                          |                                    |
| C =                                 | 0.90                          | Restricted Flow Q <sub>r</sub> (L/s)= 15.00                        |                         |                                          |                                    |
| 5-Year Ponding                      |                               |                                                                    |                         |                                          |                                    |
| T <sub>c</sub><br>Variable<br>(min) | i <sub>5yr</sub><br>(mm/hour) | Peak Flow<br>Q <sub>p</sub> = 2.78 x C i <sub>5yr</sub> A<br>(L/s) | Q <sub>r</sub><br>(L/s) | Q <sub>p</sub> - Q <sub>r</sub><br>(L/s) | Volume<br>5yr<br>(m <sup>3</sup> ) |
| 7                                   | 123.30                        | 37.02                                                              | 15.00                   | 22.02                                    | 9.25                               |
| 9                                   | 109.79                        | 32.96                                                              | 15.00                   | 17.96                                    | 9.70                               |
| 10                                  | 104.19                        | 31.28                                                              | 15.00                   | 16.28                                    | 9.77                               |
| 11                                  | 99.19                         | 29.78                                                              | 15.00                   | 14.78                                    | 9.76                               |
| 13                                  | 90.63                         | 27.21                                                              | 15.00                   | 12.21                                    | 9.52                               |
| Storage (m <sup>3</sup> )           |                               |                                                                    |                         |                                          |                                    |
| Overflow                            | Required                      | Surface                                                            | Sub-surface             | Balance                                  |                                    |
| 0.00                                | 9.77                          | 12.51                                                              | 0.00                    | 0.00                                     |                                    |

overflows to: MH22

overflows to: MH22

| Drainage Area                       |                               | MH22                                                            |                          |                                            |                                    |
|-------------------------------------|-------------------------------|-----------------------------------------------------------------|--------------------------|--------------------------------------------|------------------------------------|
| Area (Ha)                           |                               | 0.060                                                           |                          |                                            |                                    |
| C =                                 |                               | 0.25                                                            |                          | Restricted Flow Q <sub>r</sub> (L/s)= 3.00 |                                    |
| 5-Year Ponding                      |                               |                                                                 |                          |                                            |                                    |
| T <sub>c</sub><br>Variable<br>(min) | i <sub>5yr</sub><br>(mm/hour) | Peak Flow<br>Q <sub>p</sub> = 2.78xCl <sub>5yr</sub> A<br>(L/s) | Q <sub>r</sub><br>(L/s)  | Q <sub>p</sub> -Q <sub>r</sub><br>(L/s)    | Volume<br>5yr<br>(m <sup>3</sup> ) |
| 7                                   | 123.30                        | 5.14                                                            | 3.00                     | 2.14                                       | 0.90                               |
| 9                                   | 109.79                        | 4.58                                                            | 3.00                     | 1.58                                       | 0.85                               |
| 10                                  | 104.19                        | 4.34                                                            | 3.00                     | 1.34                                       | 0.81                               |
| 11                                  | 99.19                         | 4.14                                                            | 3.00                     | 1.14                                       | 0.75                               |
| 13                                  | 90.63                         | 3.78                                                            | 3.00                     | 0.78                                       | 0.61                               |
| Storage (m <sup>3</sup> )           |                               |                                                                 |                          |                                            |                                    |
| Overflow                            | Required                      | Surface                                                         | Sub-surface              | Balance                                    |                                    |
| 2.96                                | 3.77                          | 2.87                                                            | 46.61                    | 0.00                                       |                                    |
| Structure                           | Depth                         | Area (m <sup>2</sup> )                                          | Volume (m <sup>3</sup> ) |                                            |                                    |
| CB23 (600mm x 600mm)                | 0.89                          | 0.36                                                            | 0.32                     |                                            |                                    |
| Clear Stone Gallery                 | 1.45                          | 100                                                             | 43.01                    |                                            |                                    |
|                                     |                               | TOTAL                                                           | 43.33                    |                                            |                                    |

overflows to: Dun Skipper Drive

| Drainage Area                       |                               | CB24                                                               |                         |                                          |                                    |
|-------------------------------------|-------------------------------|--------------------------------------------------------------------|-------------------------|------------------------------------------|------------------------------------|
| Area (Ha)                           | 0.100                         |                                                                    |                         |                                          |                                    |
| C =                                 | 0.90                          | Restricted Flow Q <sub>r</sub> (L/s)= 15.00                        |                         |                                          |                                    |
| 5-Year Ponding                      |                               |                                                                    |                         |                                          |                                    |
| T <sub>c</sub><br>Variable<br>(min) | i <sub>5yr</sub><br>(mm/hour) | Peak Flow<br>Q <sub>p</sub> = 2.78 x C i <sub>5yr</sub> A<br>(L/s) | Q <sub>r</sub><br>(L/s) | Q <sub>p</sub> - Q <sub>r</sub><br>(L/s) | Volume<br>5yr<br>(m <sup>3</sup> ) |
| 7                                   | 123.30                        | 30.85                                                              | 15.00                   | 15.85                                    | 6.66                               |
| 9                                   | 109.79                        | 27.47                                                              | 15.00                   | 12.47                                    | 6.73                               |
| 10                                  | 104.19                        | 26.07                                                              | 15.00                   | 11.07                                    | 6.64                               |
| 11                                  | 99.19                         | 24.82                                                              | 15.00                   | 9.82                                     | 6.48                               |
| 13                                  | 90.63                         | 22.68                                                              | 15.00                   | 7.68                                     | 5.99                               |
| Storage (m <sup>3</sup> )           |                               |                                                                    |                         |                                          |                                    |
| Overflow                            | Required                      | Surface                                                            | Sub-surface             | Balance                                  |                                    |
| 0.00                                | 6.64                          | 0.00                                                               | 0.00                    | 6.64                                     |                                    |
| overflows to: MH21                  |                               |                                                                    |                         |                                          |                                    |

overflows to: MH21

| Drainage Area                       |                               | CB25                                                            |                         |                                         |                                    |
|-------------------------------------|-------------------------------|-----------------------------------------------------------------|-------------------------|-----------------------------------------|------------------------------------|
| Area (Ha)                           | 0.020                         |                                                                 |                         |                                         |                                    |
| C =                                 | 0.90                          | Restricted Flow Q <sub>r</sub> (L/s)= 6.00                      |                         |                                         |                                    |
| 5-Year Ponding                      |                               |                                                                 |                         |                                         |                                    |
| T <sub>c</sub><br>Variable<br>(min) | i <sub>5yr</sub><br>(mm/hour) | Peak Flow<br>Q <sub>p</sub> = 2.78xCl <sub>5yr</sub> A<br>(L/s) | Q <sub>r</sub><br>(L/s) | Q <sub>p</sub> -Q <sub>r</sub><br>(L/s) | Volume<br>Syr<br>(m <sup>3</sup> ) |
| 8                                   | 116.11                        | 5.81                                                            | 6.00                    | -0.19                                   | -0.09                              |
| 9                                   | 109.79                        | 5.49                                                            | 6.00                    | -0.51                                   | -0.27                              |
| 10                                  | 104.19                        | 5.21                                                            | 6.00                    | -0.79                                   | -0.47                              |
| 11                                  | 99.19                         | 4.96                                                            | 6.00                    | -1.04                                   | -0.68                              |
| 12                                  | 94.70                         | 4.74                                                            | 6.00                    | -1.26                                   | -0.91                              |
| Storage (m <sup>3</sup> )           |                               |                                                                 |                         |                                         |                                    |
| Overflow                            | Required                      | Surface                                                         | Sub-surface             | Balance                                 |                                    |
| 0.00                                | 0.00                          | 0.27                                                            | 0.00                    | 0.00                                    |                                    |

overflows to: MH21

overflows to: MH21

| Drainage Area                       |                               | CB20                                                            |                         |                                         |                                    |
|-------------------------------------|-------------------------------|-----------------------------------------------------------------|-------------------------|-----------------------------------------|------------------------------------|
| Area (Ha)                           | 0.120                         |                                                                 |                         |                                         |                                    |
| C =                                 | 0.90                          | Restricted Flow Q <sub>r</sub> (L/s)= 15.00                     |                         |                                         |                                    |
| 2-Year Ponding                      |                               |                                                                 |                         |                                         |                                    |
| T <sub>c</sub><br>Variable<br>(min) | i <sub>2yr</sub><br>(mm/hour) | Peak Flow<br>Q <sub>p</sub> = 2.78xCi <sub>2yr</sub> A<br>(L/s) | Q <sub>r</sub><br>(L/s) | Q <sub>p</sub> -Q <sub>r</sub><br>(L/s) | Volume<br>2yr<br>(m <sup>3</sup> ) |
| 7                                   | 90.66                         | 27.22                                                           | 15.00                   | 12.22                                   | 5.13                               |
| 9                                   | 80.87                         | 24.28                                                           | 15.00                   | 9.28                                    | 5.01                               |
| 10                                  | 76.81                         | 23.06                                                           | 15.00                   | 8.06                                    | 4.84                               |
| 11                                  | 73.17                         | 21.97                                                           | 15.00                   | 6.97                                    | 4.60                               |
| 13                                  | 66.93                         | 20.09                                                           | 15.00                   | 5.09                                    | 3.97                               |
| Storage (m <sup>3</sup> )           |                               |                                                                 |                         |                                         |                                    |
| Overflow                            | Required                      | Peak                                                            | Surface                 | Sub-surface                             | Balance                            |
| 0.00                                | 4.84                          |                                                                 | 12.51                   | 0.00                                    | 0.00                               |

overflows to: MH22

overflows to: MH22

| Drainage Area                       |                               | MH22                                                            |                         |                                          |                                    |
|-------------------------------------|-------------------------------|-----------------------------------------------------------------|-------------------------|------------------------------------------|------------------------------------|
| Area (Ha)                           | 0.060                         |                                                                 |                         |                                          |                                    |
| C =                                 | 0.25                          | Restricted Flow Q <sub>r</sub> (L/s)= 3.00                      |                         |                                          |                                    |
| 2-Year Ponding                      |                               |                                                                 |                         |                                          |                                    |
| T <sub>c</sub><br>Variable<br>(min) | i <sub>2yr</sub><br>(mm/hour) | Peak Flow<br>Q <sub>p</sub> = 2.78C i <sub>2yr</sub> A<br>(L/s) | Q <sub>r</sub><br>(L/s) | Q <sub>p</sub> - Q <sub>r</sub><br>(L/s) | Volume<br>2yr<br>(m <sup>3</sup> ) |
| 7                                   | 90.66                         | 3.78                                                            | 3.00                    | 0.78                                     | 0.33                               |
| 9                                   | 80.87                         | 3.37                                                            | 3.00                    | 0.37                                     | 0.20                               |
| 10                                  | 76.81                         | 3.20                                                            | 3.00                    | 0.20                                     | 0.12                               |
| 11                                  | 73.17                         | 3.05                                                            | 3.00                    | 0.05                                     | 0.03                               |
| 13                                  | 66.93                         | 2.79                                                            | 3.00                    | -0.21                                    | -0.16                              |
| Storage (m <sup>3</sup> )           |                               |                                                                 |                         |                                          |                                    |
| Overflow                            | Required                      | Surface                                                         | Sub-surface             | Balance                                  |                                    |
| 0.00                                | 0.12                          | 2.87                                                            | 46.61                   | 0.00                                     |                                    |

overflows to: Dun Skipper Drive

| Drainage Area                       |                               | CB24                                                            |                         |                                         |                                    |
|-------------------------------------|-------------------------------|-----------------------------------------------------------------|-------------------------|-----------------------------------------|------------------------------------|
| Area (Ha)                           | 0.100                         |                                                                 |                         |                                         |                                    |
| C =                                 | 0.90                          | Restricted Flow Q <sub>r</sub> (L/s)= 15.00                     |                         |                                         |                                    |
| 2-Year Ponding                      |                               |                                                                 |                         |                                         |                                    |
| T <sub>c</sub><br>Variable<br>(min) | i <sub>2yr</sub><br>(mm/hour) | Peak Flow<br>Q <sub>p</sub> = 2.78xCi <sub>2yr</sub> A<br>(L/s) | Q <sub>r</sub><br>(L/s) | Q <sub>p</sub> -Q <sub>r</sub><br>(L/s) | Volume<br>2yr<br>(m <sup>3</sup> ) |
| 7                                   | 90.66                         | 22.68                                                           | 15.00                   | 7.68                                    | 3.23                               |
| 9                                   | 80.87                         | 20.23                                                           | 15.00                   | 5.23                                    | 2.83                               |
| 10                                  | 76.81                         | 19.22                                                           | 15.00                   | 4.22                                    | 2.53                               |
| 11                                  | 73.17                         | 18.31                                                           | 15.00                   | 3.31                                    | 2.18                               |
| 13                                  | 66.93                         | 16.75                                                           | 15.00                   | 1.75                                    | 1.36                               |
| Storage (m <sup>3</sup> )           |                               |                                                                 |                         |                                         |                                    |
| Overflow                            | Required                      | Surface                                                         | Sub-surface             | Balance                                 |                                    |
| 0.00                                | 2.53                          | 0.00                                                            | 0.00                    | 2.53                                    |                                    |
| overflows to: MH21                  |                               |                                                                 |                         |                                         |                                    |

overflows to: MH21

| Drainage Area                       |                               | CB25                                                           |                         |                                         |                                    |
|-------------------------------------|-------------------------------|----------------------------------------------------------------|-------------------------|-----------------------------------------|------------------------------------|
| Area (Ha)                           | 0.020                         |                                                                |                         |                                         |                                    |
| C =                                 | 0.90                          | Restricted Flow Q <sub>r</sub> (L/s)= 6.00                     |                         |                                         |                                    |
| 2-Year Ponding                      |                               |                                                                |                         |                                         |                                    |
| T <sub>c</sub><br>Variable<br>(min) | i <sub>2yr</sub><br>(mm/hour) | Peak Flow<br>Q <sub>p</sub> =2.78xCi <sub>2yr</sub> A<br>(L/s) | Q <sub>r</sub><br>(L/s) | Q <sub>p</sub> -Q <sub>r</sub><br>(L/s) | Volume<br>2yr<br>(m <sup>3</sup> ) |
| 8                                   | 85.46                         | 4.28                                                           | 6.00                    | -1.72                                   | -0.83                              |
| 9                                   | 80.87                         | 4.05                                                           | 6.00                    | -1.95                                   | -1.05                              |
| 10                                  | 76.81                         | 3.84                                                           | 6.00                    | -2.16                                   | -1.29                              |
| 11                                  | 73.17                         | 3.66                                                           | 6.00                    | -2.34                                   | -1.54                              |
| 12                                  | 69.89                         | 3.50                                                           | 6.00                    | -2.50                                   | -1.80                              |
| Storage (m <sup>3</sup> )           |                               |                                                                |                         |                                         |                                    |
| Overflow                            | Required                      | Surface                                                        | Sub-surface             | Balance                                 |                                    |
| 0.00                                | 0.00                          | 0.27                                                           | 0.00                    | 0.00                                    |                                    |
| overflows to: MH21                  |                               |                                                                |                         |                                         |                                    |

overflows to: MH21

| Drainage Area                         |                                 | MH21                                                              |                         |                                          |                                        |
|---------------------------------------|---------------------------------|-------------------------------------------------------------------|-------------------------|------------------------------------------|----------------------------------------|
| Area (Ha)                             | 0.240                           | Restricted Flow ICD <i>Actual</i> (L/s)=                          | 33.00                   |                                          |                                        |
| C =                                   | 1.00                            | Restricted Flow Q <sub>r</sub> <i>for swm calc.</i> (L/s)=        | 16.50                   |                                          |                                        |
| 50% reduction for sub-surface storage |                                 |                                                                   |                         |                                          |                                        |
| 100-year Ponding                      |                                 |                                                                   |                         |                                          |                                        |
| T <sub>c</sub><br>Variable<br>(min)   | i <sub>100yr</sub><br>(mm/hour) | Peak Flow<br>Q <sub>p</sub> = 2.78xCI <sub>100yr</sub> A<br>(L/s) | Q <sub>r</sub><br>(L/s) | Q <sub>p</sub> - Q <sub>r</sub><br>(L/s) | Volume<br>(100yr)<br>(m <sup>3</sup> ) |
| 33                                    | 86.03                           | 57.40                                                             | 16.50                   | 40.90                                    | 80.99                                  |
| 34                                    | 84.27                           | 56.22                                                             | 16.50                   | 39.72                                    | 81.03                                  |
| 35                                    | 82.58                           | 55.10                                                             | 16.50                   | 38.60                                    | 81.05                                  |
| 36                                    | 80.96                           | 54.02                                                             | 16.50                   | 37.52                                    | 81.04                                  |
| 38                                    | 77.93                           | 52.00                                                             | 16.50                   | 35.50                                    | 80.93                                  |

| Storage (m³) |          |         |             |         |
|--------------|----------|---------|-------------|---------|
| Overflow     | Required | Surface | Sub-surface | Balance |
| 24.40        | 105.45   | 11.79   | 96.68       | 0.00    |

| Length (m) | Dia (m) | Area (m²) | Volume (m³) |
|------------|---------|-----------|-------------|
| 8.30       | 0.200   | 0.031     | 0.26        |
| 3.10       | 0.200   | 0.031     | 0.10        |
| 8.62       | 0.300   | 0.071     | 0.61        |
|            |         | TOTAL     | 0.97        |

overflows to: CBMH20

| Drainage Area                       |                                 | CBMH2                                                                |                         | Drainage Area Plan - CBMH2               |                                      |
|-------------------------------------|---------------------------------|----------------------------------------------------------------------|-------------------------|------------------------------------------|--------------------------------------|
| Area (Ha)                           | 0.080                           |                                                                      |                         |                                          |                                      |
| C =                                 | 1.00                            | Restricted Flow Q <sub>r</sub> (L/s)=                                |                         | 20.00                                    |                                      |
| 100-Year Ponding                    |                                 |                                                                      |                         |                                          |                                      |
| T <sub>c</sub><br>Variable<br>(min) | i <sub>100yr</sub><br>(mm/hour) | Peak Flow<br>Q <sub>p</sub> = 2.78 x C i <sub>100yr</sub> A<br>(L/s) | Q <sub>r</sub><br>(L/s) | Q <sub>p</sub> - Q <sub>r</sub><br>(L/s) | Volume<br>100yr<br>(m <sup>3</sup> ) |
| 7                                   | 211.67                          | 47.07                                                                | 20.00                   | 27.07                                    | 11.37                                |
| 9                                   | 188.25                          | 41.87                                                                | 20.00                   | 21.87                                    | 11.81                                |
| 10                                  | 178.56                          | 39.71                                                                | 20.00                   | 19.71                                    | 11.83                                |
| 11                                  | 169.91                          | 37.79                                                                | 20.00                   | 17.79                                    | 11.74                                |
| 13                                  | 155.11                          | 34.50                                                                | 20.00                   | 14.50                                    | 11.31                                |

| Storage (m³) |          |         |             |         |
|--------------|----------|---------|-------------|---------|
| Overflow     | Required | Surface | Sub-surface | Balance |
| 0.00         | 11.83    | 6.21    | 0.00        | 5.62    |

overflows to: CB10

| Drainage Area                       |                                 | CB10                                                             | Drainage Area Plan - MH1D             |                                         |                                      |
|-------------------------------------|---------------------------------|------------------------------------------------------------------|---------------------------------------|-----------------------------------------|--------------------------------------|
| Area (Ha)                           |                                 | 0.110                                                            |                                       |                                         |                                      |
| C =                                 |                                 | 1.00                                                             | Restricted Flow Q <sub>r</sub> (L/s)= | 45.00                                   |                                      |
| 100-year Ponding                    |                                 |                                                                  |                                       |                                         |                                      |
| T <sub>c</sub><br>Variable<br>(min) | i <sub>100yr</sub><br>(mm/hour) | Peak Flow<br>Q <sub>p</sub> =2.78xCi <sub>100yr</sub> A<br>(L/s) | Q <sub>r</sub><br>(L/s)               | Q <sub>p</sub> -Q <sub>r</sub><br>(L/s) | Volume<br>100yr<br>(m <sup>3</sup> ) |
| 3                                   | 286.05                          | 87.47                                                            | 45.00                                 | 42.47                                   | 7.65                                 |
| 4                                   | 262.41                          | 80.24                                                            | 45.00                                 | 35.24                                   | 8.46                                 |
| 5                                   | 242.70                          | 74.22                                                            | 45.00                                 | 29.22                                   | 8.77                                 |
| 6                                   | 226.01                          | 69.11                                                            | 45.00                                 | 24.11                                   | 8.68                                 |
| 8                                   | 199.20                          | 60.92                                                            | 45.00                                 | 15.92                                   | 7.64                                 |

| Storage (m³) |          |         |             |         |
|--------------|----------|---------|-------------|---------|
| Overflow     | Required | Surface | Sub-surface | Balance |
| 5.62         | 14.38    | 6.81    | 0.00        | 7.57    |

overflows to: CBMH20

| Drainage Area                       |                                 | CB7                                                              | Drainage Area Plan - CBMH1C           |                                         |                                      |
|-------------------------------------|---------------------------------|------------------------------------------------------------------|---------------------------------------|-----------------------------------------|--------------------------------------|
| Area (Ha)                           | 5                               | 0.080                                                            |                                       |                                         |                                      |
| C =                                 |                                 | 1.00                                                             | Restricted Flow Q <sub>r</sub> (L/s)= | 30.00                                   |                                      |
| 100-Year Ponding                    |                                 |                                                                  |                                       |                                         |                                      |
| T <sub>c</sub><br>Variable<br>(min) | i <sub>100yr</sub><br>(mm/hour) | Peak Flow<br>Q <sub>p</sub> =2.78xCI <sub>100yr</sub> A<br>(L/s) | Q <sub>r</sub><br>(L/s)               | Q <sub>p</sub> -Q <sub>r</sub><br>(L/s) | Volume<br>100yr<br>(m <sup>3</sup> ) |
| 3                                   | 286.05                          | 63.62                                                            | 30.00                                 | 33.62                                   | 6.05                                 |
| 5                                   | 242.70                          | 53.98                                                            | 30.00                                 | 23.98                                   | 7.19                                 |
| 6                                   | 226.01                          | 50.26                                                            | 30.00                                 | 20.26                                   | 7.30                                 |
| 7                                   | 211.67                          | 47.07                                                            | 30.00                                 | 17.07                                   | 7.17                                 |
| 9                                   | 188.25                          | 41.87                                                            | 30.00                                 | 11.87                                   | 6.41                                 |

| Storage (m³) |          |         |             |         |
|--------------|----------|---------|-------------|---------|
| Overflow     | Required | Surface | Sub-surface | Balance |
| 0.00         | 7.30     | 6.97    | 0.00        | 0.33    |

overflows to: CB8

| Drainage Area                       |                               | MH21                                                            |                         |                                          |                                    |
|-------------------------------------|-------------------------------|-----------------------------------------------------------------|-------------------------|------------------------------------------|------------------------------------|
| Area (Ha)                           | 0.240                         |                                                                 |                         |                                          |                                    |
| C =                                 | 0.90                          | Restricted Flow Q <sub>r</sub> (L/s)=                           | 16.50                   |                                          |                                    |
| 5-Year Ponding                      |                               |                                                                 |                         |                                          |                                    |
| T <sub>c</sub><br>Variable<br>(min) | i <sub>5yr</sub><br>(mm/hour) | Peak Flow<br>Q <sub>p</sub> = 2.78xCi <sub>5yr</sub> A<br>(L/s) | Q <sub>r</sub><br>(L/s) | Q <sub>p</sub> - Q <sub>r</sub><br>(L/s) | Volume<br>5yr<br>(m <sup>3</sup> ) |
| 16                                  | 80.46                         | 48.31                                                           | 16.50                   | 31.81                                    | 30.54                              |
| 18                                  | 74.97                         | 45.02                                                           | 16.50                   | 28.52                                    | 30.80                              |
| 19                                  | 72.53                         | 43.55                                                           | 16.50                   | 27.05                                    | 30.84                              |
| 20                                  | 70.25                         | 42.18                                                           | 16.50                   | 25.68                                    | 30.82                              |
| 22                                  | 66.15                         | 39.72                                                           | 16.50                   | 23.22                                    | 30.65                              |

| Storage (m³) |          |         |             |         |
|--------------|----------|---------|-------------|---------|
| Overflow     | Required | Surface | Sub-surface | Balance |
| 0.00         | 30.84    | 11.79   | 96.68       | 0.00    |

| Structure            | Depth | Area (m²) | Volume (m³) |
|----------------------|-------|-----------|-------------|
| CB21 (600mm x 600mm) | 1.40  | 0.36      | 0.50        |
| CB22 (600mm x 600mm) | 1.40  | 0.36      | 0.50        |
| MH21 (1200mm)        | 3.40  | 1.13      | 3.84        |
| MH23 (1200mm)        | 1.97  | 1.13      | 2.23        |
| Underground Chamber  |       |           | 88.64       |
|                      |       | TOTAL     | 95.72       |

overflows to: CBMH20

| Drainage Area                       |                               | CBMH2                                                              |                         |                                          |                                    |
|-------------------------------------|-------------------------------|--------------------------------------------------------------------|-------------------------|------------------------------------------|------------------------------------|
| Area (Ha)                           | 0.080                         | Restricted Flow Q <sub>r</sub> (L/s)= 20.00                        |                         |                                          |                                    |
| C =                                 | 0.90                          |                                                                    |                         |                                          |                                    |
| 5-Year Ponding                      |                               |                                                                    |                         |                                          |                                    |
| T <sub>c</sub><br>Variable<br>(min) | i <sub>5yr</sub><br>(mm/hour) | Peak Flow<br>Q <sub>p</sub> = 2.78 x C i <sub>5yr</sub> A<br>(L/s) | Q <sub>r</sub><br>(L/s) | Q <sub>p</sub> - Q <sub>r</sub><br>(L/s) | Volume<br>5yr<br>(m <sup>3</sup> ) |
| 1                                   | 203.51                        | 40.73                                                              | 20.00                   | 20.73                                    | 1.24                               |
| 3                                   | 166.09                        | 33.24                                                              | 20.00                   | 13.24                                    | 2.38                               |
| 4                                   | 152.51                        | 30.53                                                              | 20.00                   | 10.53                                    | 2.53                               |
| 5                                   | 141.18                        | 28.26                                                              | 20.00                   | 8.26                                     | 2.48                               |
| 7                                   | 123.30                        | 24.68                                                              | 20.00                   | 4.68                                     | 1.97                               |

| Storage (m³) |          |         |             |         |
|--------------|----------|---------|-------------|---------|
| Overflow     | Required | Surface | Sub-surface | Balance |
| 0.00         | 2.53     | 6.21    | 0.00        | 0.00    |

overflows to: CBMH20

| Drainage Area                       |                               | CB10                                                           |                         |                                         |                                    |
|-------------------------------------|-------------------------------|----------------------------------------------------------------|-------------------------|-----------------------------------------|------------------------------------|
| Area (Ha)                           | 0.110                         | Restricted Flow Q <sub>r</sub> (L/s)= 45.00                    |                         |                                         |                                    |
| C =                                 | 0.90                          |                                                                |                         |                                         |                                    |
| 5-Year Ponding                      |                               |                                                                |                         |                                         |                                    |
| T <sub>c</sub><br>Variable<br>(min) | i <sub>5yr</sub><br>(mm/hour) | Peak Flow<br>Q <sub>p</sub> =2.78xCl <sub>5yr</sub> A<br>(L/s) | Q <sub>r</sub><br>(L/s) | Q <sub>p</sub> -Q <sub>r</sub><br>(L/s) | Volume<br>5yr<br>(m <sup>3</sup> ) |
| 0                                   | 230.48                        | 63.43                                                          | 45.00                   | 18.43                                   | 0.00                               |
| 2                                   | 182.69                        | 50.28                                                          | 45.00                   | 5.28                                    | 0.63                               |
| 3                                   | 166.09                        | 45.71                                                          | 45.00                   | 0.71                                    | 0.13                               |
| 4                                   | 152.51                        | 41.97                                                          | 45.00                   | -3.03                                   | -0.73                              |
| 6                                   | 131.57                        | 36.21                                                          | 45.00                   | -8.79                                   | -3.16                              |

| Storage (m³) |          |         |             |         |
|--------------|----------|---------|-------------|---------|
| Overflow     | Required | Surface | Sub-surface | Balance |
| 0.00         | 0.13     | 6.81    | 0.00        | 0.00    |

overflows to: CBMH20

| Drainage Area                       |                               | MH21                                                           |                         |                                         |                                    |
|-------------------------------------|-------------------------------|----------------------------------------------------------------|-------------------------|-----------------------------------------|------------------------------------|
| Area (Ha)                           | 0.240                         |                                                                |                         |                                         |                                    |
| C =                                 | 0.90                          | Restricted Flow Q <sub>r</sub> (L/s)= 16.50                    |                         |                                         |                                    |
| 2-Year Ponding                      |                               |                                                                |                         |                                         |                                    |
| T <sub>c</sub><br>Variable<br>(min) | i <sub>2yr</sub><br>(mm/hour) | Peak Flow<br>Q <sub>p</sub> =2.78xCl <sub>2yr</sub> A<br>(L/s) | Q <sub>r</sub><br>(L/s) | Q <sub>p</sub> -Q <sub>r</sub><br>(L/s) | Volume<br>2yr<br>(m <sup>3</sup> ) |
| 11                                  | 73.17                         | 43.94                                                          | 16.50                   | 27.44                                   | 18.11                              |
| 13                                  | 66.93                         | 40.19                                                          | 16.50                   | 23.69                                   | 18.48                              |
| 14                                  | 64.23                         | 38.57                                                          | 16.50                   | 22.07                                   | 18.54                              |
| 15                                  | 61.77                         | 37.09                                                          | 16.50                   | 20.59                                   | 18.53                              |
| 17                                  | 57.42                         | 34.48                                                          | 16.50                   | 17.98                                   | 18.34                              |

| Storage (m³) |          |         |             |         |
|--------------|----------|---------|-------------|---------|
| Overflow     | Required | Surface | Sub-surface | Balance |
| 0.00         | 18.54    | 11.79   | 96.68       | 0.00    |

overflows to: CBMH20

| Drainage Area                       |                               | CBMH2                                                           |                         |                                          |                                    |
|-------------------------------------|-------------------------------|-----------------------------------------------------------------|-------------------------|------------------------------------------|------------------------------------|
| Area (Ha)                           | 0.080                         | Restricted Flow Q <sub>r</sub> (L/s)= 20.00                     |                         |                                          |                                    |
| C =                                 | 0.90                          |                                                                 |                         |                                          |                                    |
| 2-Year Ponding                      |                               |                                                                 |                         |                                          |                                    |
| T <sub>c</sub><br>Variable<br>(min) | i <sub>2yr</sub><br>(mm/hour) | Peak Flow<br>Q <sub>p</sub> = 2.78xCl <sub>2yr</sub> A<br>(L/s) | Q <sub>r</sub><br>(L/s) | Q <sub>p</sub> - Q <sub>r</sub><br>(L/s) | Volume<br>2yr<br>(m <sup>3</sup> ) |
| 7                                   | 90.66                         | 18.15                                                           | 20.00                   | -1.85                                    | -0.78                              |
| 9                                   | 80.87                         | 16.19                                                           | 20.00                   | -3.81                                    | -2.06                              |
| 10                                  | 76.81                         | 15.37                                                           | 20.00                   | -4.63                                    | -2.78                              |
| 11                                  | 73.17                         | 14.65                                                           | 20.00                   | -5.35                                    | -3.53                              |
| 13                                  | 66.93                         | 13.40                                                           | 20.00                   | -6.60                                    | -5.15                              |

| Storage (m³) |          |         |             |         |
|--------------|----------|---------|-------------|---------|
| Overflow     | Required | Surface | Sub-surface | Balance |
| 0.00         | 0.00     | 6.21    | 0.00        | 0.00    |

overflows to: CBMH20

| Drainage Area                       |                               | CB10                                                           |                         |                                         |                                    |
|-------------------------------------|-------------------------------|----------------------------------------------------------------|-------------------------|-----------------------------------------|------------------------------------|
| Area (Ha)                           | 0.110                         | Restricted Flow Q <sub>r</sub> (L/s)= 45.00                    |                         |                                         |                                    |
| C=                                  | 0.90                          |                                                                |                         |                                         |                                    |
| 2-Year Ponding                      |                               |                                                                |                         |                                         |                                    |
| T <sub>c</sub><br>Variable<br>(min) | i <sub>2yr</sub><br>(mm/hour) | Peak Flow<br>Q <sub>p</sub> =2.78xCl <sub>2yr</sub> A<br>(L/s) | Q <sub>r</sub><br>(L/s) | Q <sub>p</sub> -Q <sub>r</sub><br>(L/s) | Volume<br>2yr<br>(m <sup>3</sup> ) |
| 7                                   | 90.66                         | 24.95                                                          | 45.00                   | -20.05                                  | -8.42                              |
| 9                                   | 80.87                         | 22.26                                                          | 45.00                   | -22.74                                  | -12.28                             |
| 10                                  | 76.81                         | 21.14                                                          | 45.00                   | -23.86                                  | -14.32                             |
| 11                                  | 73.17                         | 20.14                                                          | 45.00                   | -24.86                                  | -16.41                             |
| 13                                  | 66.93                         | 18.42                                                          | 45.00                   | -26.58                                  | -20.73                             |

| Storage (m³) |          |         |             |         |
|--------------|----------|---------|-------------|---------|
| Overflow     | Required | Surface | Sub-surface | Balance |
| 0.00         | 0.00     | 6.81    | 0.00        | 0.00    |

overflows to: CBMH20

| Drainage Area                       |                               | CB7                                                            |                         |                                         |                                    |
|-------------------------------------|-------------------------------|----------------------------------------------------------------|-------------------------|-----------------------------------------|------------------------------------|
| Area (Ha)                           | 0.080                         | Restricted Flow Q <sub>r</sub> (L/s)= 30.00                    |                         |                                         |                                    |
| C =                                 | 0.90                          |                                                                |                         |                                         |                                    |
| 2-Year Ponding                      |                               |                                                                |                         |                                         |                                    |
| T <sub>c</sub><br>Variable<br>(min) | i <sub>2yr</sub><br>(mm/hour) | Peak Flow<br>Q <sub>p</sub> =2.78xCl <sub>2yr</sub> A<br>(L/s) | Q <sub>r</sub><br>(L/s) | Q <sub>p</sub> -Q <sub>r</sub><br>(L/s) | Volume<br>2yr<br>(m <sup>3</sup> ) |
| 7                                   | 90.66                         | 18.15                                                          | 30.00                   | -11.85                                  | -7.46                              |
| 9                                   | 80.87                         | 16.19                                                          | 30.00                   | -13.81                                  | -7.46                              |
| 10                                  | 76.81                         | 15.37                                                          | 30.00                   | -14.63                                  | -8.78                              |
| 11                                  | 73.17                         | 14.65                                                          | 30.00                   | -15.35                                  | -10.13                             |
| 13                                  | 66.93                         | 13.40                                                          | 30.00                   | -16.60                                  | -12.95                             |

| Storage (m³) |          |         |             |         |
|--------------|----------|---------|-------------|---------|
| Overflow     | Required | Surface | Sub-surface | Balance |
| 0.00         | 0.00     | 6.97    | 0.00        | 0.00    |

overflows to: CB8



| Drainage Area                       |                                 | CB6 Drainage Area Plan - CBMH1B                                  |                         |                                         |                                      |
|-------------------------------------|---------------------------------|------------------------------------------------------------------|-------------------------|-----------------------------------------|--------------------------------------|
| Area (Ha)                           | 0.070                           |                                                                  |                         |                                         |                                      |
| C =                                 | 1.00                            | Restricted Flow Q <sub>r</sub> (L/s)= 20.00                      |                         |                                         |                                      |
| 100-Year Ponding                    |                                 |                                                                  |                         |                                         |                                      |
| T <sub>c</sub><br>Variable<br>(min) | i <sub>100yr</sub><br>(mm/hour) | Peak Flow<br>Q <sub>p</sub> =2.78xCl <sub>100yr</sub> A<br>(L/s) | Q <sub>r</sub><br>(L/s) | Q <sub>p</sub> -Q <sub>r</sub><br>(L/s) | Volume<br>100yr<br>(m <sup>3</sup> ) |
| 5                                   | 242.70                          | 47.23                                                            | 20.00                   | 27.23                                   | 8.17                                 |
| 7                                   | 211.67                          | 41.19                                                            | 20.00                   | 21.19                                   | 8.90                                 |
| 8                                   | 199.20                          | 38.76                                                            | 20.00                   | 18.76                                   | 9.01                                 |
| 9                                   | 188.25                          | 36.63                                                            | 20.00                   | 16.63                                   | 8.98                                 |
| 11                                  | 169.91                          | 33.06                                                            | 20.00                   | 13.06                                   | 8.62                                 |
| Storage (m <sup>3</sup> )           |                                 |                                                                  |                         |                                         |                                      |
| Overflow                            | Required                        | Surface                                                          | Sub-surface             | Balance                                 |                                      |
| 0.00                                | 9.01                            | 13.66                                                            | 0.00                    | 0.00                                    |                                      |

overflows to: CB8

| Drainage Area                       |                                 | CB5 Drainage Area Plan - CBMH1A                                   |                         |                                          |                                      |
|-------------------------------------|---------------------------------|-------------------------------------------------------------------|-------------------------|------------------------------------------|--------------------------------------|
| Area (Ha)                           | 0.060                           |                                                                   |                         |                                          |                                      |
| C =                                 | 1.00                            | Restricted Flow Q <sub>r</sub> (L/s)= 15.00                       |                         |                                          |                                      |
| 100-Year Ponding                    |                                 |                                                                   |                         |                                          |                                      |
| T <sub>c</sub><br>Variable<br>(min) | i <sub>100yr</sub><br>(mm/hour) | Peak Flow<br>Q <sub>p</sub> = 2.78xCl <sub>100yr</sub> A<br>(L/s) | Q <sub>r</sub><br>(L/s) | Q <sub>p</sub> - Q <sub>r</sub><br>(L/s) | Volume<br>100yr<br>(m <sup>3</sup> ) |
| 7                                   | 211.67                          | 35.31                                                             | 15.00                   | 20.31                                    | 8.53                                 |
| 9                                   | 188.25                          | 31.40                                                             | 15.00                   | 16.40                                    | 8.86                                 |
| 10                                  | 178.56                          | 29.78                                                             | 15.00                   | 14.78                                    | 8.87                                 |
| 11                                  | 169.91                          | 28.34                                                             | 15.00                   | 13.34                                    | 8.80                                 |
| 13                                  | 155.11                          | 25.87                                                             | 15.00                   | 10.87                                    | 8.48                                 |
| Storage (m <sup>3</sup> )           |                                 |                                                                   |                         |                                          |                                      |
| Overflow                            | Required                        | Surface                                                           | Sub-surface             | Balance                                  |                                      |
| 0.00                                | 8.87                            | 3.41                                                              | 0.00                    | 5.46                                     |                                      |
| overflows to: CB8                   |                                 |                                                                   |                         |                                          |                                      |

overflows to: CB8

| Drainage Area                       |                                 | CB8 Drainage Area Plan - MH1B                                     |                          |                                          |                                      |
|-------------------------------------|---------------------------------|-------------------------------------------------------------------|--------------------------|------------------------------------------|--------------------------------------|
| Area (Ha)                           | 0.170                           |                                                                   |                          |                                          |                                      |
| C =                                 | 1.00                            | Restricted Flow Q <sub>r</sub> (L/s)= 47.00                       |                          |                                          |                                      |
| 100-Year Ponding                    |                                 |                                                                   |                          |                                          |                                      |
| T <sub>c</sub><br>Variable<br>(min) | i <sub>100yr</sub><br>(mm/hour) | Peak Flow<br>Q <sub>p</sub> = 2.78xCl <sub>100yr</sub> A<br>(L/s) | Q <sub>r</sub><br>(L/s)  | Q <sub>p</sub> - Q <sub>r</sub><br>(L/s) | Volume<br>100yr<br>(m <sup>3</sup> ) |
| 6                                   | 226.01                          | 106.81                                                            | 47.00                    | 59.81                                    | 21.53                                |
| 8                                   | 199.20                          | 94.14                                                             | 47.00                    | 47.14                                    | 22.63                                |
| 9                                   | 188.25                          | 88.97                                                             | 47.00                    | 41.97                                    | 22.66                                |
| 10                                  | 178.56                          | 84.39                                                             | 47.00                    | 37.39                                    | 22.43                                |
| 12                                  | 162.13                          | 76.62                                                             | 47.00                    | 29.62                                    | 21.33                                |
| Storage (m <sup>3</sup> )           |                                 |                                                                   |                          |                                          |                                      |
| Overflow                            | Required                        | Surface                                                           | Sub-surface              | Balance                                  |                                      |
| 5.79                                | 28.45                           | 24.90                                                             | 1.60                     | 1.95                                     |                                      |
| Length (m)                          | Dia (m)                         | Area (m <sup>2</sup> )                                            | Volume (m <sup>3</sup> ) |                                          |                                      |
| 6.00                                | 0.450                           | 0.159                                                             | <u>0.95</u>              |                                          |                                      |
|                                     |                                 |                                                                   | 0.95                     |                                          |                                      |
| overflows to: MH1A                  |                                 |                                                                   |                          |                                          |                                      |

overflows to: MH1A

| Drainage Area                       |                                     | CB4 Drainage Area Plan - MH10A                                               |                         |                                          |                                                  |
|-------------------------------------|-------------------------------------|------------------------------------------------------------------------------|-------------------------|------------------------------------------|--------------------------------------------------|
| Area (Ha)                           | 0.030                               |                                                                              |                         |                                          |                                                  |
| C =                                 | 1.00                                | Restricted Flow Q <sub>r</sub> (L/s)= 6.00                                   |                         |                                          |                                                  |
| 100-Year Ponding                    |                                     |                                                                              |                         |                                          |                                                  |
| T <sub>c</sub><br>Variable<br>(min) | i<br>100 <sub>yr</sub><br>(mm/hour) | Peak Flow<br>Q <sub>p</sub> = 2.78xCl <sub>100<sub>yr</sub></sub> A<br>(L/s) | Q <sub>r</sub><br>(L/s) | Q <sub>p</sub> - Q <sub>r</sub><br>(L/s) | Volume<br>100 <sub>yr</sub><br>(m <sup>3</sup> ) |
| 9                                   | 188.25                              | 15.70                                                                        | 6.00                    | 9.70                                     | 5.24                                             |
| 11                                  | 169.91                              | 14.17                                                                        | 6.00                    | 8.17                                     | 5.39                                             |
| 12                                  | 162.13                              | 13.52                                                                        | 6.00                    | 7.52                                     | 5.42                                             |
| 13                                  | 155.11                              | 12.94                                                                        | 6.00                    | 6.94                                     | 5.41                                             |
| 15                                  | 142.89                              | 11.92                                                                        | 6.00                    | 5.92                                     | 5.33                                             |
| Storage (m <sup>3</sup> )           |                                     |                                                                              |                         |                                          |                                                  |
| Overflow                            | Required                            | Surface                                                                      | Sub-surface             | Balance                                  |                                                  |
| 0.00                                | 5.42                                | 10.62                                                                        | 0.00                    | 0.00                                     |                                                  |
| overflows to: CBMH1                 |                                     |                                                                              |                         |                                          |                                                  |

overflows to: CBMH1

| Drainage Area                       |                               | CB6                                                                    |                                             |                                          |                                    |  |
|-------------------------------------|-------------------------------|------------------------------------------------------------------------|---------------------------------------------|------------------------------------------|------------------------------------|--|
| Area (Ha)                           |                               | 0.070                                                                  |                                             |                                          |                                    |  |
| C =                                 |                               | 0.90                                                                   | Restricted Flow Q <sub>r</sub> (L/s)= 20.00 |                                          |                                    |  |
| 5-Year Ponding                      |                               |                                                                        |                                             |                                          |                                    |  |
| T <sub>c</sub><br>Variable<br>(min) | i <sub>5yr</sub><br>(mm/hour) | Peak Flow<br>Q <sub>p</sub> = 2.78C <i>i</i> <sub>5yr</sub> A<br>(L/s) | Q <sub>r</sub><br>(L/s)                     | Q <sub>p</sub> - Q <sub>r</sub><br>(L/s) | Volume<br>5yr<br>(m <sup>3</sup> ) |  |
| 0                                   | 230.48                        | 40.37                                                                  | 20.00                                       | 20.37                                    | 0.00                               |  |
| 2                                   | 182.69                        | 32.00                                                                  | 20.00                                       | 12.00                                    | 1.44                               |  |
| 3                                   | 166.09                        | 29.09                                                                  | 20.00                                       | 9.09                                     | 1.64                               |  |
| 4                                   | 152.51                        | 26.71                                                                  | 20.00                                       | 6.71                                     | 1.61                               |  |
| 6                                   | 131.57                        | 23.04                                                                  | 20.00                                       | 3.04                                     | 1.10                               |  |
| Storage (m <sup>3</sup> )           |                               |                                                                        |                                             |                                          |                                    |  |
| Overflow                            | Required                      | Surface                                                                | Sub-surface                                 | Balance                                  |                                    |  |
| 0.00                                | 1.64                          | 13.66                                                                  | 0.00                                        | 0.00                                     |                                    |  |

overflows to: CB8

| Drainage Area                       |                               | CB5                                                             |                         |                                          |                                    |
|-------------------------------------|-------------------------------|-----------------------------------------------------------------|-------------------------|------------------------------------------|------------------------------------|
| Area (Ha)                           |                               | 0.060                                                           |                         |                                          |                                    |
| C =                                 | 0.90                          | Restricted Flow Q <sub>r</sub> (L/s)= 15.00                     |                         |                                          |                                    |
| 5-year Ponding                      |                               |                                                                 |                         |                                          |                                    |
| T <sub>c</sub><br>Variable<br>(min) | i <sub>5yr</sub><br>(mm/hour) | Peak Flow<br>Q <sub>p</sub> = 2.78C I <sub>5yr</sub> A<br>(L/s) | Q <sub>r</sub><br>(L/s) | Q <sub>p</sub> - Q <sub>r</sub><br>(L/s) | Volume<br>5yr<br>(m <sup>3</sup> ) |
| 1                                   | 203.51                        | 30.55                                                           | 15.00                   | 15.55                                    | 0.93                               |
| 3                                   | 166.09                        | 24.93                                                           | 15.00                   | 9.93                                     | 1.79                               |
| 4                                   | 152.51                        | 22.89                                                           | 15.00                   | 7.89                                     | 1.89                               |
| 5                                   | 141.18                        | 21.19                                                           | 15.00                   | 6.19                                     | 1.86                               |
| 7                                   | 123.30                        | 18.51                                                           | 15.00                   | 3.51                                     | 1.47                               |
| Storage (m <sup>3</sup> )           |                               |                                                                 |                         |                                          |                                    |
| Overflow                            | Required                      | Surface                                                         | Sub-surface             | Balance                                  |                                    |
| 0.00                                | 1.89                          | 3.41                                                            | 0.00                    | 0.00                                     |                                    |
| overflows to: CB8                   |                               |                                                                 |                         |                                          |                                    |

overflows to: CB8

| Drainage Area                       |                               | CB8                                                             |                          |                                             |                                    |
|-------------------------------------|-------------------------------|-----------------------------------------------------------------|--------------------------|---------------------------------------------|------------------------------------|
| Area (Ha)                           |                               | 0.170                                                           |                          |                                             |                                    |
| C =                                 |                               | 0.90                                                            |                          | Restricted Flow Q <sub>r</sub> (L/s)= 47.00 |                                    |
| 5-year Ponding                      |                               |                                                                 |                          |                                             |                                    |
| T <sub>c</sub><br>Variable<br>(min) | i <sub>5yr</sub><br>(mm/hour) | Peak Flow<br>Q <sub>p</sub> = 2.78xCl <sub>5yr</sub> A<br>(L/s) | Q <sub>r</sub><br>(L/s)  | Q <sub>p</sub> -Q <sub>r</sub><br>(L/s)     | Volume<br>5yr<br>(m <sup>3</sup> ) |
| 1                                   | 203.51                        | 86.56                                                           | 47.00                    | 39.56                                       | 2.37                               |
| 3                                   | 166.09                        | 70.64                                                           | 47.00                    | 23.64                                       | 4.26                               |
| 4                                   | 152.51                        | 64.87                                                           | 47.00                    | 17.87                                       | 4.29                               |
| 5                                   | 141.18                        | 60.05                                                           | 47.00                    | 13.05                                       | 3.91                               |
| 7                                   | 123.30                        | 52.45                                                           | 47.00                    | 5.45                                        | 2.29                               |
| Storage (m <sup>3</sup> )           |                               |                                                                 |                          |                                             |                                    |
| Overflow                            | Required                      | Surface                                                         | Sub-surface              | Balance                                     |                                    |
| 0.00                                | 4.29                          | 24.90                                                           | 1.60                     | 0.00                                        |                                    |
| Structure                           | Depth                         | Area (m <sup>2</sup> )                                          | Volume (m <sup>3</sup> ) |                                             |                                    |
| CB8 (600mm x 600mm)                 | 1.80                          | 0.36                                                            | 0.65                     |                                             |                                    |
|                                     |                               |                                                                 | 0.65                     |                                             |                                    |

0.65

| Drainage Area                       |                               | CB6                                                                |                         |                                          |                                    |
|-------------------------------------|-------------------------------|--------------------------------------------------------------------|-------------------------|------------------------------------------|------------------------------------|
| Area (Ha)                           | 0.070                         |                                                                    |                         |                                          |                                    |
| C =                                 | 0.90                          | Restricted Flow Q <sub>r</sub> (L/s)= 20.00                        |                         |                                          |                                    |
| 2-Year Ponding                      |                               |                                                                    |                         |                                          |                                    |
| T <sub>c</sub><br>Variable<br>(min) | i <sub>2yr</sub><br>(mm/hour) | Peak Flow<br>Q <sub>p</sub> = 2.78 x C i <sub>2yr</sub> A<br>(L/s) | Q <sub>r</sub><br>(L/s) | Q <sub>p</sub> - Q <sub>r</sub><br>(L/s) | Volume<br>2yr<br>(m <sup>3</sup> ) |
| 7                                   | 90.66                         | 15.88                                                              | 20.00                   | -4.12                                    | -1.73                              |
| 9                                   | 80.87                         | 14.16                                                              | 20.00                   | -5.84                                    | -3.15                              |
| 10                                  | 76.81                         | 13.45                                                              | 20.00                   | -6.55                                    | -3.93                              |
| 11                                  | 73.17                         | 12.81                                                              | 20.00                   | -7.19                                    | -4.74                              |
| 13                                  | 66.93                         | 11.72                                                              | 20.00                   | -8.28                                    | -6.46                              |
| Storage (m <sup>3</sup> )           |                               |                                                                    |                         |                                          |                                    |
| Overflow                            | Required                      | Surface                                                            | Sub-surface             | Balance                                  |                                    |
| 0.00                                | 0.00                          | 13.66                                                              | 0.00                    | 0.00                                     |                                    |

overflows to: CB8

| Drainage Area                       |                               | CB5                                                             |                         |                                         |                                    |
|-------------------------------------|-------------------------------|-----------------------------------------------------------------|-------------------------|-----------------------------------------|------------------------------------|
| Area (Ha)                           | 0.060                         |                                                                 |                         |                                         |                                    |
| C =                                 | 0.90                          | Restricted Flow Q <sub>r</sub> (L/s)= 15.00                     |                         |                                         |                                    |
| 2-Year Ponding                      |                               |                                                                 |                         |                                         |                                    |
| T <sub>c</sub><br>Variable<br>(min) | i <sub>2yr</sub><br>(mm/hour) | Peak Flow<br>Q <sub>p</sub> = 2.78xCl <sub>2yr</sub> A<br>(L/s) | Q <sub>r</sub><br>(L/s) | Q <sub>p</sub> -Q <sub>r</sub><br>(L/s) | Volume<br>2yr<br>(m <sup>3</sup> ) |
| 7                                   | 90.66                         | 13.61                                                           | 15.00                   | -1.39                                   | -0.58                              |
| 9                                   | 80.87                         | 12.14                                                           | 15.00                   | -2.86                                   | -1.54                              |
| 10                                  | 76.81                         | 11.53                                                           | 15.00                   | -3.47                                   | -2.08                              |
| 11                                  | 73.17                         | 10.98                                                           | 15.00                   | -4.02                                   | -2.65                              |
| 13                                  | 66.93                         | 10.05                                                           | 15.00                   | -4.95                                   | -3.86                              |
| Storage (m <sup>3</sup> )           |                               |                                                                 |                         |                                         |                                    |
| Overflow                            | Required                      | Surface                                                         | Sub-surface             | Balance                                 |                                    |
| 0.00                                | 0.00                          | 3.41                                                            | 0.00                    | 0.00                                    |                                    |
| overflows to: CB8                   |                               |                                                                 |                         |                                         |                                    |

overflows to: CB8

| Drainage Area                       |                               | CB8                                                                |                         |                                          |                                    |
|-------------------------------------|-------------------------------|--------------------------------------------------------------------|-------------------------|------------------------------------------|------------------------------------|
| Area (Ha)                           |                               | 0.170                                                              |                         |                                          |                                    |
| C =                                 |                               | 0.90                                                               |                         |                                          |                                    |
|                                     |                               | Restricted Flow Q <sub>r</sub> (L/s)= 47.00                        |                         |                                          |                                    |
| 2-year Ponding                      |                               |                                                                    |                         |                                          |                                    |
| T <sub>c</sub><br>Variable<br>(min) | i <sub>2yr</sub><br>(mm/hour) | Peak Flow<br>Q <sub>p</sub> = 2.78 x C i <sub>2yr</sub> A<br>(L/s) | Q <sub>r</sub><br>(L/s) | Q <sub>p</sub> - Q <sub>r</sub><br>(L/s) | Volume<br>2yr<br>(m <sup>3</sup> ) |
| 7                                   | 90.66                         | 38.56                                                              | 47.00                   | -8.44                                    | -3.54                              |
| 9                                   | 80.87                         | 34.40                                                              | 47.00                   | -12.60                                   | -6.80                              |
| 10                                  | 76.81                         | 32.67                                                              | 47.00                   | -14.33                                   | <b>-8.60</b>                       |
| 11                                  | 73.17                         | 31.12                                                              | 47.00                   | -15.88                                   | -10.48                             |
| 13                                  | 66.93                         | 28.47                                                              | 47.00                   | -18.53                                   | -14.46                             |
| Storage (m <sup>3</sup> )           |                               |                                                                    |                         |                                          |                                    |
| Overflow                            | Required                      | Surface                                                            | Sub-surface             | Balance                                  |                                    |
| 0.00                                | 0.00                          | 24.90                                                              | 1.60                    | 0.00                                     |                                    |

| Drainage Area CBMH1                 |                                 | Drainage Area MH10B                                               |                         |                                         |                                      |
|-------------------------------------|---------------------------------|-------------------------------------------------------------------|-------------------------|-----------------------------------------|--------------------------------------|
| Area (Ha)                           | 0.080                           |                                                                   |                         |                                         |                                      |
| C =                                 | 1.00                            | Restricted Flow Q <sub>r</sub> (L/s)= 20.00                       |                         |                                         |                                      |
| 100-Year Ponding                    |                                 |                                                                   |                         |                                         |                                      |
| T <sub>c</sub><br>Variable<br>(min) | I <sub>100yr</sub><br>(mm/hour) | Peak Flow<br>Q <sub>p</sub> = 2.78xCl <sub>100yr</sub> A<br>(L/s) | Q <sub>r</sub><br>(L/s) | Q <sub>p</sub> -Q <sub>r</sub><br>(L/s) | Volume<br>100yr<br>(m <sup>3</sup> ) |
| 7                                   | 211.67                          | 47.07                                                             | 20.00                   | 27.07                                   | 11.37                                |
| 9                                   | 188.25                          | 41.87                                                             | 20.00                   | 21.87                                   | 11.81                                |
| 10                                  | 178.56                          | 39.71                                                             | 20.00                   | 19.71                                   | 11.83                                |
| 11                                  | 169.91                          | 37.79                                                             | 20.00                   | 17.79                                   | 11.74                                |
| 13                                  | 155.11                          | 34.50                                                             | 20.00                   | 14.50                                   | 11.31                                |

| Storage (m <sup>3</sup> ) |          |         |             |         |
|---------------------------|----------|---------|-------------|---------|
| Overflow                  | Required | Surface | Sub-surface | Balance |
| 0.00                      | 11.83    | 0.00    | 0.00        | 11.83   |

overflows to: MH1A

| Drainage Area                       |                                 | MH1A                                                              |                         |                                         |                                      |
|-------------------------------------|---------------------------------|-------------------------------------------------------------------|-------------------------|-----------------------------------------|--------------------------------------|
| Area (Ha)                           | 0.150                           |                                                                   |                         |                                         |                                      |
| C =                                 | 1.00                            | Restricted Flow Q <sub>r</sub> (L/s)= 43.00                       |                         |                                         |                                      |
| 100-Year Ponding                    |                                 |                                                                   |                         |                                         |                                      |
| T <sub>c</sub><br>Variable<br>(min) | I <sub>100yr</sub><br>(mm/hour) | Peak Flow<br>Q <sub>p</sub> = 2.78xCI <sub>100yr</sub> A<br>(L/s) | Q <sub>r</sub><br>(L/s) | Q <sub>p</sub> -Q <sub>r</sub><br>(L/s) | Volume<br>100yr<br>(m <sup>3</sup> ) |
| 5                                   | 242.70                          | 101.21                                                            | 43.00                   | 58.21                                   | 17.46                                |
| 7                                   | 211.67                          | 88.27                                                             | 43.00                   | 45.27                                   | 19.01                                |
| 8                                   | 199.20                          | 83.07                                                             | 43.00                   | 40.07                                   | 19.23                                |
| 9                                   | 188.25                          | 78.50                                                             | 43.00                   | 35.50                                   | 19.17                                |
| 11                                  | 169.91                          | 70.85                                                             | 43.00                   | 27.85                                   | 18.38                                |

| Storage (m <sup>3</sup> ) |          |         |             |         |
|---------------------------|----------|---------|-------------|---------|
| Overflow                  | Required | Surface | Sub-surface | Balance |
| 13.78                     | 33.01    | 10.83   | 0.00        | 22.18   |

overflows to: CBMH20

| Drainage Area                       |                                 | CBMH20                                                            | Previously CB18, Drainage Area Plan - MH11  |                                         |                                      |
|-------------------------------------|---------------------------------|-------------------------------------------------------------------|---------------------------------------------|-----------------------------------------|--------------------------------------|
| Area (Ha)                           |                                 | 0.100                                                             |                                             |                                         |                                      |
| C =                                 |                                 | 0.38                                                              | Restricted Flow Q <sub>r</sub> (L/s)= 15.00 |                                         |                                      |
| 100-Year Ponding                    |                                 |                                                                   |                                             |                                         |                                      |
| T <sub>c</sub><br>Variable<br>(min) | i <sub>100yr</sub><br>(mm/hour) | Peak Flow<br>Q <sub>p</sub> = 2.78xCI <sub>100yr</sub> A<br>(L/s) | Q <sub>r</sub><br>(L/s)                     | Q <sub>p</sub> -Q <sub>r</sub><br>(L/s) | Volume<br>100yr<br>(m <sup>3</sup> ) |
| 3                                   | 286.05                          | 26.82                                                             | 15.00                                       | 11.82                                   | 2.67                                 |
| 4                                   | 262.41                          | 27.36                                                             | 15.00                                       | 12.36                                   | 2.97                                 |
| 5                                   | 242.70                          | 25.30                                                             | 15.00                                       | 10.30                                   | 3.09                                 |
| 6                                   | 226.01                          | 23.56                                                             | 15.00                                       | 8.56                                    | 3.08                                 |
| 7                                   | 211.67                          | 22.07                                                             | 15.00                                       | 7.07                                    | 2.97                                 |

| Storage (m <sup>3</sup> ) |          |         |             |         |
|---------------------------|----------|---------|-------------|---------|
| Overflow                  | Required | Surface | Sub-surface | Balance |
| 29.75                     | 32.84    | 131.62  | 0.00        | 0.00    |

overflows to: offsite

| Drainage Area                       |                                 | RA                                                                | Drainage Area Plan - MH7A                   |                                         |                                      |
|-------------------------------------|---------------------------------|-------------------------------------------------------------------|---------------------------------------------|-----------------------------------------|--------------------------------------|
| Area (Ha)                           |                                 | 0.300                                                             |                                             |                                         |                                      |
| C =                                 |                                 | 1.00                                                              | Restricted Flow Q <sub>r</sub> (L/s)= 27.00 |                                         |                                      |
| 100-Year Ponding                    |                                 |                                                                   |                                             |                                         |                                      |
| T <sub>c</sub><br>Variable<br>(min) | I <sub>100yr</sub><br>(mm/hour) | Peak Flow<br>Q <sub>p</sub> = 2.78xCI <sub>100yr</sub> A<br>(L/s) | Q <sub>r</sub><br>(L/s)                     | Q <sub>p</sub> -Q <sub>r</sub><br>(L/s) | Volume<br>100yr<br>(m <sup>3</sup> ) |
| 25                                  | 103.85                          | 86.61                                                             | 27.00                                       | 59.61                                   | 89.41                                |
| 26                                  | 101.18                          | 84.38                                                             | 27.00                                       | 57.38                                   | 89.52                                |
| 27                                  | 98.66                           | 82.28                                                             | 27.00                                       | 55.28                                   | 89.56                                |
| 28                                  | 96.27                           | 80.29                                                             | 27.00                                       | 53.29                                   | 89.53                                |
| 29                                  | 94.01                           | 78.41                                                             | 27.00                                       | 51.41                                   | 89.45                                |

| Storage (m <sup>3</sup> ) |          |         |             |         |
|---------------------------|----------|---------|-------------|---------|
| Overflow                  | Required | Surface | Sub-surface | Balance |
| 0.00                      | 89.56    | 90.00   | 0.00        | 0.00    |

| Drainage Area                       |                               | CBMH1                                                                      |                         |                                         |                                               |
|-------------------------------------|-------------------------------|----------------------------------------------------------------------------|-------------------------|-----------------------------------------|-----------------------------------------------|
| Area (Ha)                           | 0.080                         |                                                                            |                         |                                         |                                               |
| C =                                 | 0.90                          | Restricted Flow Q <sub>r</sub> (L/s)= 20.00                                |                         |                                         |                                               |
| 5-Year Ponding                      |                               |                                                                            |                         |                                         |                                               |
| T <sub>c</sub><br>Variable<br>(min) | i <sub>5yr</sub><br>(mm/hour) | Peak Flow<br>Q <sub>p</sub> = 2.78C <sub>i</sub> S <sub>y</sub> A<br>(L/s) | Q <sub>r</sub><br>(L/s) | Q <sub>p</sub> -Q <sub>r</sub><br>(L/s) | Volume<br>S <sub>y</sub><br>(m <sup>3</sup> ) |
| 1                                   | 203.51                        | 40.73                                                                      | 20.00                   | 20.73                                   | 1.24                                          |
| 3                                   | 166.09                        | 33.24                                                                      | 20.00                   | 13.24                                   | 2.38                                          |
| 4                                   | 152.51                        | 30.53                                                                      | 20.00                   | 10.53                                   | 2.53                                          |
| 5                                   | 141.18                        | 28.26                                                                      | 20.00                   | 8.26                                    | 2.48                                          |
| 7                                   | 123.30                        | 24.68                                                                      | 20.00                   | 4.68                                    | 1.97                                          |

| Storage (m <sup>3</sup> ) |          |         |             |         |
|---------------------------|----------|---------|-------------|---------|
| Overflow                  | Required | Surface | Sub-surface | Balance |
| 0.00                      | 2.53     | 0.00    | 0.00        | 2.53    |

overflows to: MH1A

| Drainage Area                       |                               | MH1A                                                            |                         |                                         |                                    |
|-------------------------------------|-------------------------------|-----------------------------------------------------------------|-------------------------|-----------------------------------------|------------------------------------|
| Area (Ha)                           | 0.160                         |                                                                 |                         |                                         |                                    |
| C =                                 | 0.90                          | Restricted Flow Q <sub>r</sub> (L/s)= 43.00                     |                         |                                         |                                    |
| 5-Year Ponding                      |                               |                                                                 |                         |                                         |                                    |
| T <sub>c</sub><br>Variable<br>(min) | i <sub>5yr</sub><br>(mm/hour) | Peak Flow<br>Q <sub>p</sub> = 2.78xCl <sub>5yr</sub> A<br>(L/s) | Q <sub>r</sub><br>(L/s) | Q <sub>p</sub> -Q <sub>r</sub><br>(L/s) | Volume<br>5yr<br>(m <sup>3</sup> ) |
| 2                                   | 182.69                        | 73.13                                                           | 43.00                   | 30.13                                   | 3.62                               |
| 4                                   | 152.51                        | 61.05                                                           | 43.00                   | 18.05                                   | 4.33                               |
| 5                                   | 141.18                        | 56.52                                                           | 43.00                   | 13.52                                   | 4.05                               |
| 6                                   | 131.57                        | 52.67                                                           | 43.00                   | 9.67                                    | 3.48                               |
| 8                                   | 116.11                        | 46.48                                                           | 43.00                   | 3.48                                    | 1.67                               |

| Storage (m <sup>3</sup> ) |          |         |             |         |
|---------------------------|----------|---------|-------------|---------|
| Overflow                  | Required | Surface | Sub-surface | Balance |
| 2.53                      | 6.58     | 10.83   | 0.00        | 0.00    |

overflows to: CBMH20

| Drainage Area                       |                               | CBMH20                                                          |                         |                                         |                                    |
|-------------------------------------|-------------------------------|-----------------------------------------------------------------|-------------------------|-----------------------------------------|------------------------------------|
| Area (Ha)                           | 0.160                         |                                                                 |                         |                                         |                                    |
| C =                                 | 0.30                          | Restricted Flow Q <sub>r</sub> (L/s)= 15.00                     |                         |                                         |                                    |
| 5-Year Ponding                      |                               |                                                                 |                         |                                         |                                    |
| T <sub>c</sub><br>Variable<br>(min) | i <sub>5yr</sub><br>(mm/hour) | Peak Flow<br>Q <sub>p</sub> = 2.78xCl <sub>5yr</sub> A<br>(L/s) | Q <sub>r</sub><br>(L/s) | Q <sub>p</sub> -Q <sub>r</sub><br>(L/s) | Volume<br>5yr<br>(m <sup>3</sup> ) |
| 1                                   | 203.51                        | 27.16                                                           | 15.00                   | 12.16                                   | 0.73                               |
| 2                                   | 182.69                        | 24.38                                                           | 15.00                   | 9.38                                    | 1.13                               |
| 3                                   | 166.09                        | 22.16                                                           | 15.00                   | 7.16                                    | 1.29                               |
| 4                                   | 152.51                        | 20.35                                                           | 15.00                   | 5.35                                    | 1.28                               |
| 5                                   | 141.18                        | 18.84                                                           | 15.00                   | 3.84                                    | 1.15                               |

| Storage (m <sup>3</sup> ) |          |         |             |         |
|---------------------------|----------|---------|-------------|---------|
| Overflow                  | Required | Surface | Sub-surface | Balance |
| 0.00                      | 1.29     | 131.62  | 0.00        | 0.00    |

overflows to: offsite

| Drainage Area                       |                               | RA                                                              |                         |                                         |                                    |
|-------------------------------------|-------------------------------|-----------------------------------------------------------------|-------------------------|-----------------------------------------|------------------------------------|
| Area (Ha)                           |                               | 0.300                                                           |                         |                                         |                                    |
| C =                                 |                               | 0.90                                                            |                         |                                         |                                    |
|                                     |                               | Restricted Flow Q <sub>r</sub> (L/s)= 27.00                     |                         |                                         |                                    |
| 5-Year Ponding                      |                               |                                                                 |                         |                                         |                                    |
| T <sub>c</sub><br>Variable<br>(min) | i <sub>5yr</sub><br>(mm/hour) | Peak Flow<br>Q <sub>p</sub> = 2.78C i <sub>5yr</sub> A<br>(L/s) | Q <sub>r</sub><br>(L/s) | Q <sub>p</sub> -Q <sub>r</sub><br>(L/s) | Volume<br>5yr<br>(m <sup>3</sup> ) |
| 13                                  | 90.63                         | 68.03                                                           | 27.00                   | 41.03                                   | 32.00                              |
| 14                                  | 86.93                         | 65.25                                                           | 27.00                   | 38.25                                   | 32.13                              |
| 15                                  | 83.56                         | 62.72                                                           | 27.00                   | 35.72                                   | 32.15                              |
| 16                                  | 80.46                         | 60.39                                                           | 27.00                   | 33.39                                   | 32.06                              |
| 17                                  | 77.61                         | 58.25                                                           | 27.00                   | 31.25                                   | 31.88                              |

| Storage (m <sup>3</sup> ) |          |         |             |         |
|---------------------------|----------|---------|-------------|---------|
| Overflow                  | Required | Surface | Sub-surface | Balance |
| 0.00                      | 32.15    | 90.00   | 0.00        | 0.00    |

| Drainage Area                       |                               | CBMH1                                                           |                         |                                         |                                    |
|-------------------------------------|-------------------------------|-----------------------------------------------------------------|-------------------------|-----------------------------------------|------------------------------------|
| Area (Ha)                           | 0.080                         |                                                                 |                         |                                         |                                    |
| C =                                 | 0.90                          | Restricted Flow Q <sub>r</sub> (L/s)= 20.00                     |                         |                                         |                                    |
| 2-Year Ponding                      |                               |                                                                 |                         |                                         |                                    |
| T <sub>c</sub><br>Variable<br>(min) | i <sub>2yr</sub><br>(mm/hour) | Peak Flow<br>Q <sub>p</sub> = 2.78xCl <sub>2yr</sub> A<br>(L/s) | Q <sub>r</sub><br>(L/s) | Q <sub>p</sub> -Q <sub>r</sub><br>(L/s) | Volume<br>2yr<br>(m <sup>3</sup> ) |
| 7                                   | 90.66                         | 18.15                                                           | 20.00                   | -1.85                                   | -0.78                              |
| 9                                   | 80.87                         | 16.19                                                           | 20.00                   | -3.81                                   | -2.06                              |
| 10                                  | 76.81                         | 15.37                                                           | 20.00                   | -4.63                                   | -2.78                              |
| 11                                  | 73.17                         | 14.65                                                           | 20.00                   | -5.35                                   | -3.53                              |
| 13                                  | 66.93                         | 13.40                                                           | 20.00                   | -6.60                                   | -5.15                              |

| Storage (m <sup>3</sup> ) |          |         |             |         |
|---------------------------|----------|---------|-------------|---------|
| Overflow                  | Required | Surface | Sub-surface | Balance |
| 0.00                      | 0.00     | 0.00    | 0.00        | 0.00    |

overflows to: MH1A

| Drainage Area                       |                               | MH1A                                                            |                         |                                         |                                    |
|-------------------------------------|-------------------------------|-----------------------------------------------------------------|-------------------------|-----------------------------------------|------------------------------------|
| Area (Ha)                           | 0.150                         |                                                                 |                         |                                         |                                    |
| C =                                 | 0.90                          | Restricted Flow Q <sub>r</sub> (L/s)= 43.00                     |                         |                                         |                                    |
| 2-Year Ponding                      |                               |                                                                 |                         |                                         |                                    |
| T <sub>c</sub><br>Variable<br>(min) | i <sub>2yr</sub><br>(mm/hour) | Peak Flow<br>Q <sub>p</sub> = 2.78xCl <sub>2yr</sub> A<br>(L/s) | Q <sub>r</sub><br>(L/s) | Q <sub>p</sub> -Q <sub>r</sub><br>(L/s) | Volume<br>2yr<br>(m <sup>3</sup> ) |
| 7                                   | 90.66                         | 34.03                                                           | 43.00                   | -8.97                                   | -3.77                              |
| 9                                   | 80.87                         | 30.35                                                           | 43.00                   | -12.65                                  | -6.83                              |
| 10                                  | 76.81                         | 28.82                                                           | 43.00                   | -14.18                                  | -8.51                              |
| 11                                  | 73.17                         | 27.46                                                           | 43.00                   | -15.54                                  | -10.26                             |
| 13                                  | 66.93                         | 25.12                                                           | 43.00                   | -17.88                                  | -13.95                             |

| Storage (m <sup>3</sup> ) |          |         |             |         |
|---------------------------|----------|---------|-------------|---------|
| Overflow                  | Required | Surface | Sub-surface | Balance |
| 0.00                      | 0.00     | 10.83   | 0.00        | 0.00    |

overflows to: CBMH20

| Drainage Area                       |                               | CBMH20                                                          |                                             |                                         |                                    |
|-------------------------------------|-------------------------------|-----------------------------------------------------------------|---------------------------------------------|-----------------------------------------|------------------------------------|
| Area (Ha)                           |                               | 0.100                                                           |                                             |                                         |                                    |
| C =                                 |                               | 0.30                                                            | Restricted Flow Q <sub>r</sub> (L/s)= 15.00 |                                         |                                    |
| 2-Year Ponding                      |                               |                                                                 |                                             |                                         |                                    |
| T <sub>c</sub><br>Variable<br>(min) | i <sub>2yr</sub><br>(mm/hour) | Peak Flow<br>Q <sub>p</sub> = 2.78xCi <sub>2yr</sub> A<br>(L/s) | Q <sub>r</sub><br>(L/s)                     | Q <sub>p</sub> -Q <sub>r</sub><br>(L/s) | Volume<br>2yr<br>(m <sup>3</sup> ) |
| 0                                   | 167.22                        | 13.95                                                           | 15.00                                       | -1.05                                   | 0.00                               |
| 1                                   | 148.14                        | 12.36                                                           | 15.00                                       | -2.64                                   | -0.16                              |
| 2                                   | 133.33                        | 11.12                                                           | 15.00                                       | -3.88                                   | -0.47                              |
| 3                                   | 121.46                        | 10.13                                                           | 15.00                                       | -4.87                                   | -0.88                              |
| 4                                   | 111.72                        | 9.32                                                            | 15.00                                       | -5.68                                   | -1.36                              |

| Storage (m <sup>3</sup> ) |          |         |             |         |
|---------------------------|----------|---------|-------------|---------|
| Overflow                  | Required | Surface | Sub-surface | Balance |
| 0.00                      | 0.00     | 131.62  | 0.00        | 0.00    |

| Drainage Area                       |                               | RA                                                              |                                             |                                         |                                    |  |
|-------------------------------------|-------------------------------|-----------------------------------------------------------------|---------------------------------------------|-----------------------------------------|------------------------------------|--|
| Area (Ha)                           |                               | 0.300                                                           |                                             |                                         |                                    |  |
| C =                                 |                               | 0.90                                                            | Restricted Flow Q <sub>r</sub> (L/s)= 27.00 |                                         |                                    |  |
| 2-Year Ponding                      |                               |                                                                 |                                             |                                         |                                    |  |
| T <sub>c</sub><br>Variable<br>(min) | i <sub>2yr</sub><br>(mm/hour) | Peak Flow<br>Q <sub>p</sub> = 2.78xCi <sub>2yr</sub> A<br>(L/s) | Q <sub>r</sub><br>(L/s)                     | Q <sub>p</sub> -Q <sub>r</sub><br>(L/s) | Volume<br>2yr<br>(m <sup>3</sup> ) |  |
| 8                                   | 85.46                         | 64.14                                                           | 27.00                                       | 37.14                                   | 17.83                              |  |
| 10                                  | 76.81                         | 57.65                                                           | 27.00                                       | 30.65                                   | 18.39                              |  |
| 11                                  | 73.17                         | 54.92                                                           | 27.00                                       | 27.92                                   | 18.43                              |  |
| 12                                  | 69.89                         | 52.46                                                           | 27.00                                       | 25.46                                   | 18.33                              |  |
| 14                                  | 64.23                         | 48.21                                                           | 27.00                                       | 21.21                                   | 17.82                              |  |

| Storage (m <sup>3</sup> ) |          |         |             |         |
|---------------------------|----------|---------|-------------|---------|
| Overflow                  | Required | Surface | Sub-surface | Balance |
| 0.00                      | 18.43    | 90.00   | 0.00        | 0.00    |

| Drainage Area                       |                                 | RB Drainage Area Plan - MH2A                                      |                         |                                          |                                      |
|-------------------------------------|---------------------------------|-------------------------------------------------------------------|-------------------------|------------------------------------------|--------------------------------------|
| Area (Ha)                           | 0.190                           |                                                                   |                         |                                          |                                      |
| C =                                 | 1.00                            | Restricted Flow Q <sub>r</sub> (L/s)= 20.00                       |                         |                                          |                                      |
| 100-Year Ponding                    |                                 |                                                                   |                         |                                          |                                      |
| T <sub>c</sub><br>Variable<br>(min) | i <sub>100yr</sub><br>(mm/hour) | Peak Flow<br>Q <sub>p</sub> = 2.78xCl <sub>100yr</sub> A<br>(L/s) | Q <sub>r</sub><br>(L/s) | Q <sub>p</sub> - Q <sub>r</sub><br>(L/s) | Volume<br>100yr<br>(m <sup>3</sup> ) |
| 20                                  | 119.95                          | 63.36                                                             | 20.00                   | 43.36                                    | 52.03                                |
| 22                                  | 112.88                          | 59.62                                                             | 20.00                   | 39.62                                    | 52.30                                |
| 23                                  | 109.68                          | 57.93                                                             | 20.00                   | 37.93                                    | <b>52.35</b>                         |
| 24                                  | 106.68                          | 56.35                                                             | 20.00                   | 36.35                                    | 52.34                                |
| 26                                  | 101.18                          | 53.44                                                             | 20.00                   | 33.44                                    | 52.17                                |
| Storage (m <sup>3</sup> )           |                                 |                                                                   |                         |                                          |                                      |
| Overflow                            | Required                        | Surface                                                           | Sub-surface             | Balance                                  |                                      |
| 0.00                                | 52.35                           | 57.00                                                             | 0.00                    | 0.00                                     |                                      |

| Drainage Area                       |                                 | RC Drainage Area Plan - MH7                                       |                         |                                          |                                      |
|-------------------------------------|---------------------------------|-------------------------------------------------------------------|-------------------------|------------------------------------------|--------------------------------------|
| Area (Ha)                           | 0.050                           |                                                                   |                         |                                          |                                      |
| C =                                 | 1.00                            | Restricted Flow Q <sub>r</sub> (L/s)= 8.00                        |                         |                                          |                                      |
| 100-Year Ponding                    |                                 |                                                                   |                         |                                          |                                      |
| T <sub>c</sub><br>Variable<br>(min) | i <sub>100yr</sub><br>(mm/hour) | Peak Flow<br>Q <sub>p</sub> = 2.78C I <sub>100yr</sub> A<br>(L/s) | Q <sub>r</sub><br>(L/s) | Q <sub>p</sub> - Q <sub>r</sub><br>(L/s) | Volume<br>100yr<br>(m <sup>3</sup> ) |
| 12                                  | 162.13                          | 22.54                                                             | 8.00                    | 14.54                                    | 10.47                                |
| 14                                  | 148.72                          | 20.67                                                             | 8.00                    | 12.67                                    | 10.64                                |
| 15                                  | 142.89                          | 19.86                                                             | 8.00                    | 11.86                                    | 10.68                                |
| 16                                  | 137.55                          | 19.12                                                             | 8.00                    | 11.12                                    | 10.67                                |
| 18                                  | 128.08                          | 17.80                                                             | 8.00                    | 9.80                                     | 10.59                                |
| Storage (m <sup>3</sup> )           |                                 |                                                                   |                         |                                          |                                      |
| Overflow                            | Required                        | Surface                                                           | Sub-surface             | Balance                                  |                                      |
| 0.00                                | 10.68                           | 13.50                                                             | 1.00                    | 0.00                                     |                                      |

| Drainage Area                       |                                 | RD Drainage Area Plan - MH1C                                      |                         |                                          |                                      |
|-------------------------------------|---------------------------------|-------------------------------------------------------------------|-------------------------|------------------------------------------|--------------------------------------|
| Area (Ha)                           | 0.050                           |                                                                   |                         |                                          |                                      |
| C =                                 | 1.00                            | Restricted Flow Q <sub>r</sub> (L/s)= 8.00                        |                         |                                          |                                      |
| 100-Year Ponding                    |                                 |                                                                   |                         |                                          |                                      |
| T <sub>c</sub><br>Variable<br>(min) | i <sub>100yr</sub><br>(mm/hour) | Peak Flow<br>Q <sub>p</sub> = 2.78xCl <sub>100yr</sub> A<br>(L/s) | Q <sub>r</sub><br>(L/s) | Q <sub>p</sub> - Q <sub>r</sub><br>(L/s) | Volume<br>100yr<br>(m <sup>3</sup> ) |
| 12                                  | 162.13                          | 22.54                                                             | 8.00                    | 14.54                                    | 10.47                                |
| 14                                  | 148.72                          | 20.67                                                             | 8.00                    | 12.67                                    | 10.64                                |
| 15                                  | 142.89                          | 19.86                                                             | 8.00                    | 11.86                                    | 10.68                                |
| 16                                  | 137.55                          | 19.12                                                             | 8.00                    | 11.12                                    | 10.67                                |
| 18                                  | 128.08                          | 17.80                                                             | 8.00                    | 9.80                                     | 10.59                                |
| Storage (m <sup>3</sup> )           |                                 |                                                                   |                         |                                          |                                      |
| Overflow                            | Required                        | Surface                                                           | Sub-surface             | Balance                                  |                                      |
| 0.00                                | 10.68                           | 11.25                                                             | 1.00                    | 0.00                                     |                                      |

| Drainage Area                       |                                 | EXTERNAL                                                          |                         |                                          |                                      |
|-------------------------------------|---------------------------------|-------------------------------------------------------------------|-------------------------|------------------------------------------|--------------------------------------|
| Area (Ha)                           | 1.550                           |                                                                   |                         |                                          |                                      |
| C =                                 | 1.00                            | Restricted Flow Q <sub>r</sub> (L/s)= 291.58                      |                         |                                          |                                      |
| 100-Year Ponding                    |                                 |                                                                   |                         |                                          |                                      |
| T <sub>c</sub><br>Variable<br>(min) | i <sub>100yr</sub><br>(mm/hour) | Peak Flow<br>Q <sub>p</sub> = 2.78xCl <sub>100yr</sub> A<br>(L/s) | Q <sub>r</sub><br>(L/s) | Q <sub>p</sub> - Q <sub>r</sub><br>(L/s) | Volume<br>100yr<br>(m <sup>3</sup> ) |
| 10                                  | 178.56                          | 769.41                                                            | 291.58                  | 477.83                                   | 286.70                               |
| 12                                  | 162.13                          | 698.63                                                            | 291.58                  | 407.05                                   | 293.08                               |
| 13                                  | 155.11                          | 668.36                                                            | 291.58                  | 376.78                                   | <b>293.89</b>                        |
| 14                                  | 148.72                          | 640.85                                                            | 291.58                  | 349.27                                   | 293.38                               |
| 16                                  | 137.55                          | 592.70                                                            | 291.58                  | 301.12                                   | 289.08                               |
| Storage (m <sup>3</sup> )           |                                 |                                                                   |                         |                                          |                                      |
| Overflow                            | Required                        | Surface                                                           | Sub-surface             | Balance                                  |                                      |
| 0.00                                | 293.89                          | 270.00                                                            | 0.00                    | 23.89                                    |                                      |

| Drainage Area                       |                               | RB                                                              |                                             |                                         |                                    |  |
|-------------------------------------|-------------------------------|-----------------------------------------------------------------|---------------------------------------------|-----------------------------------------|------------------------------------|--|
| Area (Ha)                           |                               | 0.190                                                           |                                             |                                         |                                    |  |
| C =                                 |                               | 0.90                                                            | Restricted Flow Q <sub>r</sub> (L/s)= 20.00 |                                         |                                    |  |
| 5-Year Ponding                      |                               |                                                                 |                                             |                                         |                                    |  |
| T <sub>c</sub><br>Variable<br>(min) | i <sub>5yr</sub><br>(mm/hour) | Peak Flow<br>Q <sub>p</sub> = 2.78xCl <sub>5yr</sub> A<br>(L/s) | Q <sub>r</sub><br>(L/s)                     | Q <sub>p</sub> -Q <sub>r</sub><br>(L/s) | Volume<br>5yr<br>(m <sup>3</sup> ) |  |
| 11                                  | 99.19                         | 47.15                                                           | 20.00                                       | 27.15                                   | 17.92                              |  |
| 13                                  | 90.63                         | 43.08                                                           | 20.00                                       | 23.08                                   | 18.01                              |  |
| 14                                  | 86.93                         | 41.33                                                           | 20.00                                       | 21.33                                   | 17.91                              |  |
| 15                                  | 83.56                         | 39.72                                                           | 20.00                                       | 19.72                                   | 17.75                              |  |
| 17                                  | 77.61                         | 36.89                                                           | 20.00                                       | 16.89                                   | 17.23                              |  |
| Storage (m <sup>3</sup> )           |                               |                                                                 |                                             |                                         |                                    |  |
| Overflow                            | Required                      | Surface                                                         | Sub-surface                                 | Balance                                 |                                    |  |
| 0.00                                | 17.91                         | 57.00                                                           | 0.00                                        | 0.00                                    |                                    |  |

| Drainage Area                       |                               | RC                                                               |                                            |                                          |                                    |  |
|-------------------------------------|-------------------------------|------------------------------------------------------------------|--------------------------------------------|------------------------------------------|------------------------------------|--|
| Area (Ha)                           |                               | 0.050                                                            |                                            |                                          |                                    |  |
| C =                                 |                               | 0.90                                                             | Restricted Flow Q <sub>r</sub> (L/s)= 8.00 |                                          |                                    |  |
| 5-Year Ponding                      |                               |                                                                  |                                            |                                          |                                    |  |
| T <sub>c</sub><br>Variable<br>(min) | i <sub>5yr</sub><br>(mm/hour) | Peak Flow<br>Q <sub>p</sub> = 2.78 C i <sub>5yr</sub> A<br>(L/s) | Q <sub>r</sub><br>(L/s)                    | Q <sub>p</sub> - Q <sub>r</sub><br>(L/s) | Volume<br>5yr<br>(m <sup>3</sup> ) |  |
| 5                                   | 141.18                        | 17.66                                                            | 8.00                                       | 9.66                                     | 2.90                               |  |
| 7                                   | 123.30                        | 15.43                                                            | 8.00                                       | 7.43                                     | 3.12                               |  |
| 8                                   | 116.11                        | 14.53                                                            | 8.00                                       | 6.53                                     | <b>3.13</b>                        |  |
| 9                                   | 109.79                        | 13.74                                                            | 8.00                                       | 5.74                                     | 3.10                               |  |
| 11                                  | 99.19                         | 12.41                                                            | 8.00                                       | 4.41                                     | 2.91                               |  |
| Storage (m <sup>3</sup> )           |                               |                                                                  |                                            |                                          |                                    |  |
| Overflow                            | Required                      | Surface                                                          | Sub-surface                                | Balance                                  |                                    |  |
| 0.00                                | 3.13                          | 13.50                                                            | 0.00                                       | 0.00                                     |                                    |  |

| Drainage Area                       |                               | RD                                                                     |                                            |                                         |                                    |  |
|-------------------------------------|-------------------------------|------------------------------------------------------------------------|--------------------------------------------|-----------------------------------------|------------------------------------|--|
| Area (Ha)                           |                               | 0.050                                                                  |                                            |                                         |                                    |  |
| C =                                 |                               | 0.90                                                                   | Restricted Flow Q <sub>r</sub> (L/s)= 8.00 |                                         |                                    |  |
| 5-Year Ponding                      |                               |                                                                        |                                            |                                         |                                    |  |
| T <sub>c</sub><br>Variable<br>(min) | i <sub>5yr</sub><br>(mm/hour) | Peak Flow<br>Q <sub>p</sub> = 2.78C <i>i</i> <sub>5yr</sub> A<br>(L/s) | Q <sub>r</sub><br>(L/s)                    | Q <sub>p</sub> -Q <sub>r</sub><br>(L/s) | Volume<br>5yr<br>(m <sup>3</sup> ) |  |
| 5                                   | 141.18                        | 17.66                                                                  | 8.00                                       | 9.66                                    | 2.90                               |  |
| 7                                   | 123.30                        | 15.43                                                                  | 8.00                                       | 7.43                                    | 3.12                               |  |
| 8                                   | 116.11                        | 14.53                                                                  | 8.00                                       | 6.53                                    | <b>3.13</b>                        |  |
| 9                                   | 109.79                        | 13.74                                                                  | 8.00                                       | 5.74                                    | 3.10                               |  |
| 11                                  | 99.19                         | 12.41                                                                  | 8.00                                       | 4.41                                    | 2.91                               |  |
| Storage (m <sup>3</sup> )           |                               |                                                                        |                                            |                                         |                                    |  |
| Overflow                            | Required                      | Surface                                                                | Sub-surface                                | Balance                                 |                                    |  |
| 0.00                                | 3.13                          | 11.25                                                                  | 0.00                                       | 0.00                                    |                                    |  |

| Drainage Area                       |                               | EXTERNAL                                                      |                         |                                         |                                    |
|-------------------------------------|-------------------------------|---------------------------------------------------------------|-------------------------|-----------------------------------------|------------------------------------|
| Area (Ha)                           | 1.550                         | Restricted Flow Q <sub>r</sub> (L/s)= 291.58                  |                         |                                         |                                    |
| C =                                 | 0.80                          |                                                               |                         |                                         |                                    |
| 5-Year Ponding                      |                               |                                                               |                         |                                         |                                    |
| T <sub>c</sub><br>Variable<br>(min) | i <sub>5yr</sub><br>(mm/hour) | Peak Flow<br>Q <sub>p</sub> = 2.78xCl <sub>5yr</sub> A<br>L/s | Q <sub>r</sub><br>(L/s) | Q <sub>p</sub> -Q <sub>r</sub><br>(L/s) | Volume<br>5yr<br>(m <sup>3</sup> ) |
| 2                                   | 182.69                        | 629.76                                                        | 291.58                  | 338.18                                  | 40.58                              |
| 4                                   | 152.51                        | 525.73                                                        | 291.58                  | 234.15                                  | 56.19                              |
| 5                                   | 141.18                        | 486.67                                                        | 291.58                  | 195.09                                  | 58.53                              |
| 6                                   | 131.57                        | 453.54                                                        | 291.58                  | 161.96                                  | 58.31                              |
| 8                                   | 116.11                        | 400.26                                                        | 291.58                  | 108.68                                  | 52.17                              |
| Storage (m <sup>3</sup> )           |                               |                                                               |                         |                                         |                                    |
| Overflow                            | Required                      | Surface                                                       | Sub-surface             | Balance                                 |                                    |
| 0.00                                | 58.53                         | 270.00                                                        | 0.00                    | 0.00                                    |                                    |

| Drainage Area                       |                               | RB                                                              |                                             |                                          |                                            |  |
|-------------------------------------|-------------------------------|-----------------------------------------------------------------|---------------------------------------------|------------------------------------------|--------------------------------------------|--|
| Area (Ha)                           |                               | 0.190                                                           |                                             |                                          |                                            |  |
| C =                                 |                               | 0.90                                                            | Restricted Flow Q <sub>r</sub> (L/s)= 20.00 |                                          |                                            |  |
| 2-Year Ponding                      |                               |                                                                 |                                             |                                          |                                            |  |
| T <sub>c</sub><br>Variable<br>(min) | i <sub>2yr</sub><br>(mm/hour) | Peak Flow<br>Q <sub>p</sub> = 2.78xCl <sub>2yr</sub> A<br>(L/s) | Q <sub>r</sub><br>(L/s)                     | Q <sub>p</sub> - Q <sub>r</sub><br>(L/s) | Volume<br>Q <sub>p</sub> (m <sup>3</sup> ) |  |
| 6                                   | 96.64                         | 45.94                                                           | 20.00                                       | 25.94                                    | 9.34                                       |  |
| 8                                   | 85.46                         | 40.62                                                           | 20.00                                       | 20.62                                    | 9.90                                       |  |
| 9                                   | 80.87                         | 38.45                                                           | 20.00                                       | 18.45                                    | <b>9.96</b>                                |  |
| 10                                  | 76.81                         | 36.51                                                           | 20.00                                       | 16.51                                    | 9.91                                       |  |
| 12                                  | 69.89                         | 33.23                                                           | 20.00                                       | 13.23                                    | 9.52                                       |  |
| Storage (m <sup>3</sup> )           |                               |                                                                 |                                             |                                          |                                            |  |
| Overflow                            | Required                      | Surface                                                         | Sub-surface                                 | Balance                                  |                                            |  |
| 0.00                                | 9.96                          | 57.00                                                           | 0.00                                        | 0.00                                     |                                            |  |


| Drainage Area                       |                               | RC                                                                     |                                            |                                          |                                    |  |
|-------------------------------------|-------------------------------|------------------------------------------------------------------------|--------------------------------------------|------------------------------------------|------------------------------------|--|
| Area (Ha)                           |                               | 0.050                                                                  |                                            |                                          |                                    |  |
| C =                                 |                               | 0.90                                                                   | Restricted Flow Q <sub>r</sub> (L/s)= 8.00 |                                          |                                    |  |
| 2-Year Ponding                      |                               |                                                                        |                                            |                                          |                                    |  |
| T <sub>c</sub><br>Variable<br>(min) | i <sub>2yr</sub><br>(mm/hour) | Peak Flow<br>Q <sub>p</sub> = 2.78C <i>i</i> <sub>2yr</sub> A<br>(L/s) | Q <sub>r</sub><br>(L/s)                    | Q <sub>p</sub> - Q <sub>r</sub><br>(L/s) | Volume<br>2yr<br>(m <sup>3</sup> ) |  |
| 2                                   | 133.33                        | 16.68                                                                  | 8.00                                       | 8.68                                     | 1.04                               |  |
| 4                                   | 111.72                        | 13.98                                                                  | 8.00                                       | 5.98                                     | 1.43                               |  |
| 5                                   | 103.57                        | 12.96                                                                  | 8.00                                       | 4.96                                     | <b>1.49</b>                        |  |
| 6                                   | 96.64                         | 12.09                                                                  | 8.00                                       | 4.09                                     | 1.47                               |  |
| 8                                   | 85.46                         | 10.69                                                                  | 8.00                                       | 2.69                                     | 1.29                               |  |
| Storage (m <sup>3</sup> )           |                               |                                                                        |                                            |                                          |                                    |  |
| Overflow                            | Required                      | Surface                                                                | Sub-surface                                | Balance                                  |                                    |  |
| 0.00                                | 1.49                          | 13.50                                                                  | 0.00                                       | 0.00                                     |                                    |  |

| Drainage Area                       |                               | RD                                                              |                                            |                         |                                          |                                    |
|-------------------------------------|-------------------------------|-----------------------------------------------------------------|--------------------------------------------|-------------------------|------------------------------------------|------------------------------------|
| Area (Ha)                           |                               | 0.050                                                           |                                            |                         |                                          |                                    |
| C =                                 |                               | 0.90                                                            | Restricted Flow Q <sub>r</sub> (L/s)= 8.00 |                         |                                          |                                    |
| 2-Year Ponding                      |                               |                                                                 |                                            |                         |                                          |                                    |
| T <sub>c</sub><br>Variable<br>(min) | i <sub>2yr</sub><br>(mm/hour) | Peak Flow<br>Q <sub>p</sub> = 2.78xCl <sub>2yr</sub> A<br>(L/s) |                                            | Q <sub>r</sub><br>(L/s) | Q <sub>p</sub> - Q <sub>r</sub><br>(L/s) | Volume<br>2yr<br>(m <sup>3</sup> ) |
| 2                                   | 133.33                        | 16.68                                                           |                                            | 8.00                    | 8.68                                     | 1.04                               |
| 4                                   | 111.72                        | 13.98                                                           |                                            | 8.00                    | 5.98                                     | 1.43                               |
| 5                                   | 103.57                        | 12.96                                                           |                                            | 8.00                    | 4.96                                     | 1.49                               |
| 6                                   | 96.64                         | 12.09                                                           |                                            | 8.00                    | 4.09                                     | 1.47                               |
| 8                                   | 85.46                         | 10.69                                                           |                                            | 8.00                    | 2.69                                     | 1.29                               |
| Storage (m <sup>3</sup> )           |                               |                                                                 |                                            |                         |                                          |                                    |
| Overflow                            | Required                      | Surface                                                         | Sub-surface                                | Balance                 |                                          |                                    |
| 0.00                                | 1.49                          | 11.25                                                           | 0.00                                       | 0.00                    |                                          |                                    |

| Drainage Area                       |                               | EXTERNAL                                                        |                         |                                          |                                    |
|-------------------------------------|-------------------------------|-----------------------------------------------------------------|-------------------------|------------------------------------------|------------------------------------|
| Area (Ha)                           | 1.550                         |                                                                 |                         |                                          |                                    |
| C =                                 | 0.80                          | Restricted Flow Q <sub>r</sub> (L/s)= 291.58                    |                         |                                          |                                    |
| 2-Year Ponding                      |                               |                                                                 |                         |                                          |                                    |
| T <sub>c</sub><br>Variable<br>(min) | i <sub>2yr</sub><br>(mm/hour) | Peak Flow<br>Q <sub>p</sub> = 2.78xCl <sub>2yr</sub> A<br>(L/s) | Q <sub>r</sub><br>(L/s) | Q <sub>p</sub> - Q <sub>r</sub><br>(L/s) | Volume<br>2yr<br>(m <sup>3</sup> ) |
| 0                                   | 167.22                        | 576.45                                                          | 291.58                  | 284.87                                   | 0.00                               |
| 2                                   | 133.33                        | 459.62                                                          | 291.58                  | 168.04                                   | 20.16                              |
| 3                                   | 121.46                        | 418.71                                                          | 291.58                  | 127.13                                   | 22.88                              |
| 4                                   | 111.72                        | 385.13                                                          | 291.58                  | 93.55                                    | 22.45                              |
| 6                                   | 96.64                         | 333.13                                                          | 291.58                  | 41.55                                    | 14.96                              |
| Storage (m <sup>3</sup> )           |                               |                                                                 |                         |                                          |                                    |
| Overflow                            | Required                      | Surface                                                         | Sub-surface             | Balance                                  |                                    |
| 0.00                                | 22.88                         | 270.00                                                          | 0.00                    | 0.00                                     |                                    |

|              | Area         | Flow          |
|--------------|--------------|---------------|
| Buildings    |              | 63.00         |
| Site         |              | 377.00        |
| Uncontrolled | 0.06         | 27.92         |
| External     |              | 291.58        |
|              | <b>0.060</b> | <b>759.50</b> |
| Allowable    |              | <b>760.00</b> |
|              |              | TRUE          |



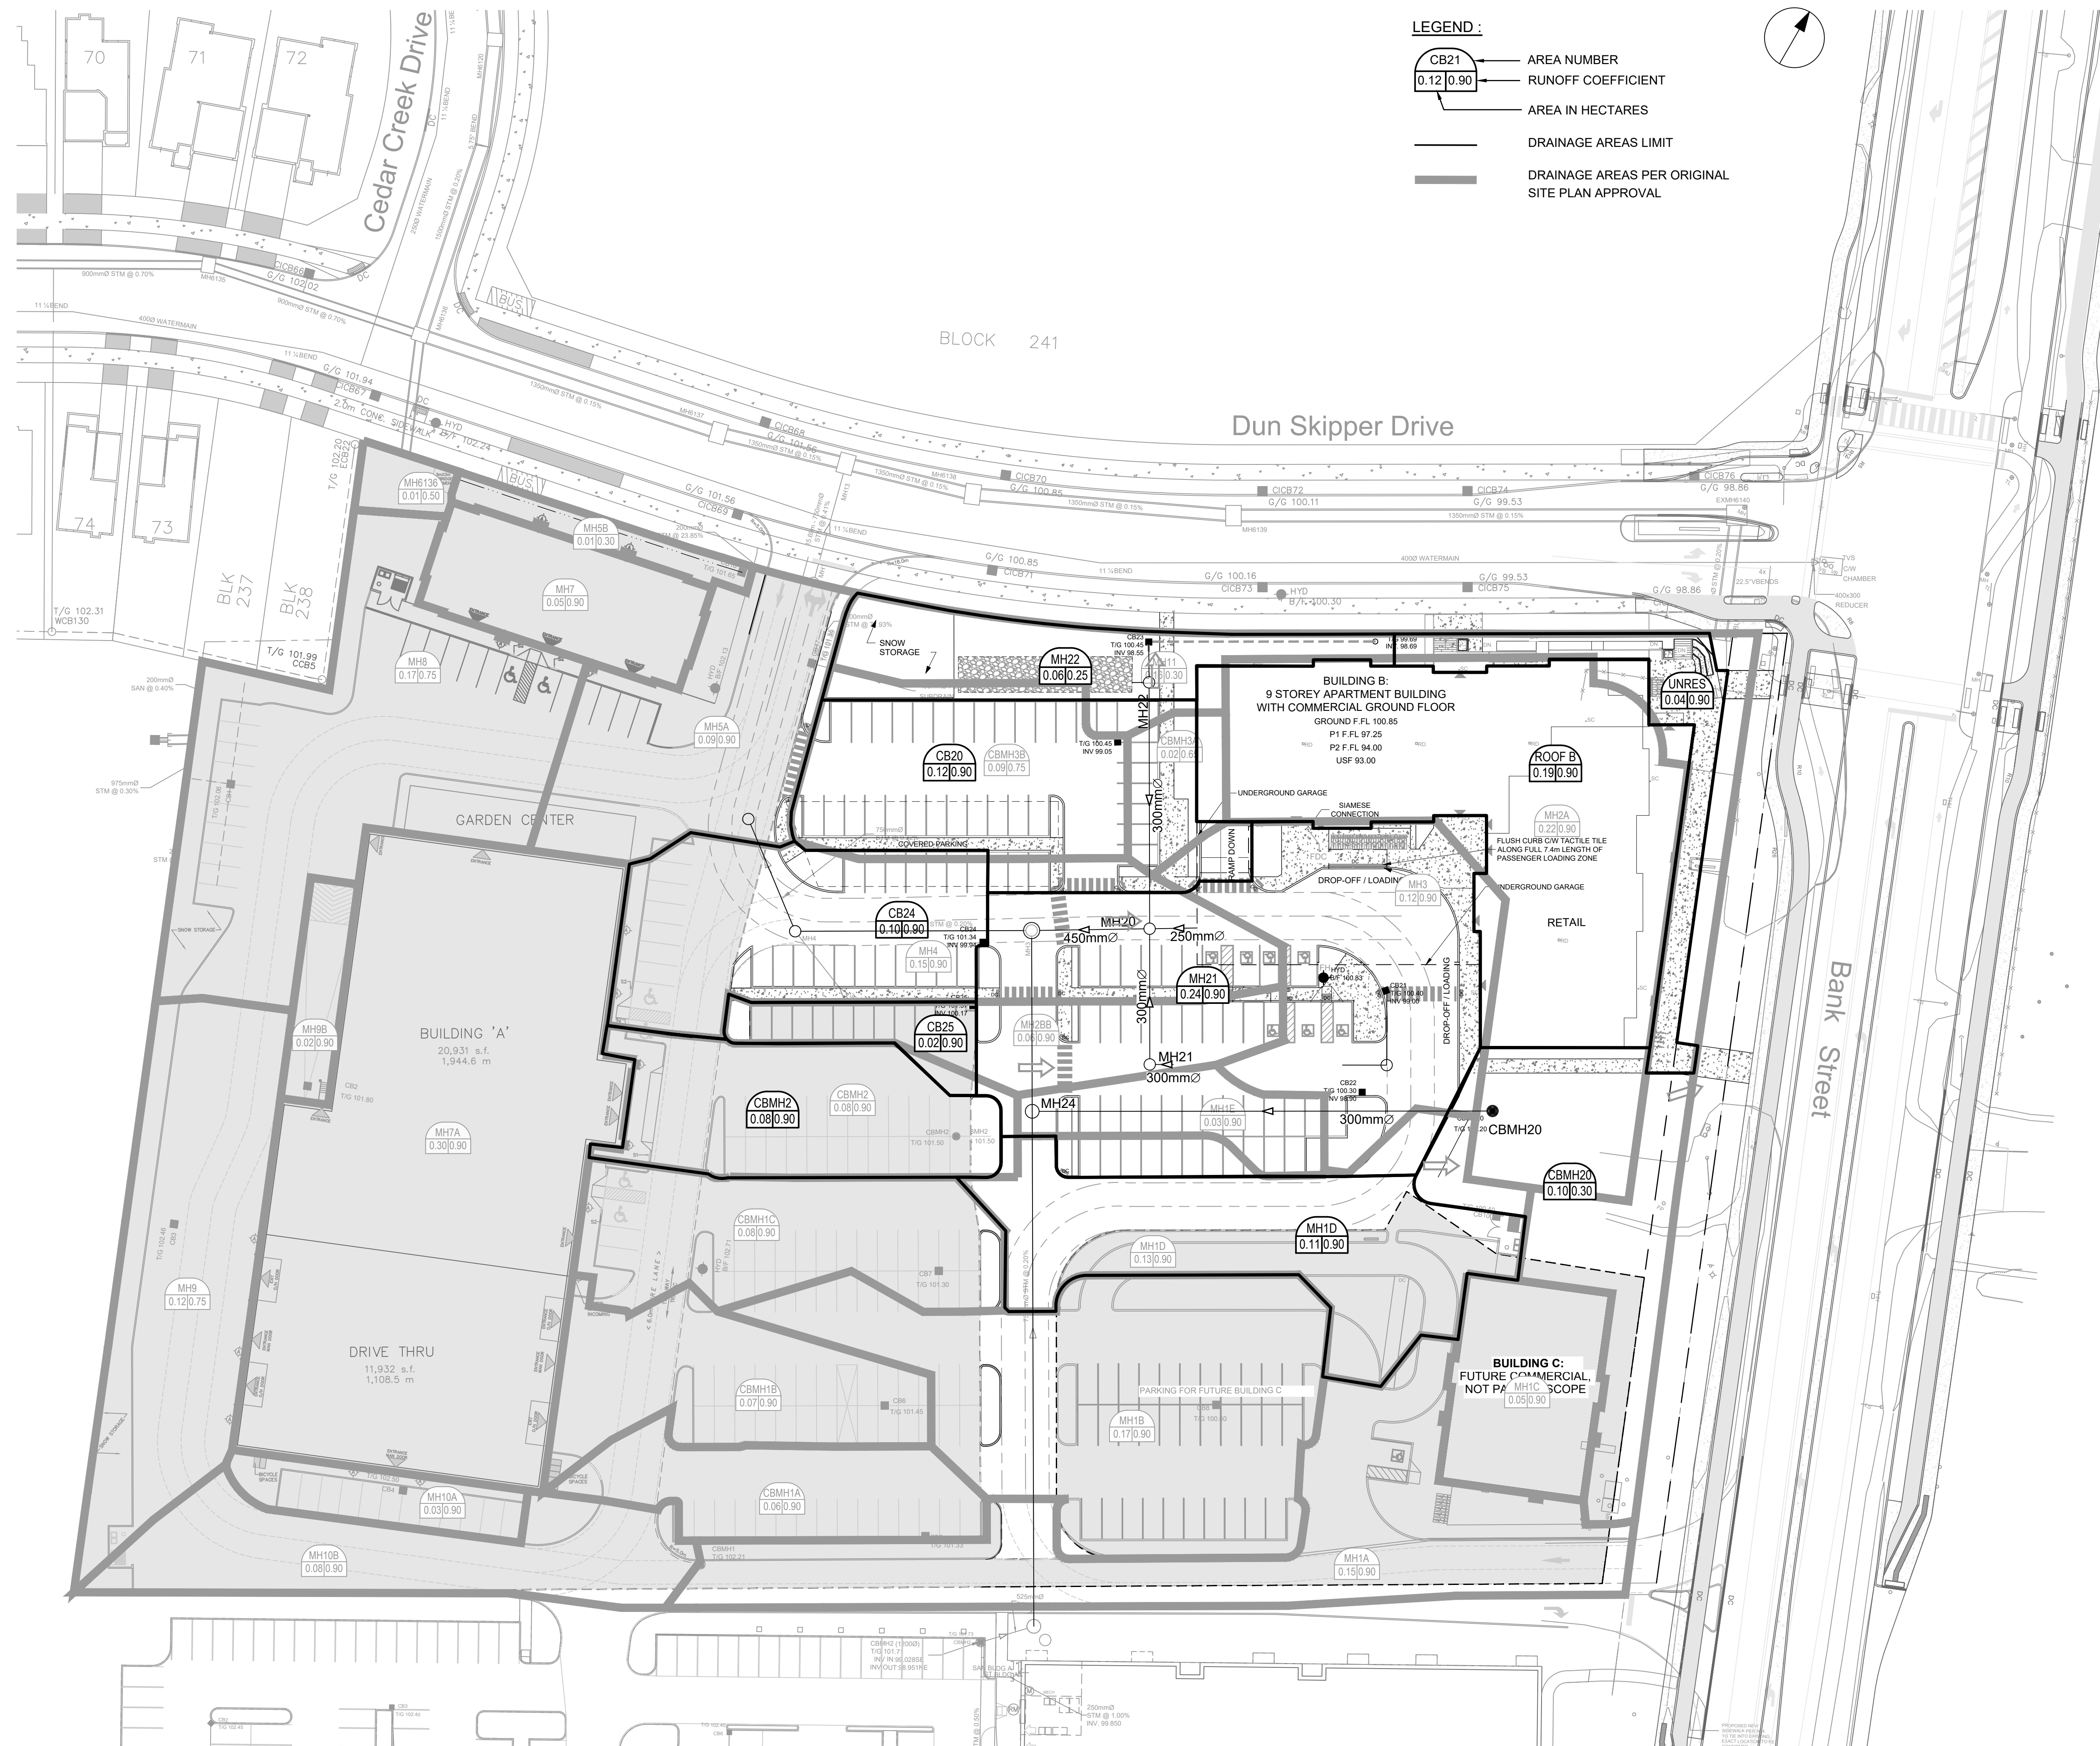

CLIENT

2668867 Ontario Inc.

COPYRIGHT

This drawing has been prepared solely for the intended use, thus any reproduction or distribution for any purpose other than authorized by Arcadis is forbidden. Written dimensions shall have precedence over scaled dimensions. Contractors shall verify and be responsible for all dimensions and conditions on the job, and Arcadis shall be informed of any variations from the dimensions and conditions shown on the drawing. Shop drawings shall be submitted to Arcadis for general conformance before proceeding with fabrication.

Arcadis Professional Services (Canada) Inc.

Formerly B Group Professional Services (Canada) Inc.

| ISSUES |                                 |            |
|--------|---------------------------------|------------|
| No.    | DESCRIPTION                     | DATE       |
| 1      | SUBMISSION NO.1 FOR CITY REVIEW | 2024-11-26 |
| 2      | SUBMISSION NO.2 FOR CITY REVIEW | 2025-02-18 |
| 3      | SUBMISSION NO.3 FOR CITY REVIEW | 2025-04-22 |
| 4      | REVISED PER CITY COMMENTS       | 2025-06-02 |
| 5      | REVISED SITE PLAN               | 2025-08-14 |

SEE 010 FOR NOTES, LEGEND AND DETAILS

KEY PLAN

CONSULTANTS

1:400

0 4 8 12 20m

0 4 8 12 20m

SEAL

LICENSED PROFESSIONAL ENGINEER

D. Yannakopoulos

2025/08/14

PROVINCE OF ONTARIO

PRIME CONSULTANT

ARCADIS

333 Preston Street - Suite 500  
Ottawa ON K1S 5N4 Canada  
tel 613 225 1311  
www.arcadis.com

PROJECT

SENIORS APARTMENTS

BANK STREET AT DUN SKIPPER DRIVE

PROJECT NO:

148290

DRAWN BY:

M.M.

CHECKED BY:

R.M.

PROJECT MGR:

R.M.

APPROVED BY:

A.Z.

SHEET TITLE

STORM DRAINAGE AREA PLAN


SHEET NUMBER

C-500

ISSUE


5



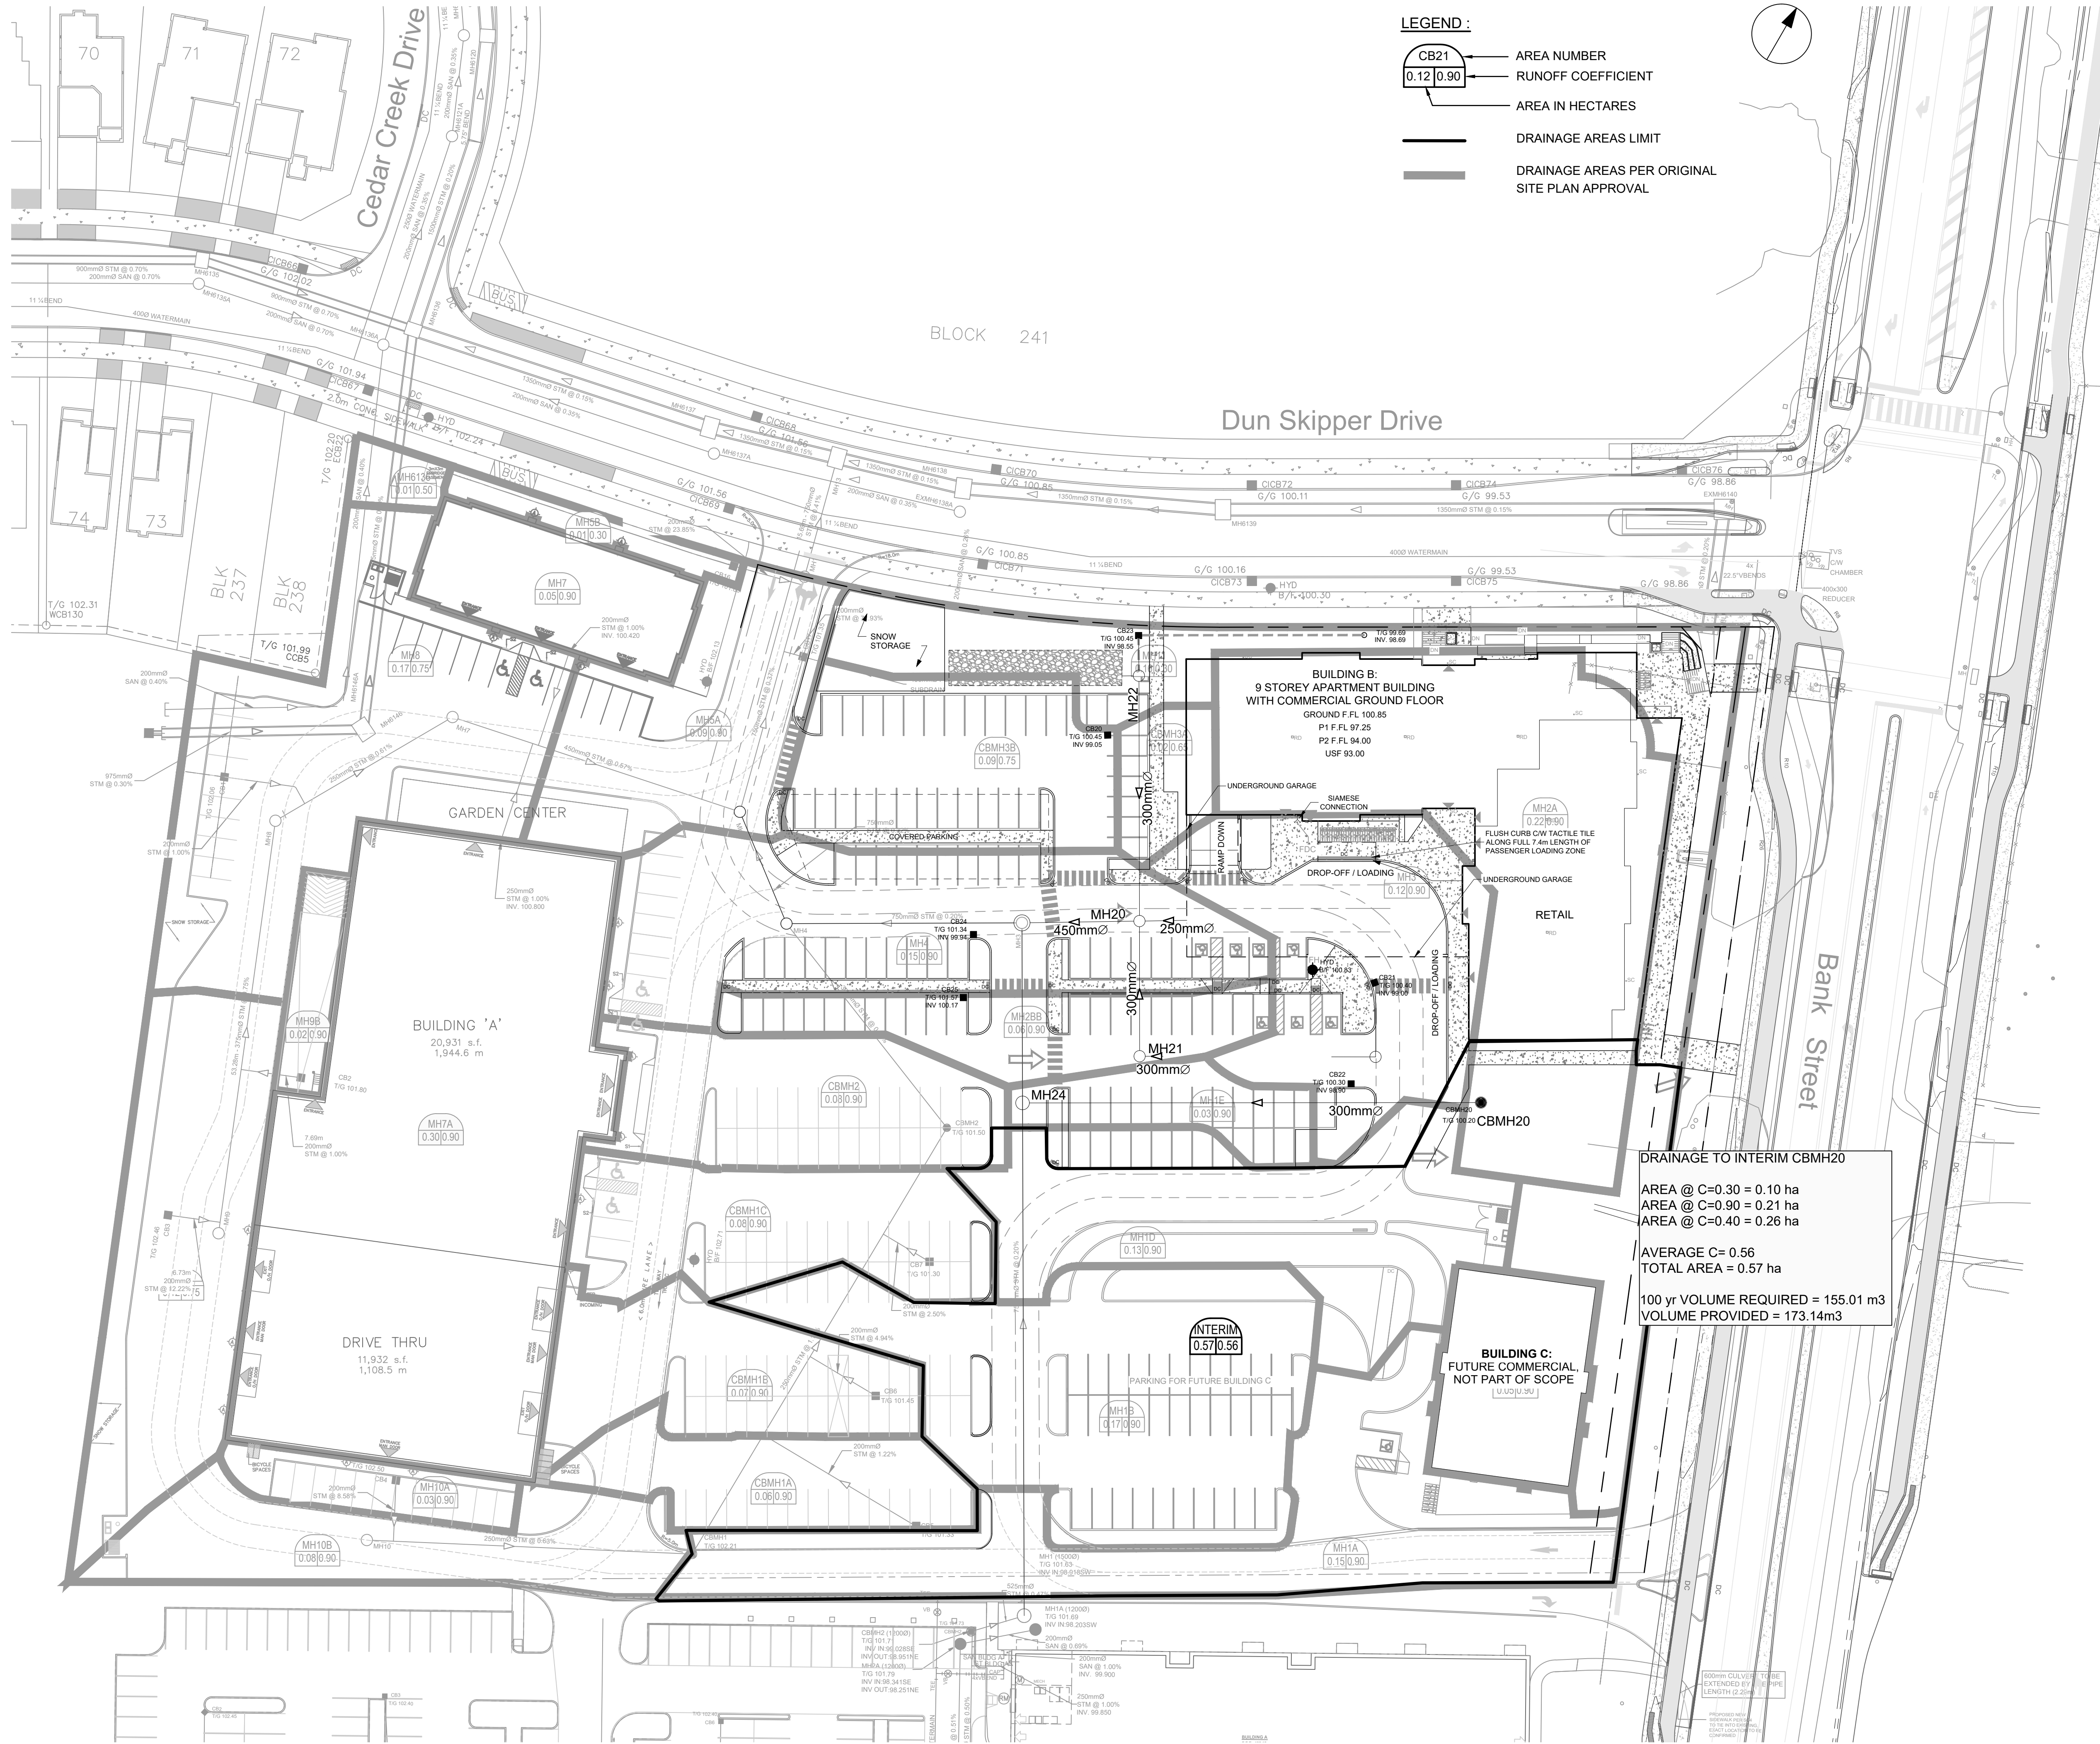

**LEGEND :**

- AREA NUMBER
- RUNOFF COEFFICIENT
- AREA IN HECTARES
- DRAINAGE AREAS LIMIT
- DRAINAGE AREAS PER ORIGINAL SITE PLAN APPROVAL

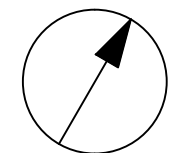

CLIENT  
2668867 Ontario Inc.

**COPYRIGHT**  
This drawing has been prepared solely for the intended use, thus any reproduction or distribution for any purpose other than authorized by Arcadis is forbidden. Written dimensions shall have precedence over scaled dimensions. Contractors shall verify and be responsible for all dimensions and conditions on the job, and Arcadis shall be informed of any variations from the dimensions and conditions shown on the drawing. Shop drawings shall be submitted to Arcadis for general conformance before proceeding with fabrication.



**Arcadis Professional Services (Canada) Inc.**  
Formerly (B) Group Professional Services (Canada) Inc.

| ISSUES |                                 |            |
|--------|---------------------------------|------------|
| No.    | DESCRIPTION                     | DATE       |
| 1      | SUBMISSION NO.1 FOR CITY REVIEW | 2024-11-26 |
| 2      | SUBMISSION NO.2 FOR CITY REVIEW | 2025-02-18 |
| 3      | SUBMISSION NO.3 FOR CITY REVIEW | 2025-04-22 |
| 4      | REVISED PER CITY COMMENTS       | 2025-06-02 |
| 5      | REVISED SITE PLAN               | 2025-08-14 |

SEE 010 FOR NOTES, LEGEND AND DETAILS



CONSULTANTS

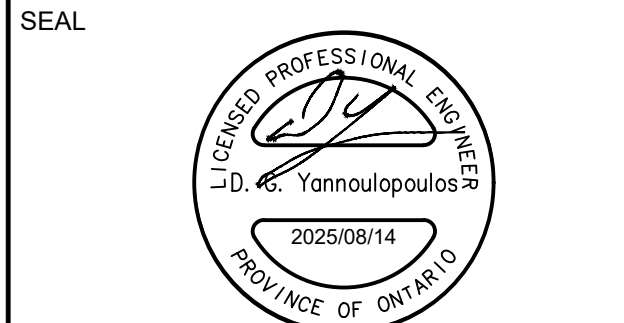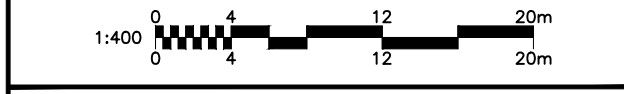

**PRIME CONSULTANT**  
**ARCADIS**  
333 Preston Street - Suite 500  
Ottawa ON K1S 5N4 Canada  
tel 613 225 1311  
www.arcadis.com


**PROJECT**  
**SENIORS APARTMENTS**  
  
BANK STREET AT DUN SKIPPER DRIVE

**PROJECT NO:**  
148290  
**DRAWN BY:**  
M.M.  
**CHECKED BY:**  
R.M.  
**PROJECT MGR:**  
R.M.  
**APPROVED BY:**  
A.Z.  
**SHEET TITLE**  
INTERIM STORM DRAINAGE  
AREA PLAN

**SHEET NUMBER**  
C-501  
**ISSUE**  
5

DRAINAGE TO INTERIM CBMH20  
AREA @ C=0.30 = 0.10 ha  
AREA @ C=0.90 = 0.21 ha  
AREA @ C=0.40 = 0.26 ha  
  
AVERAGE C= 0.56  
TOTAL AREA = 0.57 ha  
  
100 yr VOLUME REQUIRED = 155.01 m3  
VOLUME PROVIDED = 173.14m3



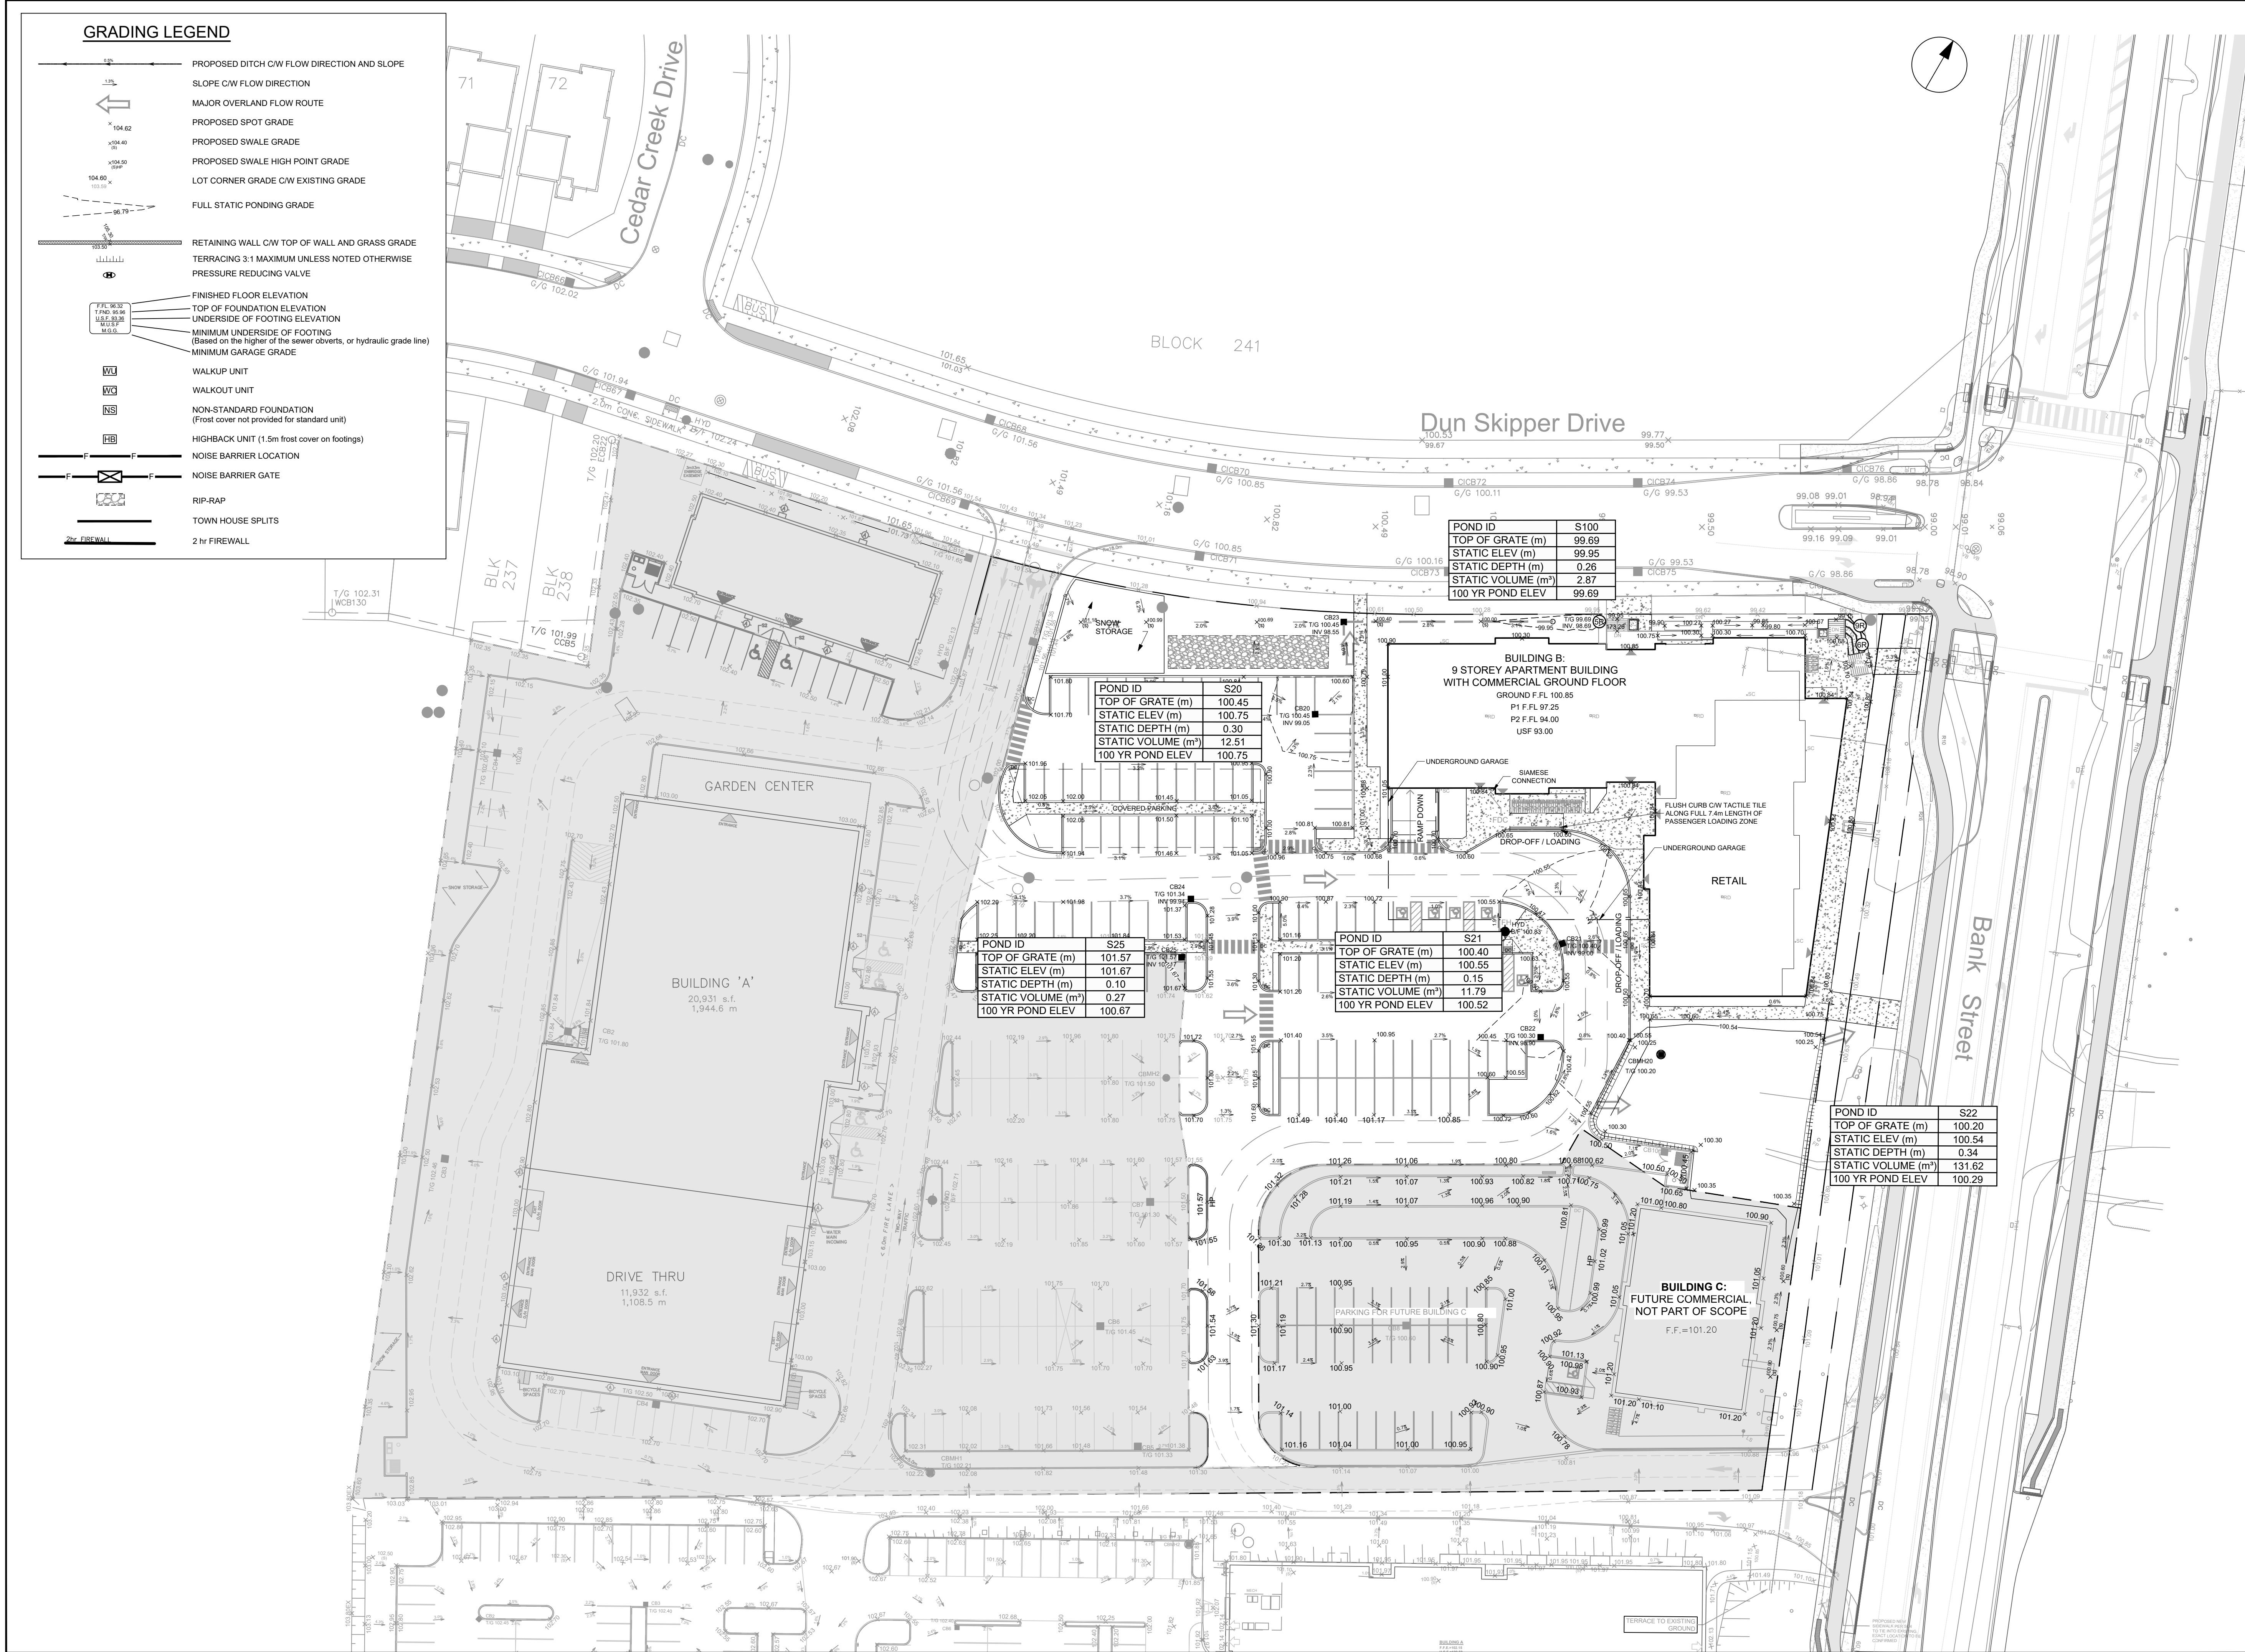


CLIENT  
2668867 Ontario Inc.

**COPYRIGHT**  
This drawing has been prepared solely for the intended use, thus any reproduction or distribution for any purpose other than authorized by Arcadis is forbidden. Written dimensions shall have precedence over scaled dimensions. Contractors shall verify and be responsible for all dimensions and conditions on the job, and Arcadis shall be informed of any variations from the dimensions and conditions shown on the drawing. Shop drawings shall be submitted to Arcadis for general conformance before proceeding with fabrication.

**Arcadis Professional Services (Canada) Inc.**  
Formerly B Group Professional Services (Canada) Inc.

| ISSUES |                                 |            |
|--------|---------------------------------|------------|
| No.    | DESCRIPTION                     | DATE       |
| 1      | SUBMISSION NO.1 FOR CITY REVIEW | 2024-11-26 |
| 2      | SUBMISSION NO.2 FOR CITY REVIEW | 2025-02-18 |
| 3      | SUBMISSION NO.3 FOR CITY REVIEW | 2025-04-22 |
| 4      | REVISED PER CITY COMMENTS       | 2025-06-02 |
| 5      | REVISED SITE PLAN               | 2025-08-14 |

SEE 010 FOR NOTES, LEGEND AND DETAILS

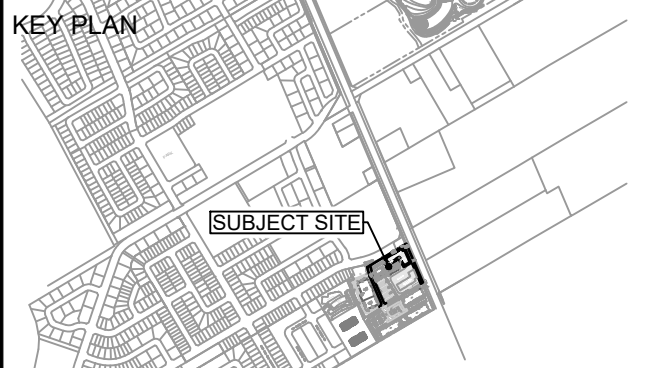

**CONSULTANTS**


**PRIME CONSULTANT**  
**ARCADIS**  
333 Preston Street - Suite 500  
Ottawa ON K1S 5N4 Canada  
tel 613 225 1311  
www.arcadis.com

**PROJECT**  
**SENIORS APARTMENTS**  
BANK STREET AT DUN SKIPPER DRIVE

**PROJECT NO:**  
148290  
**DRAWN BY:**  
M.M.  
**CHECKED BY:**  
R.M.  
**PROJECT MGR:**  
R.M.  
**APPROVED BY:**  
A.Z.  
**SHEET TITLE**  
PONDING PLAN

**SHEET NUMBER**  
C-600  
**ISSUE**  
5



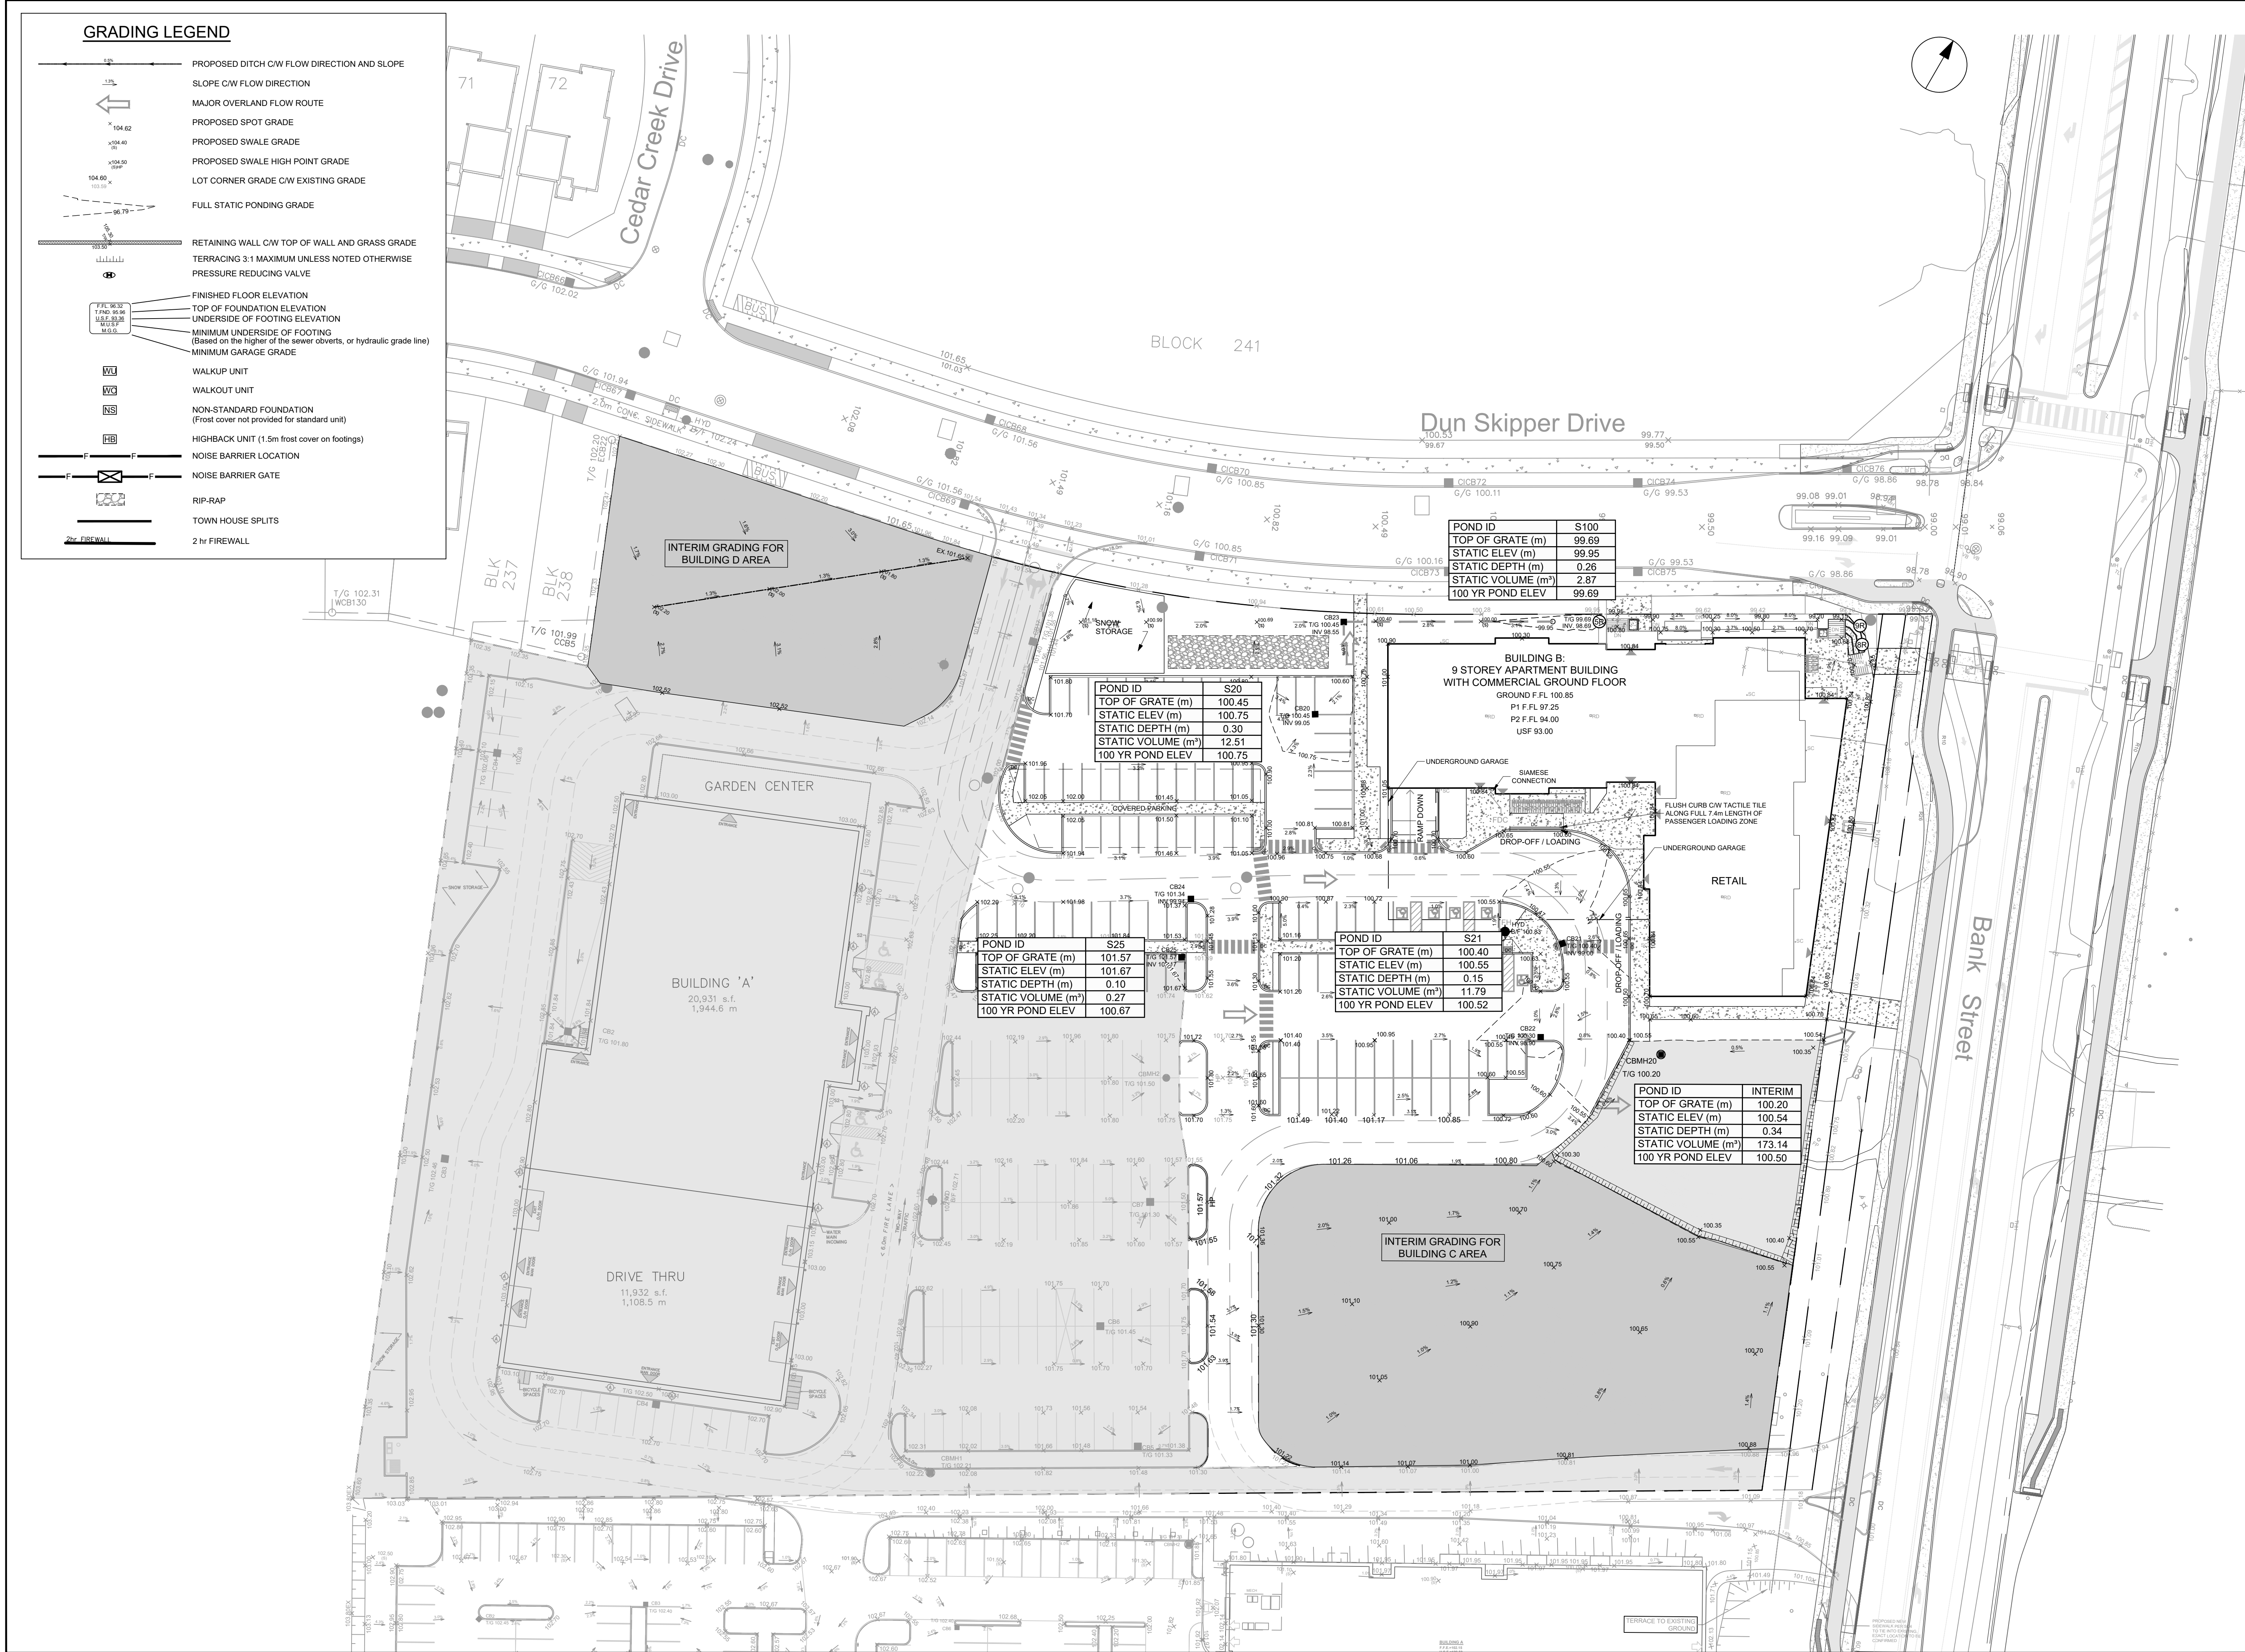

CLIENT

2668867 Ontario Inc.


**COPYRIGHT**

This drawing has been prepared solely for the intended use, thus any reproduction or distribution for any purpose other than authorized by Arcadis is forbidden. Written dimensions shall have precedence over scaled dimensions. Contractors shall verify and be responsible for all dimensions and conditions on the job, and Arcadis shall be informed of any variations from the dimensions and conditions shown on the drawing. Shop drawings shall be submitted to Arcadis for general conformance before proceeding with fabrication.


**Arcadis Professional Services (Canada) Inc.**  
Formerly B Group Professional Services (Canada) Inc.

| ISSUES |                                 |            |
|--------|---------------------------------|------------|
| No.    | DESCRIPTION                     | DATE       |
| 1      | SUBMISSION NO.1 FOR CITY REVIEW | 2024-11-26 |
| 2      | SUBMISSION NO.2 FOR CITY REVIEW | 2025-02-18 |
| 3      | SUBMISSION NO.3 FOR CITY REVIEW | 2025-04-22 |
| 4      | REVISED PER CITY COMMENTS       | 2025-06-02 |
| 5      | REVISED SITE PLAN               | 2025-08-14 |

SEE 010 FOR NOTES, LEGEND AND DETAILS

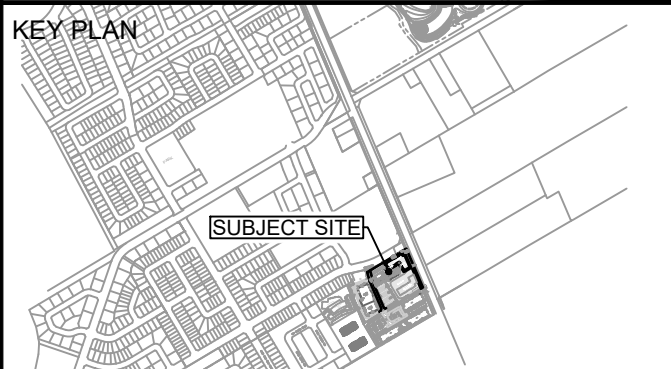

CONSULTANTS

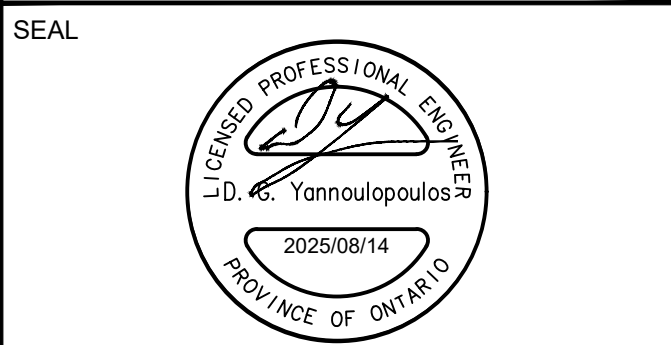

PRIME CONSULTANT

**ARCADIS**

333 Preston Street - Suite 500  
Ottawa ON K1S 5N4 Canada  
tel 613 225 1311  
www.arcadis.com

PROJECT

**SENIORS APARTMENTS**

BANK STREET AT DUN SKIPPER DRIVE

PROJECT NO:  
148290

DRAWN BY:  
M.M.

CHECKED BY:  
R.M.

PROJECT MGR:  
R.M.

APPROVED BY:  
A.Z.

SHEET TITLE

**INTERIM PONDING PLAN**

SHEET NUMBER

**C-601**

ISSUE

**5**



## User Inputs

|                                      |                      |
|--------------------------------------|----------------------|
| <b>Chamber Model:</b>                | SC-310               |
| <b>Outlet Control Structure:</b>     | Yes                  |
| <b>Project Name:</b>                 | 148290 Dun Skipper   |
| <b>Engineer:</b>                     | Amy Zhuang           |
| <b>Project Location:</b>             | Ontario              |
| <b>Measurement Type:</b>             | Metric               |
| <b>Required Storage Volume:</b>      | 88.00 cubic meters.  |
| <b>Stone Porosity:</b>               | 30%                  |
| <b>Stone Foundation Depth:</b>       | 200 mm.              |
| <b>Stone Above Chambers:</b>         | 600 mm.              |
| <b>Design Constraint Dimensions:</b> | (9.01 m. x 22.01 m.) |


## Results

### System Volume and Bed Size

|                                     |                       |
|-------------------------------------|-----------------------|
| <b>Installed Storage Volume:</b>    | 88.64 cubic meters.   |
| <b>Storage Volume Per Chamber:</b>  | 0.42 cubic meters.    |
| <b>Number Of Chambers Required:</b> | 72                    |
| <b>Number Of End Caps Required:</b> | 16                    |
| <b>Chamber Rows:</b>                | 8                     |
| <b>Maximum Length:</b>              | 21.51 m.              |
| <b>Maximum Width:</b>               | 8.77 m.               |
| <b>Approx. Bed Size Required:</b>   | 186.96 square meters. |
| <b>Average Cover Over Chambers:</b> | N/A .                 |

### System Components

|                                                            |                   |
|------------------------------------------------------------|-------------------|
| <b>Amount Of Stone Required:</b>                           | 196 cubic meters  |
| <b>Volume Of Excavation (Not Including Fill):</b>          | 226 cubic meters  |
| <b>Total Non-woven Geotextile Required:</b>                | 537 square meters |
| <b>Woven Geotextile Required (excluding Isolator Row):</b> | 27 square meters  |
| <b>Woven Geotextile Required (Isolator Row):</b>           | 30 square meters  |
| <b>Total Woven Geotextile Required:</b>                    | 56 square meters  |
| <b>Impervious Liner Required:</b>                          | 0 square meters   |

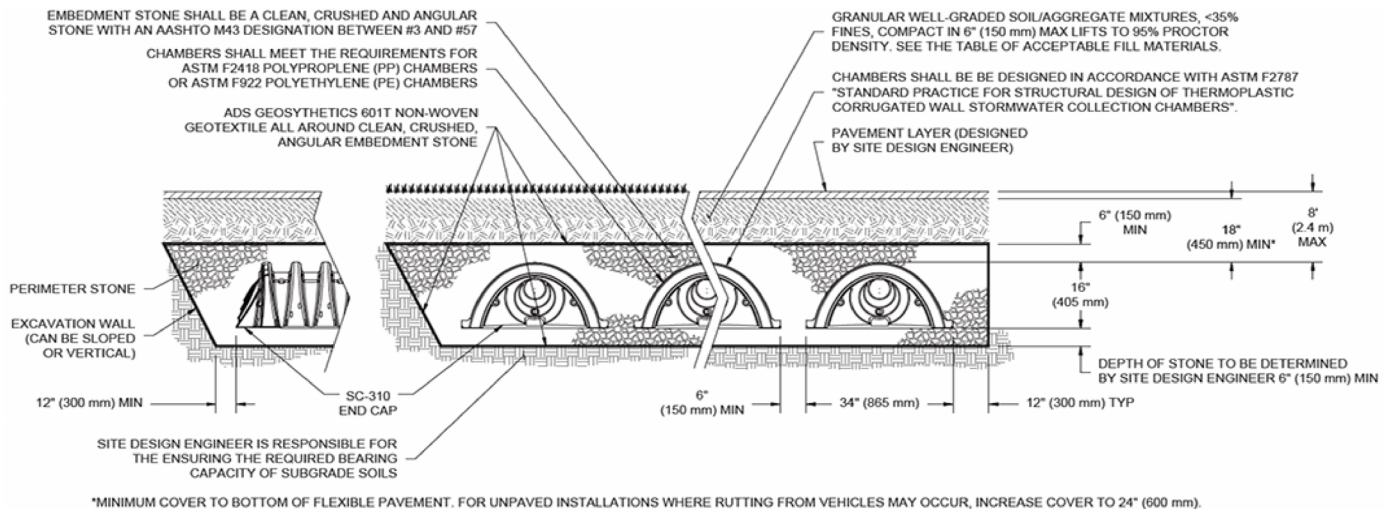



| Orifice coefficients |      |
|----------------------|------|
| Cv =                 | 0.60 |
|                      |      |

|        | Invert<br>(m) | Diameter<br>(mm) | Centre ICD<br>(m) | Max. Pond Elevation<br>(m) | Hydraulic Slope<br>(m) | Target Flow<br>(l/s) | Theoretical    |                      | Recommended    |                      |
|--------|---------------|------------------|-------------------|----------------------------|------------------------|----------------------|----------------|----------------------|----------------|----------------------|
|        |               |                  |                   |                            |                        |                      | Orifice<br>(m) | Actual Flow<br>(l/s) | Orifice<br>(m) | Actual Flow<br>(l/s) |
| CB20   | 99.050        | 200              | 99.150            | 100.750                    | 1.600                  | 15.00                | 0.067          | 15.00                | 0.067          | 15.00                |
| CB24   | 99.940        | 200              | 100.040           | 101.340                    | 1.300                  | 15.00                | 0.070          | 15.00                | 0.070          | 15.00                |
| CB25   | 100.170       | 200              | 100.270           | 101.670                    | 1.400                  | 6.00                 | 0.044          | 6.00                 | 0.044          | 6.00                 |
| CBMH20 | 98.474        | 300              | 98.624            | 100.500                    | 1.876                  | 15.00                | 0.064          | 15.00                | 0.064          | 15.00                |
| MH21   | 98.373        | 300              | 98.523            | 100.550                    | 2.027                  | 33.00                | 0.093          | 33.00                | 0.093          | 33.00                |
| MH22   | 98.422        | 300              | 98.572            | 100.750                    | 2.178                  | 6.00                 | 0.039          | 6.00                 | 0.039          | 6.00                 |
|        |               |                  |                   |                            |                        | 90.00                |                |                      |                | 89.99                |



4836 Bank Street  
CITY OF OTTAWA  
Home Hardware



4836 Bank Street  
CITY OF OTTAWA  
Home Hardware

[illegible]

| Sewer Design and As-built Data |           |              |                |               |                 |            |                      |
|--------------------------------|-----------|--------------|----------------|---------------|-----------------|------------|----------------------|
| U/S Man                        | D/S Man   | Design Slope | As-built Slope | Design Length | As-built Length | U/S Invert | As-built U/S Invert  |
| BLOG D                         | MHTA-MHSA | 1.00         |                | 11.10         |                 | 100.420    | 98.828               |
| BLOG A                         | MHTA-MHSA | 1.00         |                | 14.61         |                 | 100.880    | 98.818               |
| MHTA                           | MHSA      | 0.65         | 0.67           | 32.62         | 32.740          | 98.852     | 98.640 98.630        |
| MHSA                           | MHSA      | 0.35         | 0.33           | 90.34         | 92.160          | 97.847     | 97.810 97.535 97.500 |
| MHSA                           | MHSA      | 0.35         | 0.30           | 36.01         | 36.460          | 97.475     | 97.610 97.376 97.460 |
| MHSA                           | MHSA      | 0.35         | 0.39           | 14.90         | 15.210          | 97.340     | 97.288 97.260 97.260 |
| MHSA                           | MHSA      | 0.35         | 0.33           | 33.69         | 33.650          | 97.228     | 97.230 97.110 97.120 |





4836 Bank Street  
City of Ottawa  
Home Hardware



4836 Bank Street  
City of Ottawa  
Home Hardware

| LOCATION   |         |        |               | RATIONAL DESIGN FLOW                          |        |        |        |        |        |        |        |        |        |            |            |             |                    |             |               |               | SEWER DATA     |                 |                     |                     |                      |                       |                  |                   |                 |            |                |  |       |           |                |                       |                     |  |        |  |
|---|
| STREET   | AREA ID | FROM   | TO            | C=0.20                                        | C=0.30 | C=0.40 | C=0.50 | C=0.55 | C=0.65 | C=0.70 | C=0.75 | C=0.80 | C=1.00 | IND 2.78AC | CUM 2.78AC | INLET (min) | TIME IN PIPE (min) | TOTAL (min) | I (2) (mm/hr) | I (5) (mm/hr) | I (10) (mm/hr) | I (100) (mm/hr) | 2Yr PEAK FLOW (L/s) | 5Yr PEAK FLOW (L/s) | 10Yr PEAK FLOW (L/s) | 100Yr PEAK FLOW (L/s) | FIXED FLOW (L/s) | DESIGN FLOW (L/s) | CAPACITY (L/s)  | LENGTH (m) | PIPE SIZE (mm) |  |       | SLOPE (%) | VELOCITY (m/s) | AVAIL CAP (2Yr) (L/s) | AVAIL CAP (2Yr) (%) |  |        |  |
|   |         | CB3    | MH9-MH8       |                                               |        |        |        |        |        |        | 0.12   |        |        | 0.25       | 0.25       | 10.00       | 0.11               | 10.11       | 76.81         | 104.19        | 122.14         | 178.56          | 19.22               | 26.07               |                      | 44.68                 |                  | 19.22             | 34.22           | 6.73       | 200            |  |       | 1.00      | 1.055          | 15.00                 | 43.84%              |  |        |  |
|   |         | CB2    | MH9-MH8       |                                               |        |        |        |        |        |        |        | 0.02   |        | 0.05       | 0.05       | 10.00       | 0.12               | 10.12       | 76.81         | 104.19        | 122.14         | 178.56          | 3.84                | 5.21                | 6.11                 | 8.94                  |                  | 3.84              | 34.22           | 7.69       | 200            |  |       | 1.00      | 1.055          | 30.37                 | 88.77%              |  |        |  |
|   |         | MH9    | MH8           |                                               |        |        |        |        |        |        |        |        |        | 0.00       | 0.30       | 10.12       | 0.64               | 10.76       | 76.34         | 103.56        | 121.39         | 177.46          | 22.92               | 31.09               | 36.45                | 53.28                 |                  | 22.92             | 158.48          | 53.17      | 375            |  |       | 0.75      | 1.390          | 135.56                | 85.54%              |  |        |  |
|   |         | CB1    | MH8-MH7       |                                               |        |        |        |        |        |        | 0.17   |        |        | 0.35       | 0.35       | 10.00       | 0.17               | 10.17       | 76.81         | 104.19        | 122.14         | 178.56          | 27.22               | 36.93               | 43.29                | 63.29                 |                  | 27.22             | 34.22           | 10.80      | 200            |  |       | 1.00      | 1.055          | 6.99                  | 20.44%              |  |        |  |
|   |         | MH7    | MH8           |                                               |        |        |        |        |        |        |        |        |        | 0.00       | 0.65       | 10.76       | 0.46               | 11.21       | 76.81         | 104.19        | 122.14         | 178.56          | 171.81              | 48.45               | 65.70                | 86.20                 |                  | 171.81            | 48.45           | 26.20      | 250            |  |       | 0.67      | 0.860          | 0.18                  | 0.38%               |  |        |  |
|   |         | BLDG A | MH7-MH5       |                                               |        |        |        |        |        |        |        |        |        | 0.13       | 0.13       | 10.00       | 0.20               | 10.20       | 76.81         | 104.19        | 122.14         | 178.56          | 9.61                | 13.03               | 15.28                | 22.34                 |                  | 9.61              | 34.22           | 12.60      | 200            |  |       | 1.00      | 1.055          | 24.61                 | 71.92%              |  |        |  |
|   |         | BLDG A | MH7-MH5       |                                               |        |        |        |        |        |        | 0.30   |        |        | 0.75       | 0.75       | 10.00       | 0.18               | 10.18       | 76.81         | 104.19        | 122.14         | 178.56          | 57.65               | 78.21               | 91.68                | 134.03                |                  | 57.65             | 62.04           | 12.97      | 250            |  |       | 1.00      | 1.224          | 4.39                  | 7.07%               |  |        |  |
|   |         | MH7    | MH5           |                                               |        |        |        |        |        |        |        |        |        | 0.00       | 1.53       | 11.21       | 0.47               | 11.68       | 72.44         | 98.19         | 115.07         | 168.17          | 110.86              | 150.27              | 176.11               |                       | 110.86           | 225.20            | 38.55           | 450        |                |  | 0.57  | 1.372     | 114.34         | 50.77%                |                     |  |        |  |
|   |         | CB4    | MH10-CBMH1    |                                               |        |        |        |        |        |        | 0.03   |        |        | 0.08       | 0.08       | 10.00       | 0.12               | 10.12       | 76.81         | 104.19        | 122.14         | 178.56          | 5.76                | 7.82                | 9.17                 | 13.40                 |                  | 5.76              | 34.22           | 7.78       | 200            |  |       | 1.00      | 1.055          | 28.45                 | 83.15%              |  |        |  |
|   |         | MH10   | CBMH1         |                                               |        |        |        |        |        |        |        |        |        | 0.00       | 0.08       | 10.12       | 0.71               | 10.83       | 76.34         | 103.55        | 121.38         | 177.44          | 5.73                | 7.77                | 9.11                 | 13.32                 |                  | 5.73              | 49.16           | 41.40      | 250            |  |       | 0.63      | 0.970          | 43.43                 | 88.35%              |  |        |  |
|   |         | CB5    | CBMH1-CBMH2   |                                               |        |        |        |        |        |        |        | 0.06   |        | 0.15       | 0.15       | 10.00       | 0.36               | 10.36       | 76.81         | 104.19        | 122.14         | 178.56          | 11.53               | 15.64               | 18.34                | 26.81                 |                  | 11.53             | 34.22           | 22.72      | 200            |  |       | 1.00      | 1.055          | 22.69                 | 66.30%              |  |        |  |
|   |         | CB6    | CBMH1-CBMH2   |                                               |        |        |        |        |        |        | 0.07   |        |        | 0.18       | 0.18       | 10.00       | 0.15               | 10.15       | 76.81         | 104.19        | 122.14         | 178.56          | 13.45               | 18.25               | 21.39                | 31.27                 |                  | 13.45             | 34.22           | 9.78       | 200            |  |       | 1.00      | 1.055          | 20.76                 | 60.69%              |  |        |  |
|   |         | CB7    | CBMH1-CBMH2   |                                               |        |        |        |        |        |        | 0.08   |        |        | 0.20       | 0.20       | 10.00       | 0.15               | 10.15       | 76.81         | 104.19        | 122.14         | 178.56          | 15.37               | 20.86               | 24.45                | 35.74                 |                  | 15.37             | 34.22           | 9.59       | 200            |  |       | 1.00      | 1.055          | 18.84                 | 55.07%              |  |        |  |
|   |         | CBMH1  | CBMH2         |                                               |        |        |        |        |        |        | 0.08   |        |        | 0.20       | 0.80       | 10.83       | 0.81               | 11.64       | 73.74         | 99.98         | 117.18         | 171.28          | 59.04               | 80.05               | 93.82                | 137.13                |                  | 59.04             | 65.96           | 63.25      | 250            |  |       | 1.13      | 1.302          | 6.92                  | 10.49%              |  |        |  |
|   |         | CBMH2  | MH4           |                                               |        |        |        |        |        |        |        |        |        | 0.00       | 0.80       | 11.64       | 0.70               | 12.34       | 71.02         | 96.24         | 112.78         | 164.81          | 56.86               | 77.06               | 90.30                | 131.95                |                  | 56.86             | 58.89           | 33.75      | 300            |  |       | 0.34      | 0.807          | 2.03                  | 3.44%               |  |        |  |
| Ildone Commercial   |         | MH1    | MH3           |                                               |        |        |        |        |        |        | 1.58   | 0.99   |        | 5.77       | 5.77       | 10.28       | 1.47               | 11.75       | 75.75         | 102.74        | 120.43         | 176.04          | 437.15              | 502.92              | 695.01               | 1,015.97              |                  | 437.15            | 506.25          | 97.97      | 750            |  |       | 0.19      | 1.110          | 69.10                 | 13.65%              |  |        |  |
|   |         | MH3    | MH4           |                                               |        | 0.16   |        |        |        | 0.02   | 0.09   | 0.15   |        | 0.73       | 6.50       | 11.75       | 0.39               | 12.14       | 70.68         | 95.77         | 112.23         | 163.99          | 459.68              | 622.89              | 729.90               | 1,066.59              |                  | 459.68            | 592.21          | 30.43      | 750            |  |       | 0.26      | 1.299          | 132.53                | 22.38%              |  |        |  |
|   |         | MH4    | MH5           |                                               |        |        |        |        |        |        |        |        |        | 0.00       | 7.30       | 12.14       | 0.18               | 12.32       | 69.46         | 94.10         | 110.25         | 161.10          | 507.34              | 687.32              | 805.33               | 1,176.72              |                  | 507.34            | 660.70          | 15.46      | 750            |  |       | 0.32      | 1.449          | 153.36                | 23.21%              |  |        |  |
|   |         | CB17   | MH5-MH12      |                                               |        |        |        |        |        |        | 0.09   |        |        | 0.23       | 0.23       | 10.00       | 0.04               | 10.04       | 76.81         | 104.19        | 122.14         | 178.56          | 17.29               | 23.46               | 27.50                | 40.21                 |                  | 17.29             | 34.22           | 2.55       | 200            |  |       | 1.00      | 1.055          | 16.92                 | 49.45%              |  |        |  |
|   |         | CB16   | MH5-MH12      |                                               |        | 0.01   |        |        |        |        |        |        |        | 0.01       | 0.01       | 10.00       | 0.14               | 10.14       | 76.81         | 104.19        | 122.14         | 178.56          | 0.64                | 0.87                | 1.02                 | 1.49                  |                  | 0.64              | 34.22           | 9.09       | 200            |  |       | 1.00      | 1.055          | 33.58                 | 98.13%              |  |        |  |
|   |         | MH5    | MH12          |                                               |        |        |        |        |        |        |        |        |        | 0.00       | 9.07       | 12.32       | 0.34               | 12.66       | 68.92         | 93.35         | 109.38         | 159.81          | 624.96              | 846.57              | 991.89               | 1,449.26              |                  | 624.96            | 705.11          | 31.20      | 750            |  |       | 0.37      | 1.546          | 80.16                 | 11.37%              |  |        |  |
|   |         | MH12   | EX 1350 SEWER |                                               |        |        |        |        |        |        |        |        |        | 0.00       | 9.07       | 12.66       | 0.16               | 12.82       | 67.92         | 91.99         | 107.77         | 157.45          | 615.91              | 834.16              | 977.28               | 1,427.82              |                  | 615.91            | 747.54          | 15.69      | 750            |  |       | 0.41      | 1.639          | 131.62                | 17.61%              |  |        |  |
| Definitions:<br>Q = 2.78CQA, where:<br>Q = Peak Flow in Litres per Second (L/s)<br>A = Area in Hectares (Ha)<br>i = Rainfall intensity in millimeters per hour (mm/hr)<br>[i = 732.951 / (TC+6.199)^0.810] 2 YEAR<br>[i = 998.071 / (TC+6.053)^0.814] 5 YEAR<br>[i = 1174.184 / (TC+6.014)^0.816] 10 YEAR<br>[i = 1735.688 / (TC+6.014)^0.820] 100 YEAR |         |        |               | Notes:<br>1. Mannings coefficient (n) = 0.013 |        |        |        |        |        |        |        |        |        |            |            |             |                    |             |               |               | Designed:      |                 | JEB                 |                     | No.                  |                       | Revision         |                   |                 |            |                |  |       |           |                |                       | Date                |  |        |  |
|   |         Checked:       |                 | JIM                 |                     | Dwg. Reference:      |                       | 119351-500       |                   | File Reference: |            | 119351.5.7.1   |  | Date: |           | 2025-04-17     |                       | Sheet No:           |  | 1 of 1 |  |
| |
| |
| |

| Sewer Design and As-built Data |               |              |                |               |                 |            |                  |            |                     |
|--------------------------------|---------------|--------------|----------------|---------------|-----------------|------------|------------------|------------|---------------------|
| U/S MH                         | D/S MH        | Design Slope | As-built Slope | Design Length | As-built Length | U/S Invert | As-built U/S Inv | D/S Invert | As-built D/S Invert |
| C83                            | MH9-MH8       | 1.00         |                | 6.73          |                 | 101.050    |                  | 100.228    |                     |
| C82                            | MH9-MH8       | 1.00         |                | 7.69          |                 | 100.350    |                  | 100.145    |                     |
| MH9                            | MH8           | 0.75         | 0.75           | 54.91         | 53.280          | 100.067    | 100.180          | 99.655     | 99.780              |
| C81                            | MH8-MH7       | 1.00         |                | 10.80         |                 | 100.650    |                  | 99.784     |                     |
| MH8                            | MH7           | 0.75         | 0.61           | 25.16         | 26.040          | 99.750     | 99.730           | 99.562     | 99.570              |
| BLDG D                         | MH7-MH5       | 1.00         |                | 12.60         |                 | 100.420    |                  | 99.356     |                     |
| BLDG A                         | MH7-MH5       | 1.00         |                | 12.97         |                 | 100.800    |                  | 99.303     |                     |
| MH7                            | MH5           | 0.60         | 0.57           | 38.63         | 38.550          | 99.162     | 99.370           | 98.930     | 99.149              |
| C84                            | MH10-CBMH1    | 1.00         |                | 7.78          |                 | 101.200    |                  | 100.532    |                     |
| MH10                           | CBMH1         | 0.60         | 0.63           | 41.57         | 41.400          | 100.499    | 100.440          | 100.250    | 100.180             |
| C85                            | CBMH1-CBMH2   | 1.00         |                | 22.72         |                 | 99.930     |                  | 99.653     |                     |
| C86                            | CBMH1-CBMH2   | 1.00         |                | 9.78          |                 | 100.050    |                  | 99.568     |                     |
| C87                            | CBMH1-CBMH2   | 1.00         |                | 9.59          |                 | 99.900     |                  | 99.228     |                     |
| CBMH1                          | CBMH2         | 1.15         | 1.13           | 63.40         | 63.25           | 99.795     | 99.730           | 99.066     | 99.015              |
| CBMH2                          | MH4           | 0.35         | 0.34           | 33.14         | 33.75           | 99.016     | 99.015           | 98.900     | 98.900              |
| MH1                            | MH3           | 0.20         | 0.19           | 90.34         | 97.97           | 97.942     | 97.970           | 97.764     | 97.800              |
| MH3                            | MH4           | 0.20         | 0.26           | 30.07         | 30.43           | 97.704     | 97.730           | 97.645     | 97.650              |
| MH4                            | MH5           | 0.25         | 0.32           | 15.46         | 15.45           | 97.849     | 97.645           | 97.810     | 97.595              |
| C817                           | MH5-MH12      | 1.00         |                | 2.55          |                 | 99.950     |                  | 98.112     |                     |
| C816                           | MH5-MH12      | 1.00         |                | 9.09          |                 | 100.250    |                  | 98.081     |                     |
| MH5                            | MH12          | 0.35         | 0.37           | 31.13         | 31.2            | 97.584     | 97.590           | 97.475     | 97.475              |
| MH12                           | EX 1350 SEWER | 0.35         | 0.41           | 15.71         | 15.69           | 97.455     | 97.455           | 97.400     | 97.390              |








## 4840 Bank Street



4840 Bank Street  
CITY OF OTTAWA  
Block 204 Pathways South Apartments

| Sewer Design and As-built Data |        |              |                |               |                 |            |                  |            |                     |
|--------------------------------|--------|--------------|----------------|---------------|-----------------|------------|------------------|------------|---------------------|
| U/S MH                         | D/S MH | Design Slope | As-built Slope | Design Length | As-built Length | U/S Invert | As-built U/S Inv | D/S Invert | As-built D/S Invert |
| MH 7A                          | MH 6A  | 0.60         | 0.59           | 32.05         | 32.068          | 98.930     | 98.920           | 98.739     | 98.730              |
| MH 6A                          | MH 3A  | 0.60         | 0.60           | 13.12         | 13.296          | 98.680     | 98.680           | 98.601     | 98.600              |
| MH 3A                          | MH 2A  | 0.54         | 0.51           | 35.42         | 35.342          | 98.534     | 98.530           | 98.341     | 98.350              |
| MH 2A                          | MH 1A  | 0.49         | 0.69           | 9.77          | 10.175          | 98.251     | 98.260           | 98.203     | 98.190              |
|                                |        |              |                |               |                 |            |                  |            |                     |
 

| |
|---|
| <div>IBI GROUP</div> <div>400-333 Preston Street</div> <div>Ottawa, Ontario K1S 5N4 Canada</div> <div>tel 613 225 1311 fax 613 225 9868</div> <div>ibigroup.com</div> |                       |       |       |           |        |        |        |        |        |        |        |        |        | <div>STORM SEWER DESIGN SHEET</div> <div>4840 Bank Street</div> <div>City of Ottawa</div> <div>Block 204 Pathways South Apartments</div> |            |             |              |             |               |               |                |                 |                     |                     |                      |                       |                  | <div>IBI GROUP</div> <div>400-333 Preston Street</div> <div>Ottawa, Ontario K1S 5N4 Canada</div> <div>tel 613 225 1311 fax 613 225 9868</div> <div>ibigroup.com</div> |                |            |                |  |      |           |                |                 |        |  |  |  |  | <div>As-built Storm Sewers</div> <div>4840 Bank Street</div> <div>City of Ottawa</div> <div>Block 204 Pathways South Apartments</div> |  |  |  |  |  |  |  |  |  |  |  |  |  |
| LOCATION   |                       |       |       | AREA (Ha) |        |        |        |        |        |        |        |        |        | RATIONAL DESIGN FLOW   |            |             |              |             |               |               |                |                 |                     | SEWER DATA          |                      |                       
| STREET   | AREA ID               | FROM  | TO    | C=0.20    | C=0.67 | C=0.70 | C=0.80 | C=0.82 | C=0.87 | C=0.88 | C=0.89 | C=0.90 | C=1.00 | IND 2.78AC   | CUM 2.78AC | INLET (min) | TIME IN PIPE | TOTAL (min) | i (2) (mm/hr) | i (5) (mm/hr) | i (10) (mm/hr) | i (100) (mm/hr) | 2yr PEAK FLOW (L/s) | 5yr PEAK FLOW (L/s) | 10yr PEAK FLOW (L/s) | 100yr PEAK FLOW (L/s) | FIXED FLOW (L/s) | DESIGN FLOW (L/s)   | CAPACITY (L/s) | LENGTH (m) | PIPE SIZE (mm) |  |      | SLOPE (%) | VELOCITY (m/s) | AVAIL CAP (2yr) |        |  |  |  |  |   |  |  |  |  |  |  |  |  |  |  |  |  |  |
|   | CB1 to CB6            | MH5   | MH6   |           | 0.11   | 0.08   | 0.15   | 0.07   | 0.09   |        |        |        |        | 1.07   | 1.07       | 10.00       | 1.08         | 11.08       | 76.81         | 104.19        | 122.14         | 178.56          | 82.29               | 111.63              | 130.86               | 191.31                |                  | 82.29   | 143.27         | 81.50      | 375            |  |      | 0.61      | 1.257          | 60.98           | 42.56% |  |  |  |  |   |  |  |  |  |  |  |  |  |  |  |  |  |  |
|   | Bldg B, Bldg C, RYCB1 | MH7   | MH6   | 0.05      |        |        |        |        |        |        |        |        | 0.30   | 0.78   | 0.78       | 10.00       | 0.46         | 10.46       | 76.81         | 104.19        | 122.14         | 178.56          | 59.79               | 81.10               | 95.08                | 138.99                | 59.79            | 77.07   | 29.13          | 300        |                |  | 0.58 | 1.056     | 17.29          | 22.43%          |        |  |  |  |  |   |  |  |  |  |  |  |  |  |  |  |  |  |  |
|   |                       | MH6   | MH3   |           |        |        |        |        |        |        |        |        |        | 0.00   | 1.85       | 11.08       | 0.23         | 11.32       | 72.89         | 98.81         | 115.80         | 169.25          | 134.83              | 182.78              | 214.21               | 313.07                | 134.83           | 193.41   | 16.56          | 450        |                |  | 0.42 | 1.178     | 58.58          | 30.29%          |        |  |  |  |  |   |  |  |  |  |  |  |  |  |  |  |  |  |  |
|   | CB9, CB10             | MH4   | MH3   |           |        |        | 0.04   | 0.11   |        |        |        |        |        | 0.34   | 0.34       | 10.00       | 0.68         | 10.68       | 76.81         | 104.19        | 122.14         | 178.56          | 26.09               | 35.40               | 41.49                | 60.66                 | 26.09            | 79.87   | 44.67          | 300        |                |  | 0.63 | 1.095     | 53.78          | 67.33%          |        |  |  |  |  |   |  |  |  |  |  |  |  |  |  |  |  |  |  |
|   | CB7                   | MH3   | CBMH2 |           |        |        |        |        |        |        | 0.03   |        |        | 0.07   | 2.26       | 11.32       | 0.51         | 11.83       | 72.10         | 97.72         | 114.52         | 167.37          | 163.21              | 221.22              | 259.25               | 378.88                | 163.21           | 204.17   | 38.20          | 450        |                |  | 0.47 | 1.244     | 40.95          | 20.06%          |        |  |  |  |  |   |  |  |  |  |  |  |  |  |  |  |  |  |  |
|   | CBMH2, Bldg A         | CBMH2 | MH1   |           |        |        |        |        |        | 0.16   |        | 0.15   |        | 0.77   | 3.03       | 11.83       | 0.11         | 11.93       | 70.44         | 95.44         | 111.83         | 163.42          | 213.45              | 289.23              | 338.91               | 495.24                | 213.45           | 276.86   | 7.88           | 525        |                |  | 0.38 | 1.239     | 63.41          | 22.90%          |        |  |  |  |  |   |  |  |  |  |  |  |  |  |  |  |  |  |  |
| |
| |
IBI GROUP  
333 PRESTON STREET  
OTTAWA, ON  
K1S 5N4

PROJECT: 4836 Bank St  
DATE: 2019-10-08  
FILE: 119351.5.7  
REV #:  
DESIGNED BY: JEB  
CHECKED BY: JM

STORMWATER MANAGEMENT

Formulas and Descriptions

$i_{2yr} = 1:2 \text{ year Intensity} = 732.951 / (T_c + 6.199)^{0.810}$   
 $i_{5yr} = 1:5 \text{ year Intensity} = 998.071 / (T_c + 6.053)^{0.814}$   
 $i_{100yr} = 1:100 \text{ year Intensity} = 1735.688 / (T_c + 6.014)^{0.820}$   
 $T_c$  = Time of Concentration (min)  
 $C$  = Average Runoff Coefficient  
 $A$  = Area (Ha)  
 $Q$  = Flow =  $2.78CiA$  (L/s)

Maximum Allowable Release Rate

Restricted Flowrate

Taken from City of Ottawa approved Design Brief "Pathways at Findlay Creek" (D07-16-13-0023) drainage area EXT 4

EXT 4 Release Rate 760.00 L/s  
Area EXT 4 TOTAL = 4.04 Ha  
Area Subject Lands 2.49  
Percentage Share of release rate 62%

Q TOTAL = 468.42 L/s

Uncontrolled Release ( $Q_{uncontrolled} = 2.78 \cdot C \cdot i_{100yr} \cdot A_{uncontrolled}$ )

C = 0.625  
 $T_c$  = 10 min  
 $i_{100yr}$  = 178.56 mm/hr  
 $A_{uncontrolled}$  = 0.01 Ha

Q uncontrolled = 3.10 L/s

Maximum Allowable Release Rate ( $Q_{max\ allowable} = Q_{restricted} - Q_{uncontrolled}$ )

Q max allowable = 465.31 L/s

MODIFIED RATIONAL METHOD (100-Year & 5-Year Ponding)

| Drainage Area              |                          | MH9/MH9B                                                              |                |                      |                              |
|----------------------------|--------------------------|-----------------------------------------------------------------------|----------------|----------------------|------------------------------|
| Area (Ha)                  | 0.14                     | Restricted Flow $Q_r$ (L/s)= 10.00                                    |                |                      |                              |
| C =                        | 0.98                     |                                                                       |                |                      |                              |
| 100-Year Ponding           |                          |                                                                       |                |                      |                              |
| $T_c$<br>Variable<br>(min) | $i_{100yr}$<br>(mm/hour) | Peak Flow<br>$Q_p = 2.78 \times C \times i_{100yr} \times A$<br>(L/s) | $Q_r$<br>(L/s) | $Q_p - Q_r$<br>(L/s) | Volume<br>100yr<br>( $m^3$ ) |
| 30                         | 91.87                    | 34.86                                                                 | 10.00          | 24.86                | 44.75                        |
| 32                         | 87.89                    | 33.35                                                                 | 10.00          | 23.35                | 44.83                        |
| 33                         | 86.03                    | 32.65                                                                 | 10.00          | 22.65                | 44.84                        |
| 34                         | 84.27                    | 31.98                                                                 | 10.00          | 21.98                | 44.83                        |
| 36                         | 80.96                    | 30.72                                                                 | 10.00          | 20.72                | 44.76                        |

| Storage ( $m^3$ ) |          |         |             |         |
|-------------------|----------|---------|-------------|---------|
| Overflow          | Required | Surface | Sub-surface | Balance |
| 0.00              | 44.84    | 20.64   | 10.07       | 14.13   |

| Length (m) | Dia (m) | Area ( $m^2$ ) | Volume ( $m^3$ ) |
|------------|---------|----------------|------------------|
| 54.91      | 0.375   | 0.110          | 6.06             |
| 6.73       | 0.200   | 0.031          | 0.21             |
| 7.69       | 0.200   | 0.031          | 0.24             |
|            |         |                | 6.51             |

overflows to: CB1

| Drainage Area                       |                               | MH9/MH9B                                                       |                         |                                         |                                    |
|-------------------------------------|-------------------------------|----------------------------------------------------------------|-------------------------|-----------------------------------------|------------------------------------|
| Area (Ha)                           |                               | 0.14                                                           |                         |                                         |                                    |
| C =                                 |                               | 0.78                                                           |                         |                                         |                                    |
|                                     |                               | Restricted Flow Q <sub>r</sub> (L/s)= 10.00                    |                         |                                         |                                    |
| 5-Year Ponding                      |                               |                                                                |                         |                                         |                                    |
| T <sub>c</sub><br>Variable<br>(min) | i <sub>5yr</sub><br>(mm/hour) | Peak Flow<br>Q <sub>p</sub> =2.78xCi <sub>5yr</sub> A<br>(L/s) | Q <sub>r</sub><br>(L/s) | Q <sub>p</sub> -Q <sub>r</sub><br>(L/s) | Volume<br>5yr<br>(m <sup>3</sup> ) |
| 13                                  | 90.63                         | 27.51                                                          | 10.00                   | 17.51                                   | 13.66                              |
| 15                                  | 83.56                         | 25.37                                                          | 10.00                   | 15.37                                   | 13.83                              |
| 16                                  | 80.46                         | 24.43                                                          | 10.00                   | 14.43                                   | 13.85                              |
| 17                                  | 77.61                         | 23.56                                                          | 10.00                   | 13.56                                   | 13.83                              |
| 19                                  | 72.53                         | 22.02                                                          | 10.00                   | 12.02                                   | 13.70                              |

| Storage ( $m^3$ ) |          |         |             |         |
|-------------------|----------|---------|-------------|---------|
| Overflow          | Required | Surface | Sub-surface | Balance |
| 0.00              | 13.85    | 20.64   | 10.07       | 0.00    |

| Structure             | Depth | Area ( $m^2$ ) | Volume ( $m^3$ ) |
|-----------------------|-------|----------------|------------------|
| CB3 (600mm x 600mm)   | 1.80  | 0.36           | 0.65             |
| CB2 (600mm x 600mm)   | 1.80  | 0.36           | 0.65             |
| CBMH10 (1200mm round) | 2.00  | 1.13           | 2.26             |
|                       |       |                | 3.56             |

overflows to: CB1

| Drainage Area                       |                               | MH9/MH9B                                                        |                         |                                         |                                    |
|-------------------------------------|-------------------------------|-----------------------------------------------------------------|-------------------------|-----------------------------------------|------------------------------------|
| Area (Ha)                           | 0.140                         |                                                                 |                         |                                         |                                    |
| C =                                 | 0.78                          | Restricted Flow Q <sub>r</sub> (L/s)=                           | 10.00                   |                                         |                                    |
| 2-Year Ponding                      |                               |                                                                 |                         |                                         |                                    |
| T <sub>c</sub><br>Variable<br>(min) | i <sub>2yr</sub><br>(mm/hour) | Peak Flow<br>Q <sub>p</sub> = 2.78xCi <sub>2yr</sub> A<br>(L/s) | Q <sub>r</sub><br>(L/s) | Q <sub>p</sub> -Q <sub>r</sub><br>(L/s) | Volume<br>2yr<br>(m <sup>3</sup> ) |
| 10                                  | 76.81                         | 23.32                                                           | 10.00                   | 13.32                                   | 7.99                               |
| 11                                  | 73.17                         | 22.21                                                           | 10.00                   | 12.21                                   | 8.06                               |
| 12                                  | 69.89                         | 21.22                                                           | 10.00                   | 11.22                                   | 8.08                               |
| 13                                  | 66.93                         | 20.32                                                           | 10.00                   | 10.32                                   | 8.05                               |
| 15                                  | 61.77                         | 18.75                                                           | 10.00                   | 8.75                                    | 7.88                               |

| Storage ( $m^3$ ) |          |         |             |         |
|-------------------|----------|---------|-------------|---------|
| Overflow          | Required | Surface | Sub-surface | Balance |
| 0.00              | 8.08     | 20.64   | 10.07       | 0.00    |

overflows to: CB1



| Drainage Area                       |                                 | CB1                                                              |                         |                                         |                                      |
|-------------------------------------|---------------------------------|------------------------------------------------------------------|-------------------------|-----------------------------------------|--------------------------------------|
| Area (Ha)                           | 0.17                            |                                                                  |                         |                                         |                                      |
| C =                                 | 0.88                            | Restricted Flow Q <sub>r</sub> (L/s)= 16.00                      |                         |                                         |                                      |
| 100-Year Ponding                    |                                 |                                                                  |                         |                                         |                                      |
| T <sub>c</sub><br>Variable<br>(min) | i <sub>100yr</sub><br>(mm/hour) | Peak Flow<br>Q <sub>p</sub> =2.78xCi <sub>100yr</sub> A<br>(L/s) | Q <sub>r</sub><br>(L/s) | Q <sub>p</sub> -Q <sub>r</sub><br>(L/s) | Volume<br>100yr<br>(m <sup>3</sup> ) |
| 19                                  | 123.87                          | 49.72                                                            | 16.00                   | 33.72                                   | 38.44                                |
| 21                                  | 116.30                          | 46.68                                                            | 16.00                   | 30.68                                   | 38.65                                |
| 22                                  | 112.88                          | 45.31                                                            | 16.00                   | 29.31                                   | 38.68                                |
| 23                                  | 109.68                          | 44.02                                                            | 16.00                   | 28.02                                   | 38.67                                |
| 25                                  | 103.85                          | 41.68                                                            | 16.00                   | 25.68                                   | 38.52                                |

| Storage (m <sup>3</sup> ) |          |                        |                          |         |
|---------------------------|----------|------------------------|--------------------------|---------|
| Overflow                  | Required | Surface                | Sub-surface              | Balance |
| 14.13                     | 52.82    | 50.59                  | 5.58                     | 0.00    |
| Length (m)                | Dia (m)  | Area (m <sup>2</sup> ) | Volume (m <sup>3</sup> ) |         |
| 31.00                     | 0.450    | 0.159                  | 4.93                     |         |
|                           |          |                        | 4.93                     |         |
| overflows to: CB17        |          |                        |                          |         |

| Drainage Area                       |                                 | CB16                                                             |                                            |                                         |                                      |
|-------------------------------------|---------------------------------|------------------------------------------------------------------|--------------------------------------------|-----------------------------------------|--------------------------------------|
| Area (Ha)                           | 0.010                           |                                                                  |                                            |                                         |                                      |
| C =                                 | 0.38                            |                                                                  | Restricted Flow Q <sub>r</sub> (L/s)= 6.00 |                                         |                                      |
| 100-Year Ponding                    |                                 |                                                                  |                                            |                                         |                                      |
| T <sub>c</sub><br>Variable<br>(min) | i <sub>100yr</sub><br>(mm/hour) | Peak Flow<br>Q <sub>p</sub> =2.78xCi <sub>100yr</sub> A<br>(L/s) | Q <sub>r</sub><br>(L/s)                    | Q <sub>p</sub> -Q <sub>r</sub><br>(L/s) | Volume<br>100yr<br>(m <sup>3</sup> ) |
| -6                                  | 57497.20                        | 599.41                                                           | 16.00                                      | 583.41                                  | -210.03                              |
| -4                                  | 977.56                          | 10.19                                                            | 16.00                                      | -5.81                                   | 1.39                                 |
| -3                                  | 702.38                          | 7.32                                                             | 16.00                                      | -8.68                                   | 1.56                                 |
| -2                                  | 555.31                          | 5.79                                                             | 16.00                                      | -10.21                                  | 1.23                                 |
| 0                                   | 398.62                          | 4.16                                                             | 16.00                                      | -11.84                                  | 0.00                                 |

| Storage (m <sup>3</sup> ) |          |         |             |         |
|---------------------------|----------|---------|-------------|---------|
| Overflow                  | Required | Surface | Sub-surface | Balance |
| 0.00                      | 1.56     | 0.31    | 0.00        | 1.25    |
| overflows to: CB17        |          |         |             |         |

| Drainage Area              |                          | CB17                                                   |                |                                   |                              |
|----------------------------|--------------------------|--------------------------------------------------------|----------------|-----------------------------------|------------------------------|
| Area (Ha)                  |                          | 0.090                                                  |                |                                   |                              |
| C =                        |                          | 1.00                                                   |                | Restricted Flow $Q_r$ (L/s)= 9.00 |                              |
| 100-Year Ponding           |                          |                                                        |                |                                   |                              |
| $T_c$<br>Variable<br>(min) | $i_{100yr}$<br>(mm/hour) | Peak Flow<br>$Q_p = 2.78 \times Ci_{100yr} A$<br>(L/s) | $Q_r$<br>(L/s) | $Q_p - Q_r$<br>(L/s)              | Volume<br>100yr<br>( $m^3$ ) |
| 22                         | 112.88                   | 28.24                                                  | 9.00           | 19.24                             | 25.40                        |
| 24                         | 106.68                   | 26.69                                                  | 9.00           | 17.69                             | 25.47                        |
| 25                         | 103.85                   | 25.98                                                  | 9.00           | 16.98                             | 25.47                        |
| 26                         | 101.18                   | 25.32                                                  | 9.00           | 16.32                             | 25.45                        |
| 28                         | 96.27                    | 24.09                                                  | 9.00           | 15.09                             | 25.35                        |

| Storage (m <sup>3</sup> ) |          |                        |                          |         |
|---------------------------|----------|------------------------|--------------------------|---------|
| Overflow                  | Required | Surface                | Sub-surface              | Balance |
| 1.25                      | 26.73    | 0.84                   | 5.10                     | 20.79   |
| Length (m)                | Dia (m)  | Area (m <sup>2</sup> ) | Volume (m <sup>3</sup> ) |         |
| 28.00                     | 0.450    | 0.159                  | 4.45                     |         |
|                           |          |                        | 4.45                     |         |
| overflows to: CB15        |          |                        |                          |         |

| Drainage Area                       |                               | CB1                                                            |                                       |                                         |                                    |  |
|-------------------------------------|-------------------------------|----------------------------------------------------------------|---------------------------------------|-----------------------------------------|------------------------------------|--|
| Area (Ha)                           |                               | 0.17                                                           |                                       |                                         |                                    |  |
| C =                                 |                               | 0.70                                                           | Restricted Flow Q <sub>r</sub> (L/s)= |                                         | 16.00                              |  |
| 5-Year Ponding                      |                               |                                                                |                                       |                                         |                                    |  |
| T <sub>c</sub><br>Variable<br>(min) | i <sub>5yr</sub><br>(mm/hour) | Peak Flow<br>Q <sub>p</sub> =2.78xCi <sub>5yr</sub> A<br>(L/s) | Q <sub>r</sub><br>(L/s)               | Q <sub>p</sub> -Q <sub>r</sub><br>(L/s) | Volume<br>5yr<br>(m <sup>3</sup> ) |  |
| 7                                   | 123.30                        | 39.59                                                          | 16.00                                 | 23.59                                   | 9.91                               |  |
| 9                                   | 109.79                        | 35.25                                                          | 16.00                                 | 19.25                                   | 10.40                              |  |
| 10                                  | 104.19                        | 33.46                                                          | 16.00                                 | 17.46                                   | 10.47                              |  |
| 11                                  | 99.19                         | 31.85                                                          | 16.00                                 | 15.85                                   | 10.46                              |  |
| 13                                  | 90.63                         | 29.10                                                          | 16.00                                 | 13.10                                   | 10.22                              |  |

| Storage (m <sup>3</sup> ) |          |                        |                          |         |
|---------------------------|----------|------------------------|--------------------------|---------|
| Overflow                  | Required | Surface                | Sub-surface              | Balance |
| 0.00                      | 10.47    | 50.59                  | 5.58                     | 0.00    |
| Structure                 | Depth    | Area (m <sup>2</sup> ) | Volume (m <sup>3</sup> ) |         |
| CB3 (600mm x 600mm)       | 1.80     | 0.36                   | 0.65                     |         |
|                           |          |                        | 0.65                     |         |
| overflows to: CB17        |          |                        |                          |         |

| Drainage Area                       |                               | CB16                                                           |                                       |                                         |                                    |  |
|-------------------------------------|-------------------------------|----------------------------------------------------------------|---------------------------------------|-----------------------------------------|------------------------------------|--|
| Area (Ha)                           |                               | 0.010                                                          |                                       |                                         |                                    |  |
| C =                                 |                               | 0.30                                                           | Restricted Flow Q <sub>r</sub> (L/s)= |                                         | 6.00                               |  |
| 5-Year Ponding                      |                               |                                                                |                                       |                                         |                                    |  |
| T <sub>c</sub><br>Variable<br>(min) | i <sub>5yr</sub><br>(mm/hour) | Peak Flow<br>Q <sub>p</sub> =2.78xCi <sub>5yr</sub> A<br>(L/s) | Q <sub>r</sub><br>(L/s)               | Q <sub>p</sub> -Q <sub>r</sub><br>(L/s) | Volume<br>5yr<br>(m <sup>3</sup> ) |  |
| -6                                  | 10904.38                      | 90.94                                                          | 6.00                                  | 84.94                                   | -30.58                             |  |
| -4                                  | 555.75                        | 4.63                                                           | 6.00                                  | -1.37                                   | 0.33                               |  |
| -3                                  | 402.34                        | 3.36                                                           | 6.00                                  | -2.64                                   | 0.48                               |  |
| -2                                  | 319.47                        | 2.66                                                           | 6.00                                  | -3.34                                   | 0.40                               |  |
| 0                                   | 230.48                        | 1.92                                                           | 6.00                                  | -4.08                                   | 0.00                               |  |

| Storage (m <sup>3</sup> ) |          |         |             |         |
|---------------------------|----------|---------|-------------|---------|
| Overflow                  | Required | Surface | Sub-surface | Balance |
| 0.00                      | 0.48     | 0.31    | 0.00        | 0.17    |
| overflows to: CB17        |          |         |             |         |

| Drainage Area                       |                               | CB17                                                           |                                       |                                         |                                    |  |
|-------------------------------------|-------------------------------|----------------------------------------------------------------|---------------------------------------|-----------------------------------------|------------------------------------|--|
| Area (Ha)                           |                               | 0.090                                                          |                                       |                                         |                                    |  |
| C =                                 |                               | 0.90                                                           | Restricted Flow Q <sub>r</sub> (L/s)= |                                         | 9.00                               |  |
| 5-Year Ponding                      |                               |                                                                |                                       |                                         |                                    |  |
| T <sub>c</sub><br>Variable<br>(min) | i <sub>5yr</sub><br>(mm/hour) | Peak Flow<br>Q <sub>p</sub> =2.78xCi <sub>5yr</sub> A<br>(L/s) | Q <sub>r</sub><br>(L/s)               | Q <sub>p</sub> -Q <sub>r</sub><br>(L/s) | Volume<br>5yr<br>(m <sup>3</sup> ) |  |
| 10                                  | 104.19                        | 23.46                                                          | 9.00                                  | 14.46                                   | 8.68                               |  |
| 12                                  | 94.70                         | 21.32                                                          | 9.00                                  | 12.32                                   | 8.87                               |  |
| 13                                  | 90.63                         | 20.41                                                          | 9.00                                  | 11.41                                   | 8.90                               |  |
| 14                                  | 86.93                         | 19.58                                                          | 9.00                                  | 10.58                                   | 8.88                               |  |
| 16                                  | 80.46                         | 18.12                                                          | 9.00                                  | 9.12                                    | 8.75                               |  |

| Storage (m <sup>3</sup> ) |          |                        |                          |         |
|---------------------------|----------|------------------------|--------------------------|---------|
| Overflow                  | Required | Surface                | Sub-surface              | Balance |
| 0.17                      | 9.06     | 0.84                   | 5.10                     | 3.13    |
| Structure                 | Depth    | Area (m <sup>2</sup> ) | Volume (m <sup>3</sup> ) |         |
| CB3 (600mm x 600mm)       | 1.80     | 0.36                   | 0.65                     |         |
|                           |          |                        | 0.65                     |         |
| overflows to: CB15        |          |                        |                          |         |

| Drainage Area                       |                               | CB1                                                            |                         |                                         |                                    |
|-------------------------------------|-------------------------------|----------------------------------------------------------------|-------------------------|-----------------------------------------|------------------------------------|
| Area (Ha)                           | 0.165                         |                                                                |                         |                                         |                                    |
| C =                                 | 0.70                          | Restricted Flow Q <sub>r</sub> (L/s)= 16.00                    |                         |                                         |                                    |
| 2-Year Ponding                      |                               |                                                                |                         |                                         |                                    |
| T <sub>c</sub><br>Variable<br>(min) | i <sub>2yr</sub><br>(mm/hour) | Peak Flow<br>Q <sub>p</sub> =2.78xCi <sub>2yr</sub> A<br>(L/s) | Q <sub>r</sub><br>(L/s) | Q <sub>p</sub> -Q <sub>r</sub><br>(L/s) | Volume<br>2yr<br>(m <sup>3</sup> ) |
| 4                                   | 111.72                        | 35.87                                                          | 16.00                   | 19.87                                   | 4.77                               |
| 6                                   | 96.64                         | 31.03                                                          | 16.00                   | 15.03                                   | 5.41                               |
| 7                                   | 90.66                         | 29.11                                                          | 16.00                   | 13.11                                   | 5.51                               |
| 8                                   | 85.46                         | 27.44                                                          | 16.00                   | 11.44                                   | 5.49                               |
| 10                                  | 76.81                         | 24.66                                                          | 16.00                   | 8.66                                    | 5.20                               |

| Storage (m <sup>3</sup> ) |          |         |             |         |
|---------------------------|----------|---------|-------------|---------|
| Overflow                  | Required | Surface | Sub-surface | Balance |
| 0.00                      | 5.51     | 50.59   | 5.58        | 0.00    |
| overflows to: CB17        |          |         |             |         |

| Drainage Area                       |                               | CB16                                                           |                         |                                         |                                    |
|-------------------------------------|-------------------------------|----------------------------------------------------------------|-------------------------|-----------------------------------------|------------------------------------|
| Area (Ha)                           | 0.010                         |                                                                |                         |                                         |                                    |
| C =                                 | 0.30                          | Restricted Flow Q <sub>r</sub> (L/s)=                          |                         |                                         | 6.00                               |
| 2-Year Ponding                      |                               |                                                                |                         |                                         |                                    |
| T <sub>c</sub><br>Variable<br>(min) | i <sub>2yr</sub><br>(mm/hour) | Peak Flow<br>Q <sub>p</sub> =2.78xCi <sub>2yr</sub> A<br>(L/s) | Q <sub>r</sub><br>(L/s) | Q <sub>p</sub> -Q <sub>r</sub><br>(L/s) | Volume<br>2yr<br>(m <sup>3</sup> ) |
| -7                                  | #NUM!                         | #NUM!                                                          | 6.00                    | #NUM!                                   | #NUM!                              |
| -5                                  | 632.75                        | 5.28                                                           | 6.00                    | -0.72                                   | 0.22                               |
| -4                                  | 387.14                        | 3.23                                                           | 6.00                    | -2.77                                   | 0.67                               |
| -3                                  | 285.77                        | 2.38                                                           | 6.00                    | -3.62                                   | 0.65                               |
| -1                                  | 192.83                        | 1.61                                                           | 6.00                    | -4.39                                   | 0.26                               |

| Storage (m <sup>3</sup> ) |          |         |             |         |
|---------------------------|----------|---------|-------------|---------|
| Overflow                  | Required | Surface | Sub-surface | Balance |
| 0.00                      | 0.67     | 0.31    | 0.00        | 0.36    |
| overflows to: CB17        |          |         |             |         |

| Drainage Area                       |                               | CB17                                                           |                                            |                                         |                                    |
|-------------------------------------|-------------------------------|----------------------------------------------------------------|--------------------------------------------|-----------------------------------------|------------------------------------|
| Area (Ha)                           | 0.090                         |                                                                |                                            |                                         |                                    |
| C =                                 | 0.90                          |                                                                | Restricted Flow Q <sub>r</sub> (L/s)= 9.00 |                                         |                                    |
| 2-Year Ponding                      |                               |                                                                |                                            |                                         |                                    |
| T <sub>c</sub><br>Variable<br>(min) | i <sub>2yr</sub><br>(mm/hour) | Peak Flow<br>Q <sub>p</sub> =2.78xCi <sub>2yr</sub> A<br>(L/s) | Q <sub>r</sub><br>(L/s)                    | Q <sub>p</sub> -Q <sub>r</sub><br>(L/s) | Volume<br>2yr<br>(m <sup>3</sup> ) |
| 7                                   | 90.66                         | 20.42                                                          | 9.00                                       | 11.42                                   | 4.79                               |
| 9                                   | 80.87                         | 18.21                                                          | 9.00                                       | 9.21                                    | 4.97                               |
| 10                                  | 76.81                         | 17.29                                                          | 9.00                                       | 8.29                                    | 4.98                               |
| 11                                  | 73.17                         | 16.48                                                          | 9.00                                       | 7.48                                    | 4.93                               |
| 13                                  | 66.93                         | 15.07                                                          | 9.00                                       | 6.07                                    | 4.74                               |

| Storage (m <sup>3</sup> ) |          |         |             |         |
|---------------------------|----------|---------|-------------|---------|
| Overflow                  | Required | Surface | Sub-surface | Balance |
| 0.00                      | 4.98     | 0.84    | 5.10        | 0.00    |
| overflows to: CB15        |          |         |             |         |

| Drainage Area              |                          | CB15                                                  |                                   |                      |                              |
|----------------------------|--------------------------|-------------------------------------------------------|-----------------------------------|----------------------|------------------------------|
| Area (Ha)                  | 0.090                    |                                                       |                                   |                      |                              |
| C =                        | 0.94                     |                                                       | Restricted Flow $Q_r$ (L/s)= 6.00 |                      |                              |
| 100-Year Ponding           |                          |                                                       |                                   |                      |                              |
| $T_c$<br>Variable<br>(min) | $i_{100yr}$<br>(mm/hour) | Peak Flow<br>$Q_p \approx 2.78xCi_{100yr} A$<br>(L/s) | $Q_r$<br>(L/s)                    | $Q_p - Q_r$<br>(L/s) | Volume<br>100yr<br>( $m^3$ ) |
| 33                         | 86.03                    | 20.18                                                 | 6.00                              | 14.18                | 28.08                        |
| 35                         | 82.58                    | 19.37                                                 | 6.00                              | 13.37                | 28.08                        |
| 36                         | 80.96                    | 18.99                                                 | 6.00                              | 12.99                | 28.06                        |
| 37                         | 79.42                    | 18.63                                                 | 6.00                              | 12.63                | 28.03                        |
| 39                         | 76.51                    | 17.95                                                 | 6.00                              | 11.95                | 27.96                        |

| Storage (m <sup>3</sup> ) |          |         |             |         |
|---------------------------|----------|---------|-------------|---------|
| Overflow                  | Required | Surface | Sub-surface | Balance |
| 20.79                     | 48.85    | 66.27   | 5.10        | 0.00    |

|            |         |                        |                          |
|------------|---------|------------------------|--------------------------|
| Length (m) | Dia (m) | Area (m <sup>2</sup> ) | Volume (m <sup>3</sup> ) |
| 28.00      | 0.450   | 0.159                  | 4.45<br>4.45             |

overflows to: out

| Drainage Area                       |                               | CB15                                                           |                         |                                            |                                    |
|-------------------------------------|-------------------------------|----------------------------------------------------------------|-------------------------|--------------------------------------------|------------------------------------|
| Area (Ha)                           |                               | 0.090                                                          |                         |                                            |                                    |
| C =                                 |                               | 0.75                                                           |                         | Restricted Flow Q <sub>r</sub> (L/s)= 6.00 |                                    |
| 5-Year Ponding                      |                               |                                                                |                         |                                            |                                    |
| T <sub>c</sub><br>Variable<br>(min) | i <sub>5yr</sub><br>(mm/hour) | Peak Flow<br>Q <sub>p</sub> ≈2.78xCi <sub>5yr</sub> A<br>(L/s) | Q <sub>r</sub><br>(L/s) | Q <sub>p</sub> -Q <sub>r</sub><br>(L/s)    | Volume<br>5yr<br>(m <sup>3</sup> ) |
| 13                                  | 90.63                         | 17.01                                                          | 6.00                    | 11.01                                      | 8.59                               |
| 15                                  | 83.56                         | 15.68                                                          | 6.00                    | 9.68                                       | 8.71                               |
| 16                                  | 80.46                         | 15.10                                                          | 6.00                    | 9.10                                       | 8.73                               |
| 17                                  | 77.61                         | 14.56                                                          | 6.00                    | 8.56                                       | 8.73                               |
| 19                                  | 72.53                         | 13.61                                                          | 6.00                    | 7.61                                       | 8.67                               |

| Storage (m <sup>3</sup> ) |          |         |             |         |
|---------------------------|----------|---------|-------------|---------|
| Overflow                  | Required | Surface | Sub-surface | Balance |
| 3.13                      | 11.86    | 66.27   | 5.10        | 0.00    |

|                     |       |                        |                          |
|---------------------|-------|------------------------|--------------------------|
| Structure           | Depth | Area (m <sup>2</sup> ) | Volume (m <sup>3</sup> ) |
| CB3 (600mm x 600mm) | 1.80  | 0.36                   | 0.65<br>0.65             |

overflows to: out

| Drainage Area                       |                               | CB15                                                           |                                            |                                         |                                    |
|-------------------------------------|-------------------------------|----------------------------------------------------------------|--------------------------------------------|-----------------------------------------|------------------------------------|
| Area (Ha)                           | 0.090                         |                                                                |                                            |                                         |                                    |
| C =                                 | 0.75                          |                                                                | Restricted Flow Q <sub>r</sub> (L/s)= 6.00 |                                         |                                    |
| 2-Year Ponding                      |                               |                                                                |                                            |                                         |                                    |
| T <sub>c</sub><br>Variable<br>(min) | i <sub>2yr</sub><br>(mm/hour) | Peak Flow<br>Q <sub>p</sub> =2.78xCi <sub>2yr</sub> A<br>(L/s) | Q <sub>r</sub><br>(L/s)                    | Q <sub>p</sub> -Q <sub>r</sub><br>(L/s) | Volume<br>2yr<br>(m <sup>3</sup> ) |
| 9                                   | 80.87                         | 15.18                                                          | 6.00                                       | 9.18                                    | 4.95                               |
| 11                                  | 73.17                         | 13.73                                                          | 6.00                                       | 7.73                                    | 5.10                               |
| 12                                  | 69.89                         | 13.12                                                          | 6.00                                       | 7.12                                    | 5.12                               |
| 13                                  | 66.93                         | 12.56                                                          | 6.00                                       | 6.56                                    | 5.12                               |
| 15                                  | 61.77                         | 11.59                                                          | 6.00                                       | 5.59                                    | 5.03                               |

| Storage (m <sup>3</sup> ) |          |         |             |         |
|---------------------------|----------|---------|-------------|---------|
| Overflow                  | Required | Surface | Sub-surface | Balance |
| 0.00                      | 5.12     | 66.27   | 5.10        | 0.00    |

overflows to: out

| Drainage Area                       |                                 | CBMH3                                                            |                         |                                         |                                      |
|-------------------------------------|---------------------------------|------------------------------------------------------------------|-------------------------|-----------------------------------------|--------------------------------------|
| Area (Ha)                           | 0.020                           |                                                                  |                         |                                         |                                      |
| C =                                 | 0.81                            | Restricted Flow Q <sub>r</sub> (L/s)=                            |                         |                                         | 6.00                                 |
| 100-Year Ponding                    |                                 |                                                                  |                         |                                         |                                      |
| T <sub>c</sub><br>Variable<br>(min) | i <sub>100yr</sub><br>(mm/hour) | Peak Flow<br>Q <sub>p</sub> =2.78xCi <sub>100yr</sub> A<br>(L/s) | Q <sub>r</sub><br>(L/s) | Q <sub>p</sub> -Q <sub>r</sub><br>(L/s) | Volume<br>100yr<br>(m <sup>3</sup> ) |
| 3                                   | 286.05                          | 12.92                                                            | 6.00                    | 6.92                                    | 1.25                                 |
| 5                                   | 242.70                          | 10.96                                                            | 6.00                    | 4.96                                    | 1.49                                 |
| 6                                   | 226.01                          | 10.21                                                            | 6.00                    | 4.21                                    | 1.52                                 |
| 7                                   | 211.67                          | 9.56                                                             | 6.00                    | 3.56                                    | 1.50                                 |
| 9                                   | 188.25                          | 8.50                                                             | 6.00                    | 2.50                                    | 1.35                                 |

| Storage (m <sup>3</sup> ) |          |         |             |         |
|---------------------------|----------|---------|-------------|---------|
| Overflow                  | Required | Surface | Sub-surface | Balance |
| 0.00                      | 1.52     | 4.17    | 0           | 0.00    |

overflows to: CB12/13/14

| Drainage Area                       |                               | CBMH3                                                          |                         |                                            |                                    |
|-------------------------------------|-------------------------------|----------------------------------------------------------------|-------------------------|--------------------------------------------|------------------------------------|
| Area (Ha)                           |                               | 0.020                                                          |                         |                                            |                                    |
| C =                                 |                               | 0.90                                                           |                         | Restricted Flow Q <sub>r</sub> (L/s)= 6.00 |                                    |
| 5-Year Ponding                      |                               |                                                                |                         |                                            |                                    |
| T <sub>c</sub><br>Variable<br>(min) | i <sub>5yr</sub><br>(mm/hour) | Peak Flow<br>Q <sub>p</sub> =2.78xCi <sub>5yr</sub> A<br>(L/s) | Q <sub>r</sub><br>(L/s) | Q <sub>p</sub> -Q <sub>r</sub><br>(L/s)    | Volume<br>5yr<br>(m <sup>3</sup> ) |
| 0                                   | 230.48                        | 11.53                                                          | 6.00                    | 5.53                                       | 0.00                               |
| 2                                   | 182.69                        | 9.14                                                           | 6.00                    | 3.14                                       | 0.38                               |
| 3                                   | 166.09                        | 8.31                                                           | 6.00                    | 2.31                                       | 0.42                               |
| 4                                   | 152.51                        | 7.63                                                           | 6.00                    | 1.63                                       | 0.39                               |
| 6                                   | 131.57                        | 6.58                                                           | 6.00                    | 0.58                                       | 0.21                               |

| Storage (m <sup>3</sup> ) |          |         |             |         |
|---------------------------|----------|---------|-------------|---------|
| Overflow                  | Required | Surface | Sub-surface | Balance |
| 0.00                      | 0.42     | 4.17    | 0.00        | 0.00    |

overflows to: CB12/13/14

| Drainage Area                       |                               | CBMH3                                                          |                         |                                            |                                    |
|-------------------------------------|-------------------------------|----------------------------------------------------------------|-------------------------|--------------------------------------------|------------------------------------|
| Area (Ha)                           | 0.020                         |                                                                |                         |                                            |                                    |
| C =                                 | 0.90                          |                                                                |                         | Restricted Flow Q <sub>r</sub> (L/s)= 6.00 |                                    |
| 2-Year Ponding                      |                               |                                                                |                         |                                            |                                    |
| T <sub>c</sub><br>Variable<br>(min) | i <sub>2yr</sub><br>(mm/hour) | Peak Flow<br>Q <sub>p</sub> =2.78xCi <sub>2yr</sub> A<br>(L/s) | Q <sub>r</sub><br>(L/s) | Q <sub>p</sub> -Q <sub>r</sub><br>(L/s)    | Volume<br>2yr<br>(m <sup>3</sup> ) |
| -2                                  | 229.26                        | 11.47                                                          | 6.00                    | 5.47                                       | -0.66                              |
| 0                                   | 167.22                        | 8.37                                                           | 6.00                    | 2.37                                       | 0.00                               |
| 1                                   | 148.14                        | 7.41                                                           | 6.00                    | 1.41                                       | 0.08                               |
| 2                                   | 133.33                        | 6.67                                                           | 6.00                    | 0.67                                       | 0.08                               |
| 4                                   | 111.72                        | 5.59                                                           | 6.00                    | -0.41                                      | -0.10                              |

| Storage (m <sup>3</sup> ) |          |         |             |         |
|---------------------------|----------|---------|-------------|---------|
| Overflow                  | Required | Surface | Sub-surface | Balance |
| 0.00                      | 0.08     | 4.17    | 0.00        | 0.00    |

overflows to: CB12/13/14

| Drainage Area                       |                                 | CB11                                                             |                         |                                         |                                      |
|-------------------------------------|---------------------------------|------------------------------------------------------------------|-------------------------|-----------------------------------------|--------------------------------------|
| Area (Ha)                           | 0.030                           |                                                                  |                         |                                         |                                      |
| C =                                 | 1.00                            | Restricted Flow Q <sub>r</sub> (L/s)= 15.00                      |                         |                                         |                                      |
| 100-Year Ponding                    |                                 |                                                                  |                         |                                         |                                      |
| T <sub>c</sub><br>Variable<br>(min) | i <sub>100yr</sub><br>(mm/hour) | Peak Flow<br>Q <sub>p</sub> =2.78xCi <sub>100yr</sub> A<br>(L/s) | Q <sub>r</sub><br>(L/s) | Q <sub>p</sub> -Q <sub>r</sub><br>(L/s) | Volume<br>100yr<br>(m <sup>3</sup> ) |
| 1                                   | 351.38                          | 29.31                                                            | 15.00                   | 14.31                                   | 0.86                                 |
| 3                                   | 286.05                          | 23.86                                                            | 15.00                   | 8.86                                    | 1.59                                 |
| 4                                   | 262.41                          | 21.88                                                            | 15.00                   | 6.88                                    | 1.65                                 |
| 5                                   | 242.70                          | 20.24                                                            | 15.00                   | 5.24                                    | 1.57                                 |
| 7                                   | 211.67                          | 17.65                                                            | 15.00                   | 2.65                                    | 1.11                                 |

| Storage (m <sup>3</sup> ) |          |         |             |         |
|---------------------------|----------|---------|-------------|---------|
| Overflow                  | Required | Surface | Sub-surface | Balance |
| 5.62                      | 7.27     | 0.93    | 0           | 6.34    |

overflows to: CB12/CB13/CB14

| Drainage Area                       |                               | CB11                                                           |                         |                                         |                                    |
|-------------------------------------|-------------------------------|----------------------------------------------------------------|-------------------------|-----------------------------------------|------------------------------------|
| Area (Ha)                           |                               | 0.030                                                          |                         |                                         |                                    |
| C =                                 |                               | 0.90                                                           |                         |                                         |                                    |
|                                     |                               | Restricted Flow Q <sub>r</sub> (L/s)= 15.00                    |                         |                                         |                                    |
| 5-Year Ponding                      |                               |                                                                |                         |                                         |                                    |
| T <sub>c</sub><br>Variable<br>(min) | i <sub>5yr</sub><br>(mm/hour) | Peak Flow<br>Q <sub>p</sub> =2.78xCi <sub>5yr</sub> A<br>(L/s) | Q <sub>r</sub><br>(L/s) | Q <sub>p</sub> -Q <sub>r</sub><br>(L/s) | Volume<br>5yr<br>(m <sup>3</sup> ) |
| -2                                  | 319.47                        | 23.98                                                          | 15.00                   | 8.98                                    | -1.08                              |
| 0                                   | 230.48                        | 17.30                                                          | 15.00                   | 2.30                                    | 0.00                               |
| 1                                   | 203.51                        | 15.28                                                          | 15.00                   | 0.28                                    | 0.02                               |
| 2                                   | 182.69                        | 13.71                                                          | 15.00                   | -1.29                                   | -0.15                              |
| 4                                   | 152.51                        | 11.45                                                          | 15.00                   | -3.55                                   | -0.85                              |

| Storage (m <sup>3</sup> ) |          |         |             |         |
|---------------------------|----------|---------|-------------|---------|
| Overflow                  | Required | Surface | Sub-surface | Balance |
| 0.00                      | 0.02     | 0.93    | 0.00        | 0.00    |

overflows to: CB12/CB13/CB14

| Drainage Area                       |                               | CB11                                                           |                         |                                         |                                             |
|-------------------------------------|-------------------------------|----------------------------------------------------------------|-------------------------|-----------------------------------------|---------------------------------------------|
| Area (Ha)                           | 0.030                         |                                                                |                         |                                         |                                             |
| C =                                 | 0.90                          |                                                                |                         |                                         | Restricted Flow Q <sub>r</sub> (L/s)= 15.00 |
| 2-Year Ponding                      |                               |                                                                |                         |                                         |                                             |
| T <sub>c</sub><br>Variable<br>(min) | i <sub>2yr</sub><br>(mm/hour) | Peak Flow<br>Q <sub>p</sub> =2.78xCi <sub>2yr</sub> A<br>(L/s) | Q <sub>r</sub><br>(L/s) | Q <sub>p</sub> -Q <sub>r</sub><br>(L/s) | Volume<br>2yr<br>(m <sup>3</sup> )          |
| -4                                  | 387.14                        | 29.06                                                          | 15.00                   | 14.06                                   | -3.37                                       |
| -2                                  | 229.26                        | 17.21                                                          | 15.00                   | 2.21                                    | -0.26                                       |
| -1                                  | 192.83                        | 14.47                                                          | 15.00                   | -0.53                                   | 0.03                                        |
| 0                                   | 167.22                        | 12.55                                                          | 15.00                   | -2.45                                   | 0.00                                        |
| 2                                   | 133.33                        | 10.01                                                          | 15.00                   | -4.99                                   | -0.60                                       |

| Storage (m <sup>3</sup> ) |          |         |             |         |
|---------------------------|----------|---------|-------------|---------|
| Overflow                  | Required | Surface | Sub-surface | Balance |
| 0.00                      | 0.03     | 0.93    | 0.00        | 0.00    |

overflows to: CB12/CB13/CB14



| Drainage Area                       |                                 | CB12/CB13/CB14                                                   |                         |                                         |                                      |
|-------------------------------------|---------------------------------|------------------------------------------------------------------|-------------------------|-----------------------------------------|--------------------------------------|
| Area (Ha)                           | 0.330                           |                                                                  |                         |                                         |                                      |
| C =                                 | 1.00                            | Restricted Flow Q <sub>r</sub> (L/s)= 73.00                      |                         |                                         |                                      |
| 100-Year Ponding                    |                                 |                                                                  |                         |                                         |                                      |
| T <sub>c</sub><br>Variable<br>(min) | i <sub>100yr</sub><br>(mm/hour) | Peak Flow<br>Q <sub>p</sub> ≈2.78xCi <sub>100yr</sub> A<br>(L/s) | Q <sub>r</sub><br>(L/s) | Q <sub>p</sub> -Q <sub>r</sub><br>(L/s) | Volume<br>100yr<br>(m <sup>3</sup> ) |
| 9                                   | 188.25                          | 172.70                                                           | 73.00                   | 99.70                                   | 53.84                                |
| 10                                  | 178.56                          | 163.81                                                           | 73.00                   | 90.81                                   | 54.49                                |
| 11                                  | 169.91                          | 155.87                                                           | 73.00                   | 82.87                                   | 54.70                                |
| 12                                  | 162.13                          | 148.74                                                           | 73.00                   | 75.74                                   | 54.53                                |
| 14                                  | 148.72                          | 136.44                                                           | 73.00                   | 63.44                                   | 53.29                                |

| Storage (m <sup>3</sup> ) |          |                        |                          |         |
|---------------------------|----------|------------------------|--------------------------|---------|
| Overflow                  | Required | Surface                | Sub-surface              | Balance |
| 6.34                      | 61.03    | 54.36                  | 5.07                     | 1.60    |
|                           |          |                        |                          |         |
| Length (m)                | Dia (m)  | Area (m <sup>2</sup> ) | Volume (m <sup>3</sup> ) |         |
| 11.07                     | 0.375    | 0.110                  | 1.22                     |         |
| 12.00                     | 0.450    | 0.159                  | 1.91                     |         |
|                           |          |                        | 3.13                     |         |

overflows to: CB10

| Drainage Area                       |                              | CB12/CB13/CB14                                                |                         |                                             |                                    |
|-------------------------------------|------------------------------|---------------------------------------------------------------|-------------------------|---------------------------------------------|------------------------------------|
| Area (Ha)                           |                              | 0.330                                                         |                         |                                             |                                    |
| C =                                 |                              | 0.90                                                          |                         | Restricted Flow Q <sub>r</sub> (L/s)= 73.00 |                                    |
| 5-Year Ponding                      |                              |                                                               |                         |                                             |                                    |
| T <sub>c</sub><br>Variable<br>(min) | i <sub>sy</sub><br>(mm/hour) | Peak Flow<br>Q <sub>p</sub> =2.78xCi <sub>sy</sub> A<br>(L/s) | Q <sub>r</sub><br>(L/s) | Q <sub>p</sub> -Q <sub>r</sub><br>(L/s)     | Volume<br>5yr<br>(m <sup>3</sup> ) |
| 2                                   | 182.69                       | 150.84                                                        | 73.00                   | 77.84                                       | 9.34                               |
| 4                                   | 152.51                       | 125.92                                                        | 73.00                   | 52.92                                       | 12.70                              |
| 5                                   | 141.18                       | 116.57                                                        | 73.00                   | 43.57                                       | 13.07                              |
| 6                                   | 131.57                       | 108.63                                                        | 73.00                   | 35.63                                       | 12.83                              |
| 8                                   | 116.11                       | 95.87                                                         | 73.00                   | 22.87                                       | 10.98                              |

| Storage (m <sup>3</sup> ) |          |                        |                          |         |
|---------------------------|----------|------------------------|--------------------------|---------|
| Overflow                  | Required | Surface                | Sub-surface              | Balance |
| 0.00                      | 13.07    | 54.36                  | 5.07                     | 0.00    |
|                           |          |                        |                          |         |
| Structure                 | Depth    | Area (m <sup>2</sup> ) | Volume (m <sup>3</sup> ) |         |
| CB12 (600mm x 600mm)      | 1.80     | 0.36                   | 0.65                     |         |
| CB13 (600mm x 600mm)      | 1.80     | 0.36                   | 0.65                     |         |
| CB14 (600mm x 600mm)      | 1.80     | 0.36                   | 0.65                     |         |
|                           |          |                        | 1.94                     |         |

overflows to: CB10

| Drainage Area 2/CB13/CB14                   |                               |                                                                |                         |                                         |                                    |
|---------------------------------------------|-------------------------------|----------------------------------------------------------------|-------------------------|-----------------------------------------|------------------------------------|
| Area (Ha)                                   | 0.330                         |                                                                |                         |                                         |                                    |
| C =                                         | 0.90                          |                                                                |                         |                                         |                                    |
| Restricted Flow Q <sub>r</sub> (L/s)= 73.00 |                               |                                                                |                         |                                         |                                    |
| 2-Year Ponding                              |                               |                                                                |                         |                                         |                                    |
| T <sub>c</sub><br>Variable<br>(min)         | i <sub>2yr</sub><br>(mm/hour) | Peak Flow<br>Q <sub>p</sub> =2.78xCi <sub>2yr</sub> A<br>(L/s) | Q <sub>r</sub><br>(L/s) | Q <sub>p</sub> -Q <sub>r</sub><br>(L/s) | Volume<br>2yr<br>(m <sup>3</sup> ) |
| 0                                           | 167.22                        | 138.07                                                         | 73.00                   | 65.07                                   | 0.00                               |
| 2                                           | 133.33                        | 110.09                                                         | 73.00                   | 37.09                                   | 4.45                               |
| 3                                           | 121.46                        | 100.29                                                         | 73.00                   | 27.29                                   | 4.91                               |
| 4                                           | 111.72                        | 92.25                                                          | 73.00                   | 19.25                                   | 4.62                               |
| 6                                           | 96.64                         | 79.79                                                          | 73.00                   | 6.79                                    | 2.44                               |

| Storage (m <sup>3</sup> ) |          |         |             |         |
|---------------------------|----------|---------|-------------|---------|
| Overflow                  | Required | Surface | Sub-surface | Balance |
| 0.00                      | 4.91     | 54.36   | 5.07        | 0.00    |

overflows to: CB10

| Drainage Area                       |                                 | CB10                                                             |                         |                                             |                                      |
|-------------------------------------|---------------------------------|------------------------------------------------------------------|-------------------------|---------------------------------------------|--------------------------------------|
| Area (Ha)                           |                                 | 0.130                                                            |                         |                                             |                                      |
| C =                                 |                                 | 1.00                                                             |                         | Restricted Flow Q <sub>r</sub> (L/s)= 45.00 |                                      |
| 100-Year Ponding                    |                                 |                                                                  |                         |                                             |                                      |
| T <sub>c</sub><br>Variable<br>(min) | i <sub>100yr</sub><br>(mm/hour) | Peak Flow<br>Q <sub>p</sub> =2.78xCi <sub>100yr</sub> A<br>(L/s) | Q <sub>r</sub><br>(L/s) | Q <sub>p</sub> -Q <sub>r</sub><br>(L/s)     | Volume<br>100yr<br>(m <sup>3</sup> ) |
| 5                                   | 242.70                          | 87.71                                                            | 45.00                   | 42.71                                       | 12.81                                |
| 6                                   | 226.01                          | 81.68                                                            | 45.00                   | 36.68                                       | 13.20                                |
| 7                                   | 211.67                          | 76.50                                                            | 45.00                   | 31.50                                       | 13.23                                |
| 8                                   | 199.20                          | 71.99                                                            | 45.00                   | 26.99                                       | 12.96                                |
| 10                                  | 178.56                          | 64.53                                                            | 45.00                   | 19.53                                       | 11.72                                |

| Storage (m <sup>3</sup> ) |          |         |             |         |
|---------------------------|----------|---------|-------------|---------|
| Overflow                  | Required | Surface | Sub-surface | Balance |
| 5.62                      | 18.85    | 6.81    | 0.00        | 12.04   |

overflows to: CB18

| Drainage Area                       |                               | CB10                                                           |                         |                                             |                                    |
|-------------------------------------|-------------------------------|----------------------------------------------------------------|-------------------------|---------------------------------------------|------------------------------------|
| Area (Ha)                           |                               | 0.130                                                          |                         |                                             |                                    |
| C =                                 |                               | 0.90                                                           |                         | Restricted Flow Q <sub>r</sub> (L/s)= 45.00 |                                    |
| 5-Year Ponding                      |                               |                                                                |                         |                                             |                                    |
| T <sub>c</sub><br>Variable<br>(min) | i <sub>5yr</sub><br>(mm/hour) | Peak Flow<br>Q <sub>p</sub> =2.78xCi <sub>5yr</sub> A<br>(L/s) | Q <sub>r</sub><br>(L/s) | Q <sub>p</sub> -Q <sub>r</sub><br>(L/s)     | Volume<br>5yr<br>(m <sup>3</sup> ) |
| -1                                  | 266.98                        | 86.84                                                          | 45.00                   | 41.84                                       | -2.51                              |
| 1                                   | 203.51                        | 66.19                                                          | 45.00                   | 21.19                                       | 1.27                               |
| 2                                   | 182.69                        | 59.42                                                          | 45.00                   | 14.42                                       | 1.73                               |
| 3                                   | 166.09                        | 54.02                                                          | 45.00                   | 9.02                                        | 1.62                               |
| 5                                   | 141.18                        | 45.92                                                          | 45.00                   | 0.92                                        | 0.28                               |

| Storage (m <sup>3</sup> ) |          |         |             |         |
|---------------------------|----------|---------|-------------|---------|
| Overflow                  | Required | Surface | Sub-surface | Balance |
| 0.00                      | 1.73     | 6.81    | 0.00        | 0.00    |

overflows to: CB18

| Drainage Area                       |                               | CB10                                                           |                         |                                         |                                    |
|-------------------------------------|-------------------------------|----------------------------------------------------------------|-------------------------|-----------------------------------------|------------------------------------|
| Area (Ha)                           | 0.130                         |                                                                |                         |                                         |                                    |
| C =                                 | 0.90                          | Restricted Flow Q <sub>r</sub> (L/s)= 45.00                    |                         |                                         |                                    |
| 2-Year Ponding                      |                               |                                                                |                         |                                         |                                    |
| T <sub>c</sub><br>Variable<br>(min) | i <sub>2yr</sub><br>(mm/hour) | Peak Flow<br>Q <sub>p</sub> =2.78xCi <sub>2yr</sub> A<br>(L/s) | Q <sub>r</sub><br>(L/s) | Q <sub>p</sub> -Q <sub>r</sub><br>(L/s) | Volume<br>2yr<br>(m <sup>3</sup> ) |
| -2                                  | 229.26                        | 74.57                                                          | 45.00                   | 29.57                                   | -3.55                              |
| 0                                   | 167.22                        | 54.39                                                          | 45.00                   | 9.39                                    | 0.00                               |
| 1                                   | 148.14                        | 48.19                                                          | 45.00                   | 3.19                                    | 0.19                               |
| 2                                   | 133.33                        | 43.37                                                          | 45.00                   | -1.63                                   | -0.20                              |
| 4                                   | 111.72                        | 36.34                                                          | 45.00                   | -8.66                                   | -2.08                              |

| Storage (m <sup>3</sup> ) |          |         |             |         |
|---------------------------|----------|---------|-------------|---------|
| Overflow                  | Required | Surface | Sub-surface | Balance |
| Balance                   | #VALUE!  | 6.81    | 0.00        | #VALUE! |

overflows to: CB18



| Drainage Area              |                          | CBMH2                                        |                |                    |                              |
|----------------------------|--------------------------|----------------------------------------------|----------------|--------------------|------------------------------|
| Area (Ha)                  |                          | 0.080                                        |                |                    |                              |
| C =                        |                          | 1.00                                         |                |                    |                              |
|                            |                          | Restricted Flow $Q_r$ (L/s)= 20.00           |                |                    |                              |
| 100-Year Ponding           |                          |                                              |                |                    |                              |
| $T_c$<br>Variable<br>(min) | $i_{100yr}$<br>(mm/hour) | Peak Flow<br>$Q_p=2.78xCi_{100yr}A$<br>(L/s) | $Q_r$<br>(L/s) | $Q_p-Q_r$<br>(L/s) | Volume<br>100yr<br>( $m^3$ ) |
| 7                          | 211.67                   | 47.07                                        | 20.00          | 27.07              | 11.37                        |
| 9                          | 188.25                   | 41.87                                        | 20.00          | 21.87              | 11.81                        |
| 10                         | 178.56                   | 39.71                                        | 20.00          | 19.71              | 11.83                        |
| 11                         | 169.91                   | 37.79                                        | 20.00          | 17.79              | 11.74                        |
| 13                         | 155.11                   | 34.50                                        | 20.00          | 14.50              | 11.31                        |

| Storage ( $m^3$ ) |          |         |             |         |
|-------------------|----------|---------|-------------|---------|
| Overflow          | Required | Surface | Sub-surface | Balance |
| 0.00              | 11.83    | 6.21    | 0.00        | 5.62    |

overflows to: CB11

| Drainage Area              |                          | CB7                                          |                |                    |                              |
|----------------------------|--------------------------|----------------------------------------------|----------------|--------------------|------------------------------|
| Area (Ha)                  |                          | 0.080                                        |                |                    |                              |
| C =                        |                          | 1.00                                         |                |                    |                              |
|                            |                          | Restricted Flow $Q_r$ (L/s)= 30.00           |                |                    |                              |
| 100-Year Ponding           |                          |                                              |                |                    |                              |
| $T_c$<br>Variable<br>(min) | $i_{100yr}$<br>(mm/hour) | Peak Flow<br>$Q_p=2.78xCi_{100yr}A$<br>(L/s) | $Q_r$<br>(L/s) | $Q_p-Q_r$<br>(L/s) | Volume<br>100yr<br>( $m^3$ ) |
| 3                          | 286.05                   | 63.62                                        | 30.00          | 33.62              | 6.05                         |
| 5                          | 242.70                   | 53.98                                        | 30.00          | 23.98              | 7.19                         |
| 6                          | 226.01                   | 50.26                                        | 30.00          | 20.26              | 7.30                         |
| 7                          | 211.67                   | 47.07                                        | 30.00          | 17.07              | 7.17                         |
| 9                          | 188.25                   | 41.87                                        | 30.00          | 11.87              | 6.41                         |

| Storage ( $m^3$ ) |          |         |             |         |
|-------------------|----------|---------|-------------|---------|
| Overflow          | Required | Surface | Sub-surface | Balance |
| 5.62              | 12.91    | 6.97    | 0.00        | 5.94    |

overflows to: CB8

| Drainage Area                       |                                 | CB6                                                               |                         |                                             |                                      |
|-------------------------------------|---------------------------------|-------------------------------------------------------------------|-------------------------|---------------------------------------------|--------------------------------------|
| Area (Ha)                           |                                 | 0.070                                                             |                         |                                             |                                      |
| C =                                 |                                 | 1.00                                                              |                         | Restricted Flow Q <sub>r</sub> (L/s)= 20.00 |                                      |
| 100-Year Ponding                    |                                 |                                                                   |                         |                                             |                                      |
| T <sub>c</sub><br>Variable<br>(min) | i <sub>100yr</sub><br>(mm/hour) | Peak Flow<br>Q <sub>p</sub> ≈ 2.78xCi <sub>100yr</sub> A<br>(L/s) | Q <sub>r</sub><br>(L/s) | Q <sub>p</sub> -Q <sub>r</sub><br>(L/s)     | Volume<br>100yr<br>(m <sup>3</sup> ) |
| 5                                   | 242.70                          | 47.23                                                             | 20.00                   | 27.23                                       | 8.17                                 |
| 7                                   | 211.67                          | 41.19                                                             | 20.00                   | 21.19                                       | 8.90                                 |
| 8                                   | 199.20                          | 38.76                                                             | 20.00                   | 18.76                                       | 9.01                                 |
| 9                                   | 188.25                          | 36.63                                                             | 20.00                   | 16.63                                       | 8.98                                 |
| 11                                  | 169.91                          | 33.06                                                             | 20.00                   | 13.06                                       | 8.62                                 |

| Storage ( $m^3$ ) |          |         |             |         |
|-------------------|----------|---------|-------------|---------|
| Overflow          | Required | Surface | Sub-surface | Balance |
| 0.00              | 9.01     | 13.66   | 0.00        | 0.00    |

overflows to: CB8

| Drainage Area              |                          | CB5                                            |                |                                    |                              |
|----------------------------|--------------------------|------------------------------------------------|----------------|------------------------------------|------------------------------|
| Area (Ha)                  |                          | 0.060                                          |                |                                    |                              |
| C =                        |                          | 1.00                                           |                | Restricted Flow $Q_r$ (L/s)= 15.00 |                              |
| 100-Year Ponding           |                          |                                                |                |                                    |                              |
| $T_c$<br>Variable<br>(min) | $i_{100yr}$<br>(mm/hour) | Peak Flow<br>$Q_p = 2.78xCi_{100yr}A$<br>(L/s) | $Q_r$<br>(L/s) | $Q_p - Q_r$<br>(L/s)               | Volume<br>100yr<br>( $m^3$ ) |
| 7                          | 211.67                   | 35.31                                          | 15.00          | 20.31                              | 8.53                         |
| 9                          | 188.25                   | 31.40                                          | 15.00          | 16.40                              | 8.86                         |
| 10                         | 178.56                   | 29.78                                          | 15.00          | 14.78                              | 8.87                         |
| 11                         | 169.91                   | 28.34                                          | 15.00          | 13.34                              | 8.80                         |
| 13                         | 155.11                   | 25.87                                          | 15.00          | 10.87                              | 8.48                         |

| Storage ( $m^3$ ) |          |         |             |         |
|-------------------|----------|---------|-------------|---------|
| Overflow          | Required | Surface | Sub-surface | Balance |
| 0.00              | 8.87     | 3.41    | 0.00        | 5.46    |

overflows to: CB8

| Drainage Area                       |                               | CBMH2                                                           |                         |                                         |                                    |
|-------------------------------------|-------------------------------|-----------------------------------------------------------------|-------------------------|-----------------------------------------|------------------------------------|
| Area (Ha)                           |                               | 0.080                                                           |                         |                                         |                                    |
| C =                                 |                               | 0.90                                                            |                         |                                         |                                    |
|                                     |                               | Restricted Flow Q <sub>r</sub> (L/s)= 20.00                     |                         |                                         |                                    |
| 5-Year Ponding                      |                               |                                                                 |                         |                                         |                                    |
| T <sub>c</sub><br>Variable<br>(min) | i <sub>5yr</sub><br>(mm/hour) | Peak Flow<br>Q <sub>p</sub> = 2.78xCi <sub>5yr</sub> A<br>(L/s) | Q <sub>r</sub><br>(L/s) | Q <sub>p</sub> -Q <sub>r</sub><br>(L/s) | Volume<br>5yr<br>(m <sup>3</sup> ) |
| 1                                   | 203.51                        | 40.73                                                           | 20.00                   | 20.73                                   | 1.24                               |
| 3                                   | 166.09                        | 33.24                                                           | 20.00                   | 13.24                                   | 2.38                               |
| 4                                   | 152.51                        | 30.53                                                           | 20.00                   | 10.53                                   | 2.53                               |
| 5                                   | 141.18                        | 28.26                                                           | 20.00                   | 8.26                                    | 2.48                               |
| 7                                   | 123.30                        | 24.68                                                           | 20.00                   | 4.68                                    | 1.97                               |

| Storage ( $m^3$ ) |          |         |             |         |
|-------------------|----------|---------|-------------|---------|
| Overflow          | Required | Surface | Sub-surface | Balance |
| 0.00              | 2.53     | 6.21    | 0.00        | 0.00    |

overflows to: CB8

| Drainage Area                       |                               | CB7                                                             |                                       |                                         |                                    |  |
|-------------------------------------|-------------------------------|-----------------------------------------------------------------|---------------------------------------|-----------------------------------------|------------------------------------|--|
| Area (Ha)                           |                               | 0.080                                                           |                                       |                                         |                                    |  |
| C =                                 |                               | 0.90                                                            | Restricted Flow Q <sub>r</sub> (L/s)= |                                         | 30.00                              |  |
| 5-Year Ponding                      |                               |                                                                 |                                       |                                         |                                    |  |
| T <sub>c</sub><br>Variable<br>(min) | i <sub>5yr</sub><br>(mm/hour) | Peak Flow<br>Q <sub>p</sub> = 2.78xCi <sub>5yr</sub> A<br>(L/s) | Q <sub>r</sub><br>(L/s)               | Q <sub>p</sub> -Q <sub>r</sub><br>(L/s) | Volume<br>5yr<br>(m <sup>3</sup> ) |  |
| -1                                  | 266.98                        | 53.44                                                           | 30.00                                 | 23.44                                   | -1.41                              |  |
| 1                                   | 203.51                        | 40.73                                                           | 30.00                                 | 10.73                                   | 0.64                               |  |
| 2                                   | 182.69                        | 36.57                                                           | 30.00                                 | 6.57                                    | 0.79                               |  |
| 3                                   | 166.09                        | 33.24                                                           | 30.00                                 | 3.24                                    | 0.58                               |  |
| 5                                   | 141.18                        | 28.26                                                           | 30.00                                 | -1.74                                   | -0.52                              |  |

| Storage ( $m^3$ ) |          |         |             |         |
|-------------------|----------|---------|-------------|---------|
| Overflow          | Required | Surface | Sub-surface | Balance |
| 0.00              | 0.79     | 6.97    | 0.00        | 0.00    |

overflows to: CB8

| Drainage Area                       |                               | P3/L3                                                           |                         |                                         |                                    |
|-------------------------------------|-------------------------------|-----------------------------------------------------------------|-------------------------|-----------------------------------------|------------------------------------|
| Area (Ha)                           |                               | 0.160                                                           |                         |                                         |                                    |
| C =                                 |                               | 0.45                                                            |                         |                                         |                                    |
|                                     |                               | Restricted Flow Q <sub>r</sub> (L/s)= 20.00                     |                         |                                         |                                    |
| 5-Year Ponding                      |                               |                                                                 |                         |                                         |                                    |
| T <sub>c</sub><br>Variable<br>(min) | i <sub>5yr</sub><br>(mm/hour) | Peak Flow<br>Q <sub>p</sub> = 2.78xCi <sub>5yr</sub> A<br>(L/s) | Q <sub>r</sub><br>(L/s) | Q <sub>p</sub> -Q <sub>r</sub><br>(L/s) | Volume<br>5yr<br>(m <sup>3</sup> ) |
| 1                                   | 203.51                        | 40.73                                                           | 20.00                   | 20.73                                   | 1.24                               |
| 3                                   | 166.09                        | 33.24                                                           | 20.00                   | 13.24                                   | 2.38                               |
| 4                                   | 152.51                        | 30.53                                                           | 20.00                   | 10.53                                   | 2.53                               |
| 5                                   | 141.18                        | 28.26                                                           | 20.00                   | 8.26                                    | 2.48                               |
| 7                                   | 123.30                        | 24.68                                                           | 20.00                   | 4.68                                    | 1.97                               |

| Storage ( $m^3$ ) |          |         |             |         |
|-------------------|----------|---------|-------------|---------|
| Overflow          | Required | Surface | Sub-surface | Balance |
| 0.00              | 2.53     | 13.66   | 0.00        | 0.00    |

overflows to: CB8

| Drainage Area              |                        | CBMH2                                      |                                    |                    |                            |
|----------------------------|------------------------|--------------------------------------------|------------------------------------|--------------------|----------------------------|
| Area (Ha)                  | 0.080                  |                                            |                                    |                    |                            |
| C =                        | 0.90                   |                                            | Restricted Flow $Q_r$ (L/s)= 20.00 |                    |                            |
| 2-Year Ponding             |                        |                                            |                                    |                    |                            |
| $T_c$<br>Variable<br>(min) | $i_{2yr}$<br>(mm/hour) | Peak Flow<br>$Q_p=2.78xCi_{2yr}A$<br>(L/s) | $Q_r$<br>(L/s)                     | $Q_p-Q_r$<br>(L/s) | Volume<br>2yr<br>( $m^3$ ) |
| -1                         | 192.83                 | 38.60                                      | 20.00                              | 18.60              | -1.12                      |
| 1                          | 148.14                 | 29.65                                      | 20.00                              | 9.65               | 0.58                       |
| 2                          | 133.33                 | 26.69                                      | 20.00                              | 6.69               | 0.80                       |
| 3                          | 121.46                 | 24.31                                      | 20.00                              | 4.31               | 0.78                       |
| 5                          | 103.57                 | 20.73                                      | 20.00                              | 0.73               | 0.22                       |

| Storage ( $m^3$ ) |          |         |             |         |
|-------------------|----------|---------|-------------|---------|
| Overflow          | Required | Surface | Sub-surface | Balance |
| 0.00              | 0.80     | 6.21    | 0.00        | 0.00    |

overflows to: CB8

| Drainage Area                       |                               | CB7                                                                |                         |                                          |                                    |
|-------------------------------------|-------------------------------|--------------------------------------------------------------------|-------------------------|------------------------------------------|------------------------------------|
| Area (Ha)                           | 0.080                         |                                                                    |                         |                                          |                                    |
| C =                                 | 0.90                          | Restricted Flow Q <sub>r</sub> (L/s)= 30.00                        |                         |                                          |                                    |
| 2-Year Ponding                      |                               |                                                                    |                         |                                          |                                    |
| T <sub>c</sub><br>Variable<br>(min) | i <sub>2yr</sub><br>(mm/hour) | Peak Flow<br>Q <sub>p</sub> = 2.78 x C i <sub>2yr</sub> A<br>(L/s) | Q <sub>r</sub><br>(L/s) | Q <sub>p</sub> - Q <sub>r</sub><br>(L/s) | Volume<br>2yr<br>(m <sup>3</sup> ) |
| -3                                  | 285.77                        | 57.20                                                              | 30.00                   | 27.20                                    | -4.90                              |
| -1                                  | 192.83                        | 38.60                                                              | 30.00                   | 8.60                                     | -0.52                              |
| 0                                   | 167.22                        | 33.47                                                              | 30.00                   | 3.47                                     | 0.00                               |
| 1                                   | 148.14                        | 29.65                                                              | 30.00                   | -0.35                                    | -0.02                              |
| 3                                   | 121.46                        | 24.31                                                              | 30.00                   | -5.69                                    | -1.02                              |

| Storage ( $m^3$ ) |          |         |             |         |
|-------------------|----------|---------|-------------|---------|
| Overflow          | Required | Surface | Sub-surface | Balance |
| 0.00              | 0.00     | 6.97    | 0.00        | 0.00    |

overflows to: CB8

| Drainage Area                       |                               | CB6                                                             |                         |                                         |                                    |
|-------------------------------------|-------------------------------|-----------------------------------------------------------------|-------------------------|-----------------------------------------|------------------------------------|
| Area (Ha)                           | 0.070                         |                                                                 |                         |                                         |                                    |
| C =                                 | 0.45                          | Restricted Flow Q <sub>r</sub> (L/s)= 20.00                     |                         |                                         |                                    |
| 2-Year Ponding                      |                               |                                                                 |                         |                                         |                                    |
| T <sub>c</sub><br>Variable<br>(min) | i <sub>2yr</sub><br>(mm/hour) | Peak Flow<br>Q <sub>p</sub> = 2.78xCi <sub>2yr</sub> A<br>(L/s) | Q <sub>r</sub><br>(L/s) | Q <sub>p</sub> -Q <sub>r</sub><br>(L/s) | Volume<br>2yr<br>(m <sup>3</sup> ) |
| -4                                  | 387.14                        | 33.90                                                           | 20.00                   | 13.90                                   | -3.34                              |
| -2                                  | 229.26                        | 20.08                                                           | 20.00                   | 0.08                                    | -0.01                              |
| -1                                  | 192.83                        | 16.89                                                           | 20.00                   | -3.11                                   | 0.19                               |
| 0                                   | 167.22                        | 14.64                                                           | 20.00                   | -5.36                                   | 0.00                               |
| 2                                   | 133.33                        | 11.68                                                           | 20.00                   | -8.32                                   | -1.00                              |

| Storage ( $m^3$ ) |          |         |             |         |
|-------------------|----------|---------|-------------|---------|
| Overflow          | Required | Surface | Sub-surface | Balance |
| 0.00              | 0.19     | 13.66   | 0.00        | 0.00    |

overflows to: CB8

| Drainage Area                       |                               | CB5                                                             |                                       |                                          |                                    |
|-------------------------------------|-------------------------------|-----------------------------------------------------------------|---------------------------------------|------------------------------------------|------------------------------------|
| Area (Ha)                           | 0.060                         |                                                                 |                                       |                                          |                                    |
| C =                                 | 0.90                          |                                                                 | Restricted Flow Q <sub>r</sub> (L/s)= |                                          | 15.00                              |
| 2-Year Ponding                      |                               |                                                                 |                                       |                                          |                                    |
| T <sub>c</sub><br>Variable<br>(min) | i <sub>2yr</sub><br>(mm/hour) | Peak Flow<br>Q <sub>p</sub> = 2.78xCi <sub>2yr</sub> A<br>(L/s) | Q <sub>r</sub><br>(L/s)               | Q <sub>p</sub> - Q <sub>r</sub><br>(L/s) | Volume<br>2yr<br>(m <sup>3</sup> ) |
| -1                                  | 192.83                        | 28.95                                                           | 15.00                                 | 13.95                                    | -0.84                              |
| 1                                   | 148.14                        | 22.24                                                           | 15.00                                 | 7.24                                     | 0.43                               |
| 2                                   | 133.33                        | 20.02                                                           | 15.00                                 | 5.02                                     | 0.60                               |
| 3                                   | 121.46                        | 18.23                                                           | 15.00                                 | 3.23                                     | 0.58                               |
| 5                                   | 103.57                        | 15.55                                                           | 15.00                                 | 0.55                                     | 0.16                               |

| Storage ( $m^3$ ) |          |         |             |         |
|-------------------|----------|---------|-------------|---------|
| Overflow          | Required | Surface | Sub-surface | Balance |
| #VALUE!           | #VALUE!  | 3.41    | 0.00        | #VALUE! |

overflows to: CB8

| Drainage Area                       |                                 | CB8                                                              |                         |                                             |                                      |
|-------------------------------------|---------------------------------|------------------------------------------------------------------|-------------------------|---------------------------------------------|--------------------------------------|
| Area (Ha)                           |                                 | 0.170                                                            |                         |                                             |                                      |
| C =                                 |                                 | 1.00                                                             |                         | Restricted Flow Q <sub>r</sub> (L/s)= 47.00 |                                      |
| 100-Year Ponding                    |                                 |                                                                  |                         |                                             |                                      |
| T <sub>c</sub><br>Variable<br>(min) | i <sub>100yr</sub><br>(mm/hour) | Peak Flow<br>Q <sub>p</sub> =2.78xCi <sub>100yr</sub> A<br>(L/s) | Q <sub>r</sub><br>(L/s) | Q <sub>p</sub> -Q <sub>r</sub><br>(L/s)     | Volume<br>100yr<br>(m <sup>3</sup> ) |
| 6                                   | 226.01                          | 106.81                                                           | 47.00                   | 59.81                                       | 21.53                                |
| 8                                   | 199.20                          | 94.14                                                            | 47.00                   | 47.14                                       | 22.63                                |
| 9                                   | 188.25                          | 88.97                                                            | 47.00                   | 41.97                                       | 22.66                                |
| 10                                  | 178.56                          | 84.39                                                            | 47.00                   | 37.39                                       | 22.43                                |
| 12                                  | 162.13                          | 76.62                                                            | 47.00                   | 29.62                                       | 21.33                                |

| Storage (m <sup>3</sup> ) |          |         |             |         |
|---------------------------|----------|---------|-------------|---------|
| Overflow                  | Required | Surface | Sub-surface | Balance |
| 11.40                     | 34.07    | 24.90   | 1.60        | 7.57    |

|            |         |                        |                                 |
|------------|---------|------------------------|---------------------------------|
| Length (m) | Dia (m) | Area (m <sup>2</sup> ) | Volume (m <sup>3</sup> )        |
| 6.00       | 0.450   | 0.159                  | <div>0.95</div> <div>0.95</div> |

| Drainage Area                       |                               | CB8                                                            |                         |                                         |                                    |
|-------------------------------------|-------------------------------|----------------------------------------------------------------|-------------------------|-----------------------------------------|------------------------------------|
| Area (Ha)                           |                               | 0.170                                                          |                         |                                         |                                    |
| C =                                 |                               | 0.90                                                           |                         |                                         |                                    |
|                                     |                               | Restricted Flow Q <sub>r</sub> (L/s)= 47.00                    |                         |                                         |                                    |
| 5-Year Ponding                      |                               |                                                                |                         |                                         |                                    |
| T <sub>c</sub><br>Variable<br>(min) | i <sub>5yr</sub><br>(mm/hour) | Peak Flow<br>Q <sub>p</sub> =2.78xCi <sub>5yr</sub> A<br>(L/s) | Q <sub>r</sub><br>(L/s) | Q <sub>p</sub> -Q <sub>r</sub><br>(L/s) | Volume<br>5yr<br>(m <sup>3</sup> ) |
| 1                                   | 203.51                        | 86.56                                                          | 47.00                   | 39.56                                   | 2.37                               |
| 3                                   | 166.09                        | 70.64                                                          | 47.00                   | 23.64                                   | 4.26                               |
| 4                                   | 152.51                        | 64.87                                                          | 47.00                   | 17.87                                   | 4.29                               |
| 5                                   | 141.18                        | 60.05                                                          | 47.00                   | 13.05                                   | 3.91                               |
| 7                                   | 123.30                        | 52.45                                                          | 47.00                   | 5.45                                    | 2.29                               |

| Storage (m <sup>3</sup> ) |          |         |             |         |
|---------------------------|----------|---------|-------------|---------|
| Overflow                  | Required | Surface | Sub-surface | Balance |
| 0.00                      | 4.29     | 24.90   | 1.60        | 0.00    |

|                     |       |                        |                                 |
|---------------------|-------|------------------------|---------------------------------|
| Structure           | Depth | Area (m <sup>2</sup> ) | Volume (m <sup>3</sup> )        |
| CB8 (600mm x 600mm) | 1.80  | 0.36                   | <div>0.65</div> <div>0.65</div> |

| Drainage Area                       |                               | CB8                                                            |                         |                                             |                                    |
|-------------------------------------|-------------------------------|----------------------------------------------------------------|-------------------------|---------------------------------------------|------------------------------------|
| Area (Ha)                           |                               | 0.170                                                          |                         |                                             |                                    |
| C =                                 |                               | 0.90                                                           |                         | Restricted Flow Q <sub>r</sub> (L/s)= 47.00 |                                    |
| 2-Year Ponding                      |                               |                                                                |                         |                                             |                                    |
| T <sub>c</sub><br>Variable<br>(min) | i <sub>2yr</sub><br>(mm/hour) | Peak Flow<br>Q <sub>p</sub> =2.78xCi <sub>2yr</sub> A<br>(L/s) | Q <sub>r</sub><br>(L/s) | Q <sub>p</sub> -Q <sub>r</sub><br>(L/s)     | Volume<br>2yr<br>(m <sup>3</sup> ) |
| -1                                  | 192.83                        | 82.02                                                          | 47.00                   | 35.02                                       | -2.10                              |
| 1                                   | 148.14                        | 63.01                                                          | 47.00                   | 16.01                                       | 0.96                               |
| 2                                   | 133.33                        | 56.71                                                          | 47.00                   | 9.71                                        | 1.17                               |
| 3                                   | 121.46                        | 51.66                                                          | 47.00                   | 4.66                                        | 0.84                               |
| 5                                   | 103.57                        | 44.05                                                          | 47.00                   | -2.95                                       | -0.88                              |

| Storage (m <sup>3</sup> ) |          |         |             |         |
|---------------------------|----------|---------|-------------|---------|
| Overflow                  | Required | Surface | Sub-surface | Balance |
| 0.00                      | 1.17     | 24.90   | 1.60        | 0.00    |

overflows to: CB9

| Drainage Area                       |                                 | CB4                                                              |                         |                                            |                                      |
|-------------------------------------|---------------------------------|------------------------------------------------------------------|-------------------------|--------------------------------------------|--------------------------------------|
| Area (Ha)                           |                                 | 0.030                                                            |                         |                                            |                                      |
| C =                                 |                                 | 1.00                                                             |                         | Restricted Flow Q <sub>r</sub> (L/s)= 6.00 |                                      |
| 100-Year Ponding                    |                                 |                                                                  |                         |                                            |                                      |
| T <sub>c</sub><br>Variable<br>(min) | i <sub>100yr</sub><br>(mm/hour) | Peak Flow<br>Q <sub>p</sub> =2.78xCi <sub>100yr</sub> A<br>(L/s) | Q <sub>r</sub><br>(L/s) | Q <sub>p</sub> -Q <sub>r</sub><br>(L/s)    | Volume<br>100yr<br>(m <sup>3</sup> ) |
| 9                                   | 188.25                          | 15.70                                                            | 6.00                    | 9.70                                       | 5.24                                 |
| 11                                  | 169.91                          | 14.17                                                            | 6.00                    | 8.17                                       | 5.39                                 |
| 12                                  | 162.13                          | 13.52                                                            | 6.00                    | 7.52                                       | 5.42                                 |
| 13                                  | 155.11                          | 12.94                                                            | 6.00                    | 6.94                                       | 5.41                                 |
| 15                                  | 142.89                          | 11.92                                                            | 6.00                    | 5.92                                       | 5.33                                 |

| Storage (m <sup>3</sup> ) |          |         |             |         |
|---------------------------|----------|---------|-------------|---------|
| Overflow                  | Required | Surface | Sub-surface | Balance |
| 7.57                      | 12.98    | 10.62   | 0.00        | 2.36    |

overflows to: CBMH1

| Drainage Area                       |                               | CB4                                                            |                         |                                         |                                    |
|-------------------------------------|-------------------------------|----------------------------------------------------------------|-------------------------|-----------------------------------------|------------------------------------|
| Area (Ha)                           |                               | 0.030                                                          |                         |                                         |                                    |
| C =                                 |                               | 0.90                                                           |                         |                                         |                                    |
|                                     |                               | Restricted Flow Q <sub>r</sub> (L/s)= 6.00                     |                         |                                         |                                    |
| 5-Year Ponding                      |                               |                                                                |                         |                                         |                                    |
| T <sub>c</sub><br>Variable<br>(min) | i <sub>5yr</sub><br>(mm/hour) | Peak Flow<br>Q <sub>p</sub> =2.78xCi <sub>5yr</sub> A<br>(L/s) | Q <sub>r</sub><br>(L/s) | Q <sub>p</sub> -Q <sub>r</sub><br>(L/s) | Volume<br>5yr<br>(m <sup>3</sup> ) |
| 3                                   | 166.09                        | 12.47                                                          | 6.00                    | 6.47                                    | 1.16                               |
| 5                                   | 141.18                        | 10.60                                                          | 6.00                    | 4.60                                    | 1.38                               |
| 6                                   | 131.57                        | 9.88                                                           | 6.00                    | 3.88                                    | 1.40                               |
| 7                                   | 123.30                        | 9.26                                                           | 6.00                    | 3.26                                    | 1.37                               |
| 9                                   | 109.79                        | 8.24                                                           | 6.00                    | 2.24                                    | 1.21                               |

| Storage (m <sup>3</sup> ) |          |         |             |         |
|---------------------------|----------|---------|-------------|---------|
| Overflow                  | Required | Surface | Sub-surface | Balance |
| 0.00                      | 1.40     | 10.62   | 0.00        | 0.00    |

overflows to: CBMH1

| Drainage Area                       |                               | CB4                                                            |                                            |                                         |                                    |
|-------------------------------------|-------------------------------|----------------------------------------------------------------|--------------------------------------------|-----------------------------------------|------------------------------------|
| Area (Ha)                           | 0.030                         |                                                                |                                            |                                         |                                    |
| C =                                 | 0.90                          |                                                                | Restricted Flow Q <sub>r</sub> (L/s)= 6.00 |                                         |                                    |
| 2-Year Ponding                      |                               |                                                                |                                            |                                         |                                    |
| T <sub>c</sub><br>Variable<br>(min) | i <sub>2yr</sub><br>(mm/hour) | Peak Flow<br>Q <sub>p</sub> =2.78xCi <sub>2yr</sub> A<br>(L/s) | Q <sub>r</sub><br>(L/s)                    | Q <sub>p</sub> -Q <sub>r</sub><br>(L/s) | Volume<br>2yr<br>(m <sup>3</sup> ) |
| 1                                   | 148.14                        | 11.12                                                          | 6.00                                       | 5.12                                    | 0.31                               |
| 3                                   | 121.46                        | 9.12                                                           | 6.00                                       | 3.12                                    | 0.56                               |
| 4                                   | 111.72                        | 8.39                                                           | 6.00                                       | 2.39                                    | 0.57                               |
| 5                                   | 103.57                        | 7.77                                                           | 6.00                                       | 1.77                                    | 0.53                               |
| 7                                   | 90.66                         | 6.81                                                           | 6.00                                       | 0.81                                    | 0.34                               |

| Storage (m <sup>3</sup> ) |          |         |             |         |
|---------------------------|----------|---------|-------------|---------|
| Overflow                  | Required | Surface | Sub-surface | Balance |
| 0.00                      | 0.57     | 10.62   | 0.00        | 0.00    |

overflows to: CBMH1

| Drainage Area                       |                                 | CBMH1                                                            |                         |                                         |                                      |
|-------------------------------------|---------------------------------|------------------------------------------------------------------|-------------------------|-----------------------------------------|--------------------------------------|
| Area (Ha)                           | 0.080                           |                                                                  |                         |                                         |                                      |
| C =                                 | 1.00                            | Restricted Flow Q <sub>r</sub> (L/s)= 20.00                      |                         |                                         |                                      |
| 100-Year Ponding                    |                                 |                                                                  |                         |                                         |                                      |
| T <sub>c</sub><br>Variable<br>(min) | i <sub>100yr</sub><br>(mm/hour) | Peak Flow<br>Q <sub>p</sub> =2.78xCi <sub>100yr</sub> A<br>(L/s) | Q <sub>r</sub><br>(L/s) | Q <sub>p</sub> -Q <sub>r</sub><br>(L/s) | Volume<br>100yr<br>(m <sup>3</sup> ) |
| 7                                   | 211.67                          | 47.07                                                            | 20.00                   | 27.07                                   | 11.37                                |
| 9                                   | 188.25                          | 41.87                                                            | 20.00                   | 21.87                                   | 11.81                                |
| 10                                  | 178.56                          | 39.71                                                            | 20.00                   | 19.71                                   | 11.83                                |
| 11                                  | 169.91                          | 37.79                                                            | 20.00                   | 17.79                                   | 11.74                                |
| 13                                  | 155.11                          | 34.50                                                            | 20.00                   | 14.50                                   | 11.31                                |

| Storage (m <sup>3</sup> ) |          |         |             |         |
|---------------------------|----------|---------|-------------|---------|
| Overflow                  | Required | Surface | Sub-surface | Balance |
| 2.36                      | 14.19    | 0.00    | 0.00        | 14.19   |

overflows to: CB9

| Drainage Area                       |                               | CBMH1                                                          |                         |                                         |                                    |
|-------------------------------------|-------------------------------|----------------------------------------------------------------|-------------------------|-----------------------------------------|------------------------------------|
| Area (Ha)                           | 0.080                         |                                                                |                         |                                         |                                    |
| C =                                 | 0.90                          | Restricted Flow Q <sub>r</sub> (L/s)= 20.00                    |                         |                                         |                                    |
| 5-Year Ponding                      |                               |                                                                |                         |                                         |                                    |
| T <sub>c</sub><br>Variable<br>(min) | i <sub>5yr</sub><br>(mm/hour) | Peak Flow<br>Q <sub>p</sub> =2.78xCi <sub>5yr</sub> A<br>(L/s) | Q <sub>r</sub><br>(L/s) | Q <sub>p</sub> -Q <sub>r</sub><br>(L/s) | Volume<br>5yr<br>(m <sup>3</sup> ) |
| 1                                   | 203.51                        | 40.73                                                          | 20.00                   | 20.73                                   | 1.24                               |
| 3                                   | 166.09                        | 33.24                                                          | 20.00                   | 13.24                                   | 2.38                               |
| 4                                   | 152.51                        | 30.53                                                          | 20.00                   | 10.53                                   | 2.53                               |
| 5                                   | 141.18                        | 28.26                                                          | 20.00                   | 8.26                                    | 2.48                               |
| 7                                   | 123.30                        | 24.68                                                          | 20.00                   | 4.68                                    | 1.97                               |

| Storage (m <sup>3</sup> ) |          |         |             |         |
|---------------------------|----------|---------|-------------|---------|
| Overflow                  | Required | Surface | Sub-surface | Balance |
| 0.00                      | 2.53     | 0.00    | 0.00        | 2.53    |

overflows to: CB9

| Drainage Area                       |                               | CBMH1                                                          |                         |                                             |                                    |
|-------------------------------------|-------------------------------|----------------------------------------------------------------|-------------------------|---------------------------------------------|------------------------------------|
| Area (Ha)                           | 0.080                         |                                                                |                         |                                             |                                    |
| C =                                 | 0.90                          |                                                                |                         | Restricted Flow Q <sub>r</sub> (L/s)= 20.00 |                                    |
| 2-Year Ponding                      |                               |                                                                |                         |                                             |                                    |
| T <sub>c</sub><br>Variable<br>(min) | i <sub>2yr</sub><br>(mm/hour) | Peak Flow<br>Q <sub>p</sub> =2.78xCi <sub>2yr</sub> A<br>(L/s) | Q <sub>r</sub><br>(L/s) | Q <sub>p</sub> -Q <sub>r</sub><br>(L/s)     | Volume<br>2yr<br>(m <sup>3</sup> ) |
| -1                                  | 192.83                        | 38.60                                                          | 20.00                   | 18.60                                       | -1.12                              |
| 1                                   | 148.14                        | 29.65                                                          | 20.00                   | 9.65                                        | 0.58                               |
| 2                                   | 133.33                        | 26.69                                                          | 20.00                   | 6.69                                        | 0.80                               |
| 3                                   | 121.46                        | 24.31                                                          | 20.00                   | 4.31                                        | 0.78                               |
| 5                                   | 103.57                        | 20.73                                                          | 20.00                   | 0.73                                        | 0.22                               |

| Storage (m <sup>3</sup> ) |          |         |             |         |
|---------------------------|----------|---------|-------------|---------|
| Overflow                  | Required | Surface | Sub-surface | Balance |
| 0.00                      | 0.80     | 0.00    | 0.00        | 0.80    |

overflows to: CB9

| Drainage Area                       |                                 | CB9                                                              |                         |                                             |                                      |
|-------------------------------------|---------------------------------|------------------------------------------------------------------|-------------------------|---------------------------------------------|--------------------------------------|
| Area (Ha)                           |                                 | 0.150                                                            |                         |                                             |                                      |
| C =                                 |                                 | 1.00                                                             |                         | Restricted Flow Q <sub>r</sub> (L/s)= 43.00 |                                      |
| 100-Year Ponding                    |                                 |                                                                  |                         |                                             |                                      |
| T <sub>c</sub><br>Variable<br>(min) | i <sub>100yr</sub><br>(mm/hour) | Peak Flow<br>Q <sub>p</sub> =2.78xCi <sub>100yr</sub> A<br>(L/s) | Q <sub>r</sub><br>(L/s) | Q <sub>p</sub> -Q <sub>r</sub><br>(L/s)     | Volume<br>100yr<br>(m <sup>3</sup> ) |
| 5                                   | 242.70                          | 101.21                                                           | 43.00                   | 58.21                                       | 17.46                                |
| 7                                   | 211.67                          | 88.27                                                            | 43.00                   | 45.27                                       | 19.01                                |
| 8                                   | 199.20                          | 83.07                                                            | 43.00                   | 40.07                                       | 19.23                                |
| 9                                   | 188.25                          | 78.50                                                            | 43.00                   | 35.50                                       | 19.17                                |
| 11                                  | 169.91                          | 70.85                                                            | 43.00                   | 27.85                                       | 18.38                                |

| Storage (m <sup>3</sup> ) |          |         |             |         |
|---------------------------|----------|---------|-------------|---------|
| Overflow                  | Required | Surface | Sub-surface | Balance |
| 21.75                     | 40.99    | 10.83   | 0.00        | 30.16   |

overflows to: CB18

| Drainage Area                       |                               | CB9                                                            |                         |                                             |                                    |
|-------------------------------------|-------------------------------|----------------------------------------------------------------|-------------------------|---------------------------------------------|------------------------------------|
| Area (Ha)                           |                               | 0.160                                                          |                         |                                             |                                    |
| C =                                 |                               | 0.45                                                           |                         | Restricted Flow Q <sub>r</sub> (L/s)= 43.00 |                                    |
| 5-Year Ponding                      |                               |                                                                |                         |                                             |                                    |
| T <sub>c</sub><br>Variable<br>(min) | i <sub>5yr</sub><br>(mm/hour) | Peak Flow<br>Q <sub>p</sub> =2.78xCi <sub>5yr</sub> A<br>(L/s) | Q <sub>r</sub><br>(L/s) | Q <sub>p</sub> -Q <sub>r</sub><br>(L/s)     | Volume<br>5yr<br>(m <sup>3</sup> ) |
| -3                                  | 402.34                        | 80.53                                                          | 43.00                   | 37.53                                       | -6.76                              |
| -1                                  | 266.98                        | 53.44                                                          | 43.00                   | 10.44                                       | -0.63                              |
| 0                                   | 230.48                        | 46.13                                                          | 43.00                   | 3.13                                        | 0.00                               |
| 1                                   | 203.51                        | 40.73                                                          | 43.00                   | -2.27                                       | -0.14                              |
| 3                                   | 166.09                        | 33.24                                                          | 43.00                   | -9.76                                       | -1.76                              |

| Storage (m <sup>3</sup> ) |          |         |             |         |
|---------------------------|----------|---------|-------------|---------|
| Overflow                  | Required | Surface | Sub-surface | Balance |
| 2.53                      | 2.53     | 10.83   | 0.00        | 0.00    |

overflows to: CB18

| Drainage Area                       |                               | CB9                                                            |                         |                                         |                                    |
|-------------------------------------|-------------------------------|----------------------------------------------------------------|-------------------------|-----------------------------------------|------------------------------------|
| Area (Ha)                           | 0.150                         |                                                                |                         |                                         |                                    |
| C =                                 | 0.45                          | Restricted Flow Q <sub>r</sub> (L/s)= 43.00                    |                         |                                         |                                    |
| 2-Year Ponding                      |                               |                                                                |                         |                                         |                                    |
| T <sub>c</sub><br>Variable<br>(min) | i <sub>2yr</sub><br>(mm/hour) | Peak Flow<br>Q <sub>p</sub> =2.78xCi <sub>2yr</sub> A<br>(L/s) | Q <sub>r</sub><br>(L/s) | Q <sub>p</sub> -Q <sub>r</sub><br>(L/s) | Volume<br>2yr<br>(m <sup>3</sup> ) |
| -3                                  | 285.77                        | 53.62                                                          | 43.00                   | 10.62                                   | -1.91                              |
| -1                                  | 192.83                        | 36.18                                                          | 43.00                   | -6.82                                   | 0.41                               |
| 0                                   | 167.22                        | 31.38                                                          | 43.00                   | -11.62                                  | 0.00                               |
| 1                                   | 148.14                        | 27.80                                                          | 43.00                   | -15.20                                  | -0.91                              |
| 3                                   | 121.46                        | 22.79                                                          | 43.00                   | -20.21                                  | -3.64                              |

| Storage (m <sup>3</sup> ) |          |         |             |         |
|---------------------------|----------|---------|-------------|---------|
| Overflow                  | Required | Surface | Sub-surface | Balance |
| 0.00                      | 0.00     | 10.83   | 0.00        | 0.00    |

overflows to: CB18



| Drainage Area                       |                                 | CB18                                                             |                         |                                         |                                      |
|-------------------------------------|---------------------------------|------------------------------------------------------------------|-------------------------|-----------------------------------------|--------------------------------------|
| Area (Ha)                           | 0.160                           |                                                                  |                         |                                         |                                      |
| C =                                 | 0.25                            | Restricted Flow Q <sub>r</sub> (L/s)= 15.00                      |                         |                                         |                                      |
| 100-Year Ponding                    |                                 |                                                                  |                         |                                         |                                      |
| T <sub>c</sub><br>Variable<br>(min) | i <sub>100yr</sub><br>(mm/hour) | Peak Flow<br>Q <sub>p</sub> =2.78xCi <sub>100yr</sub> A<br>(L/s) | Q <sub>r</sub><br>(L/s) | Q <sub>p</sub> -Q <sub>r</sub><br>(L/s) | Volume<br>100yr<br>(m <sup>3</sup> ) |
| 3                                   | 286.05                          | 31.81                                                            | 15.00                   | 16.81                                   | 3.03                                 |
| 5                                   | 242.70                          | 26.99                                                            | 15.00                   | 11.99                                   | 3.60                                 |
| 6                                   | 226.01                          | 25.13                                                            | 15.00                   | 10.13                                   | 3.65                                 |
| 7                                   | 211.67                          | 23.54                                                            | 15.00                   | 8.54                                    | 3.59                                 |
| 9                                   | 188.25                          | 20.93                                                            | 15.00                   | 5.93                                    | 3.20                                 |

| Storage (m <sup>3</sup> ) |          |         |             |         |
|---------------------------|----------|---------|-------------|---------|
| Overflow                  | Required | Surface | Sub-surface | Balance |
| 42.19                     | 45.84    | 13.76   | 46.33       | 0.00    |

Subsurface storage calculation

|                                         |                      |
|-----------------------------------------|----------------------|
| 450mm subdrain @ 96m                    | 15.30 m <sup>3</sup> |
| Bottom of storage medium ave. grade     | 98.00 m              |
| width of S29 trench                     | 1.00 m               |
| depth of S29 trench (below spill elev.) | 1.01 m               |
| Volume of S29 trench                    | 96.96 m <sup>3</sup> |
| Volume of clear stone                   | 81.66 m <sup>3</sup> |
| 25mm clear stone per S29                | 0.38 void ratio      |
| Stoage within clear stone               | 31.03 m <sup>3</sup> |

overflows to: offsite

| Drainage Area                       |                                 | RA                                                               |                         |                                             |                                      |
|-------------------------------------|---------------------------------|------------------------------------------------------------------|-------------------------|---------------------------------------------|--------------------------------------|
| Area (Ha)                           |                                 | 0.300                                                            |                         |                                             |                                      |
| C =                                 |                                 | 1.00                                                             |                         | Restricted Flow Q <sub>r</sub> (L/s)= 27.00 |                                      |
| 100-Year Ponding                    |                                 |                                                                  |                         |                                             |                                      |
| T <sub>c</sub><br>Variable<br>(min) | i <sub>100yr</sub><br>(mm/hour) | Peak Flow<br>Q <sub>p</sub> =2.78xCi <sub>100yr</sub> A<br>(L/s) | Q <sub>r</sub><br>(L/s) | Q <sub>p</sub> -Q <sub>r</sub><br>(L/s)     | Volume<br>100yr<br>(m <sup>3</sup> ) |
| 25                                  | 103.85                          | 86.61                                                            | 27.00                   | 59.61                                       | 89.41                                |
| 26                                  | 101.18                          | 84.38                                                            | 27.00                   | 57.38                                       | 89.52                                |
| 27                                  | 98.66                           | 82.28                                                            | 27.00                   | 55.28                                       | 89.56                                |
| 28                                  | 96.27                           | 80.29                                                            | 27.00                   | 53.29                                       | 89.53                                |
| 29                                  | 94.01                           | 78.41                                                            | 27.00                   | 51.41                                       | 89.45                                |

| Storage (m <sup>3</sup> ) |          |         |             |         |
|---------------------------|----------|---------|-------------|---------|
| Overflow                  | Required | Surface | Sub-surface | Balance |
| 0.00                      | 89.56    | 90.00   | 0.00        | 0.00    |

| Drainage Area                       |                               | CB18                                                           |                         |                                             |                                    |  |
|-------------------------------------|-------------------------------|----------------------------------------------------------------|-------------------------|---------------------------------------------|------------------------------------|--|
| Area (Ha)                           |                               | 0.160                                                          |                         |                                             |                                    |  |
| C =                                 |                               | 0.20                                                           |                         | Restricted Flow Q <sub>r</sub> (L/s)= 15.00 |                                    |  |
| 5-Year Ponding                      |                               |                                                                |                         |                                             |                                    |  |
| T <sub>c</sub><br>Variable<br>(min) | i <sub>5yr</sub><br>(mm/hour) | Peak Flow<br>Q <sub>p</sub> =2.78xCi <sub>5yr</sub> A<br>(L/s) | Q <sub>r</sub><br>(L/s) | Q <sub>p</sub> -Q <sub>r</sub><br>(L/s)     | Volume<br>5yr<br>(m <sup>3</sup> ) |  |
| -2                                  | 319.47                        | 28.42                                                          | 15.00                   | 13.42                                       | -1.61                              |  |
| 0                                   | 230.48                        | 20.50                                                          | 15.00                   | 5.50                                        | 0.00                               |  |
| 1                                   | 203.51                        | 18.10                                                          | 15.00                   | 3.10                                        | 0.19                               |  |
| 2                                   | 182.69                        | 16.25                                                          | 15.00                   | 1.25                                        | 0.15                               |  |
| 4                                   | 152.51                        | 13.57                                                          | 15.00                   | -1.43                                       | -0.34                              |  |

| Storage (m <sup>3</sup> ) |          |         |             |         |
|---------------------------|----------|---------|-------------|---------|
| Overflow                  | Required | Surface | Sub-surface | Balance |
| 0.00                      | 0.19     | 13.76   | 46.33       | 0.00    |

overflows to: offsite

| Drainage Area                       |                               | RA                                                             |                         |                                             |                                    |
|-------------------------------------|-------------------------------|----------------------------------------------------------------|-------------------------|---------------------------------------------|------------------------------------|
| Area (Ha)                           |                               | 0.300                                                          |                         |                                             |                                    |
| C =                                 |                               | 0.90                                                           |                         | Restricted Flow Q <sub>r</sub> (L/s)= 27.00 |                                    |
| 5-Year Ponding                      |                               |                                                                |                         |                                             |                                    |
| T <sub>c</sub><br>Variable<br>(min) | i <sub>5yr</sub><br>(mm/hour) | Peak Flow<br>Q <sub>p</sub> =2.78xCi <sub>5yr</sub> A<br>(L/s) | Q <sub>r</sub><br>(L/s) | Q <sub>p</sub> -Q <sub>r</sub><br>(L/s)     | Volume<br>5yr<br>(m <sup>3</sup> ) |
| 13                                  | 90.63                         | 68.03                                                          | 27.00                   | 41.03                                       | 32.00                              |
| 14                                  | 86.93                         | 65.25                                                          | 27.00                   | 38.25                                       | 32.13                              |
| 15                                  | 83.56                         | 62.72                                                          | 27.00                   | 35.72                                       | 32.15                              |
| 16                                  | 80.46                         | 60.39                                                          | 27.00                   | 33.39                                       | 32.06                              |
| 17                                  | 77.61                         | 58.25                                                          | 27.00                   | 31.25                                       | 31.88                              |

| Storage (m <sup>3</sup> ) |          |         |             |         |
|---------------------------|----------|---------|-------------|---------|
| Overflow                  | Required | Surface | Sub-surface | Balance |
| 0.00                      | 32.15    | 90.00   | 0.00        | 0.00    |

| Drainage Area                       |                               | CB18                                                           |                         |                                         |                                    |
|-------------------------------------|-------------------------------|----------------------------------------------------------------|-------------------------|-----------------------------------------|------------------------------------|
| Area (Ha)                           | 0.160                         |                                                                |                         |                                         |                                    |
| C =                                 | 0.20                          | Restricted Flow Q <sub>r</sub> (L/s)=                          |                         | 15.00                                   |                                    |
| 2-Year Ponding                      |                               |                                                                |                         |                                         |                                    |
| T <sub>c</sub><br>Variable<br>(min) | i <sub>2yr</sub><br>(mm/hour) | Peak Flow<br>Q <sub>p</sub> =2.78xCi <sub>2yr</sub> A<br>(L/s) | Q <sub>r</sub><br>(L/s) | Q <sub>p</sub> -Q <sub>r</sub><br>(L/s) | Volume<br>2yr<br>(m <sup>3</sup> ) |
| -3                                  | 285.77                        | 25.42                                                          | 15.00                   | 10.42                                   | -1.88                              |
| -1                                  | 192.83                        | 17.15                                                          | 15.00                   | 2.15                                    | -0.13                              |
| 0                                   | 167.22                        | 14.88                                                          | 15.00                   | -0.12                                   | 0.00                               |
| 1                                   | 148.14                        | 13.18                                                          | 15.00                   | -1.82                                   | -0.11                              |
| 3                                   | 121.46                        | 10.81                                                          | 15.00                   | -4.19                                   | -0.76                              |

| Storage (m <sup>3</sup> ) |          |         |             |         |
|---------------------------|----------|---------|-------------|---------|
| Overflow                  | Required | Surface | Sub-surface | Balance |
| 0.00                      | 0.00     | 13.76   | 46.33       | 0.00    |

C

overflows to: offsite

| Drainage Area                       |                               | RA                                                             |                         |                                             |                                    |
|-------------------------------------|-------------------------------|----------------------------------------------------------------|-------------------------|---------------------------------------------|------------------------------------|
| Area (Ha)                           |                               | 0.300                                                          |                         |                                             |                                    |
| C =                                 |                               | 0.90                                                           |                         | Restricted Flow Q <sub>r</sub> (L/s)= 27.00 |                                    |
| 2-Year Ponding                      |                               |                                                                |                         |                                             |                                    |
| T <sub>c</sub><br>Variable<br>(min) | i <sub>2yr</sub><br>(mm/hour) | Peak Flow<br>Q <sub>p</sub> =2.78xCi <sub>2yr</sub> A<br>(L/s) | Q <sub>r</sub><br>(L/s) | Q <sub>p</sub> -Q <sub>r</sub><br>(L/s)     | Volume<br>2yr<br>(m <sup>3</sup> ) |
| 8                                   | 85.46                         | 64.14                                                          | 27.00                   | 37.14                                       | 17.83                              |
| 10                                  | 76.81                         | 57.65                                                          | 27.00                   | 30.65                                       | 18.39                              |
| 11                                  | 73.17                         | 54.92                                                          | 27.00                   | 27.92                                       | 18.43                              |
| 12                                  | 69.89                         | 52.46                                                          | 27.00                   | 25.46                                       | 18.33                              |
| 14                                  | 64.23                         | 48.21                                                          | 27.00                   | 21.21                                       | 17.82                              |

| Storage (m <sup>3</sup> ) |          |         |             |         |
|---------------------------|----------|---------|-------------|---------|
| Overflow                  | Required | Surface | Sub-surface | Balance |
| 0.00                      | 18.43    | 90.00   | 0.00        | 0.00    |



| Drainage Area              |                          | RB                                           |                |                    |                              |
|----------------------------|--------------------------|----------------------------------------------|----------------|--------------------|------------------------------|
| Area (Ha)                  |                          | 0.220                                        |                |                    |                              |
| C =                        |                          | 1.00                                         |                |                    |                              |
|                            |                          | Restricted Flow $Q_r$ (L/s)= 20.00           |                |                    |                              |
| 100-Year Ponding           |                          |                                              |                |                    |                              |
| $T_c$<br>Variable<br>(min) | $i_{100yr}$<br>(mm/hour) | Peak Flow<br>$Q_p=2.78xCi_{100yr}A$<br>(L/s) | $Q_r$<br>(L/s) | $Q_p-Q_r$<br>(L/s) | Volume<br>100yr<br>( $m^3$ ) |
| 24                         | 106.68                   | 65.24                                        | 20.00          | 45.24              | 65.15                        |
| 26                         | 101.18                   | 61.88                                        | 20.00          | 41.88              | 65.34                        |
| 27                         | 98.66                    | 60.34                                        | 20.00          | 40.34              | 65.35                        |
| 28                         | 96.27                    | 58.88                                        | 20.00          | 38.88              | 65.32                        |
| 30                         | 91.87                    | 56.19                                        | 20.00          | 36.19              | 65.14                        |

| Storage ( $m^3$ ) |          |         |             |         |
|-------------------|----------|---------|-------------|---------|
| Overflow          | Required | Surface | Sub-surface | Balance |
| 0.00              | 65.35    | 66.00   | 0.00        | 0.00    |

| Drainage Area              |                          | RC                                           |                |                                   |                              |
|----------------------------|--------------------------|----------------------------------------------|----------------|-----------------------------------|------------------------------|
| Area (Ha)                  |                          | 0.050                                        |                |                                   |                              |
| C =                        |                          | 1.00                                         |                | Restricted Flow $Q_r$ (L/s)= 8.00 |                              |
| 100-Year Ponding           |                          |                                              |                |                                   |                              |
| $T_c$<br>Variable<br>(min) | $i_{100yr}$<br>(mm/hour) | Peak Flow<br>$Q_p=2.78xCi_{100yr}A$<br>(L/s) | $Q_r$<br>(L/s) | $Q_p-Q_r$<br>(L/s)                | Volume<br>100yr<br>( $m^3$ ) |
| 12                         | 162.13                   | 22.54                                        | 8.00           | 14.54                             | 10.47                        |
| 14                         | 148.72                   | 20.67                                        | 8.00           | 12.67                             | 10.64                        |
| 15                         | 142.89                   | 19.86                                        | 8.00           | 11.86                             | 10.68                        |
| 16                         | 137.55                   | 19.12                                        | 8.00           | 11.12                             | 10.67                        |
| 18                         | 128.08                   | 17.80                                        | 8.00           | 9.80                              | 10.59                        |

| Storage ( $m^3$ ) |          |         |             |         |
|-------------------|----------|---------|-------------|---------|
| Overflow          | Required | Surface | Sub-surface | Balance |
| 0.00              | 10.68    | 13.50   | 1.00        | 0.00    |

| Drainage Area              |                          | RD                                                     |                |                                   |                              |
|----------------------------|--------------------------|--------------------------------------------------------|----------------|-----------------------------------|------------------------------|
| Area (Ha)                  |                          | 0.050                                                  |                |                                   |                              |
| C =                        |                          | 1.00                                                   |                | Restricted Flow $Q_r$ (L/s)= 8.00 |                              |
| 100-Year Ponding           |                          |                                                        |                |                                   |                              |
| $T_c$<br>Variable<br>(min) | $i_{100yr}$<br>(mm/hour) | Peak Flow<br>$Q_p = 2.78 \times Ci_{100yr} A$<br>(L/s) | $Q_r$<br>(L/s) | $Q_p - Q_r$<br>(L/s)              | Volume<br>100yr<br>( $m^3$ ) |
| 12                         | 162.13                   | 22.54                                                  | 8.00           | 14.54                             | 10.47                        |
| 14                         | 148.72                   | 20.67                                                  | 8.00           | 12.67                             | 10.64                        |
| 15                         | 142.89                   | 19.86                                                  | 8.00           | 11.86                             | 10.68                        |
| 16                         | 137.55                   | 19.12                                                  | 8.00           | 11.12                             | 10.67                        |
| 18                         | 128.08                   | 17.80                                                  | 8.00           | 9.80                              | 10.59                        |

| Storage ( $m^3$ ) |          |         |             |         |
|-------------------|----------|---------|-------------|---------|
| Overflow          | Required | Surface | Sub-surface | Balance |
| 0.00              | 10.68    | 11.25   | 1.00        | 0.00    |

| Drainage Area              |                          | EXTERNAL                                     |                |                                     |                              |
|----------------------------|--------------------------|----------------------------------------------|----------------|-------------------------------------|------------------------------|
| Area (Ha)                  |                          | 1.550                                        |                |                                     |                              |
| C =                        |                          | 1.00                                         |                | Restricted Flow $Q_r$ (L/s)= 291.58 |                              |
| 100-Year Ponding           |                          |                                              |                |                                     |                              |
| $T_c$<br>Variable<br>(min) | $i_{100yr}$<br>(mm/hour) | Peak Flow<br>$Q_p=2.78xCi_{100yr}A$<br>(L/s) | $Q_r$<br>(L/s) | $Q_p-Q_r$<br>(L/s)                  | Volume<br>100yr<br>( $m^3$ ) |
| 9                          | 188.25                   | 811.19                                       | 291.58         | 519.61                              | 280.59                       |
| 11                         | 169.91                   | 732.13                                       | 291.58         | 440.55                              | 290.76                       |
| 12                         | 162.13                   | 698.63                                       | 291.58         | 407.05                              | 293.08                       |
| 13                         | 155.11                   | 668.36                                       | 291.58         | 376.78                              | 293.89                       |
| 15                         | 142.89                   | 615.73                                       | 291.58         | 324.15                              | 291.74                       |

| Storage ( $m^3$ ) |          |         |             |         |
|-------------------|----------|---------|-------------|---------|
| Overflow          | Required | Surface | Sub-surface | Balance |
| 0.00              | 293.08   | 270.00  | 0.00        | 23.08   |

| Drainage Area              |                        | RB                                         |                |                    |                            |
|----------------------------|------------------------|--------------------------------------------|----------------|--------------------|----------------------------|
| Area (Ha)                  |                        | 0.220                                      |                |                    |                            |
| C =                        |                        | 0.90                                       |                |                    |                            |
|                            |                        | Restricted Flow $Q_r$ (L/s)= 20.00         |                |                    |                            |
| 5-Year Ponding             |                        |                                            |                |                    |                            |
| $T_c$<br>Variable<br>(min) | $i_{5yr}$<br>(mm/hour) | Peak Flow<br>$Q_p=2.78xCi_{5yr}A$<br>(L/s) | $Q_r$<br>(L/s) | $Q_p-Q_r$<br>(L/s) | Volume<br>5yr<br>( $m^3$ ) |
| 11                         | 99.19                  | 54.60                                      | 20.00          | 34.60              | 22.84                      |
| 13                         | 90.63                  | 49.89                                      | 20.00          | 29.89              | 23.31                      |
| 14                         | 86.93                  | 47.85                                      | 20.00          | 27.85              | 23.40                      |
| 15                         | 83.56                  | 45.99                                      | 20.00          | 25.99              | 23.39                      |
| 17                         | 77.61                  | 42.72                                      | 20.00          | 22.72              | 23.17                      |

| Storage ( $m^3$ ) |          |         |             |         |
|-------------------|----------|---------|-------------|---------|
| Overflow          | Required | Surface | Sub-surface | Balance |
| 0.00              | 23.40    | 66.00   | 0.00        | 0.00    |

| Drainage Area              |                        | RC                                         |                                   |                    |                            |  |
|----------------------------|------------------------|--------------------------------------------|-----------------------------------|--------------------|----------------------------|--|
| Area (Ha)                  |                        | 0.050                                      |                                   |                    |                            |  |
| C =                        |                        | 0.90                                       | Restricted Flow $Q_r$ (L/s)= 8.00 |                    |                            |  |
| 5-Year Ponding             |                        |                                            |                                   |                    |                            |  |
| $T_c$<br>Variable<br>(min) | $i_{5yr}$<br>(mm/hour) | Peak Flow<br>$Q_p=2.78xCi_{5yr}A$<br>(L/s) | $Q_r$<br>(L/s)                    | $Q_p-Q_r$<br>(L/s) | Volume<br>5yr<br>( $m^3$ ) |  |
| 5                          | 141.18                 | 17.66                                      | 8.00                              | 9.66               | 2.90                       |  |
| 7                          | 123.30                 | 15.43                                      | 8.00                              | 7.43               | 3.12                       |  |
| 8                          | 116.11                 | 14.53                                      | 8.00                              | 6.53               | 3.13                       |  |
| 9                          | 109.79                 | 13.74                                      | 8.00                              | 5.74               | 3.10                       |  |
| 11                         | 99.19                  | 12.41                                      | 8.00                              | 4.41               | 2.91                       |  |

| Storage ( $m^3$ ) |          |         |             |         |
|-------------------|----------|---------|-------------|---------|
| Overflow          | Required | Surface | Sub-surface | Balance |
| 0.00              | 3.13     | 13.50   | 0.00        | 0.00    |

| Drainage Area                       |                               | RD                                                             |                                            |                                         |                                    |  |
|-------------------------------------|-------------------------------|----------------------------------------------------------------|--------------------------------------------|-----------------------------------------|------------------------------------|--|
| Area (Ha)                           |                               | 0.050                                                          |                                            |                                         |                                    |  |
| C =                                 |                               | 0.90                                                           | Restricted Flow Q <sub>r</sub> (L/s)= 8.00 |                                         |                                    |  |
| 5-Year Ponding                      |                               |                                                                |                                            |                                         |                                    |  |
| T <sub>c</sub><br>Variable<br>(min) | i <sub>5yr</sub><br>(mm/hour) | Peak Flow<br>Q <sub>p</sub> =2.78xCi <sub>5yr</sub> A<br>(L/s) | Q <sub>r</sub><br>(L/s)                    | Q <sub>p</sub> -Q <sub>r</sub><br>(L/s) | Volume<br>5yr<br>(m <sup>3</sup> ) |  |
| 5                                   | 141.18                        | 17.66                                                          | 8.00                                       | 9.66                                    | 2.90                               |  |
| 7                                   | 123.30                        | 15.43                                                          | 8.00                                       | 7.43                                    | 3.12                               |  |
| 8                                   | 116.11                        | 14.53                                                          | 8.00                                       | 6.53                                    | 3.13                               |  |
| 9                                   | 109.79                        | 13.74                                                          | 8.00                                       | 5.74                                    | 3.10                               |  |
| 11                                  | 99.19                         | 12.41                                                          | 8.00                                       | 4.41                                    | 2.91                               |  |

| Storage ( $m^3$ ) |          |         |             |         |
|-------------------|----------|---------|-------------|---------|
| Overflow          | Required | Surface | Sub-surface | Balance |
| 0.00              | 3.13     | 11.25   | 0.00        | 0.00    |

| Drainage Area              |                        | EXTERNAL                                   |                |                                     |                            |
|----------------------------|------------------------|--------------------------------------------|----------------|-------------------------------------|----------------------------|
| Area (Ha)                  |                        | 1.550                                      |                |                                     |                            |
| C =                        |                        | 0.80                                       |                | Restricted Flow $Q_r$ (L/s)= 291.58 |                            |
| 5-Year Ponding             |                        |                                            |                |                                     |                            |
| $T_c$<br>Variable<br>(min) | $i_{5yr}$<br>(mm/hour) | Peak Flow<br>$Q_p=2.78xCi_{5yr}A$<br>(L/s) | $Q_r$<br>(L/s) | $Q_p-Q_r$<br>(L/s)                  | Volume<br>5yr<br>( $m^3$ ) |
| 2                          | 182.69                 | 629.76                                     | 291.58         | 338.18                              | 40.58                      |
| 4                          | 152.51                 | 525.73                                     | 291.58         | 234.15                              | 56.19                      |
| 5                          | 141.18                 | 486.67                                     | 291.58         | 195.09                              | 58.53                      |
| 6                          | 131.57                 | 453.54                                     | 291.58         | 161.96                              | 58.31                      |
| 8                          | 116.11                 | 400.26                                     | 291.58         | 108.68                              | 52.17                      |

| Storage ( $m^3$ ) |          |         |             |         |
|-------------------|----------|---------|-------------|---------|
| Overflow          | Required | Surface | Sub-surface | Balance |
| 0.00              | 58.53    | 270.00  | 0.00        | 0.00    |

| Drainage Area              |                        | RB                                                  |                |                      |                            |
|----------------------------|------------------------|-----------------------------------------------------|----------------|----------------------|----------------------------|
| Area (Ha)                  |                        | 0.220                                               |                |                      |                            |
| C =                        |                        | 0.90                                                |                |                      |                            |
|                            |                        | Restricted Flow $Q_r$ (L/s)= 20.00                  |                |                      |                            |
| 2-Year Ponding             |                        |                                                     |                |                      |                            |
| $T_c$<br>Variable<br>(min) | $i_{2yr}$<br>(mm/hour) | Peak Flow<br>$Q_p=2.78 \times C i_{2yr} A$<br>(L/s) | $Q_r$<br>(L/s) | $Q_p - Q_r$<br>(L/s) | Volume<br>2yr<br>( $m^3$ ) |
| 8                          | 85.46                  | 47.04                                               | 20.00          | 27.04                | 12.98                      |
| 10                         | 76.81                  | 42.28                                               | 20.00          | 22.28                | 13.37                      |
| 11                         | 73.17                  | 40.27                                               | 20.00          | 20.27                | <b>13.38</b>               |
| 12                         | 69.89                  | 38.47                                               | 20.00          | 18.47                | 13.30                      |
| 14                         | 64.23                  | 35.36                                               | 20.00          | 15.36                | 12.90                      |

| Storage ( $m^3$ ) |          |         |             |         |
|-------------------|----------|---------|-------------|---------|
| Overflow          | Required | Surface | Sub-surface | Balance |
| 0.00              | 13.38    | 66.00   | 0.00        | 0.00    |

| Drainage Area              |                        | RC                                         |                |                    |                            |
|----------------------------|------------------------|--------------------------------------------|----------------|--------------------|----------------------------|
| Area (Ha)                  | 0.050                  |                                            |                |                    |                            |
| C =                        | 0.90                   | Restricted Flow $Q_r$ (L/s)= 8.00          |                |                    |                            |
| 2-Year Ponding             |                        |                                            |                |                    |                            |
| $T_c$<br>Variable<br>(min) | $i_{2yr}$<br>(mm/hour) | Peak Flow<br>$Q_p=2.78xCi_{2yr}A$<br>(L/s) | $Q_r$<br>(L/s) | $Q_p-Q_r$<br>(L/s) | Volume<br>2yr<br>( $m^3$ ) |
| 2                          | 133.33                 | 16.68                                      | 8.00           | 8.68               | 1.04                       |
| 4                          | 111.72                 | 13.98                                      | 8.00           | 5.98               | 1.43                       |
| 5                          | 103.57                 | 12.96                                      | 8.00           | 4.96               | 1.49                       |
| 6                          | 96.64                  | 12.09                                      | 8.00           | 4.09               | 1.47                       |
| 8                          | 85.46                  | 10.69                                      | 8.00           | 2.69               | 1.29                       |

| Storage ( $m^3$ ) |          |         |             |         |
|-------------------|----------|---------|-------------|---------|
| Overflow          | Required | Surface | Sub-surface | Balance |
| 0.00              | 1.49     | 13.50   | 0.00        | 0.00    |

| Drainage Area                       |                               | RD                                                              |                         |                                         |                                    |
|-------------------------------------|-------------------------------|-----------------------------------------------------------------|-------------------------|-----------------------------------------|------------------------------------|
| Area (Ha)                           | 0.050                         |                                                                 |                         |                                         |                                    |
| C =                                 | 0.90                          | Restricted Flow Q <sub>r</sub> (L/s)= 8.00                      |                         |                                         |                                    |
| 2-Year Ponding                      |                               |                                                                 |                         |                                         |                                    |
| T <sub>c</sub><br>Variable<br>(min) | i <sub>2yr</sub><br>(mm/hour) | Peak Flow<br>Q <sub>p</sub> = 2.78xCi <sub>2yr</sub> A<br>(L/s) | Q <sub>r</sub><br>(L/s) | Q <sub>p</sub> -Q <sub>r</sub><br>(L/s) | Volume<br>2yr<br>(m <sup>3</sup> ) |
| 2                                   | 133.33                        | 16.68                                                           | 8.00                    | 8.68                                    | 1.04                               |
| 4                                   | 111.72                        | 13.98                                                           | 8.00                    | 5.98                                    | 1.43                               |
| 5                                   | 103.57                        | 12.96                                                           | 8.00                    | 4.96                                    | 1.49                               |
| 6                                   | 96.64                         | 12.09                                                           | 8.00                    | 4.09                                    | 1.47                               |
| 8                                   | 85.46                         | 10.69                                                           | 8.00                    | 2.69                                    | 1.29                               |

| Storage ( $m^3$ ) |          |         |             |         |
|-------------------|----------|---------|-------------|---------|
| Overflow          | Required | Surface | Sub-surface | Balance |
| 0.00              | 1.49     | 11.25   | 0.00        | 0.00    |

| Drainage Area              |                        | EXTERNAL                                   |                              |                    |                            |  |
|----------------------------|------------------------|--------------------------------------------|------------------------------|--------------------|----------------------------|--|
| Area (Ha)                  |                        | 1.550                                      |                              |                    |                            |  |
| C =                        |                        | 0.80                                       | Restricted Flow $Q_r$ (L/s)= |                    | 291.58                     |  |
| 2-Year Ponding             |                        |                                            |                              |                    |                            |  |
| $T_c$<br>Variable<br>(min) | $i_{2yr}$<br>(mm/hour) | Peak Flow<br>$Q_p=2.78xCi_{2yr}A$<br>(L/s) | $Q_r$<br>(L/s)               | $Q_p-Q_r$<br>(L/s) | Volume<br>2yr<br>( $m^3$ ) |  |
| 0                          | 167.22                 | 576.45                                     | 291.58                       | 284.87             | 0.00                       |  |
| 2                          | 133.33                 | 459.62                                     | 291.58                       | 168.04             | 20.16                      |  |
| 3                          | 121.46                 | 418.71                                     | 291.58                       | 127.13             | 22.88                      |  |
| 4                          | 111.72                 | 385.13                                     | 291.58                       | 93.55              | 22.45                      |  |
| 6                          | 96.64                  | 333.13                                     | 291.58                       | 41.55              | 14.96                      |  |

| Storage ( $m^3$ ) |          |         |             |         |
|-------------------|----------|---------|-------------|---------|
| Overflow          | Required | Surface | Sub-surface | Balance |
| 0.00              | 22.88    | 270.00  | 0.00        | 0.00    |












# Appendix E



- **Grading Plan 148290-C-200**
- **Interim Grading Plan 148290-C-201**
- **Erosion and Sediment Control Plan 148290-C-900**
- **Grading Plan 119351-C-200**



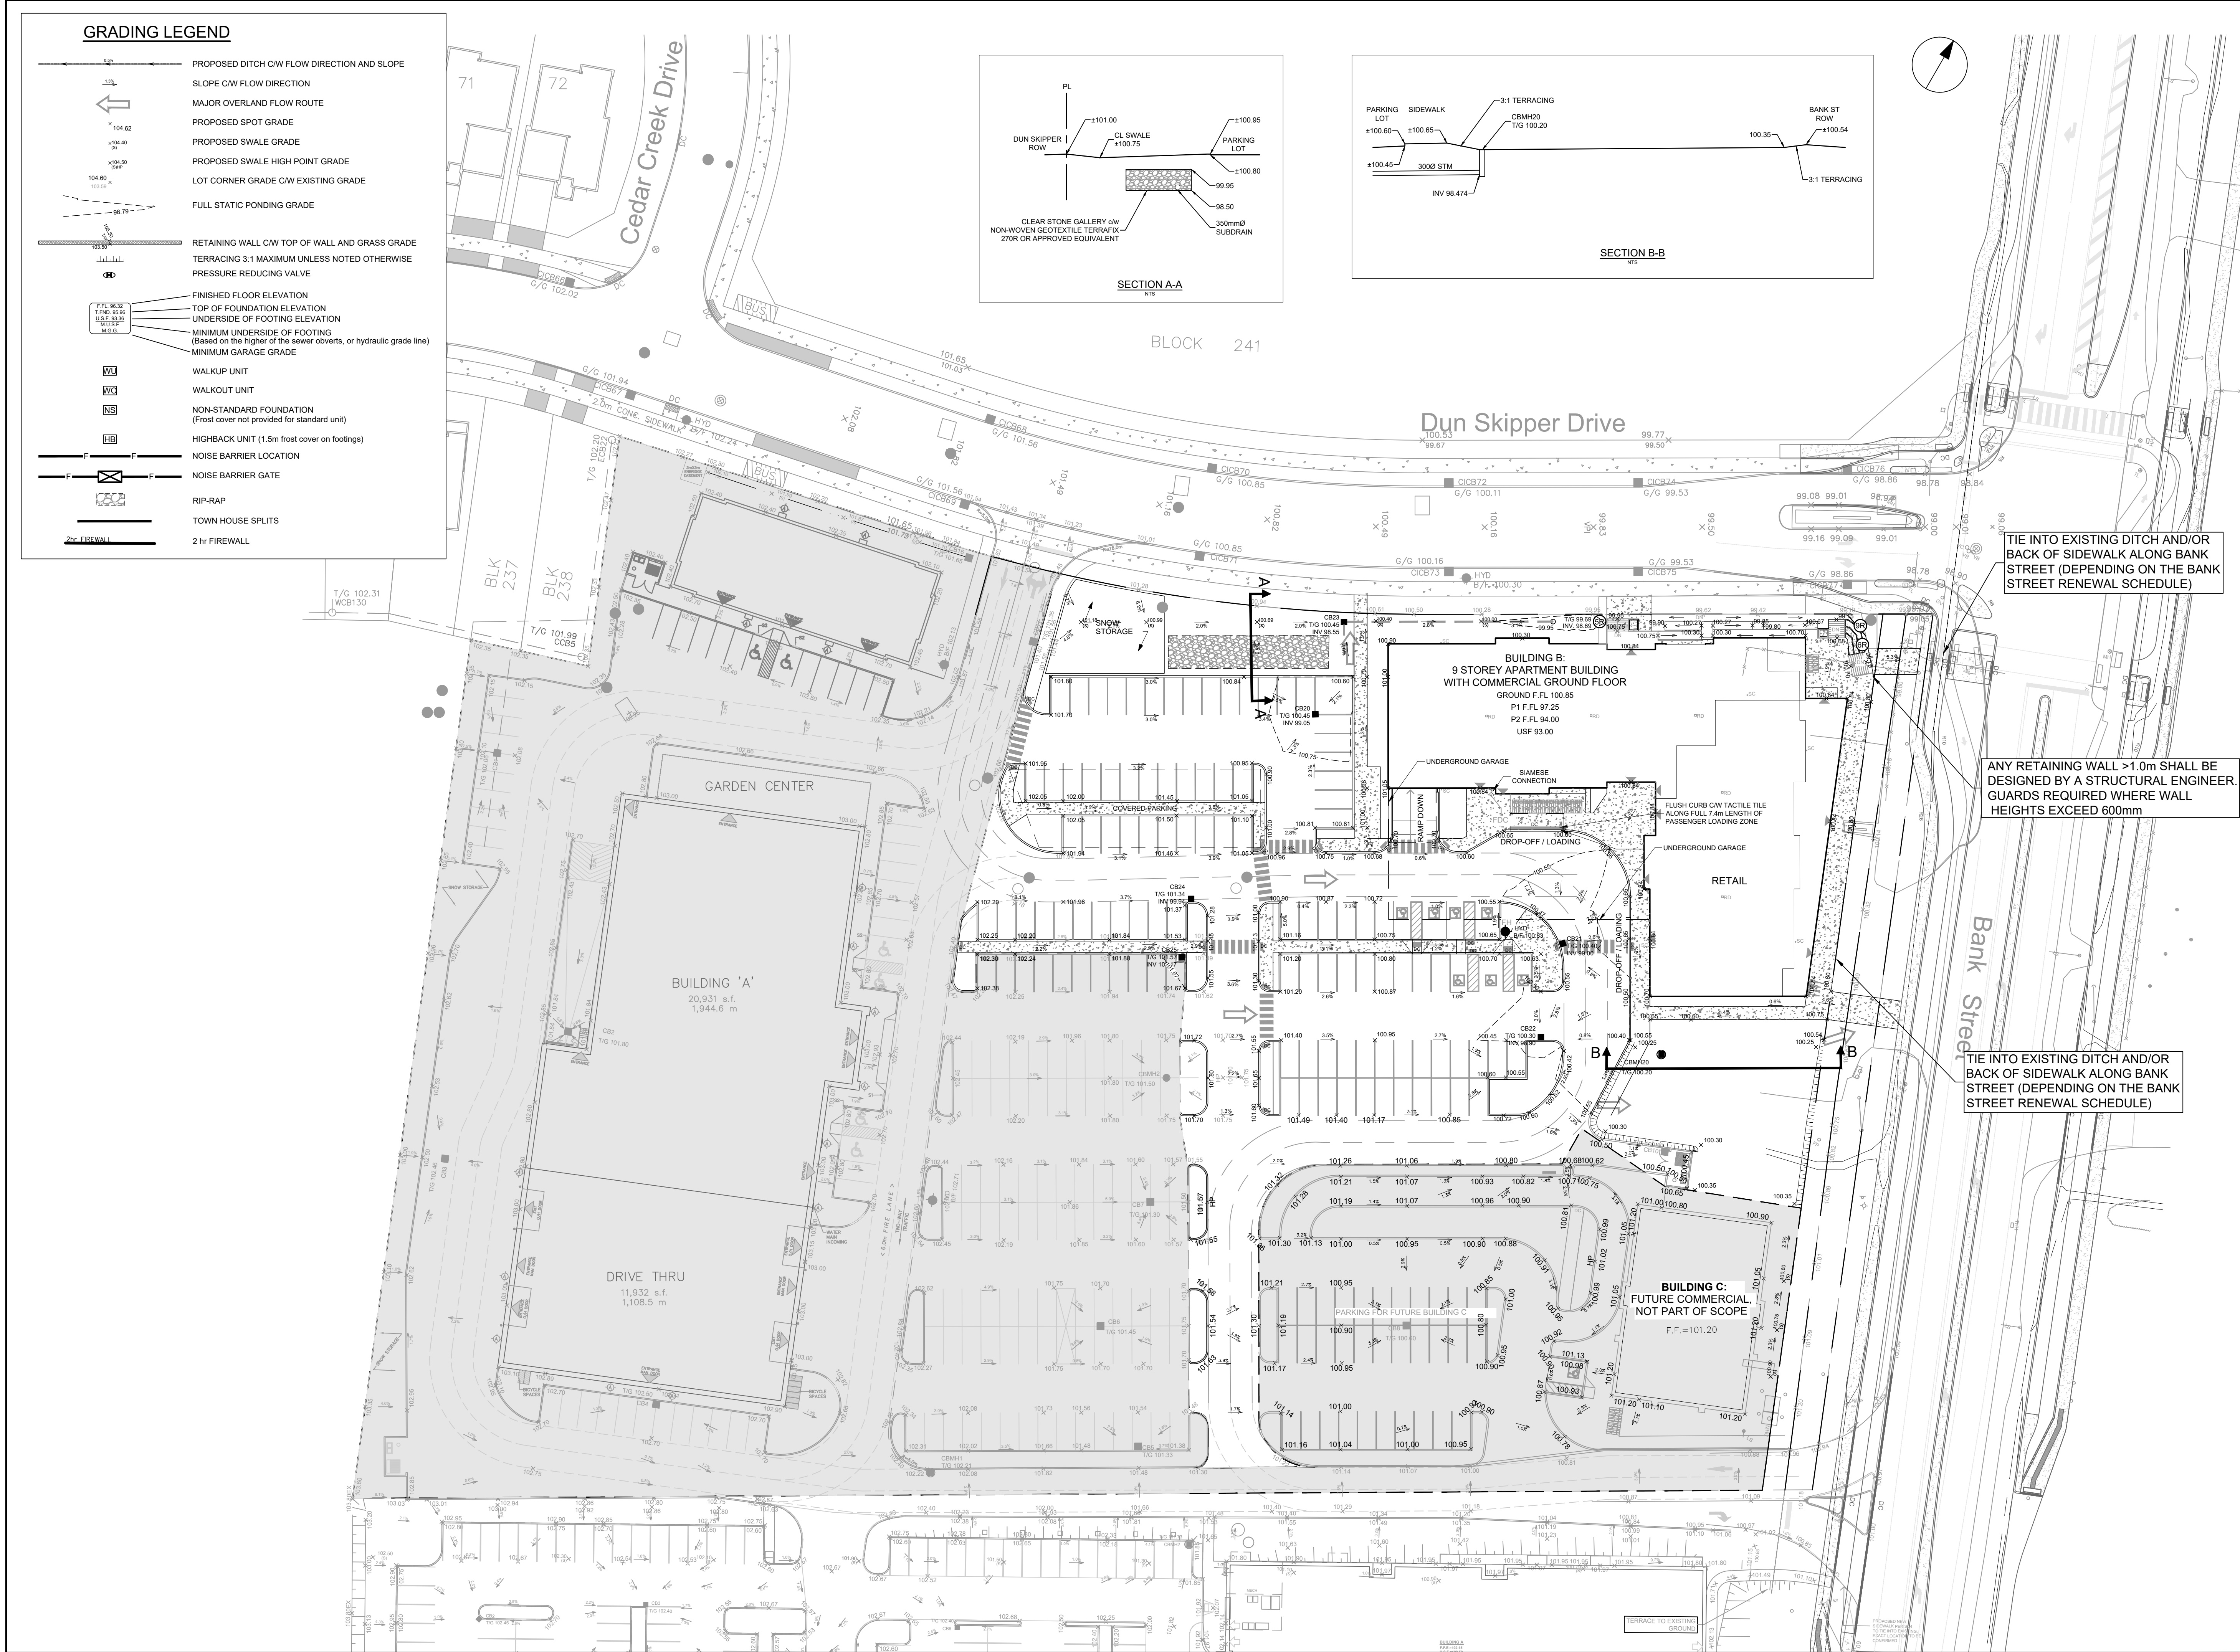

GRADING LEGEND

- PROPOSED DITCH C/W FLOW DIRECTION AND SLOPE
- SLOPE C/W FLOW DIRECTION
- MAJOR OVERLAND FLOW ROUTE
- PROPOSED SPOT GRADE
- PROPOSED SWALE GRADE
- PROPOSED SWALE HIGH POINT GRADE
- LOT CORNER GRADE C/W EXISTING GRADE
- FULL STATIC PONDING GRADE
- RETAINING WALL C/W TOP OF WALL AND GRASS GRADE
- TERRACING 3:1 MAXIMUM UNLESS NOTED OTHERWISE
- PRESSURE REDUCING VALVE
- FINISHED FLOOR ELEVATION
- TOP OF FOUNDATION ELEVATION
- UNDERSIDE OF FOOTING ELEVATION
- MINIMUM UNDERSIDE OF FOOTING (Based on the higher of the sewer overlets, or hydraulic grade line)
- MINIMUM GARAGE GRADE
- WALKUP UNIT
- WALKOUT UNIT
- NON-STANDARD FOUNDATION (Frost cover not provided for standard unit)
- HIGHBACK UNIT (1.5m frost cover on footings)
- NOISE BARRIER LOCATION
- NOISE BARRIER GATE
- RIP-RAP
- TOWN HOUSE SPLITS
- 2 hr FIREWALL

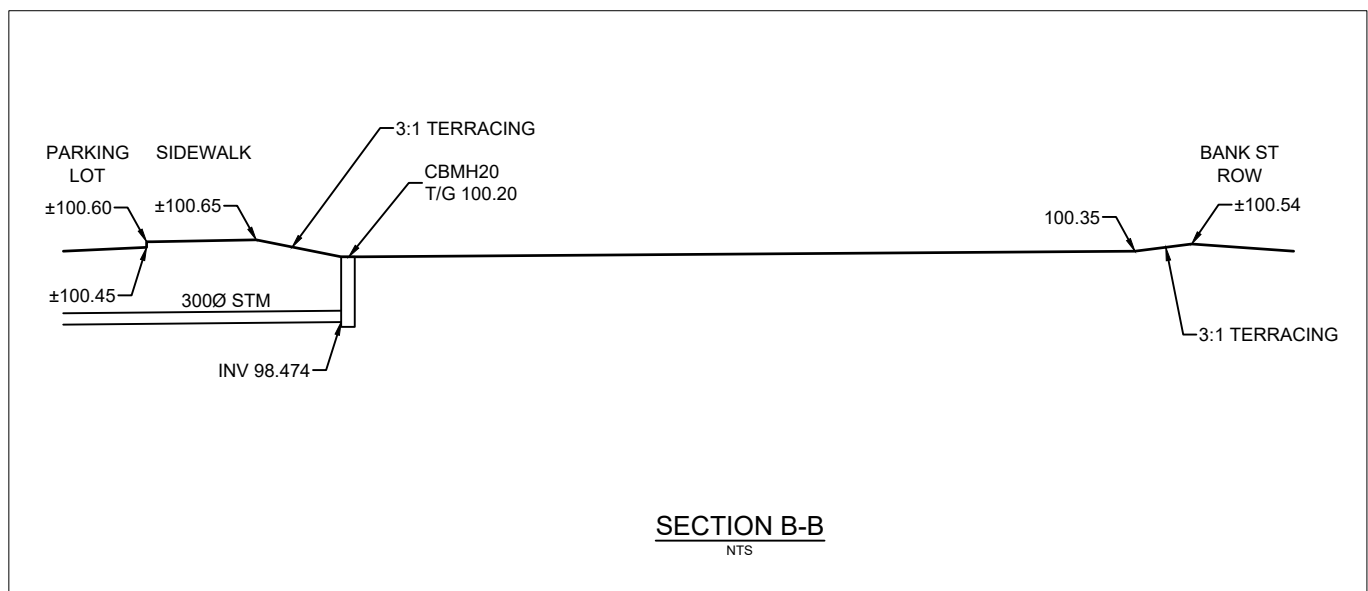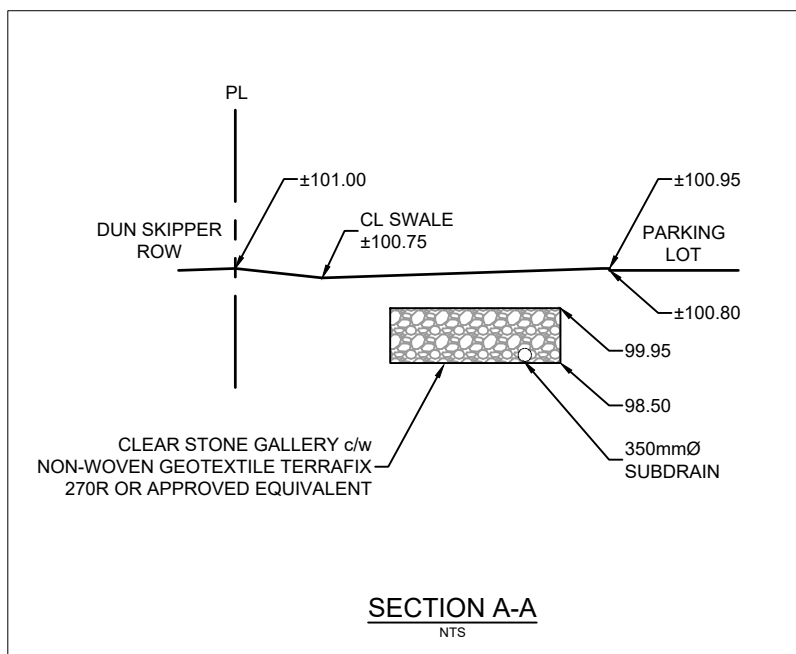

CLIENT  
2668867 Ontario Inc.

COPYRIGHT  
This drawing has been prepared solely for the intended use, thus any reproduction or distribution for any purpose other than authorized by Arcadis is forbidden. Written dimensions shall have precedence over scaled dimensions. Contractors shall verify and be responsible for all dimensions and conditions on the job, and Arcadis shall be informed of any variations from the dimensions and conditions shown on the drawing. Shop drawings shall be submitted to Arcadis for general conformance before proceeding with fabrication.

Arcadis Professional Services (Canada) Inc.  
Formerly B Group Professional Services (Canada) Inc.

| ISSUES | DESCRIPTION                     | DATE       |
|--------|---------------------------------|------------|
| 1      | SUBMISSION NO.1 FOR CITY REVIEW | 2024-11-26 |
| 2      | SUBMISSION NO.2 FOR CITY REVIEW | 2025-02-18 |
| 3      | SUBMISSION NO.3 FOR CITY REVIEW | 2025-04-22 |
| 4      | REVISED PER CITY COMMENTS       | 2025-06-02 |
| 5      | REVISED SITE PLAN               | 2025-08-14 |

SEE 010 FOR NOTES, LEGEND AND DETAILS



CONSULTANTS

ANY RETAINING WALL >1.0m SHALL BE DESIGNED BY A STRUCTURAL ENGINEER. GUARDS REQUIRED WHERE WALL HEIGHTS EXCEED 600mm



PRIME CONSULTANT  
**ARCADIS**  
333 Preston Street - Suite 500  
Ottawa ON K1S 5N4 Canada  
tel 613 225 1311  
www.arcadis.com

PROJECT  
**SENIORS APARTMENTS**  
BANK STREET AT DUN SKIPPER DRIVE

PROJECT NO:  
148290  
DRAWN BY:  
M.M.  
PROJECT MGR:  
R.M.  
CHECKED BY:  
D.G.Y.  
APPROVED BY:  
A.Z.

SHEET TITLE  
**GRADING PLAN**

SHEET NUMBER  
**C-200**  
ISSUE  
**5**



1.5%  
1:75

MAJOR OVERLAND FLOW ROUTE

PROPOSED SPOT GRADE  
x 104.62

PROPOSED SWALE GRADE  
x 104.40 (H)

PROPOSED SWALE HIGH POINT GRADE  
x 104.50 (H<sup>+</sup>)

LOT CORNER GRADE CW EXISTING GRADE  
x 104.60 (H)

FULL STATIC PONDING GRADE  
--- 96.79 ---

RETAINING WALL CW TOP OF WALL AND GRASS GRADE  
105.80

TERRACING 3:1 MAXIMUM UNLESS NOTED OTHERWISE  
PRESSURE REDUCING VALVE

FINISHED FLOOR ELEVATION  
T.O.F. 16.52  
T.O.F. 16.50  
T.O.F. 16.48  
T.O.F. 16.45  
T.O.F. 16.42  
T.O.F. 16.40  
T.O.F. 16.38  
T.O.F. 16.35  
T.O.F. 16.32  
T.O.F. 16.30

TOP OF FOUNDATION ELEVATION  
UNDERSIDE OF FOOTING ELEVATION  
MINIMUM UNDERSIDE OF FOOTING  
(Based on the higher of the sewer obverts, or hydraulic grade line)  
MINIMUM GARAGE GRADE

WALKUP UNIT  
WALKOUT UNIT

NON-STANDARD FOUNDATION  
(Frost cover not provided for standard unit)

HIGHBACK UNIT (1.5m frost cover on footings)

NOISE BARRIER LOCATION  
F F



NOISE BARRIER GATE  
F F

RIP-RAP

TOWN HOUSE SPLUTS



2 hr FIRE WALL

2 hr FIRE WALL

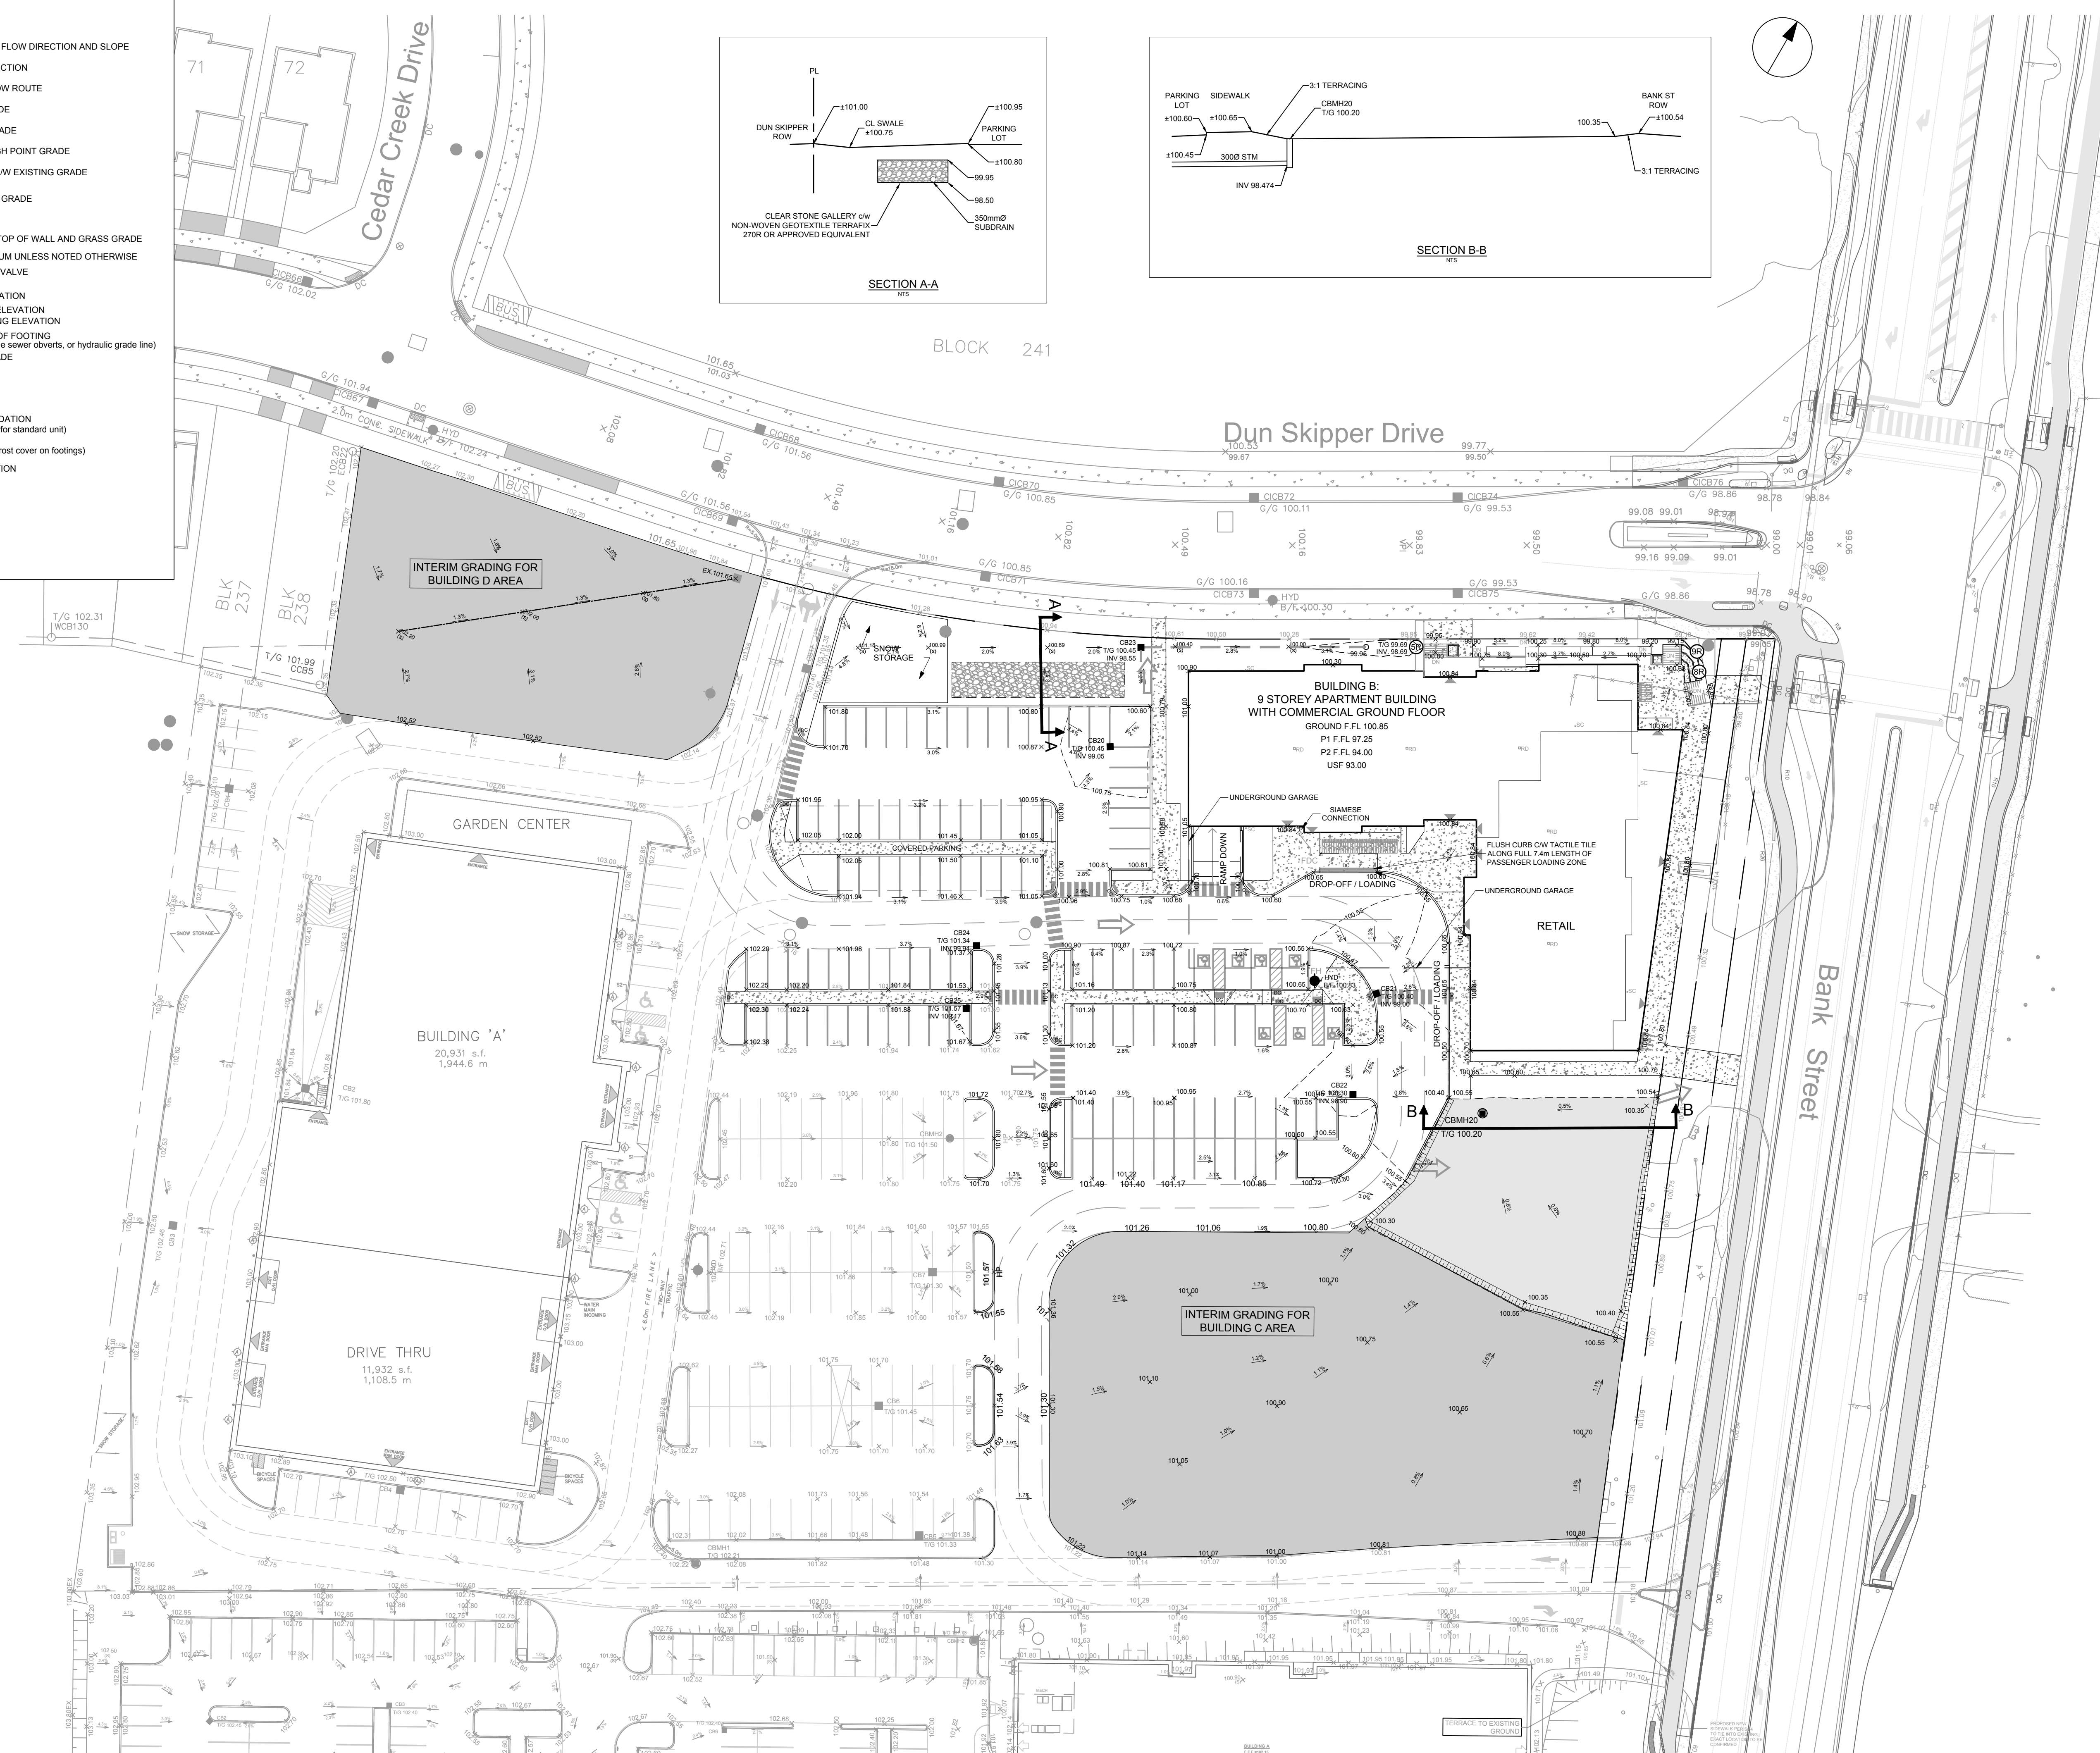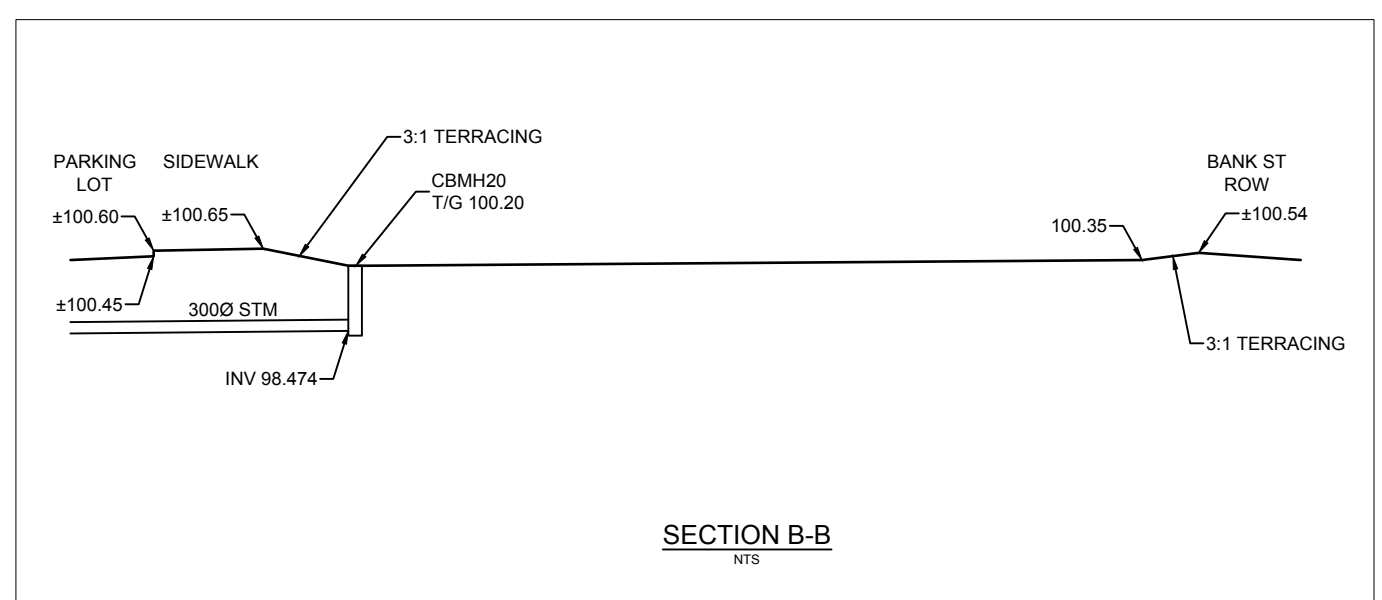

## ISSUE





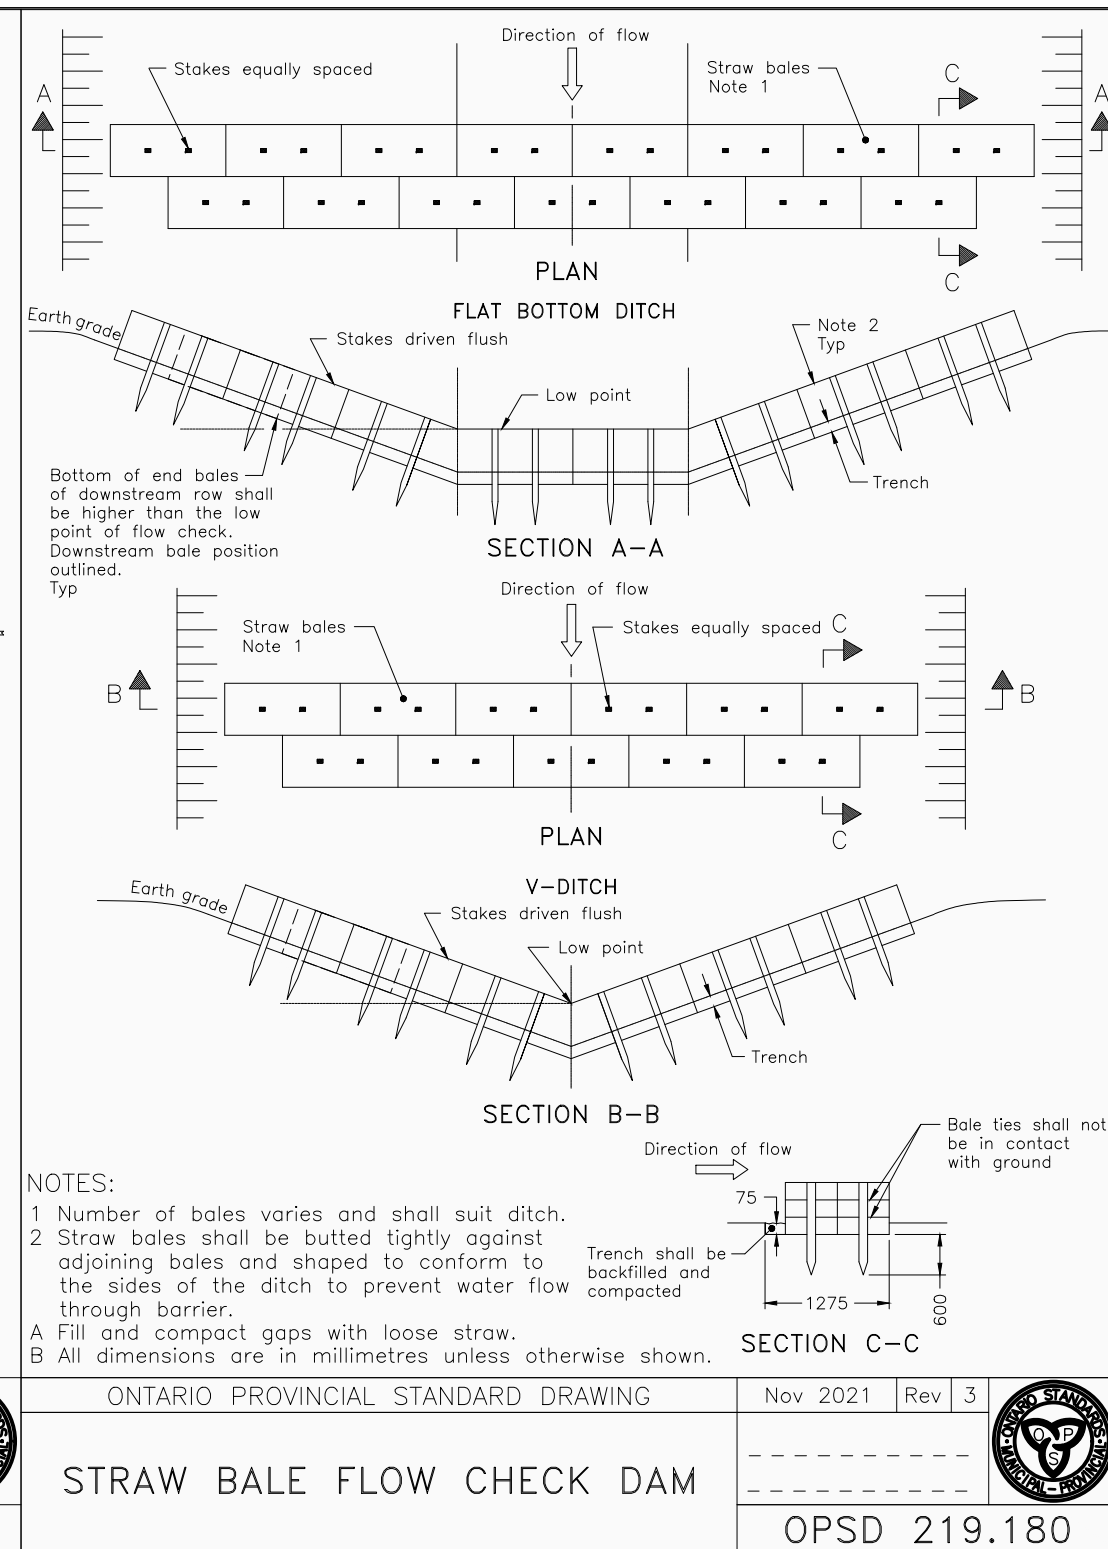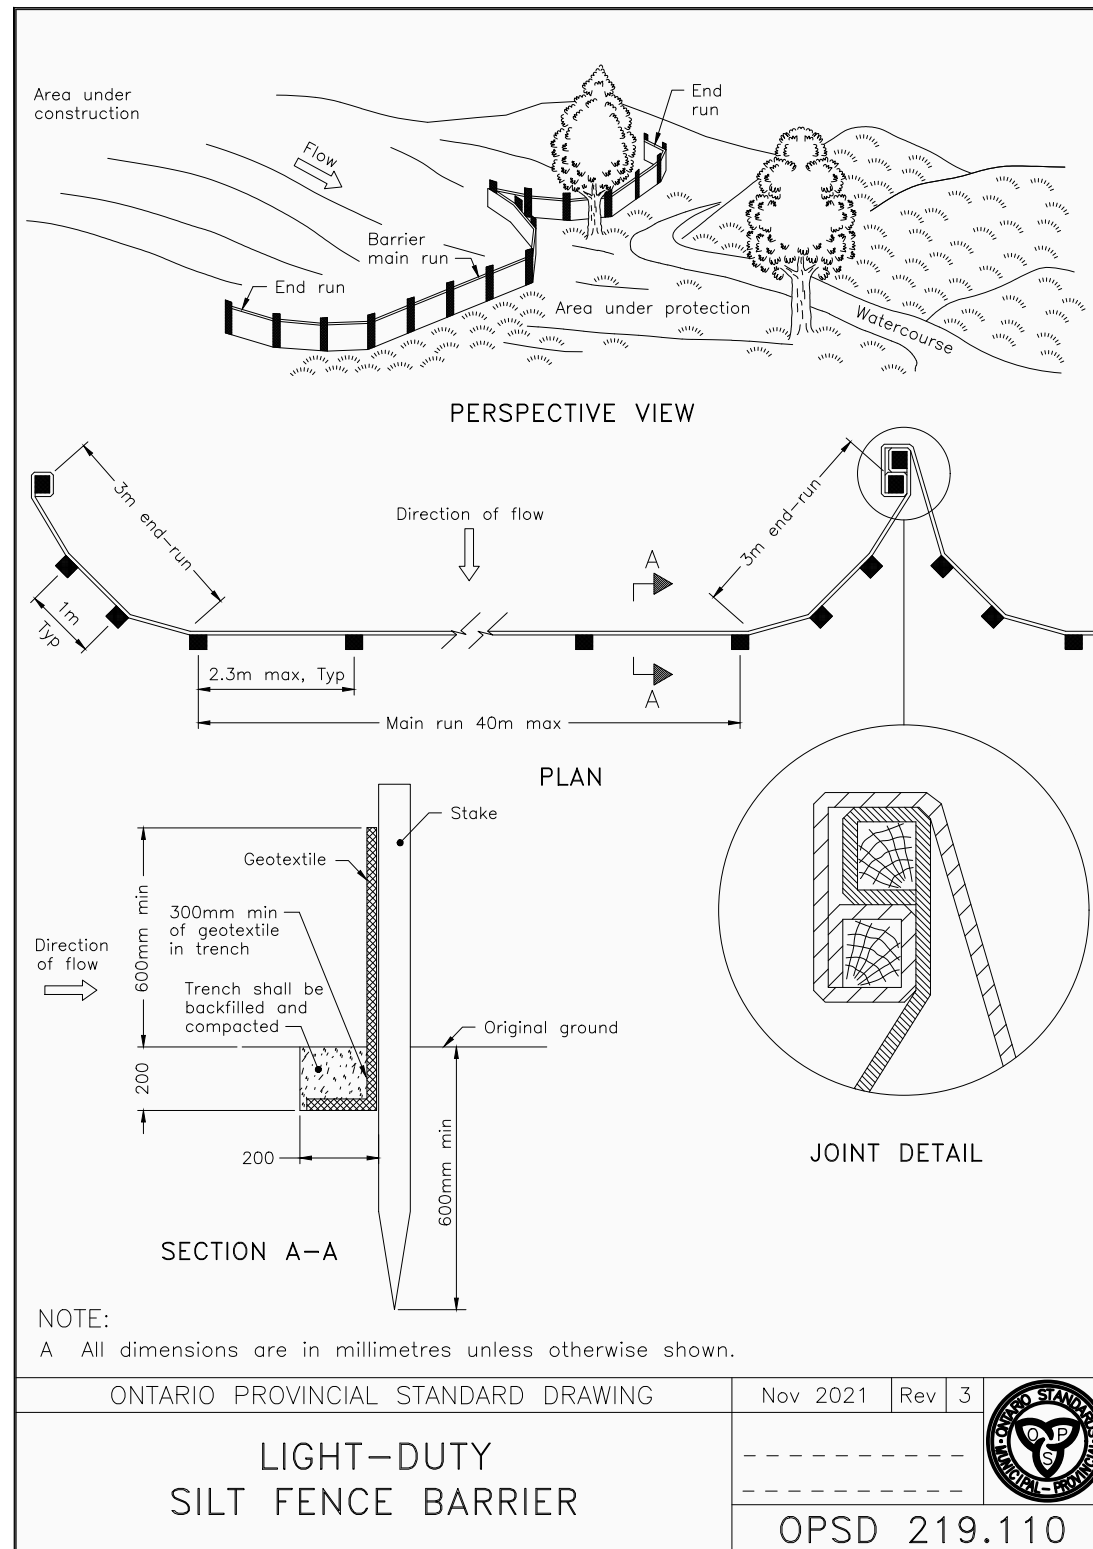

#### NOTES:

1. THE CONTRACTOR SHALL IMPLEMENT BEST MANAGEMENT PRACTICES, TO PROVIDE FOR PROTECTION OF THE AREA DRAINAGE SYSTEM AND THE RECEIVING WATERCOURSE, DURING CONSTRUCTION ACTIVITIES. THE CONTRACTOR ACKNOWLEDGES THAT FAILURE TO IMPLEMENT APPROPRIATE EROSION AND SEDIMENT CONTROL MEASURES MAY BE SUBJECT TO PENALTIES IMPOSED BY ANY APPLICABLE REGULATORY AGENCY.
2. SILT FENCE TO BE ERECTED PRIOR TO EARTH WORKS BEING COMMENCED. SILT FENCE TO BE MAINTAINED UNTIL VEGETATION IS ESTABLISHED OR UNTIL START OF SUBSEQUENT PHASE.
3. STRAW BALE SEDIMENT TRAPS TO BE CONSTRUCTED IN EXISTING ROAD SIDE DITCHES. TRAPS TO REMAIN AND BE MAINTAINED UNTIL VEGETATION IS ESTABLISHED.
4. SILT SACK TO BE PLACED AND MAINTAINED UNDER COVER OF ALL CATCHBASINS. GEOTEXTILE SILT SACK IN STREET CBs TO REMAIN UNTIL ALL CURBS ARE CONSTRUCTED. GEOTEXTILE FABRIC IN RYCBs TO REMAIN UNTIL VEGETATION IS ESTABLISHED. ALL CATCHBASINS TO BE REGULARLY INSPECTED AND CLEANED, AS NECESSARY, UNTIL SOD AND CURBS ARE CONSTRUCTED.
5. CONTRACTOR TO PROVIDE DETAILS ON LOCATION(S) AND DESIGN OF DEWATERING TRAP(S) PRIOR TO COMMENCING WORK. CONTRACTOR ALSO RESPONSIBLE FOR MAINTAINING TRAP(S) AND ADJUSTING SIZE(S) IF DEEMED REQUIRED BY THE ENGINEER DURING CONSTRUCTION.
6. CONTRACTOR TO PROTECT EXISTING CATCHBASINS WITH FILTER CLOTH UNDER THE COVERS TO TRAP SEDIMENTATION. REFER TO IDENTIFIED STRUCTURES.
7. WORKS NOTED ABOVE ARE TO BE INSTALLED, INSPECTED, MAINTAINED AND ULTIMATELY REMOVED BY SERVICING CONTRACTOR.
8. THIS IS A "LIVING DOCUMENT" AND MAY BE MODIFIED IN THE EVENT THE PROPOSED CONTROL MEASURES ARE INSUFFICIENT.

#### LEGEND:

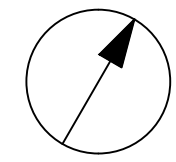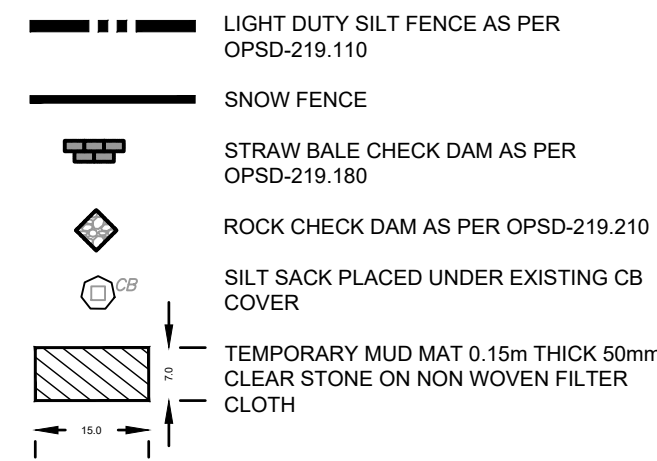

CLIENT

2668867 Ontario Inc.

#### COPYRIGHT

This drawing has been prepared solely for the intended use, thus any reproduction or distribution for any purpose other than authorized by Arcadis is forbidden. Written dimensions shall have precedence over scaled dimensions. Contractors shall verify and be responsible for all dimensions and conditions on the job, and Arcadis shall be informed of any variations from the dimensions and conditions shown on the drawing. Shop drawings shall be submitted to Arcadis for general conformance before proceeding with fabrication.

Arcadis Professional Services (Canada) Inc.  
Formerly B Group Professional Services (Canada) Inc.

#### ISSUES

| No. | DESCRIPTION                     | DATE       |
|-----|---------------------------------|------------|
| 1   | SUBMISSION NO.1 FOR CITY REVIEW | 2024-11-26 |
| 2   | SUBMISSION NO.2 FOR CITY REVIEW | 2025-02-18 |
| 3   | SUBMISSION NO.3 FOR CITY REVIEW | 2025-04-22 |
| 4   | REVISED PER CITY COMMENTS       | 2025-06-02 |
| 5   | REVISED SITE PLAN               | 2025-08-14 |

SEE 010 FOR NOTES, LEGEND AND DETAILS

#### KEY PLAN



#### CONSULTANTS

#### SEAL



#### PRIME CONSULTANT

**ARCADIS**

333 Preston Street - Suite 500  
Ottawa ON K1S 5N4 Canada  
tel 613 225 1311  
www.arcadis.com

#### PROJECT

SENIORS APARTMENTS

#### PROJECT NO:

148290

#### DRAWN BY:

M.M.

#### CHECKED BY:

R.M.

#### PROJECT MGR:

R.M.

#### APPROVED BY:

A.Z.

#### SHEET TITLE

SEDIMENT AND EROSION  
CONTROL PLAN

#### SHEET NUMBER

C-900

#### ISSUE

5











Arcadis Professional Services (Canada) Inc.  
333 Preston Street, Suite 500  
Ottawa, Ontario K1S 5N4  
Canada  
Phone: 613 241 3300  
[www.arcadis.com](http://www.arcadis.com)