



Artist render

# NEUF

ARCHITECT(E)S


| PAGE  | TITRE DES DESSINS Drawing Title | REV. | DATE       |
|-------|---------------------------------|------|------------|
| A000  | TITLE PAGE                      | 2    | 2025-09-19 |
| A102  | SITE PLAN                       | 2    | 2025-09-19 |
| A103  | GROUND FLOOR - SITE PLAN        | 2    | 2025-09-19 |
| A200a | P2 LEVEL PARKING                | 2    | 2025-09-19 |
| A200b | P1 LEVEL PARKING                | 2    | 2025-09-19 |
| A201  | FLOOR PLAN - GROUND FLOOR       | 2    | 2025-09-19 |
| A216  | FLOOR PLAN - 16TH FLOOR         | 2    | 2025-09-19 |
| A400  | ELEVATIONS                      | 2    | 2025-09-19 |
| A401  | ELEVATIONS                      | 2    | 2025-09-19 |

9



77 METCALFE  
CONSTRUCTION RESIDENTIAL BUILDING

OTTAWA, ONTARIO  
CLIENT : GROUPE MACH

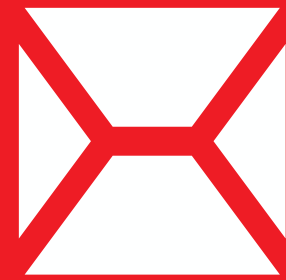

NEUF  
ARCHITECT(E)S

- SITE PLAN APPROVAL - REVISION 1
- COORDINATION Coordination
- PERMIS Permit
- SOUSSION Tender
- REVISION GENERALE General revision
- CONSTRUCTION Construction
- FIN DES TRAVAUX Record Drawings

2025.09.19









Autodesk Docs://13466\_METCALFE\_R23/77MTC\_13466\_ARC\_R23.rvt

| GENERAL NOTES |                                     |
|---------------|-------------------------------------|
| NOTE          | DESCRIPTION                         |
| 1             | FIRE DEPT. PHONE LINE               |
| 2             | FIRE DEPT. CONNECTION               |
| 3             | AIR INTAKE - SEE MECH. ENG.         |
| 4             | EXISTING GAS ENTRY                  |
| 5             | TRANSFER BEAM ABOVE (SEE STRUCTURE) |
| 6             | TRANSFER BEAM ABOVE (SEE STRUCTURE) |
| GENERAL NOTES |                                                       |
|---------------|-------------------------------------------------------|
| NOTE          | DESCRIPTION                                           |
| 28            | GARBAGE COMPACTOR                                     |
| 29            | DUCT FOR STAIR PRESSURIZATION IN FIRE RATED CEILING   |
| 30            | ACCESS LADDER FOR MAINTENANCE OF SAFETY CABLES        |
| 31            | CONSTRUCTION JOINT - SEE STRUCTURAL ENG.              |
| 32            | ACCESS METAL STAIR                                    |
| 33            | COMMERCIAL KITCHEN VENT                               |
| 34            | ELEVATOR DRAINAGE P.T. - 300X900. SEE MECH. ENG.      |
| 35            | SANITARY DRAINAGE P.T. - 300X900. SEE MECH. ENG.      |
| 36            | STORMWATER DRAINAGE P.T. - SEE MECH. ENG.             |
| 37            | WIRE MESH PARTITION FOR MECHANICAL EQUIPMENT SECURITY |
| 38            | WIRE MESH PARTITION FOR MECHANICAL EQUIPMENT SECURITY |
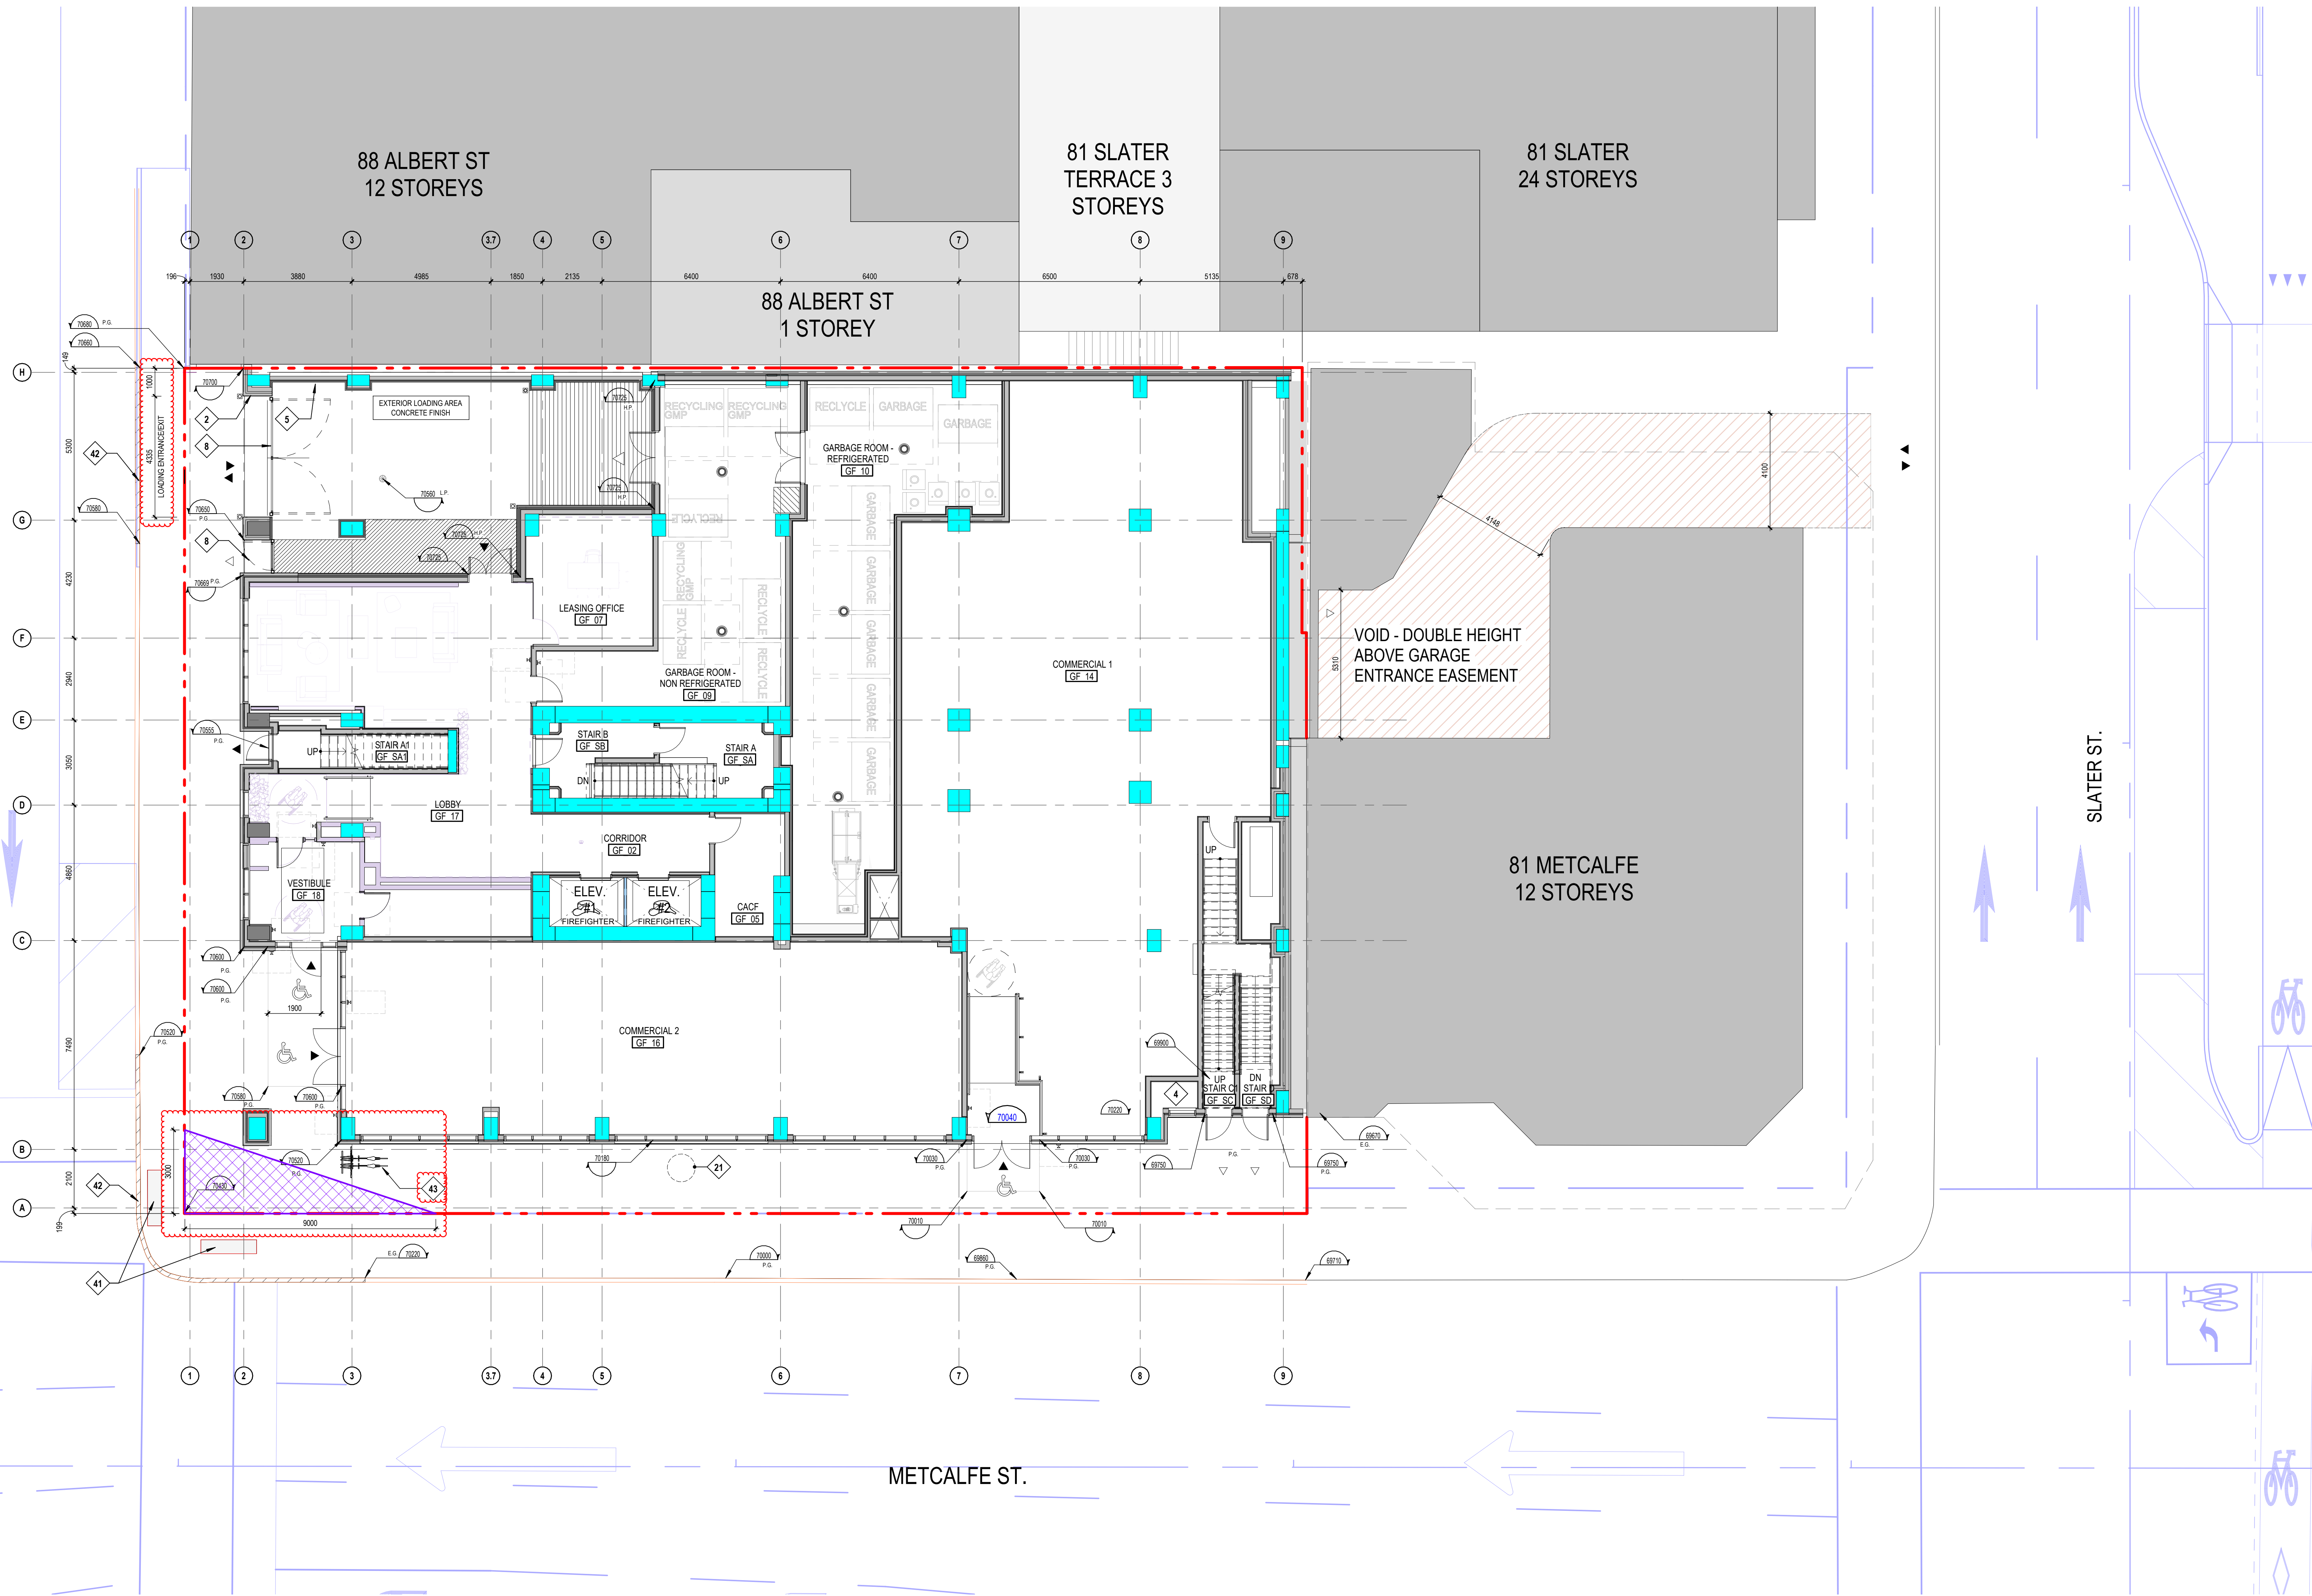

GROUND FLOOR - SITE PLAN  
1:100

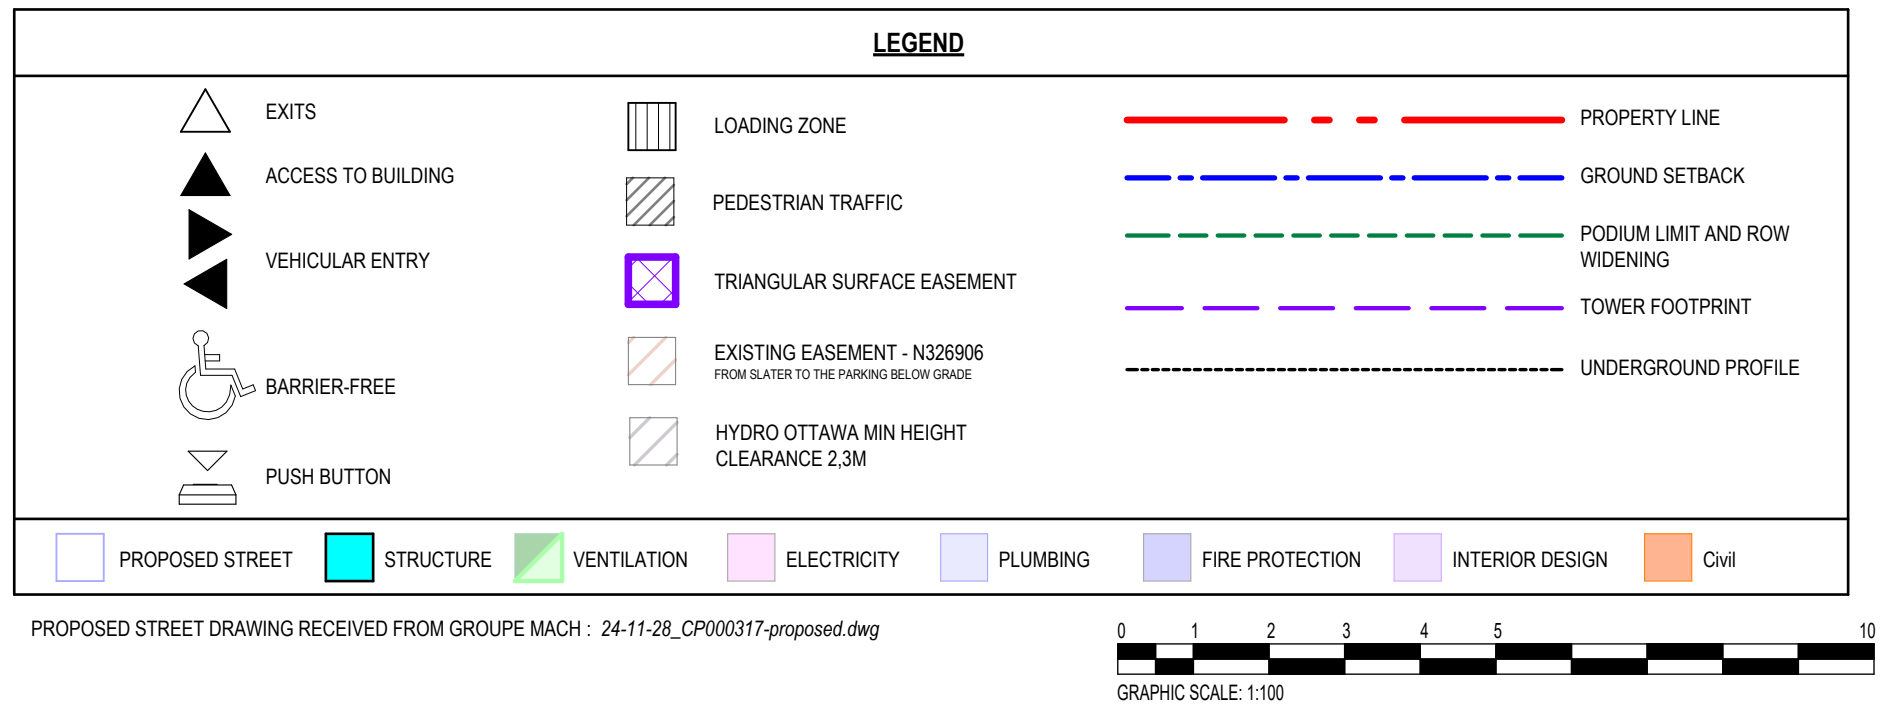

NOTES GÉNÉRALES / General Notes

1. Ces documents d'architecture sont la propriété exclusive de NEUF architecte(s) et ne peuvent être utilisés, reproduits ou copiés sans autorisation écrite préalable. / These architectural documents are the exclusive property of NEUF architecte(s) and cannot be used, copied or reproduced without written pre-authorization.
2. Les dimensions apparaissant aux documents doivent être vérifiées par l'entrepreneur avant le début des travaux. / All dimensions which appear on the documents must be verified by the contractor before to start the work.
3. Veuillez aviser l'architecte de toute divergence entre ces documents et ceux des autres professionnels. / The architect must be notified of all errors, omissions and discrepancies between these documents and those of the others professionals.
4. Les dimensions sur ces documents doivent être lues et non mesurées. / The dimensions on these documents must be read and not measured.

SURVEYOR  
**ANNIS, O'SULLIVAN, VOLLEBEKK LTD.**  
1-2 Commercial Lane, Suite 200, Montreal, QC, H2C 1G2  
T 514 727-0800 / [info@anniso.com](mailto:info@anniso.com)

INTERIOR DESIGN  
**GAUVREAU DESIGN**  
2125 Avenue Montclair, QC H3T 1H2  
T 514 596 0055 / [gauvreau@gauvreau.com](mailto:gauvreau@gauvreau.com)

CIVIL  
**ÉQUIPE LAURENCE**  
117 Avenue Lacombe, QC H3T 1H2  
T 514 303 2702 / [equipe@laurence.ca](mailto:equipe@laurence.ca)


STRUCTURAL ENGINEER  
**L2C Experts**  
4710 rue St-Alexandre, Suite 102, Montreal, QC H2C 2C7  
T 514 379 4889 / [l2c@l2c.ca](mailto:l2c@l2c.ca)

MÉCANIQUE ET ÉLECTRICITÉ / Mechanical and electrical  
**MEP EXPERTS CONSEIL**  
1900 Boulevard, Saint-Hyacinthe, QC J2S 1R6  
T 514 786 1227


URBANISME / Urban Planning  
**FOTENN**  
430 O'Connor Street, Ottawa, ON K2P 1W6  
T 613 728 5788 / [fotenn.com](mailto:fotenn.com)

ARCHITECTES / Architects  
**NEUF architecte(s) inc.**  
630, Boulevard Laurier, 5<sup>e</sup> étage, Montréal, QC H3B 1S6  
T 514 344 1117 / [neufarchitectes.com](mailto:neufarchitectes.com)

SCÉAU / Seal

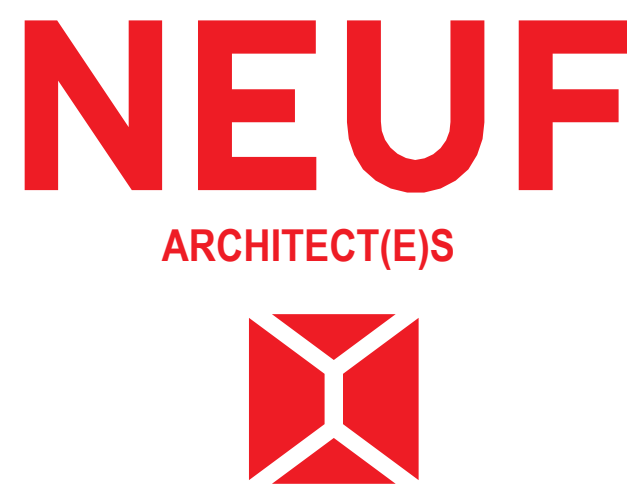

CLIENT / Client

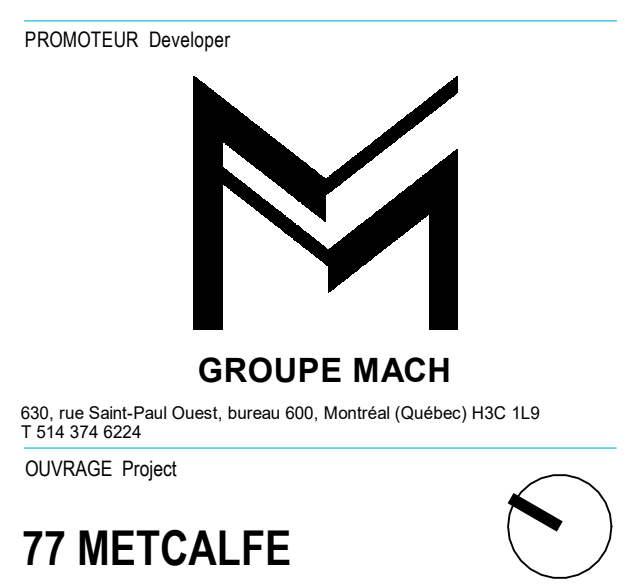

77 METCALFE

EMPLACEMENT / Location  
OTTAWA, ONTARIO

NO. PROJET / No.  
13466

| NO. | REVISION                      | DATE (aa-mm-jj) |
|-----|-------------------------------|-----------------|
| A   | FOR COORDINATION ONLY         | 2025-05-30      |
| B   | FOR INTERNAL REVIEW           | 2025-06-02      |
| 1   | ISSUED FOR SITE PLAN APPROVAL | 2025-07-08      |
| 2   | ISSUED FOR SITE PLAN APPROVAL | 2025-08-19      |

DÉSIGNÉ PAR / Drawn by  
AP CI

VÉRIFIÉ PAR / Checked by  
MM KP

DATE (aa-mm-jj)  
24/12/11

ÉCHELLE / Scale  
Comme indiqué

TITRE DU DSS / Drawing Title  
GROUND FLOOR - SITE PLAN

1


A103







Autodesk Docs://13466\_METCALFE\_R2377MTC\_13466\_ARC\_R23.rvt  
Project Location: 13466 METCALFE, R2377MTC, 13466, ARC, R23.rvt

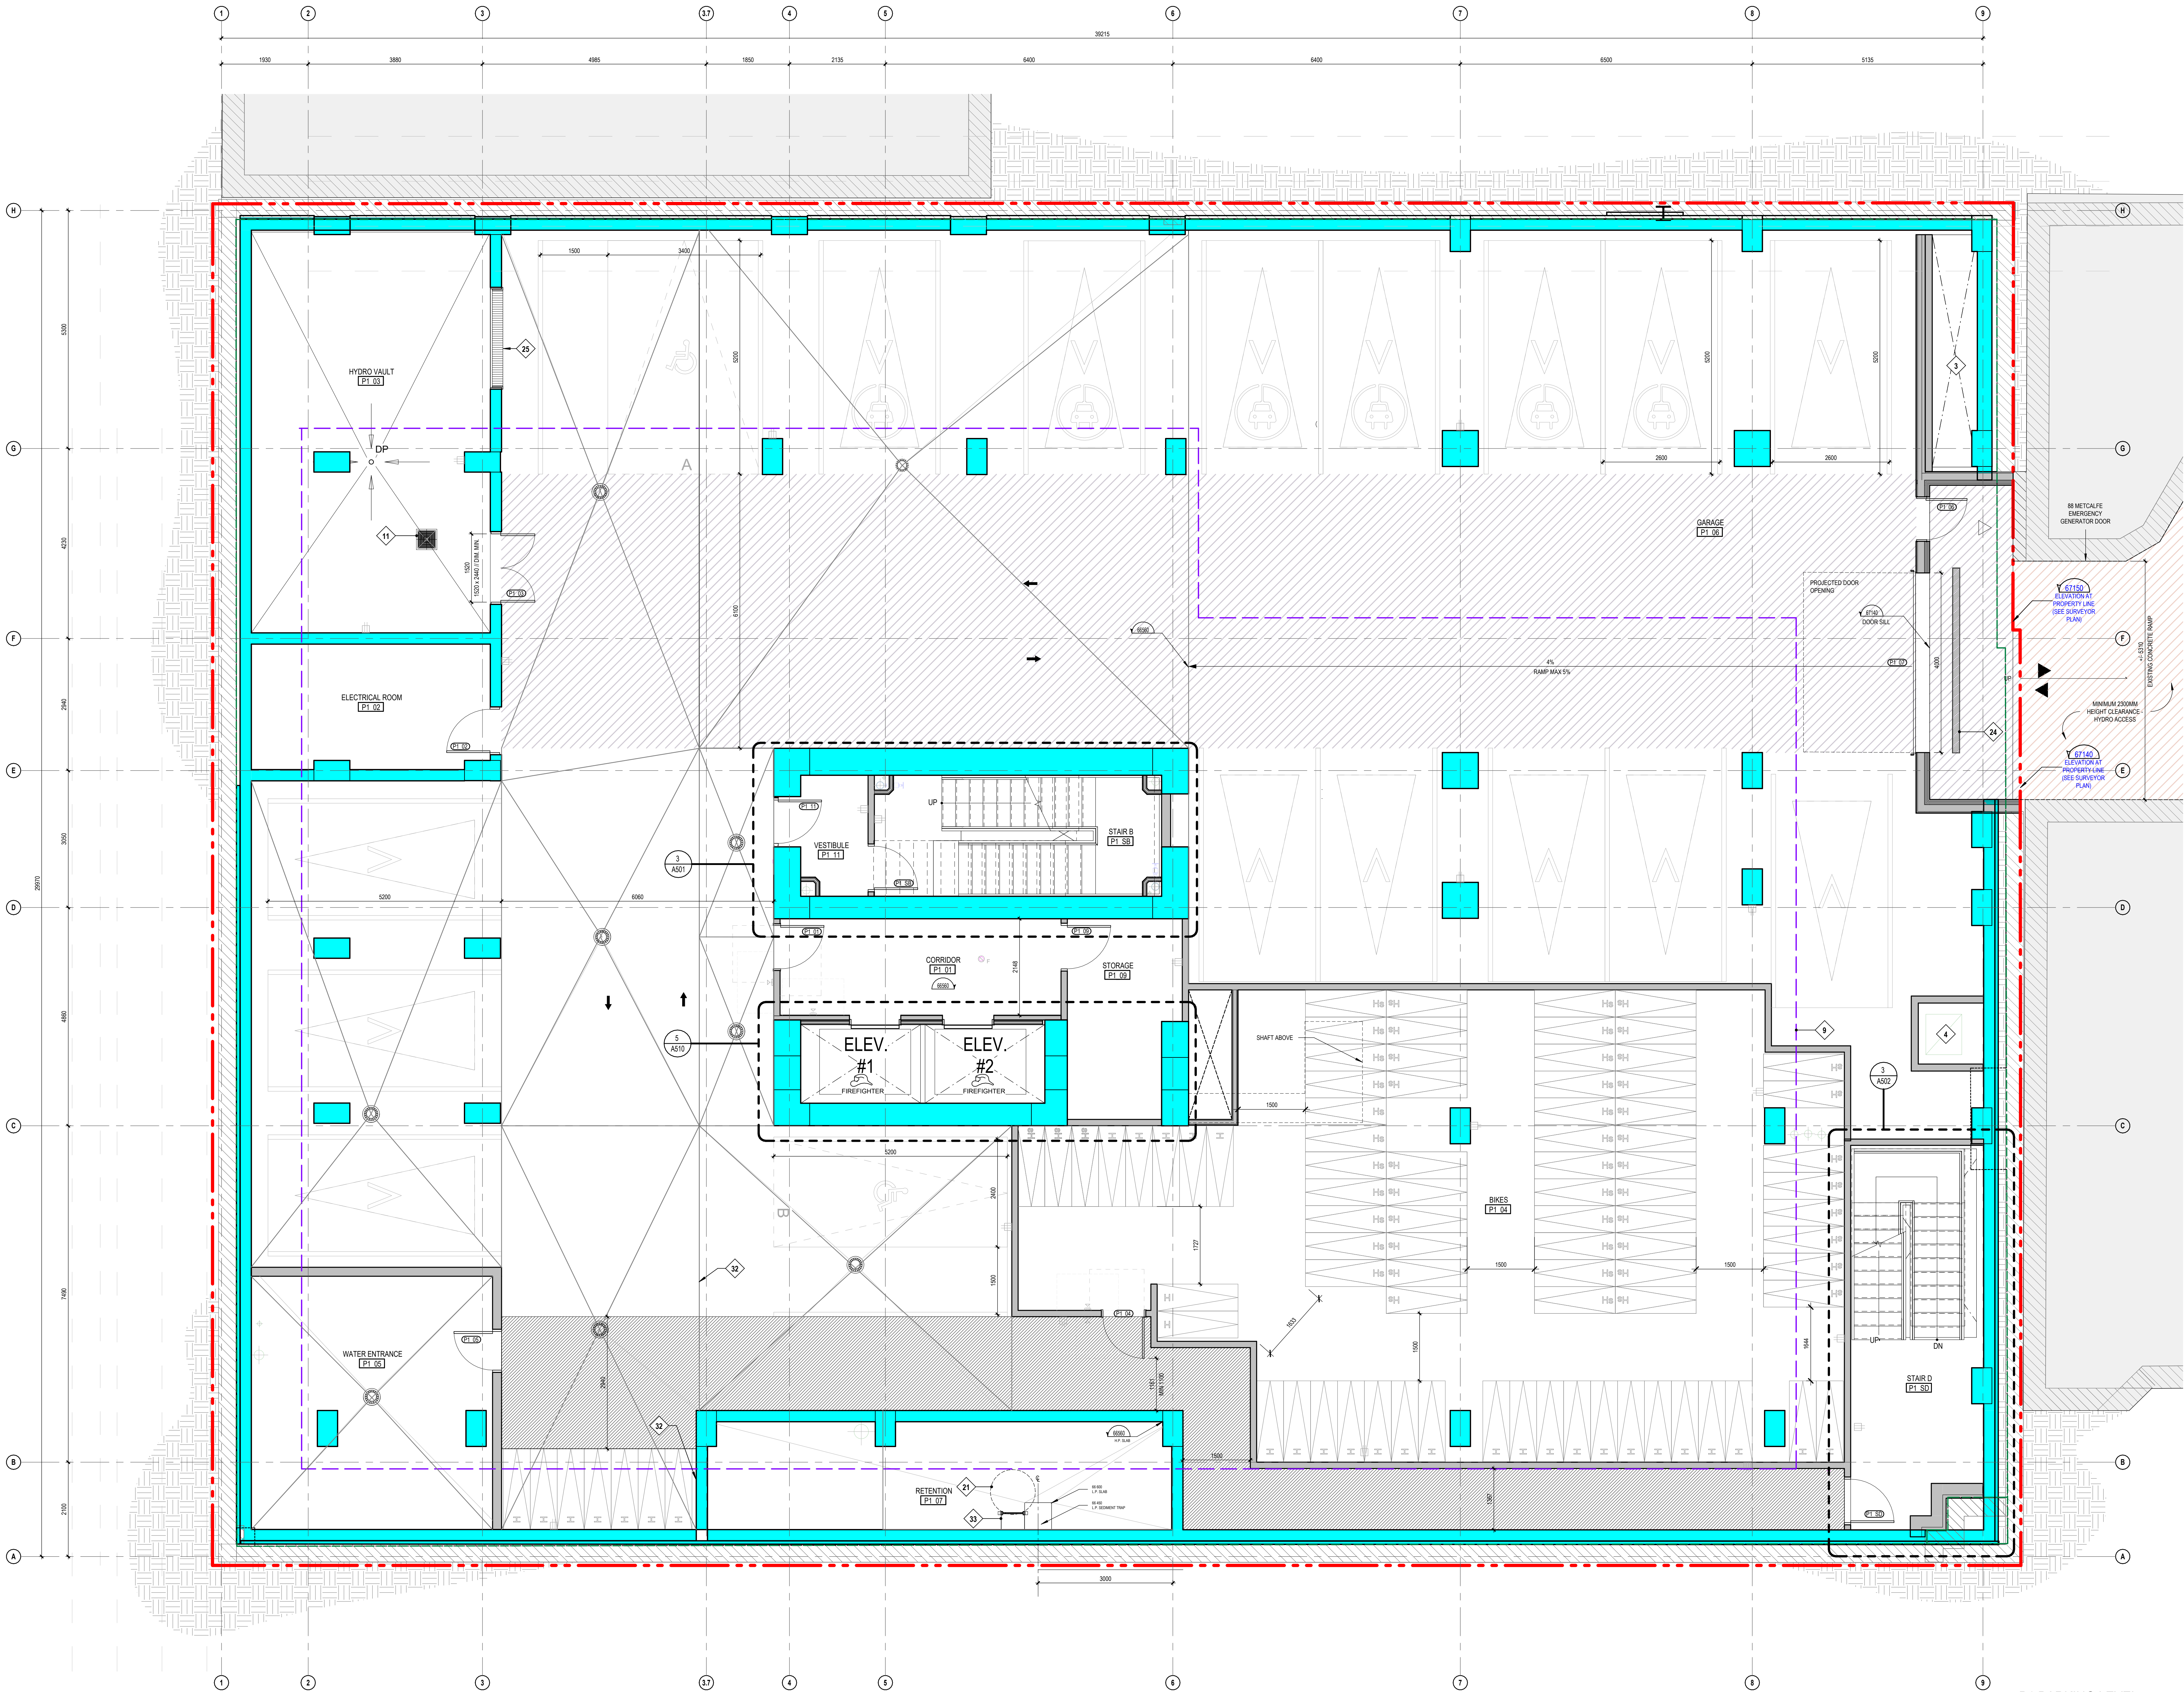


| GENERAL NOTES |                                                         |
|---------------|---------------------------------------------------------|
| NOTE          | DESCRIPTION                                             |
| 1             | FIRE DEPT. PHONE LINE                                   |
| 2             | FIRE DEPT. CONNECTION                                   |
| 3             | AIR INTAKE - SEE MECH. ENG.                             |
| 4             | AIR EXHAUST - SEE MECH. ENG.                            |
| 5             | EXISTING GAS ENTRY                                      |
| 6             | CLEAR ZONE - FACADE MAINTENANCE ACCESS (SEE CONSULTANT) |
| 7             | PRIVACY GATE                                            |
| 8             | TOWER FOOTPRINT                                         |
| 9             | COL. CONTAINER                                          |
| 10            | SCREEN WALL                                             |
| 11            | ENTRANCE MARQUEE                                        |
| 12            | ROOF ABOVE                                              |
| 13            | LOWERS AIR INTAKE (SEE MECH.)                           |
| 14            | GARAGE CHUTE                                            |
| 15            | TRANSFER BEAM ABOVE (SEE STRUCTURE)                     |
| 16            | ELECTRIC CAPP. BOX - SEE ELEC. ENG.                     |
| 17            | RETENTION BASIN ACCESS                                  |
| 18            | ENTRANCE FLOOR ACCESS                                   |
| 19            | ROOF ACCESS HATCH                                       |
| 20            | LINEAR DRAIN - SEE MECH. ENG.                           |
| 21            | VENTILATION GRILLE (2000MM)                             |
| 22            | GARAGE CHUTE VENT                                       |
| 23            | MECHANICAL SHAFT                                        |

| GENERAL NOTES |                                                                 |
|---------------|-----------------------------------------------------------------|
| NOTE          | DESCRIPTION                                                     |
| 24            | GARAGE COMPACTOR                                                |
| 25            | DUCT FOR STAIR PRESSURIZATION IN FIRE RATED CEILING             |
| 26            | ACCESS LADDER FOR MAINTENANCE OF SAFETY CABLES                  |
| 27            | CONSTRUCTION JOINT - SEE STRUCTURAL ENG.                        |
| 28            | ACCESS METAL STAIR                                              |
| 29            | COMMERCIAL KITCHEN VENT                                         |
| 30            | ELEVATOR DRAINAGE P.T. - 3000X600 SEE MECH. ENG.                |
| 31            | SANITARY DRAINAGE P.T. - 3000X600 SEE MECH. ENG.                |
| 32            | STORMWATER DRAINAGE P.T. - SEE MECH. ENG.                       |
| 33            | WIRE MESH PARTITION FOR MECHANICAL EQUIPMENT SECURITY           |
| 34            | ISLAND (SEE SITE AND CIVIL ENG.)                                |
| 35            | BARRIER FREE TACTILE PAVERS (SEE CIVIL ENG.)                    |
| 36            | DEPRESSED SIDEWALK (SEE CIVIL ENG.)                             |
| 37            | BIODRAIN                                                        |
| 38            | INDIVIDUAL SURFACE POTS WITH VARIOUS PLANTS TO BE DEFINED LATER |

| PARKING LEGEND                       |                      |
|--------------------------------------|----------------------|
|                                      | Barrier Free         |
|                                      | Access to Building   |
|                                      | Vehicle Entry        |
|                                      | Push Button          |
| BIKE RACK LEGEND                     |                      |
|                                      | Horizontal Rack      |
|                                      | Vertical Rack        |
|                                      | Commercial Bike Rack |
| BIKE RACK SCHEDULE                   |                      |
| P2 EXISTING (SURVEYOR PLAN 24.08.00) | 86                   |
| P1 EXISTING (SURVEYOR PLAN 24.08.00) | 145                  |
| TOTAL                                | 231                  |

| PARKING                              |     |
|--------------------------------------|-----|
| BARRIER FREE - TYPE A 3400mmx2000mm  | 1   |
| BARRIER FREE - TYPE B 3400mmx2000mm  | 1   |
| VISITOR - 2600mmx500mm               | 8   |
| VISITOR - 2600mmx200mm               | 6   |
| TOTAL                                | 17  |
| LOCKERS                              |     |
| P2 EXISTING (SURVEYOR PLAN 24.08.00) | 200 |
| TOTAL                                | 240 |

| LEGEND |                                        |
|--------|----------------------------------------|
|        | EXIT                                   |
|        | ACCESS TO BUILDING                     |
|        | VEHICULAR ENTRY                        |
|        | BARRIER-FREE                           |
|        | PUSH BUTTON                            |
|        | LOADING ZONE                           |
|        | PEDESTRIAN TRAFFIC                     |
|        | TRIANGULAR SURFACE EASEMENT            |
|        | EXISTING EASEMENT - 1:200000           |
|        | HYDRO OTTAWA MIN HEIGHT CLEARANCE 2.3M |
|        | PROPERTY LINE                          |
|        | GROUND SETBACK                         |
|        | PODIUM LIMIT AND ROW WIDENING          |
|        | TOWER FOOTPRINT                        |
|        | UNDERGROUND PROFILE                    |

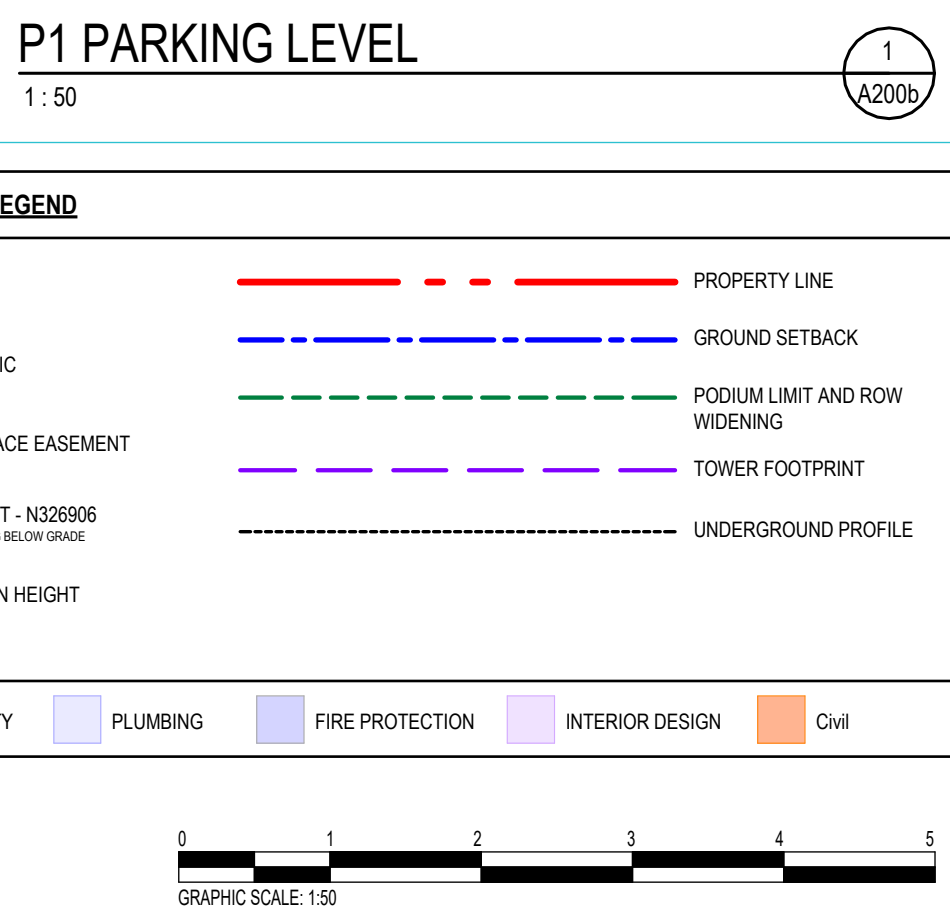

- NOTES GÉNÉRALES / General Notes
1. Ces documents d'architecture sont la propriété exclusive de NEUF architecte(s) et ne peuvent être utilisés, reproduits ou copiés sans autorisation écrite préalable. / These architectural documents are the exclusive property of NEUF architecte(s) and cannot be used, copied or reproduced without written pre-authorization.
  2. Les dimensions approuvées aux documents doivent être vérifiées par l'entrepreneur avant le début des travaux. / All dimensions which appear on the documents must be verified by the contractor before to start the work.
  3. Veuillez aviser l'architecte de toute divergence entre ces documents et ceux des autres professionnels. / The architect must be notified of all errors, omissions and discrepancies between these documents and those of the other professionals.
  4. Les dimensions sur ces documents doivent être lues et non mesurées. / The dimensions on these documents must be read and not measured.

SURVAYOR  
**ANNIS, O'SULLIVAN, VOLLEBEKK LTD.**  
1-800-361-1111  
T 514 727-0800  
F 514 727-0801  
O 514 727-0802

INTERIOR DESIGN  
**GAUVREAU DESIGN**  
117 Avenue Lacombe, Suite 200, Montréal, QC J6B 3G1  
T 514 596-0555  
F 514 596-0556  
O 514 596-0557

CIVIL  
**ÉQUIPE LAURENCE**  
117 Avenue Lacombe, Suite 200, Montréal, QC J6B 3G1  
T 514 596-0555  
F 514 596-0556  
O 514 596-0557

STRUCTURE DESIGN  
**L2C Experts**  
117 Avenue Lacombe, Suite 200, Montréal, QC J6B 3G1  
T 514 596-0555  
F 514 596-0556  
O 514 596-0557

MÉCANIQUE ET ÉLECTRICITÉ / Mechanical and electrical  
**FOTENN**  
117 Avenue Lacombe, Suite 200, Montréal, QC J6B 3G1  
T 514 596-0555  
F 514 596-0556  
O 514 596-0557

URBANISME / Urban Planning  
**URBANISME**  
117 Avenue Lacombe, Suite 200, Montréal, QC J6B 3G1  
T 514 596-0555  
F 514 596-0556  
O 514 596-0557

ARCHITECTES / Architects  
**NEUF architecte(s)**  
117 Avenue Lacombe, Suite 200, Montréal, QC J6B 3G1  
T 514 596-0555  
F 514 596-0556  
O 514 596-0557

ARCHITECTES / Architects  
**NEUF architecte(s)**  
117 Avenue Lacombe, Suite 200, Montréal, QC J6B 3G1  
T 514 596-0555  
F 514 596-0556  
O 514 596-0557



Autodesk Docs://3466\_METCALFE\_R23/77MTC\_13466\_ARC\_R23.rvt

| GENERAL NOTES |                                                         |
|---------------|---------------------------------------------------------|
| NOTE          | DESCRIPTION                                             |
| 1             | FIRE DEPT. PHONE LINE                                   |
| 2             | FIRE DEPT. CONNECTION                                   |
| 3             | AIR INTAKE - SEE MECH. ENG.                             |
| 4             | EXISTING GAS ENTRY                                      |
| 5             | CLEAR ZONE - FACADE MAINTENANCE ACCESS (SEE CONSULTANT) |
| 6             | PRIVACY GATE                                            |
| 7             | TOWER FOOTPRINT                                         |
| 8             | SCREEN WALL                                             |
| 9             | SCREEN WALL                                             |
| GENERAL NOTES |                                                                 |
|---------------|-----------------------------------------------------------------|
| NOTE          | DESCRIPTION                                                     |
| 28            | GARAGE COMPACTOR                                                |
| 29            | DUCT FOR STAIR PRESSURIZATION IN FIRE RATED CEILING             |
| 30            | ACCESS LADDER FOR MAINTENANCE OF SAFETY CABLES                  |
| 31            | CONSTRUCTION JOINT - SEE STRUCTURAL ENG.                        |
| 32            | ACCESS METAL STAIR                                              |
| 33            | COMMERCIAL KITCHEN VENT                                         |
| 34            | ELEVATOR DRAINAGE PIT - 300X900. SEE MECH. ENG.                 |
| 35            | SANITARY DRAINAGE PIT - 300X900. SEE MECH. ENG.                 |
| 36            | STORMWATER DRAINAGE PIT - SEE MECH. ENG.                        |
| 37            | WIRE MESH PARTITION FOR MECHANICAL EQUIPMENT SECURITY           |
| 38            | BY-LAND (SEE SITE AND CIVIL ENG.)                               |
| 39            | BARRETT FREE TILE FLOOR (SEE CIVIL ENG.)                        |
| 40            | DEPRESSED SIDEWALK (SEE CIVIL ENG.)                             |
| 41            | DEPRESSED SIDEWALK (SEE CIVIL ENG.)                             |
| 42            | DEPRESSED SIDEWALK (SEE CIVIL ENG.)                             |
| 43            | DEPRESSED SIDEWALK (SEE CIVIL ENG.)                             |
| 44            | INDIVIDUAL SURFACE POTS WITH VARIOUS PLANTS TO BE DEFINED LATER |

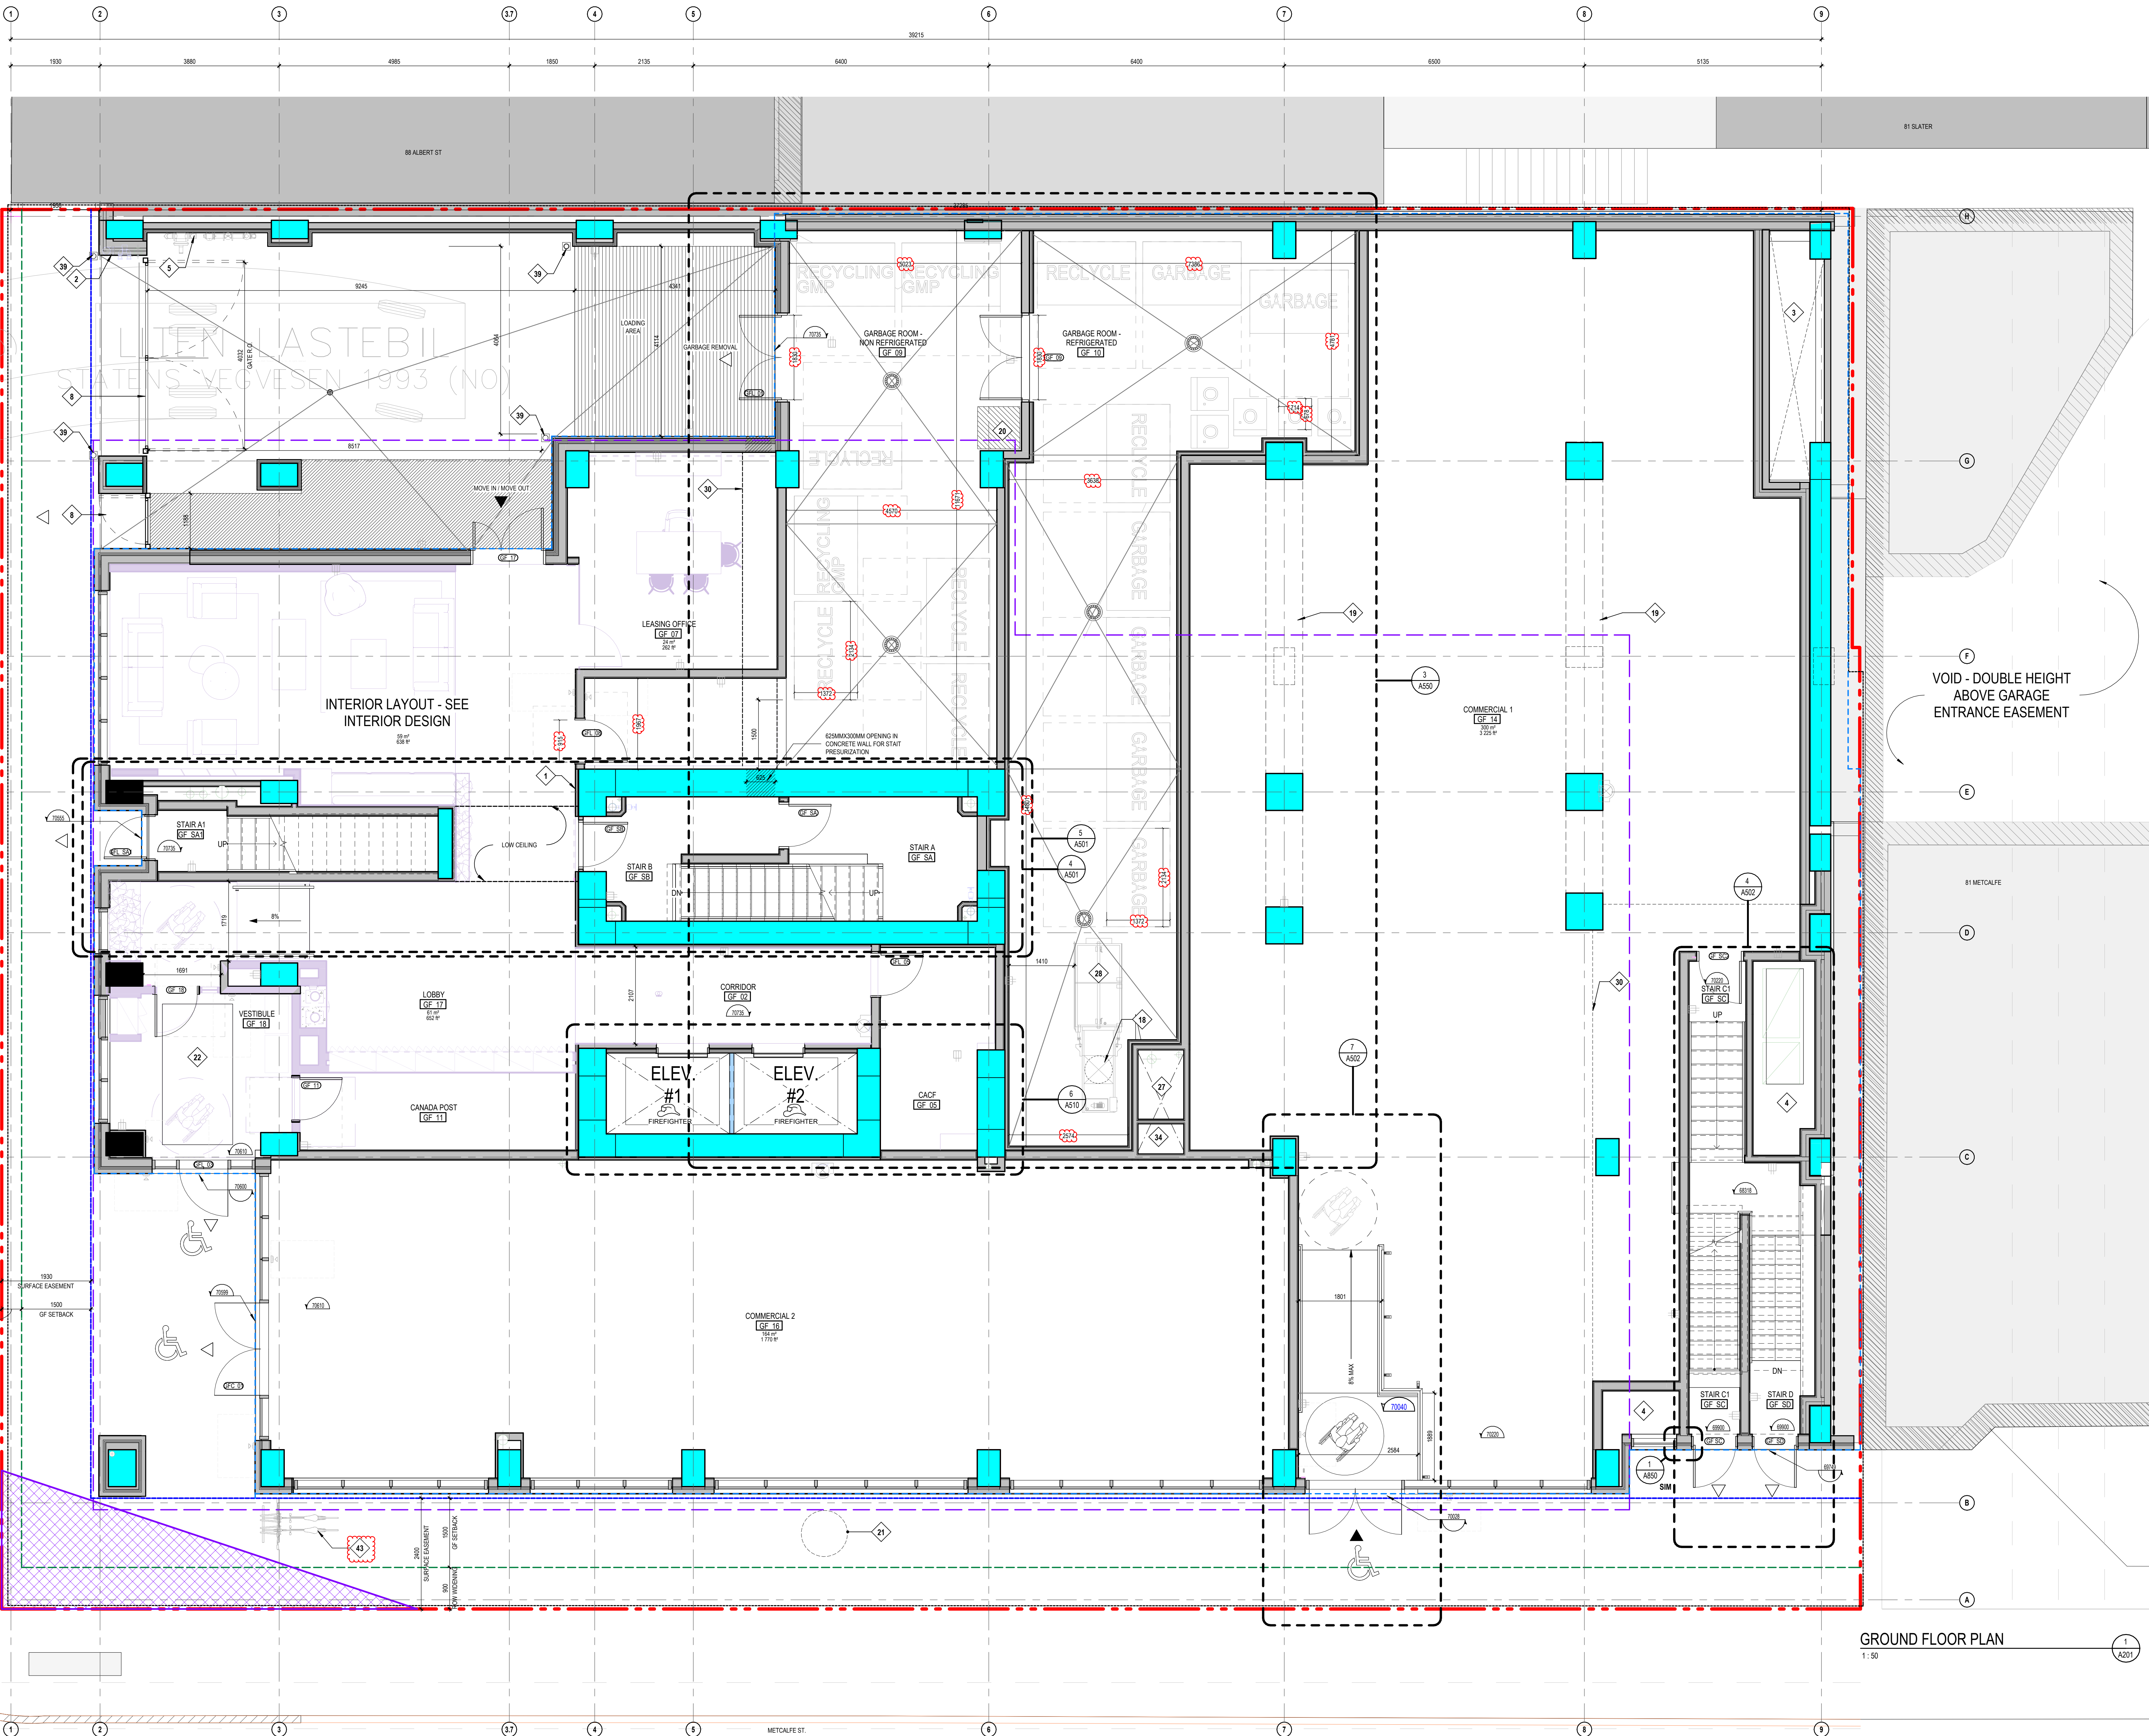

GROUND FLOOR PLAN  
1:50

| LEGEND             |                             |
|--------------------|-----------------------------|
| EXITS              | LOADING ZONE                |
| ACCESS TO BUILDING | PEDESTRIAN TRAFFIC          |
| VEHICULAR ENTRY    | TRIANGULAR SURFACE EASEMENT |
| BARRETT FREE       | EXISTING EASEMENT - A22606  |
| PUSH BUTTON        | HYDRO DRAINAGE MIN. HEIGHT  |
| PROPOSED STREET    | STRUCTURE                   |
| VENTILATION        | ELECTRICITY                 |
| PLUMBING           | FIRE PROTECTION             |
| INTERIOR DESIGN    | CM                          |

| NO. | REVISION                      | DATE (mm-yy) |
|-----|-------------------------------|--------------|
| A   | FOR COORDINATION 30%          | 2025-04-17   |
| B   | FOR COORDINATION 60%          | 2025-06-30   |
| C   | FOR INTERNAL REVIEW           | 2025-06-02   |
| 1   | ISSUED FOR SITE PLAN APPROVAL | 2025-07-08   |
| 2   | ISSUED FOR SITE PLAN APPROVAL | 2025-09-19   |

DESIGNÉ PAR Drawn by  
AT

VERIFIÉ PAR Checked by  
MM KP

DATE (mm-yy)  
2025 04 17

ÉCHELLE Scale  
Commune  
indiquée

TITRE DU DESSIN Drawing Title  
FLOOR PLAN - GROUND FLOOR


REVISION Revision  
NO. DESIGN Dwg Number  
A201



Autodesk Docs://13466\_METCALFE\_R23/77MTC\_13466\_ARC\_R23.rvt

| GENERAL NOTES |                                                         |
|---------------|---------------------------------------------------------|
| NOTE          | DESCRIPTION                                             |
| 1             | FIRE DEPT. PHONE LINE                                   |
| 2             | FIRE DEPT. CONNECTION                                   |
| 3             | AIR INTAKE. SEE MECH. ENG.                              |
| 4             | EXISTING GAS ENTRY                                      |
| 5             | CLEAR ZONE - FACADE MAINTENANCE ACCESS (SEE CONSULTANT) |
| 6             | PRIVACY GATE                                            |
| 7             | TOWER FOOTPRINT                                         |
| 11            | COL. CONTAINER                                          |
| 12            | SCREEN WALL                                             |
| 13            | ENTRANCE MARQUEE                                        |
| 14            | SOFT ABOVE                                              |
| 15            | LOWERS AIR INTAKE (SEE MECH)                            |
| 16            | GARBAGE CHUTE                                           |
| 17            | TRANSFER BEAM ABOVE (SEE STRUCTURE)                     |
| 18            | ELECTRIC CAPP. BOX - SEE ELEC. ENG.                     |
| 19            | RETENTION BASIN ACCESS                                  |
| 20            | ENTRANCE FLOOR GRILLE                                   |
| 21            | ROOF ACCESS HATCH                                       |
| 22            | UNLID DRAIN - SEE MECH. ENG.                            |
| 23            | VENTILATION GRILLE (2000MM)                             |
| 24            | GARBAGE CHUTE VENT                                      |
| 25            | MECHANICAL SHUT                                         |

| GENERAL NOTES |                                                                 |
|---------------|-----------------------------------------------------------------|
| NOTE          | DESCRIPTION                                                     |
| 26            | GARBAGE COMPACTOR                                               |
| 27            | DUCT FOR STAIR PRESSURIZATION IN FIRE RATED CEILING             |
| 28            | ACCESS LADDER FOR MAINTENANCE OF SAFETY CABLES                  |
| 29            | CONSTRUCTION JOINT. SEE STRUCTURAL ENG.                         |
| 30            | ACCESS METAL STAIR                                              |
| 31            | COMMERCIAL KITCHEN VENT                                         |
| 32            | ELEVATOR DRAINAGE PIT - 3000X60. SEE MECH. ENG.                 |
| 33            | SANITARY DRAINAGE PIT - 3000X60. SEE MECH. ENG.                 |
| 34            | STORMWATER DRAINAGE PIT. SEE MECH. ENG.                         |
| 35            | WIRE MESH PARTITION FOR MECHANICAL EQUIPMENT SECURITY           |
| 36            | ISLAND (SEE SITE AND CIVIL ENG.)                                |
| 37            | BARRIER FREE TACTILE PAVERS (SEE CIVIL ENG.)                    |
| 38            | DEPRESSED SIDEWALK (SEE CIVIL ENG.)                             |
| 39            | INDIVIDUAL SURFACE POTS WITH VARIOUS PLANTS TO BE DEFINED LATER |

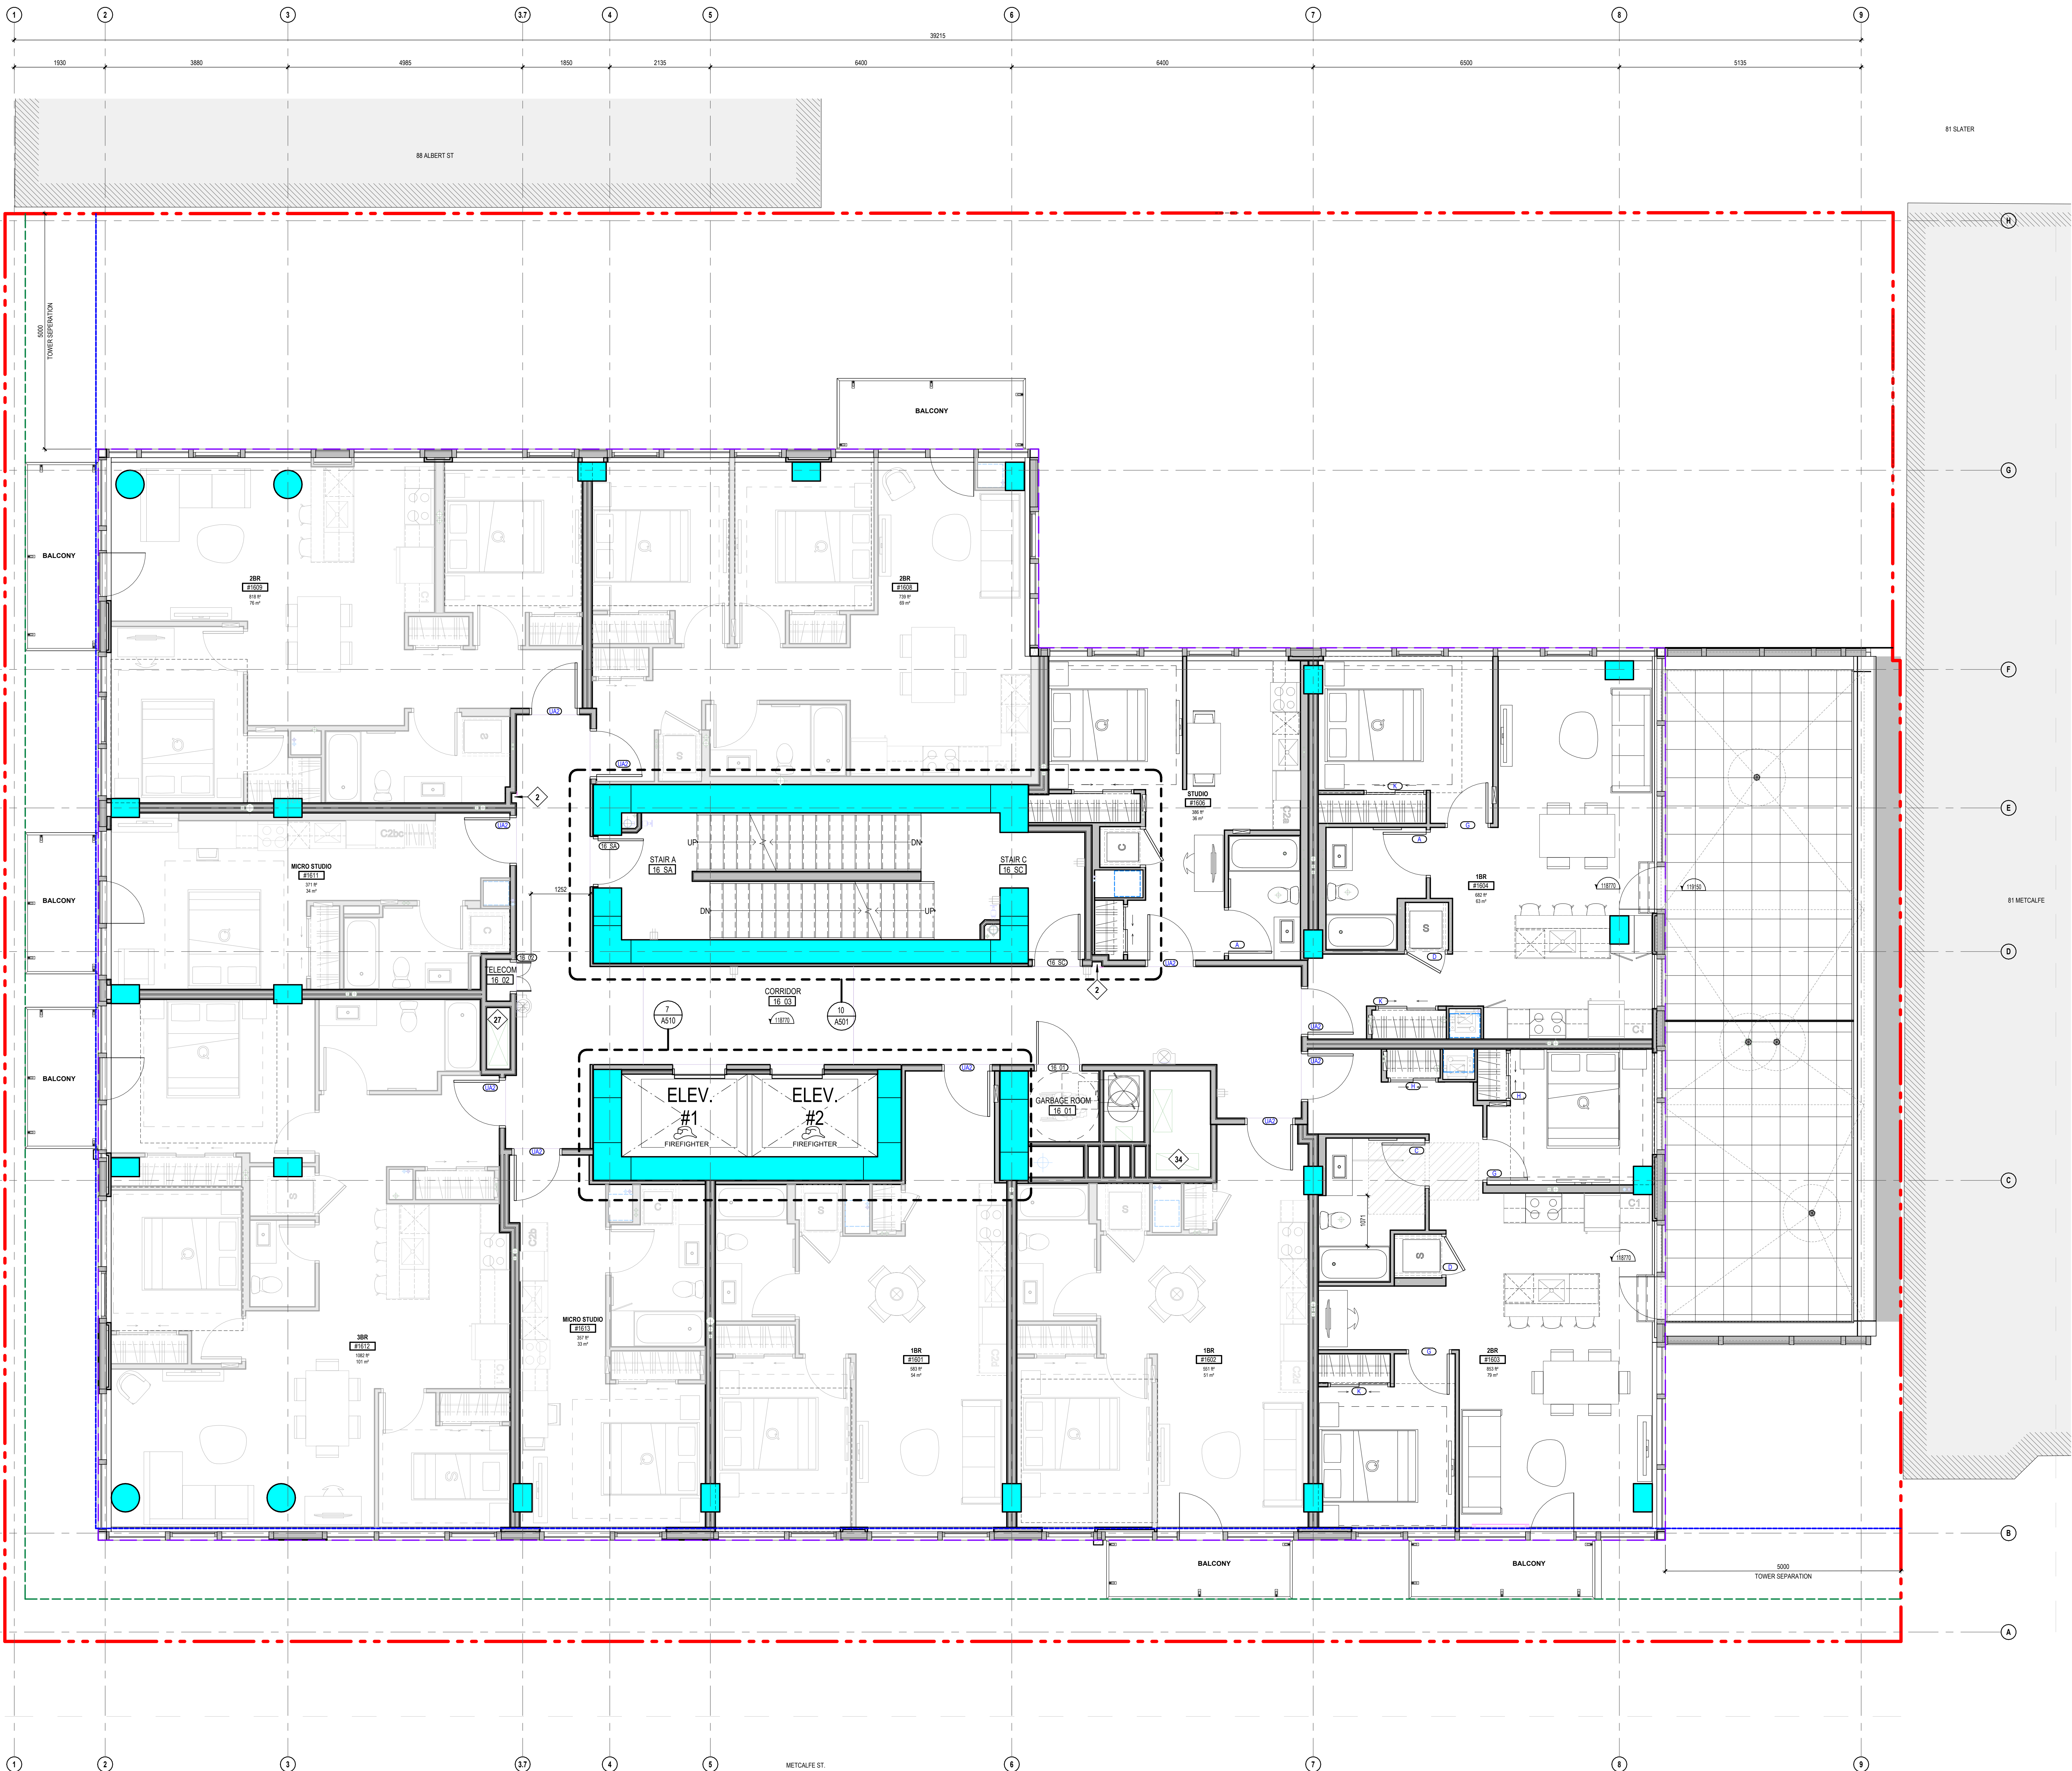

16TH FLOOR PLAN  
1:50

| LEGEND |                                        |
|--------|----------------------------------------|
|        | EXITS                                  |
|        | ACCESS TO BUILDING                     |
|        | VEHICULAR ENTRY                        |
|        | BARRIER-FREE                           |
|        | PUSH BUTTON                            |
|        | LOADING ZONE                           |
|        | PEDESTRIAN TRAFFIC                     |
|        | TRIANGULAR SURFACE EASEMENT            |
|        | EXISTING EASEMENT - AC20806            |
|        | HYDRO OTTAWA MIN HEIGHT CLEARANCE 2.3M |
|        | PROPERTY LINE                          |
|        | GROUND SETBACK                         |
|        | PODIUM LIMIT AND ROW WIDENING          |
|        | TOWER FOOTPRINT                        |
|        | UNDERGROUND PROFILE                    |

GRAPHIC SCALE 1:50

- NOTES GÉNÉRALES / General Notes
1. Ces documents d'architecture sont la propriété exclusive de NEUF architecte(s) et ne peuvent être utilisés, reproduits ou copiés sans autorisation écrite préalable. / These architectural documents are the exclusive property of NEUF architecte(s) and cannot be used, copied or reproduced without written pre-authorization.
  2. Les dimensions apparaissant aux documents doivent être vérifiées par l'entrepreneur avant le début des travaux. / All dimensions which appear on the documents must be verified by the contractor before to start the work.
  3. Veuillez avoir l'achèvement de toute dimension avant de vous diverger avec les documents et ceux des autres professionnels. / The architect must be notified of all errors, omissions and discrepancies between these documents and those of the others professionals.
  4. Les dimensions sur ces documents doivent être lues et non mesurées. / The dimensions on these documents must be read and not measured.

SURVEILLANT  
ANNIS, O'SULLIVAN, VOLLEBEKK LTD.  
1-800-361-1000 / 514-966-1000  
T 514 966 1000 / 514 966 1000

INTERIOR DESIGN  
GAUVREAU DESIGN  
2015 Avenue du Parc, Suite 200, Montréal, QC J6B 3G1  
T 514 966 1000 / 514 966 1000

CIVIL  
ÉQUIPE LAURENCE  
117 Avenue du Parc, Suite 200, Montréal, QC J6B 3G1  
T 514 966 1000 / 514 966 1000


STRUCTURE  
L2C Experts  
4710 rue St-Alexandre, Suite 102, Montréal, QC H4C 2C7  
T 514 966 1000 / 514 966 1000

MÉCANIQUE ET ÉLECTRICITÉ  
MEP EXPERTS CONSEIL  
1900 Boulevard, Saint-Hubert, QC J5S 1R6  
T 514 966 1000 / 514 966 1000

URBANISME / Urban Planning  
FOTENN  
430 O'Connor Street, Ottawa, ON K2P 1W6  
T 613 593 5700 / 613 593 5700

ARCHITECTES / Architects  
NEUF architecte(s) Inc.  
630, Avenue René-Lévesque O., 5<sup>ème</sup> étage, Montréal QC H3B 1B6  
T 514 966 1117 / 514 966 1117

SCAUI / Soil

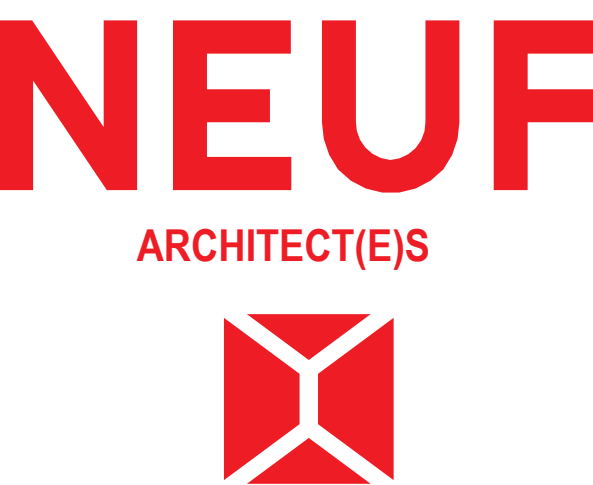

CLIENT / Client

PROMOTEUR / Developer



630, Avenue René-Lévesque O., 5<sup>ème</sup> étage, Montréal (Québec) H3B 1B6

Ouvrage / Project

77 METCALFE

EMPLACEMENT / Location  
OTTAWA, ONTARIO

NO. PROJET / No.  
13466

| NO. | REVISION                      | DATE (aa-mm-jj) |
|-----|-------------------------------|-----------------|
| A   | FOR COORDINATION 30%          | 2025-04-17      |
| B   | FOR COORDINATION 60%          | 2025-06-30      |
| C   | FOR INTERNAL REVIEW           | 2025-06-02      |
| 1   | ISSUED FOR SITE PLAN APPROVAL | 2025-07-08      |
| 2   | ISSUED FOR SITE PLAN APPROVAL | 2025-09-19      |

DÉSIGNÉ PAR / Drawn by  
AT

VÉRIFIÉ PAR / Checked by  
MM KP

DATE (aa-mm-jj)  
2025 04 17

ÉCHELLE / Scale  
Comme indiqué

TITRE DU Dessin / Drawing Title

FLOOR PLAN - 16TH FLOOR  
TOWER TYPICAL FLOOR PLAN

REVISION / Revision

NO. DESIGN / No. Number

1

A216




Autodesk Docs//13466\_METCALFE\_R23/7/MTIC\_13466\_ARC\_R23.rvt

| NOTE | DESCRIPTION                                             |
|------|---------------------------------------------------------|
| 1    | FIRE DEPT. PHONE LINE                                   |
| 2    | FIRE DEPT. CONNECTION                                   |
| 3    | AIR INTAKE - SEE MECH. ENG.                             |
| 4    | EXISTING GAS ENTRY                                      |
| 5    | CLEAR ZONE - FACADE MAINTENANCE ACCESS (SEE CONSULTANT) |
| 6    | PRIVACY GATE                                            |
| 7    | TOWER FOOTPRINT                                         |
| 8    | SCREEN WALL                                             |
| 9    | SCREEN WALL                                             |
| NOTE | DESCRIPTION                                                     |
|------|-----------------------------------------------------------------|
| 28   | GARBAGE COMPACTOR                                               |
| 29   | GARBAGE COMPACTOR                                               |
| 30   | DUCT FOR STAIR PRESSURIZATION IN FIRE RATED CEILING             |
| 31   | ACCESS LADDER FOR MAINTENANCE OF SAFETY CABLES                  |
| 32   | CONSTRUCTION JOINT - SEE STRUCTURAL ENG.                        |
| 33   | ACCESS METAL STAIR                                              |
| 34   | COMMERCIAL KITCHEN VENT                                         |
| 35   | ELEVATOR DRAINAGE PIT - 300X300. SEE MECH. ENG.                 |
| 36   | SANITARY DRAINAGE PIT - 300X300. SEE MECH. ENG.                 |
| 37   | STORMWATER DRAINAGE PIT - SEE MECH. ENG.                        |
| 38   | WIRE MESH PARTITION FOR MECHANICAL EQUIPMENT SECURITY           |
| 39   | ISOLAND (SEE SITE AND CIVIL ENG.)                               |
| 40   | BARRIER FREE TACTILE PAVERS (SEE CIVIL ENG.)                    |
| 41   | DEPRESSED SIDEWALK (SEE CIVIL ENG.)                             |
| 42   | INDIVIDUAL SURFACE POTS WITH VARIOUS PLANTS TO BE DEFINED LATER |



AXONOMETRIC HEIGHT LIMIT

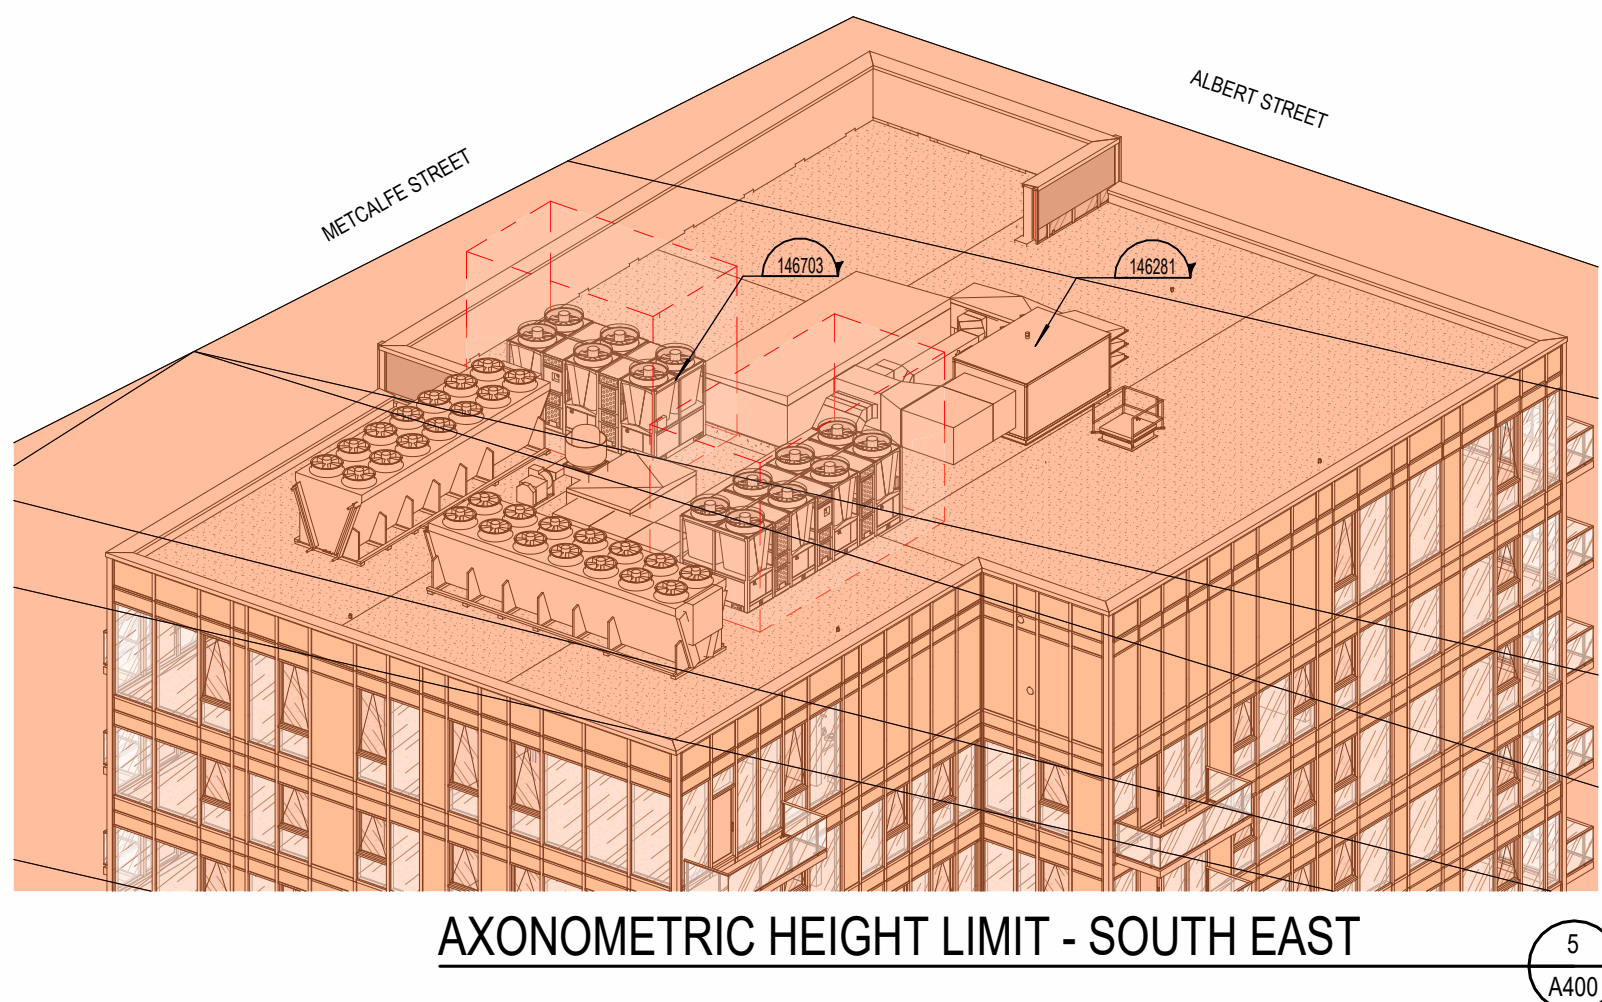


AXONOMETRIC HEIGHT LIMIT - SOUTH EAST

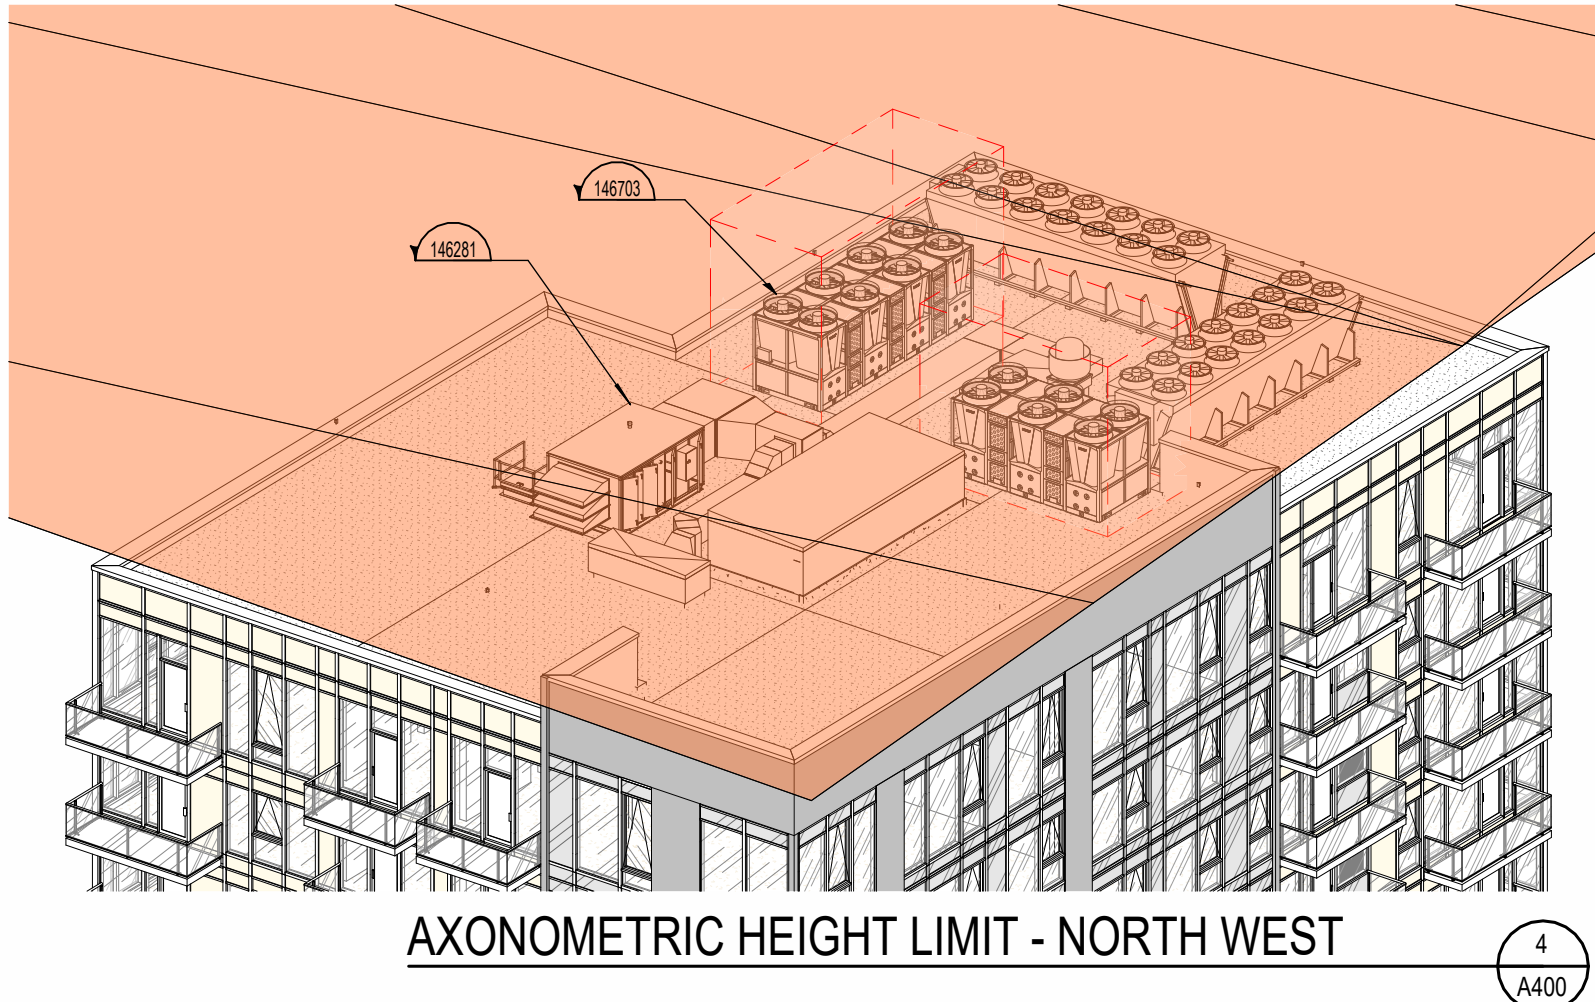

AXONOMETRIC HEIGHT LIMIT - NORTH WEST

| 3D VIEW LEGEND                                                                      |
|-------------------------------------------------------------------------------------|
| <span style="color: red;">■</span> PARLIAMENTARY VIEW PLANES - MAX PERMITTED HEIGHT |

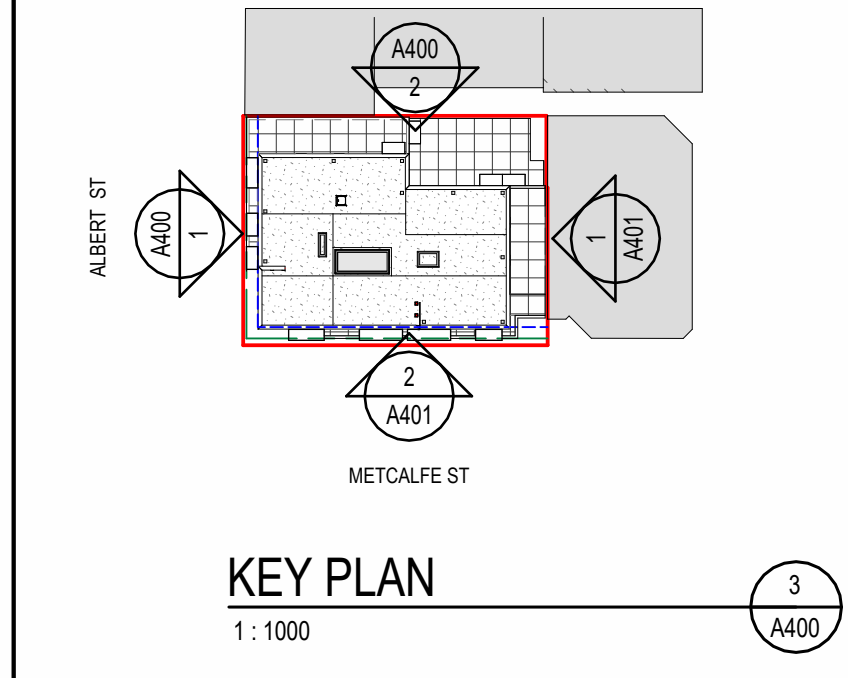

- NOTES GÉNÉRALES / General Notes
1. Ces documents d'architecture sont la propriété exclusive de NEUF architecte(s) et ne peuvent être utilisés, reproduits ou copiés sans autorisation écrite préalable. / These architectural documents are the exclusive property of NEUF architecte(s) and cannot be used, copied or reproduced without written pre-authorization.
  2. Les dimensions approuvées aux documents doivent être vérifiées par l'entrepreneur avant le début des travaux. / All dimensions which appear on the documents must be verified by the contractor before to start the work.
  3. Veuillez aviser l'architecte de toute dimension erronée ou divergente entre ces documents et ceux des autres professionnels. / The architect must be notified of all errors, omissions and discrepancies between these documents and those of the others professionals.
  4. Les dimensions sur ces documents doivent être lues et non mesurées. / The dimensions on these documents must be read and not measured.

SURVEYOR  
**ANNIS, O'SULLIVAN, VOLLEBEKK LTD.**  
1177 Avenue Lacombe, Suite 200, Gatineau, QC J8L 3G1  
T 613 727-0807 [opepan@annisk.com](mailto:opepan@annisk.com)

INTERIOR DESIGN  
**GAUVREAU DESIGN**  
2125 Avenue Montclair, QC H3T 1H6  
T 514 596-0055 [gauvreau@gauvreau.com](mailto:gauvreau@gauvreau.com)

CIVIL  
**ÉQUIPE LAURENCE**  
1177 Avenue Lacombe, Suite 200, Gatineau, QC J8L 3G1  
T 613 727-0807 [equipe@laurence.ca](mailto:equipe@laurence.ca)


STRUCTURAL ENGINEERING  
**L2C Experts**  
4710 rue St-Alexandre, Suite 102, Montréal, QC H2C 2C7  
T 514 379-6880 [L2Cexperts.com](mailto:L2Cexperts.com)

MÉCANIQUE ET ÉLECTRICITÉ / Mechanical and electrical  
**MEP EXPERTS CONSEIL**  
1900 Boulevard Saint-Jacques, QC J3S 1R6  
T 514 766-1227


URBANISME / Urban Planning  
**FOTENN**  
430 O'Connor Street, Ottawa, ON K2P 1W6  
T 613 728-5708 [fotenn.com](mailto:fotenn.com)

ARCHITECTES / Architects  
**NEUF architecte(s) inc.**  
630, Boulevard Laurier, 5<sup>e</sup> étage, Montréal, QC H5B 1S6  
T 514 941-1117 [neufarchitectes.com](mailto:neufarchitectes.com)

BEAU / Soil

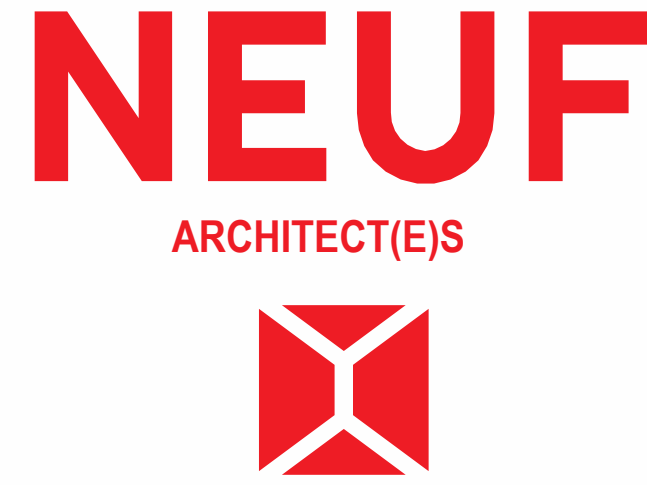

CLIENT / Client

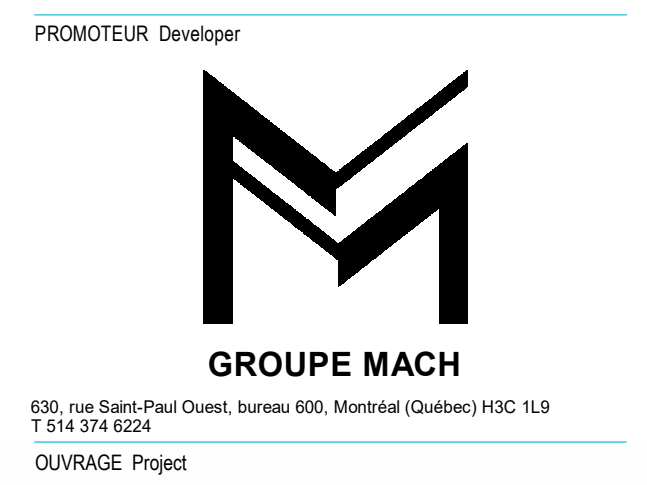

77 METCALFE

OTTAWA, ONTARIO

| NO | REVISION                      | DATE (mm-yy) |
|----|-------------------------------|--------------|
| A  | FOR COORDINATION 30%          | 2025-04-17   |
| B  | FOR COORDINATION 60%          | 2025-06-30   |
| C  | FOR INTERNAL REVIEW           | 2025-06-02   |
| 1  | ISSUED FOR SITE PLAN APPROVAL | 2025-07-08   |
| 2  | ISSUED FOR SITE PLAN APPROVAL | 2025-09-19   |

DÉSIGNÉ PAR / Drawn by  
**AP GS**

VERIFIÉ PAR / Checked by  
**MM**

DATE / Date  
**2025 04 17**

ÉCHELLE / Scale  
**Comme indiqué**

TITRE DU DESSIN / Drawing Title  
**ELEVATIONS**

REVISION / Revision  
**1**

NO. DESIGN / Design Number  
**A400**

ELEVATION - EAST  
1:150

2  
A400

ELEVATION - NORTH (ALBERT)  
1:150

1  
A400

| EXTERIOR MATERIAL LEGEND            |
|-------------------------------------|
| 1 STEEL DOOR, PAINTED BEIGE         |
| 2 METAL PANEL, PAINTED BEIGE        |
| 3 BEIGE BRICK                       |
| 4 METAL LOUVERS, PAINTED DARK GRAY  |
| 5 METAL LOUVERS, PAINTED BEIGE      |
| 6 METAL SPANDREL, PAINTED BEIGE     |
| 7 METAL SPANDREL, PAINTED DARK GRAY |
| 8 CLEAR GLASS                       |
| 9 GUARDRAIL, CLEAR GLASS            |
| 10 PRIVACY SCREEN TRANSLUCENT GLASS |

|                                      |
|--------------------------------------|
| 11 GLASS SPANDREL, TINTED DARK GRAY  |
| 12 METAL FENCE, PAINTED DARK GRAY    |
| 13 METAL PANEL, PAINTED DARK GRAY    |
| 14 MULLION, DARK GRAY                |
| 15 MULLION, BRIDGE                   |
| 16 SLUICER STRUCTURAL MULLION        |
| 17 GRANITE, LIGHT GRAY (SMOOTH)      |
| 18 GRANITE, LIGHT GRAY (TEXTURED)    |
| 19 BIRD SAFETY GLASS                 |
| 20 GLASS SPANDREL, BIRD SAFETY GLASS |

| ELEVATIONS LEGEND                                                                      |
|----------------------------------------------------------------------------------------|
| CONSTRUCTION NOTES                                                                     |
| SYMBOL OF TYPE OF WINDOW (SEE SHEET XX FOR WINDOW ELEVATIONS)                          |
| SYMBOL OF TYPE OF ELEVATION OF CURTAIN WALL (SEE SHEET XX FOR CURTAIN WALL ELEVATIONS) |






Autodesk Docs://13466\_METCALFE\_R23/7MTC-13466\_ARC\_R23.rvt

| GENERAL NOTES |                                                         |
|---------------|---------------------------------------------------------|
| NOTE          | DESCRIPTION                                             |
| 1             | FIRE DEPT. PHONE LINE                                   |
| 2             | FIRE DEPT. CONNECTION                                   |
| 3             | AIR INTAKE (SEE MECH. ENG.)                             |
| 4             | EXISTING GAS ENTRY                                      |
| 5             | CLEAR ZONE - FACADE MAINTENANCE ACCESS (SEE CONSULTANT) |
| 6             | PRIVACY GATE                                            |
| 7             | TOWER FOOTPRINT                                         |
| 8             | COL COUNTER                                             |
| 9             | SCREEN WALL                                             |
| 10            | ENTRANCE MARQUEE                                        |
| 11            | SOFT ABOVE                                              |
| 12            | LOUVERS AIR INTAKE (SEE MECH.)                          |
| 13            | GARBAGE CHUTE                                           |
| 14            | TRANSFER BEAM ABOVE (SEE STRUCTURE)                     |
| 15            | ELECTRIC CABLE TRAY (SEE ELEC. ENG.)                    |
| 16            | RETENTION BASIN ACCESS                                  |
| 17            | ENTRANCE FLOOR GRILLE                                   |
| 18            | ROOF ACCESS HATCH                                       |
| 19            | UNLID DRAIN (SEE MECH. ENG.)                            |
| 20            | VENTILATION GRILLE (2000MM)                             |
| 21            | GARBAGE CHUTE VENT                                      |
| 22            | MECHANICAL SHUT                                         |


| GENERAL NOTES |                                                                 |
|---------------|-----------------------------------------------------------------|
| NOTE          | DESCRIPTION                                                     |
| 23            | GARBAGE COMPACTOR                                               |
| 24            | DUCT FOR STAIR PRESSURIZATION IN FIRE RATED CEILING             |
| 25            | ACCESS LADDER FOR MAINTENANCE OF SAFETY CABLES                  |
| 26            | CONSTRUCTION JOINT (SEE STRUCTURAL ENG.)                        |
| 27            | ACCESS METAL STAIR                                              |
| 28            | COMMERCIAL KITCHEN VENT                                         |
| 29            | ELEVATOR DRAINAGE PIT - 3000X800 (SEE MECH. ENG.)               |
| 30            | SANITARY DRAINAGE PIT - 3000X800 (SEE MECH. ENG.)               |
| 31            | STORMWATER DRAINAGE PIT - SEE MECH. ENG.                        |
| 32            | WIRE MESH PARTITION FOR MECHANICAL EQUIPMENT SECURITY           |
| 33            | BRILLIANT (SEE ELEC. AND CIVIL ENG.)                            |
| 34            | BARRETT FINE TILE FLOORS (SEE CIVIL ENG.)                       |
| 35            | DEPRESSED SIDEWALK (SEE CIVIL ENG.)                             |
| 36            | INDIVIDUAL SURFACE POTS WITH VARIOUS PLANTS TO BE DEFINED LATER |

METCALFE STREET

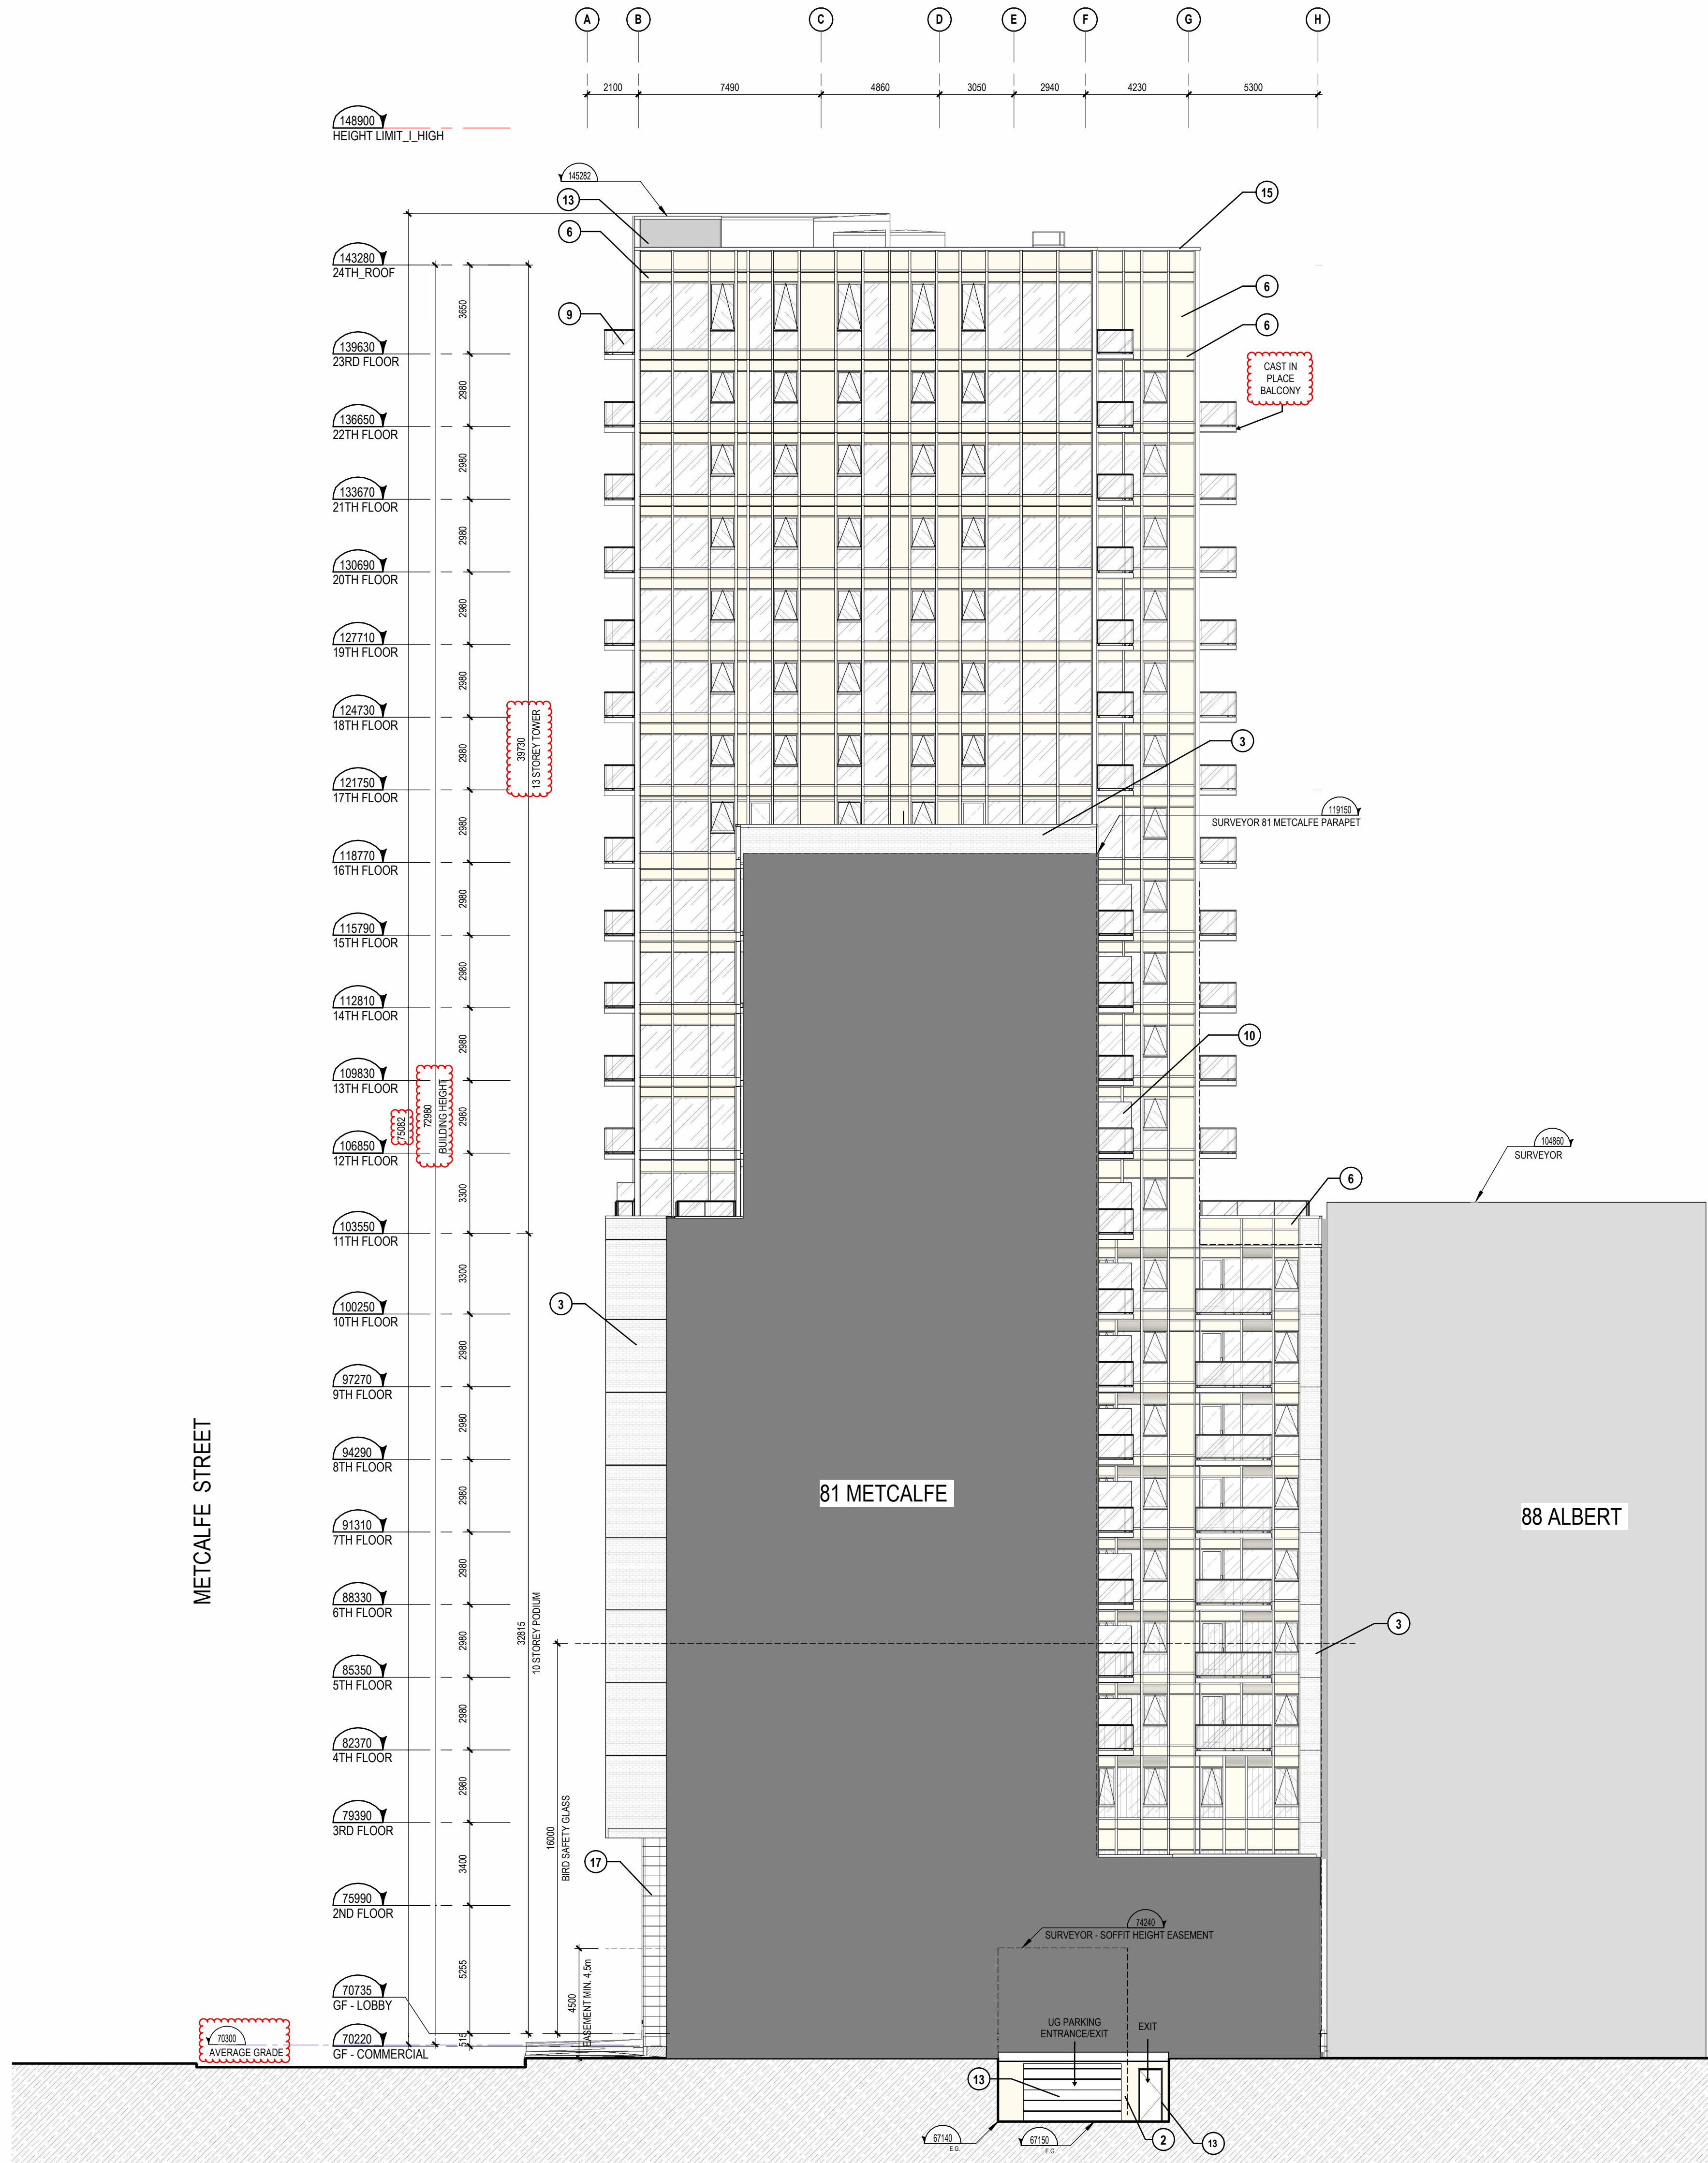

ELEVATION - SOUTH  
1:150

1  
A401

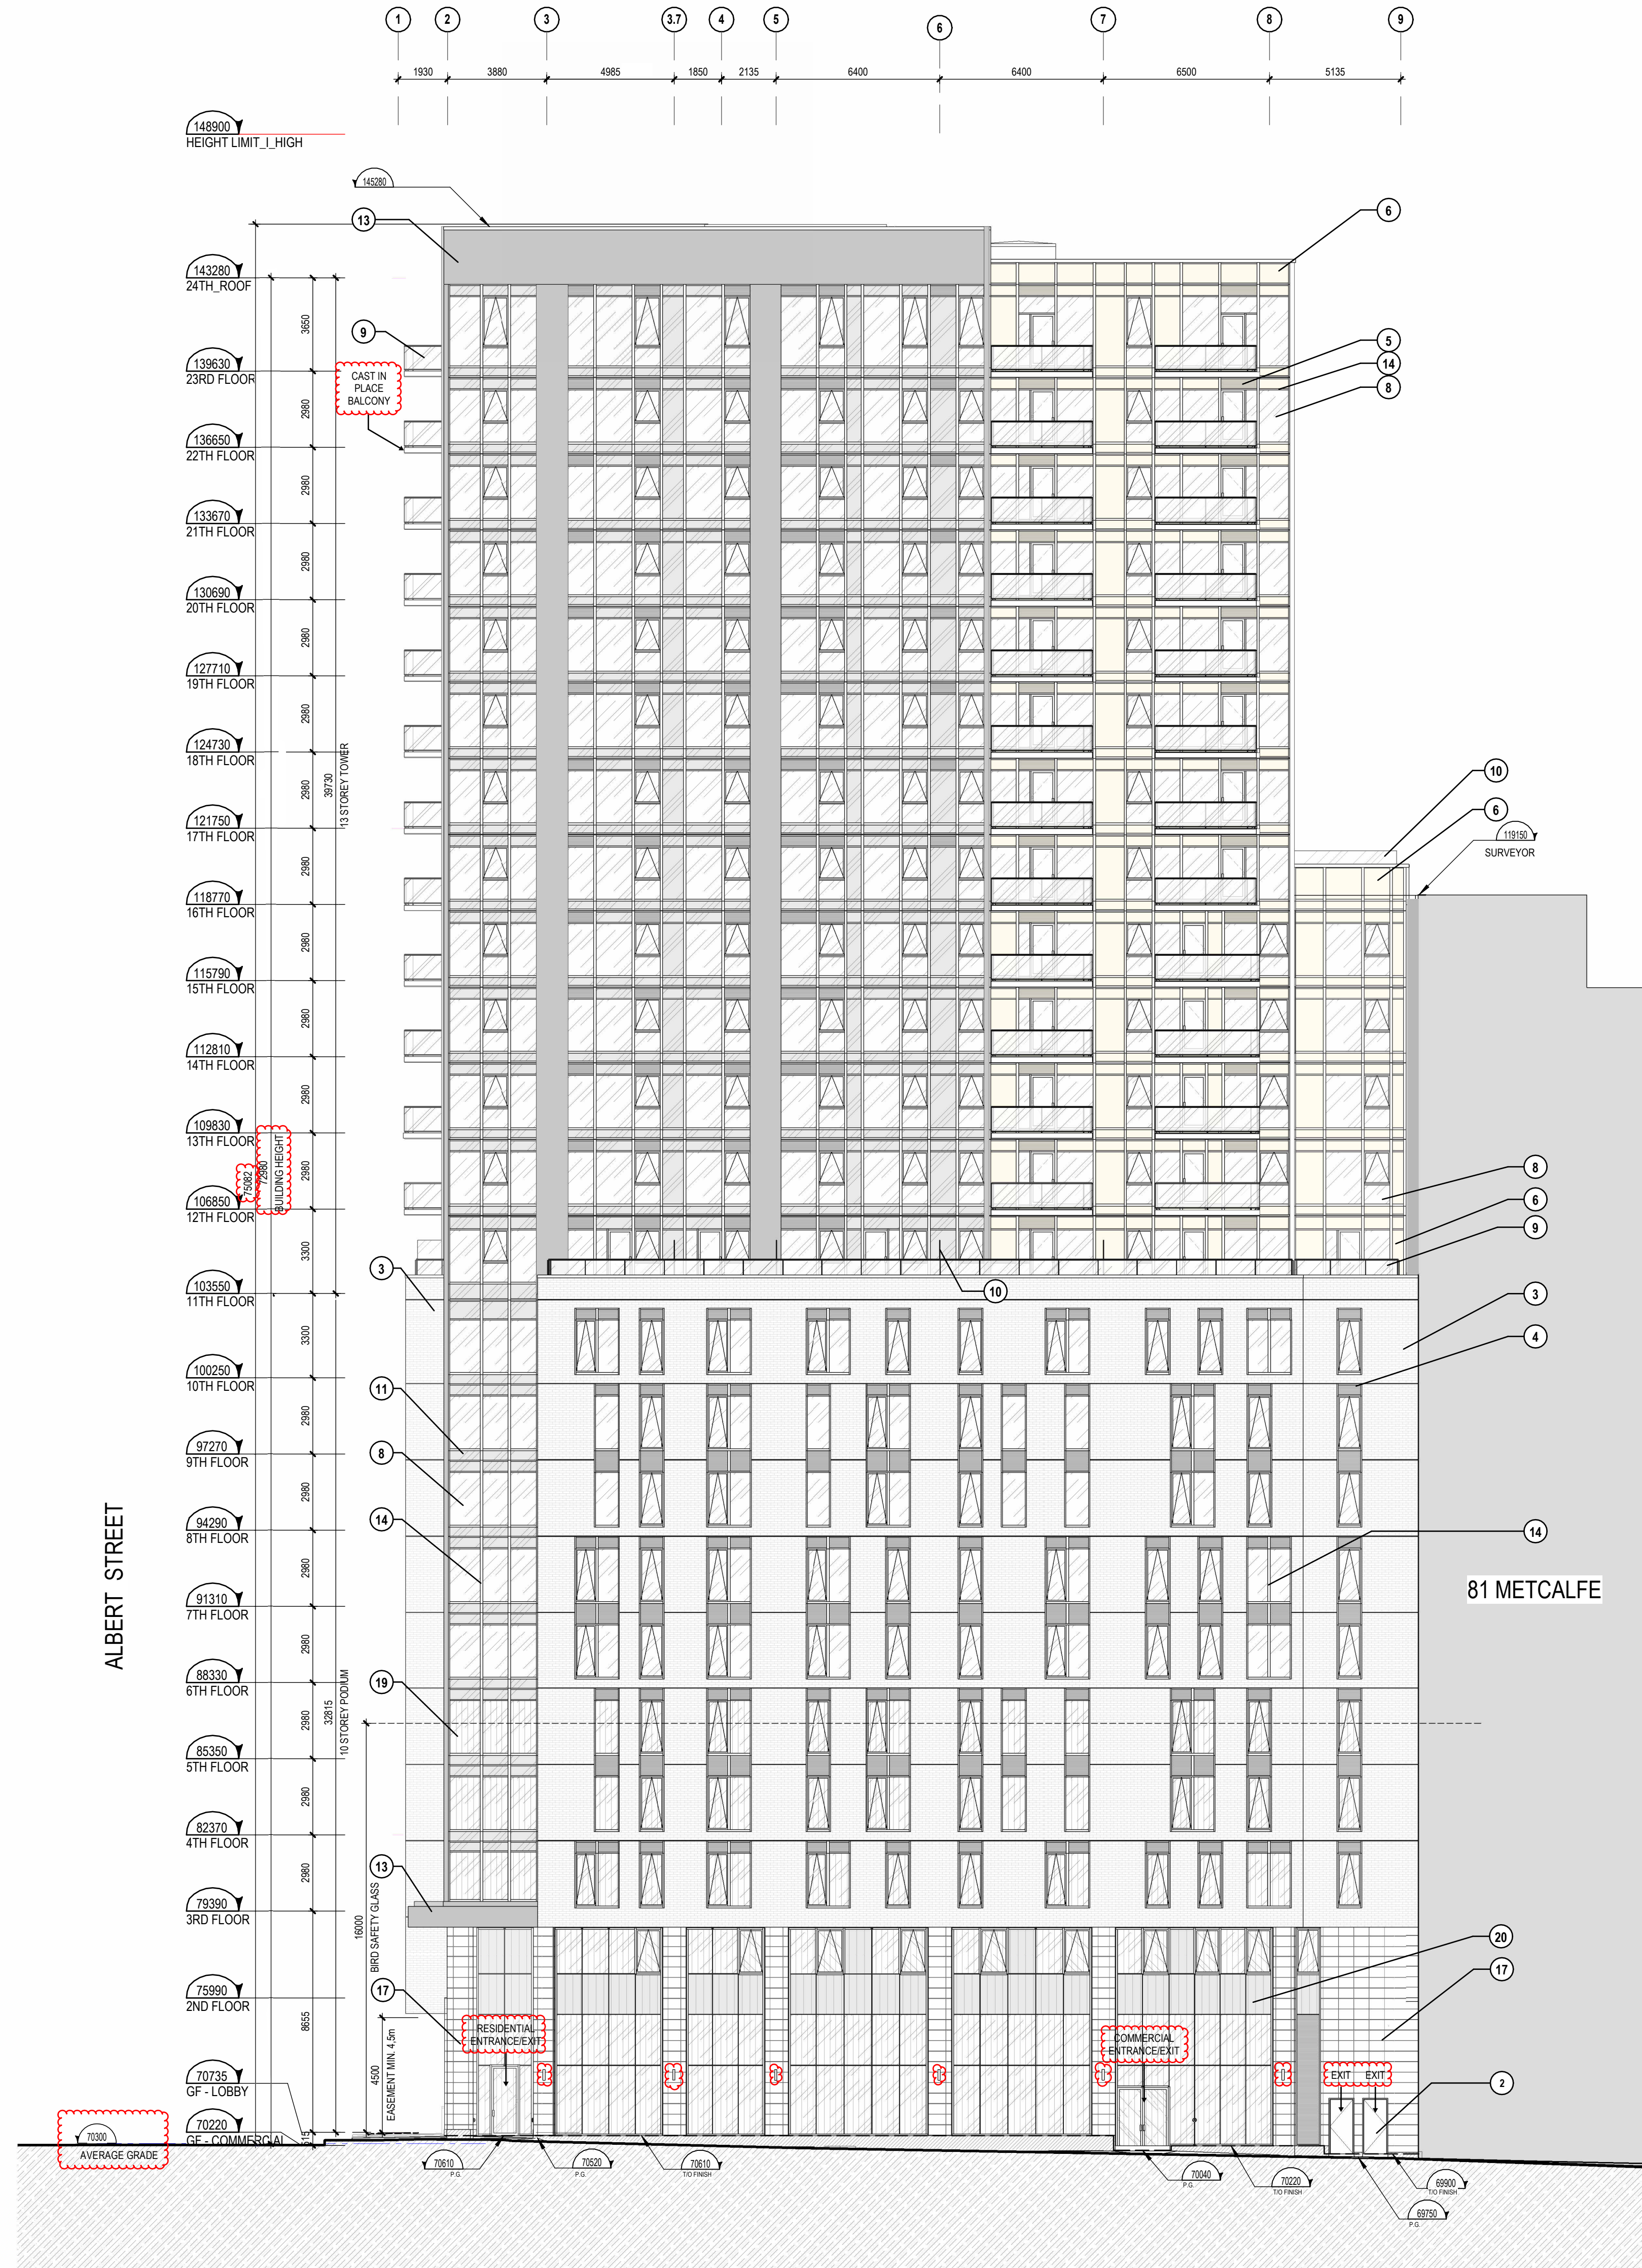

ELEVATION - WEST (METCALFE)  
1:150

2  
A401

| EXTERIOR MATERIAL LEGEND |                                   |
|--------------------------|-----------------------------------|
| 1                        | STEEL DOOR, PAINTED BEIGE         |
| 2                        | METAL PANEL, PAINTED BEIGE        |
| 3                        | BEIGE BRICK                       |
| 4                        | METAL LOUVERS, PAINTED DARK GRAY  |
| 5                        | METAL LOUVERS, PAINTED BEIGE      |
| 6                        | METAL SPANDREL, PAINTED BEIGE     |
| 7                        | METAL SPANDREL, PAINTED DARK GRAY |
| 8                        | CLEAR GLASS                       |
| 9                        | GUARDRAIL, CLEAR GLASS            |
| 10                       | PRIVACY SCREEN TRANSLUCENT GLASS  |

|    |                                   |
|----|-----------------------------------|
| 11 | GLASS SPANDREL, TINTED DARK GRAY  |
| 12 | METAL FENCE, PAINTED DARK GRAY    |
| 13 | METAL, PAINTED DARK GRAY          |
| 14 | MULLION, DARK GRAY                |
| 15 | MULLION, BRIDGE                   |
| 16 | SILICONE STRUCTURAL MULLION       |
| 17 | GRANITE, LIGHT GRAY (SMOOTH)      |
| 18 | GRANITE, LIGHT GRAY (TEXTURED)    |
| 19 | BIRD SAFETY GLASS                 |
| 20 | GLASS SPANDREL, BIRD SAFETY GLASS |

| ELEVATIONS LEGEND |                                                                                        |
|-------------------|----------------------------------------------------------------------------------------|
| +                 | CONSTRUCTION NOTES                                                                     |
| +                 | SYMBOL OF TYPE OF WINDOW (SEE SHEET XX FOR WINDOW ELEVATIONS)                          |
| +                 | SYMBOL OF TYPE OF ELEVATION OF CURTAIN WALL (SEE SHEET XX FOR CURTAIN WALL ELEVATIONS) |



DESIGNÉ PAR: Drawn by  
**AP GS**

DATE: 2025 04 17

TITRE DU DESSIN: Elevations


REVISION: Revision

VERIFIÉ PAR: Checked by  
**MM**

ÉCHELLE: Scale  
Comme indiqué

NO. PROJET: 13466

1  
A401

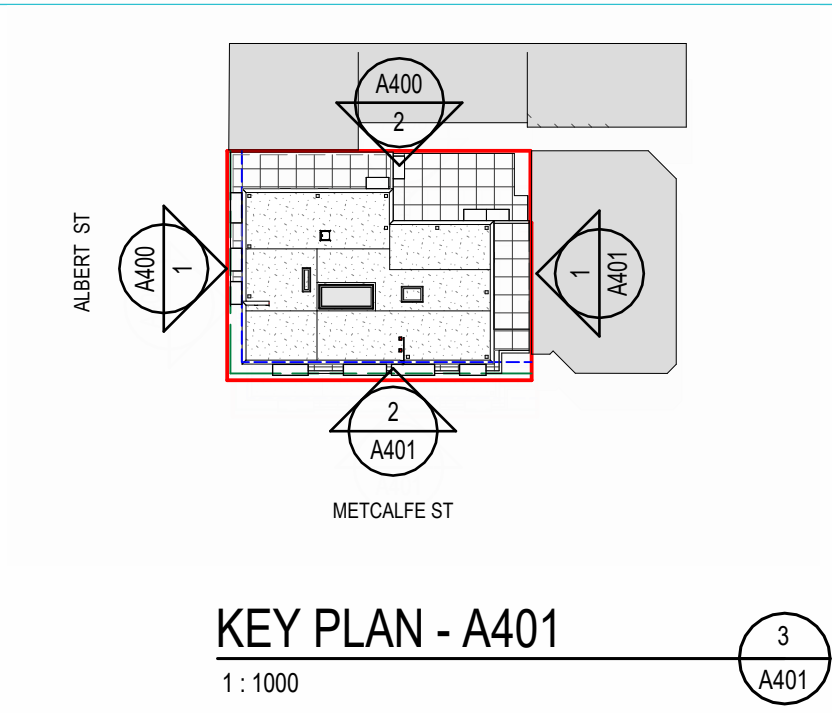

NOTES GÉNÉRALES: General Notes

1. Ces documents d'architecture sont la propriété exclusive de NEUF architecte(s) et ne peuvent être utilisés, reproduits ou copiés sans autorisation écrite préalable. / These architectural documents are the exclusive property of NEUF architecte(s) and cannot be used, copied or reproduced without written pre-authorization.
2. Les dimensions approuvées aux documents doivent être vérifiées par l'entrepreneur avant le début des travaux. / All dimensions which appear on the documents must be verified by the contractor before to start the work.
3. Veuillez aviser l'architecte de toute dimension erronée ou divergences entre ces documents et ceux des autres professionnels. / The architect must be notified of all errors, omissions and discrepancies between these documents and those of the others professionals.
4. Les dimensions sur ces documents doivent être lues et non mesurées. / The dimensions on these documents must be read and not measured.

SURVIVOR  
**ANNIS, O'SULLIVAN, VOLLEBEKK LTD.**  
1-800-361-1111 / 514-271-0800 / annis@osvll.com

INTERIOR DESIGN  
**GAUVREAU DESIGN**  
2115 Avenue du Parc, Suite 200, Montréal, QC J6B 3G1  
514-396-0055 / gaudreau@gaudreau.com

CIVIL  
**ÉQUIPE LAURENCE**  
117 Avenue Lacombe, Suite 200, Montréal, QC J6B 3G1  
514-396-0055 / equipe@laurence.ca


STRUCTURE: Structure  
**L2C Experts**  
4710 rue St-Alexandre, Suite 102, Montréal, QC H4C 2C7  
514-396-0055 / l2cexperts.com

MÉCANIQUE ET ÉLECTRICITÉ: Mechanical and electrical  
**MEP EXPERTS CONSEIL**  
1900 Boulevard Saint-Hubert, QC J2S 1R6  
514-396-0055


URBANISME: Urban Planning  
**FOTENN**  
430 O'Connor Street, Ottawa, ON K2P 1W6  
613-733-5700 / fotenn.com

ARCHITECTES: Architect  
**NEUF architecte(s) inc.**  
630, rue René-Lévesque O., 5e étage, Montréal QC H3B 1B6  
514-396-1111 / neufarchitectes.com

BEAU / Soil

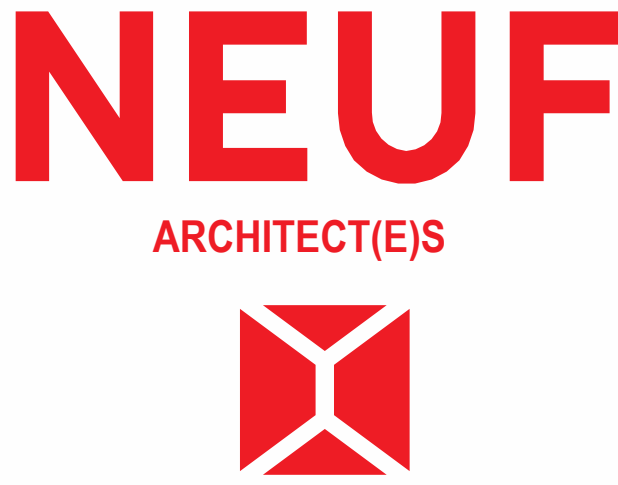

CLIENT: Client

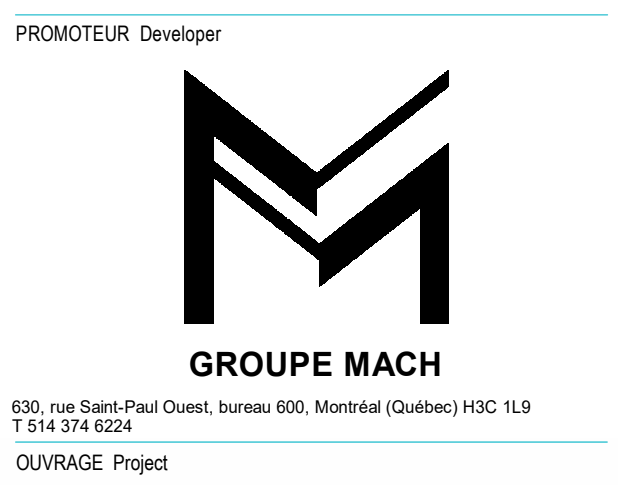

PROMOTEUR: Developer

77 METCALFE

EMPLACEMENT: Location  
OTTAWA, ONTARIO

NO. PROJET: 13466

| NO. | REVISION                      | DATE (aa-mm-jj) |
|-----|-------------------------------|-----------------|
| A   | FOR COORDINATION 30%          | 2025-04-17      |
| B   | FOR COORDINATION 60%          | 2025-04-30      |
| C   | FOR INTERNAL REVIEW           | 2025-06-02      |
| 1   | ISSUED FOR SITE PLAN APPROVAL | 2025-07-08      |
| 2   | ISSUED FOR SITE PLAN APPROVAL | 2025-09-19      |

DESIGNÉ PAR: Drawn by  
**AP GS**

DATE: 2025 04 17

TITRE DU DESSIN: Elevations

REVISION: Revision

NO. DESIGN: Design Number

1  
A401