

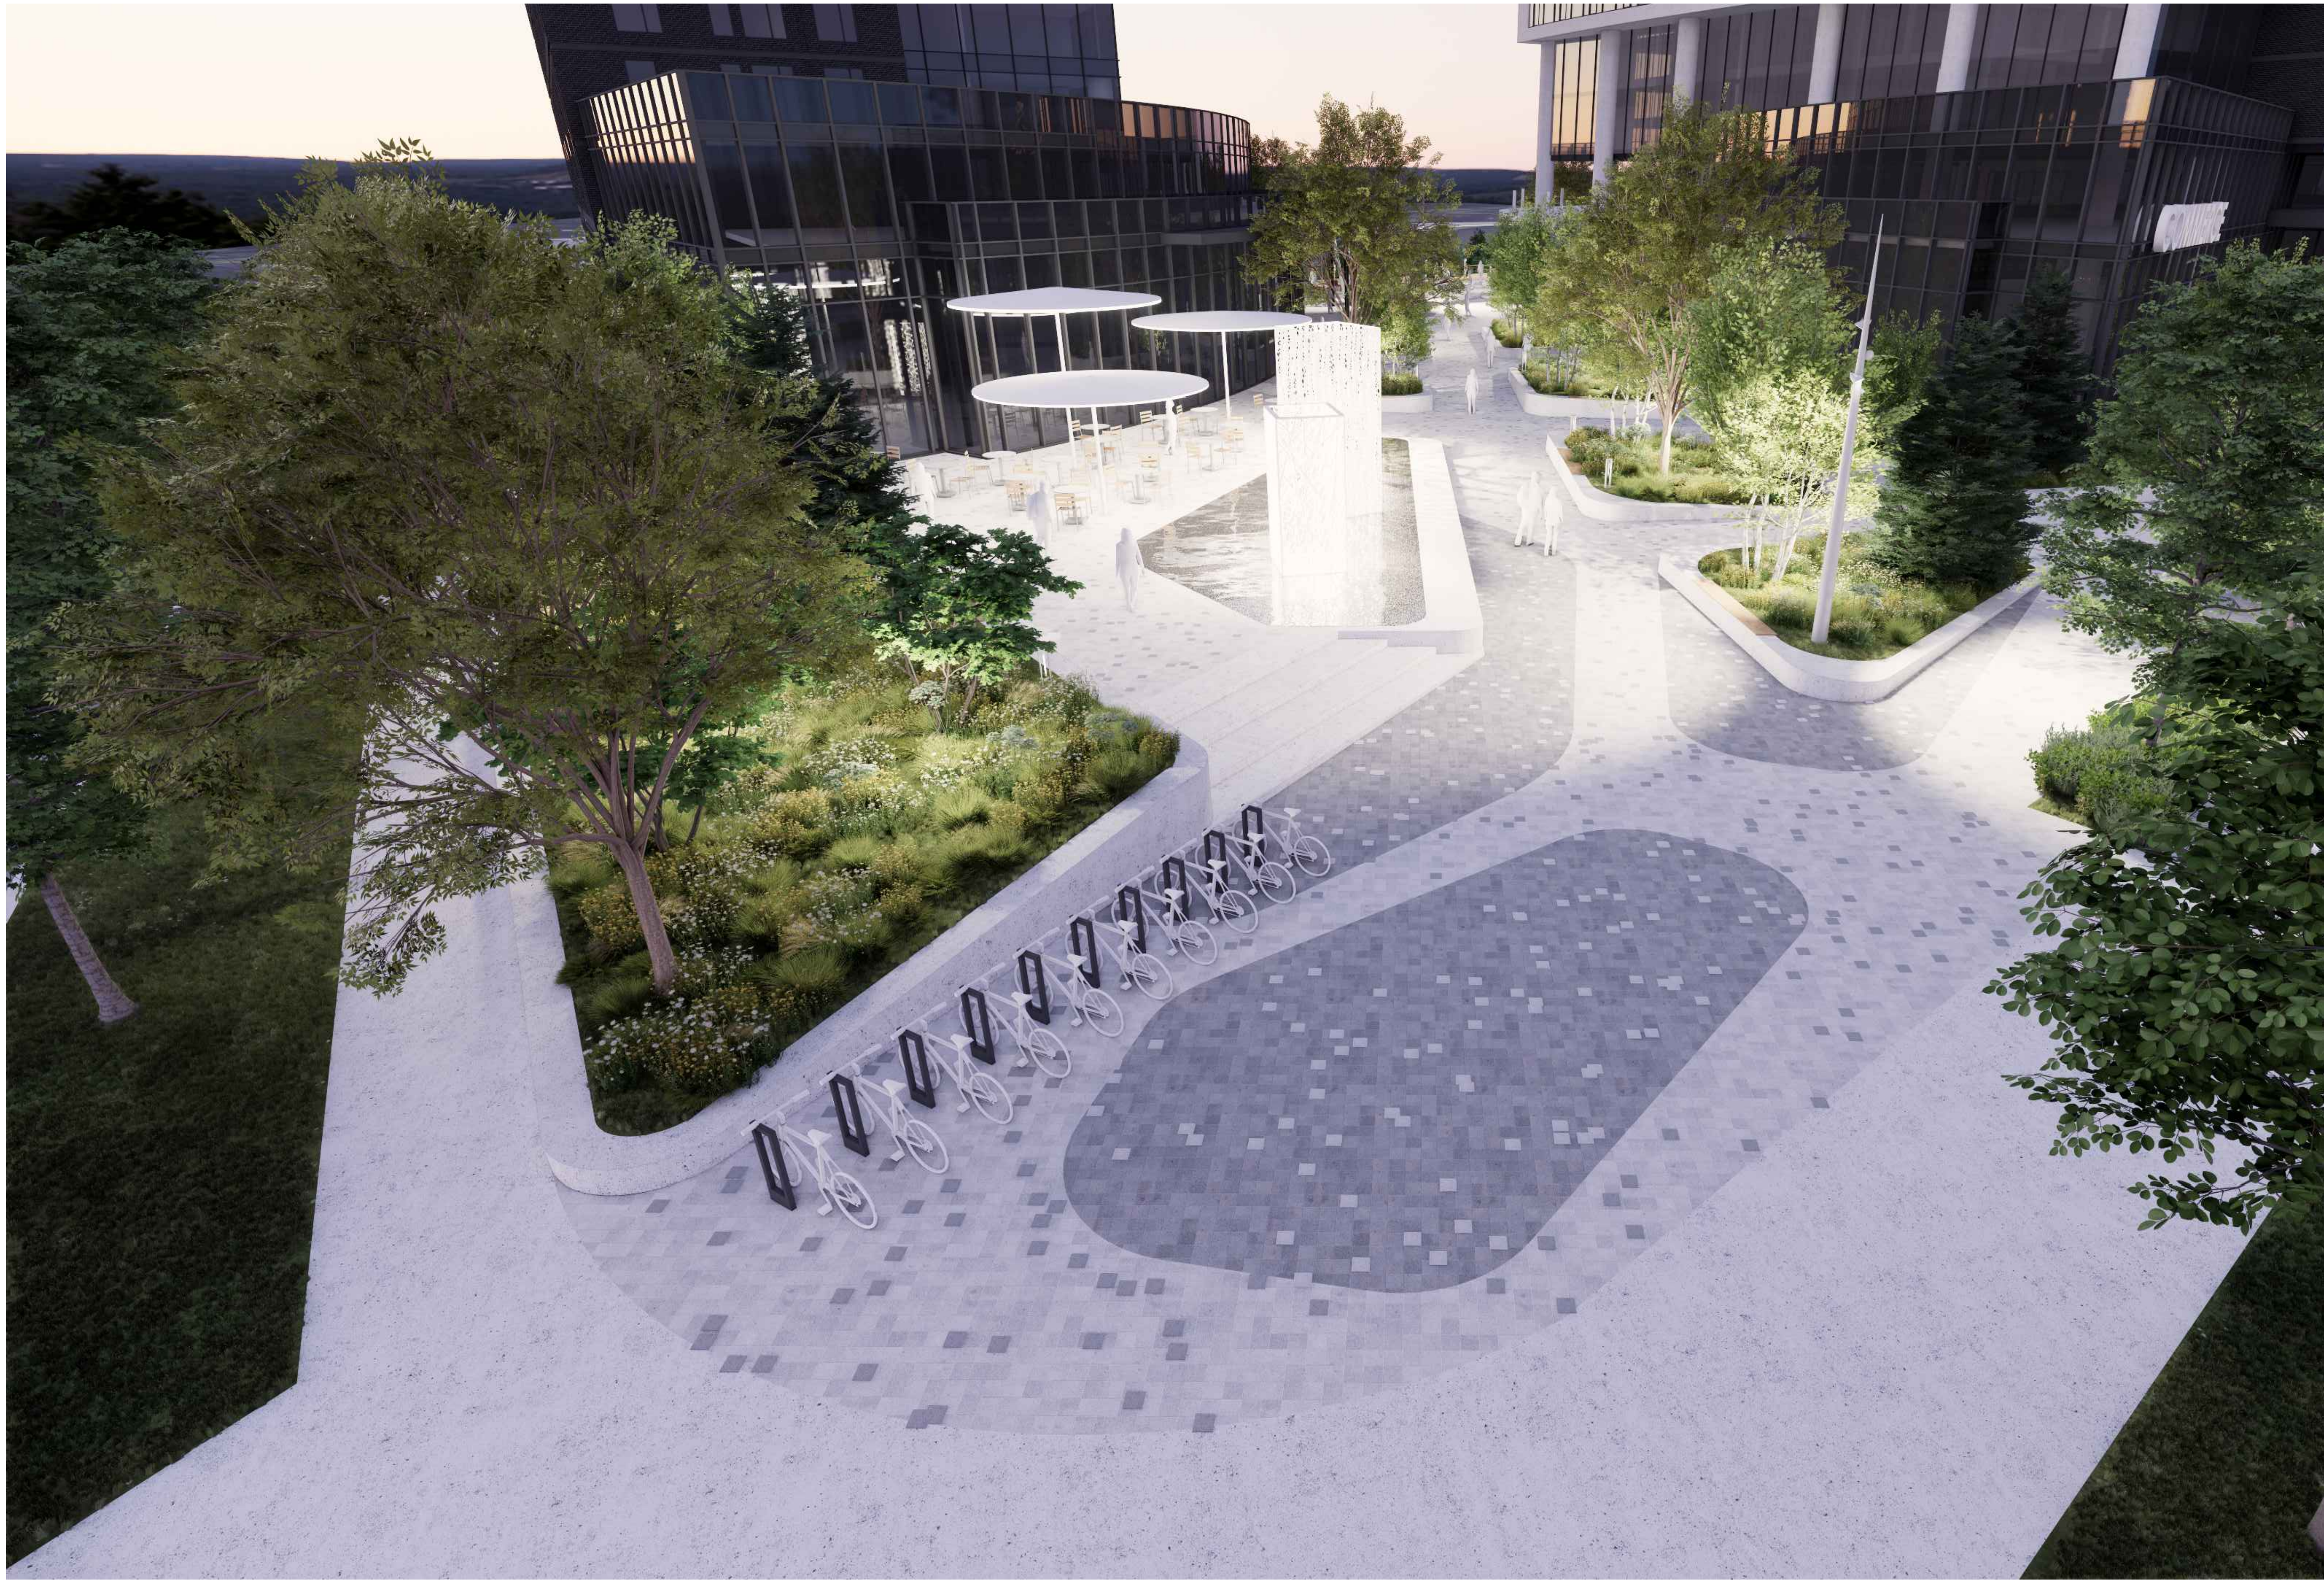


IMAGE CONCEPTUELLE. LES SPECIFICATIONS DES PLANS ET DEVIS PEUVENT VARIER

En collaboration avec:

Architects	Civil	Surveyor	Planner
NEUF architect(e)s 630, boul. René-Lévesque W. 32th floor, Montreal, QC, H3B 1S6 T. 514.847.1117	EXP 1001, boul. De Maisonneuve W. suite 800, Montreal, QC, H3A 3C8 T. 514.931.1080	Annis, O'Sullivan, Vollebekk Ltd. 14 Concourse Gate, Ottawa, ON, K1Z 8P5 T. 613.727.0850	Fotenn Planning and Design 420 O'Connor Street, Ottawa, ON, K2P 0P4 T. 613.730.5709

CLIENT: VUZE CONSTRUCTION


Laperriere Av 1600,
Ottawa, ON, K1Z 8P5
T. 819.664.4195

PROJECT: 1015 Tweddle Road

LANDSCAPE ARCHITECTURE

Landscape architecture | For SPA application Rev01 | 2025-09-25

PLANCHE	TITRE	SCALE
AP-10	LANDSCAPE PLAN	1:250
AP-11	PROJECTED CANOPY PLAN	1:250
AP-12	KEY PLAN	1:250
AP-20	DESCRIPTION PLAN	1:100
AP-21	DESCRIPTION PLAN	1:100
AP-22	DESCRIPTION PLAN	1:100
AP-23	DESCRIPTION PLAN	1:100
AP-24	DESCRIPTION PLAN	1:100
AP-30	PLANTING PLAN	1:100
AP-31	PLANTING PLAN	1:100
AP-32	PLANTING PLAN	1:100
AP-33	PLANTING PLAN	1:100
AP-34	PLANTING PLAN	1:100
AP-40	CONSTRUCTION DETAILS	SCALE INDICATED
AP-41	CONSTRUCTION DETAILS	SCALE INDICATED
AP-42	CONSTRUCTION DETAILS	SCALE INDICATED
AP-43	CONSTRUCTION DETAILS	SCALE INDICATED
AP-44	PLANTING DETAILS	SCALE INDICATED
AP-60	SECTIONS/ELEVATIONS	1:100
AP-51	RENDERINGS	NO SCALE

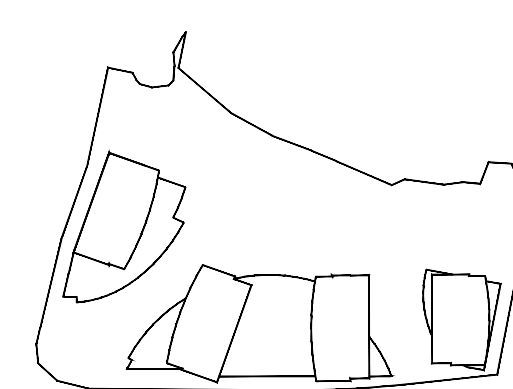

KEY PLAN

[illegible]

DO NOT USE FOR
CONSTRUCTION

Notes :

A- LOT 30 CONCESSION 1 (OLD SURVEY)
GEOGRAPHIC TOWNSHIP OF CUMBERLAND OF
OF OTTAWA, PREPARED BY ANNIS, O'SULLIVAN,
VOLLEBEKK LTD., DATED OCTOBER 15TH, 2024

B- PROPERTY BOUNDARY INFORMATION AND PIN
WELL AS WETLAND EDGE, PSW 30m BUFFER,
PATTERSON OF TOP OF SLOPE, 15m SETBACK
AND HAZARD LANDS LIMITS DERIVED FROM PL
OF SURVEY DATED 15TH, 2024 11TH, AMENDED
APRIL 30TH, 2025, BY ANNIS, O'SULLIVAN,
VOLLEBEKK LTD. PLAN 25483-24 M. CHENIER P
1130 CLOS CUMBERLAND O.D.S.

- 1- The Contractor must verify all site existing conditions before beginning the work and inform the Project Director of any errors, omissions or contradictions.
- 2- Existing grades indicated on the plan come from the survey provided by the owner.
- 3- The Contractor must not cut down any existing vegetation without the approval of the Project Director.
- 4- Implementation of the works on site must be approved by the Project Director.
- 5- The Contractor must use the CAD file for implementation of all work.
- 6- The contractor must verify the amounts specified in the schedule and notify the landscape architect of any errors, omissions or contradictions before the close of the bid.



Professional se



Project name

1015 TWEDDLE ROAD

Drawing life

LANDSCAPE PLAN

1:25


Designed by:
S. Gallant, G. Dostal


V. Suarez, I. Sobral
Approved by :
S. Gallant

March 2025

AP-10

21-695

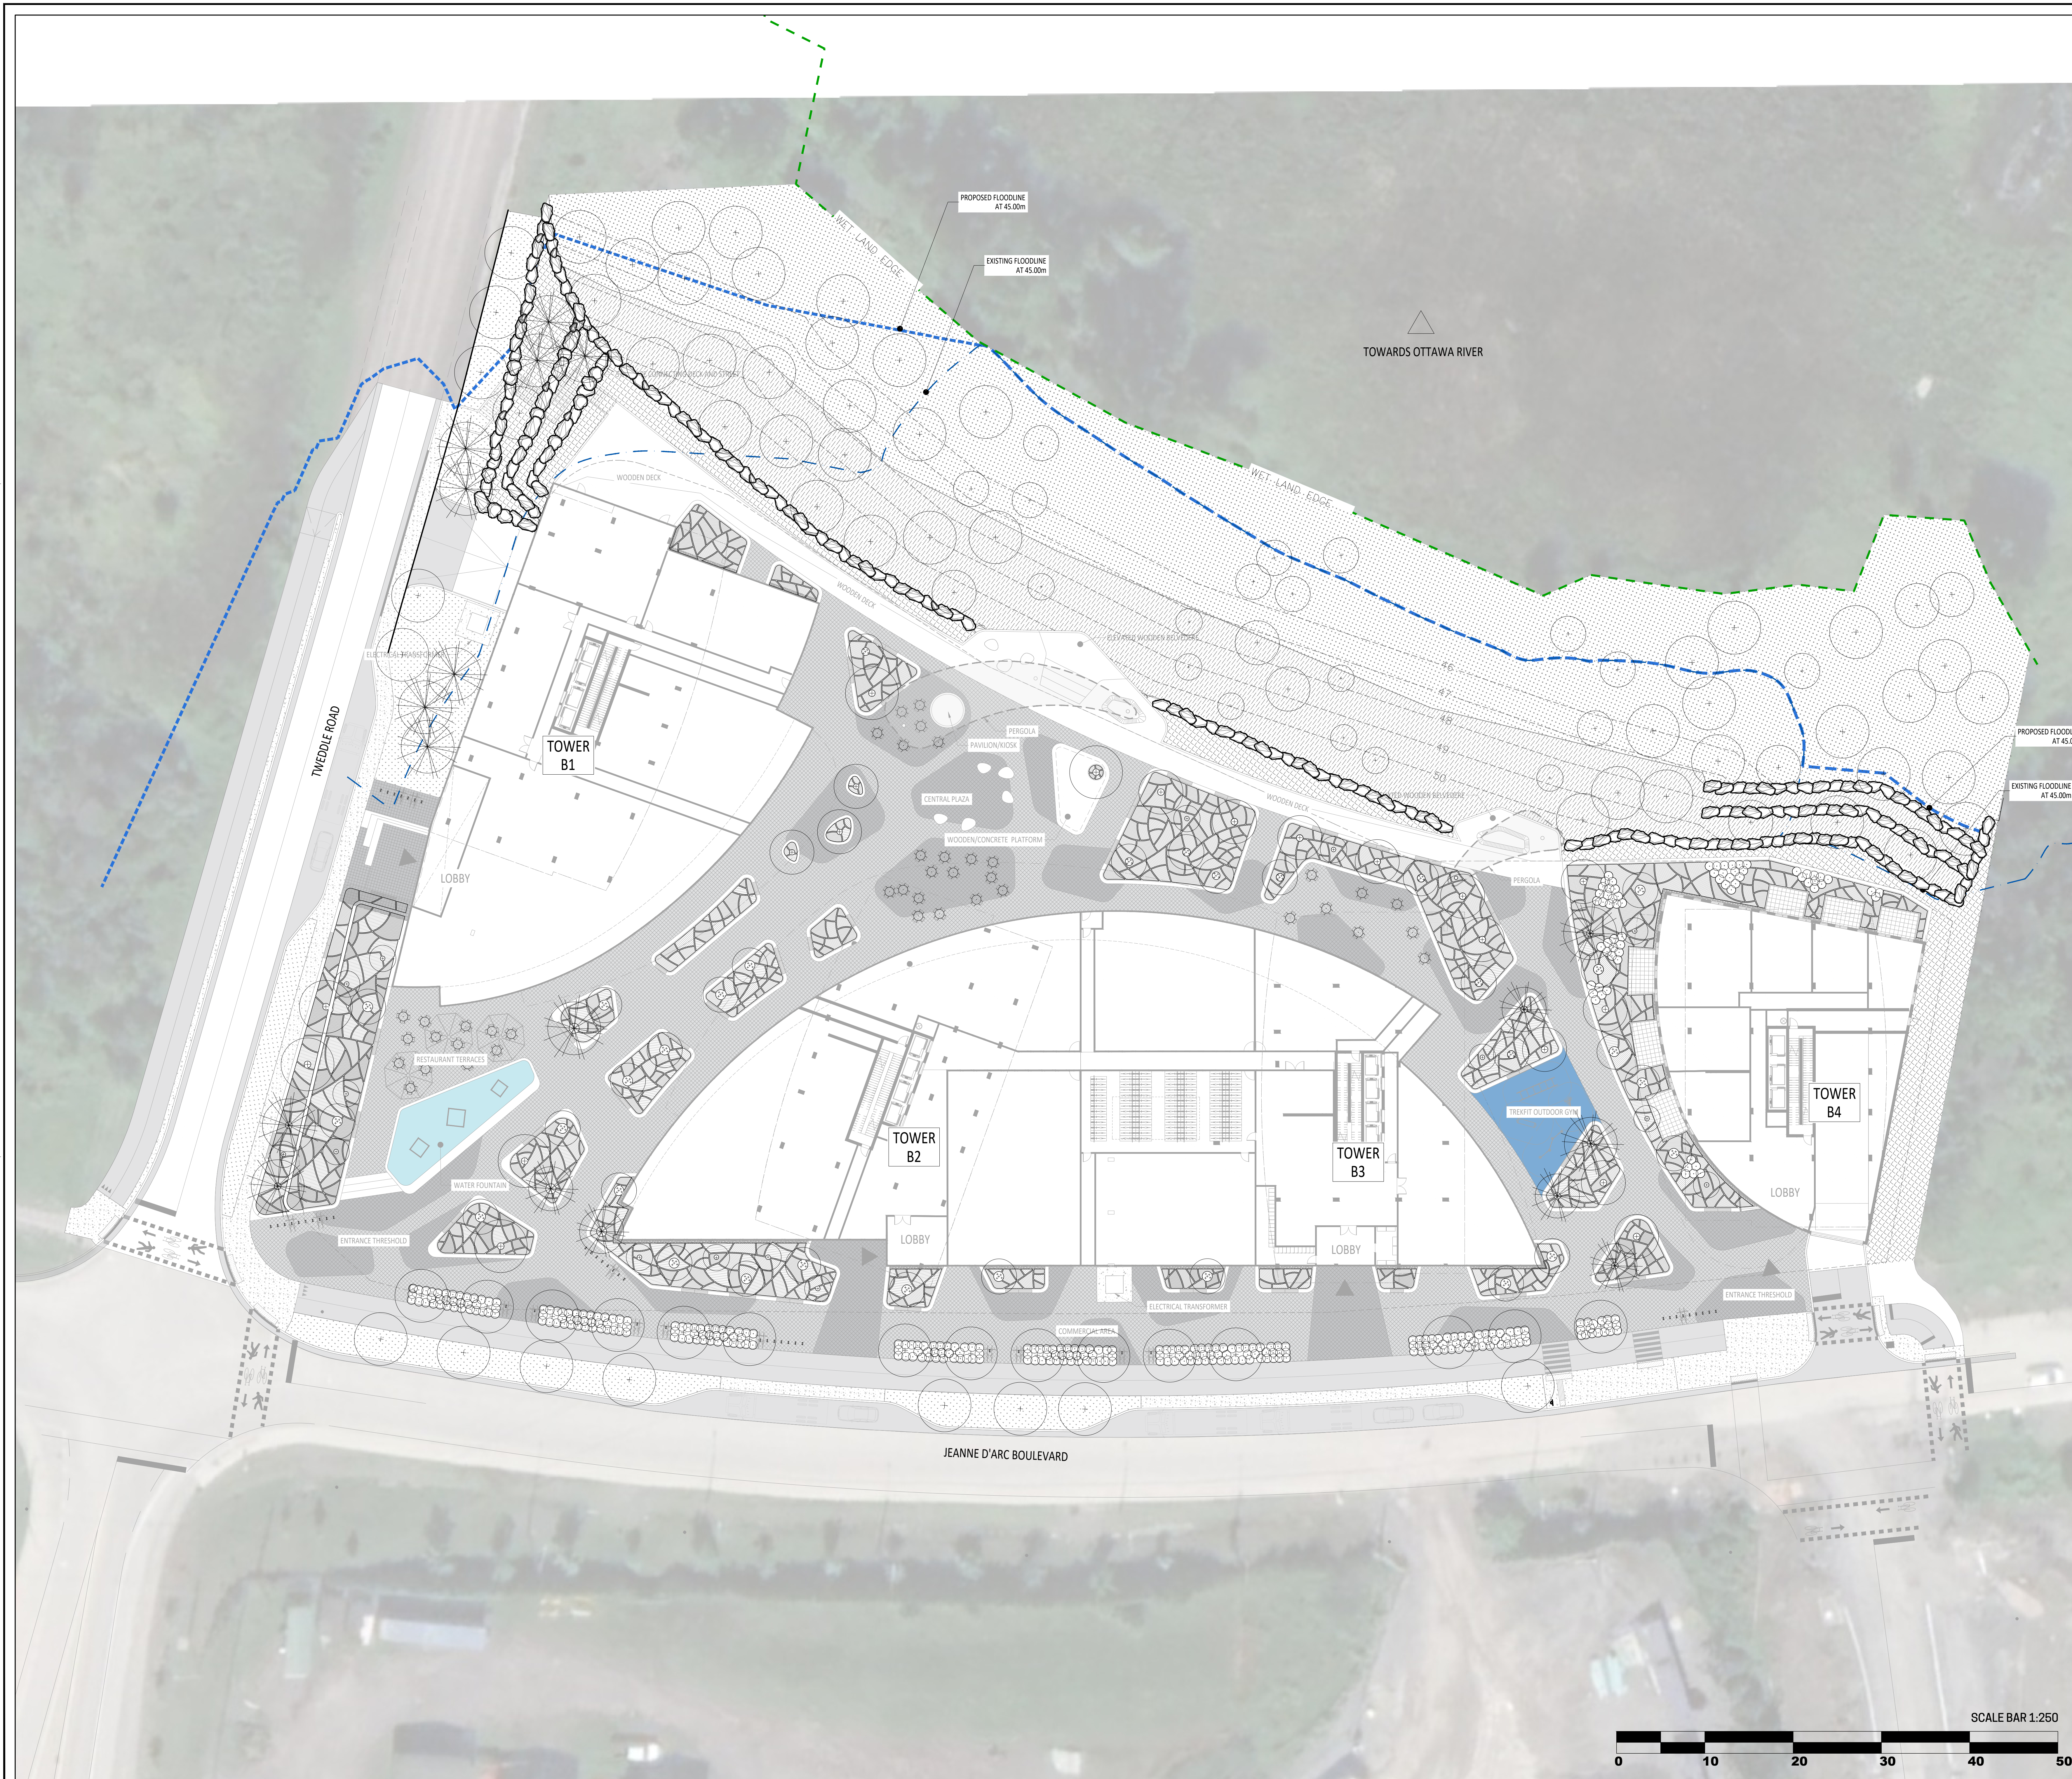

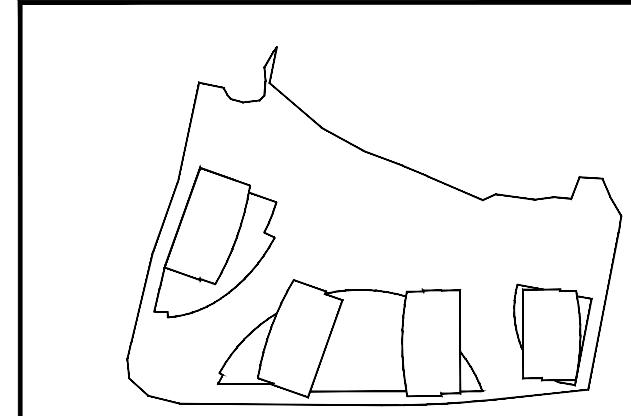

KEY PLAN

[illegible]

DO NOT USE FOR
CONSTRUCTION

Notes :


A- LOT 30 CONCESSION 1 (OLD SURVEY)
GEOGRAPHIC TOWNSHIP OF CUMBERLAND CITY
OF OTTAWA, PREPARED BY ANNIS, O'SULLIVAN
VOLLEBEKK LTD., DATED OCTOBER 15TH, 2024

B- PROPERTY BOUNDARY INFORMATION AND PIN WELL AS WETLAND EDGE, PSW 30m BUFFER, PATTERSON OF TOP OF SLOPE, 15m SETBACK AND HAZARD LANDS LIMITS DERIVED FROM PL OF SURVEY DATED 15TH, 2024 11TH, AMENDED APRIL 30TH, 2025. BY ANNIS, O'SULLIVAN, VOLLEBEKK LTD. PLAN 25483-24 M. CHENIER P L130 C1 Q5 CUMBERLAND Q D5.

- 1- The Contractor must verify all site existing conditions before beginning the work and inform the Project Director of any errors, omissions or contradictions.
- 2- Existing grades indicated on the plan come from the survey provided by the owner.
- 3- The Contractor must not cut down any existing vegetation without the approval of the Project Director.
- 4- Implantation of the works on site must be approved by the Project Director.
- 5- The Contractor must use the CAD file for implantation of all work.
- 6- The contractor must verify the amounts specified in the schedule and notify the landscape architect of any errors, omissions or contradictions before the close of the bid.



Professional use

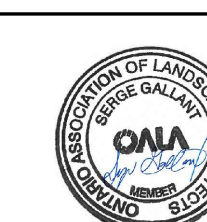

Project name

1015 TWEDDLE ROAD

Drawing life

KEY PLAN

1:25

Designed by :
S. Gallant, G Dostaler

Drawn by :
V. Suarez


Approved by :


S. Gallant

March 2025

AP-12

21-695

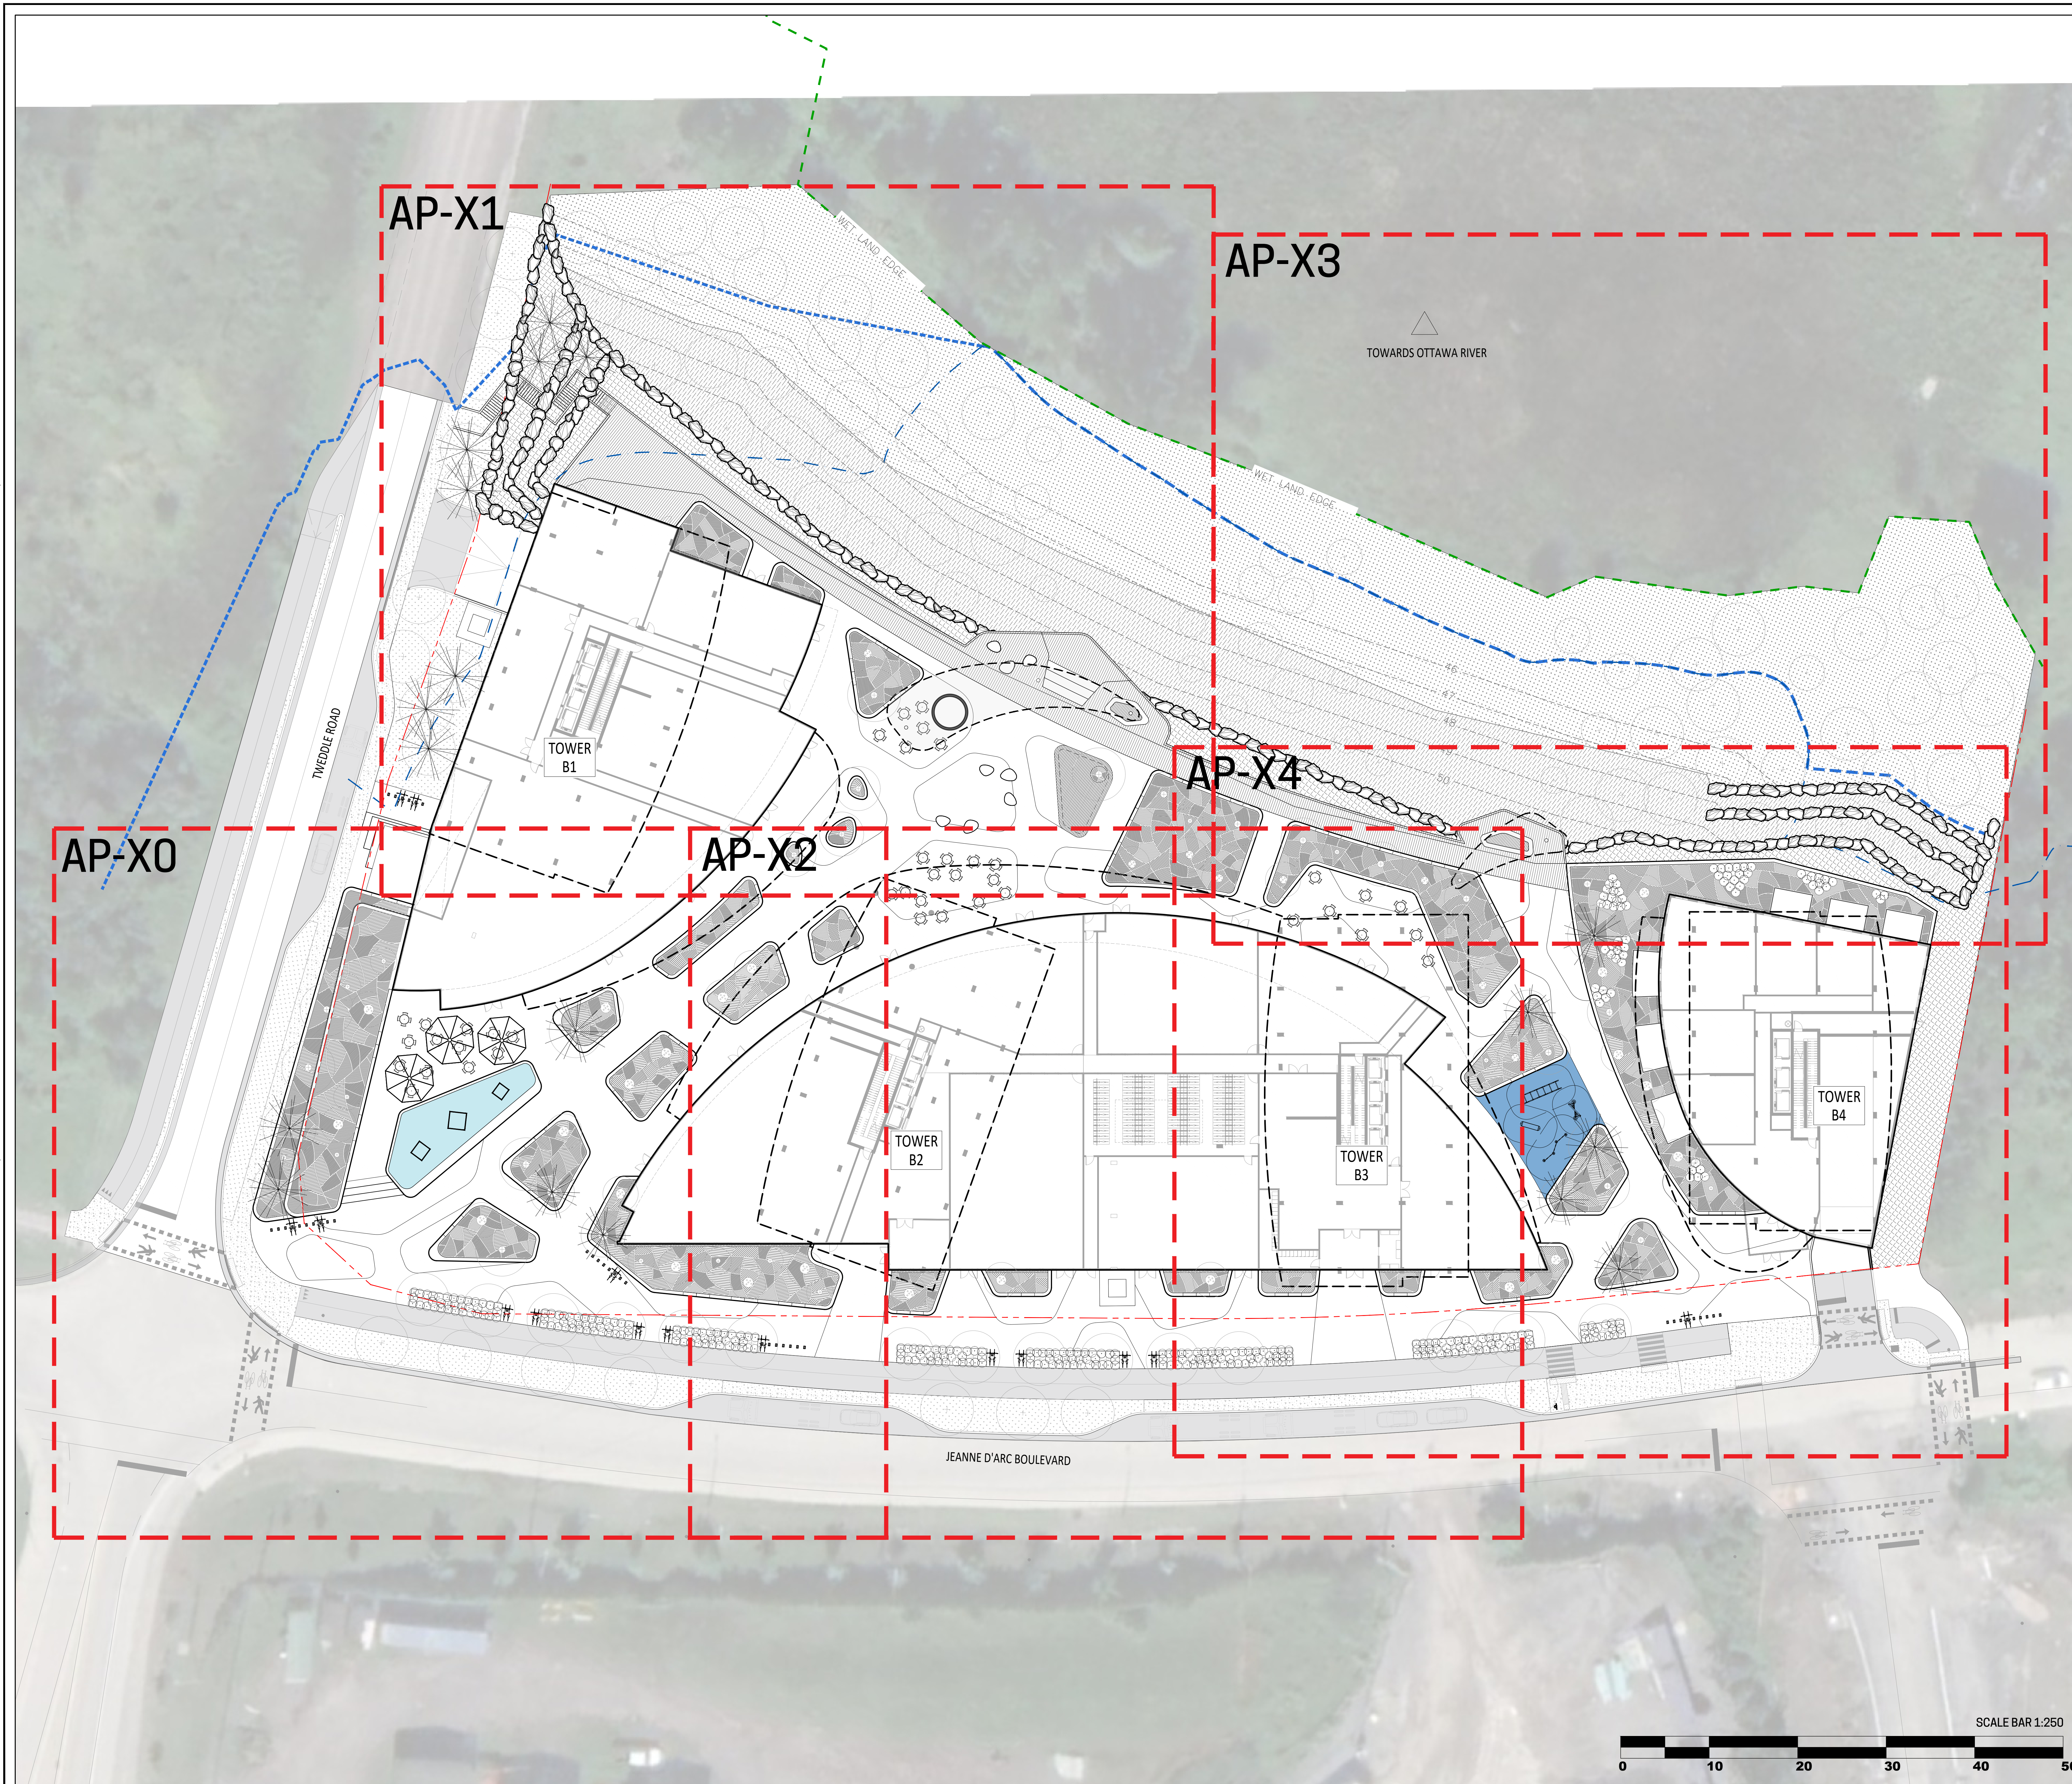

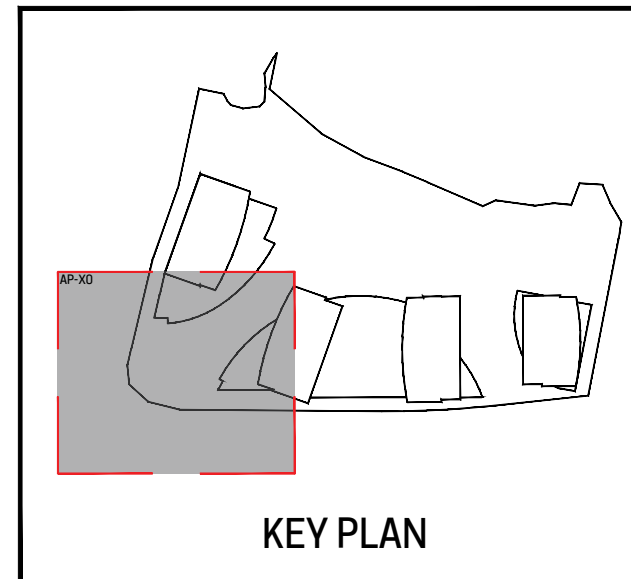[illegible]



DO NOT USE FOR
CONSTRUCTION

Notes

A- LOT 30 CONCESSION 1 (OLD SURVEY)
GEOGRAPHIC TOWNSHIP OF CUMBERLAND OF
OF OTTAWA, PREPARED BY ANNIS, O'SULLIVAN,
VOLLEBEKK LTD., DATED OCTOBER 15TH, 2024

B- PROPERTY BOUNDARY INFORMATION AND PIN
WELL AS WETLAND EDGE, PSW 30m BUFFER,
PATTERSON OF TOP OF SLOPE, 15m SETBACK
AND HAZARD LANDS LIMITS DERIVED FROM PL
OF SURVEY DATED 15TH, 2024 11TH, AMENDED
APRIL 30TH, 2025, BY ANNIS, O'SULLIVAN,
VOLLEBEKK LTD. PLAN 25483-24 M. CHENIER P
1130, C.O.S CUMBERLAND O.D.5.

- 1- The Contractor must verify all site existing conditions before beginning the work and inform the Project Director of any errors, omissions or contradictions.
- 2- Existing grades indicated on the plan come from the survey provided by the owner.
- 3- The Contractor must not cut down any existing vegetation without the approval of the Project Director.
- 4- Implementation of the works on site must be approved by the Project Director.
- 5- The Contractor must use the CAD file for implementation of all work.
- 6- The contractor must verify the amounts specified in the schedule and notify the landscape architect of any errors, omissions or contradictions before the close of the bid.

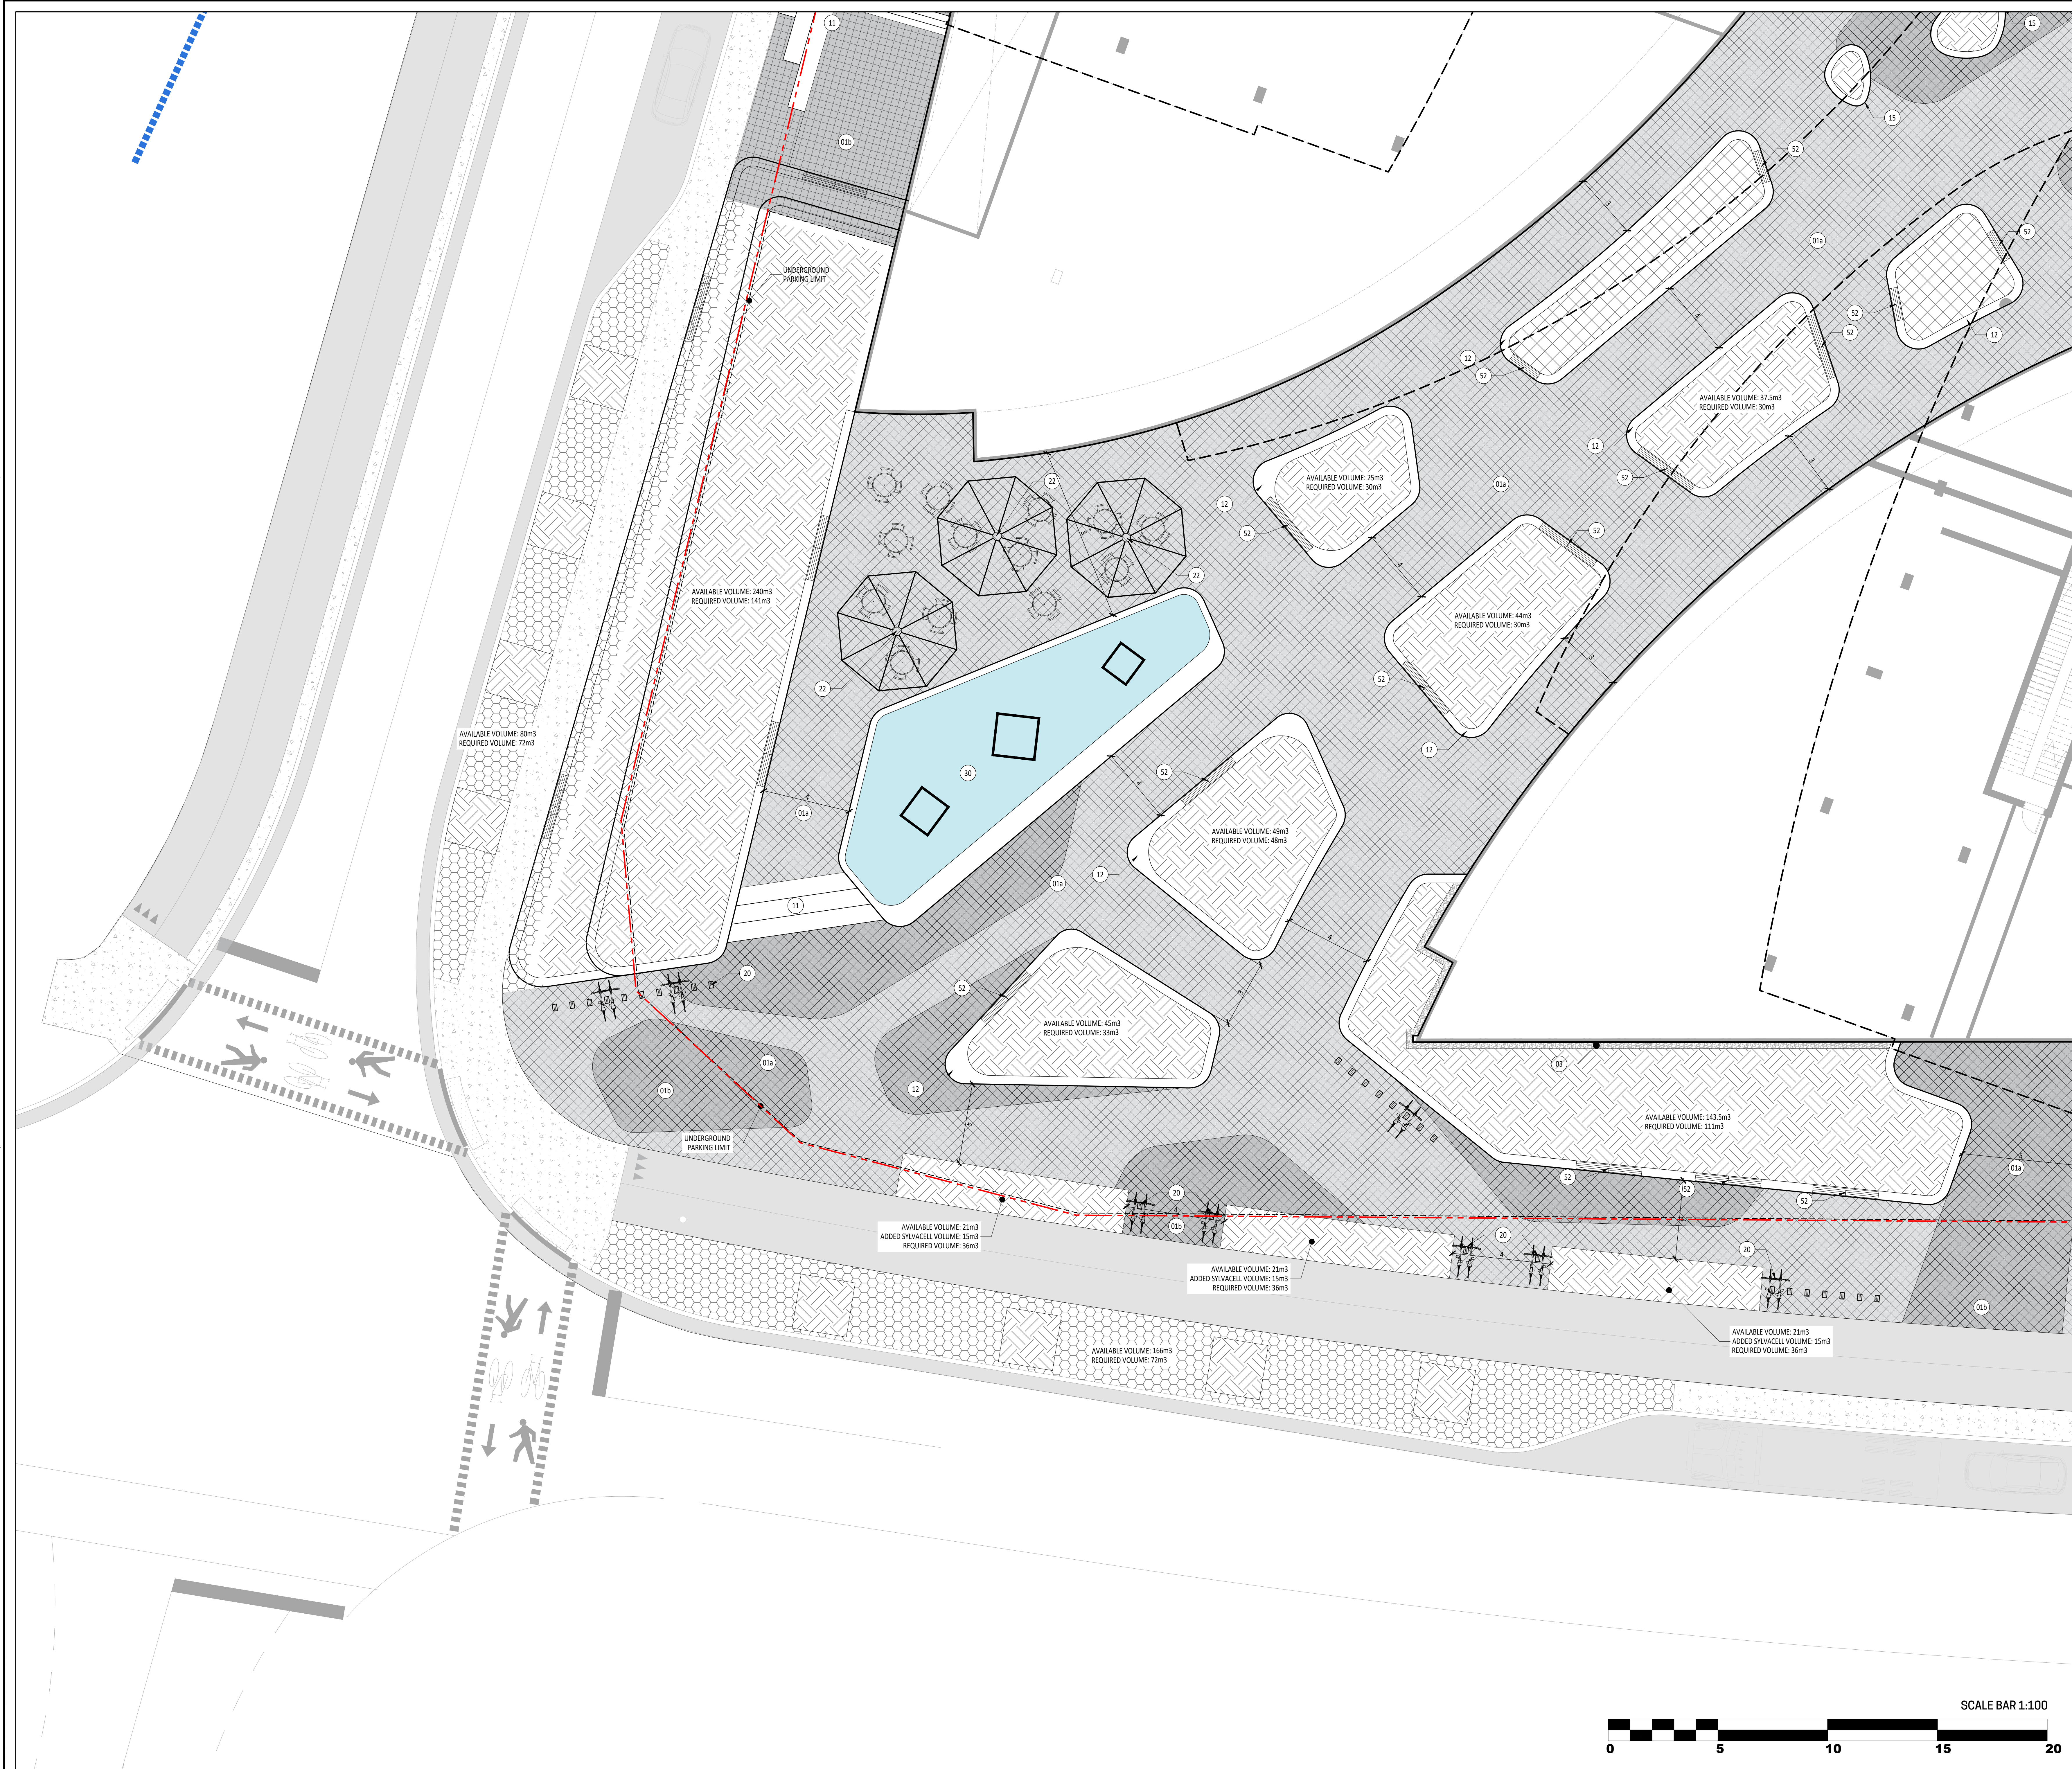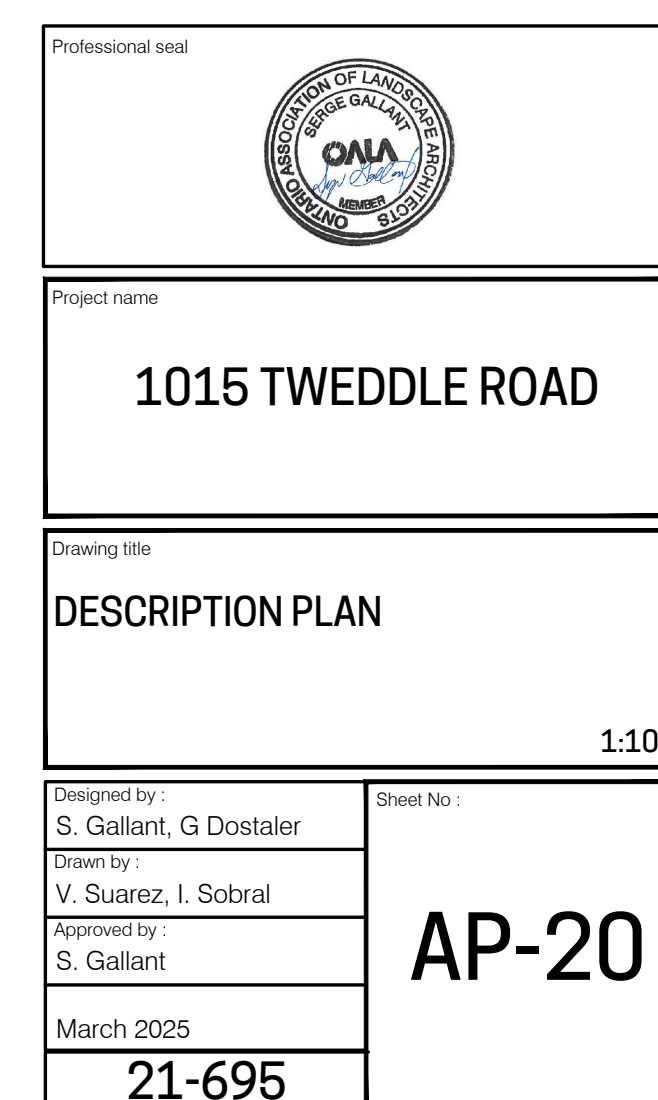

LEGEND



— Existing floodline
 - - - Projected floodline
 - - - Wetland edge
 - - - Contour lines
 | 00.00 Proposed elevation

TW	Top of wall	B
HB	Top of curb	B
HE	Top of stairs	B
HT	Top of slope	B
D	Top of drain	B


Top of slope line
Bottom of slope line


Light fixture,
refer to lighting plan

	Vegetation feature (see planting plan) Tree and shrub planting pit, minimum depth 1 m
	Vegetation feature (see planting plan) Planting pit for shrubs & perennials, minimum depth 450 mm
	Vegetation feature (see planting plan) Planting soil for seeding and sod, minimum depth 150 mm

List of details on plan	
Key	Description

	<u>Surfaces</u>
01a	Power
01b	Power on structural slab
02	Rubber synthetic surface
03	Rover rock strip edge (bande de propreté)
	<u>Strain walls & precast concrete elements</u>
11	Concrete stairs
12	Precast concrete seat wall & planter
13	Precast concrete platform
14	Precast concrete pebble shaped seat
15	Precast concrete pebble shaped planter
	<u>Equipment & side furniture</u>
20	Bike Rack
21	Waste and recycling containers
22	Picnic
23	Trekfit equipment
	<u>Water features</u>
30	Water fountain
	<u>Metal structures</u>
40	Handrail
41	Pergola
42	Pavilion/Kiosk
	<u>Wood structures</u>
50	Deck surface
51	Stairs
52	Seating mounted on concrete planter plant
53	Seating mounted on concrete planter
55	Seating mounted on concrete planter

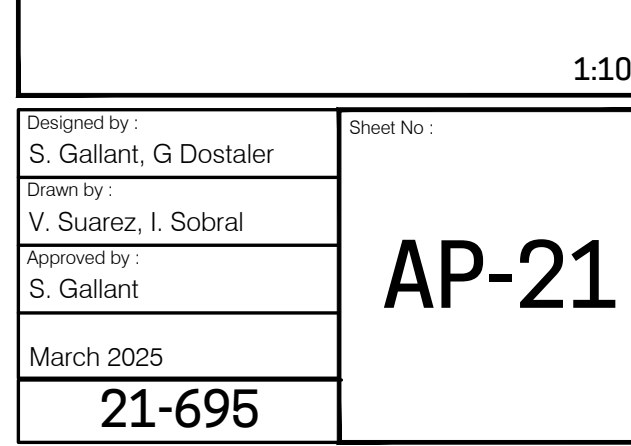


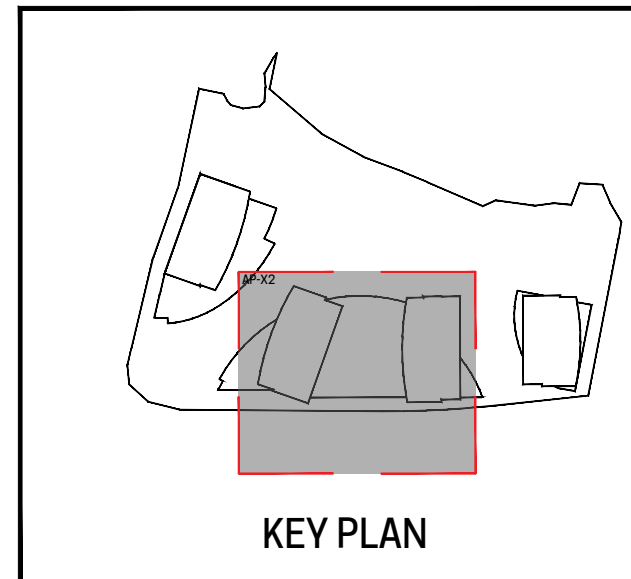
[illegible]DO NOT USE FOR
CONSTRUCTION


Notes

A- LOT 30 CONCESSION 1 (OLD SURVEY)
GEOGRAPHIC TOWNSHIP OF CUMBERLAND OF
OF OTTAWA, PREPARED BY ANNIS, O'SULLIVAN,
VOLLEBECK LTD., DATED OCTOBER 15TH, 2024

B- PROPERTY BOUNDARY INFORMATION AND PIN
WELL AS WETLAND EDGE, PSW 30m BUFFER,
PATTERSON OF TOP OF SLOPE, 15m SETBACK
AND HAZARD LANDS LIMITS DERIVED FROM PL
OF SURVEY DATED 15TH, 2024 11TH, AMENDED
APRIL 30TH, 2025, BY ANNIS, O'SULLIVAN,
VOLLEBECK LTD. PLAN 25483-24 M. CHENIER P
L130 C1 OS CUMBERLAND O D5.

- 1- The Contractor must verify all site existing conditions before beginning the work and inform the Project Director of any errors, omissions or contradictions.
- 2- Existing grades indicated on the plan come from the survey provided by the owner.
- 3- The Contractor must not cut down any existing vegetation without the approval of the Project Director.
- 4- Implantation of the works on site must be approved by the Project Director.
- 5- The Contractor must use the CAD file for implantation of all work.
- 6- The contractor must verify the amounts specified in the schedule and notify the landscape architect of any errors, omissions or contradictions before the close of the bid.

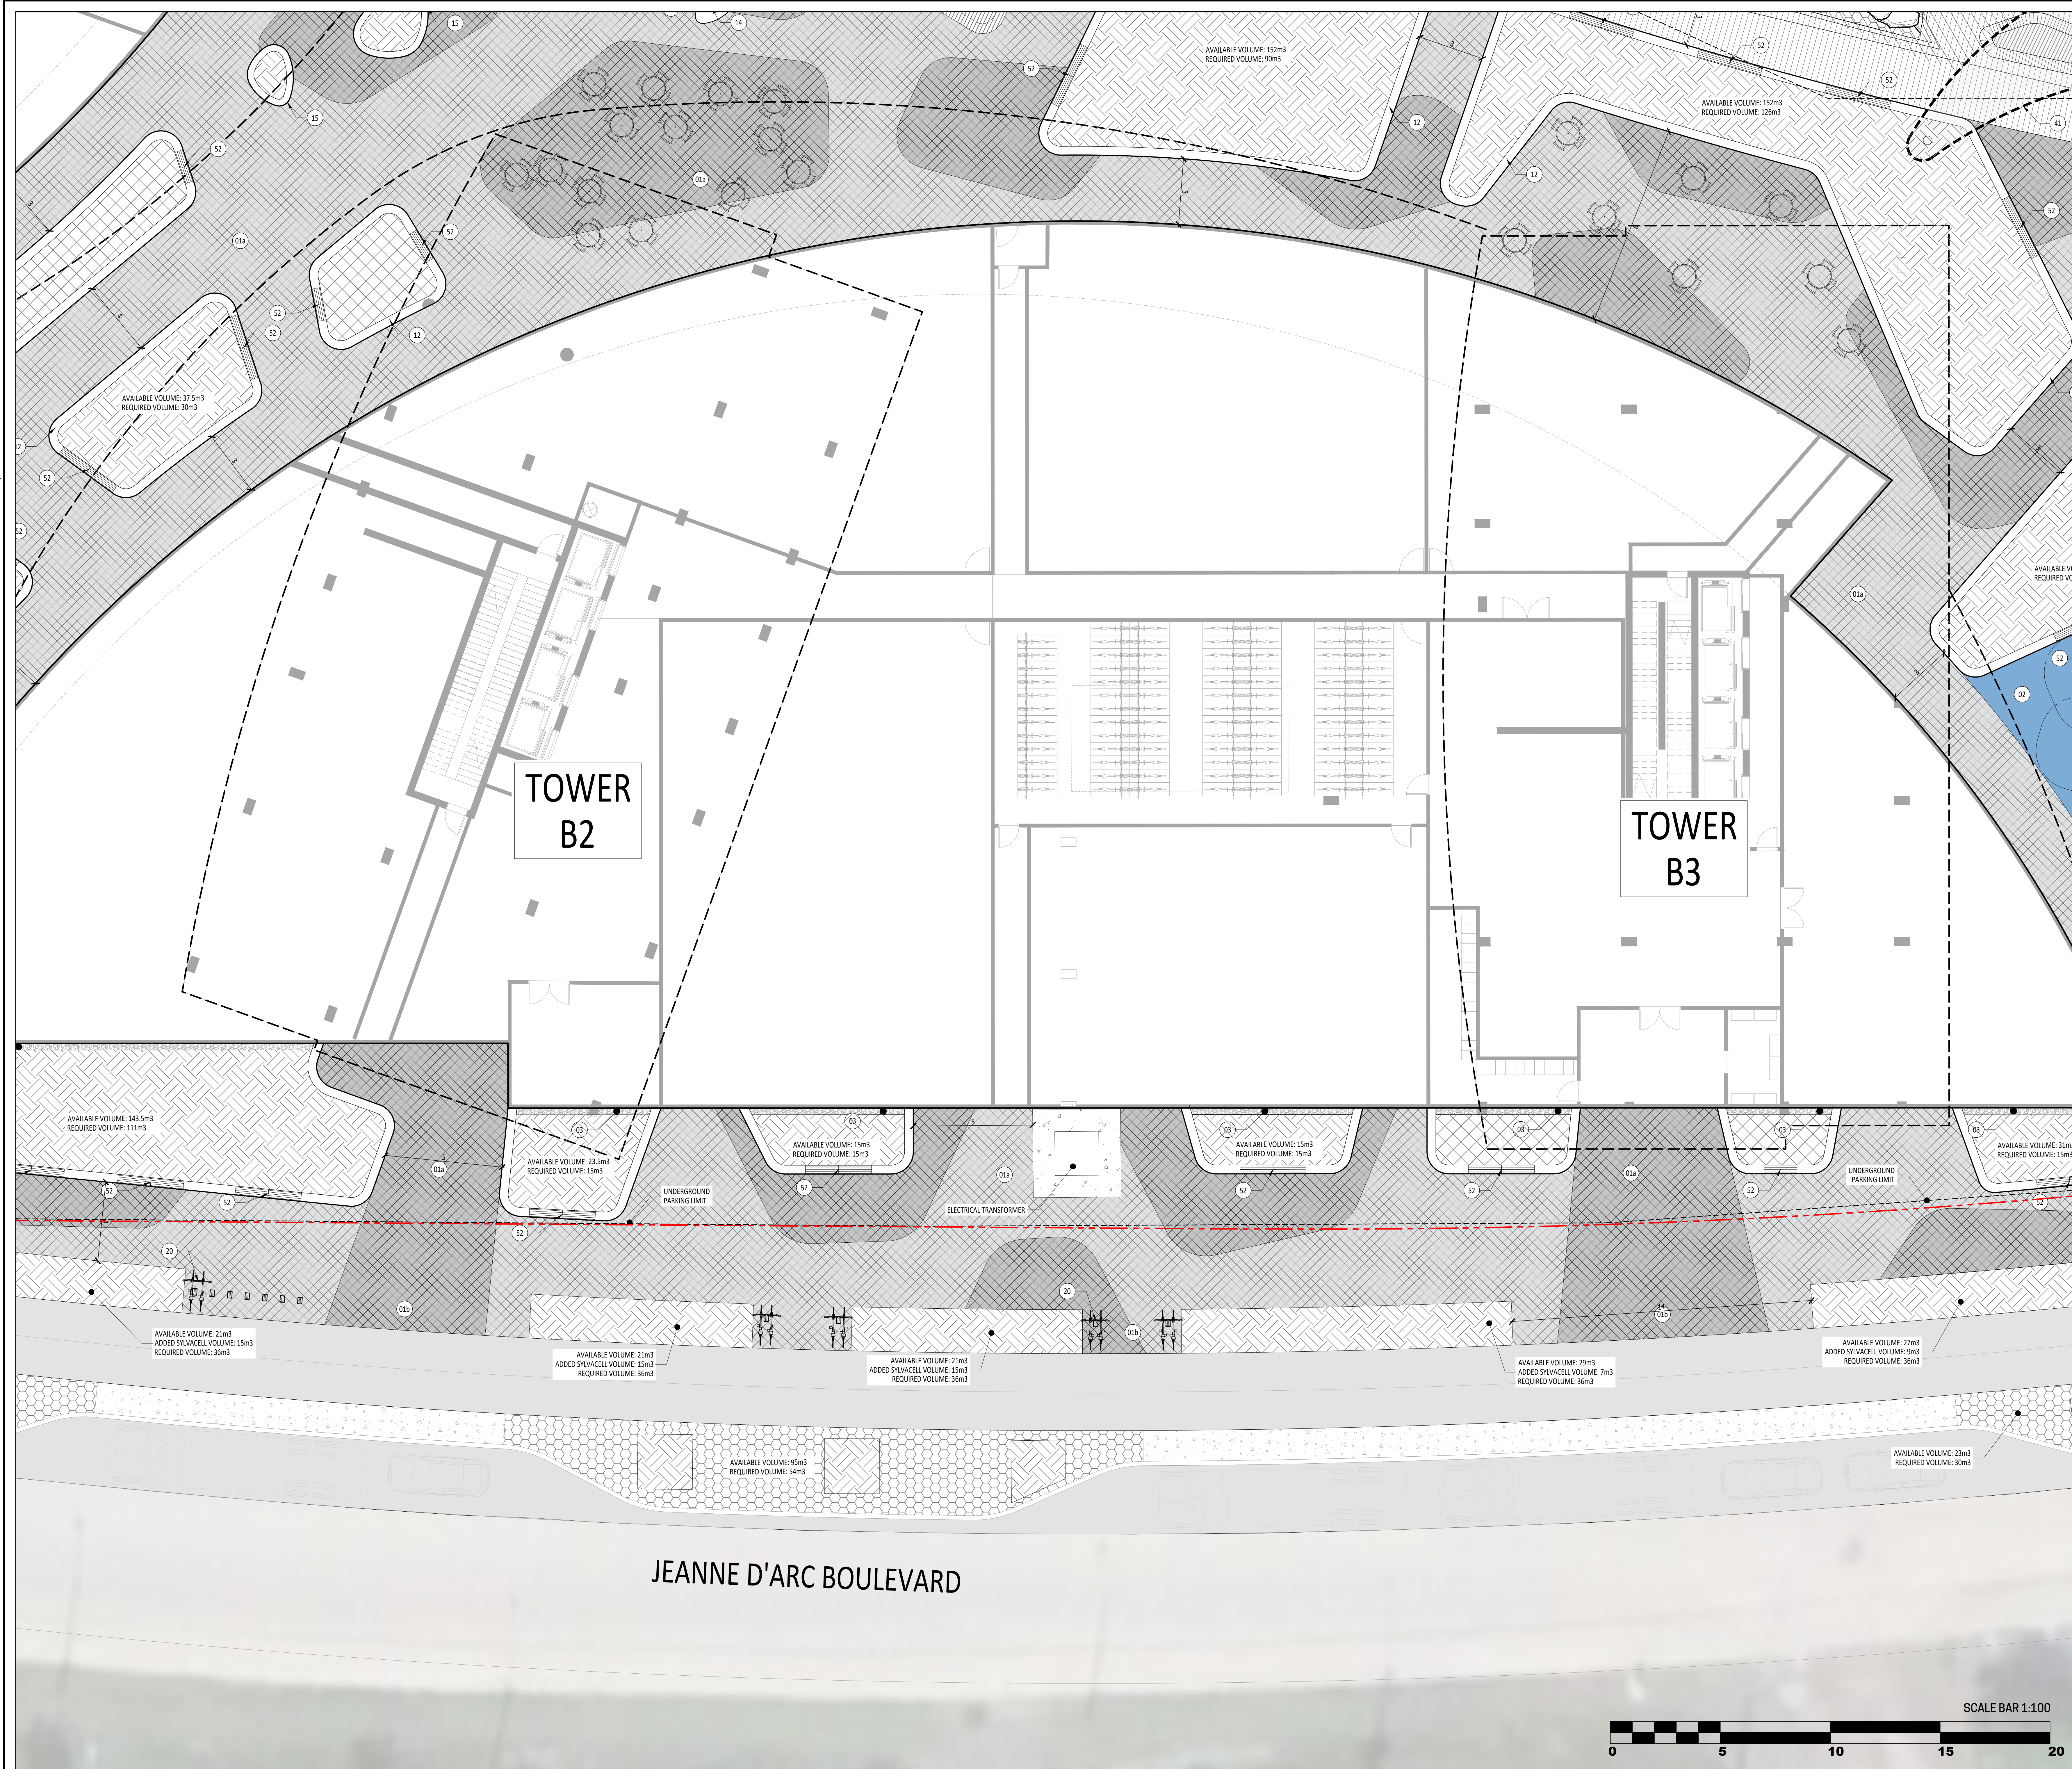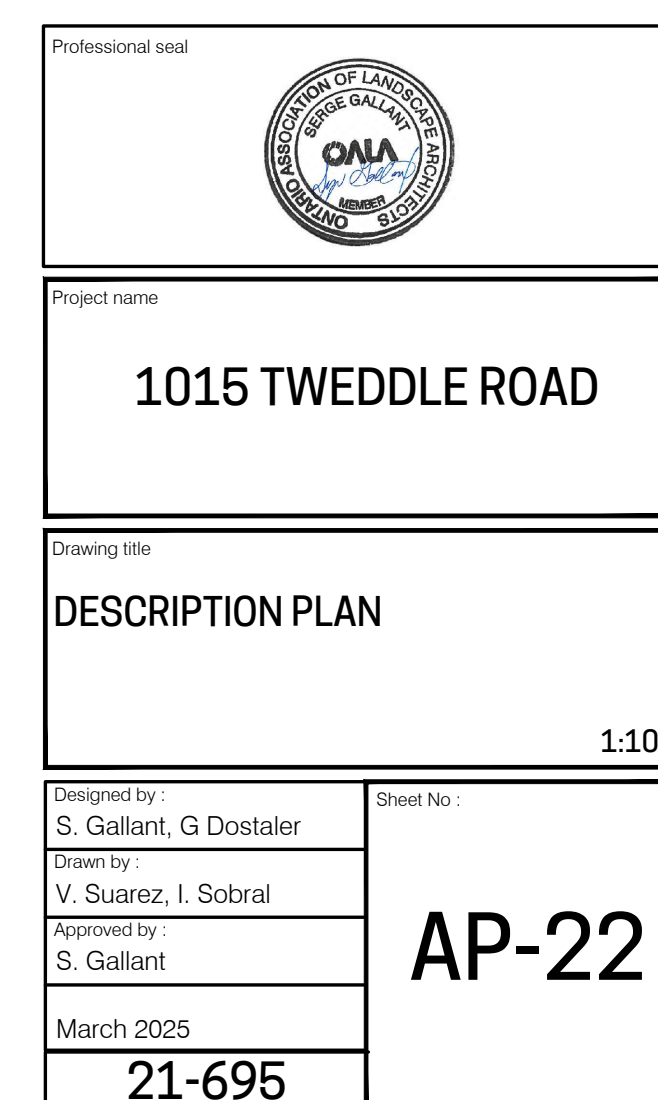

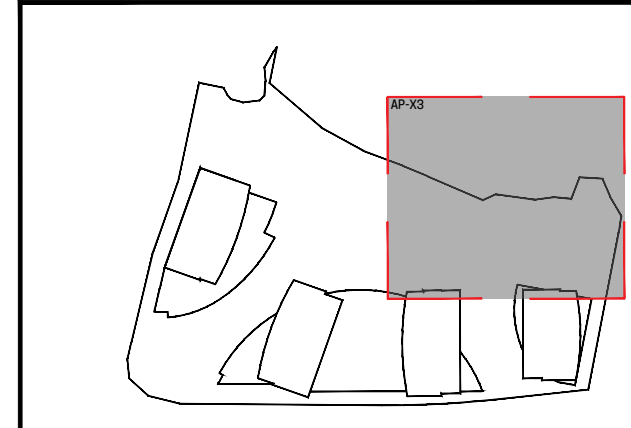

KEY PLAN

[illegible]


DO NOT USE FOR
CONSTRUCTION

Notes :

A- LOT 30 CONCESSION 1 (OLD SURVEY)
GEOGRAPHIC TOWNSHIP OF CUMBERLAND CITY
OF OTTAWA, PREPARED BY ANNIS, OSULLIVAN,
VOLLEBEKK LTD., DATED OCTOBER 15TH, 2024.

B- PROPERTY BOUNDARY INFORMATION AND PIN AS
WELL AS WETLAND EDGE, PSW 30m BUFFER,
PATTERSON OF TOP OF SLOPE, 15m SETBACK
AND HAZARD LANDS LIMITS DERIVED FROM PLAN
OF SURVEY DATED 15TH, 2024 11TH, AMENDED
APRIL 30TH, 2025, BY ANNIS, OSULLIVAN,
VOLLEBEKK LTD. PLAN 25-483-24 M. CHENIER PT
L130 C1 OS CUMBERLAND O D5.

- 1- The Contractor must verify all site existing conditions before beginning the work and inform the Project Director of any errors, omissions or contradictions.
- 2- Existing grades indicated on the plan come from the owner provided by the owner.
- 3- The Contractor must not cut down any existing vegetation without the approval of the Project Director.
- 4- Implantation of the works on site must be approved by the Project Director.
- 5- The Contractor must use the CAD file for implantation of all work.
- 6- The contractor must verify the amounts specified in the schedule and notify the landscape architect of any errors, omissions or contradictions before the close of the bid.

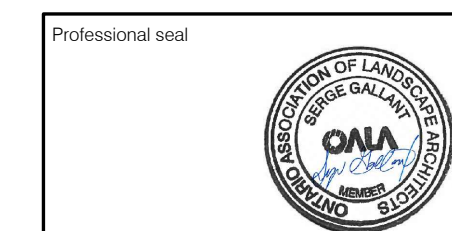

Project name:

1015 TWEDDLE ROAD

Drawing life

DESCRIPTION PLAN

Designed by :
S. Gallant, G. Dostaler

Drawn by :
V. Suresh


Approved by
E. Collier


3. Galati
M. J. 20

21-695

1:100

AP-23

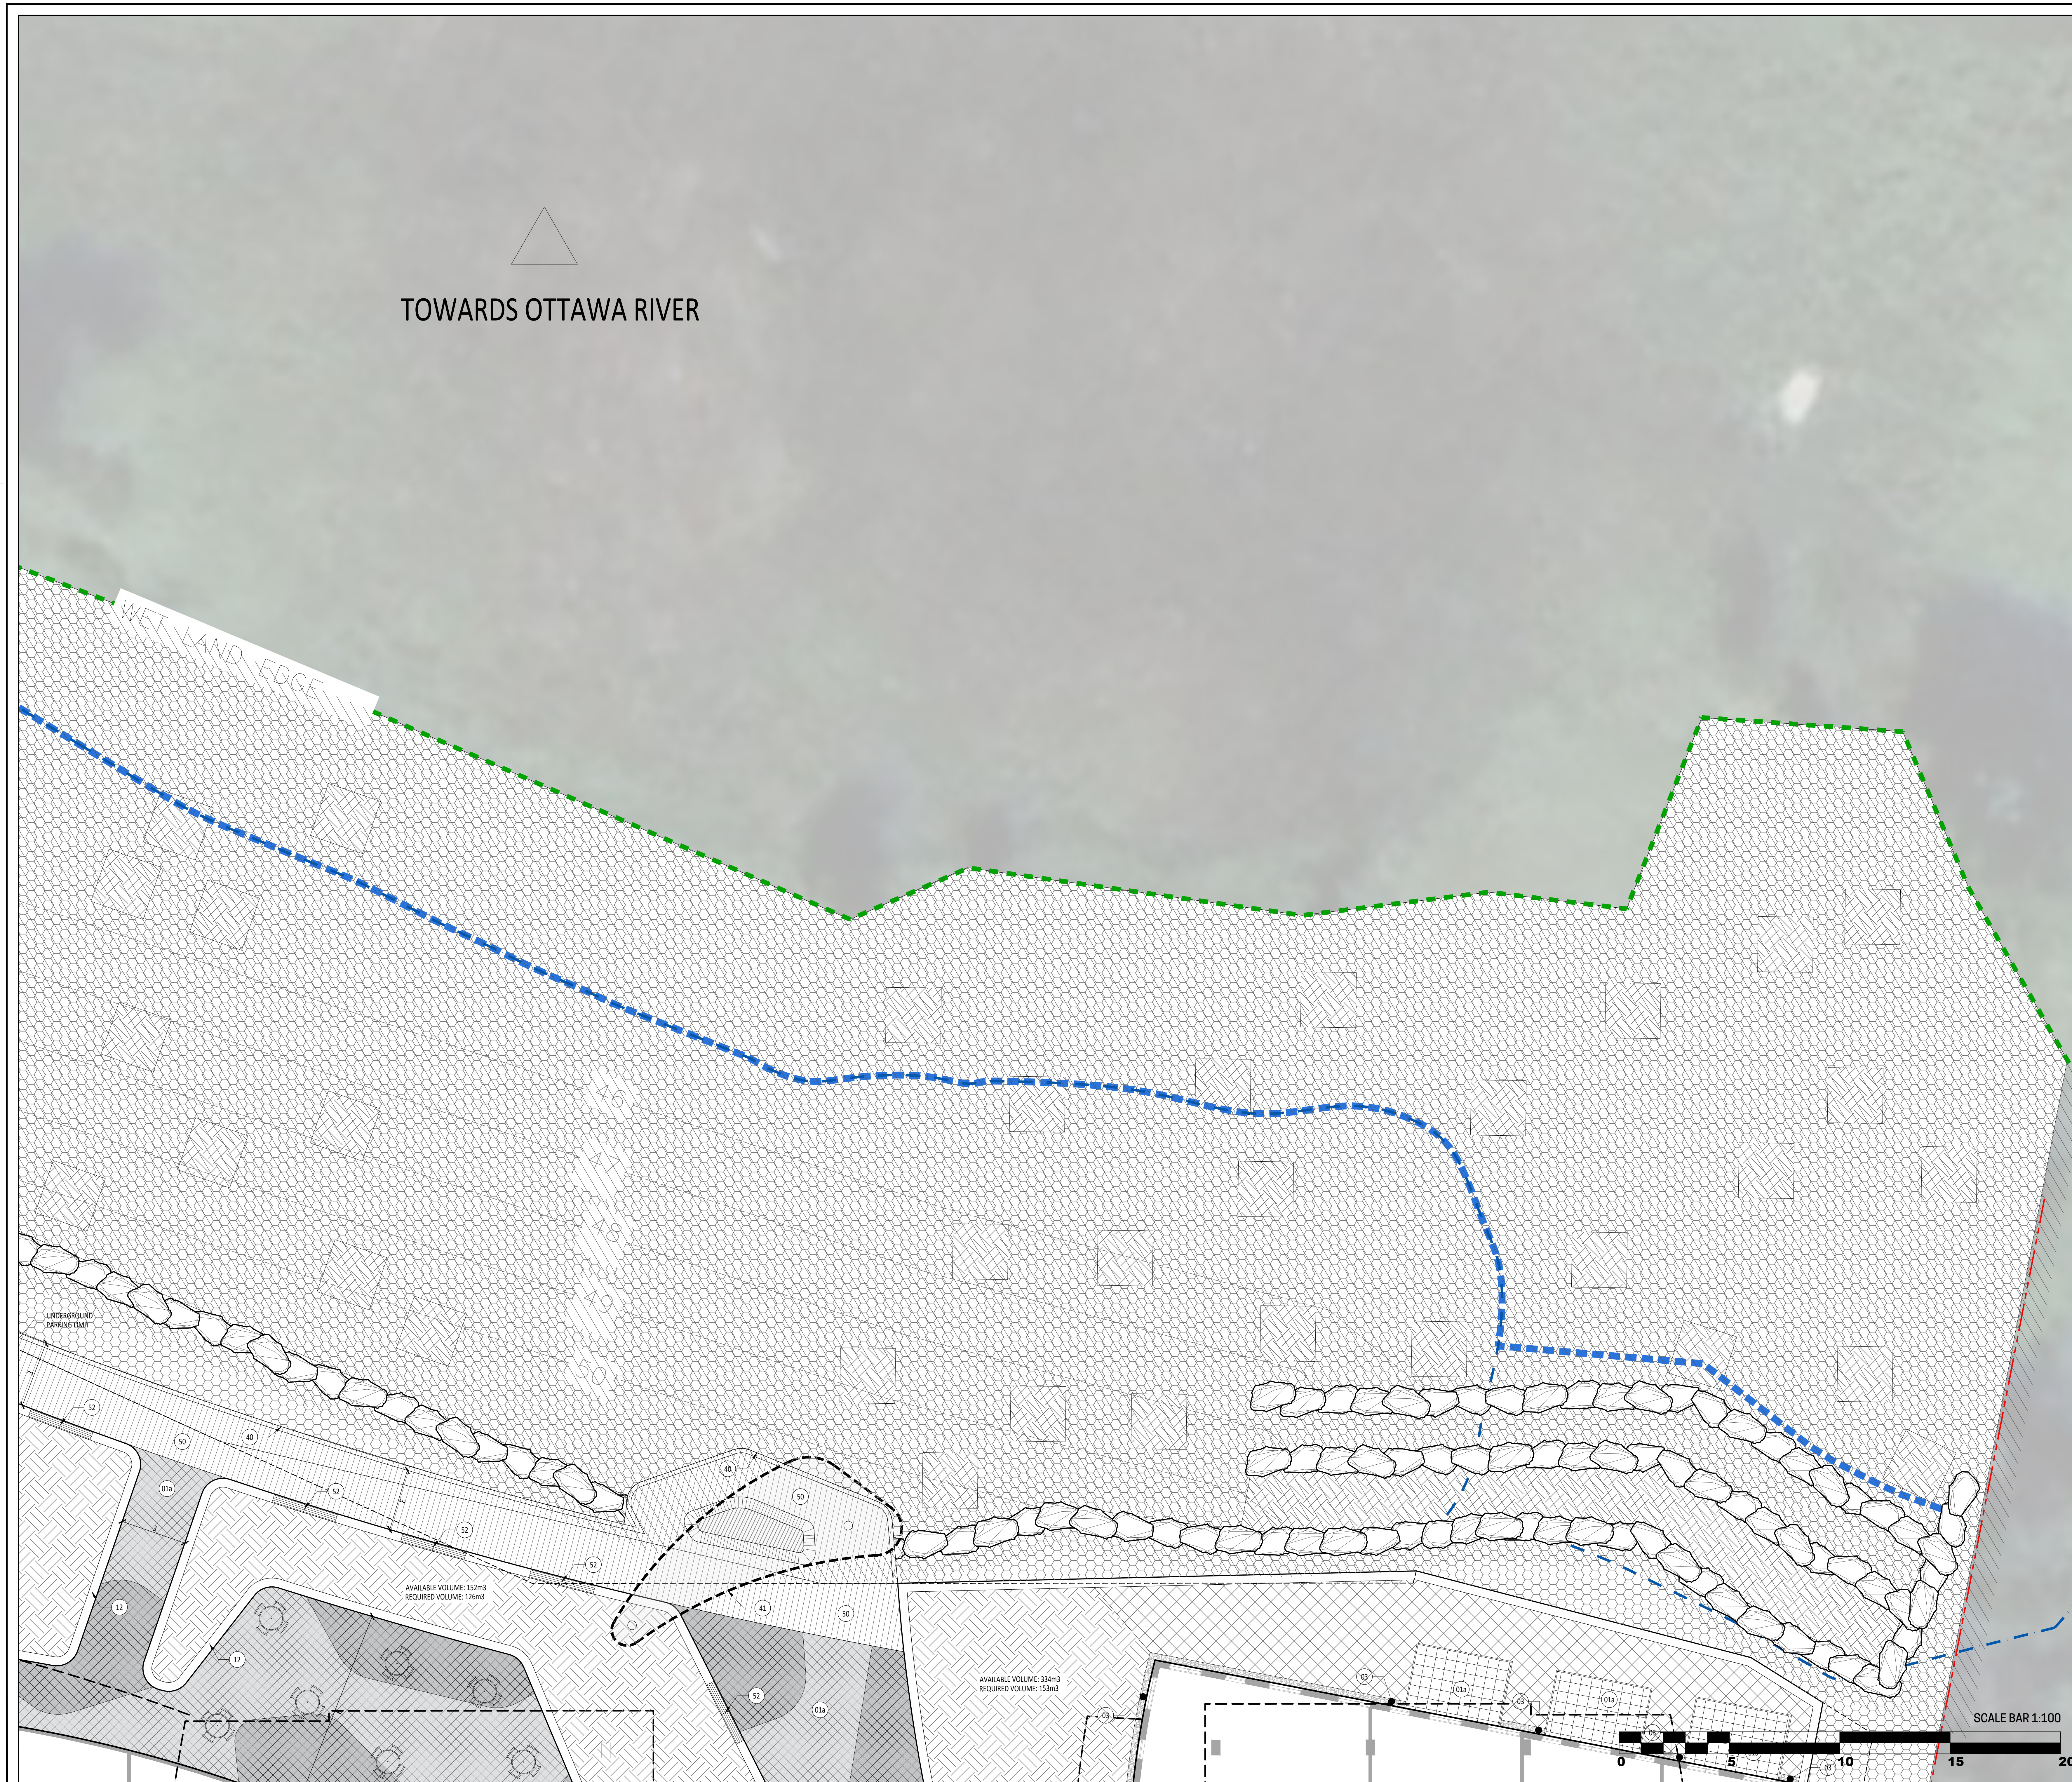

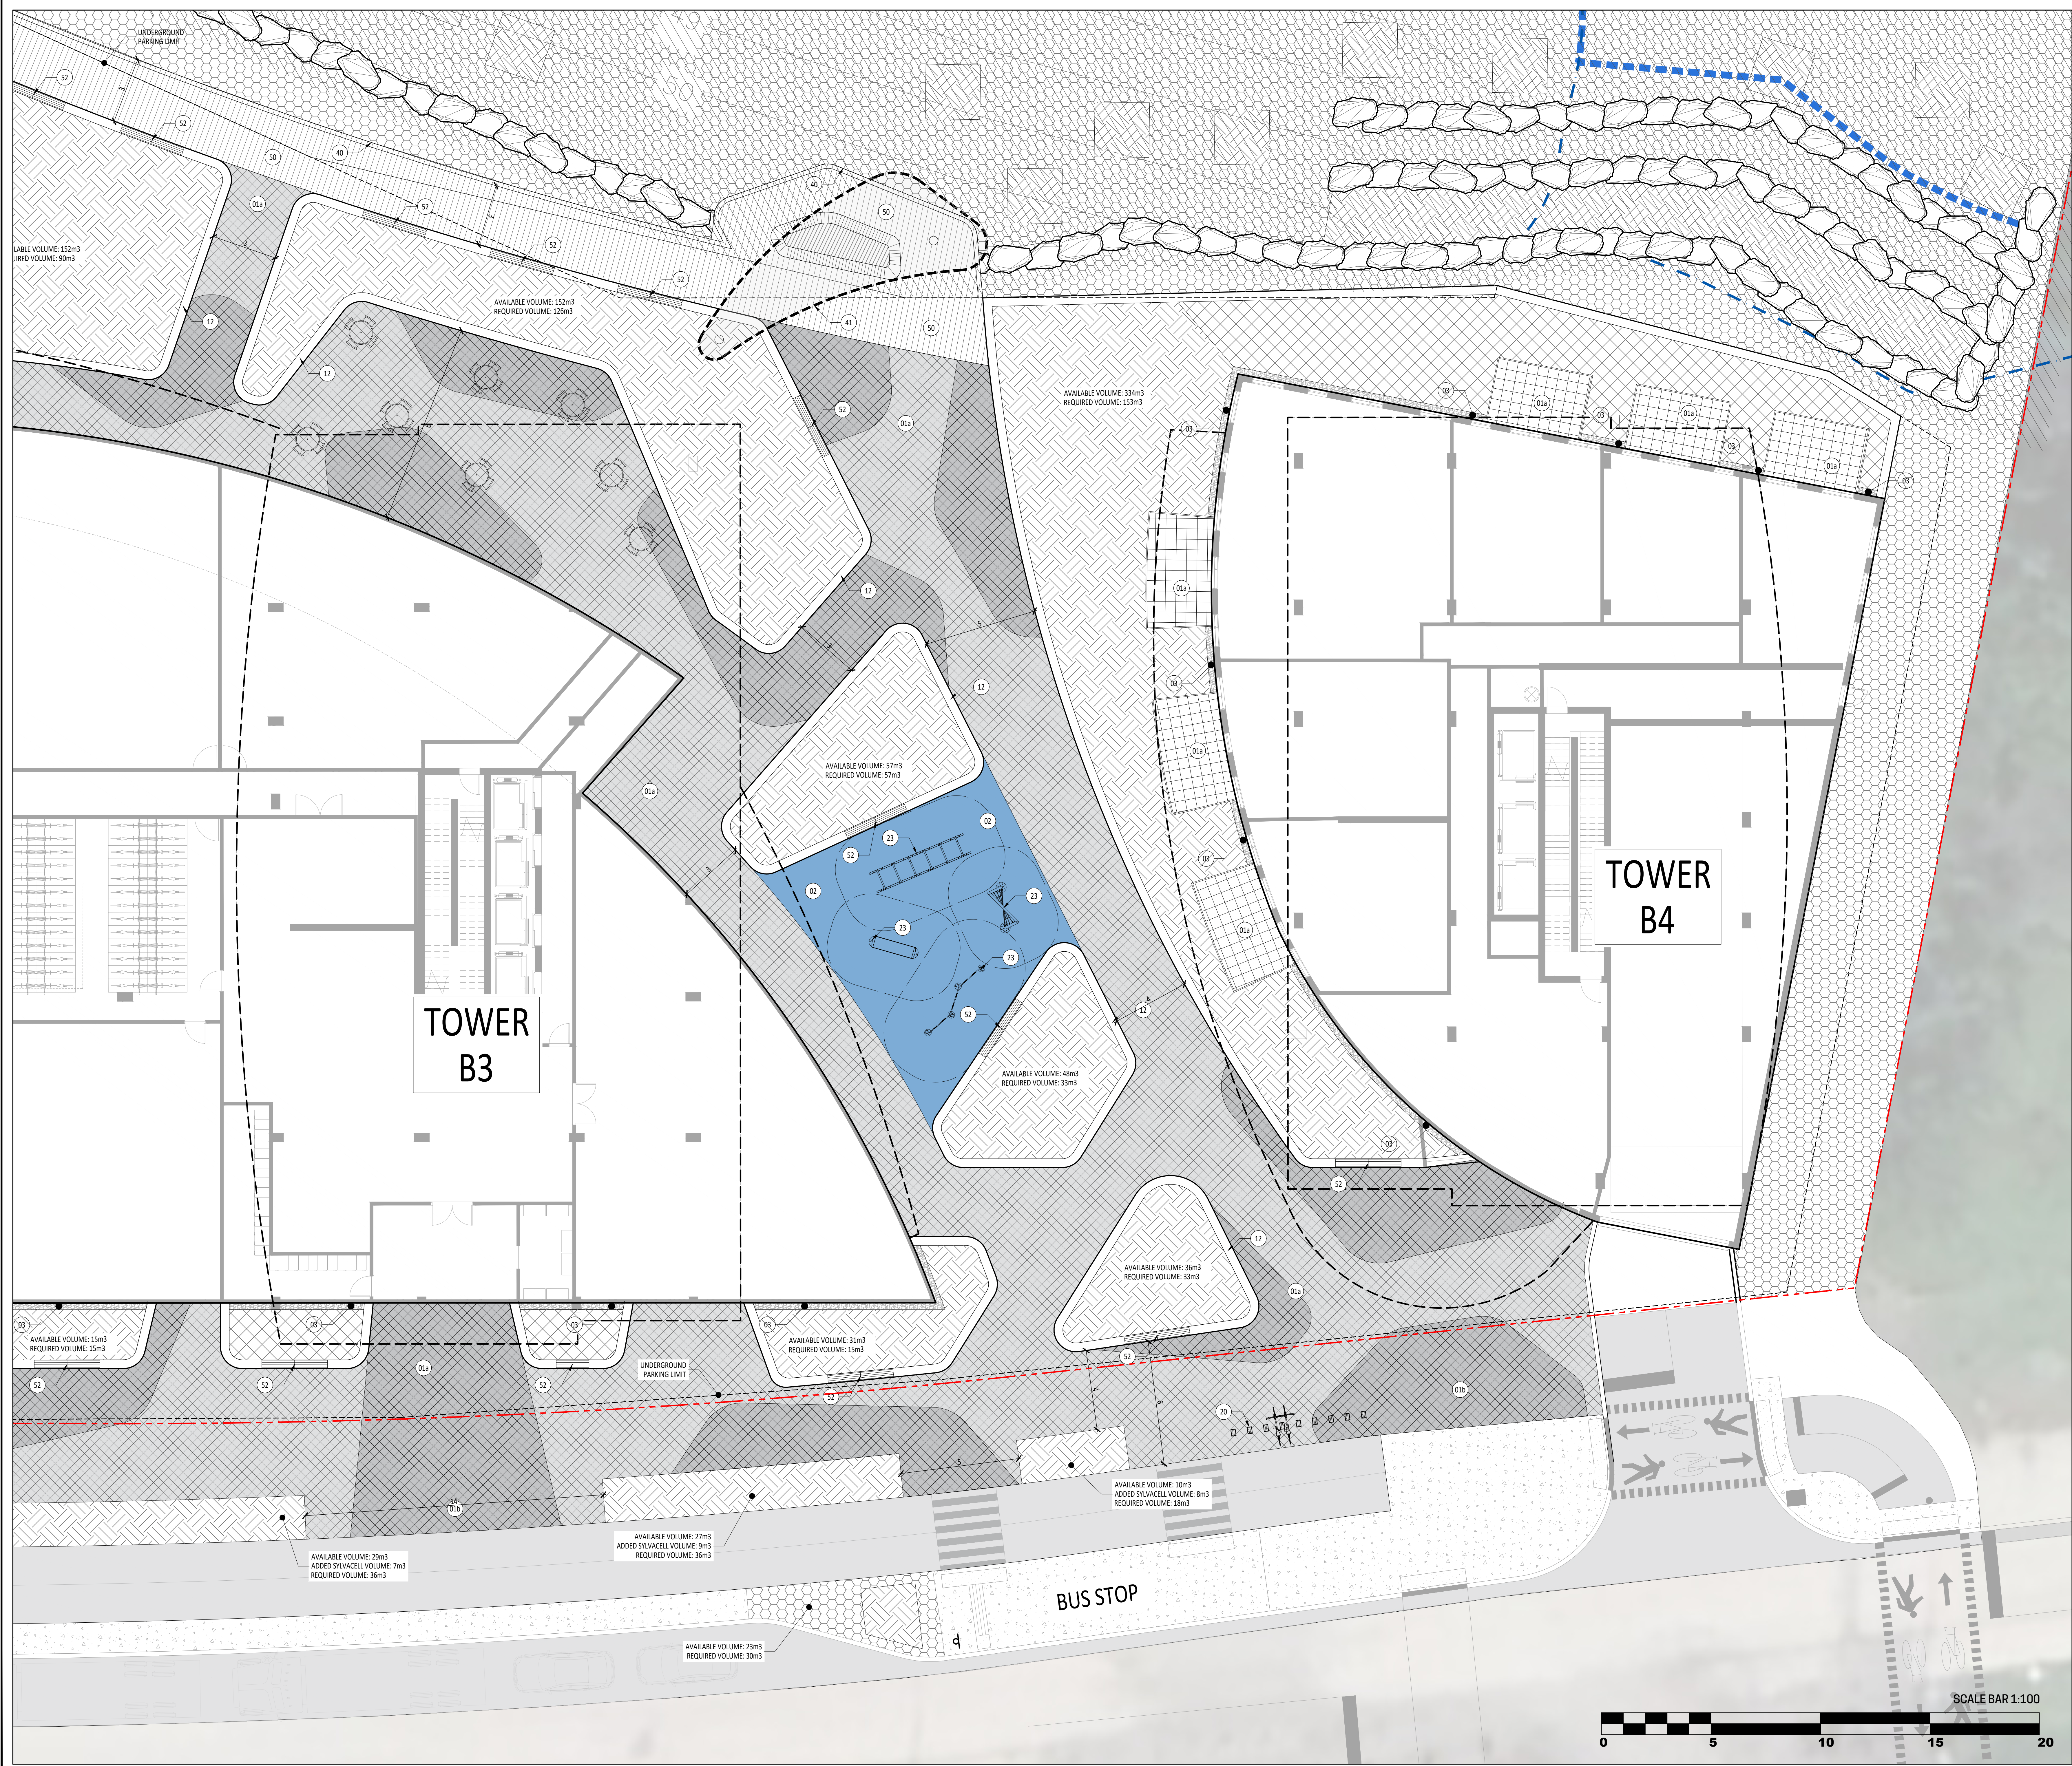

LEGEND

- Property line
- Existing floodline
- Projected floodline
- Wetland edge
- Contour lines
- Proposed elevation
- Top of wall
- Top of curb
- Top of stairs
- Top of slope
- Top of drain
- Bottom of wall
- Bottom of curb
- Bottom of stairs
- Bottom of slope
- High point
- Top of slope line
- Bottom of slope line
- Light fixture, refer to lighting plan
- Vegetation feature (see planting plan) Tree and shrub planting pit, minimum depth 1m
- Vegetation feature (see planting plan) Planting pit for shrubs & perennials, minimum depth 450 mm
- Vegetation feature (see planting plan) Planting soil for seeding and sod, minimum depth 150 mm

List of details on plans

Key

Surfaces

- 01a Paver
- 01b Paver on structural slab
- 02 Rubber synthetic surface
- 03 River rock strip edge (bande de propreté)

Stairs, walls & precast concrete elements

- 11 Concrete stairs
- 12 Precast concrete seat wall & planter
- 13 Precast concrete platform
- 14 Precast concrete pebble shaped seat
- 15 Precast concrete pebble shaped planter

Equipment & side furniture

- 20 Bike Rack
- 21 Waste and recycling containers
- 22 Parasol
- 23 Trekfit equipment

Water features

- 30 Water fountain

Metal structures

- 40 Handrail
- 41 Pergola
- 42 Pavilion/Kiosk

Wood structures

- 60 Deck surface
- 61 Stairs
- 62 Seating mounted on concrete wall planter
- 63 Seating mounted on concrete platform

VUZE CONSTRUCTION

KEY PLAN

Revisions

No.	Description	Appr.	Date
1	For SPA application	S.G.	05/03/2025
2	For SPA application R01	S.G.	09/25/2025

DO NOT USE FOR CONSTRUCTION

- Notes :**
- A- LOT 30 CONCESSION 1 (OLD SURVEY) GEOGRAPHIC TOWNSHIP OF CUMBERLAND CITY OF OTTAWA, PREPARED BY ANNIS, O'SULLIVAN, VOLLEBEKK LTD., DATED OCTOBER 15TH, 2024.
 - B- PROPERTY BOUNDARY INFORMATION AND PIN AS WELL AS WETLAND EDGE, PSW 30m BUFFER, PATTERSON OF TOP OF SLOPE, 15m SETBACK AND HAZARD LANDS LIMITS DERIVED FROM PLAN OF SURVEY DATED 15TH 2024 11TH AMENDED APRIL 30TH 2025 BY ANNIS, O'SULLIVAN, VOLLEBEKK LTD. PLAN 25483-24 M. CHENIER P. LBO C1 05 CUMBERLAND O.D.S.
 - 1- The Contractor must verify all site existing conditions before beginning the work and inform the Project Director of any errors, omissions or contradictions.
 - 2- Existing grades indicated on the plan come from the survey provided by the owner.
 - 3- The Contractor must not cut down any existing vegetation without the approval of the Project Director.
 - 4- Implementation of the works on site must be approved by the Project Director.
 - 5- The Contractor must use the CAD file for implementation of all work.
 - 6- The contractor must verify the amounts specified in the schedule and notify the landscape architect of any errors, omissions or contradictions before the close of the bid.

PROJET PAYSAGE

Professional seal

Project name

1015 TWEDDLE ROAD

Drawing title

DESCRIPTION PLAN

Scale

1:100

Designed by

S. Gallant, G. Dostaler

Drawn by

V. Suarez, I. Scobral

Approved by


S. Gallant

March 2025

21-695

Sheet No.

AP-24

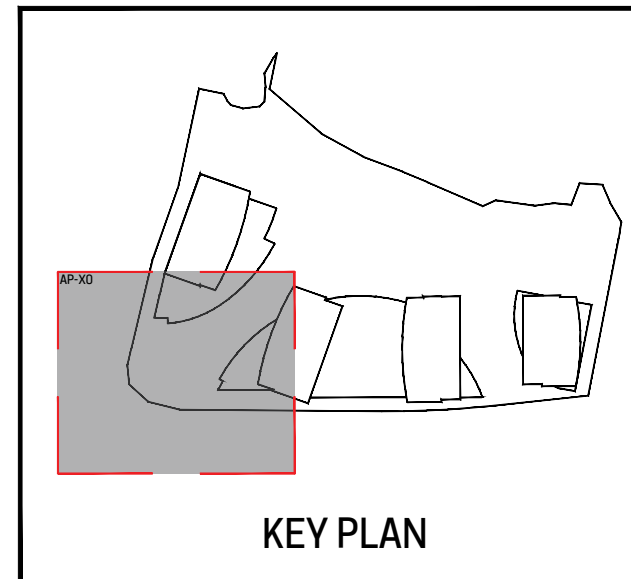[illegible]DO NOT USE FOR
CONSTRUCTION

Notes

- A. LOT 30 CONVESSION 1 (OLD SURVEY)
GEOGRAPHIC TOWNSHIP OF CUMBERLAND COUNTY
PREPARED BY: JAMES L. ANDERSON, CIVIL ENGINEER
VOLUME/LK TITLE, DATED OCTOBER 15TH, 2004
- B. PROPERTY BOUNDARY INFORMATION AND PIN
WELL AS WELLAND EDEDE, PSW 30M BUFFER,
PATTERSON OF TOP OF SLOPE, 15M SETBACK
AND 15M SETBACK, AND 15M SETBACK
OF SURVEY DATED 15TH, 2014 11TH AMENDMENT
TO THE ACT, BY A. J. ANDERSON, CIVIL ENGINEER
VOLUME/LK TITLE, PLAN 25483-21.0, CHENIER
P.130 C1 OS CUMBERLAND CO D.5.
1. The Contractor must verify all site existing condition
before beginning the work and inform the Project
Director of any errors, omissions or contradictions.
2. Existing grades indicated on the plan come from a
survey provided by the client.
3. The Contractor must not lower any existing
vegetation without the approval of the Project
Director.
4. Implementation of the works on site must be approved
by the Project Director.
5. The Contractor must use the CAD file for implantation
of all work.
6. The Contractor must verify the amounts specified in
the schedule and notify the landscape architect of
any errors, omissions or contradictions before the
start of work.



Project name

1015 TWEDDLE ROAD

Dealing life

PLANTING PLAN

Designed by :
S. Gallant, G. Destal


Drawn by :
V. Suarez, J. Sobral



Approved by
S. Gallo

March 2

21-695

AP-30

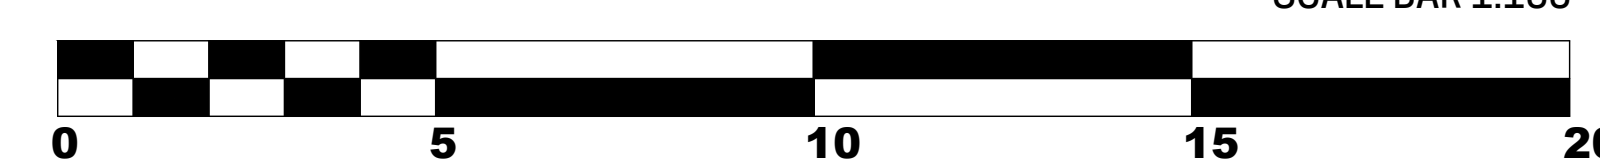

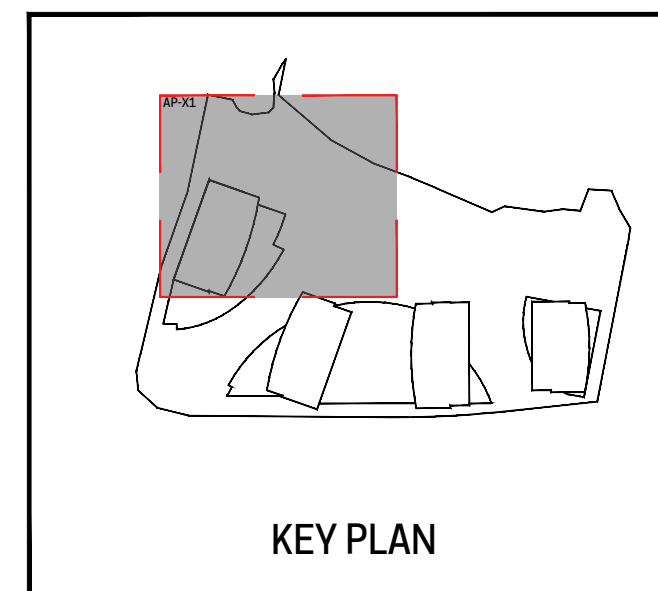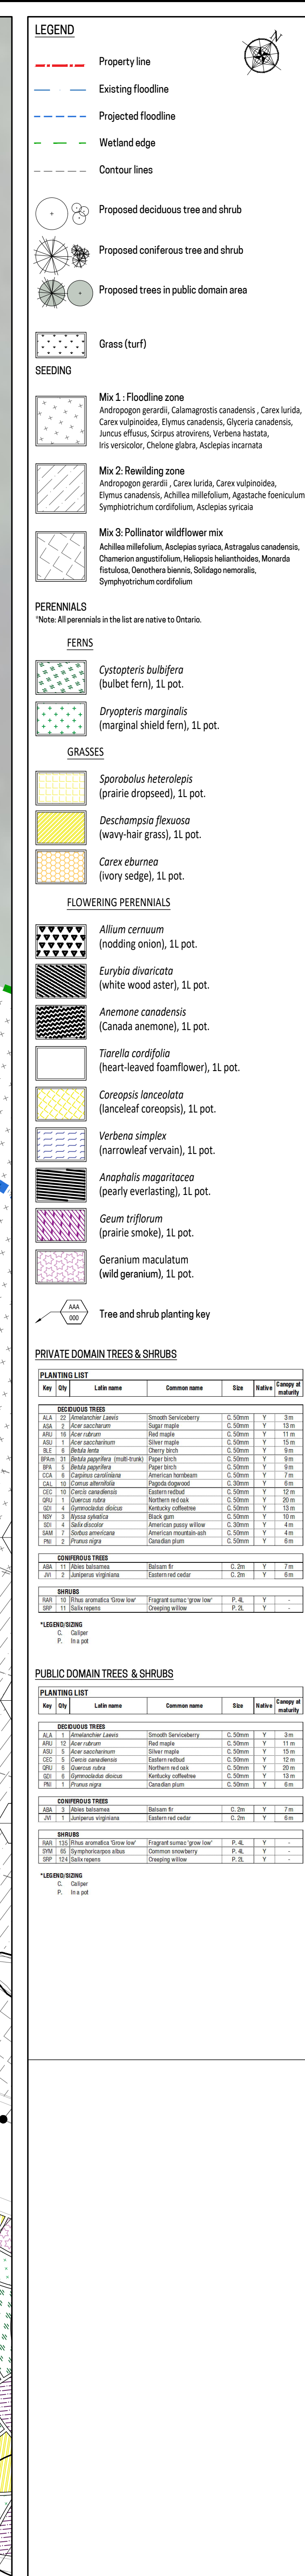
[illegible]DO NOT USE FOR
CONSTRUCTION

Notes :

- LOT 30 CONVECTION 1 (OLD SURVEY)
GEOGRAPHIC TOWNSHIP OF CUMBERLAND CITY
COUNTY OF CUMBERLAND, NEW BRUNSWICK
VOLLEBEEK LTD., DATED OCTOBER 15TH, 2024
- B. PROPERTY BOUNDARY INFORMATION AND P.N.A.
AS WELL AS WELLAND EDGE, PSW 300 BUFFER,
WELLAND EDGE, PSW 300 BUFFER, PSW 300 BUFFER,
AND HAZARD LANDS LIMITS DERIVED FROM P.L.A.
OF SURVEY DATED 15TH, 2024 11TH, ADMEND
AND P.N.A. BY THE COUNTY OF CUMBERLAND,
VOLLEBEEK LTD. PSN 24-483-24 M. CHENIER P.
LUD 01 CTS CUMBERLAND 0 D5.
- 1- The Contractor must verify all site existing conditions before beginning the work and inform the Project Director of any issues, omissions or contradictions.
 - 2- Existing grades indicated on the plan come from the Project Director and are not to be verified by the Contractor.
 - 3- The Contractor must not cut down any existing vegetation without the approval of the Project Director.
 - 4- Implementation of the works on site must be approved by the Project Director, omissions or contradictions.
 - 5- The Contractor must use the CAD file for site specification of all work.
 - 6- The Contractor must verify the materials specified in the schedule and notify the landscape architect of any omissions or contradictions before the close of the bid.



Professional seal			
Project name			
1015 TWEDDLE ROAD			
Drawing title			
PLANTING PLAN			
Designed by		Sheet No.	
S. Gallant, G Dostaler		AP-31	
Drawn by			
V. Suarez, I. Sobral			
Approved by			
S. Gallant			
March 2025			
25-695			

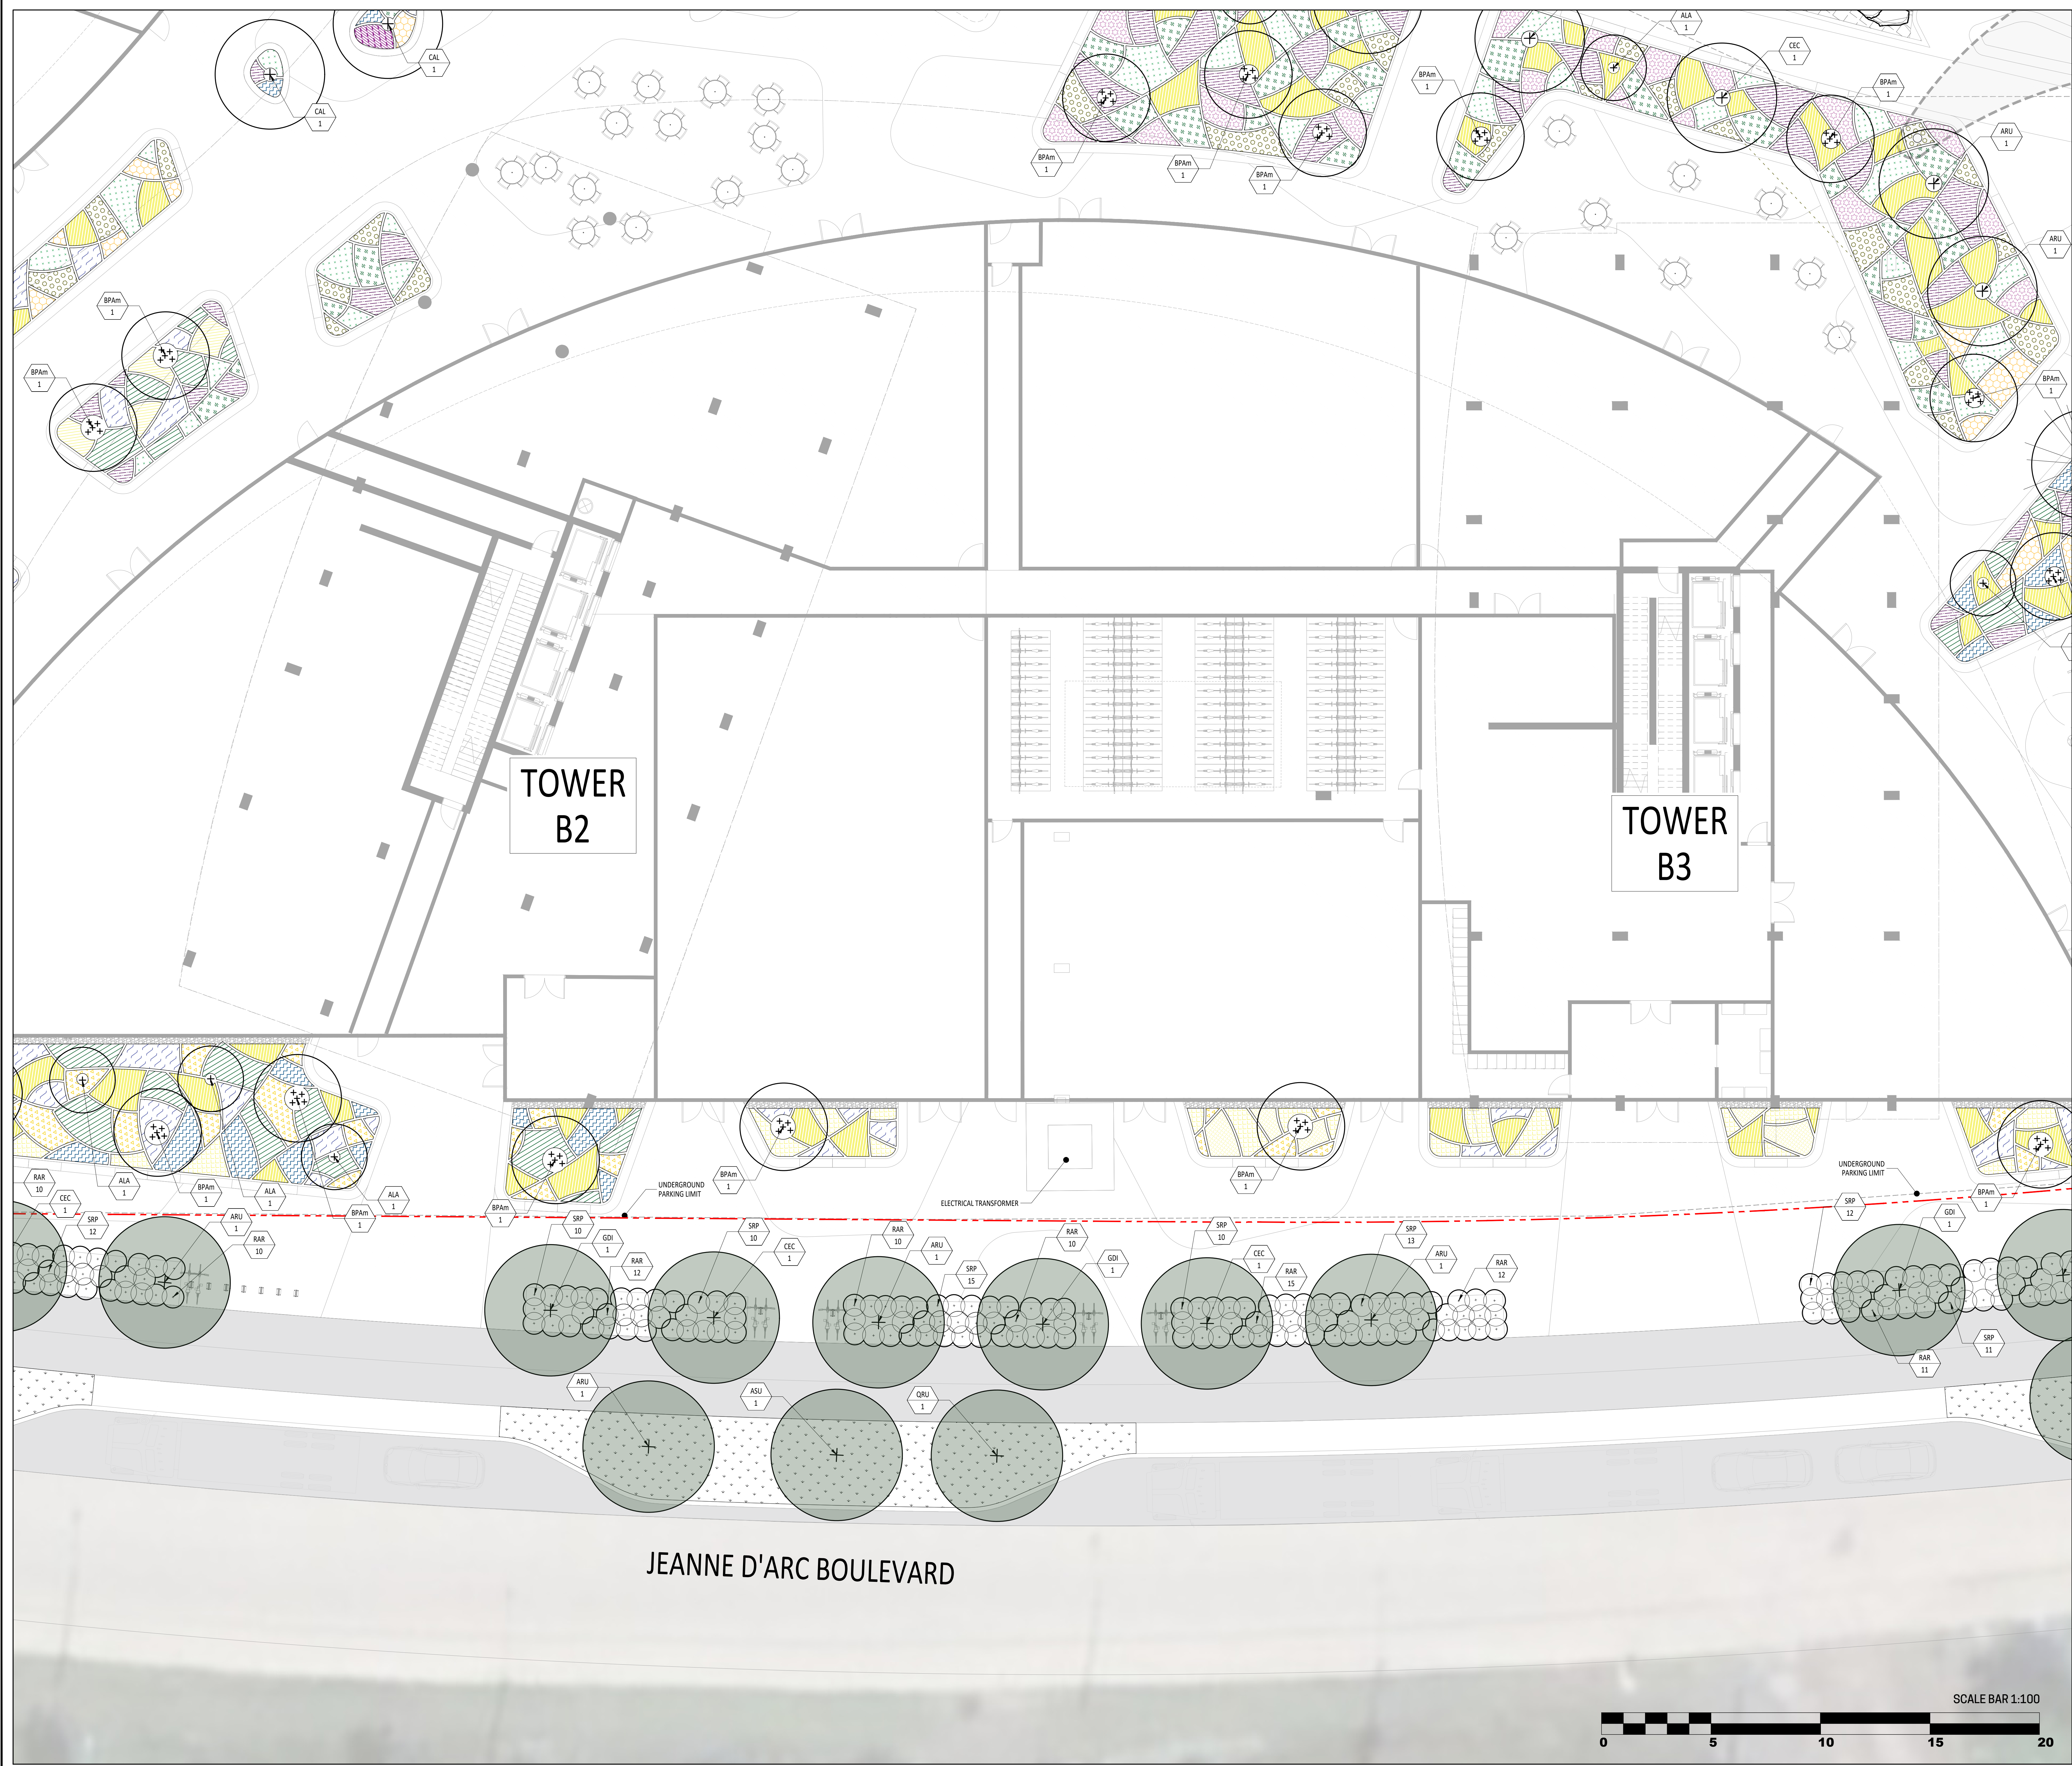

LEGEND

- Property line
- Existing floodline
- Projected floodline
- Wetland edge
- Contour lines
- Proposed deciduous tree and shrub
- Proposed coniferous tree and shrub
- Proposed trees in public domain area
- Grass (turf)

SEEDING

- Mix 1: Floodline zone
Andropogon gerardii, *Chlorogaster canadensis*, *Carex lurida*, *Carex vulpinoidea*, *Elymus canadensis*, *Glyceria canadensis*, *Juncus effusus*, *Scirpus atrovirens*, *Verberna hastata*, *Wolva ensiformis*, *Chenopodium glabrum*, *Achillea millefolium*
- Mix 2: Rewilding zone
Andropogon gerardii, *Carex lurida*, *Carex vulpinoidea*, *Elymus canadensis*, *Achillea millefolium*, *Agrostis foeniculifolium*, *Symphoricarum corollatum*, *Achillea millefolium*
- Mix 3: Pollinator wildflower mix
Achillea millefolium, *Asclepias syriaca*, *Astragalus canadensis*, *Dianthus argenteus*, *Helianthus annuus*, *Monarda mollis*, *Scilla maritima*, *Solidago nemoralis*, *Symphoricarum corollatum*

PERENNIALS
*Note: All perennials in the list are native to Ontario.

FERNS

- Cystopteris bulbifera* (bulbifer fern), 1L pot.
- Dryopteris marginalis* (marginal shield fern), 1L pot.

GRASSES

- Sporobolus heterolepis* (grassy dropseed), 1L pot.
- Deschampsia flexuosa* (weedy hair grass), 1L pot.
- Carex edurens* (weedy sedge), 1L pot.

FLOWERING PERENNIALS

- Allium cernuum* (nodding onion), 1L pot.
- Eurybia divaricata* (white wood aster), 1L pot.
- Anemone canadensis* (Canada anemone), 1L pot.
- Tiarella cordifolia* (heart-leaved foamflower), 1L pot.
- Careopsis lanceolata* (lanceleaf coreopsis), 1L pot.
- Verbena simplex* (narrowleaf vervain), 1L pot.
- Anaphalis margaritacea* (pearly everlasting), 1L pot.
- Geum triflorum* (prairie smoke), 1L pot.
- Geranium maculatum* (wild geranium), 1L pot.


Tree and shrub planting key

PRIVATE DOMAIN TREES & SHRUBS

Tag	Tag	Latin name	Common name	Size	Buffer	Quantity
ALA 1	ALA 1	<i>Andropogon gerardii</i>	Common Sorghum	C 10m	V	20
ALA 2	ALA 2	<i>Andropogon gerardii</i>	Common Sorghum	C 10m	V	20
ALA 3	ALA 3	<i>Andropogon gerardii</i>	Common Sorghum	C 10m	V	20
ALA 100	ALA 100	<i>Andropogon gerardii</i>	Common Sorghum	C 10m	V	20


PUBLIC DOMAIN TREES & SHRUBS

Tag	Tag	Latin name	Common name	Size	Buffer	Quantity
ALA 1	ALA 1	<i>Andropogon gerardii</i>	Common Sorghum	C 10m	V	20
ALA 2	ALA 2	<i>Andropogon gerardii</i>	Common Sorghum	C 10m	V	20
ALA 3	ALA 3	<i>Andropogon gerardii</i>	Common Sorghum	C 10m	V	20
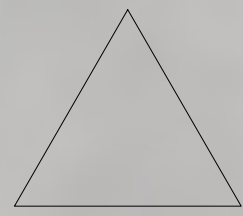

TOWARDS OTTAWA RIVER

WET LAND EDGE

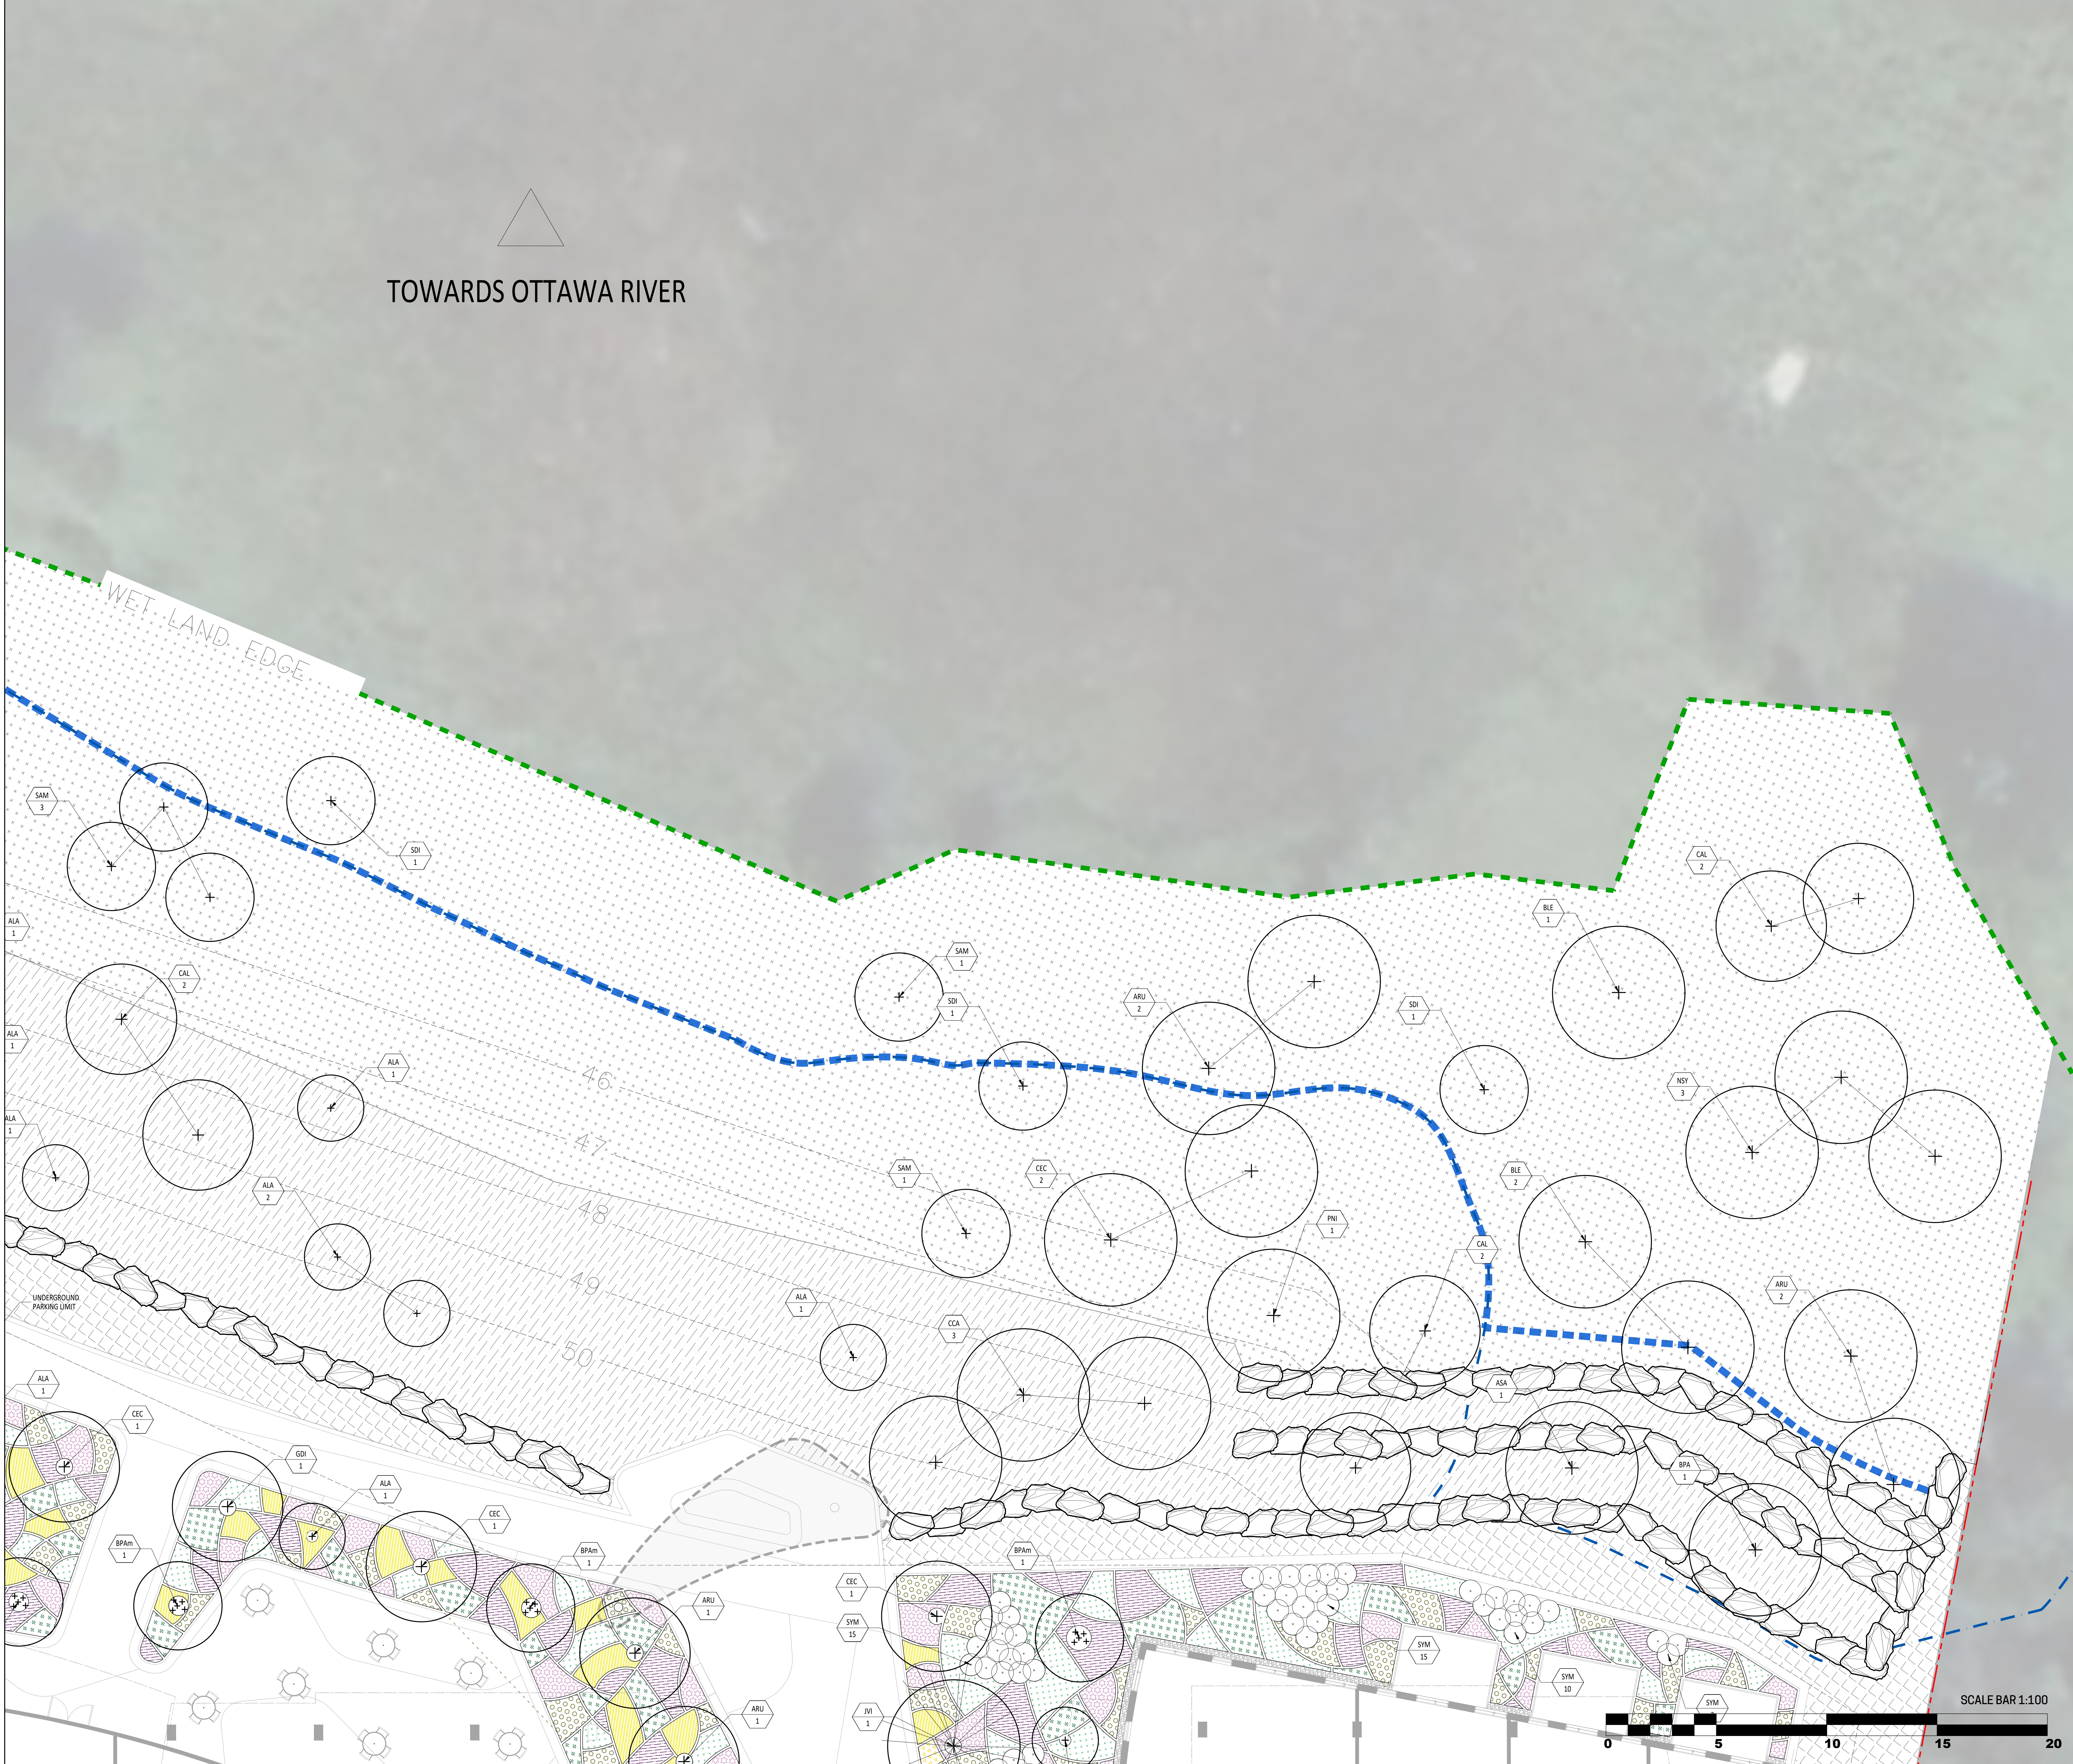

LEGEND

- Property line
- Existing floodline
- Projected floodline
- Wetland edge
- Contour lines
- Proposed deciduous tree and shrub
- Proposed coniferous tree and shrub
- Proposed trees in public domain area
- Grass (turf)

SEEDING

- Mix 1: Floodline zone
Andropogon gerardii, Cirsium altissimum, Carex lasiocarpa, Carex vulpinoidea, Elymus canadensis, Glycyrrhiza lepidota, Junco effusus, Sorghum atrovirens, Verbena hastata, Iris versicolor, Chamaecyparis thyoides, Thuja occidentalis
- Mix 2: Rewilding zone
Andropogon gerardii, Carex lasiocarpa, Carex vulpinoidea, Elymus canadensis, Achillea millefolium, Agrostis foeniculifolia, Symphyotrichum cordifolium, Achillea millefolium
- Mix 3: Pollinator wildflower mix
Achillea millefolium, Asclepias syriaca, Astragalus canadensis, Dianthus argenteus, Helopsis helianthoides, Monarda mollis, Scrophularia lanceolata, Solidago nemoralis, Symphyotrichum cordifolium

PERENNIALS
*Note: All perennials in the list are native to Ontario.

FERNS

- Cystopteris bulbifera (bulbifer fern), 1L pot.
- Dryopteris marginalis (marginal shield fern), 1L pot.

GRASSES

- Sporobolus heterolepis (prairie dropseed), 1L pot.
- Deschampsia flexuosa (weary-hill grass), 1L pot.
- Carex elurana (ivory sedge), 1L pot.

FLOWERING PERENNIALS


- Allium cernuum (nodding onion), 1L pot.
- Eurybia divaricata (white wood aster), 1L pot.
- Anemone canadensis (Canada anemone), 1L pot.
- Tiarella cordifolia (heart-leaved foamflower), 1L pot.
- Careopsis lanceolata (lanceleaf coreopsis), 1L pot.
- Verbena simplex (narrowleaf vervain), 1L pot.
- Anaphalis margaritacea (pearly everlasting), 1L pot.
- Geum triflorum (prairie smoke), 1L pot.
- Geranium maculatum (wild geranium), 1L pot.

Tree and shrub planting key

PRIVATE DOMAIN TREES & SHRUBS

Tag	Size	Latin name	Common name	Size	Notes	Quantity
ALA 1	10'	Andropogon gerardii	Common reed	10'	Y	20
ALA 2	10'	Andropogon gerardii	Common reed	10'	Y	20
	</
--	--	----

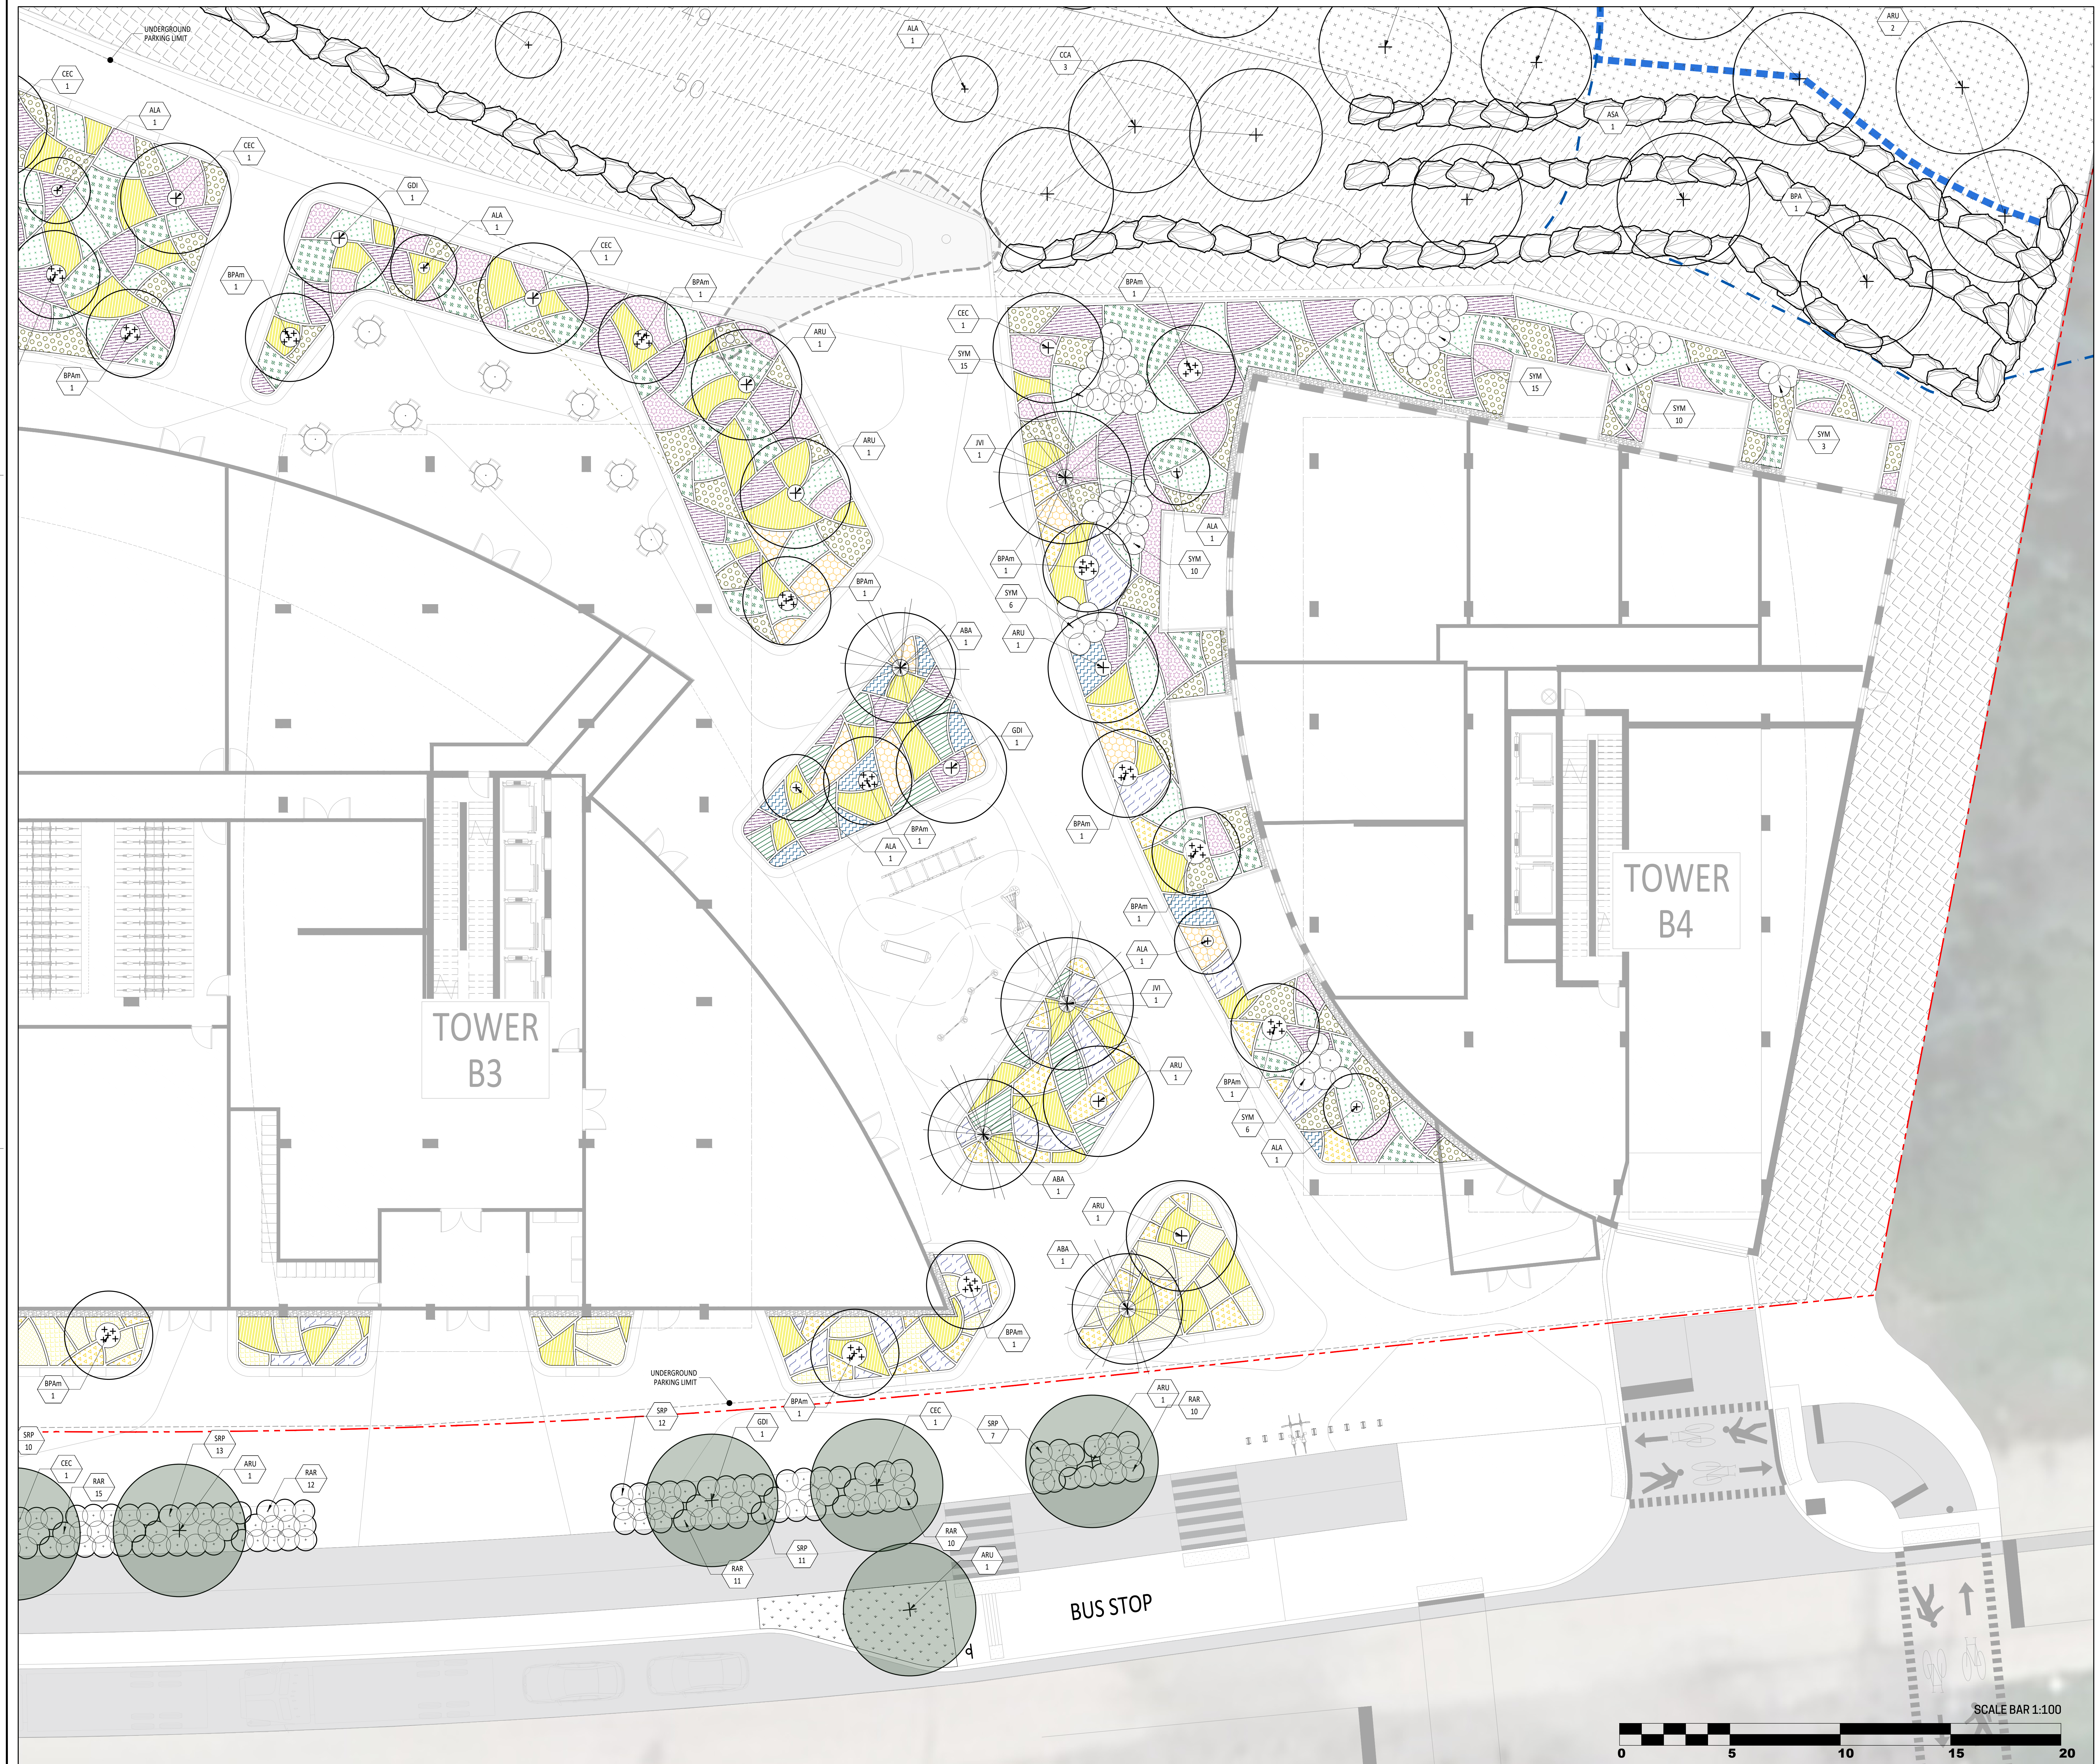

LEGEND

- Property line
- Existing floodline
- Projected floodline
- Wetland edge
- Contour lines
- Proposed deciduous tree and shrub
- Proposed coniferous tree and shrub
- Proposed trees in public domain area
- Grass (turf)

SEEDING

- Mix 1: Floodline zone
Andropogon gerardii, *Chlorogaster canadensis*, *Carex lurida*, *Carex vulpinoidea*, *Elymus canadensis*, *Glyceria canadensis*, *Juncus effusus*, *Scirpus atrovirens*, *Verbesina hastata*, *W. serotina*, *Chamaecyparis glabra*, *Aspidosiphon*
- Mix 2: Raveling zone
Andropogon gerardii, *Carex lurida*, *Carex vulpinoidea*, *Elymus canadensis*, *Achillea millefolium*, *Agastache foeniculum*, *Symphoricarpos canadensis*, *Aspidosiphon*
- Mix 3: Pollinator wildflower mix
Achillea millefolium, *Asclepias syriaca*, *Astragalus canadensis*, *Dianthus argenteus*, *Malva sylvestris*, *Monarda*, *Penstemon*, *Scilla maritima*, *Solidago nemoralis*, *Symphytum officinale*

PERENNIALS
*Note: All perennials in the list are native to Ontario.

FERNS

- Cystopteris bulbifera* (bulbifer fern), 1L pot.
- Dryopteris marginalis* (marginal shield fern), 1L pot.

GRASSES

- Sporobolus heterolepis* (prairie dropseed), 1L pot.
- Deschampsia flexuosa* (weary-hill grass), 1L pot.
- Carex edurena* (weary-hill sedge), 1L pot.

FLOWERING PERENNIALS

- Allium cernuum* (nodding onion), 1L pot.
- Eurybia divaricata* (white wood aster), 1L pot.
- Anemone canadensis* (Canada anemone), 1L pot.
- Tiarella cordifolia* (heart-leaved foamflower), 1L pot.
- Careopsis lanceolata* (lanceleaf coreopsis), 1L pot.
- Verbena simplex* (narrowleaf vervain), 1L pot.
- Anaphalis margaritacea* (pearly everlasting), 1L pot.
- Geum triflorum* (prairie smoke), 1L pot.
- Geranium maculatum* (wild geranium), 1L pot.

Tree and shrub planting key

PRIVATE DOMAIN TREES & SHRUBS

Tag	Size	Latin name	Common name	Size	Notes	Quantity
ALA 1	10'	<i>Andropogon gerardii</i>	Andropogon gerardii	10'	Y	20
ALA 2	10'	<i>Andropogon gerardii</i>	Andropogon gerardii	10'	Y	20
ALA 164	10'	<i>Andropogon gerardii</i>	Andropogon gerardii	10'	Y	

[illegible]DO NOT USE FOR
CONSTRUCTION

Notes

A- LOT 30 CONCESSION 1 (OLD SURVEY)
GEOGRAPHIC TOWNSHIP OF CUMBERLAND CITY
OF OTTAWA, PREPARED BY ANNIS, O'SULLIVAN,
VOLLEBEKK LTD., DATED OCTOBER 15TH, 2024

B- PROPERTY BOUNDARY INFORMATION AND PIN
WELL AS WETLAND EDGE, PSW 30m BUFFER,
PATTERSON OF TOP OF SLOPE, 15m SETBACK,
AND HAZARD LANDS LIMITS DERIVED FROM PL
OF SURVEY DATED 15TH, 2024 11TH, AMENDED
APRIL 30TH, 2025, BY ANNIS, O'SULLIVAN,
VOLLEBEKK LTD. PLAN 25483-24 M. CHENIER P
L130 C1 OS CUMBERLAND O D5.

- 1- The Contractor must verify all site existing conditions before beginning the work and inform the Project Director of any errors, omissions or contradictions.
- 2- Existing grades indicated on the plan come from the survey provided by the owner.
- 3- The Contractor must not cut down any existing vegetation without the approval of the Project Director.
- 4- Implantation of the works on site must be approved by the Project Director.
- 5- The Contractor must use the CAD file for implantation of all work.
- 6- The contractor must verify the amounts specified in the schedule and notify the landscape architect of any errors, omissions or contradictions before the close of the bid.

1015 TWEDDLE ROAD

Drawing life

CONSTRUCTION DETAILS

Designed by:
S. Gallant, G Dostaler

Drawn by:
V. Suarez | Sohrab

Approved by _____


S. Galla

March 2

21-695


1:10

AP-40

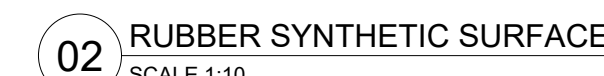


- NOTES:

- CONCRETE CAST AT FACTORY;
- CONCRETE BENCH COLOR WILL BE _____ (PROVIDE SAMPLE FOR APPROBATION);
- CONCRETE SURFACES MUST BE FINISHED WITH A LIGHT SANDBLAST;
- INSTALLATION ACCORDING TO MANUFACTURER'S RECOMMENDATIONS;
- CONTRACTOR MUST PROVIDE DRAWINGS SEALED AND SIGNED BY A CERTIFIED ENGINEER;
- PROVIDE, AT THE FACTORY, THE ANCHORING ELEMENTS IN ORDER TO CONNECT THE CONCRETE MODULES TO ONE ANOTHER. THE ATTACHMENT METHOD MUST NOT BE APPROPRIATE. HAVE THE FIXING MODE APPROVED BY THE PROJECT MANAGER. PROVIDE A CAUTION IN THE CONCRETE MODULES;
- LEVEL ALL HORIZONTAL SURFACES AS TO KEEP A 1% SLOPE TO ALLOW WATER DRAINAGE

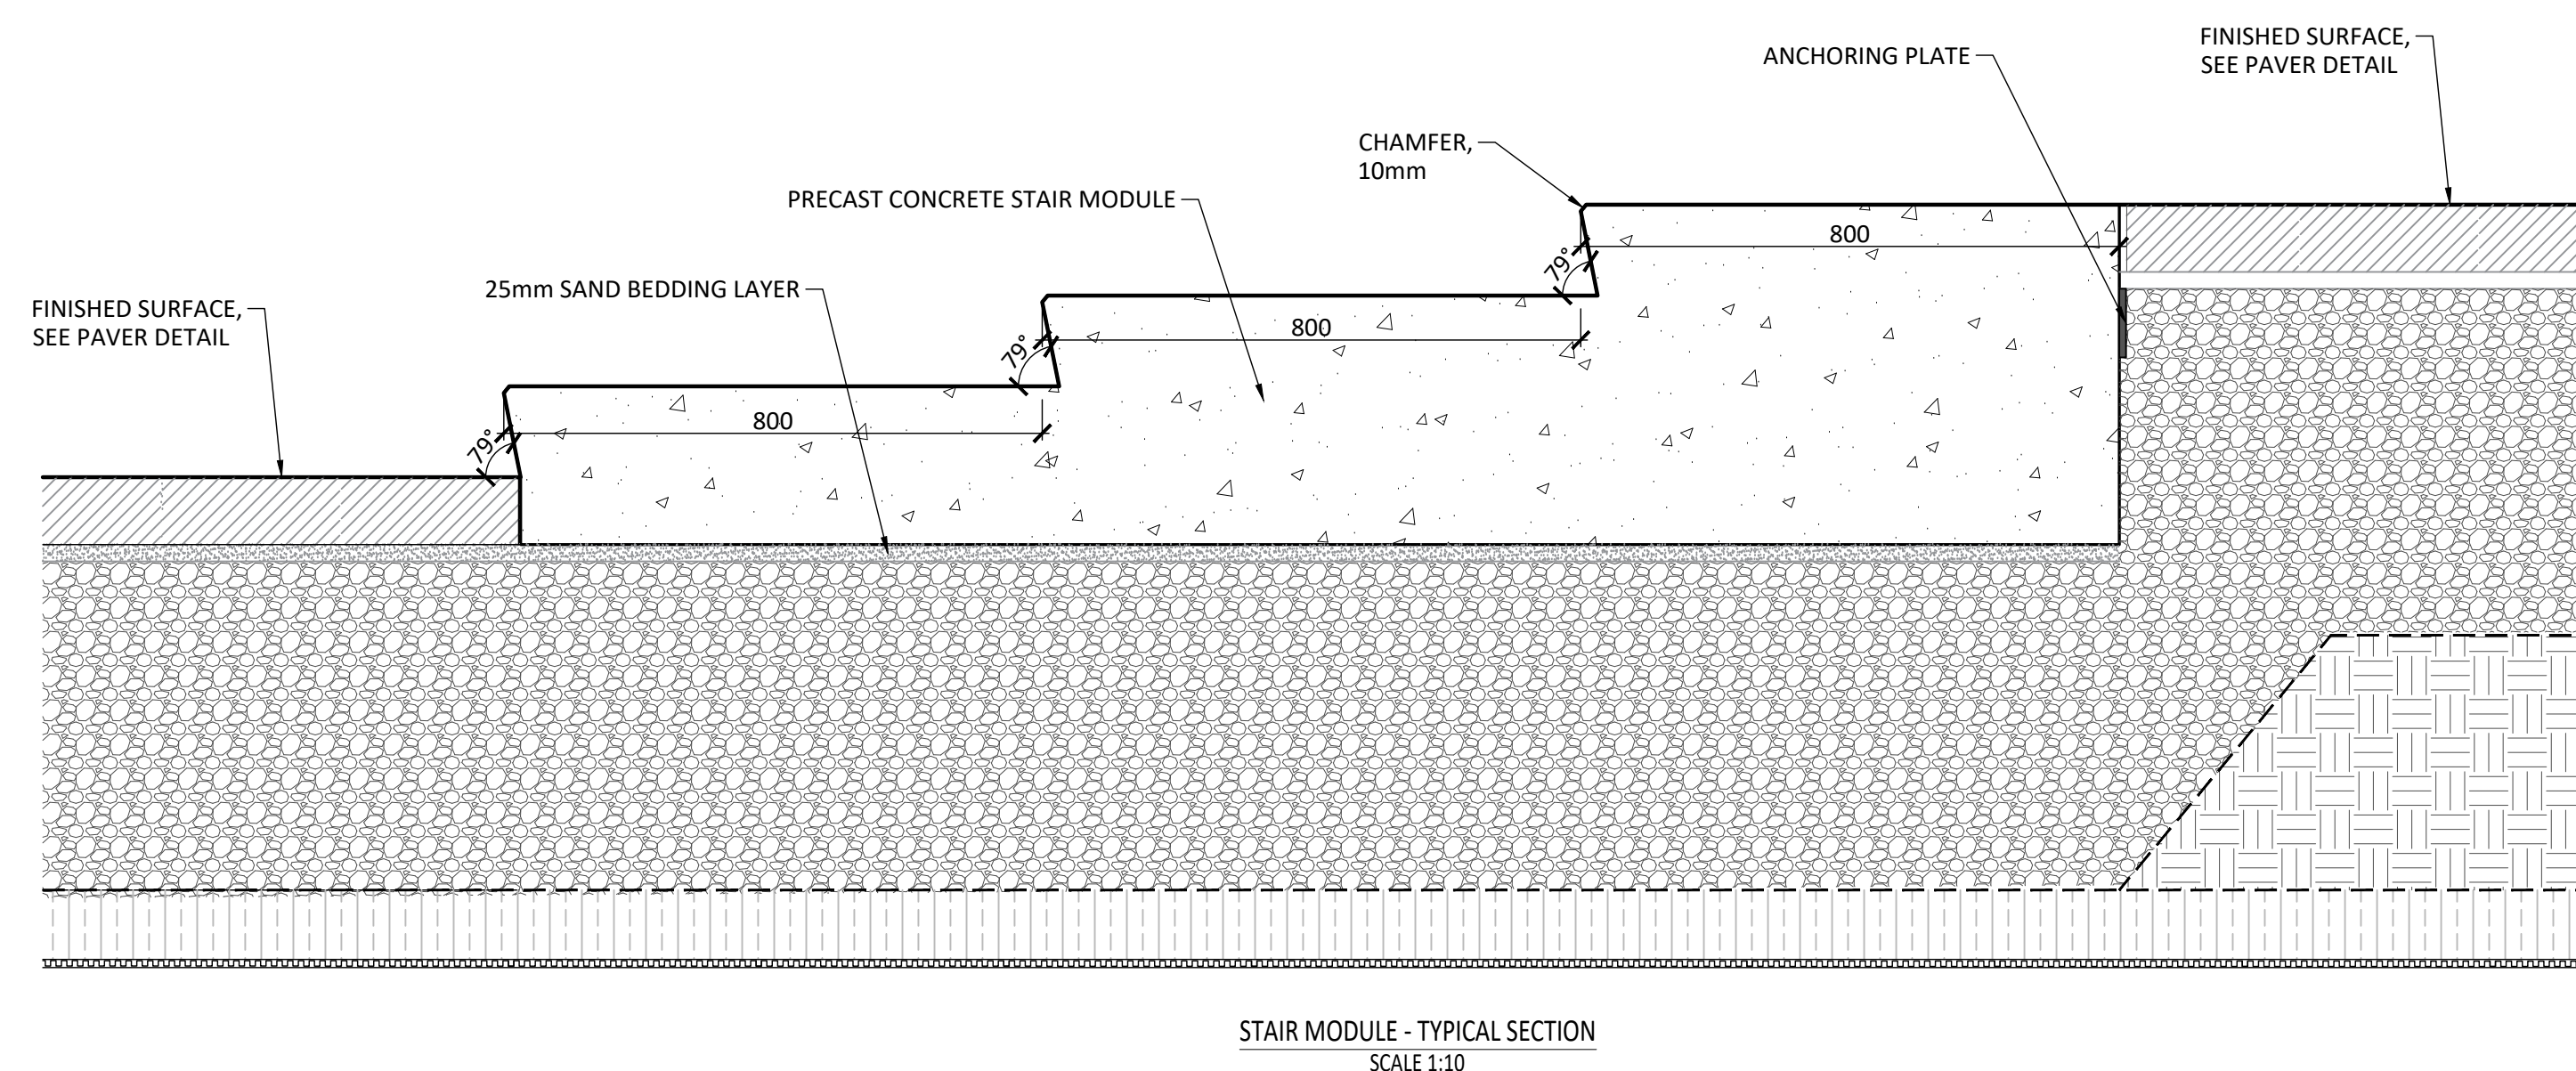


11 CONCRETE STAIRS
SCALE 1:10

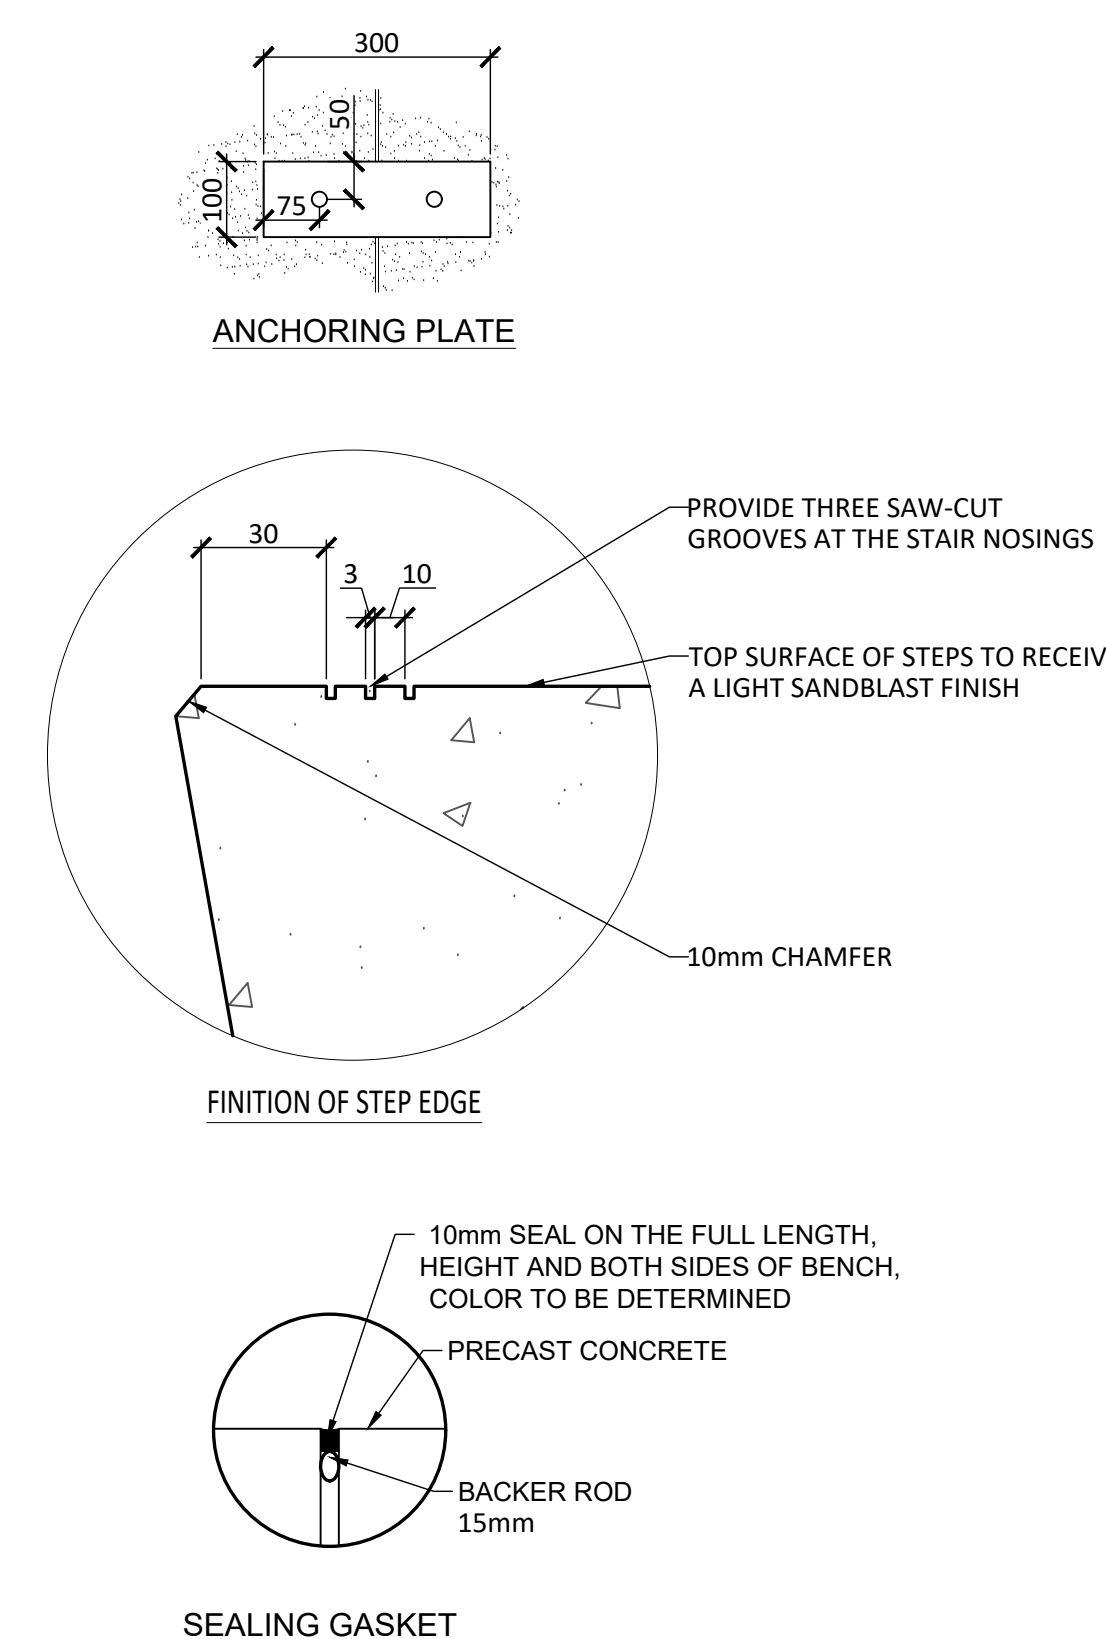

- ## NOTES


- CONCRETE CAST AT FACTORY;
- CONCRETE BENCH COLOR WILL BE _____ (PROVIDE SAMPLE FOR APPROBATION);
- CONCRETE SURFACES MUST BE FINISHED WITH A LIGHT SANDBLAST;
- INSTALLATION ACCORDING TO MANUFACTURER'S RECOMMENDATIONS;
- CONTRACTOR MUST PROVIDE DRAWINGS SEALED AND SIGNED BY A CERTIFIED ENGINEER;
- PROVIDE, AT THE FACTORY, THE ANCHORING ELEMENTS IN ORDER TO CONNECT THE CONCRETE MODULES TO ONE ANOTHER. THE ATTACHMENT MUST NOT BE APPARENT. HAVE THE FIXING MODE APPROVED BY THE PROJECT MANAGER. PROVIDE A CAUTION IN THE CONCRETE MODULES;
- LEVEL ALL HORIZONTAL SURFACES AS TO KEEP A 1% SLOPE TO ALLOW WATER DRAINAGE

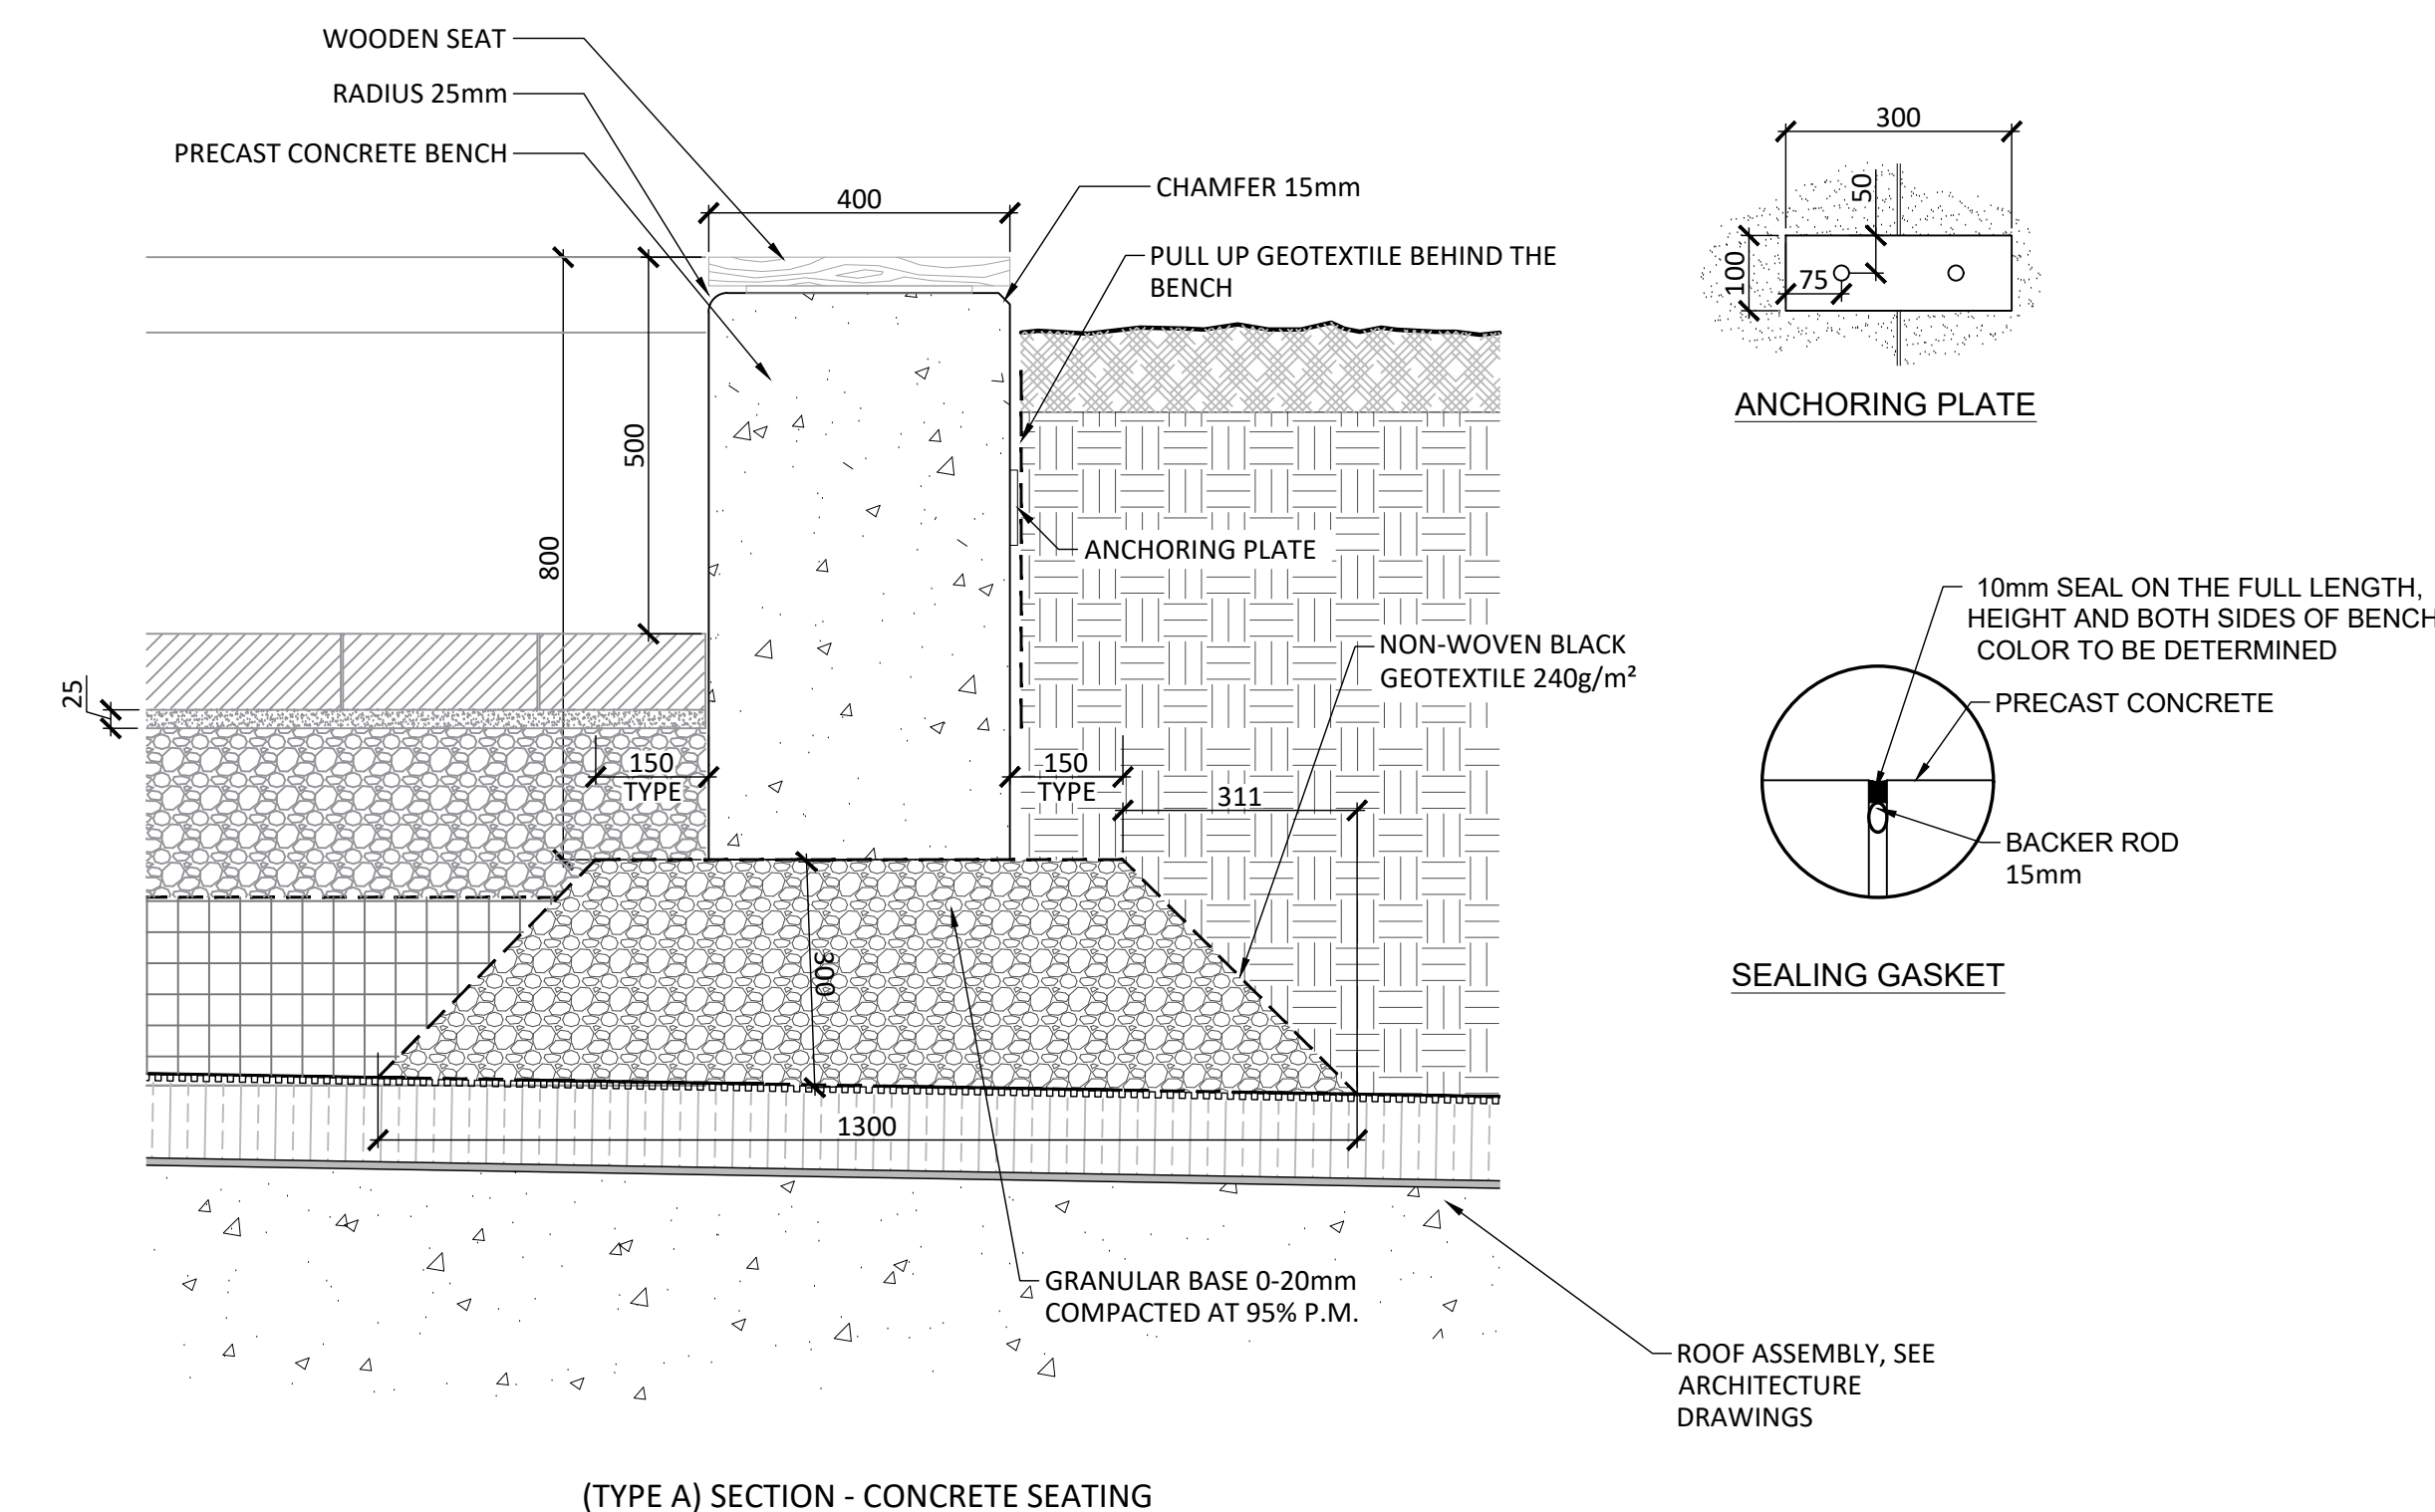


12 PRECAST CONCRETE SEAT WALL & PLANTER
SCALE 1:10

- NOTES – PREFABRICATED CONCRETE SITE FURNISHINGS:


- INSTALLATION ACCORDING TO THE MANUFACTURER'S RECOMMENDATIONS.
- PROVIDE A 1% SLOPE ON ALL HORIZONTAL SURFACES TO ALLOW FOR WATER DRAINAGE.
- REFER TO SPECIFICATIONS FOR DIMENSIONS AND DETAILS.

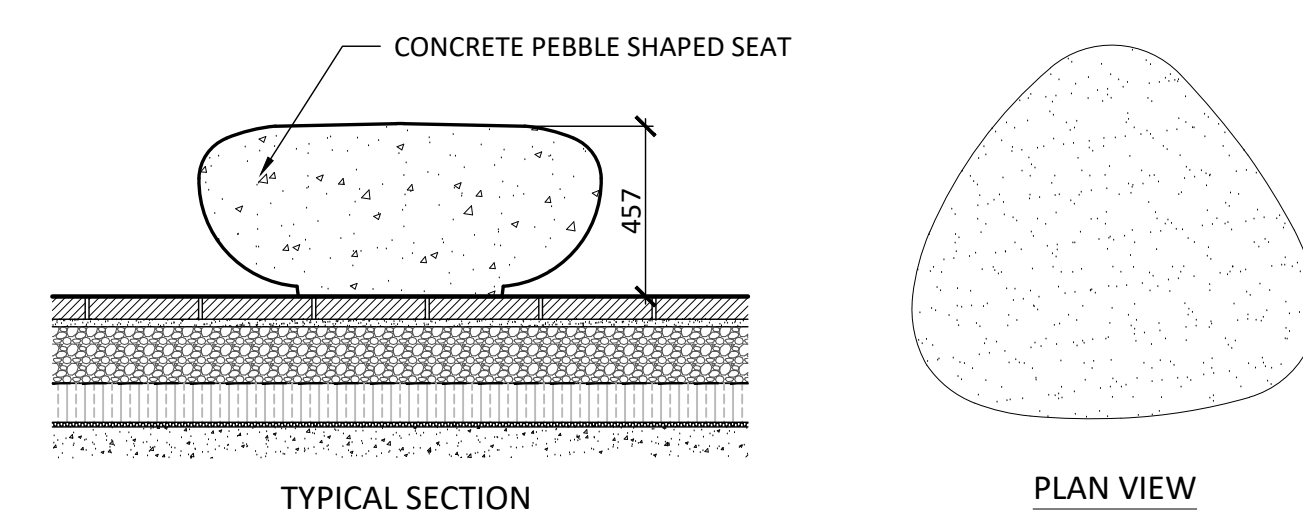

14 PRECAST CONCRETE PEBBLE SHAPED SEAT
SCALE 1:20

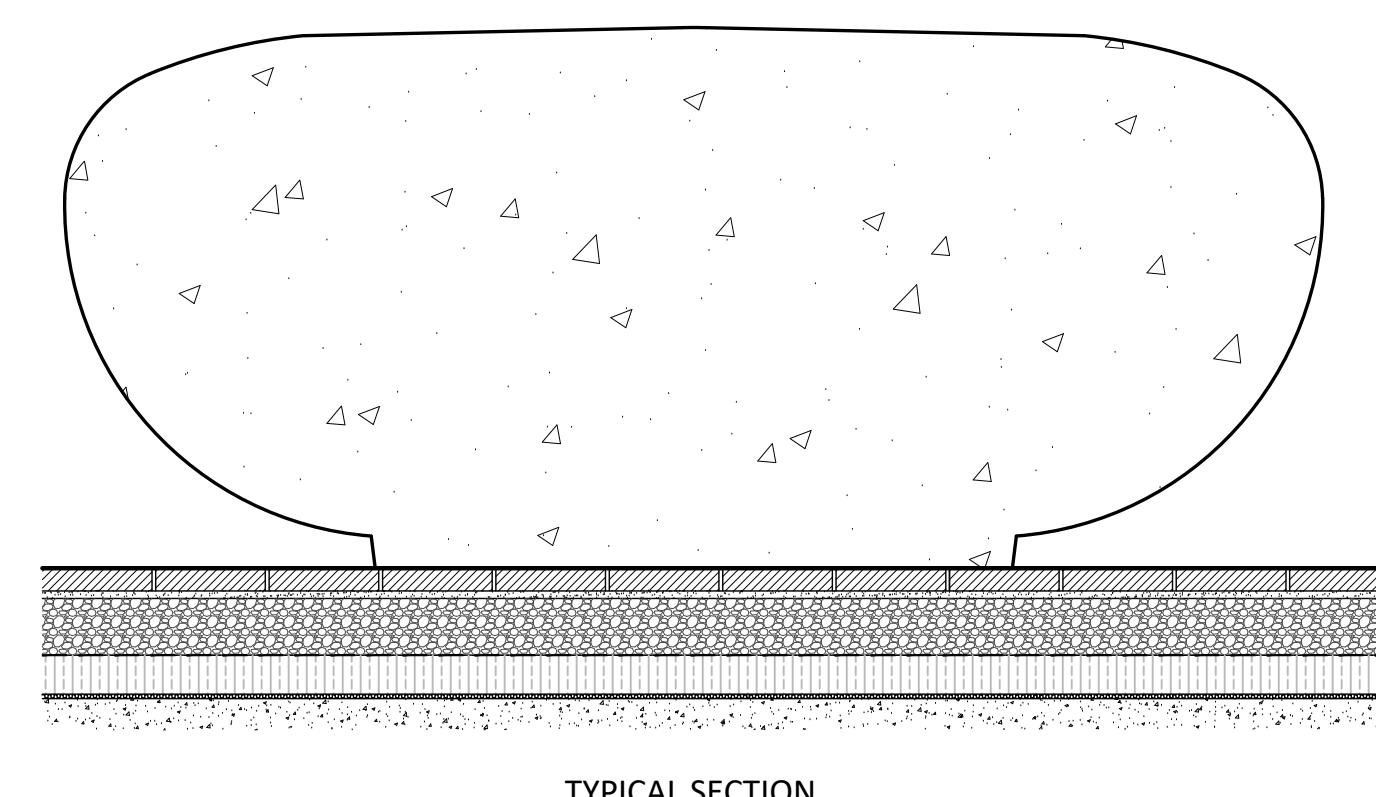

15 PRECAST CONCRETE PEBBLE SHAPED PLANTER
SCALE 1:20

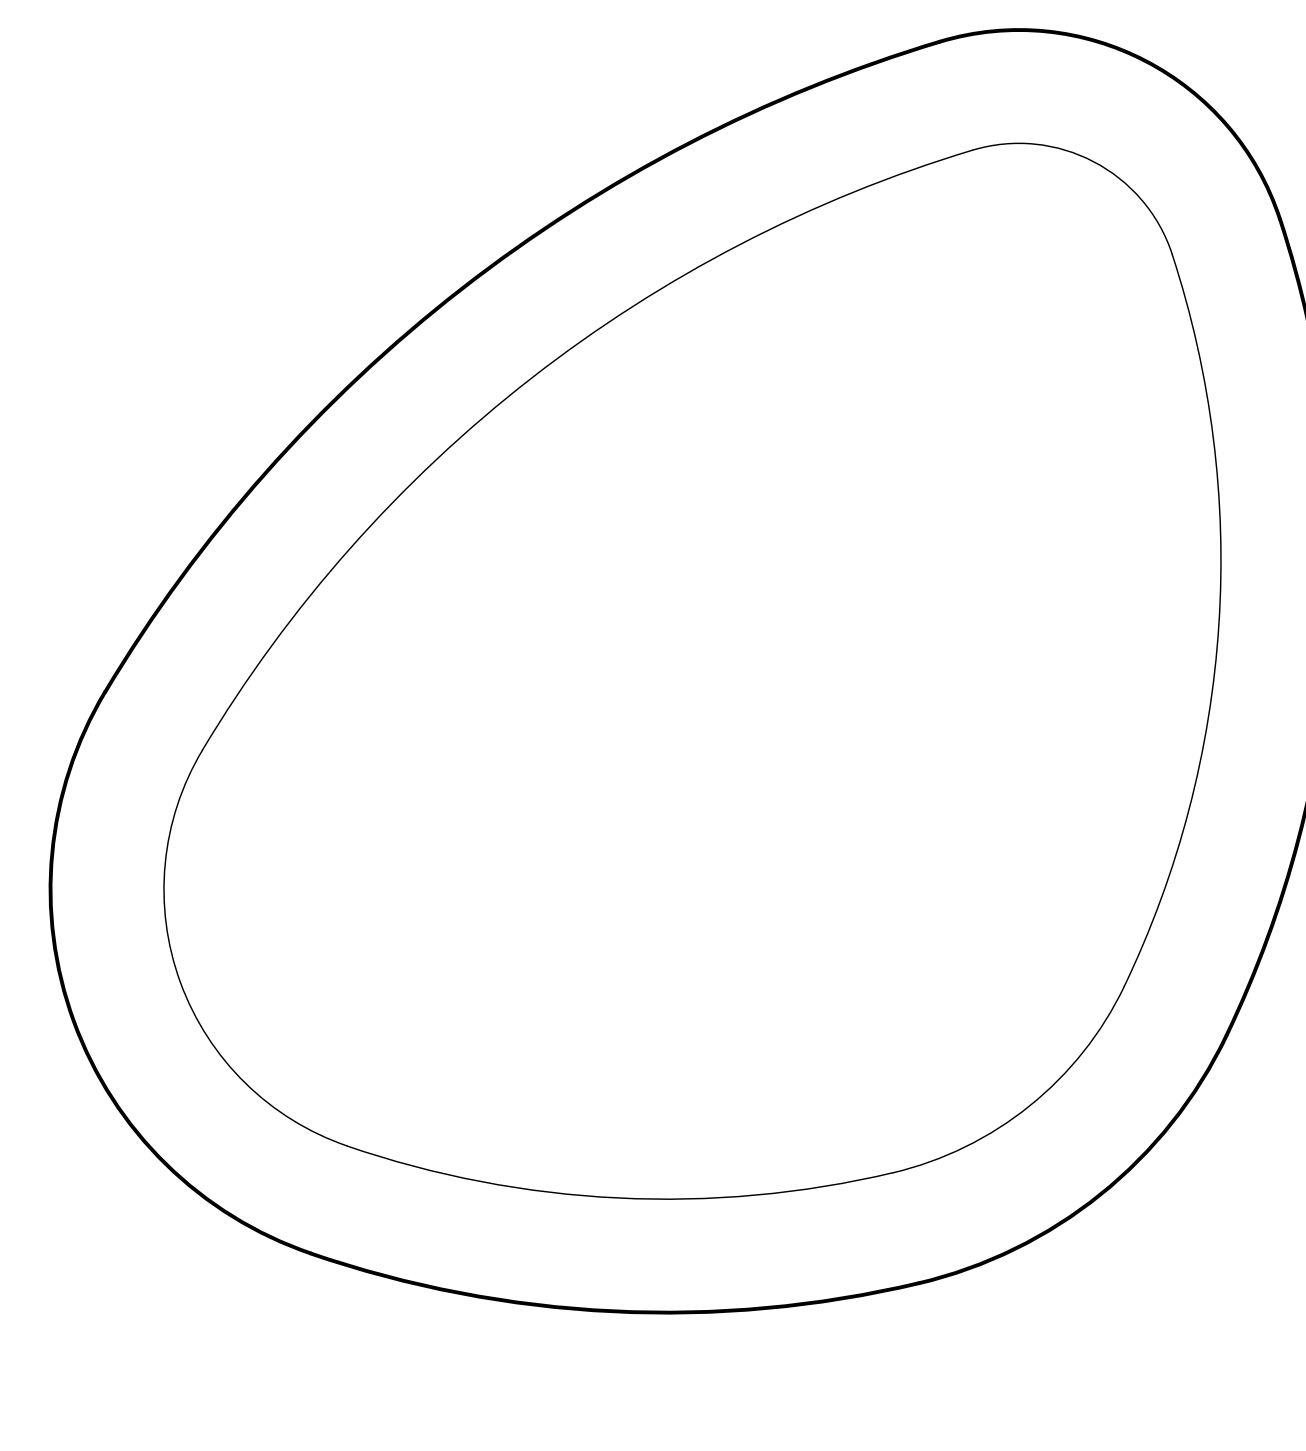

PLAN VIEW

KEY PLAN

[illegible]

DO NOT USE FOR
CONSTRUCTION

Notes :

A- LOT 30 CONCESSION 1 (OLD SURVEY)
GEOGRAPHIC TOWNSHIP OF CUMBERLAND CITY
OF OTTAWA, PREPARED BY ANNIS, O'SULLIVAN,
VOLLEBEKK LTD., DATED OCTOBER 15TH, 2024.

B- PROPERTY BOUNDARY INFORMATION AND PIN A WELL AS WETLAND EDGE, PSW 30m BUFFER, PATTERSON OF TOP OF SLOPE, 15m SETBACK AND HAZARD LANDS LIMITS DERIVED FROM PLA OF SURVEY DATED 15TH, 2024 11TH, AMENDED APRIL 30TH, 2025, BY ANNIS, O'SULLIVAN, VOLLEBEKK LTD. PLAN 25483-24 M. CHENIER P1 L130 C1 OS CUMBERLAND O D5.

- 1- The Contractor must verify all site existing conditions before beginning the work and inform the Project Director of any errors, omissions or contradictions.
- 2- Existing grades indicated on the plan come from the survey provided by the owner.
- 3- The Contractor must not cut down any existing vegetation without the approval of the Project Director.
- 4- Implantation of the works on site must be approved by the Project Director.
- 5- The Contractor must use the CAD file for implantation of all work.
- 6- The contractor must verify the amounts specified in the schedule and notify the landscape architect of any errors, omissions or contradictions before the close of the bid.

Professional use



Project name

1015 TWEDDLE ROAD

Drawing life

CONSTRUCTION DETAILS

1:100

Designed by :
S. Gallant, G. Postaler

Drawn by :
M. Suarez | Sobral

Approved by
E. Collier


3. Galati
M. 1. 2000

21


AP-41

21-695


- NOTES :
- PROVIDE ANTI-THEFT ANCHORING AND HARDWARE
 - INSTALL ACCORDING TO MANUFACTURER'S RECOMMENDATIONS

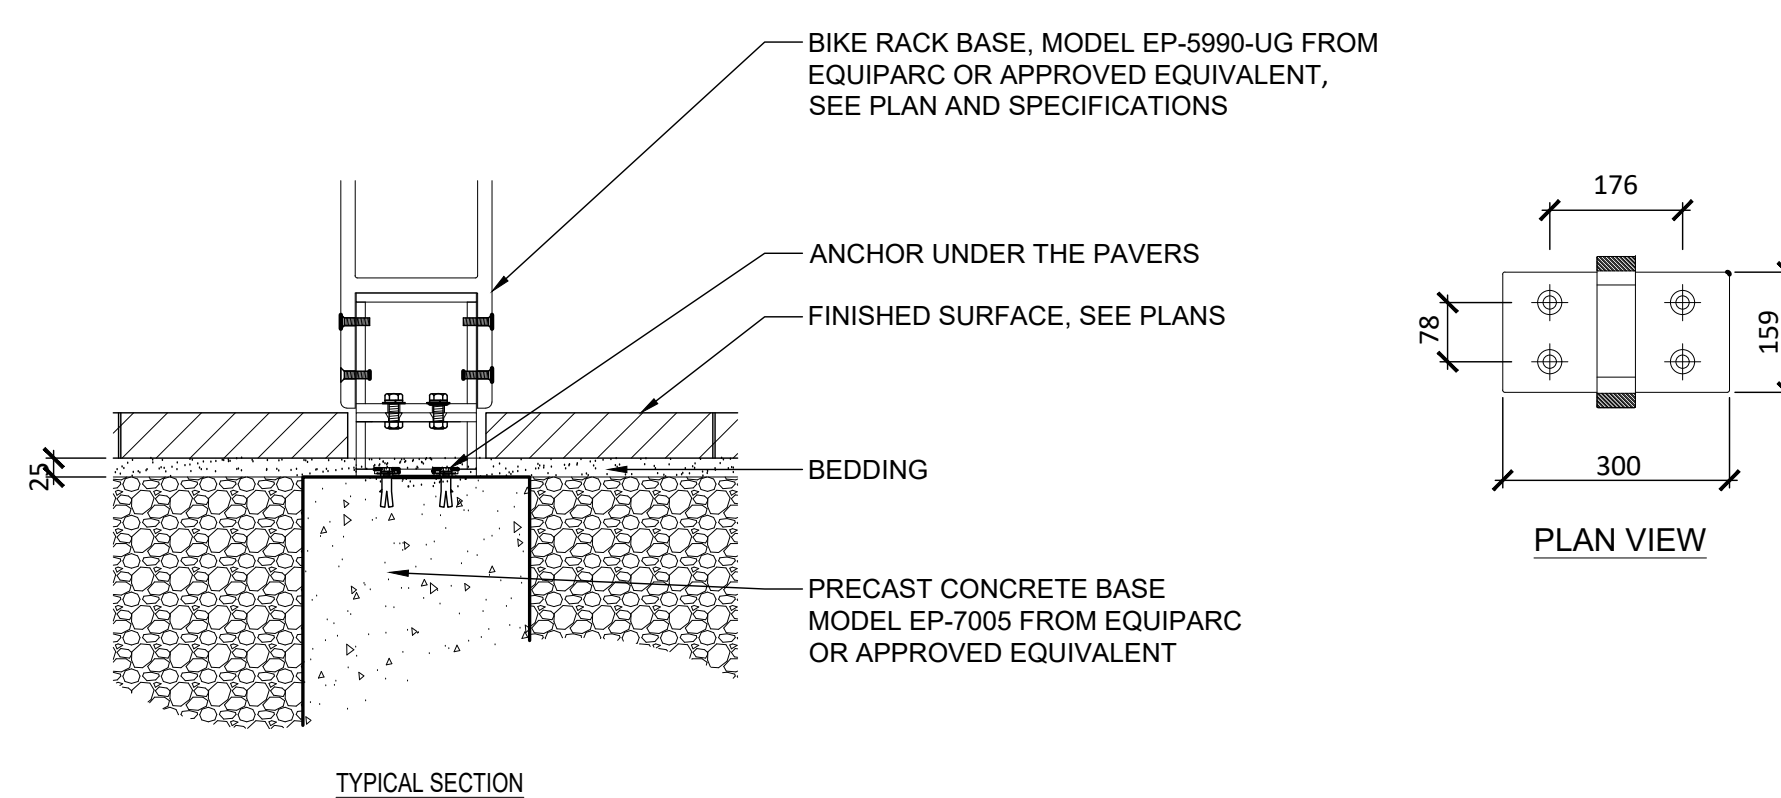


20 BIKE RING TYP.
SCALE 1:10

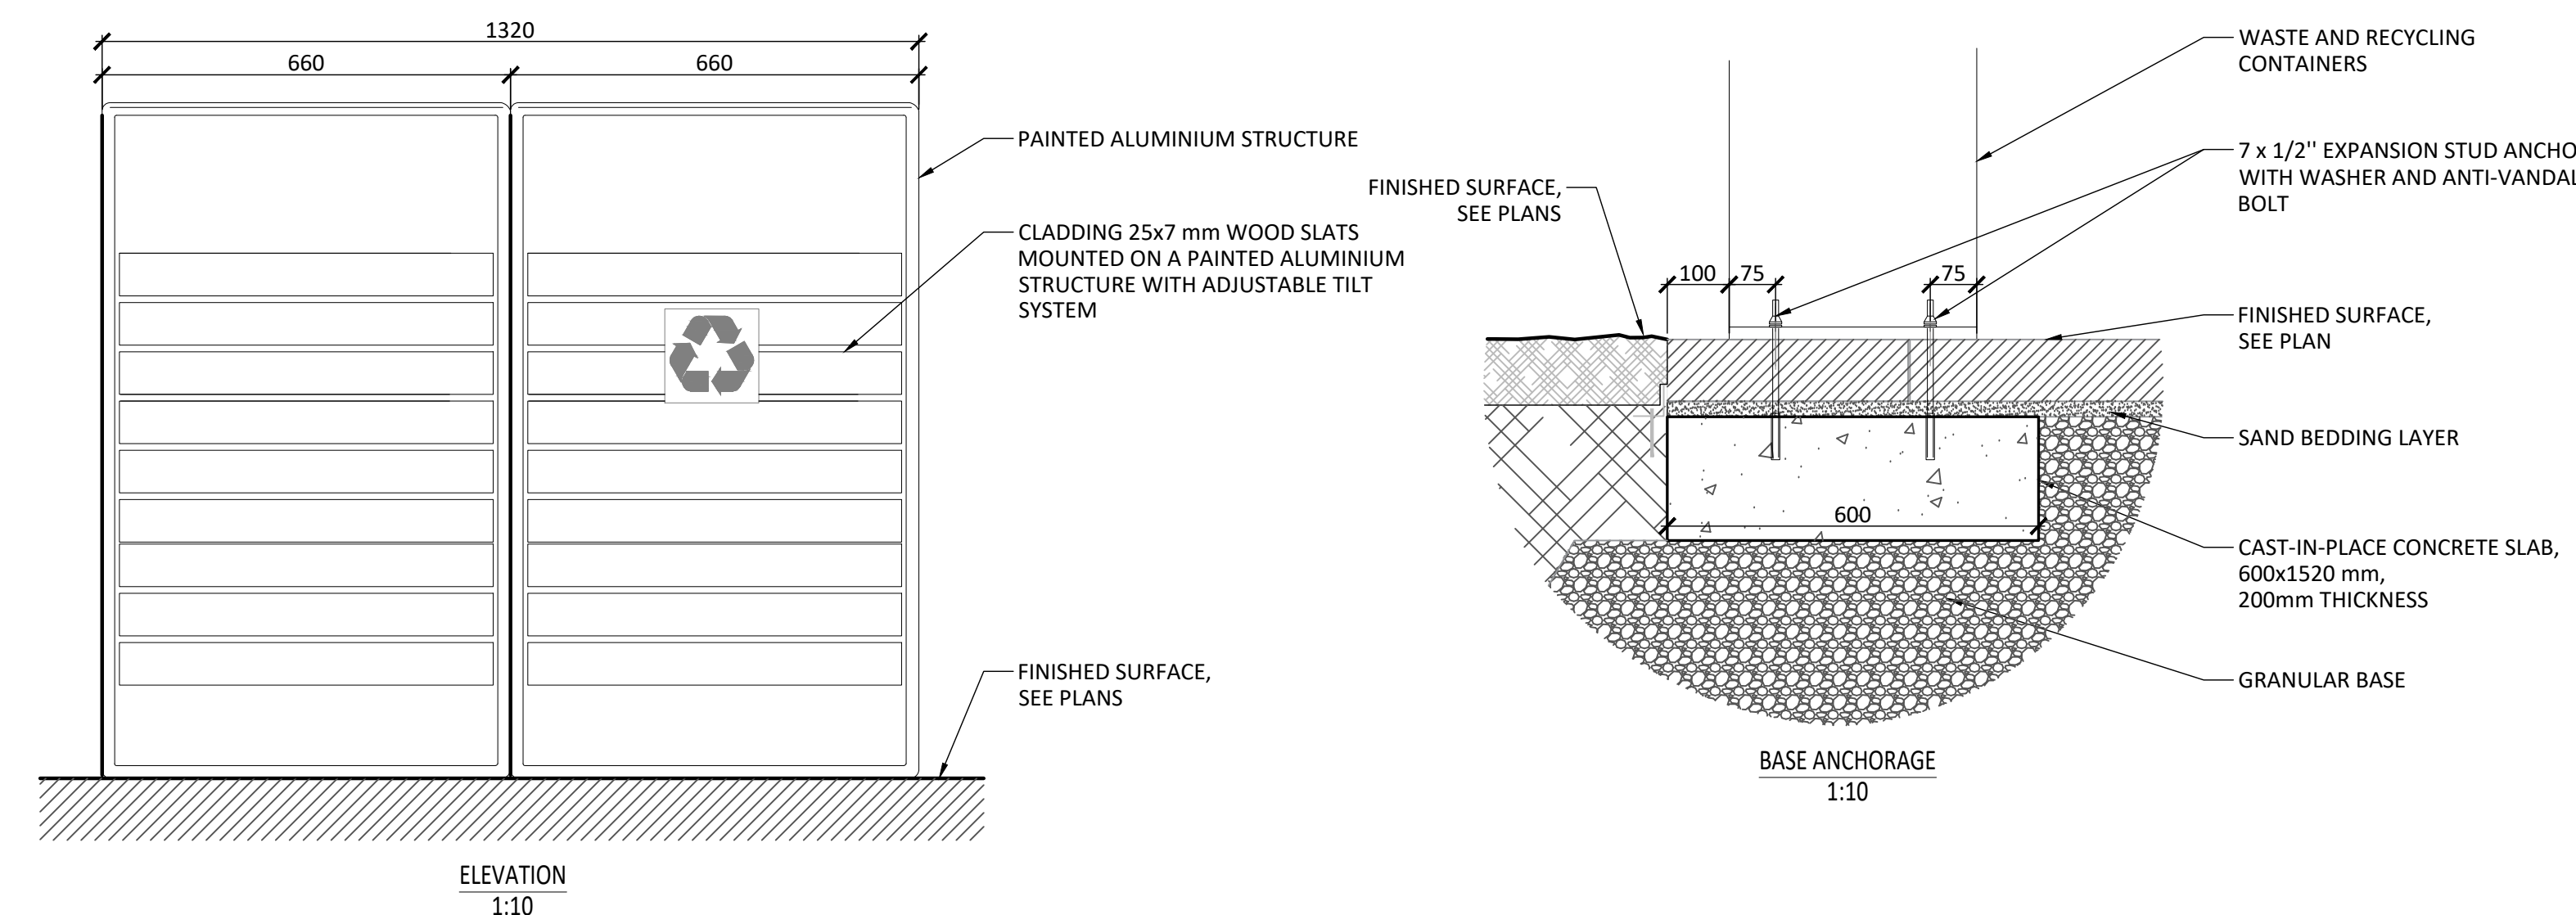

21 WASTE AND RECYCLING CONTAINERS
SCALE 1:10

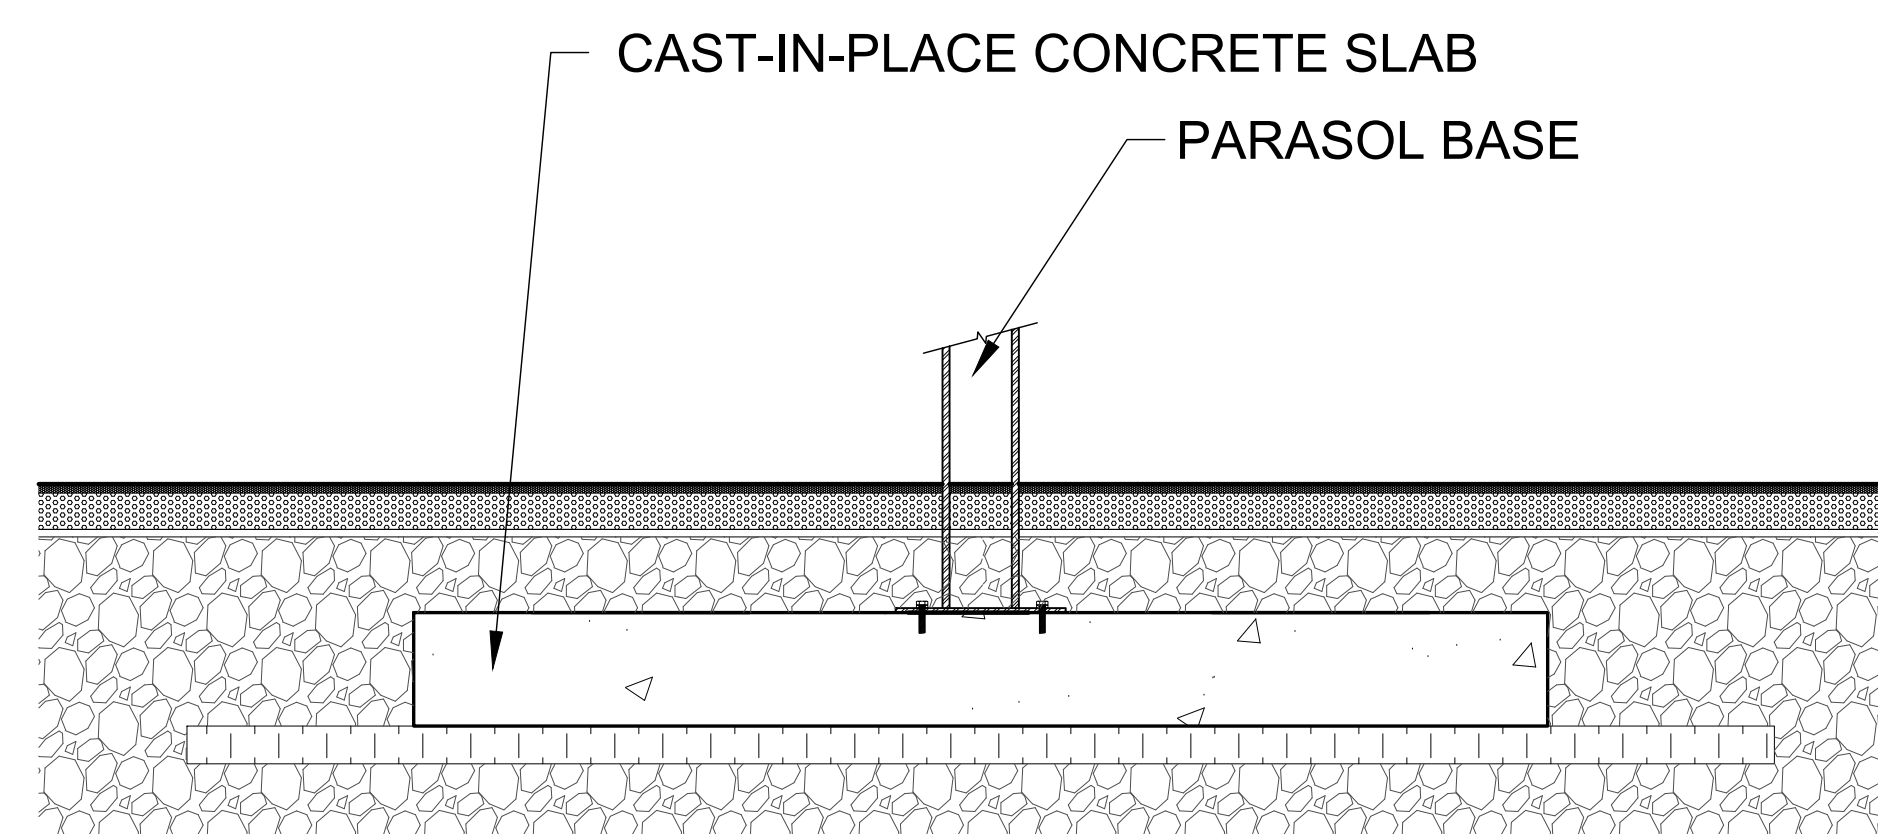

22 PARASOL
SCALE 1:10

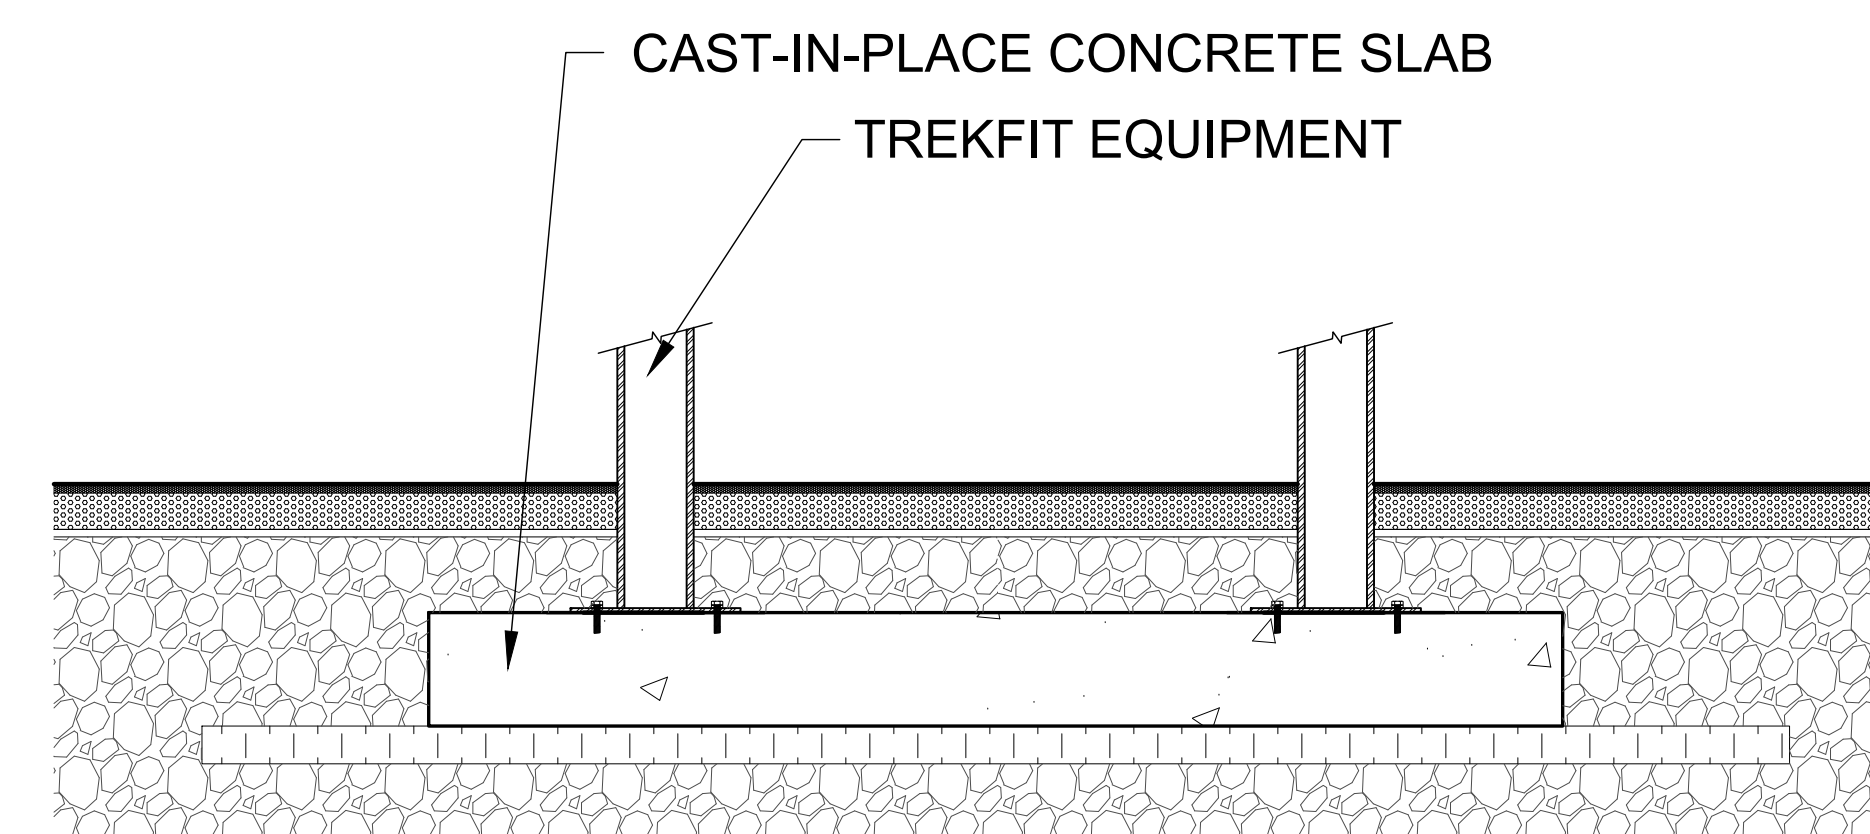

23 TREKFIT EQUIPMENT BASE ANCHORAGE
SCALE 1:10

[illegible]


DO NOT USE FOR
CONSTRUCTION

Notes :

A- LOT 30 CONCESSION 1 (OLD SURVEY)
GEOGRAPHIC TOWNSHIP OF CUMBERLAND CITY
OF OTTAWA, PREPARED BY ANNIS, O'SULLIVAN,
VOLLEBEKK LTD., DATED OCTOBER 15TH, 2024.

B- PROPERTY BOUNDARY INFORMATION AND PIN A WELL AS WETLAND EDGE, PSW 30m BUFFER, PATTERSON OF TOP OF SLOPE, 15m SETBACK AND HAZARD LANDS LIMITS DERIVED FROM PLA OF SURVEY DATED 15TH, 2024 11TH, AMENDED APRIL 30TH, 2025, BY ANNIS, O'SULLIVAN, VOLLEBECK LTD. PLAN 25483-24 M. CHENIER P/L L130 C1 OS CUMBERLAND O D5.

- 1- The Contractor must verify all site existing conditions before beginning the work and inform the Project Director of any errors, omissions or contradictions.
- 2- Existing grades indicated on the plan come from the survey provided by the owner.
- 3- The Contractor must not cut down any existing vegetation without the approval of the Project Director.
- 4- Implantation of the works on site must be approved by the Project Director.
- 5- The Contractor must use the CAD file for implantation of all work.
- 6- The contractor must verify the amounts specified in the schedule and notify the landscape architect of any errors, omissions or contradictions before the close of the bid.

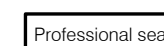

Project name

1015 TWEDDLE ROAD

Drawing life

CONSTRUCTION DETAILS

1:100

Designed by :
S. Gallant, G. Dostaler

Drawn by :
Y. Suarez, J. Sobral


Approved by
S. Gallan

March 2021

21-695

AP-42


21-695

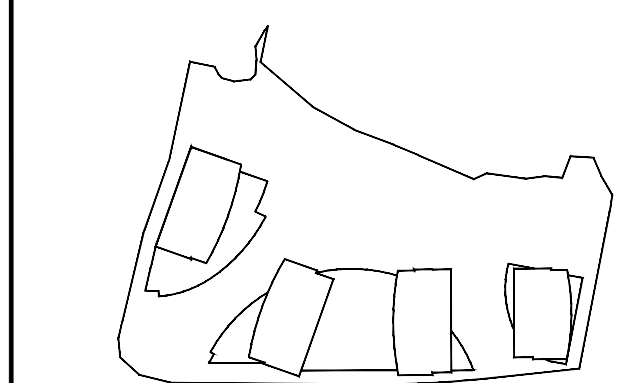


KEY PLAN

[illegible]


DO NOT USE FOR
CONSTRUCTION

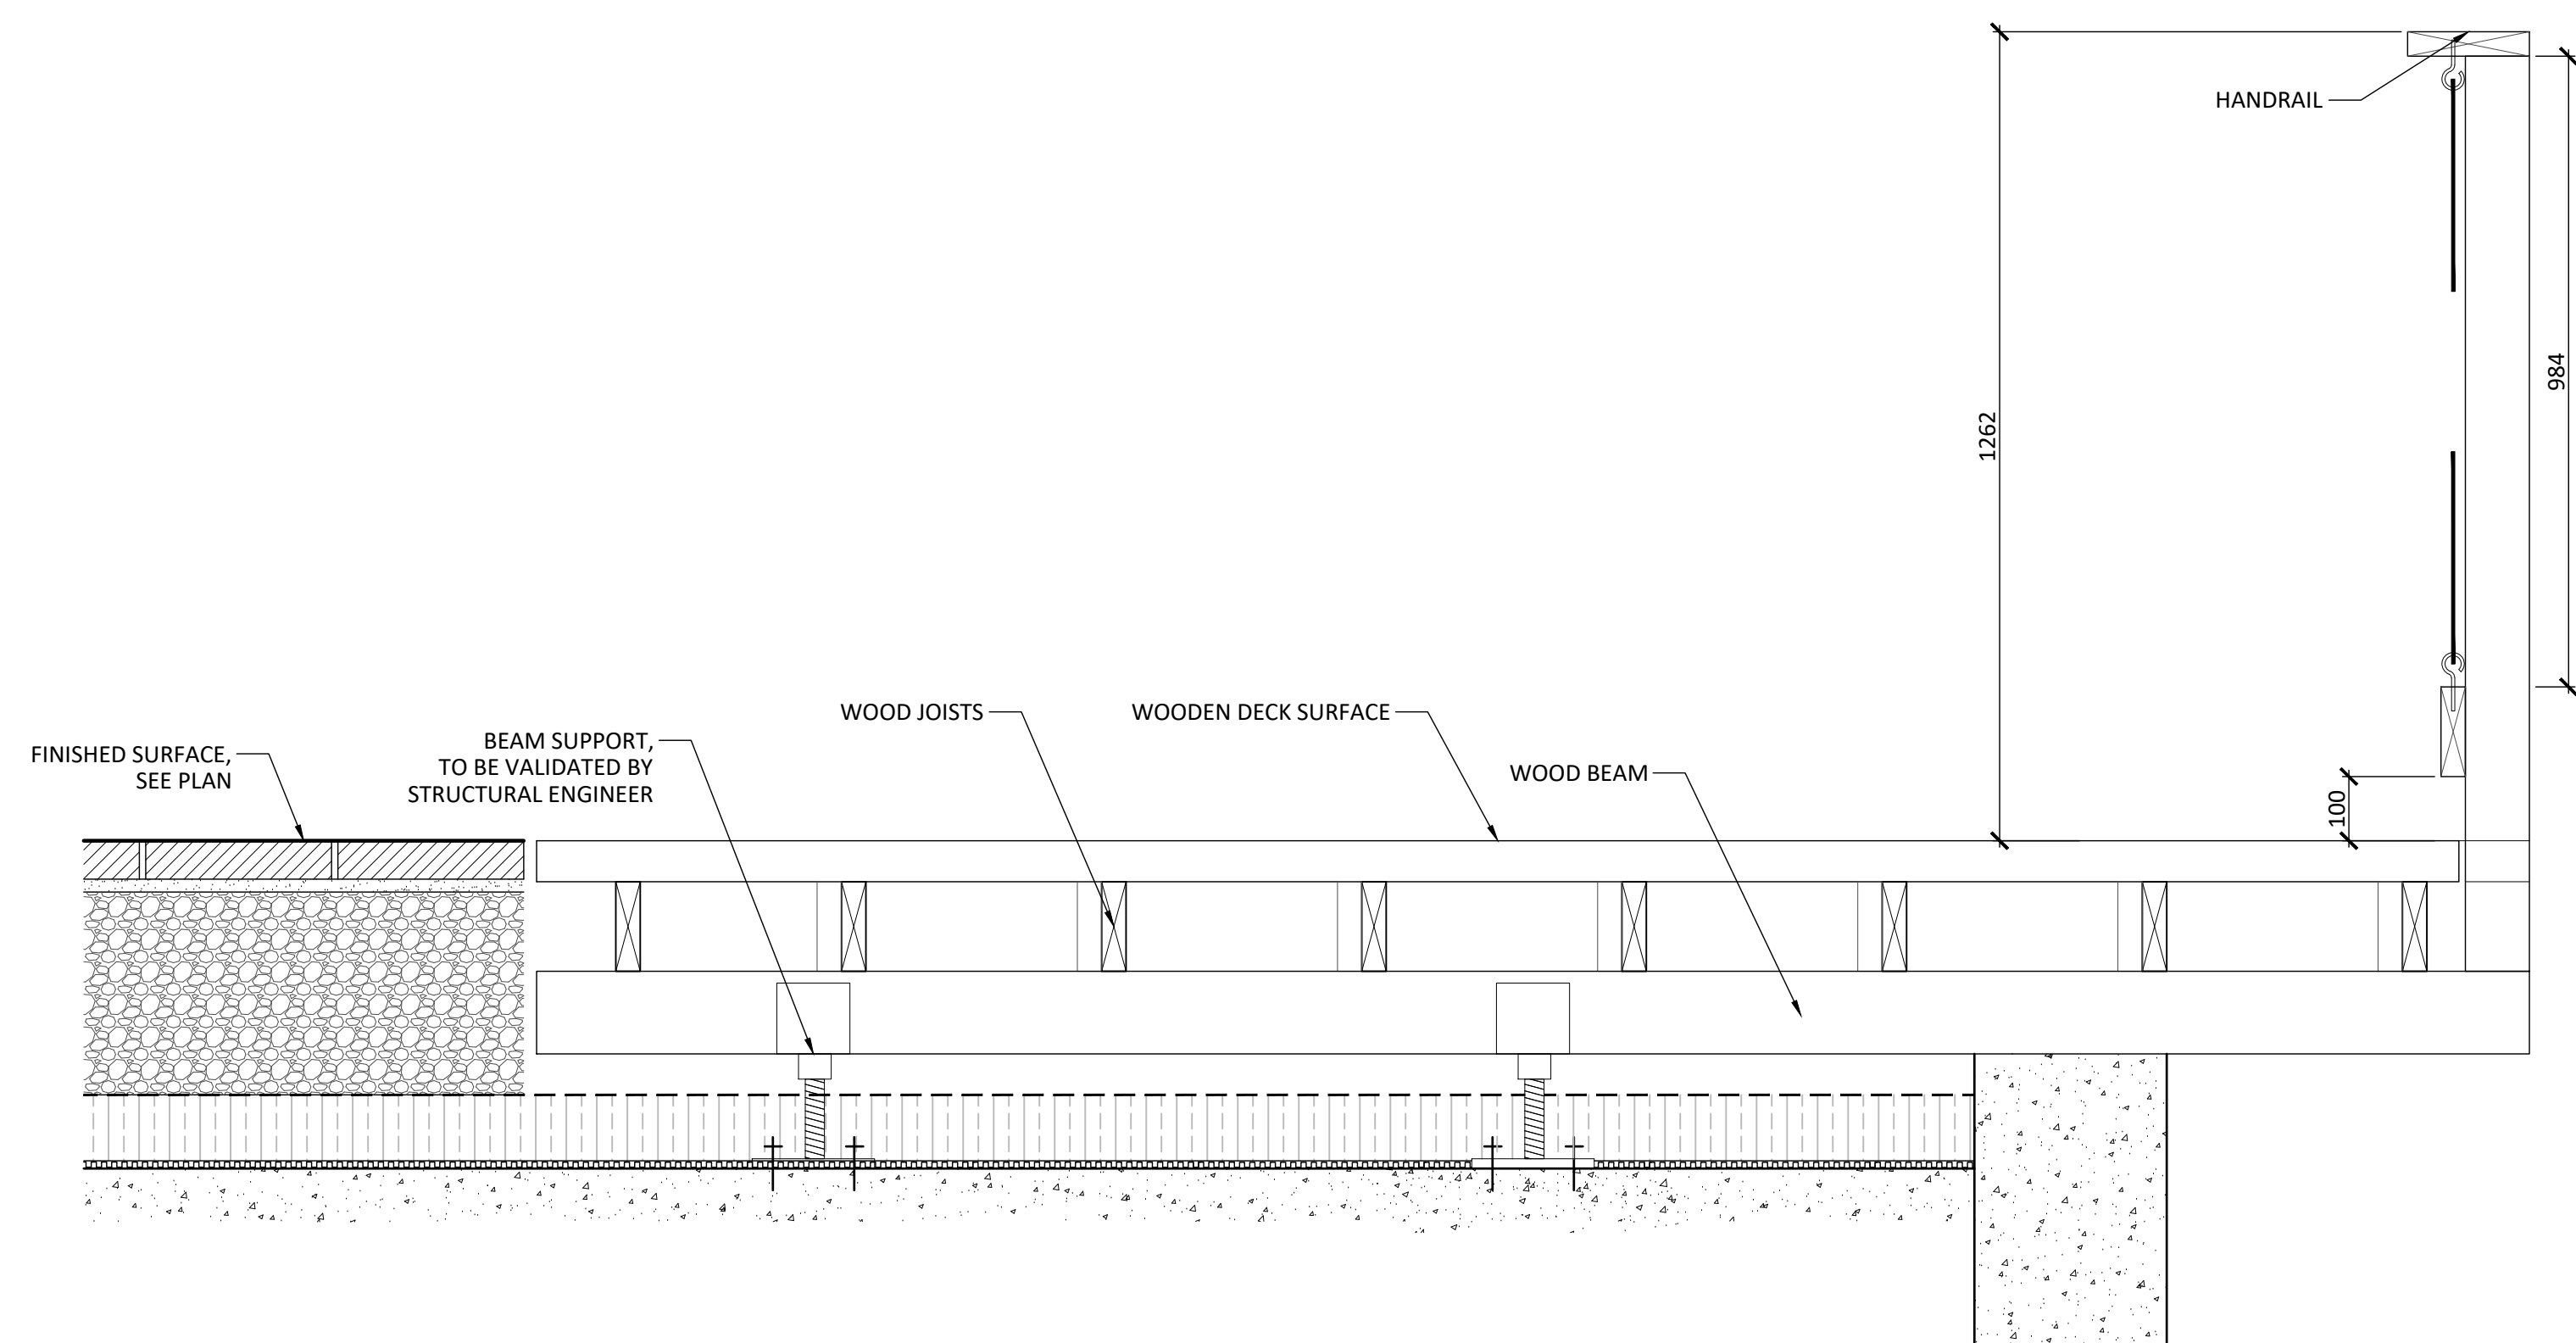


50 WOODEN DECK SURFACE
SCALE 1:10

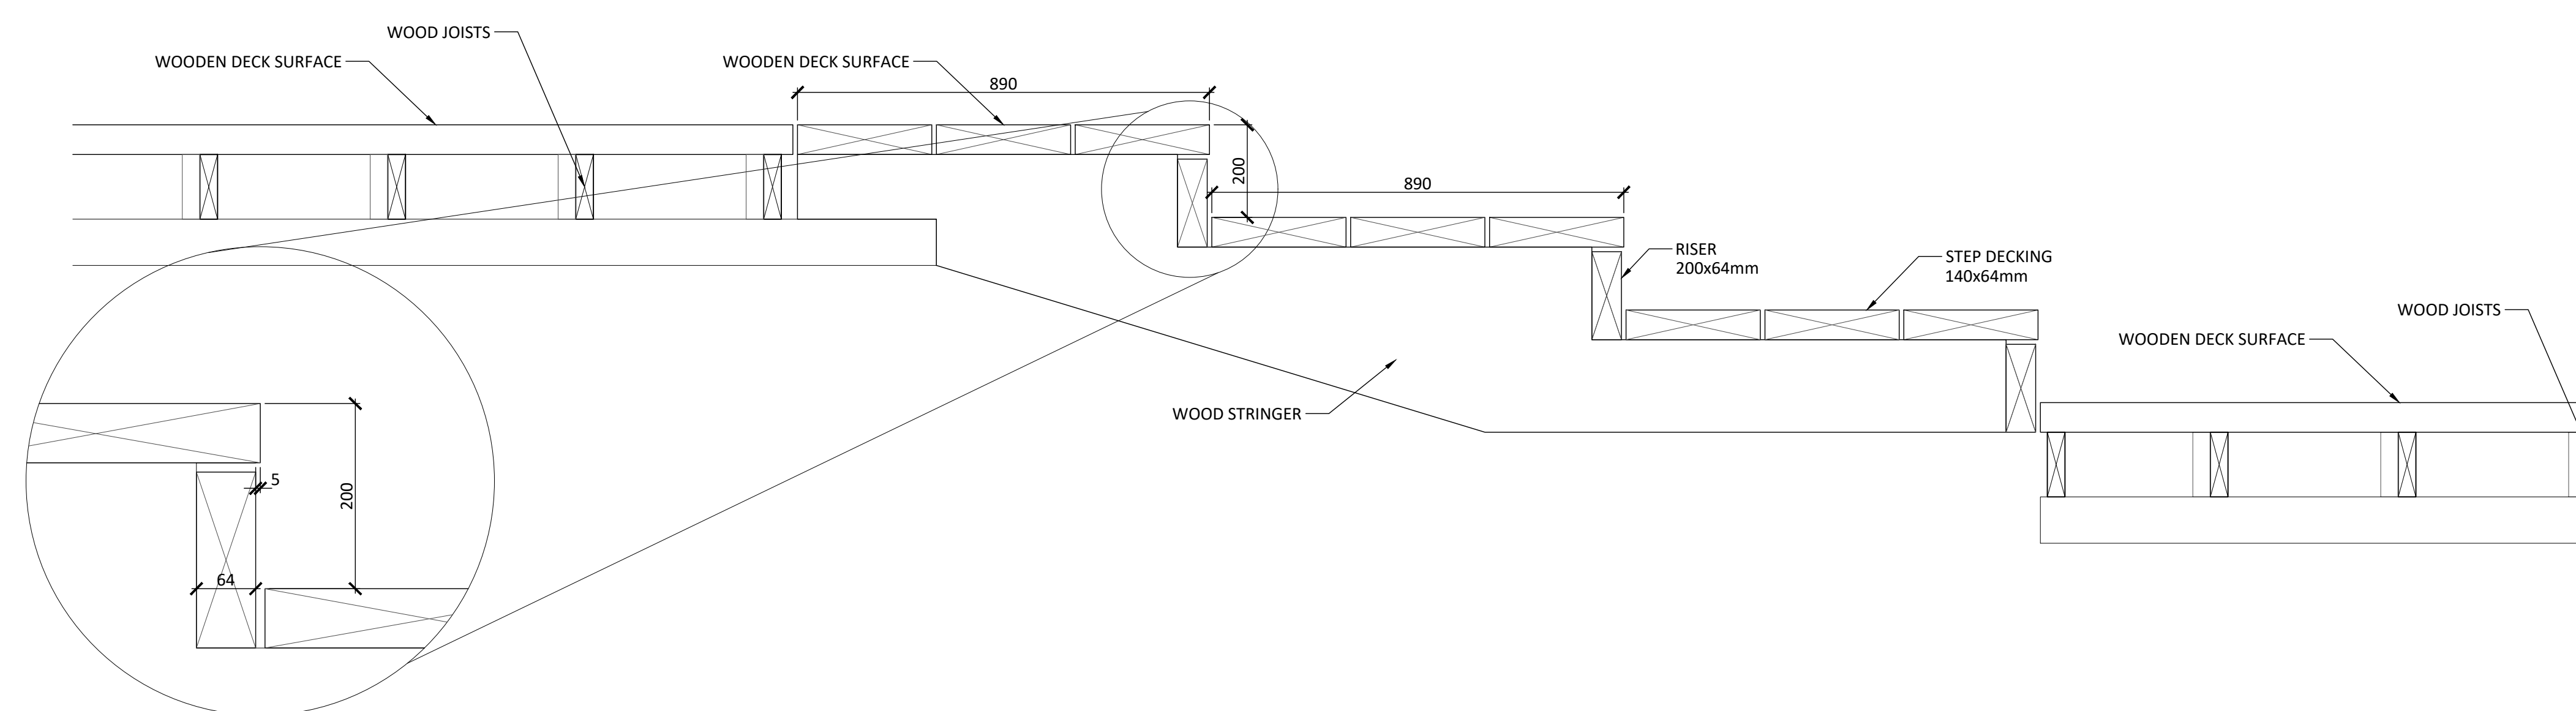

51 WOODEN STAIRS
SCALE 1:10

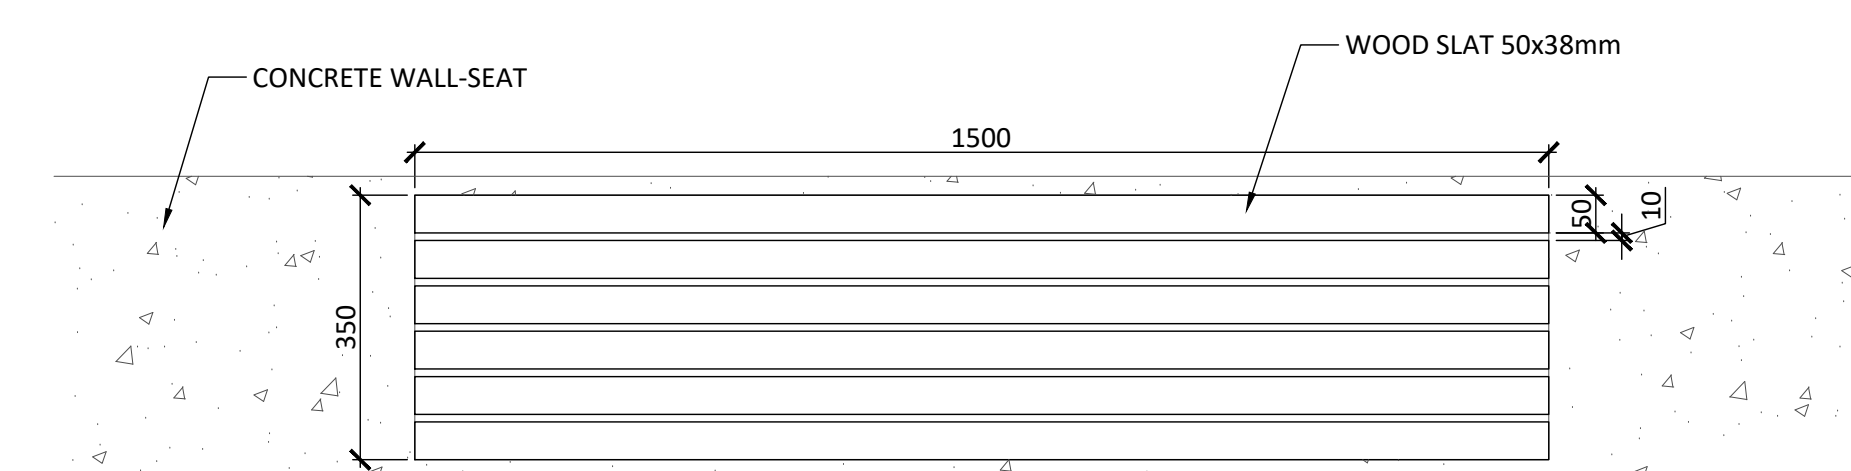

PLAN VIEW
SCALE 1:10

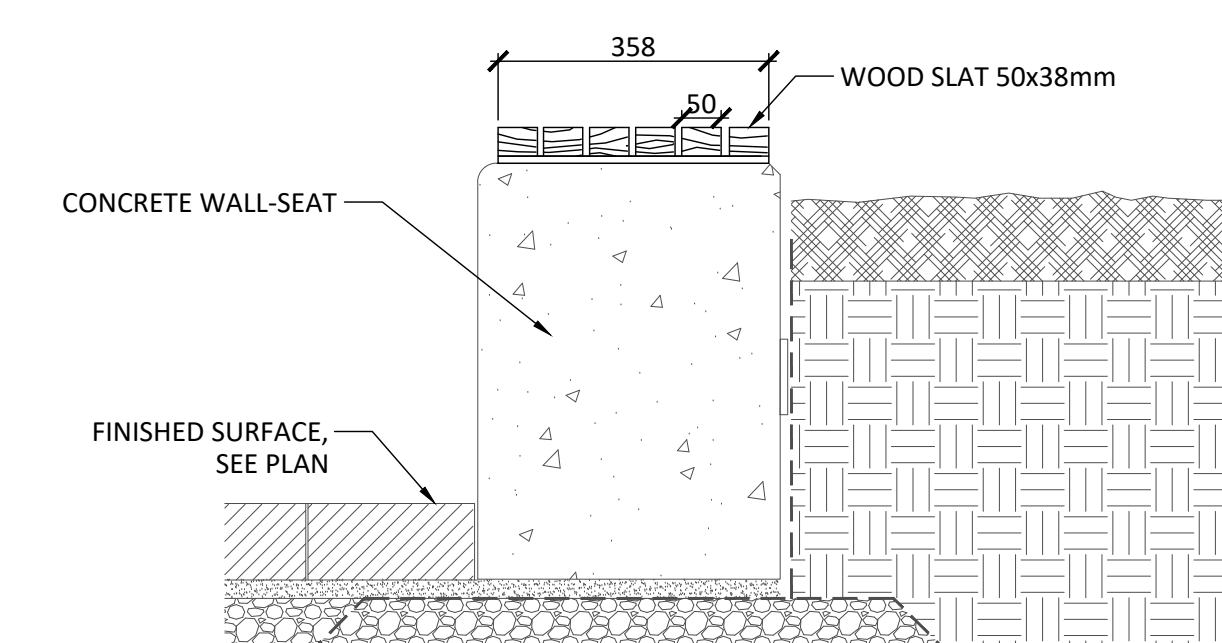

TYPICAL SECTION
SCALE 1:10


52 SEATING MOUNTED ON CONCRETE WALL
SCALE 1:10

Notes :

A- LOT 30 CONCESSION 1 (OLD SURVEY)
GEOGRAPHIC TOWNSHIP OF CUMBERLAND CITY
OF OTTAWA, PREPARED BY ANNIS, O'SULLIVAN,
VOLLEBEKK LTD., DATED OCTOBER 15TH, 2024.

B- PROPERTY BOUNDARY INFORMATION AND PIN A WELL AS WETLAND EDGE, PSW 30m BUFFER, PATTERSON OF TOP OF SLOPE, 15m SETBACK AND HAZARD LANDS LIMITS DERIVED FROM PLAN OF SURVEY DATED 15TH, 2024 11TH, AMENDED APRIL 30TH, 2025, BY ANNIS, O'SULLIVAN, VOLLEBEKK LTD. PLAN 25-483-24 M. CHENIER PR L130 C1 OS CUMBERLAND O D5.

- 1- The Contractor must verify all site existing conditions before beginning the work and inform the Project Director of any errors, omissions or contradictions.
- 2- Existing grades indicated on the plan come from the survey provided by the owner.
- 3- The Contractor must not cut down any existing vegetation without the approval of the Project Director.
- 4- Implantation of the works on site must be approved by the Project Director.
- 5- The Contractor must use the CAD file for implantation of all work.
- 6- The contractor must verify the amounts specified in the schedule and notify the landscape architect of any errors, omissions or contradictions before the close of the bid.

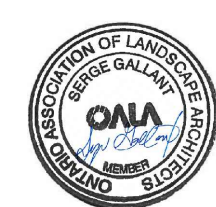

Project name

1015 TWEDDLE ROAD

Drawing life

CONSTRUCTION DETAILS

1:100

Designed by :
S. Gallant, G. Destal

Drawn by :
V. Suresh

Approved by
E. Collier

3. Galati
M. 1. 2000

21-695

Sheet No.

AP-43


21-695

[illegible]


DO NOT USE FOR
CONSTRUCTION

- 1- The Contractor must verify all site existing conditions before beginning the work and inform the Project Director of any errors, omissions or contradictions.
- 2- Existing grades indicated on the plan come from the survey provided by the owner.
- 3- The Contractor must not cut down any existing vegetation without the approval of the Project Director.
- 4- Implantation of the works on site must be approved by the Project Director.
- 5- The Contractor must use the CAD file for implantation of all work.
- 6- The contractor must verify the amounts specified in the schedule and notify the landscape architect of any errors, omissions or contradictions before the close of the bid.


AP-60

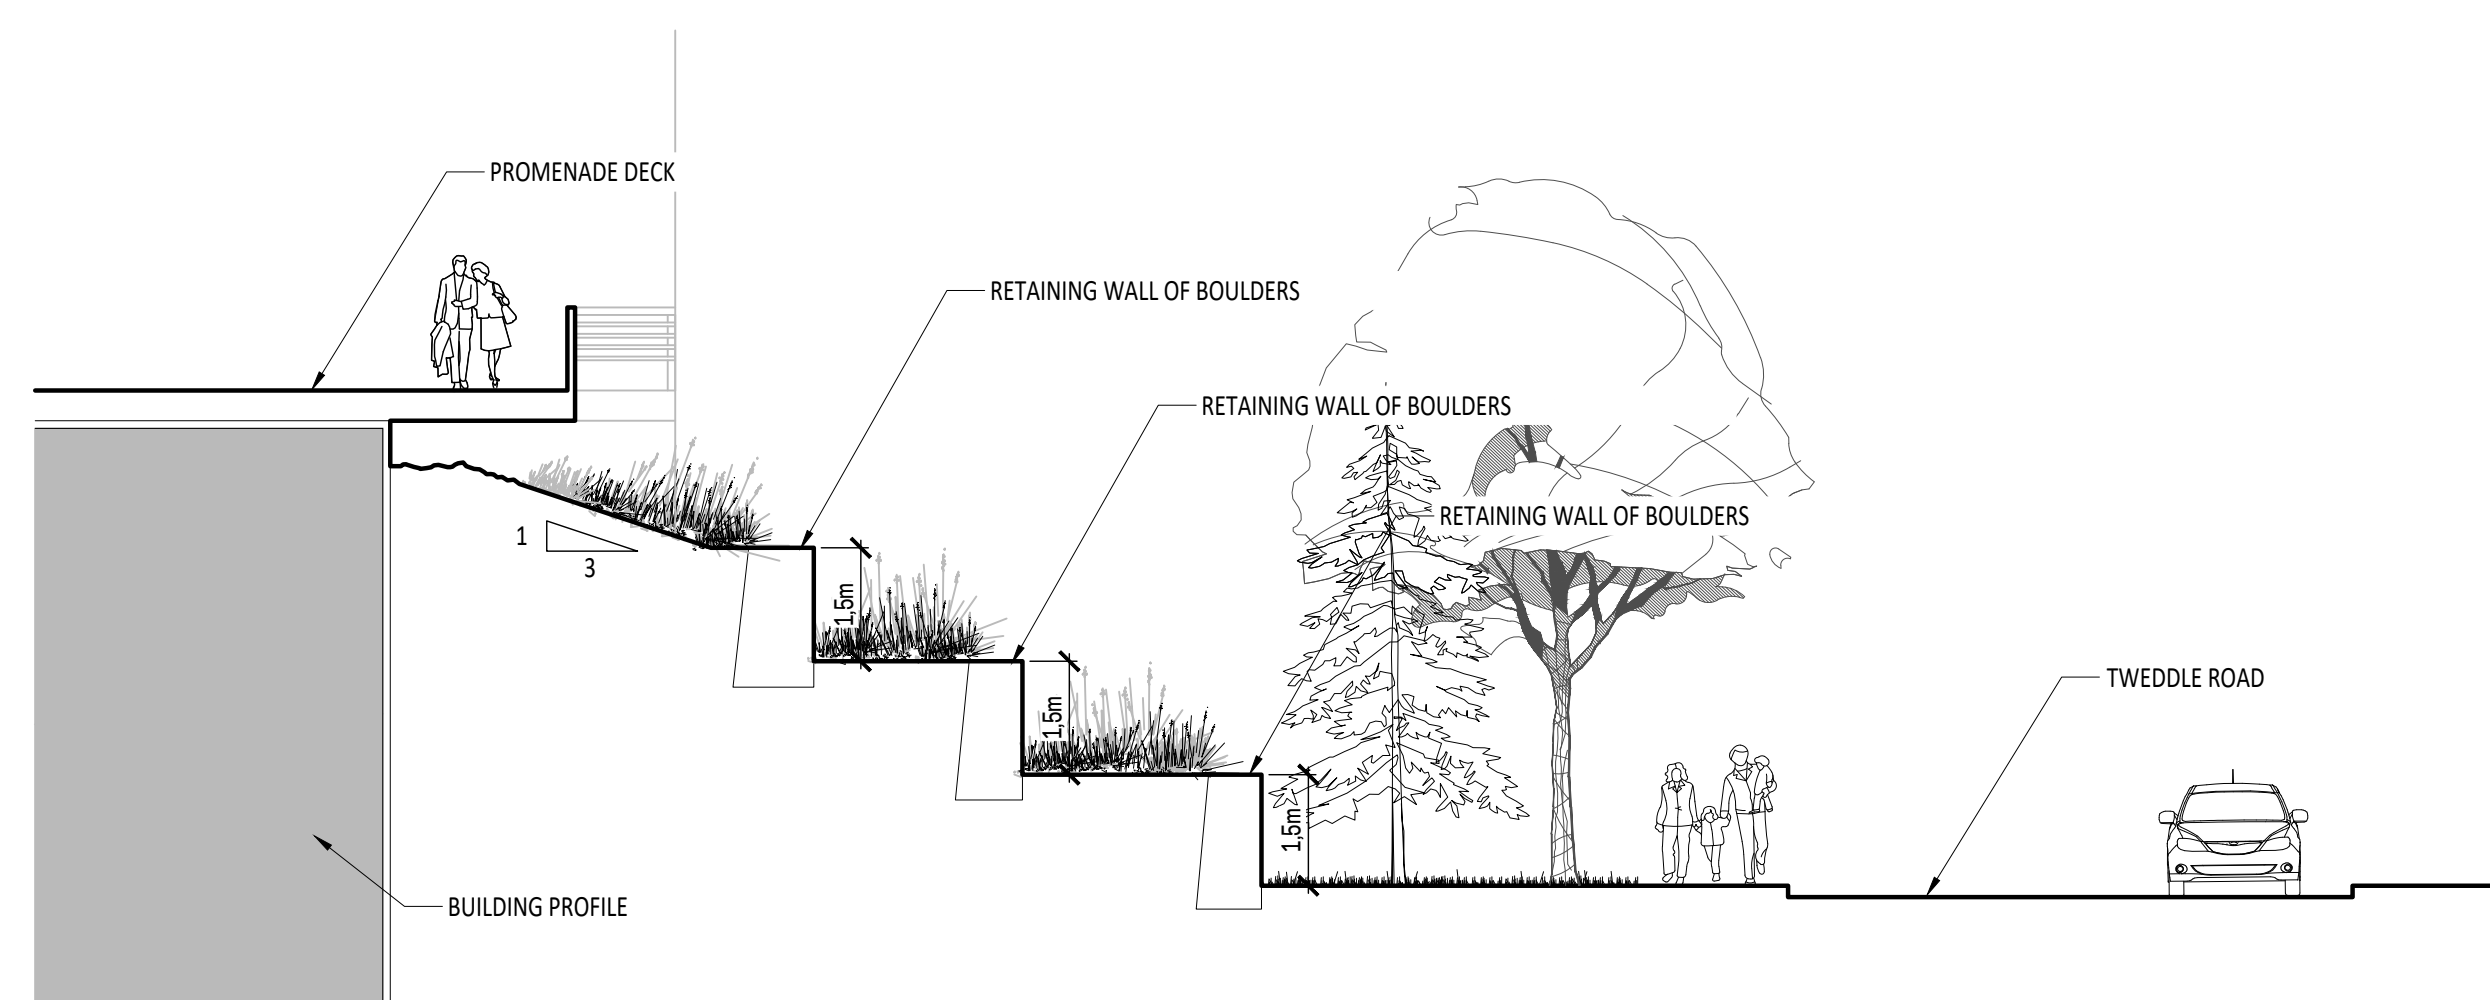


A DECK'S RELATION TO THE STREET

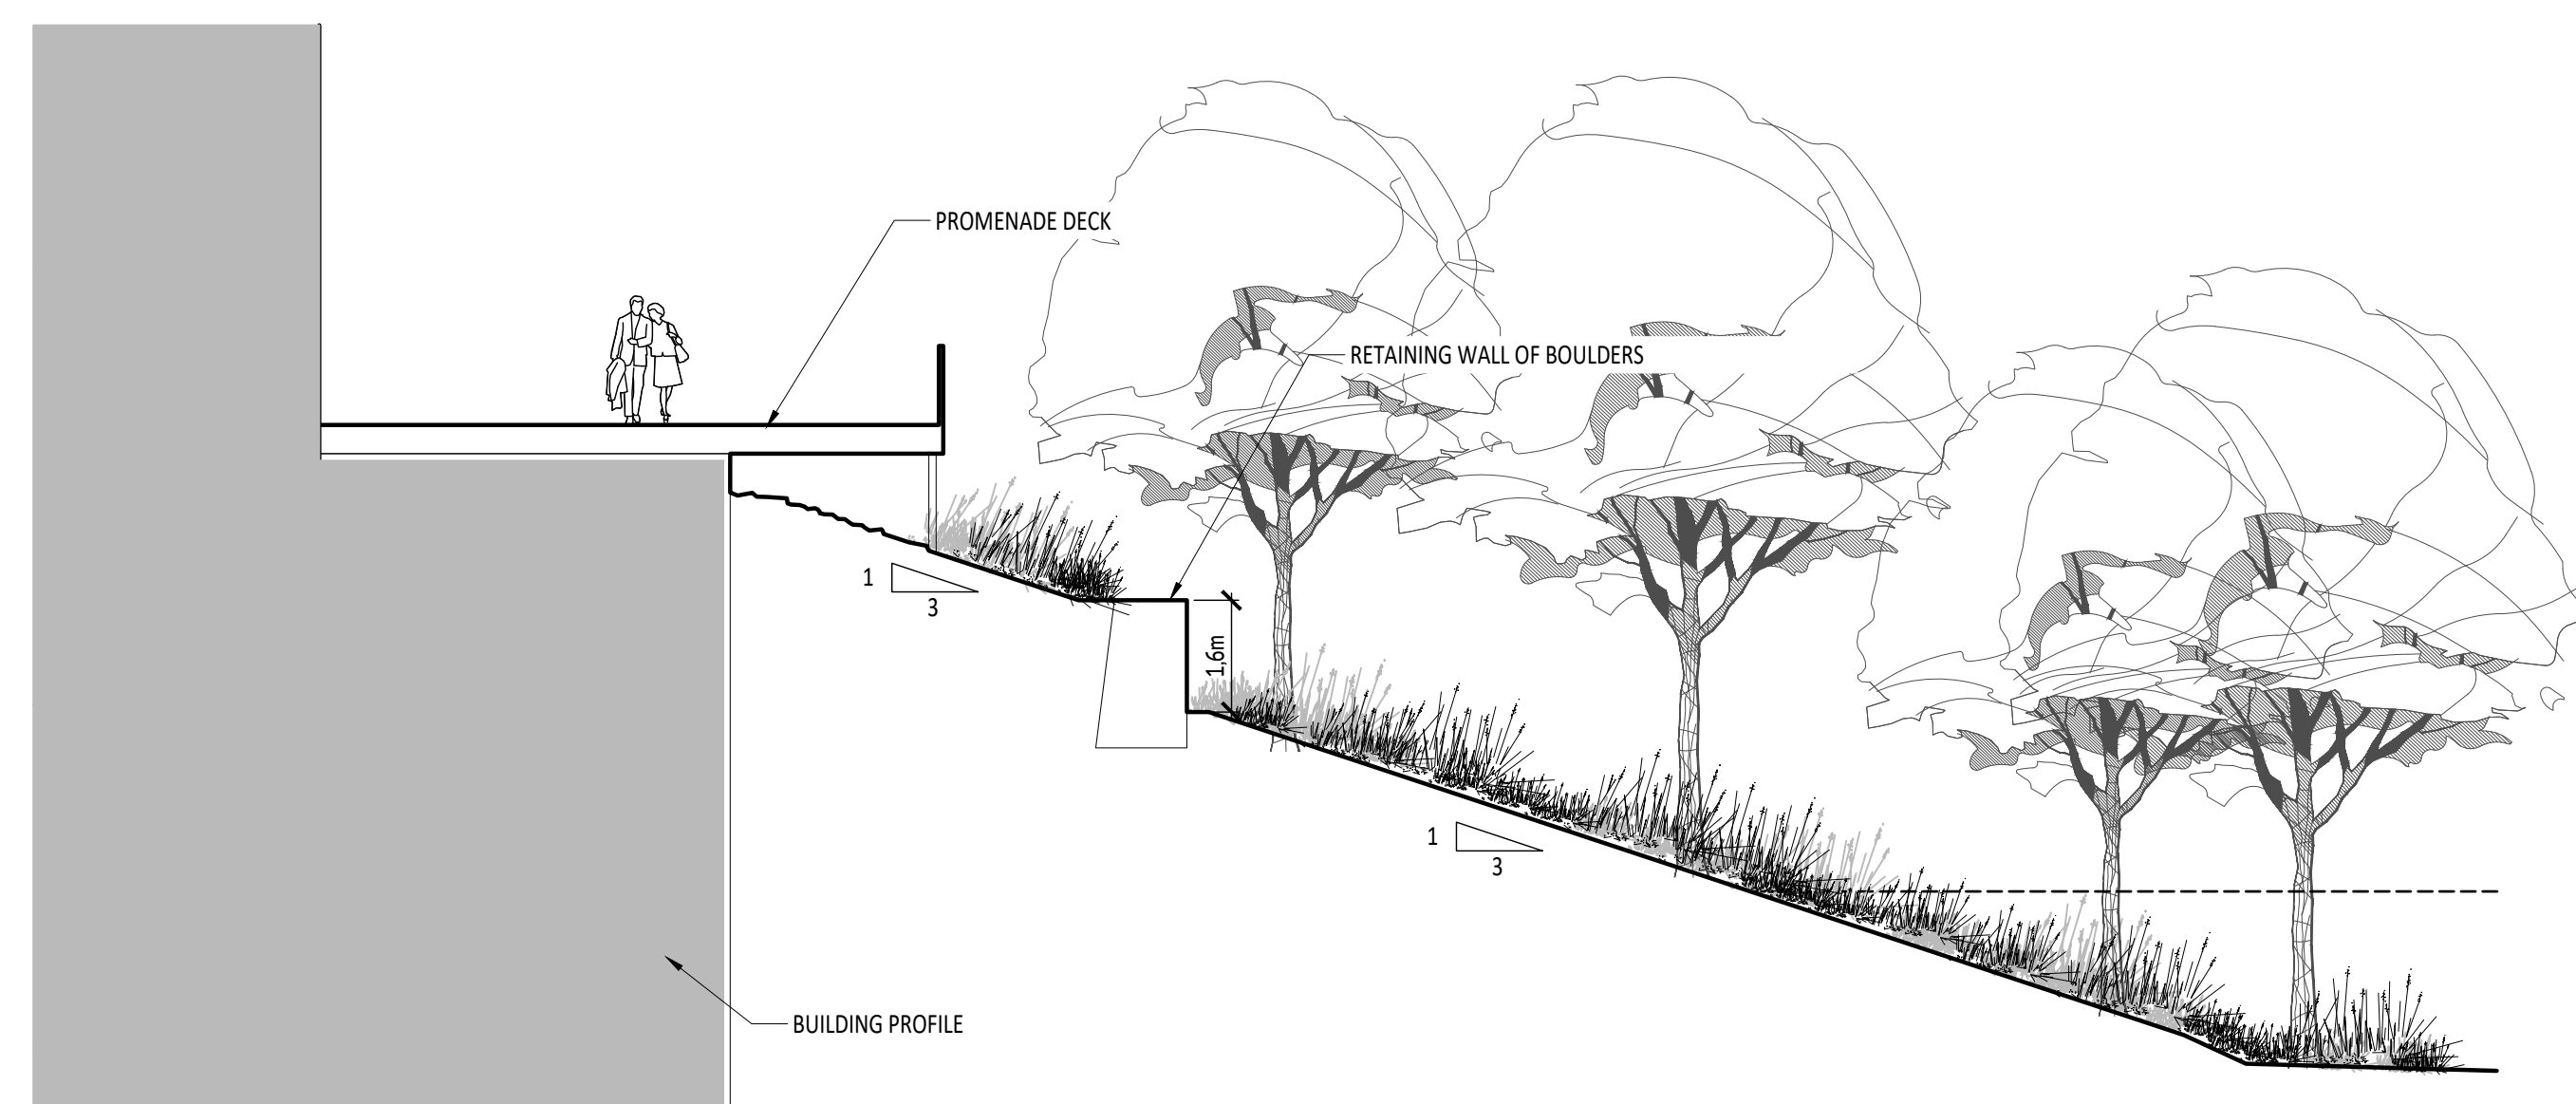


A RUE D'ENTRÉE
ÉCHELLE 1:100

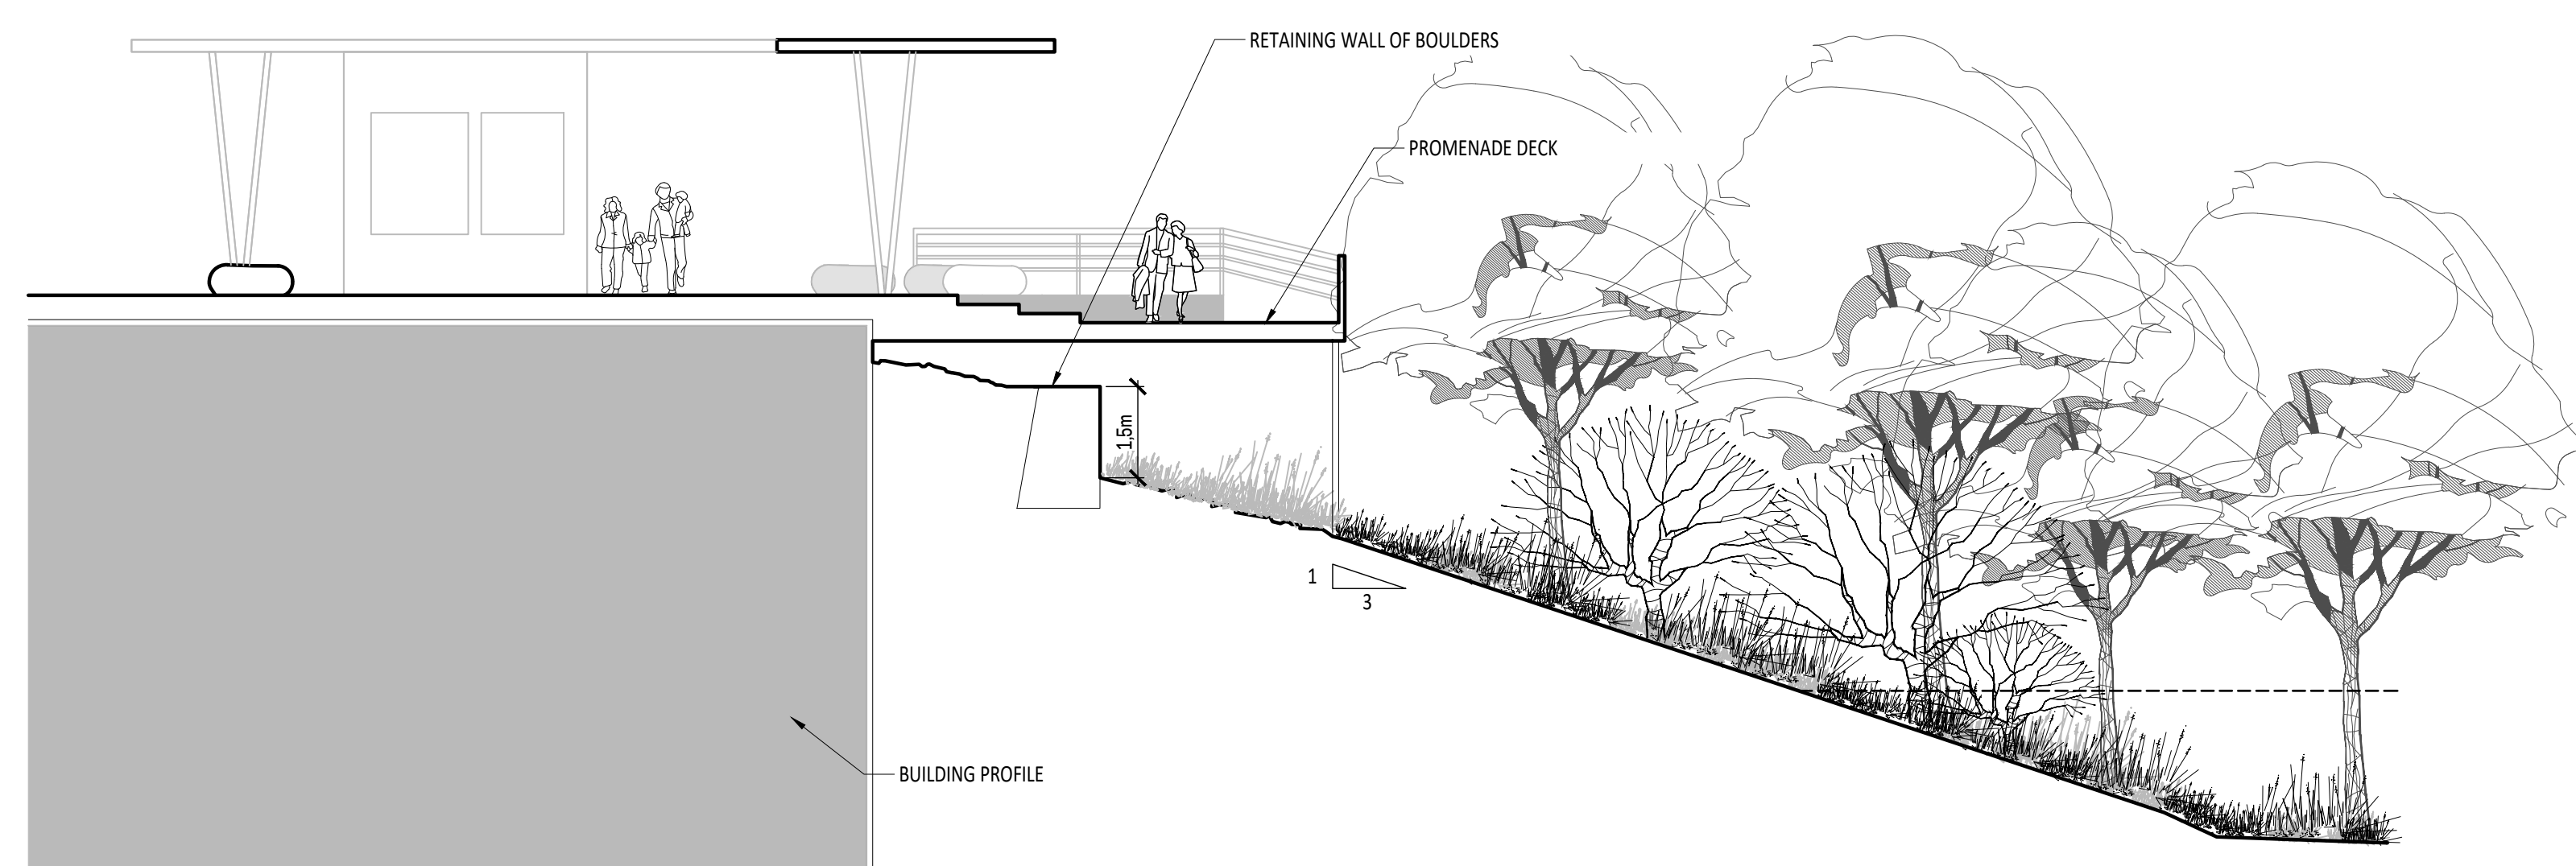

A RUE D'ENTRÉE
ÉCHELLE 1:100

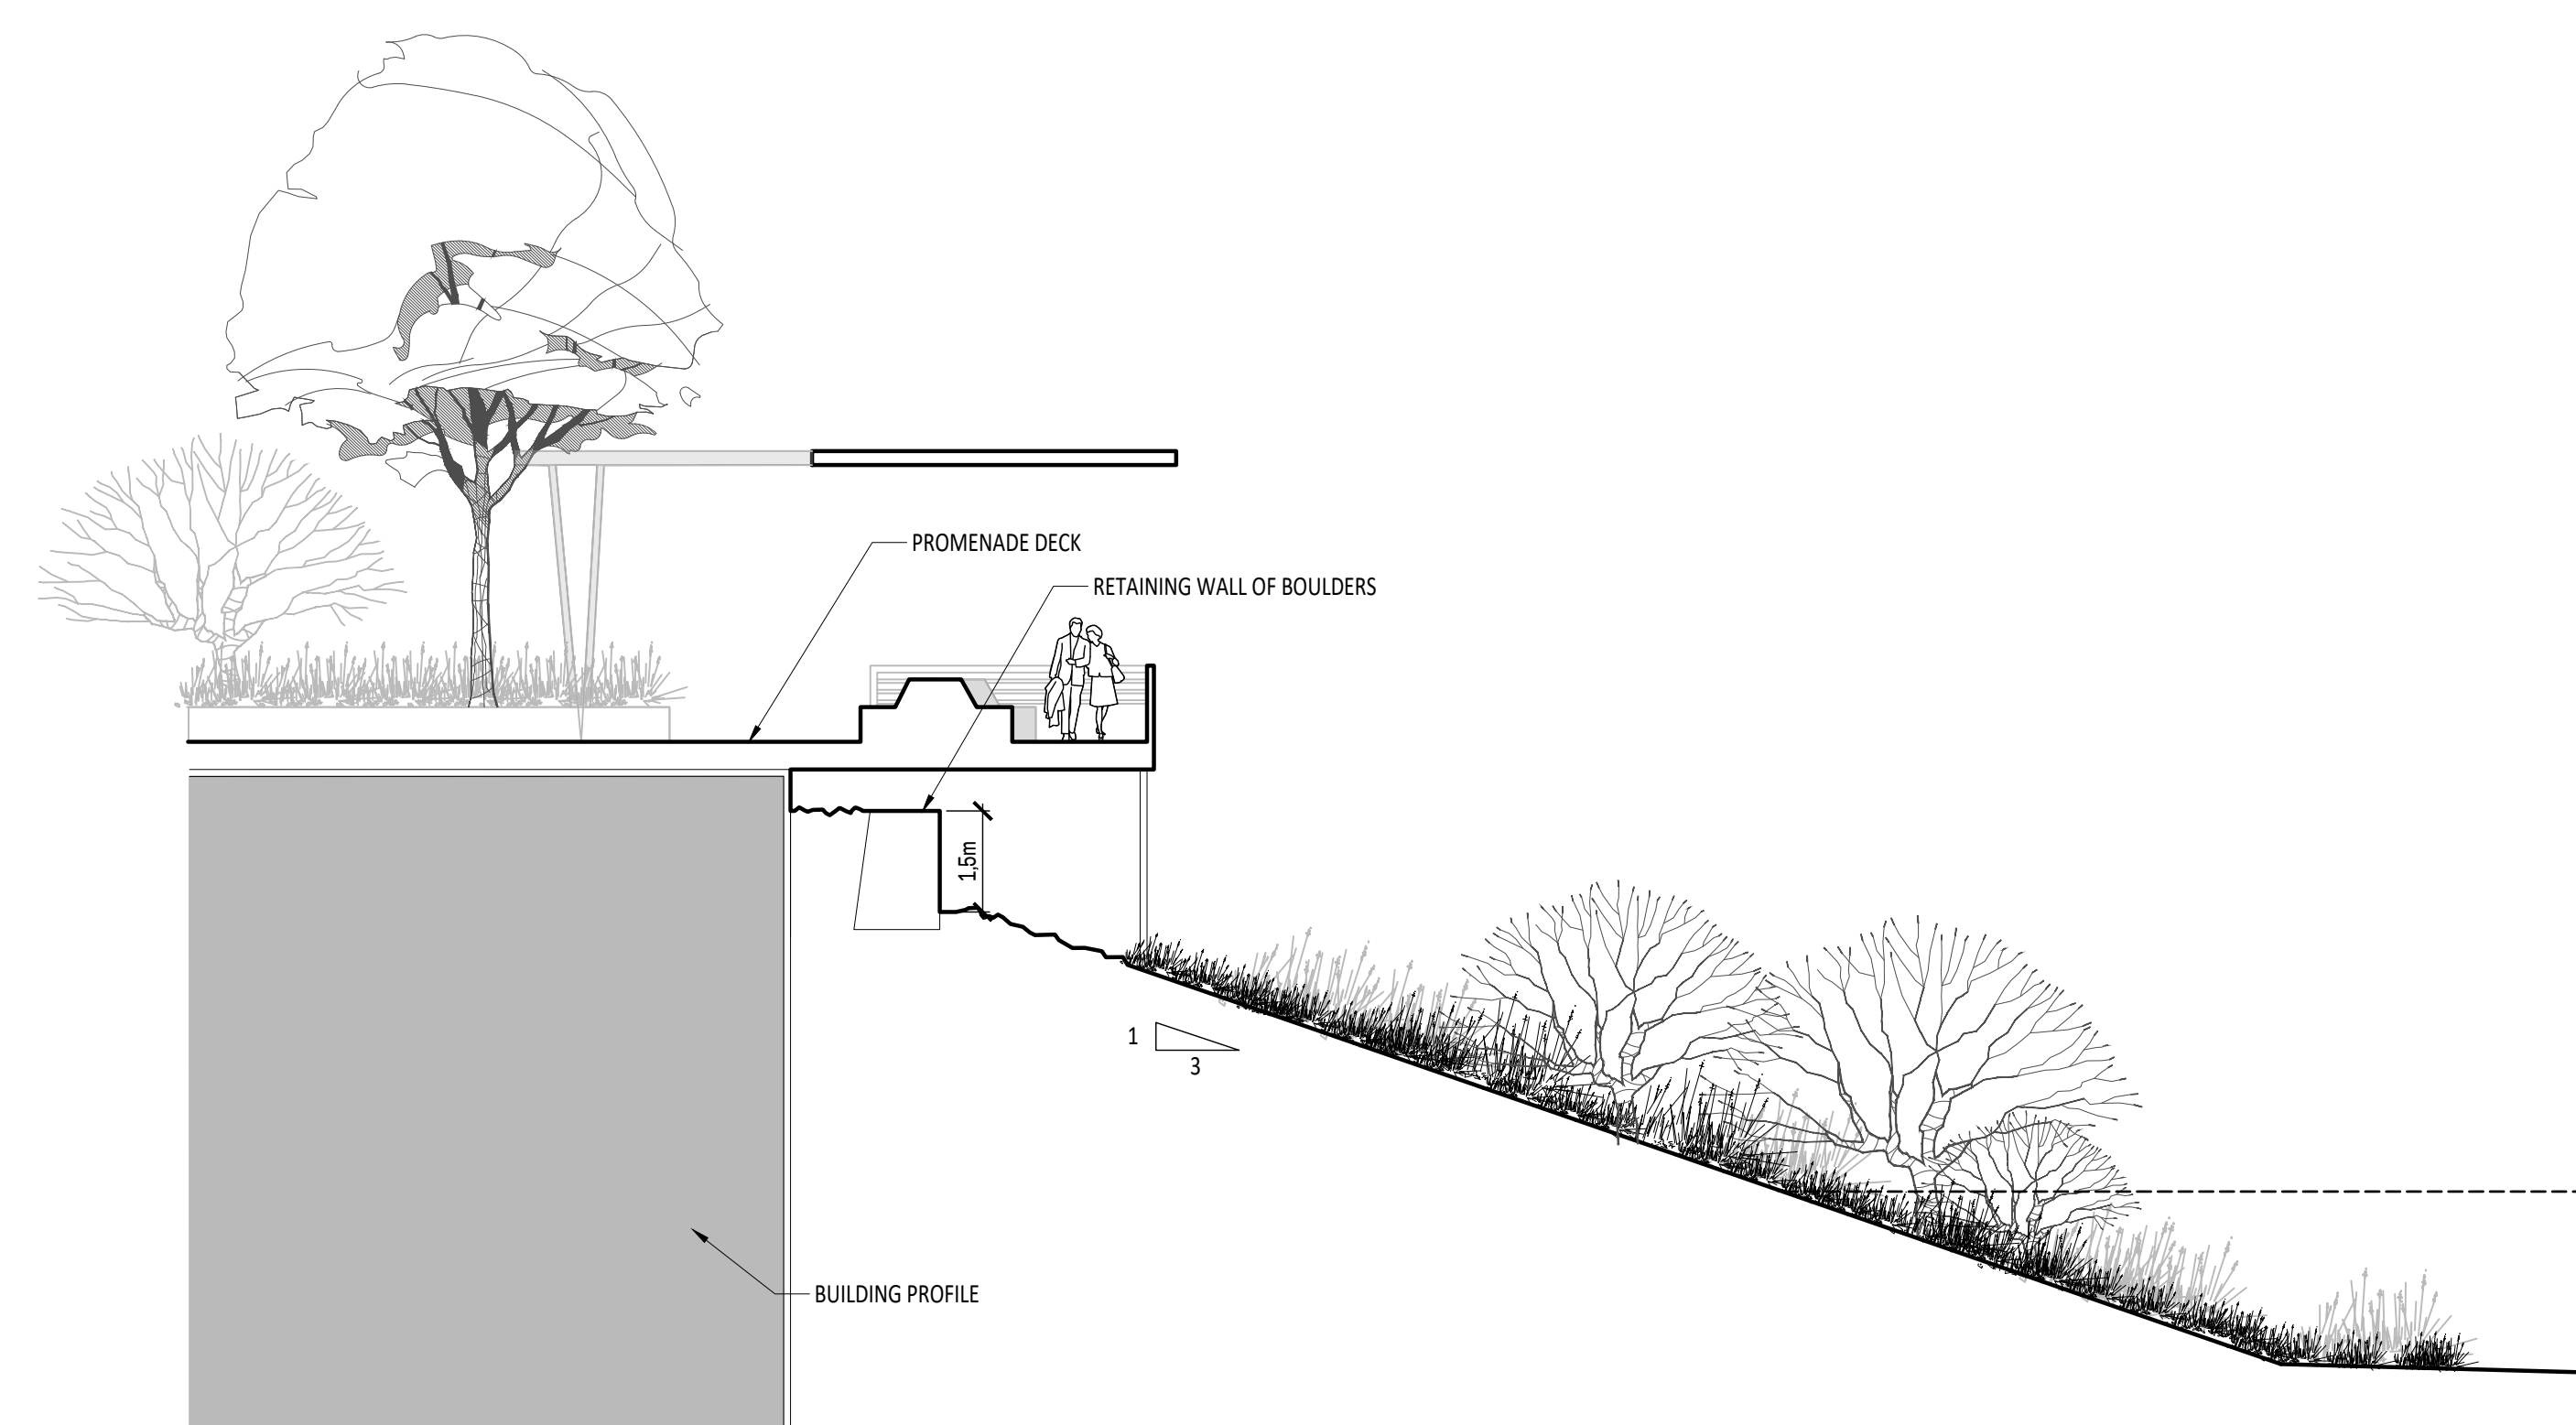



A RUE D'ENTRÉE
ÉCHELLE 1:100

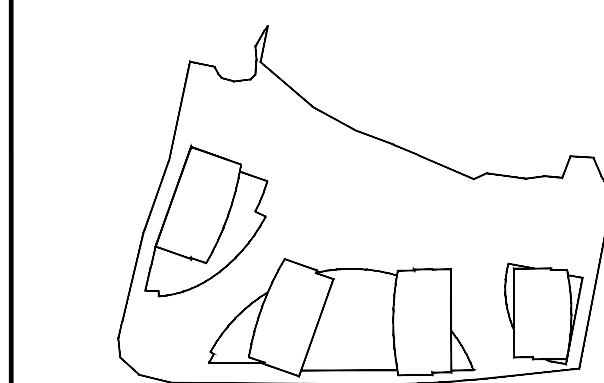

KEY PLAN

[illegible]

DO NOT USE FOR
CONSTRUCTION

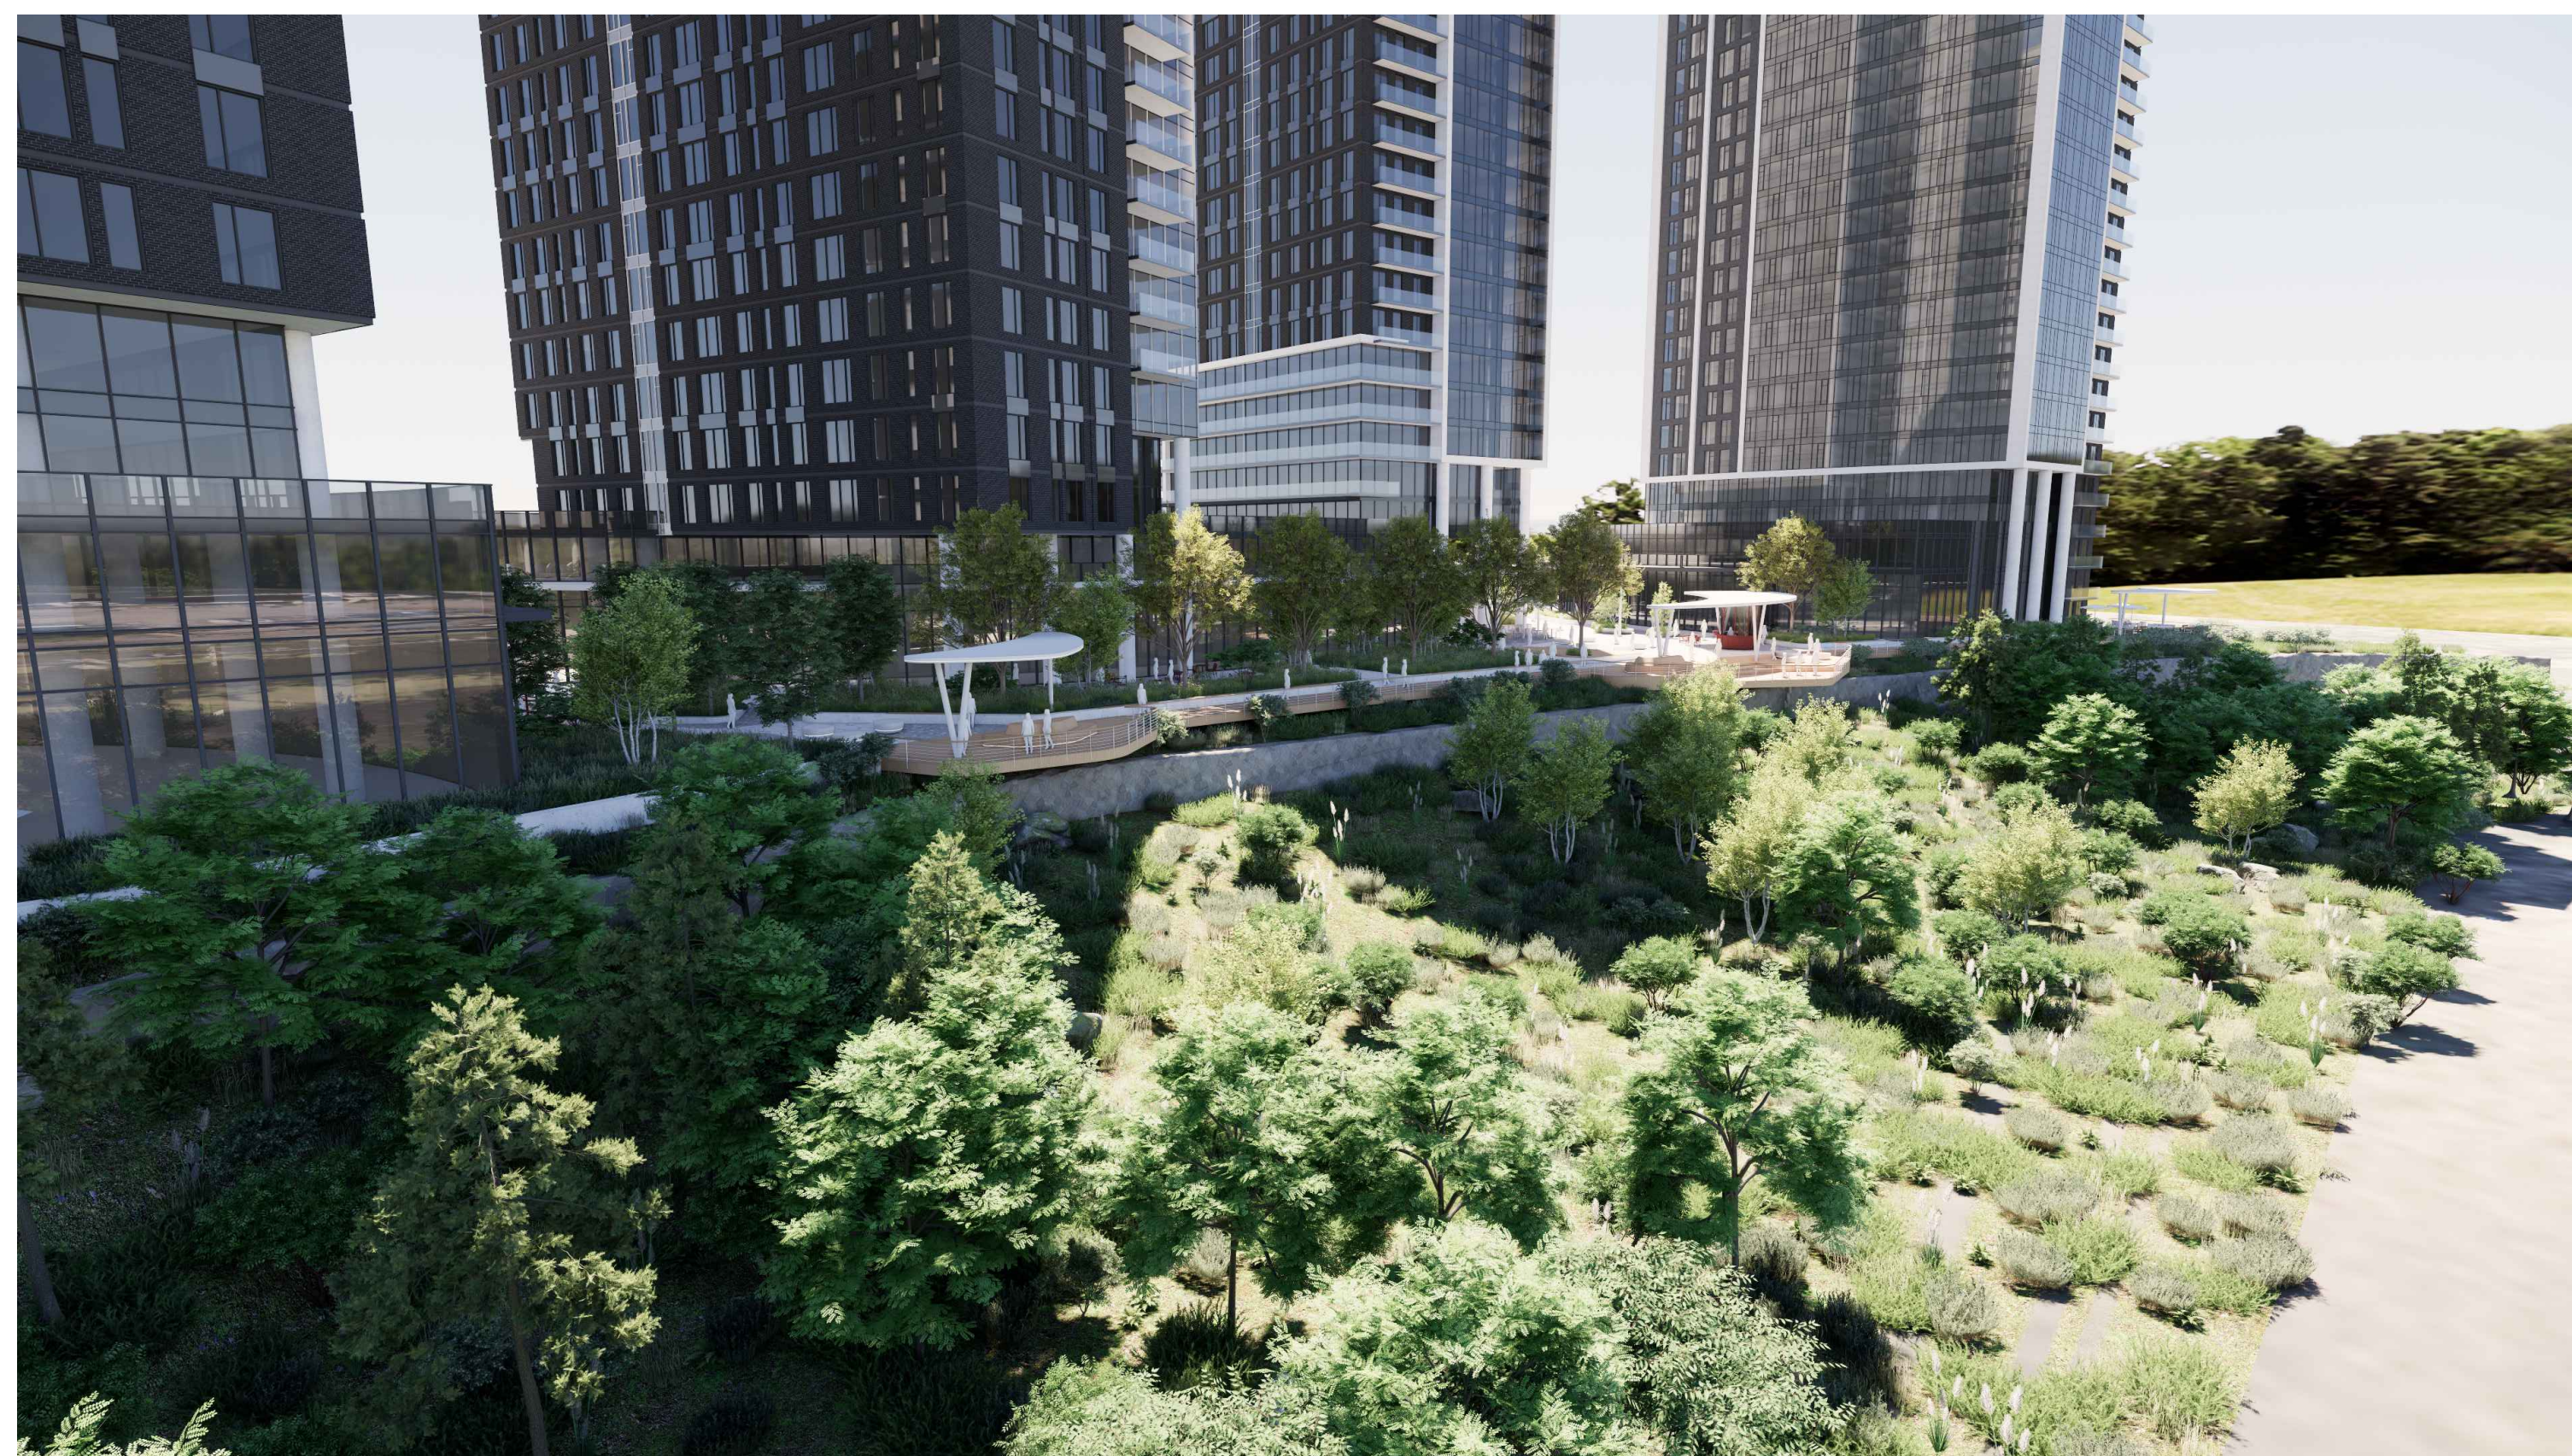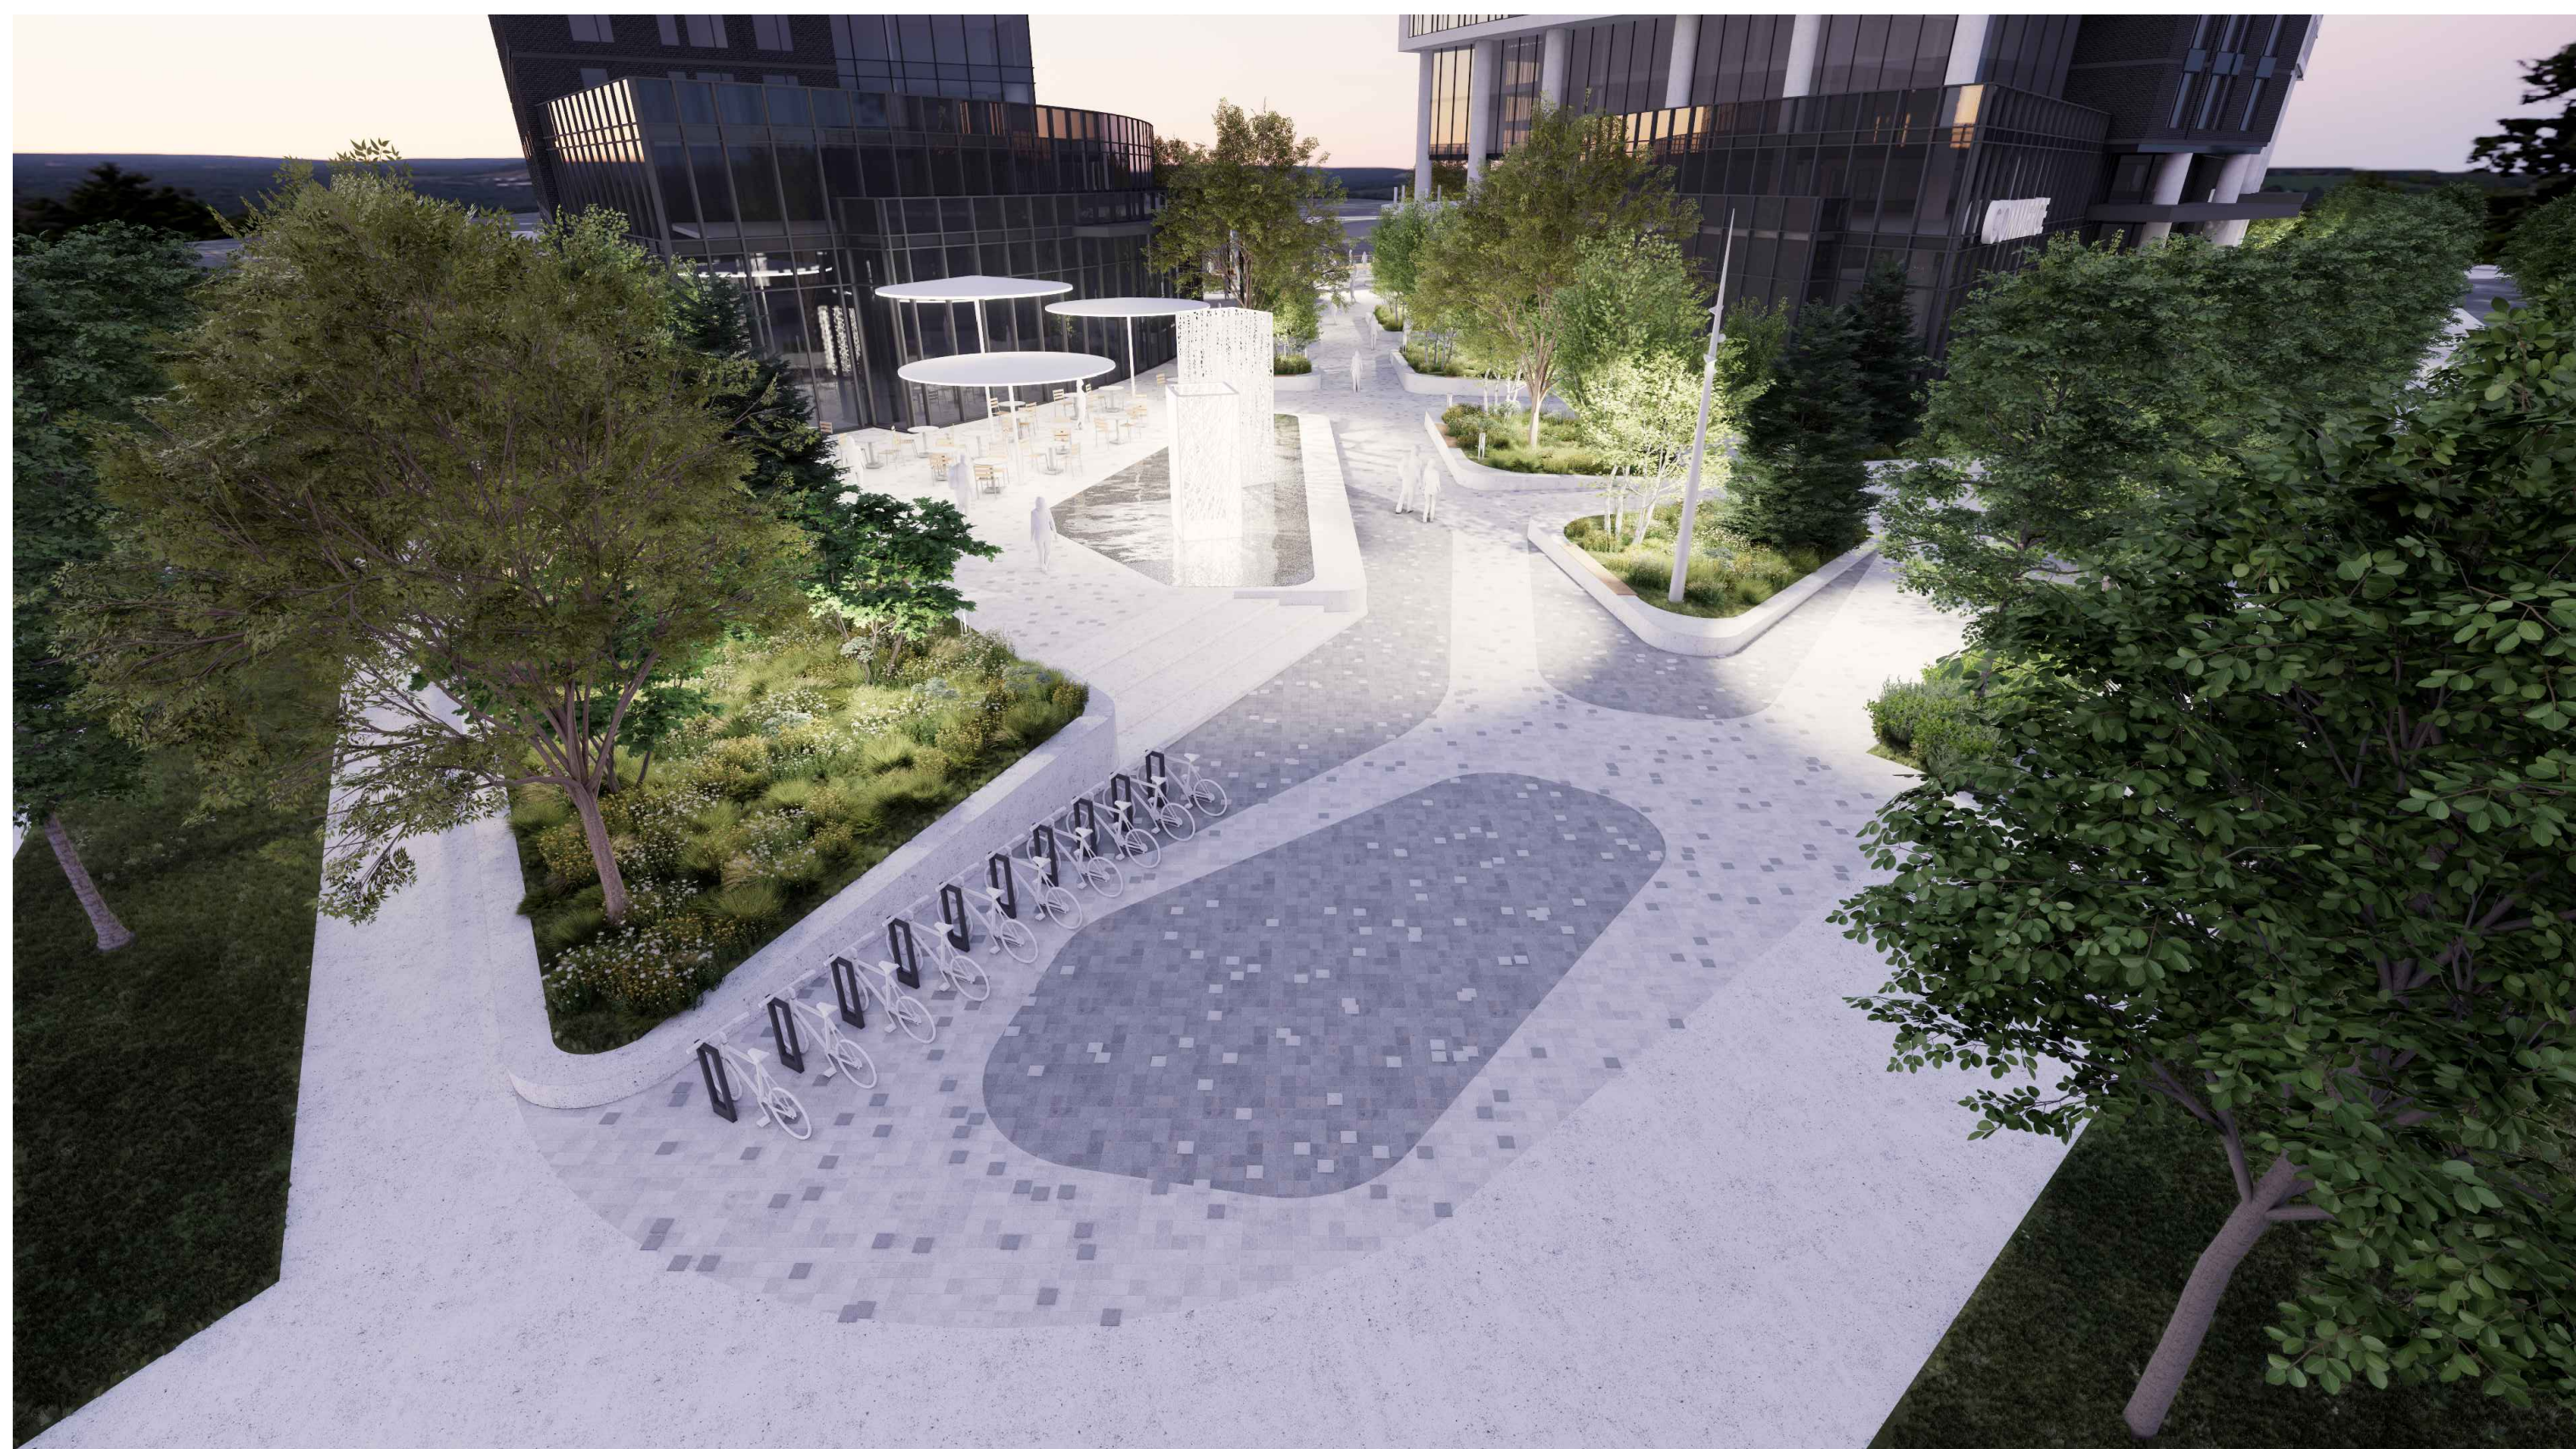

A- LOT 30 CONCESSION 1 (OLD SURVEY)
GEOGRAPHIC TOWNSHIP OF CUMBERLAND OF
OF OTTAWA, PREPARED BY ANNIS, O'SULLIVAN,
VOLLEBEKK LTD., DATED OCTOBER 15TH, 2024


B- PROPERTY BOUNDARY INFORMATION AND PIN
WELL AS WETLAND EDGE, PSW 30m BUFFER,
PATTERSON OF TOP OF SLOPE, 15m SETBACK,
AND HAZARD LANDS LIMITS DERIVED FROM PL
OF SURVEY DATED 15TH, 2024 11TH, AMENDED
APRIL 30TH, 2025, BY ANNIS, O'SULLIVAN,
VOLLEBEKK LTD. PLAN 25483-24 M. CHENIER P
130-C1.S CUMBERLAND AND O.E.

- 1- The Contractor must verify all site existing conditions before beginning the work and inform the Project Director of any errors, omissions or contradictions.
- 2- Existing grades indicated on the plan come from the survey provided by the owner.
- 3- The Contractor must not cut down any existing vegetation without the approval of the Project Director.
- 4- Implantation of the works on site must be approved by the Project Director.
- 5- The Contractor must use the CAD file for implantation of all work.
- 6- The contractor must verify the amounts specified in the schedule and notify the landscape architect of any errors, omissions or contradictions before the close of the bid.



PROJET
PAYSAGE

Professional

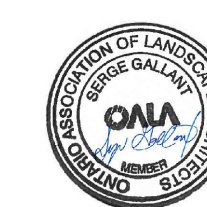

Project name

1015 TWEDDLE ROAD

Drawing life

RENDERINGS

Designed by :
S. Gallant, G Dostal

Drawn by :
Y. Suarez

Approved by
S. Gallan

March 26

21-695

Sheet No :
AP-61

21-695