

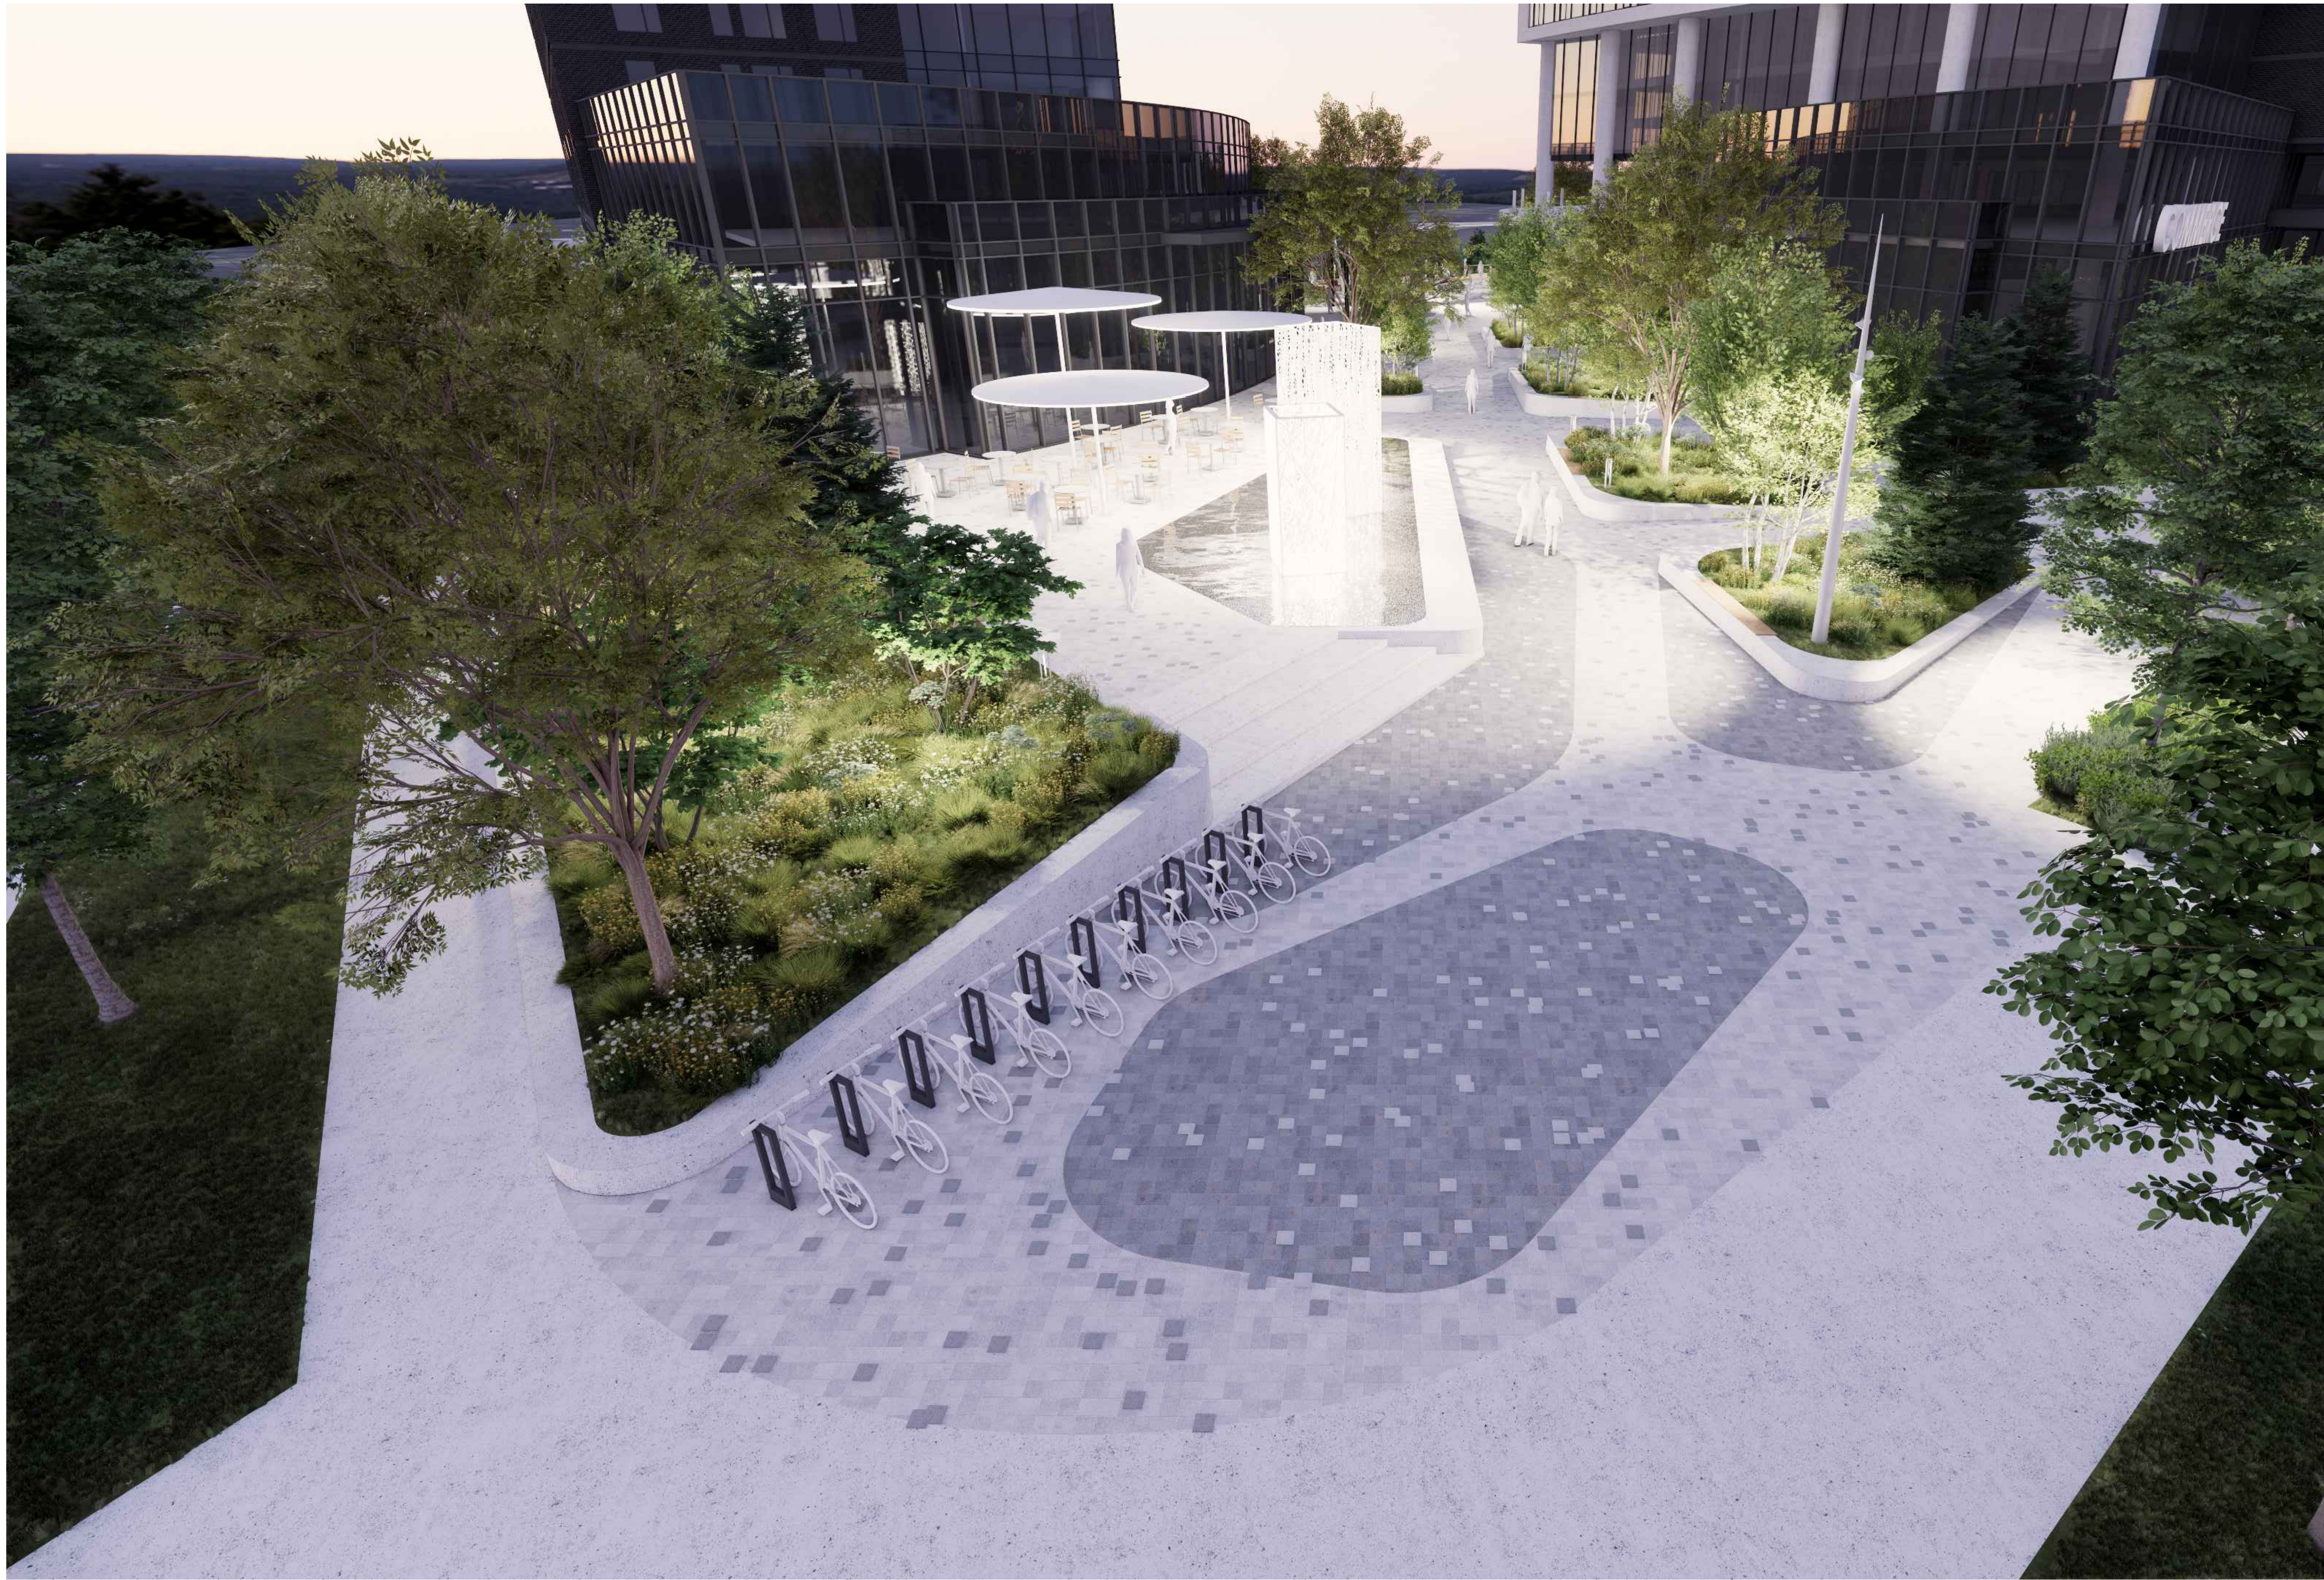


IMAGE CONCEPTUELLE. LES SPECIFICATIONS DES PLANS ET DEVIS PEUVENT VARIER

En collaboration avec:

Architects	Civil	Surveyor	Planner
NEUF architect(e)s 630, boul. René-Lévesque W. 32th floor, Montreal, QC, H3B 1S6 T. 514.847.1117	EXP 1001, boul. De Maisonneuve W. suite 800, Montreal, QC, H3A 3C8 T. 514.931.1080	Annis, O'Sullivan, Vollebekk Ltd. 14 Concourse Gate, Ottawa, ON, K1Z 8P5 T. 613.727.0850	Fotenn Planning and Design 420 O'Connor Street, Ottawa, ON, K2P 0P4 T. 613.730.5709

CLIENT: **VUZE CONSTRUCTION**


Laperriere Av 1600,
Ottawa, ON, K1Z 8P5
T. 819.664.4195

PROJECT: **1015 Tweddle Road**

LANDSCAPE ARCHITECTURE

Landscape architecture | For SPA application Rev04 | 2026-08-07

PLANCHE	TITRE	SCALE
AP-10	LANDSCAPE PLAN	1:250
AP-11	PROJECTED CANOPY PLAN	1:250
AP-12	KEY PLAN	1:250
AP-20	DESCRIPTION PLAN	1:100
AP-21	DESCRIPTION PLAN	1:100
AP-22	DESCRIPTION PLAN	1:100
AP-23	DESCRIPTION PLAN	1:100
AP-24	DESCRIPTION PLAN	1:100
AP-30	PLANTING PLAN	1:100
AP-31	PLANTING PLAN	1:100
AP-32	PLANTING PLAN	1:100
AP-33	PLANTING PLAN	1:100
AP-34	PLANTING PLAN	1:100
AP-40	CONSTRUCTION DETAILS	SCALE INDICATED
AP-41	CONSTRUCTION DETAILS	SCALE INDICATED
AP-42	CONSTRUCTION DETAILS	SCALE INDICATED
AP-43	CONSTRUCTION DETAILS	SCALE INDICATED
AP-44	PLANTING DETAILS	SCALE INDICATED
AP-60	SECTIONS/ELEVATIONS	1:100
AP-51	RENDERINGS	NO SCALE

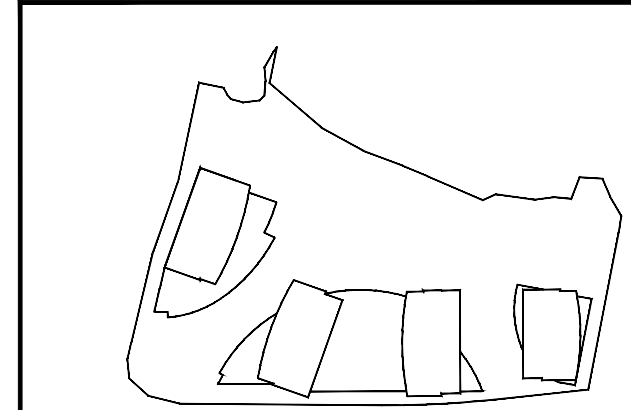

KEY PLAN

[illegible]

DO NOT USE FOR
CONSTRUCTION

Notes :

A- LOT 30 CONCESSION 1 (OLD SURVEY)
GEOGRAPHIC TOWNSHIP OF CUMBERLAND CITY
OF OTTAWA, PREPARED BY ANNIS, O'SULLIVAN
VOLLEBEKK LTD., DATED OCTOBER 15TH, 2024

B- PROPERTY BOUNDARY INFORMATION AND PIN WELL AS WETLAND EDGE, PSW 30m BUFFER, PATTERSON OF TOP OF SLOPE, 15m SETBACK AND HAZARD LANDS LIMITS DERIVED FROM PL OF SURVEY DATED 15TH, 2024 11TH, AMENDED APRIL 30TH, 2025. BY ANNIS, O'SULLIVAN, VOLLEBEKK LTD. PLAN 25483-24 M. CHENIER P L130 C1 Q5 CUMBERLAND Q D5.

- 1- The Contractor must verify all site existing conditions before beginning the work and inform the Project Director of any errors, omissions or contradictions.
- 2- Existing grades indicated on the plan come from the survey provided by the owner.
- 3- The Contractor must not cut down any existing vegetation without the approval of the Project Director.
- 4- Implantation of the works on site must be approved by the Project Director.
- 5- The Contractor must use the CAD file for implantation of all work.
- 6- The contractor must verify the amounts specified in the schedule and notify the landscape architect of any errors, omissions or contradictions before the close of the bid.



Project name

1015 TWEDDLE ROAD

002-02-25-0038 & 007-12-25-0073 // Plan Number # 19417

Drawing life

LANDSCAPE PLAN

[illegible][illegible]

Designed by:

Drawn by :

V. Suarez, I. Sobral
Approved by :


S. Gallant	
------------	--

March 2025

1:25

AP-10


21-695

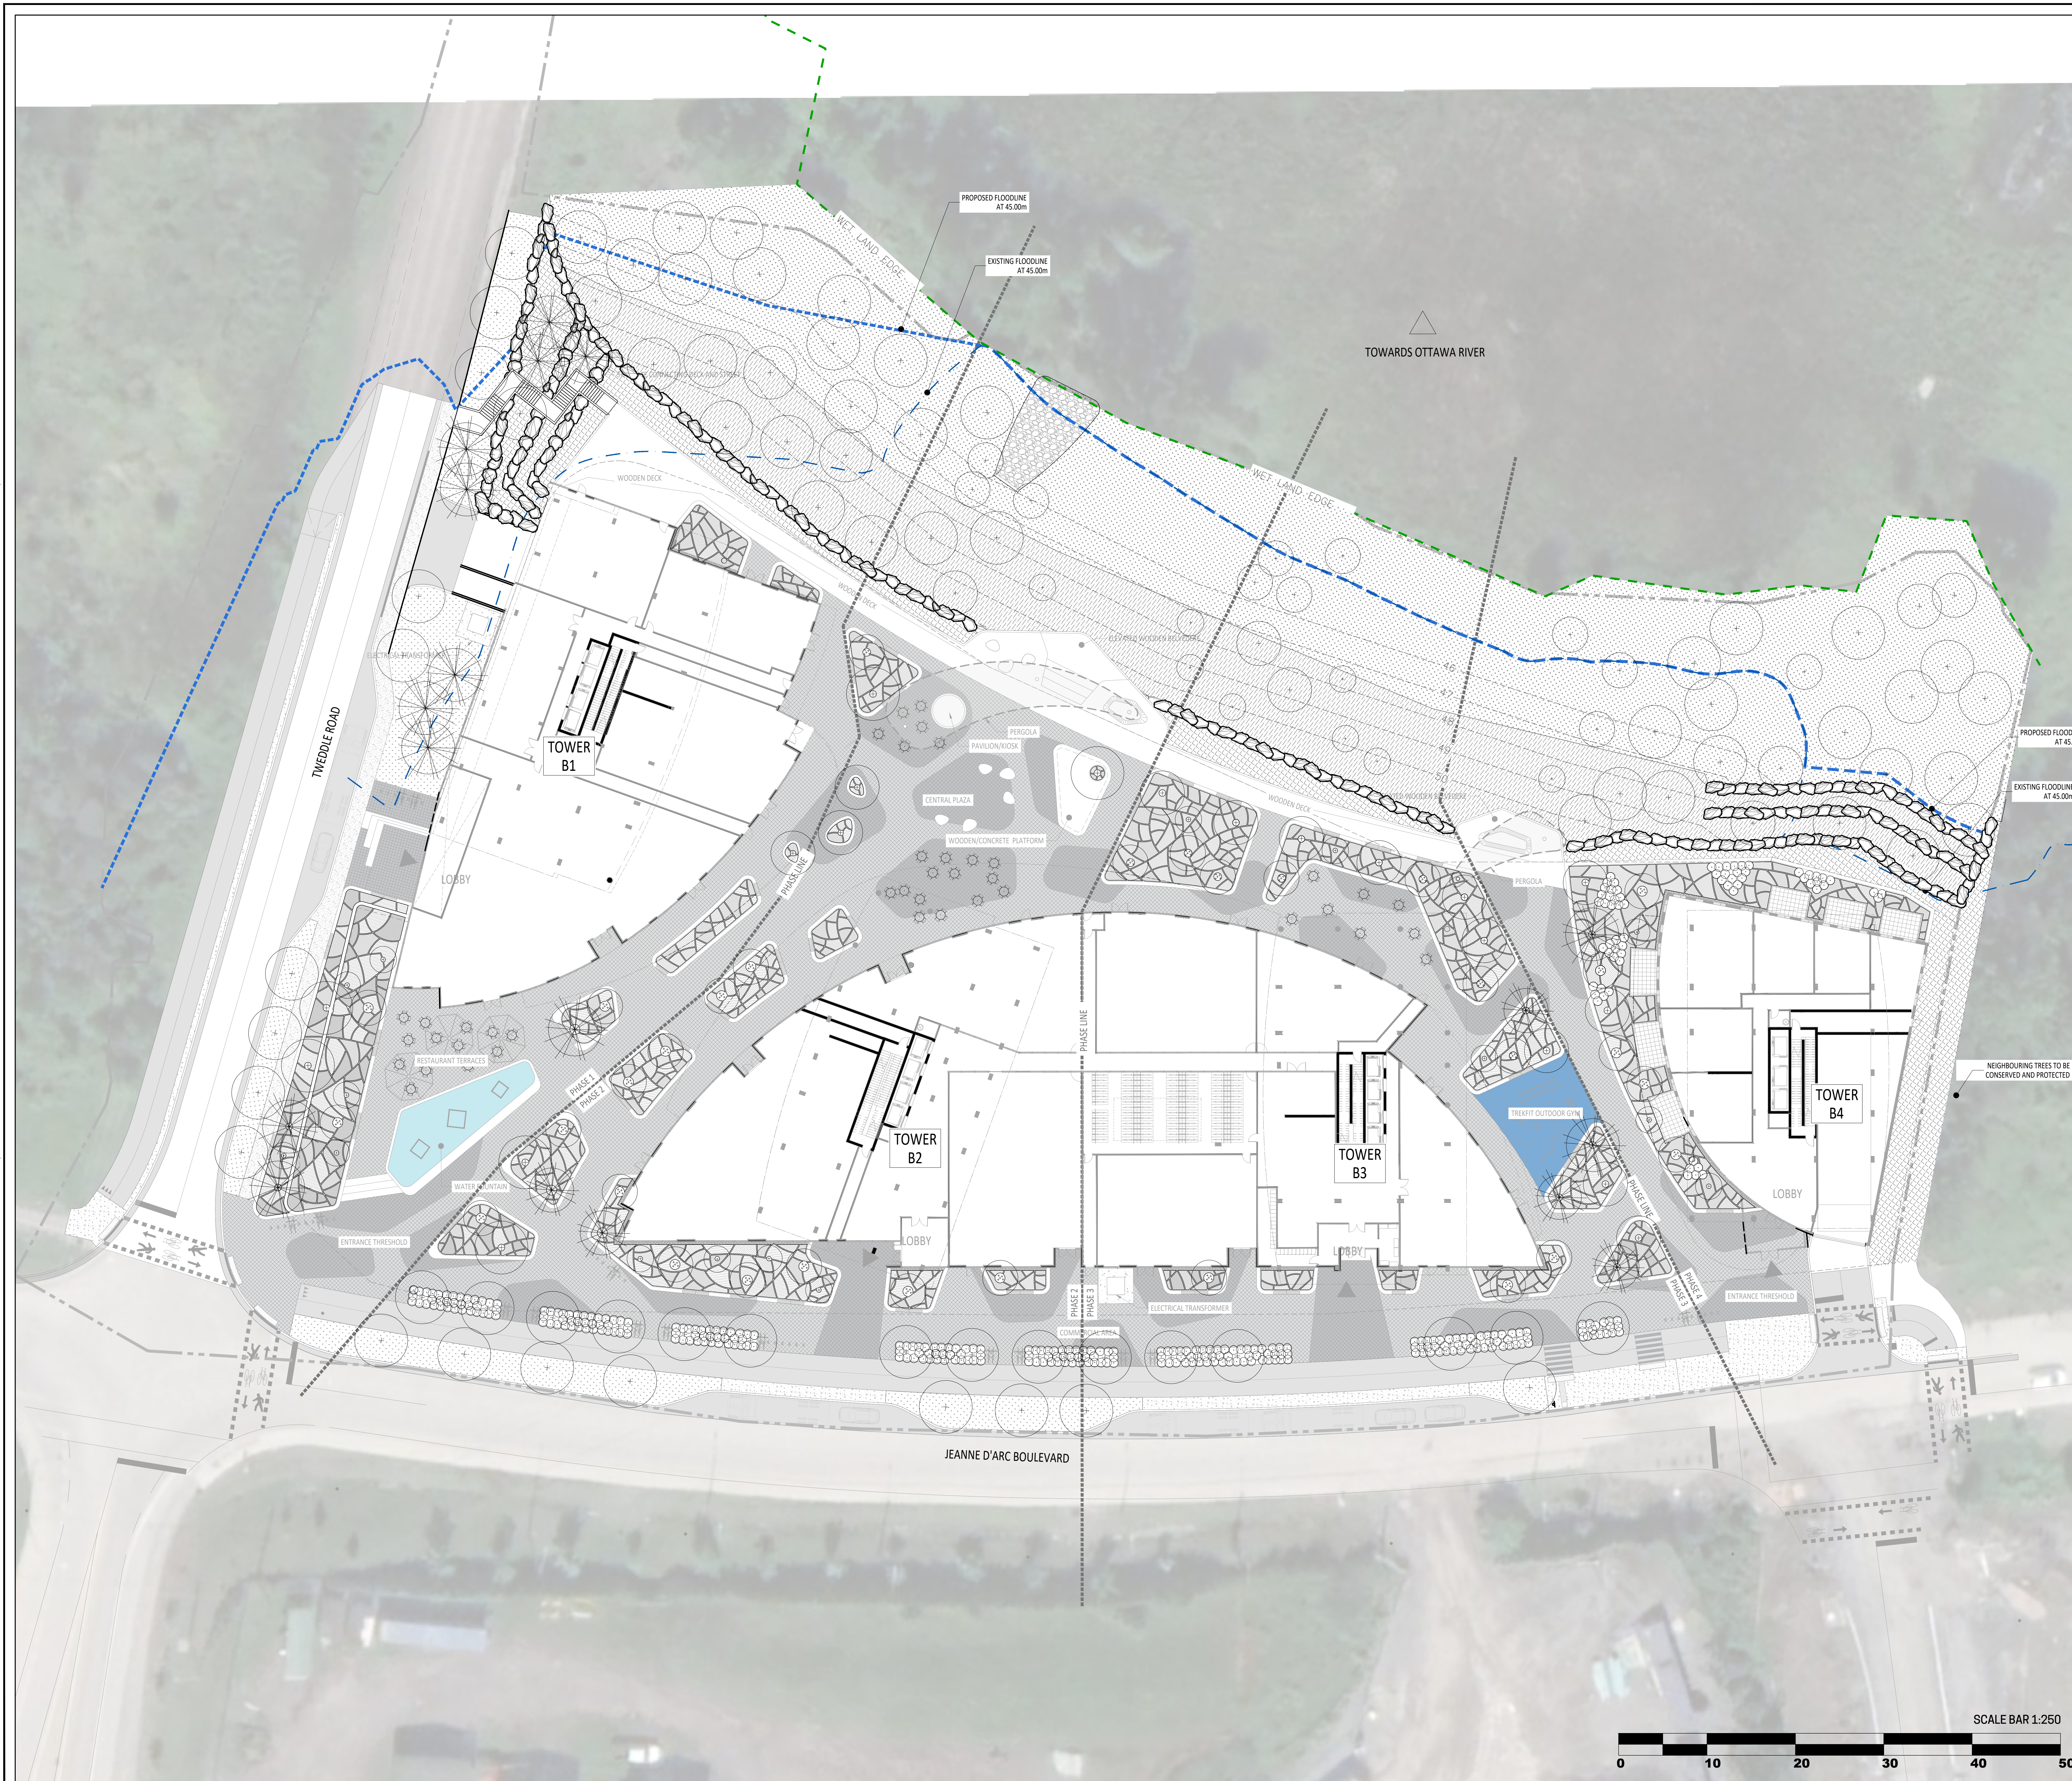


IMPORTANT NOTE:

- * Phasing limits are conceptual and may be refined to accommodate construction requirements.
- * Universal access to all completed Phase 1 amenities will be maintained throughout the phased implementation.

SCALE BAR 1:250

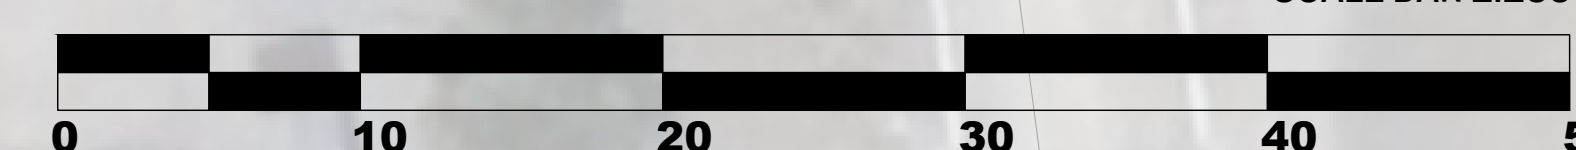

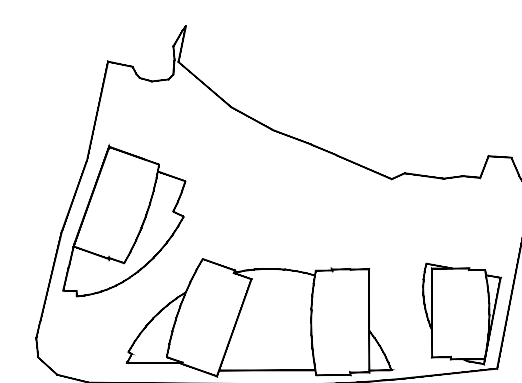

KEY PLAN


[illegible]DO NOT USE FOR
CONSTRUCTION

Notes

A- LOT 30 CONCESSION 1 (OLD SURVEY)
GEOGRAPHIC TOWNSHIP OF CUMBERLAND OF
OF OTTAWA, PREPARED BY ANNIS, O'SULLIVAN,
VOLLEBEKK LTD., DATED OCTOBER 15TH, 2024

B- PROPERTY BOUNDARY INFORMATION AND PIN
WELL AS WETLAND EDGE, PSW 30m BUFFER,
PATTERSON OF TOP OF SLOPE, 15m SETBACK
AND HAZARD LANDS LIMITS DERIVED FROM PL
OF SURVEY DATED 15TH, 2024 11TH, AMENDED
APRIL 30TH, 2025, BY ANNIS, O'SULLIVAN,
VOLLEBEKK LTD. PLAN 25483-24 M. CHENIER P
L130 C O5 CUMBERLAND Q D5.

- 1- The Contractor must verify all site existing conditions before beginning the work and inform the Project Director of any errors, omissions or contradictions.
- 2- Existing grades indicated on the plan come from the owner provided by the owner.
- 3- The Contractor must not cut down any existing vegetation without the approval of the Project Director.
- 4- Implantation of the works on site must be approved by the Project Director.
- 5- The Contractor must use the CAD file for implantation of all work.
- 6- The contractor must verify the amounts specified in the schedule and notify the landscape architect of any errors, omissions or contradictions before the close of the bid.

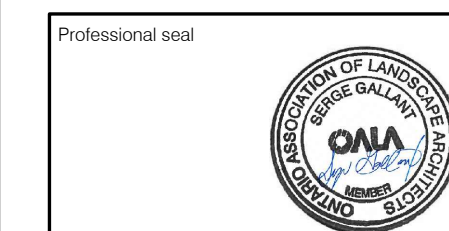

Project n

1015 TWEDDLE ROAD

002-02-25-0038 & 007-12-25-0073 // Plan Number # 19417

Drawing title

40-YEAR PROJECTED CANOPY PLAN

40 YEAR PROJECTED CANNOT CLAIM

1:25

Designed by :	Sheet No :
---------------	------------

Drawn by :

V. Suarez, I. Sobral

Approved by : **AP-11**
S. Gallant

A.4. 3. 00000	7.11.11.11
-------------------------------	----------------------------

March 2025
01.605

AP-11

CANOPY COVER METHODOLOGY:

The projected canopy calculations for the 40 year estimate were done referencing the Oakville methodology.
<https://www.oakville.ca/getmedia/8d1f16b69-4100-495e-a9da-3c32d6f02b2/planning-diag-ud-canopy-cover-plan-guidelines.pdf>. The methodology was slightly adapted in the following ways to accommodate for site-relevant specifics:

- [illegible]

40-YEAR CANOPY COVER CALCULATIONS:

EXISTING CANOPY

Existing canopy area within private lot (excluding wetlands): 4490 sq

Existing canopy cover within private lot (excluding wetlands): 25%

Existing canopy cover in public zone : 3%

PROJECTED CANON

Projected canopy area within private lot (excluding wetlands): 6273 m²

Projected canopy cover within private lot (excluding wetlands): 35%


1. The first step is to identify the problem or question that needs to be answered. This involves understanding the context and the specific requirements of the task.


Projected canopy area in public zone : 2914 m²

Projected canopy cover in public zone : 42%

ADDITIONAL NOTE: it is relevant to mention that a section of the buffer zone, within the lot area, could be used for more canopy cover, however since that environment is meant to be a rewarded zone benefitting the local ecosystem, we chose to have a portion of it with lower-height vegetation, favoring a shrub-layer and wetland-like ecosystem, to support the local wildlife and their varied needs.

SCALE BAR 1:250

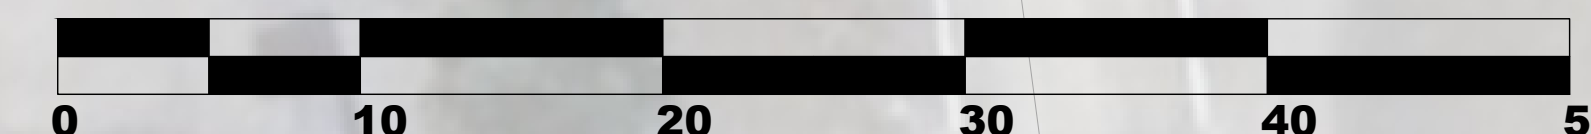

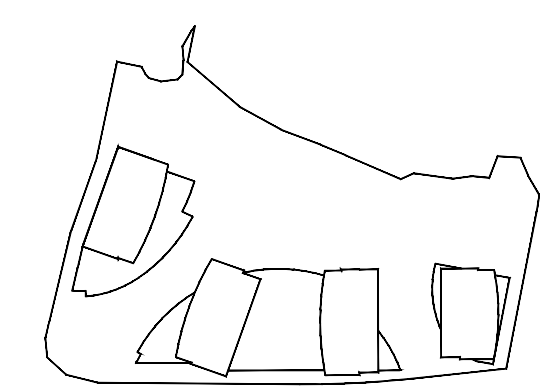

KEY PLAN

[illegible]

DO NOT USE FOR
CONSTRUCTION

Notes :


A- LOT 30 CONCESSION 1 (OLD SURVEY)
GEOGRAPHIC TOWNSHIP OF CUMBERLAND CITY
OF OTTAWA, PREPARED BY ANNIS, O'SULLIVAN,
VOLLEBEKK LTD., DATED OCTOBER 15TH, 2024.

B- PROPERTY BOUNDARY INFORMATION AND PIN AS WELL AS WETLAND EDGE, PSW 30m BUFFER, PATTERSON OF TOP OF SLOPE, 15m SETBACK AND HAZARD LANDS LIMITS DERIVED FROM PLAN OF SURVEY DATED 15TH, 2024 11TH, AMENDED APRIL 30TH, 2025, BY ANNIS, O'SULLIVAN, VOLLEBECK LTD. PLAN 25483-24 M. CHENIER P/L 130 C1 OS CUMBERLAND O DS.

- 1- The Contractor must verify all site existing conditions before beginning the work and inform the Project Director of any errors, omissions or contradictions.
- 2- Existing grades indicated on the plan come from the survey provided by the owner.
- 3- The Contractor must not cut down any existing vegetation without the approval of the Project Director.
- 4- Implementation of the works on site must be approved by the Project Director.
- 5- The Contractor must use the CAD file for implementation of all work.
- 6- The contractor must verify the amounts specified in the schedule and notify the landscape architect of any errors, omissions or contradictions before the close of the bid.



Professional use

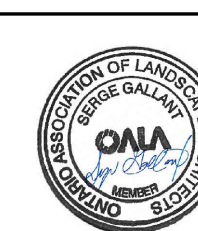

Project name

1015 TWEDDLE ROAD

002-02-25-0038 & 007-12-25-0073 // Plan Number # 19417

Drawing life

KEY PLAN

[illegible][illegible]

Designed by

S. Gallan
Drawn by :


V. Suarez:
Approved by:

S. Gallar


March 20


AP-12

21-695

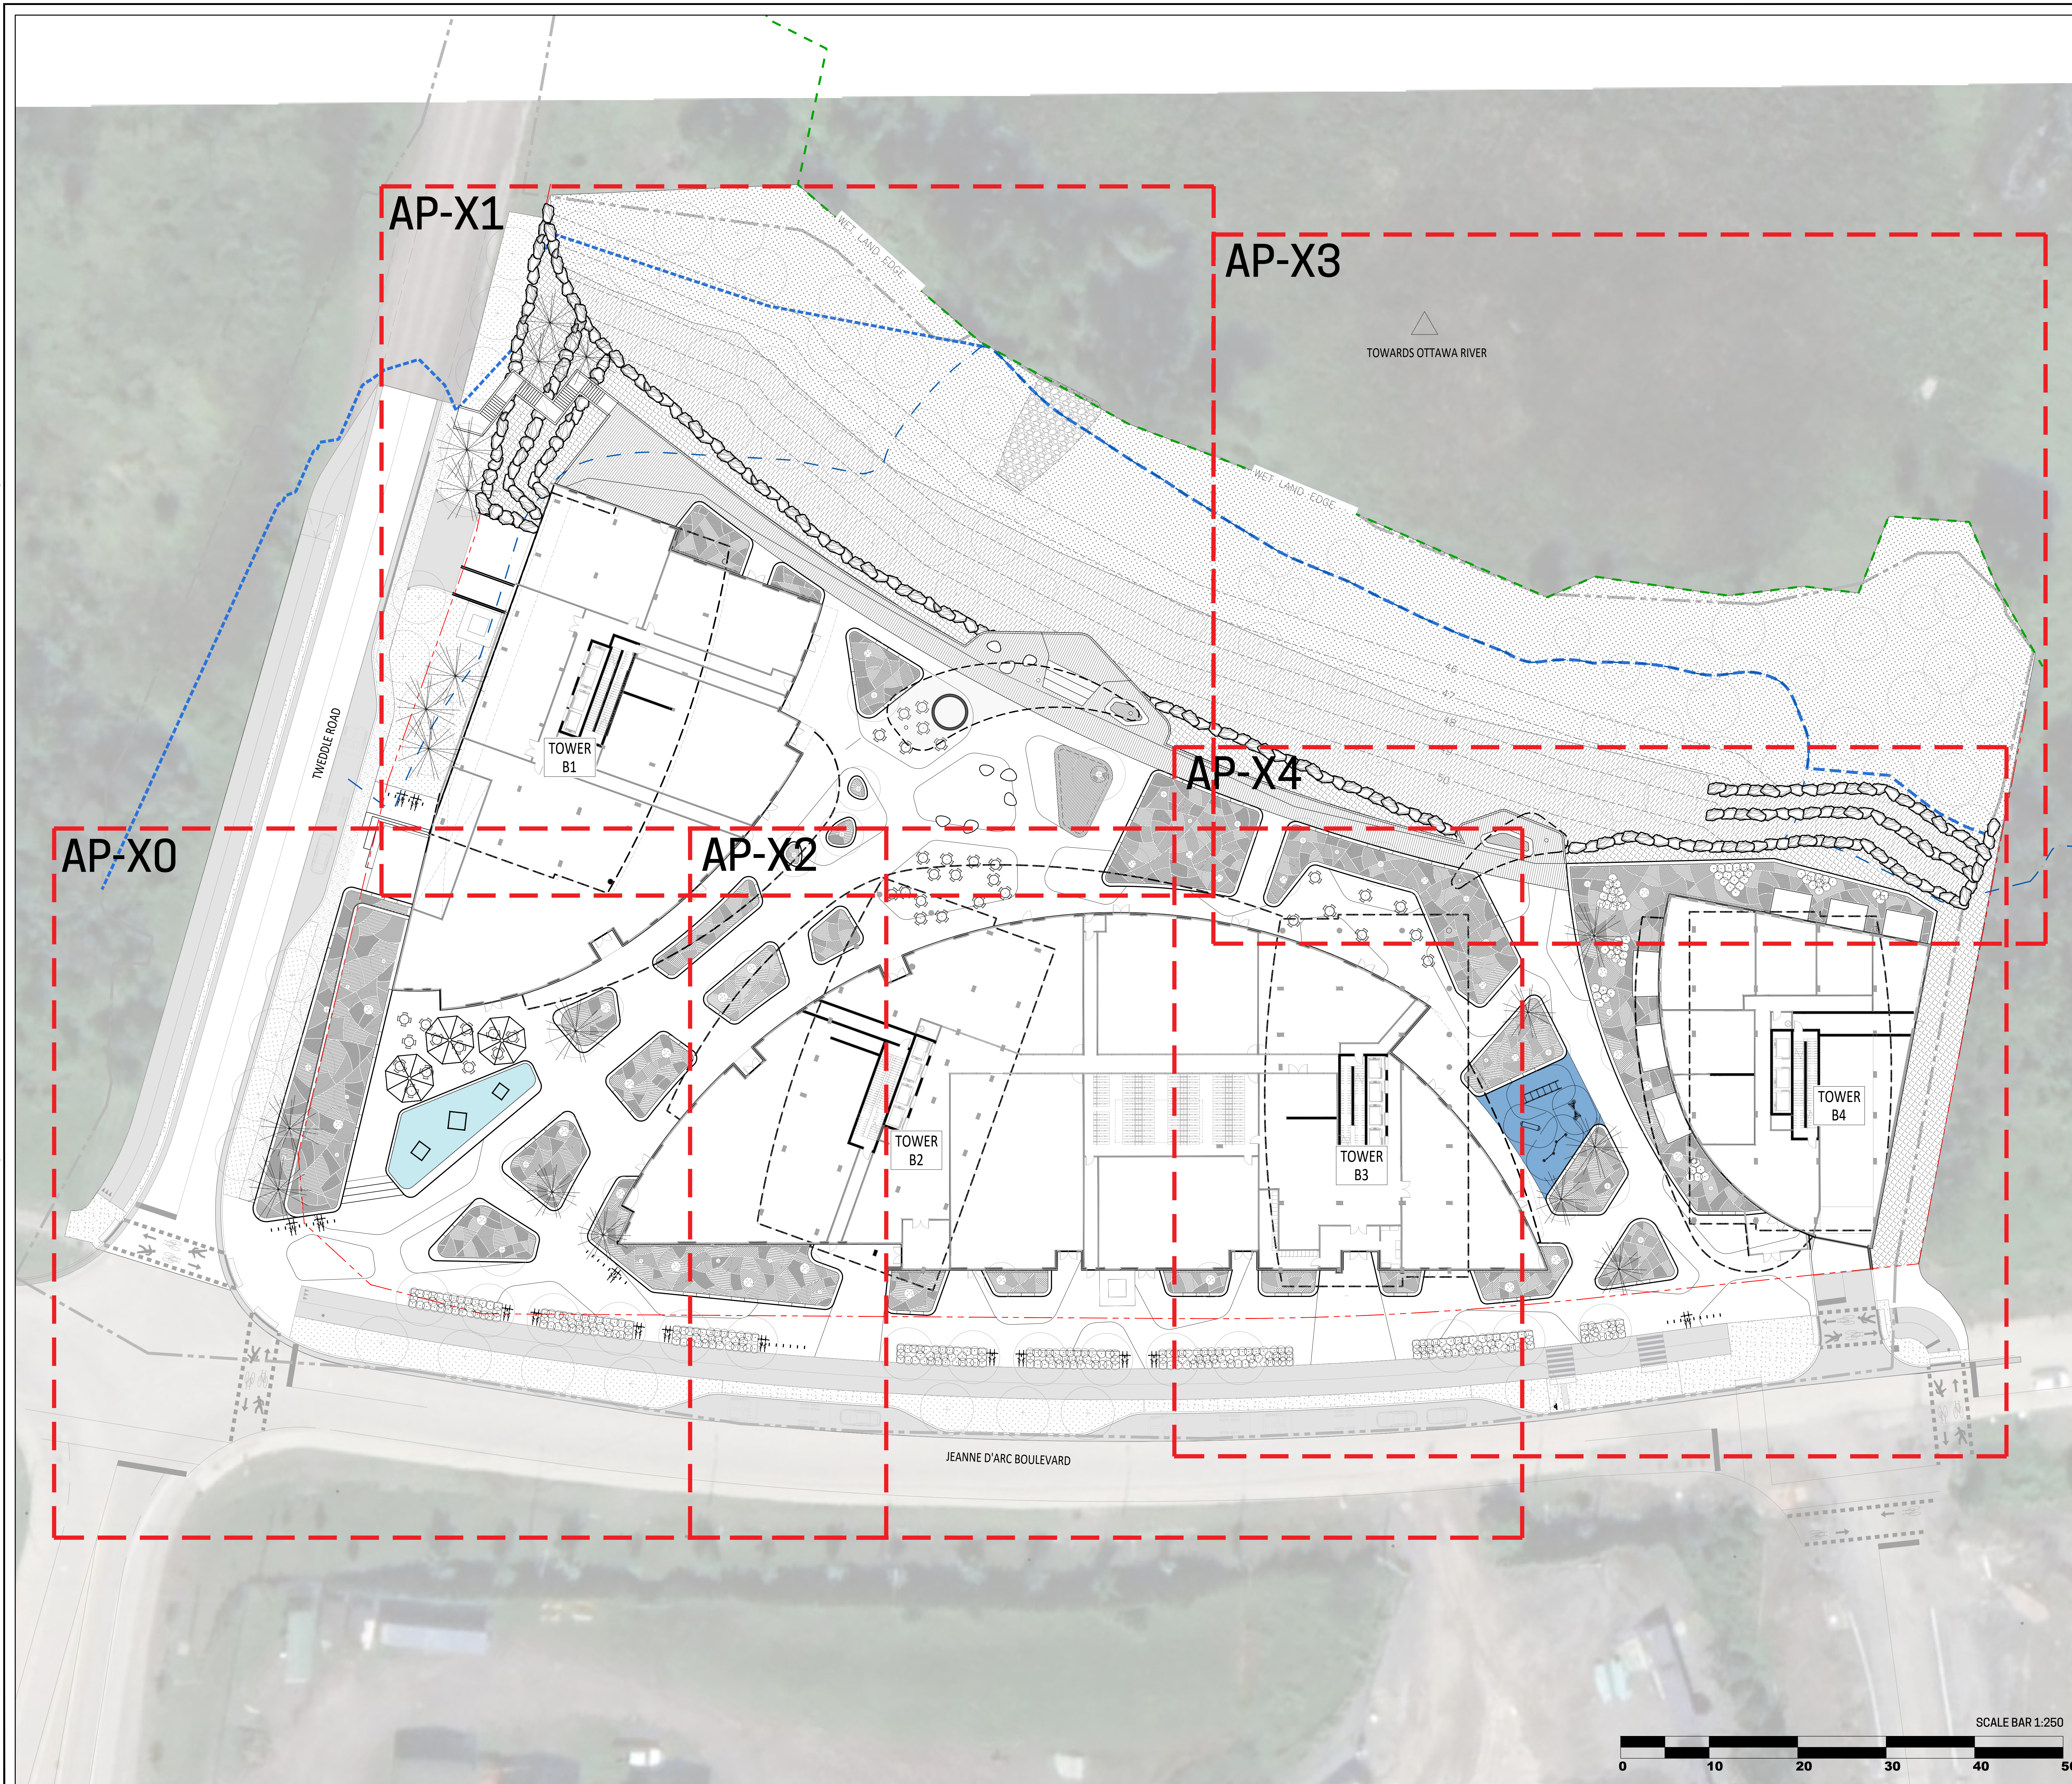

SCALE BAR 1:250

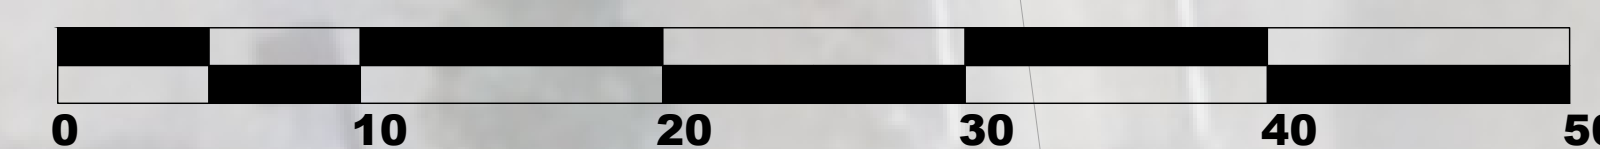


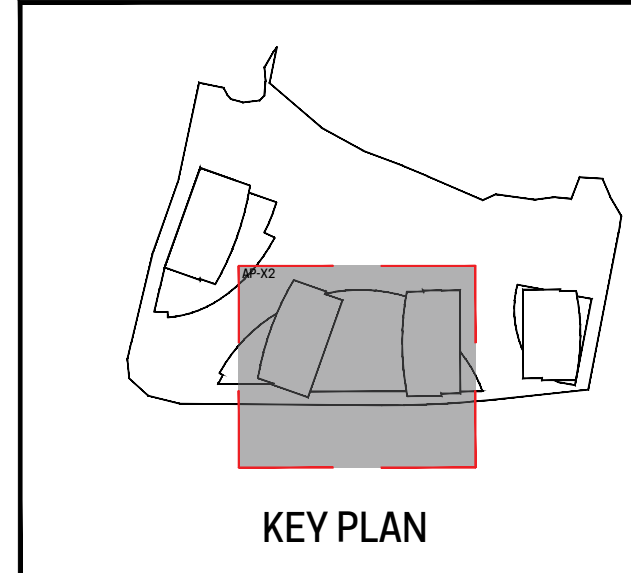
[illegible]DO NOT USE FOR
CONSTRUCTION


Notes

A- LOT 30 CONCESSION 1 (OLD SURVEY)
GEOGRAPHIC TOWNSHIP OF CUMBERLAND OF
OF OTTAWA, PREPARED BY ANNIS, O'SULLIVAN,
VOLLEBECK LTD., DATED OCTOBER 15TH, 2024

B- PROPERTY BOUNDARY INFORMATION AND PIN
WELL AS WETLAND EDGE, PSW 30m BUFFER,
PATTERSON OF TOP OF SLOPE, 15m SETBACK
AND HAZARD LANDS LIMITS DERIVED FROM PL
OF SURVEY DATED 15TH, 2024 11TH, AMENDED
APRIL 30TH, 2025, BY ANNIS, O'SULLIVAN,
VOLLEBECK LTD. PLAN 25483-24 M. CHENIER P
L130 C1 OS CUMBERLAND O D5.

- 1- The Contractor must verify all site existing conditions before beginning the work and inform the Project Director of any errors, omissions or contradictions.
- 2- Existing grades indicated on the plan come from the survey provided by the owner.
- 3- The Contractor must not cut down any existing vegetation without the approval of the Project Director.
- 4- Implantation of the works on site must be approved by the Project Director.
- 5- The Contractor must use the CAD file for implantation of all work.
- 6- The contractor must verify the amounts specified in the schedule and notify the landscape architect of any errors, omissions or contradictions before the close of the bid.

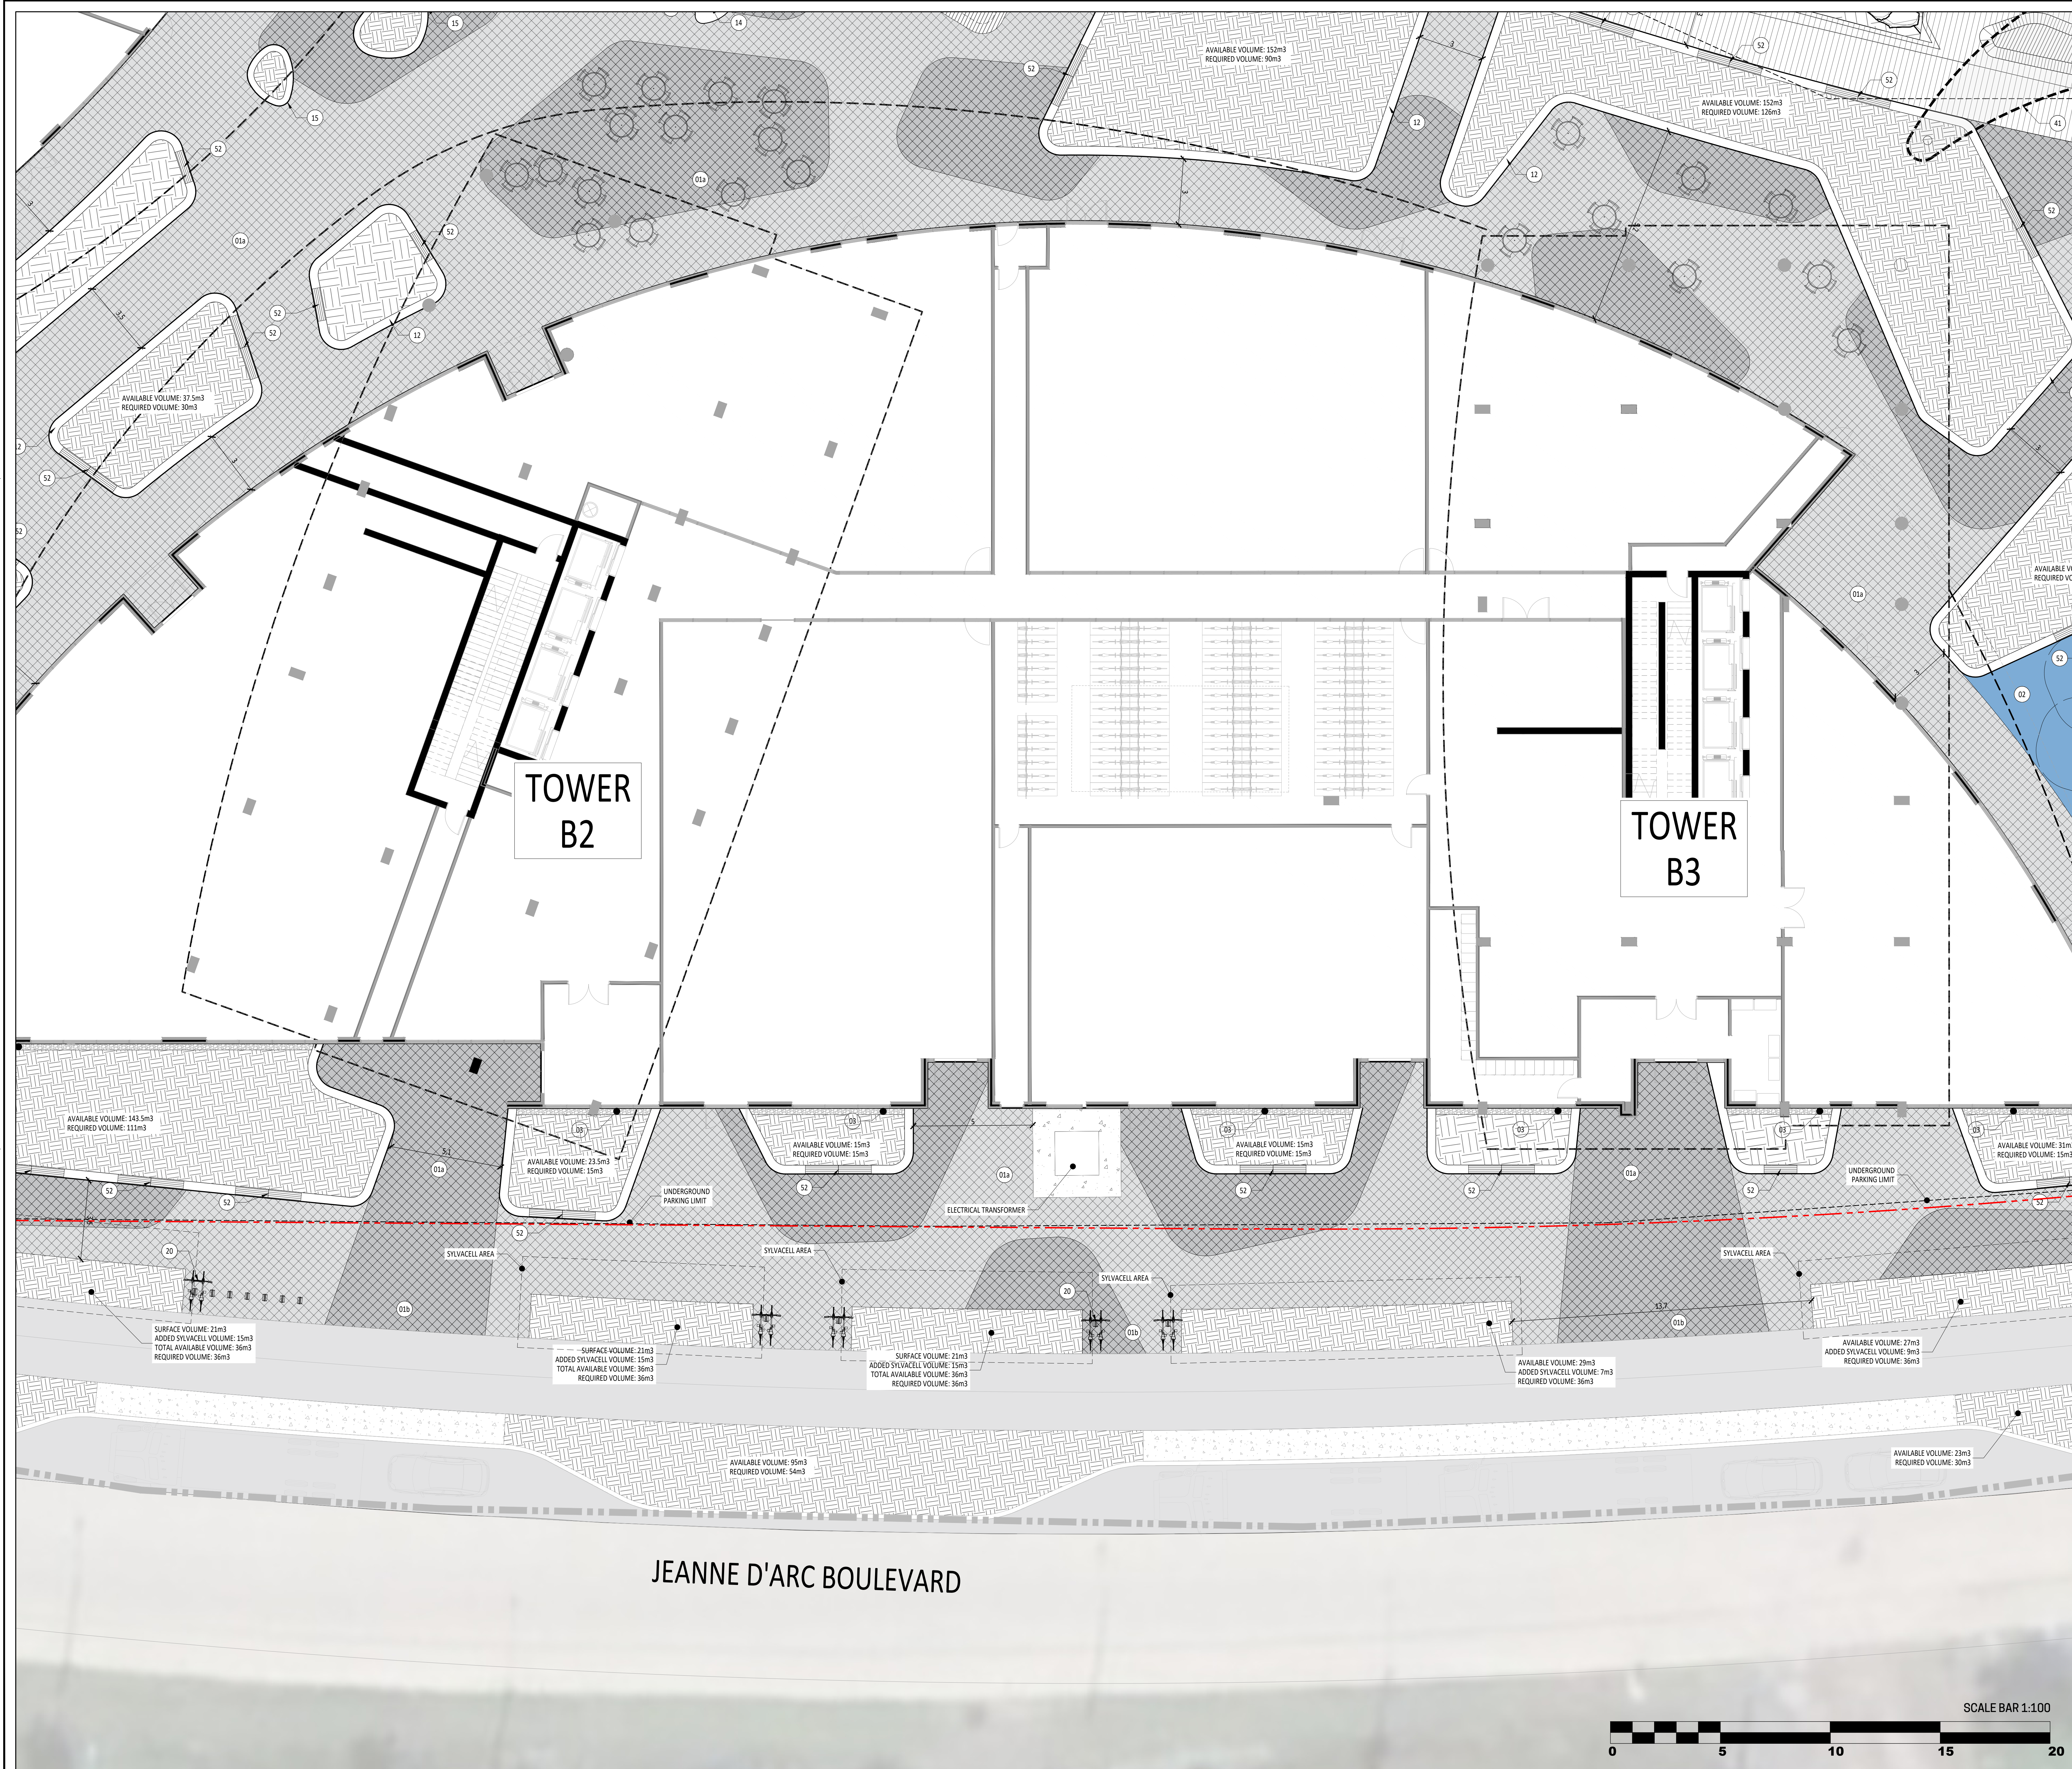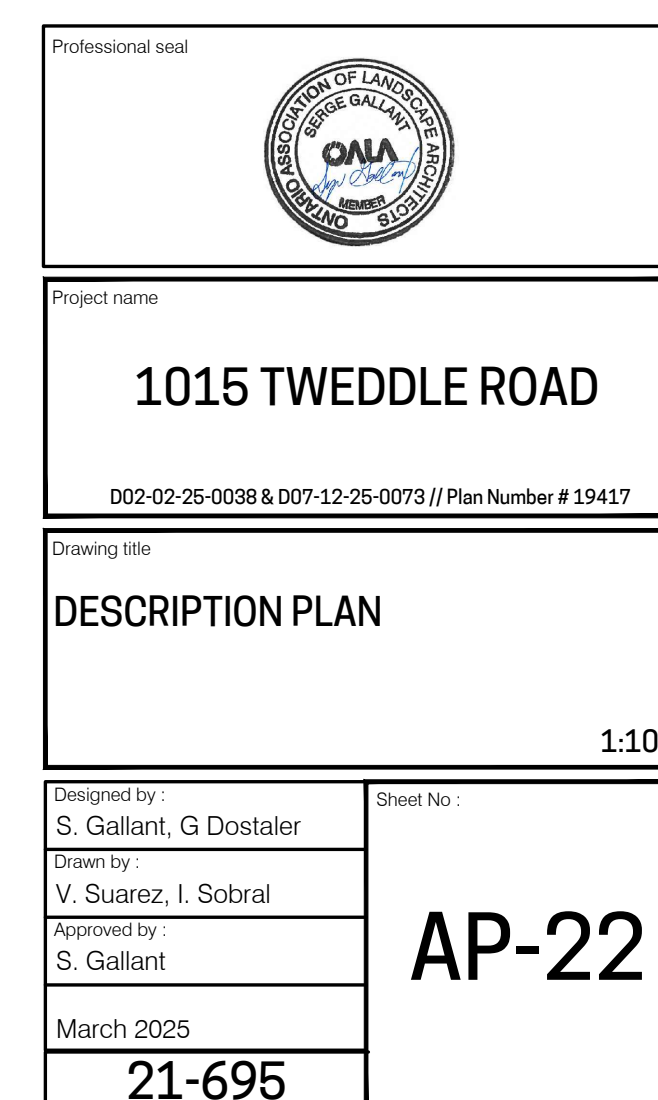

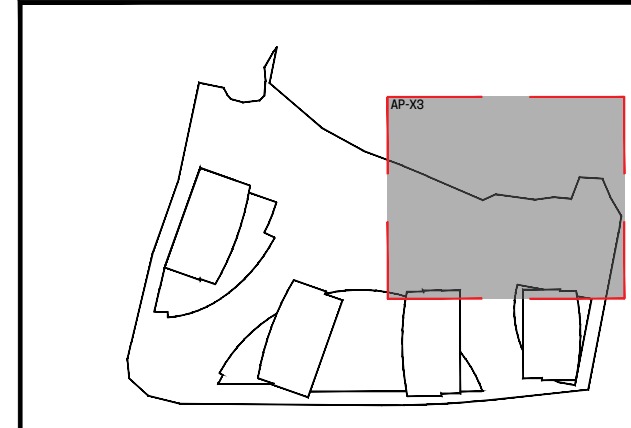

KEY PLAN

[illegible]DO NOT USE FOR
CONSTRUCTION


Notes

- A- LOT 30 CONCESSION 1 (OLD SURVEY)
GEOGRAPHIC TOWNSHIP OF CUMBERLAND OF
OF OTTAWA, PREPARED BY ANNIS, O'SULLIVAN,
VOLLEBEKK LTD., DATED OCTOBER 15TH, 2024
- B- PROPERTY BOUNDARY INFORMATION AND PIN
WELL AS WETLAND EDGE, PSW 30m BUFFER,
PATTERSON OF TOP OF SLOPE, 15m SETBACK
AND HAZARD LANDS LIMITS DERIVED FROM PL
OF SURVEY DATED 15TH, 2024 11TH, AMENDED
APRIL 30TH, 2025, BY ANNIS, O'SULLIVAN,
VOLLEBEKK LTD. PLAN 25483-24 M. CHENIER P
L130 C O5 CUMBERLAND Q D5.

- 1- The Contractor must verify all site existing conditions before beginning the work and inform the Project Director of any errors, omissions or contradictions.
- 2- Existing grades indicated on the plan come from the survey provided by the owner.
- 3- The Contractor must not cut down any existing vegetation without the approval of the Project Director.
- 4- Implantation of the works on site must be approved by the Project Director.
- 5- The Contractor must use the CAD file for implantation of all work.
- 6- The contractor must verify the amounts specified in the schedule and notify the landscape architect of any errors, omissions or contradictions before the close of the bid.



Professional n

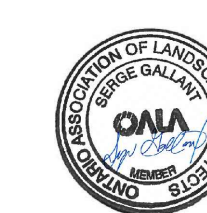

Project name

1015 TWEDDLE ROAD

002-02-25-0038 & 007-12-25-0073 // Plan Number # 19417

Drawing life

DESCRIPTION PLAN

1:10

Designed by :
S. Gallant, G. Dostaler


Drawn by :
V. Suarez, J. Sobral


Approved by
S. Gallant

March 20

21-695

AP-23

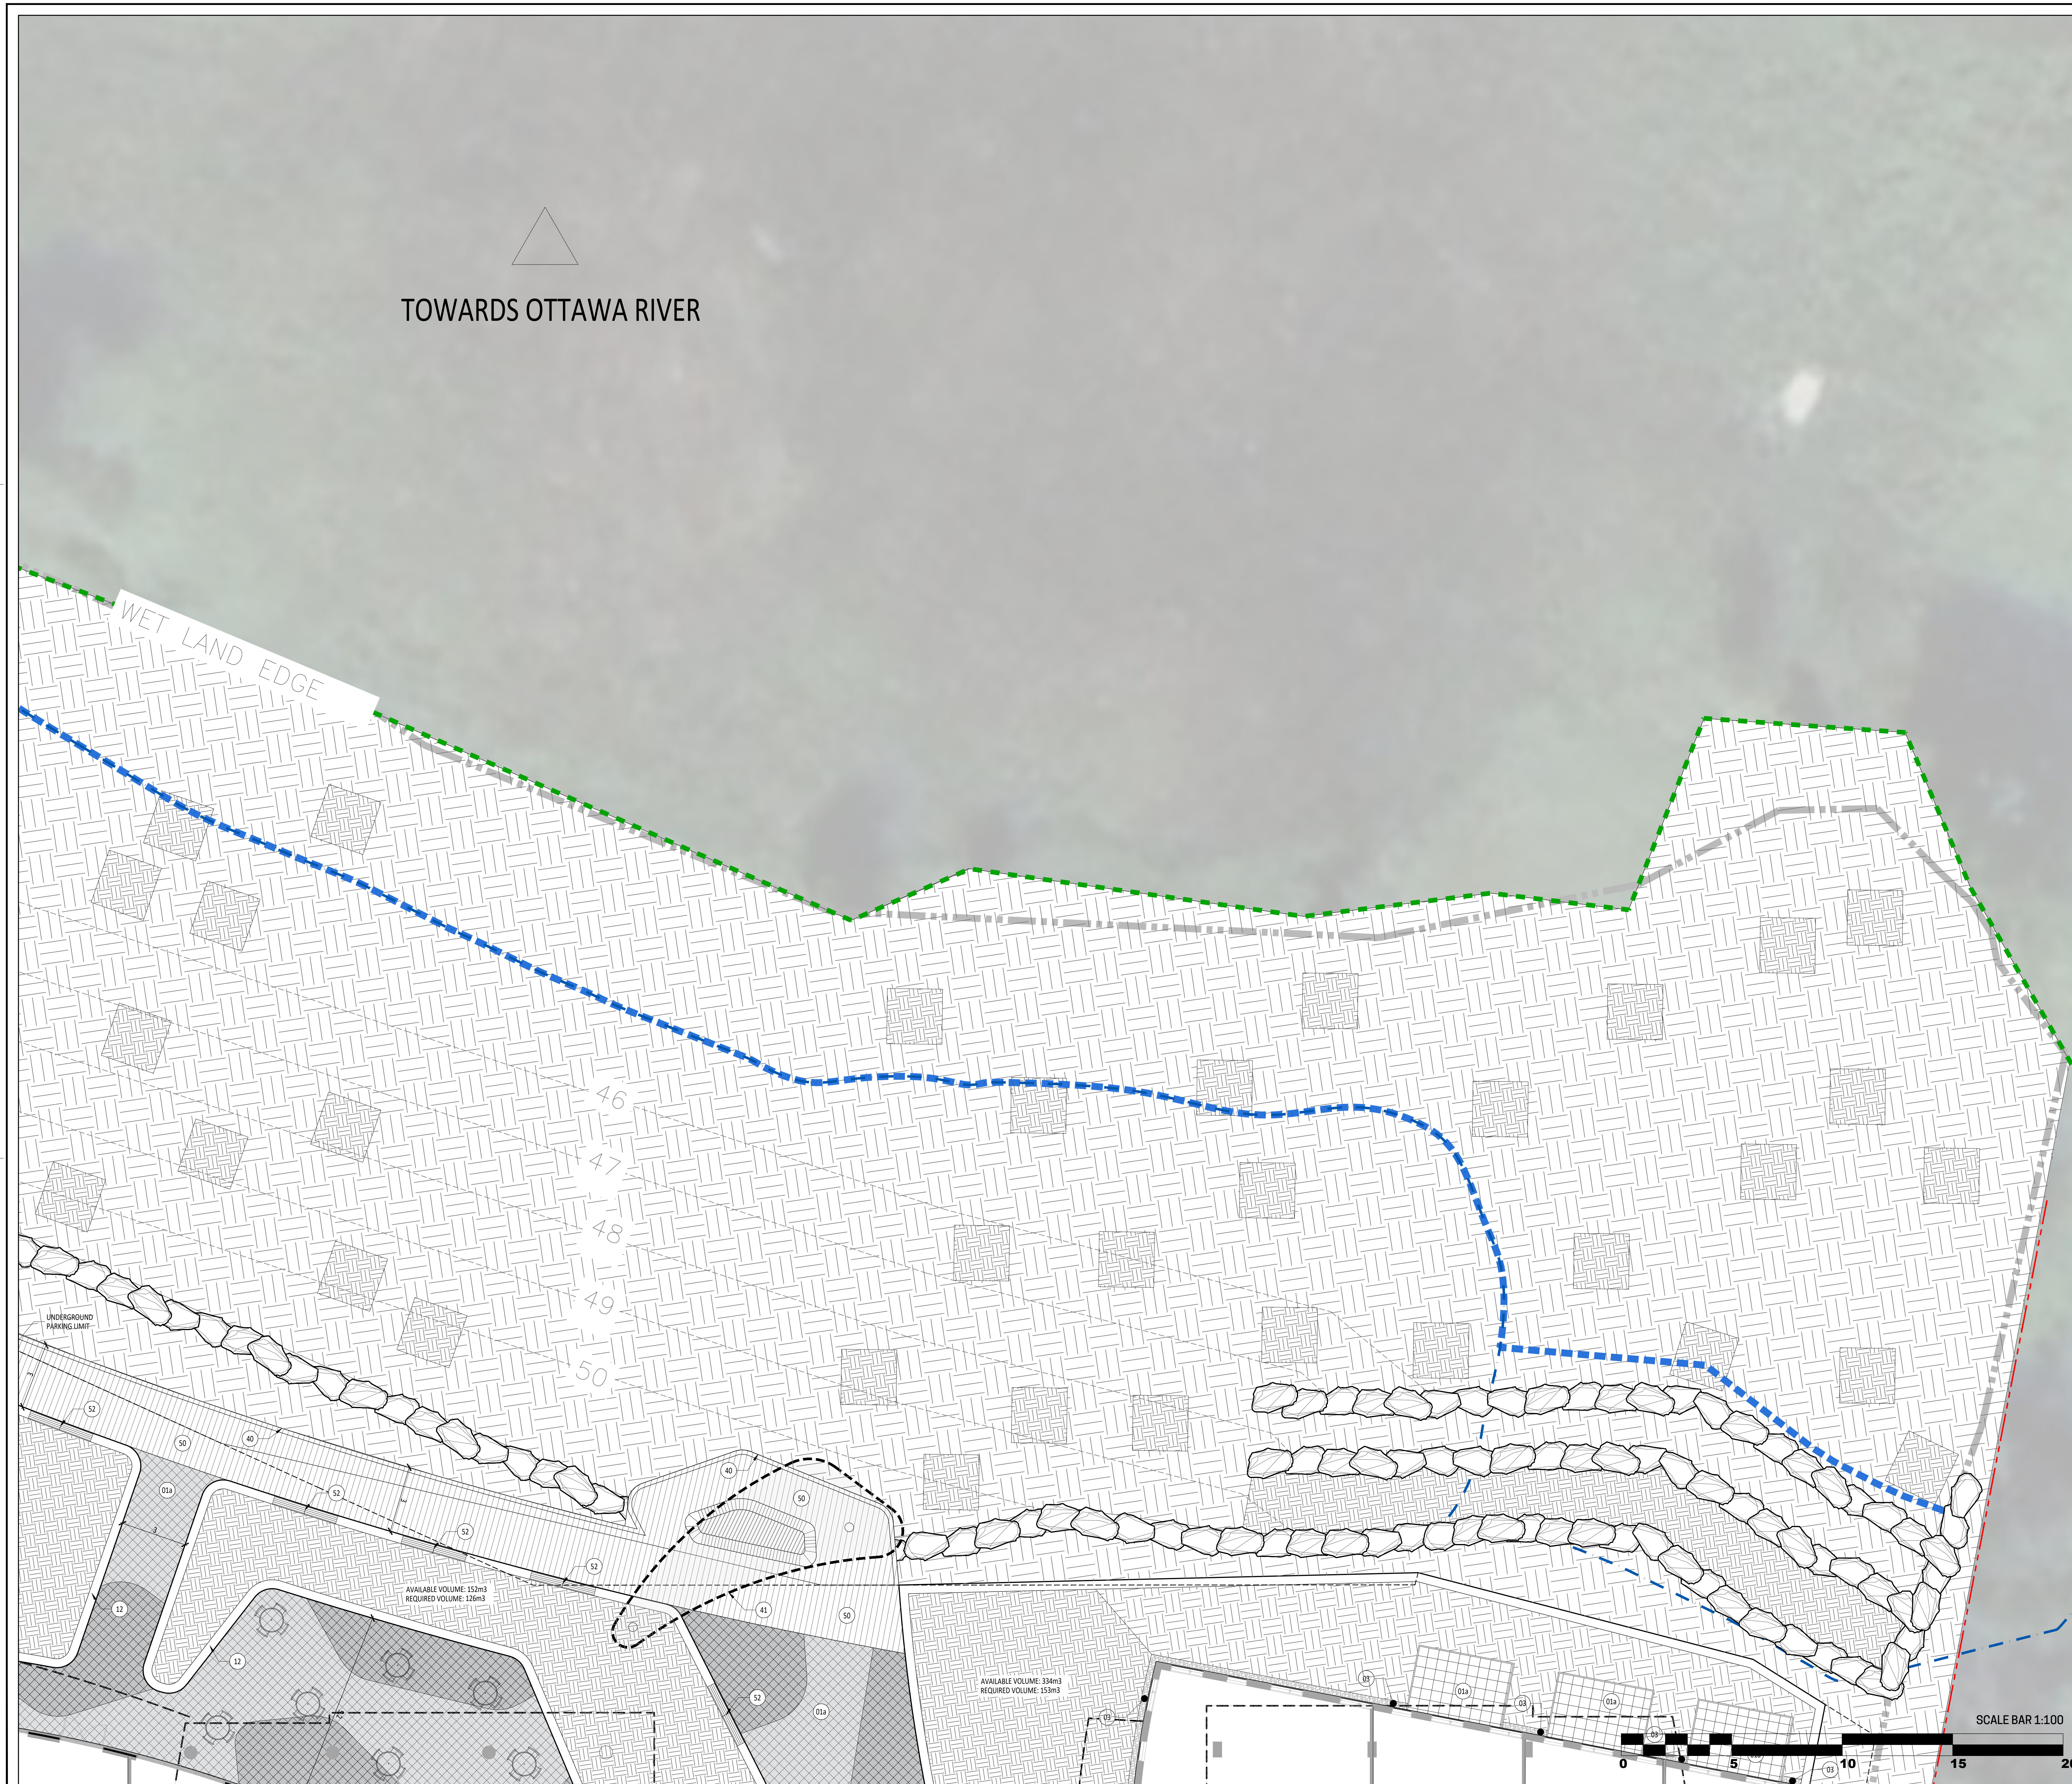

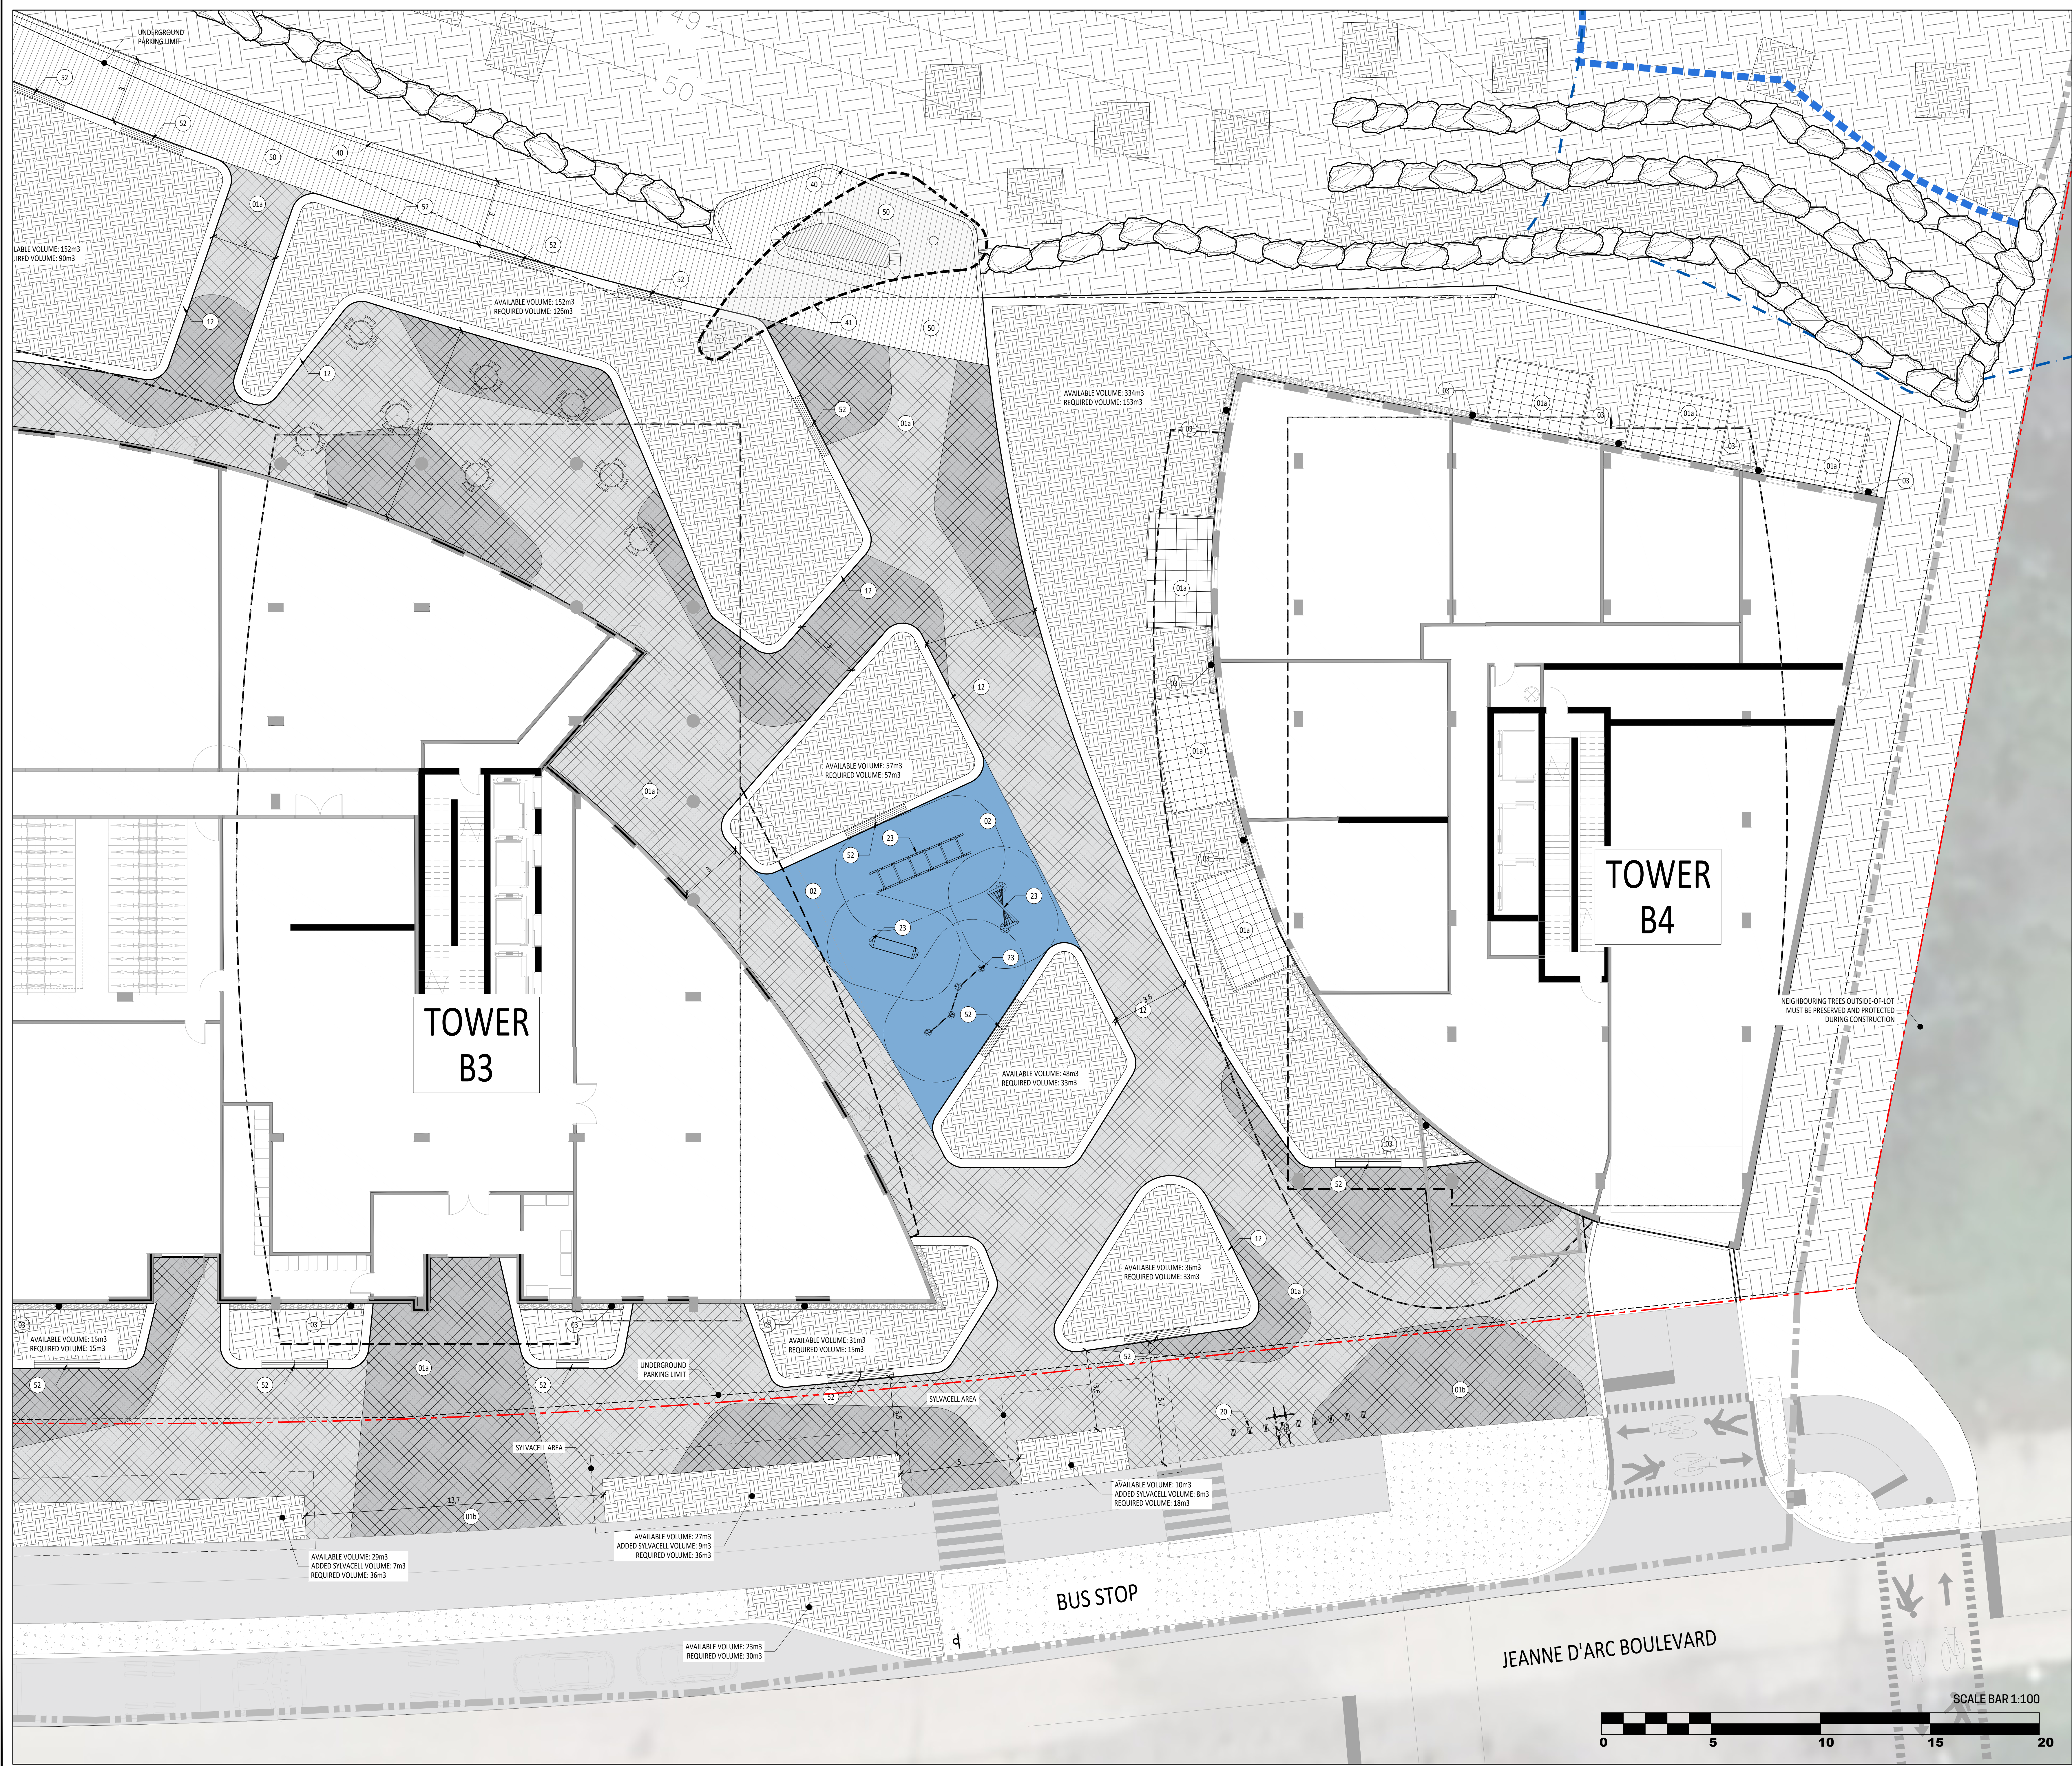

LEGEND

Limit of work (Site grading limit)

Property line

Existing floodline

Projected floodline

Wetland edge

Contour lines

Proposed elevation

TW Top of wall
BW Bottom of wall
BB Bottom of curb
BE Bottom of stairs
HT Top of slope
BT Bottom of slope
D Top of drain
PH High point

Top of slope line
Bottom of slope line

Light fixture, refer to lighting plan

Vegetation feature (see planting plan)
Tree and shrub planting pit, minimum depth 1m

Vegetation feature (see planting plan)
Planting pit for shrubs & perennials, minimum depth 450 mm

Vegetation feature (see planting plan)
Planting pit for seedling and sapling, minimum depth 150 mm

List of details on plans

Key

Surfaces

01a Paver
01b Paver on structural slab
02 Rubber synthetic surface
03 River rock strip edge (bande de propreté)

Stairs, walls & precast concrete elements

11 Concrete stairs
12 Precast concrete wall & planter
13 Precast concrete platform
14 Precast concrete pebble shaped wall
15 Precast concrete pebble shaped planter

Equipment & side furniture

20 Bike Rack
21 Waste and recycling containers
22 Parcel
23 Trekfit equipment

Water features

30 Water fountain

Metal structures

40 Handrail
41 Pergola
42 Pavilion/Work

Wood structures

60 Deck surface
61 Stairs
62 Seating mounted on concrete wall planter
63 Seating mounted on concrete platform

Revisions

No.	Description	Appr.	Date
1	For SPA application	S.G.	09/20/2025
2	For SPA application R01	S.G.	09/25/2025
3	For SPA application R02	S.G.	11/20/2025
4	For SPA application R03	S.G.	02/18/2026
5	For SPA application R03	S.G.	06/07/2026

Notes :

A- LOT 30 CONCESSION 1 (OLD SURVEY) GEOGRAPHIC TOWNSHIP OF CUMBERLAND CITY OF OTTAWA, PREPARED BY ANNIS, O'SULLIVAN, VOLLEBECK LTD., DATED OCTOBER 15TH, 2024.

B- PROPERTY BOUNDARY INFORMATION AND PIN AS WELL AS WETLAND EDGE, PSW 30m BUFFER, PATTERSON OF TOP OF SLOPE, 15m SETBACK, AND HAZARD LANDS LIMITS DERIVED FROM PLAN OF SURVEY DATED 15TH 2024 11TH, AMENDED APRIL 30TH, 2025, BY ANNIS, O'SULLIVAN, VOLLEBECK LTD. PLAN 25483-24 M. CHENIER P. LBO C1 05 CUMBERLAND O.D.S.

1- The Contractor must verify all site existing conditions before beginning the work and inform the Project Director of any errors, omissions or contradictions.

2- Existing grades indicated on the plan come from the survey provided by the owner.

3- The Contractor must not cut down any existing vegetation without the approval of the Project Director.

4- Implementation of the works on site must be approved by the Project Director.

5- The Contractor must use the CAD file for implementation of all work.

6- The contractor must verify the amounts specified in the schedule and notify the landscape architect of any errors, omissions or contradictions before the close of the bid.

PROJET PAYSAGE

Professional seal

Project name

1015 TWEDDLE ROAD

002-02-25-0038 & 007-12-25-0073 // Plan Number # 19417

Drawing title

DESCRIPTION PLAN

1:100

Designed by
S. Gallant, G. Ostaler

Drawn by
V. Suarez, I. Scoblar

Approved by
S. Gallant

March 2025

21-695

Sheet No.

AP-24

VUZE CONSTRUCTION

KEY PLAN

DO NOT USE FOR CONSTRUCTION

PROJET PAYSAGE

Professional seal

Project name

1015 TWEDDLE ROAD

002-02-25-0038 & 007-12-25-0073 // Plan Number # 19417

Drawing title

DESCRIPTION PLAN

1:100

Designed by
S. Gallant, G. Ostaler

Drawn by
V. Suarez, I. Scoblar


Approved by
S. Gallant

March 2025

21-695

Sheet No.


AP-24

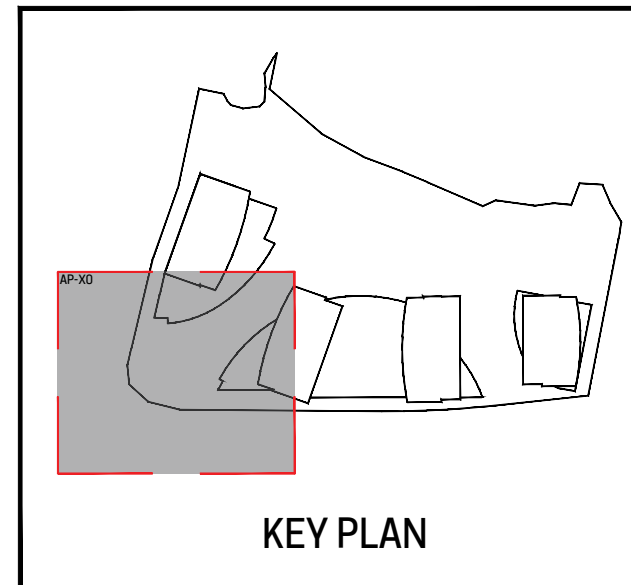[illegible]DO NOT USE FOR
CONSTRUCTION

Notes

- A- LOT 30 CONCESSION 1 (OLD SURVEY)
GEOGRAPHIC TOWNSHIP OF CUMBERLAND OF
OF OTTAWA, PREPARED BY ANNIS, O'SULLIVAN,
VOLLEBEKK LTD., DATED OCTOBER 15TH, 2024
- B- PROPERTY BOUNDARY INFORMATION AND PIN
WELL AS WETLAND EDGE, PSW 30m BUFFER,
PATTERSON OF TOP OF SLOPE, 15m SETBACK
AND HAZARD LANDS LIMITS DERIVED FROM PL
OF SURVEY DATED 15TH, 2024 11TH, AMENDED
APRIL 30TH, 2025, BY ANNIS, O'SULLIVAN,
VOLLEBEKK LTD. PLAN 25483-24 M. CHENIER P
1130, C.O.S CUMBERLAND O.D.5.

- 1- The Contractor must verify all site existing conditions before beginning the work and inform the Project Director of any errors, omissions or contradictions.
- 2- Existing grades indicated on the plan come from the survey provided by the owner.
- 3- The contractor must not cut down any existing vegetation without the approval of the Project Director.
- 4- Implantation of the works on site must be approved by the Project Director.
- 5- The Contractor must use the CAD file for implantation of all work.
- 6- The contractor must verify the amounts specified in the schedule and notify the landscape architect of any errors, omissions or contradictions before the close of the bid.

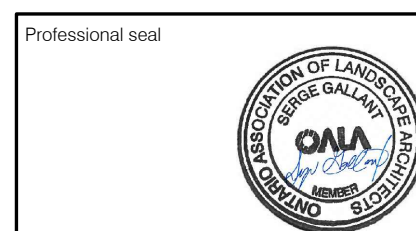

Project name

1015 TWEDDLE ROAD

002-02-25-0038 & 007-12-25-0073 // Plan Number # 19417

Drawing life

PLANTING PLAN

[illegible]

114

Designed by

S. Galla

V. Suarez

Approved by
S. Gallo

Morob 2

7

1

1:10


Sheet No :

AD 00

AP-30


I

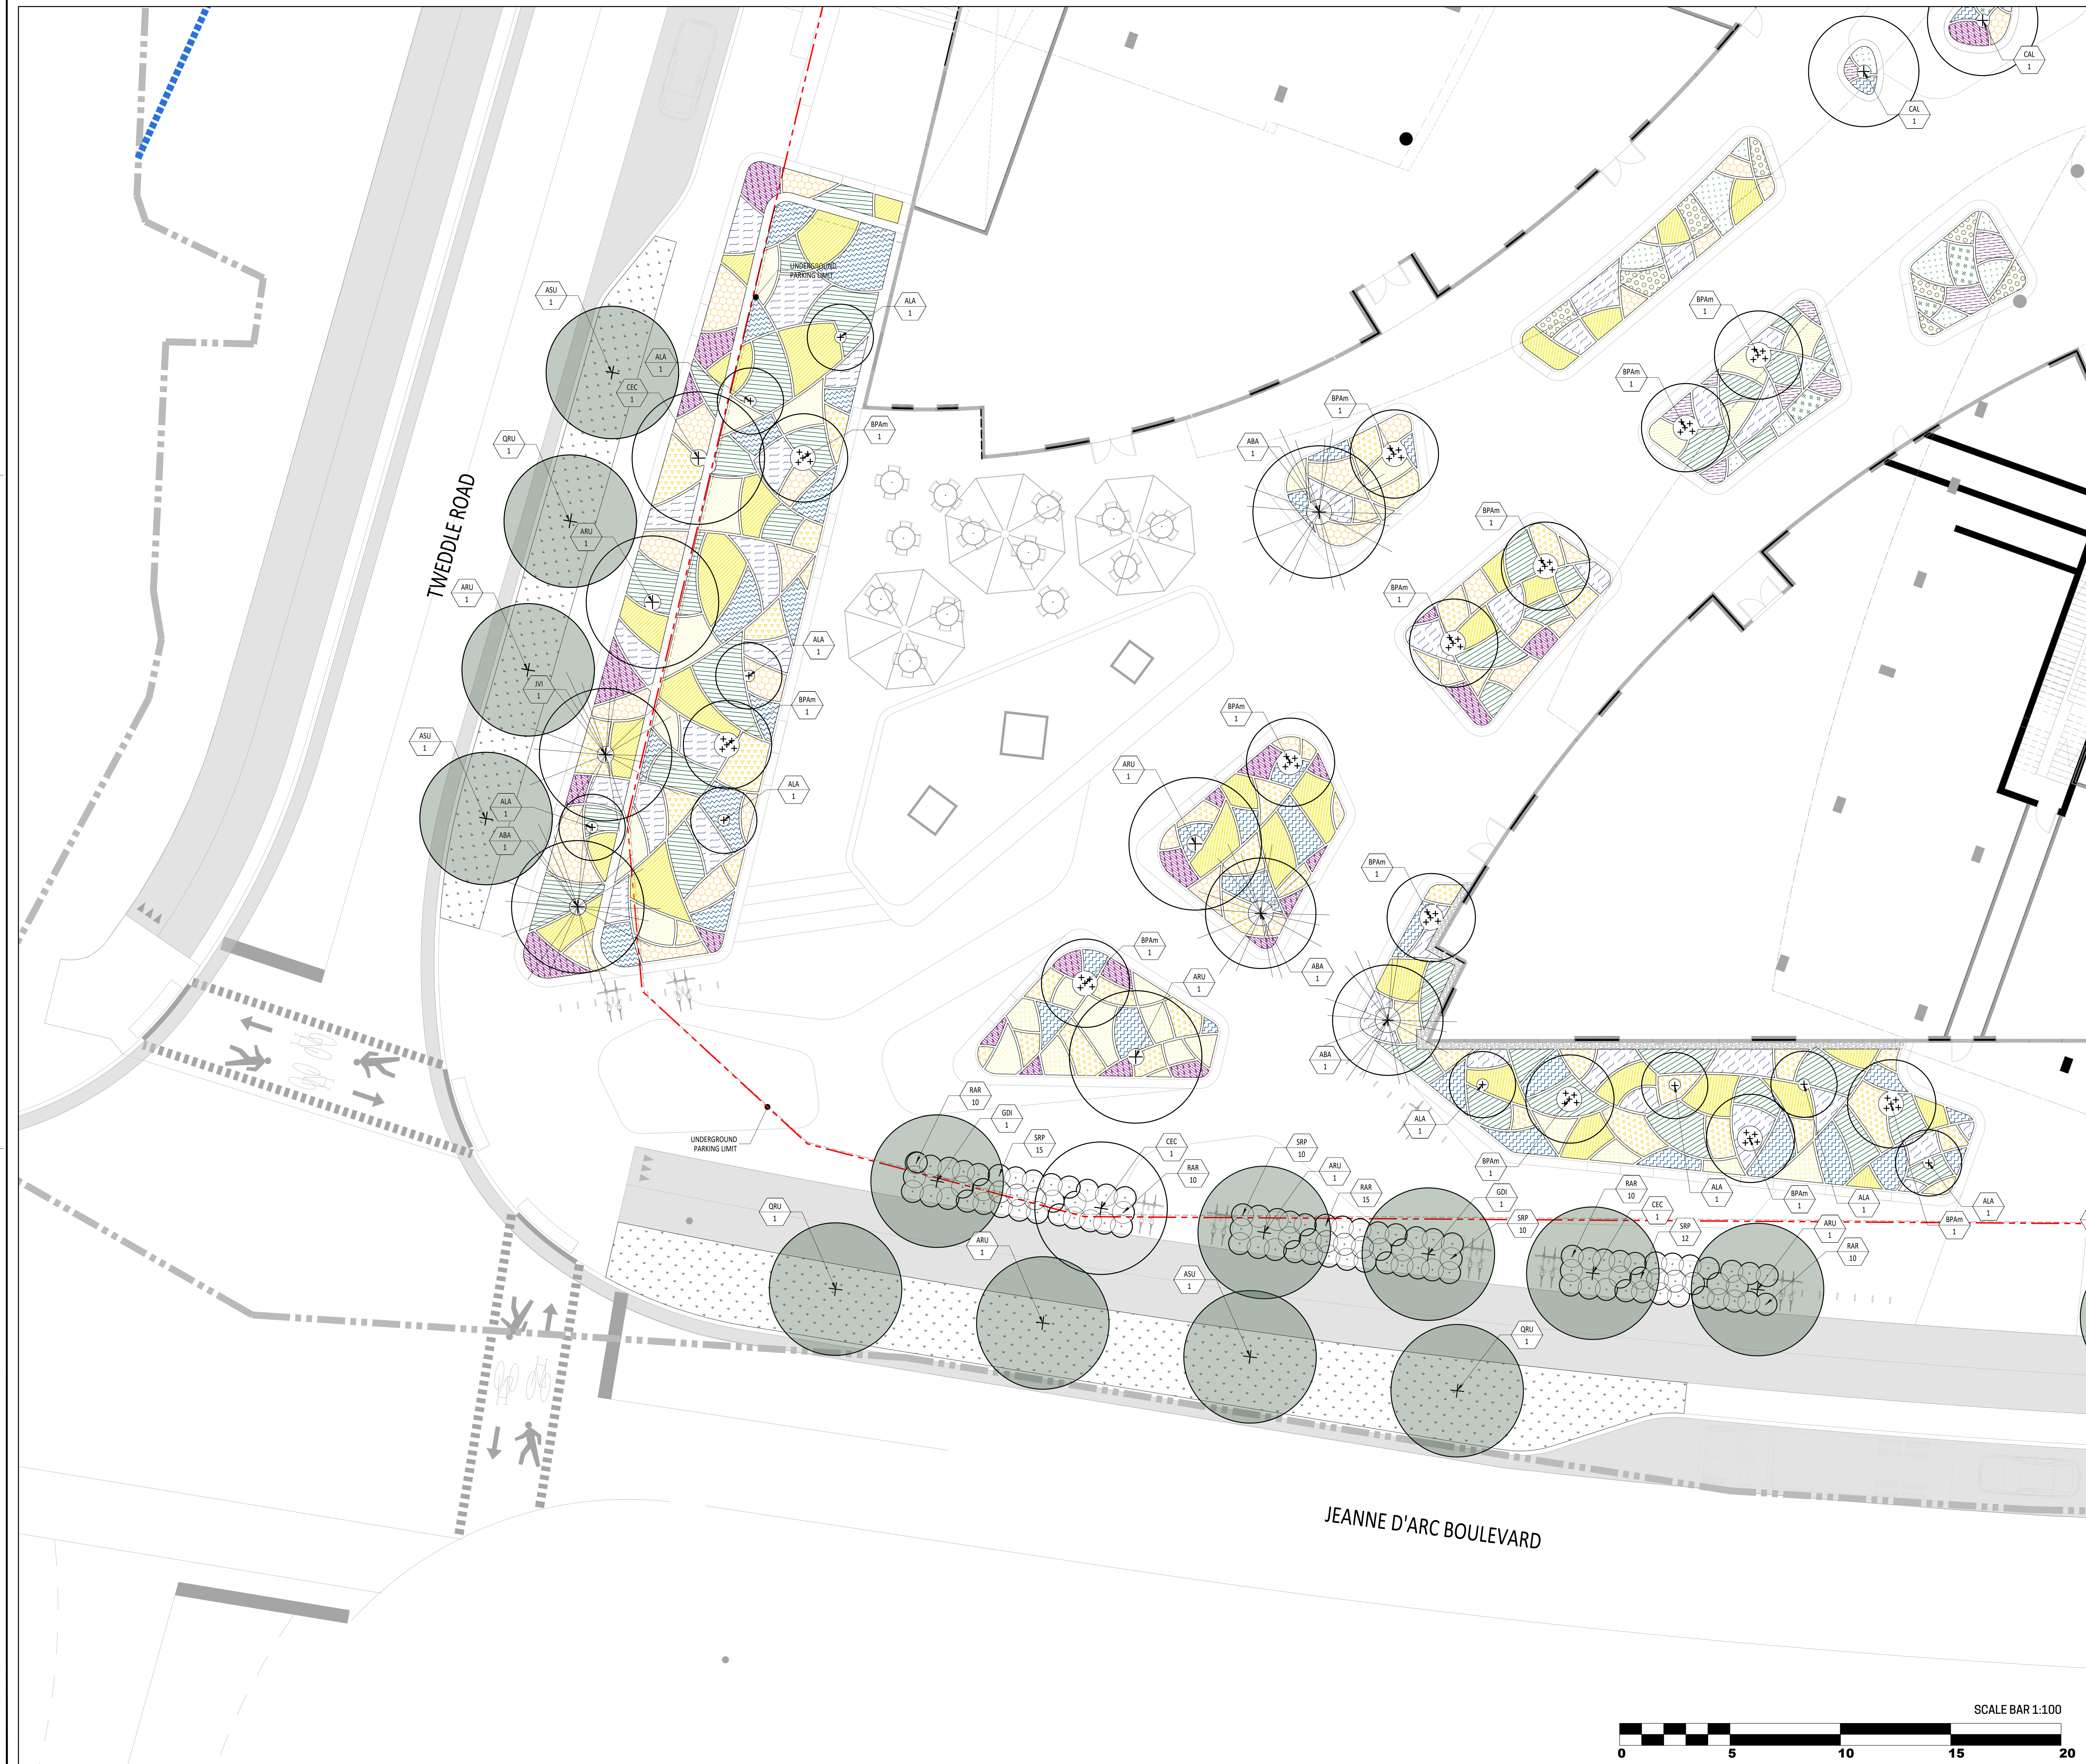



LEGEND	
	Limit of work (Site grading limit)
	Property line
	Existing floodline
	Projected floodline
	Wetland edge
	Contour lines
	Proposed deciduous tree and shrub
	Proposed coniferous tree and shrub
	Proposed trees in public domain area
	Grass (turf)
SEEDING	
	Mix 1: Floodline zone Anemone patens, Calluna vulgaris canadensis, Carex lasiocarpa, Carex vulpinoidea, Elymus canadensis, Glycera canadensis, Junco effusus, Scirpus atrovirens, Verbena hastata, Viola virginica, Xanthoxylum, Asclepias incarnata
	Mix 2: Rewilding zone Asclepias syriaca, Carex lasiocarpa, Carex vulpinoidea, Elymus canadensis, Achillea millefolium, Agastache foeniculum, Symphytum canadense, Asclepias syriaca
	Mix 3: Pollinator wildflower mix Achillea millefolium, Asclepias syriaca, Anemone canadensis, Chenopodium angustifolium, Helopsis helioscopia, Monarda didyma, Oenothera biennis, Sidalcea nemoralis, Thymus occidentalis
PERENNIALS <i>*Note: All perennials in the list are native to Ontario.</i>	
FERNS	
	Cystopteris bulbifera (bulb fern), 1p.
	Dryopteris marginalis (marginal shield fern), 1p.
GRASSES	
	Sporobolus heterostachys (prairie dropseed), 1p.
	Deschampsia flexuosa (wavy-pan grass), 1p.
	Carex eduxena (wooly sedge), 1p.
FLOWERING PERENNIALS	
	Allium cernuum (nodding onion), 1p.
	Eurybia divaricata (white wood aster), 1p.
	Anemone canadensis (Canada anemone), 1p.
	Tiarella cordifolia (heart-leaved foamflower), 1p.
	Coreopsis lanceolata (lanceleaf coreopsis), 1p.
	Verbena simplex (narrowleaf vervain), 1p.
	Anaphalis margaritacea (pearl everlasting), 1p.
	Geum triflorum (prairie smoke), 1p.
	Geranium maculatum (wild geranium), 1p.

PLANTING LIST						
#	Planting Date	Latin name	Common name	Size	Height	Yr
PERENNIAL TREES						
AJ-1	2/28	Intermedia Jacqia	Small Serenibanyan	C-Globe	Y	
AJ-2	2/28	Intermedia Jacqia	Small Serenibanyan	C-Globe	Y	
AJ-3	3/2	Albizia robur	White Rain Tree	C-Globe	Y	
AJ-4	3/2	Albizia robur	White Rain Tree	C-Globe	Y	
B-1	3/2	Banksia latifolia	Deadly Juniper	C-Globe	Y	
B-2	3/2	Banksia latifolia	Deadly Juniper	C-Globe	Y	
B-3	3/2	Banksia latifolia	Deadly Juniper	C-Globe	Y	
CP-1	3/2	Calliandra speciosa (small tree)	Orange Tree	C-Globe	Y	
CP-2	3/2	Calliandra speciosa	Orange Tree	C-Globe	Y	
CP-3	3/2	Calliandra speciosa	Orange Tree	C-Globe	Y	
CAMPHOR TREES						
AJ-5	2/28	Intermedia Jacqia	Small Serenibanyan	C-Globe	Y	
AJ-6	2/28	Intermedia Jacqia	Small Serenibanyan	C-Globe	Y	
AJ-7	3/2	Albizia robur	White Rain Tree	C-Globe	Y	
AJ-8	3/2	Albizia robur	White Rain Tree	C-Globe	Y	
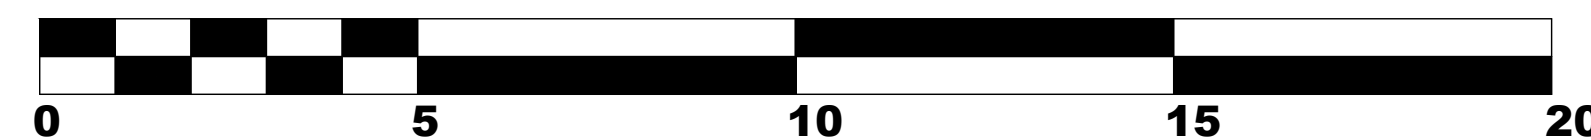

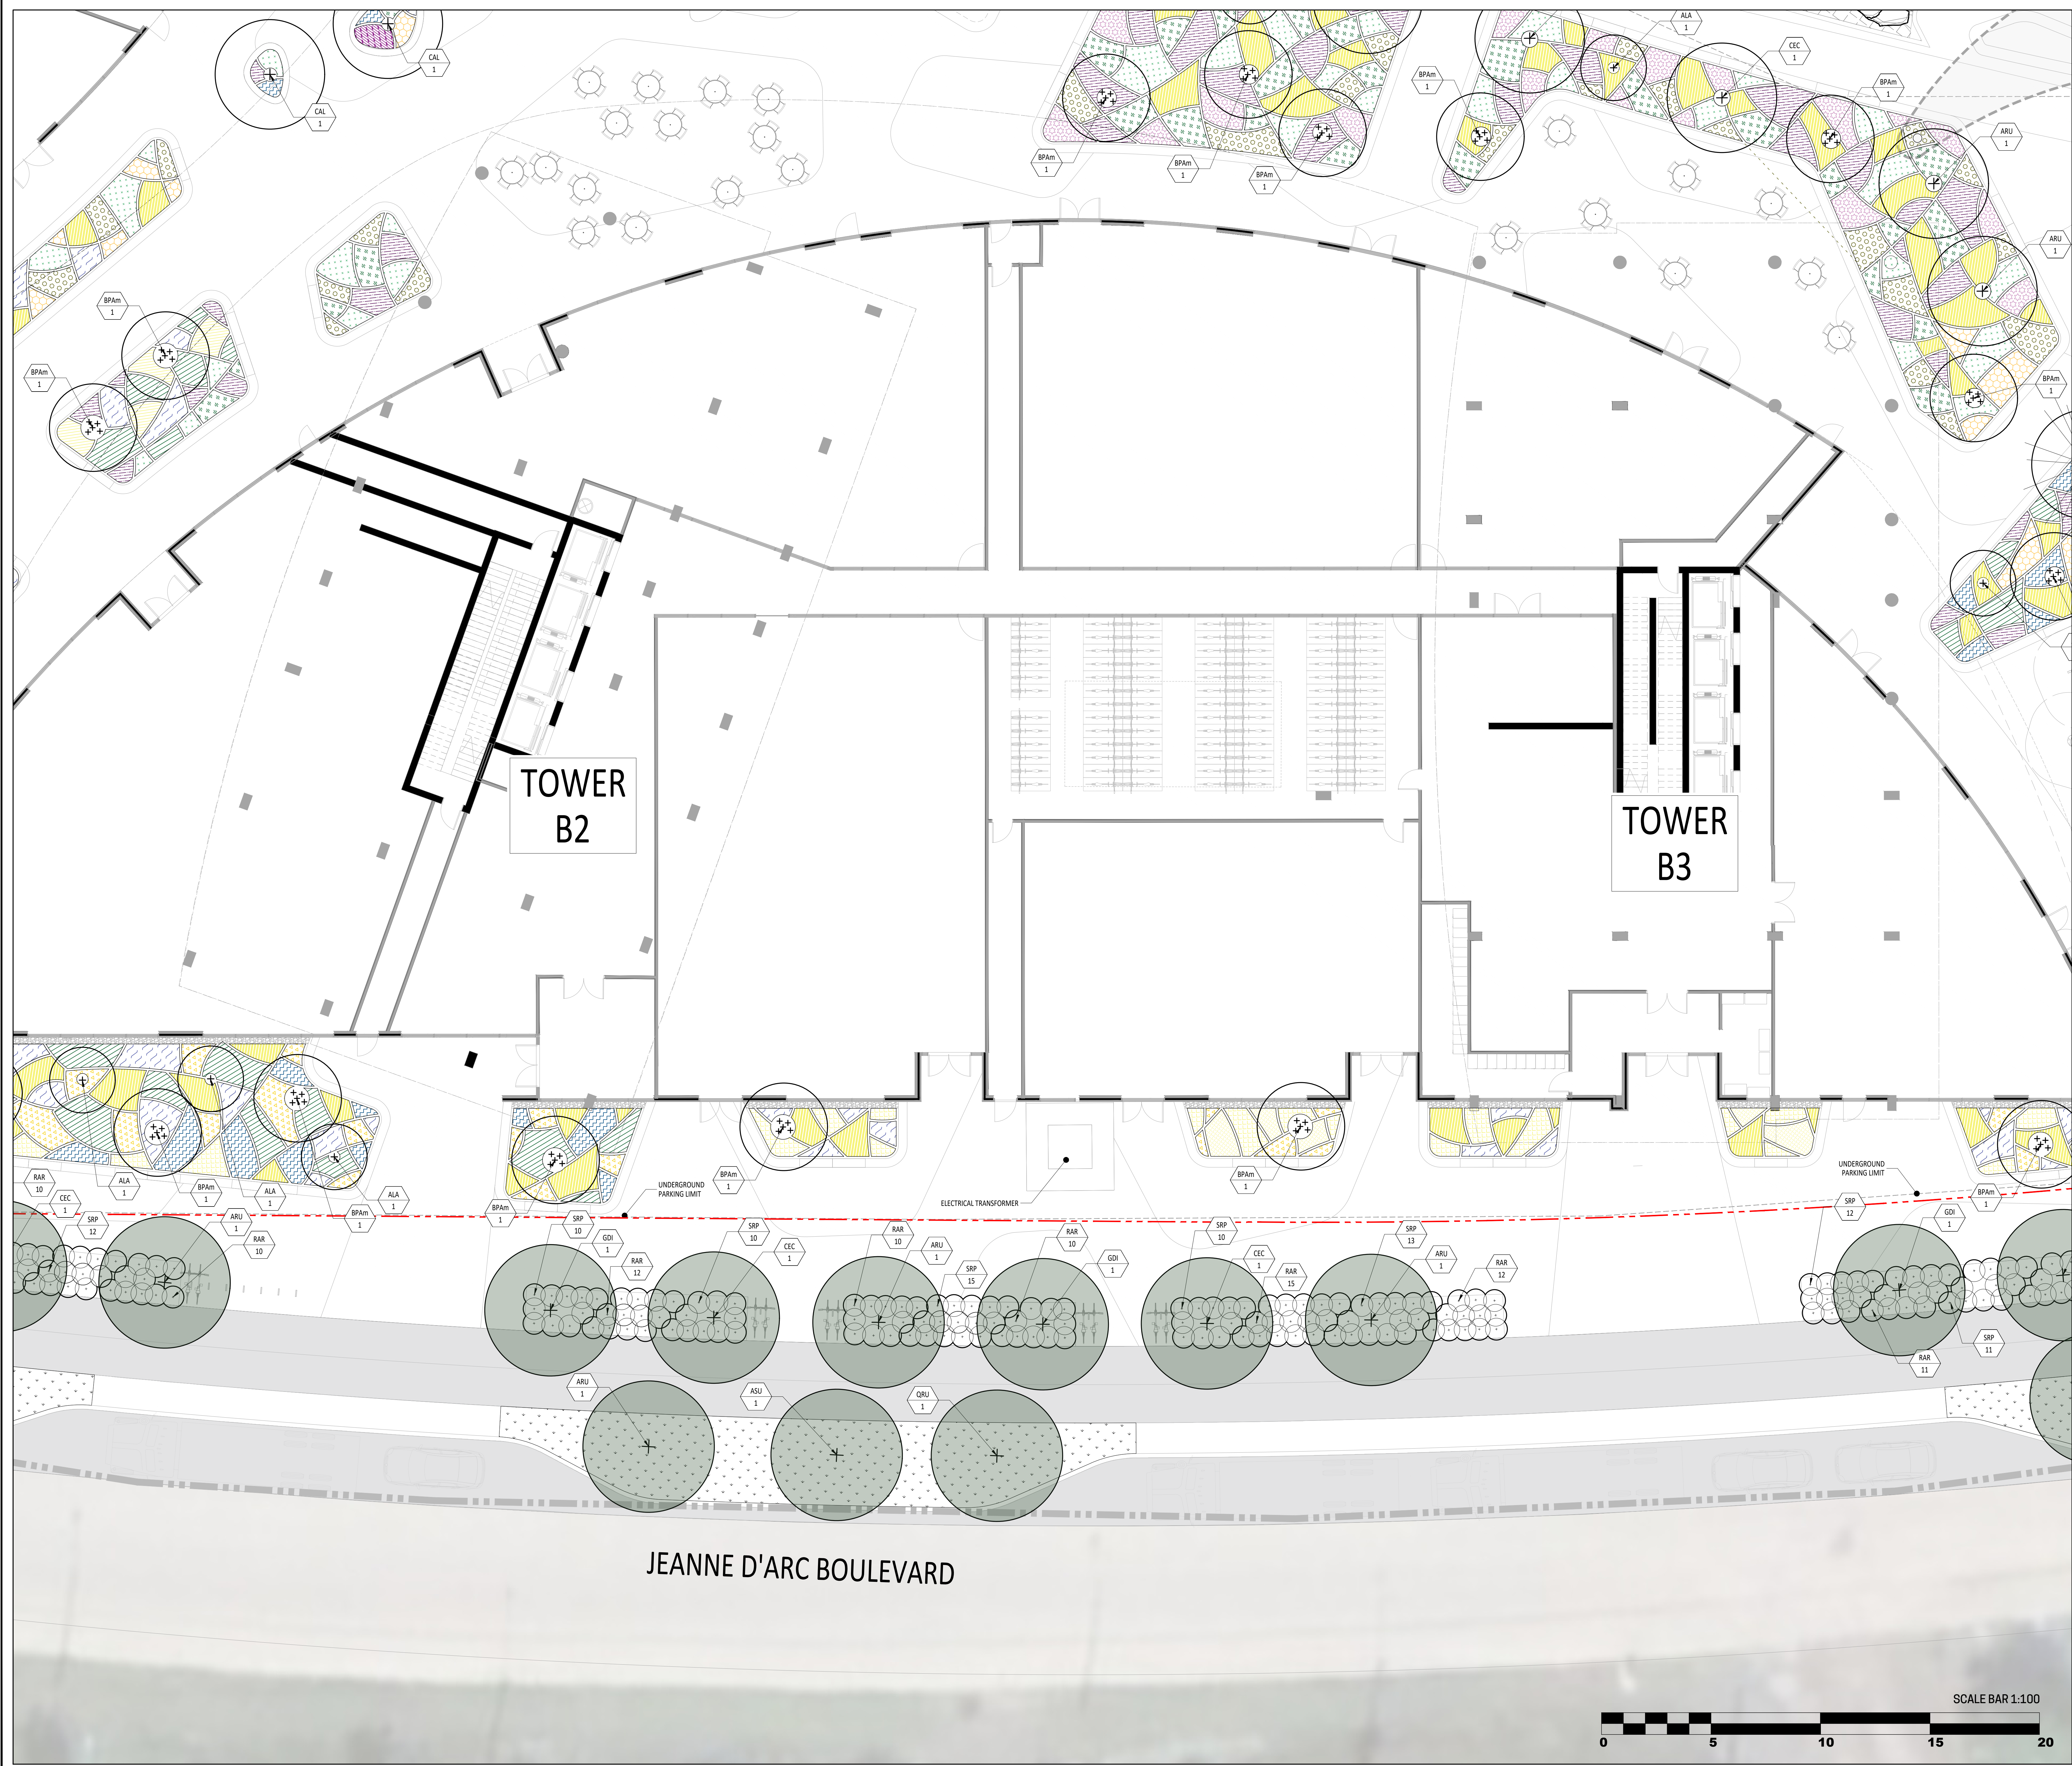

LEGEND

Limit of work (Site grading limit)

Property line

Existing floodline

Projected floodline

Wetland edge

Contour lines

Proposed deciduous tree and shrub

Proposed coniferous tree and shrub

Proposed trees in public domain area

Grass (turf)

SEEDING

Mix 1: Floodline zone
Andropogon gerardi, Calamagrostis canadensis, Carex lurida, Carex vulpinoidea, Elymus canadensis, Glycyrrhiza canadensis, Juncus effusus, Scirpus atrovirens, Verbena hastata, Iris versicolor, Chelone glabra, Asclepias incarnata

Mix 2: Rewilding zone
Andropogon gerardi, Carex lurida, Carex vulpinoidea, Elymus canadensis, Achillea millefolium, Agrostis foeniculifera, Symphyotrichum cordifolium, Asclepias syriaca

Mix 3: Pollinator wildflower mix
Achillea millefolium, Asclepias syriaca, Astragalus canadensis, Chamaenerion angustifolium, Helianthus scaberrimus, Monarda fistulosa, Oenothera biennis, Solidago nemoralis, Symphyotrichum cordifolium

PERENNIALS
Native plant materials in the list are native to Ontario.

FERNS

Cystopteris bulbifera (bulbifer fern), 11 pot.

Dryopteris marginalis (marginal shield fern), 11 pot.

GRASSES

Sporobolus heterolepis (prairie dropseed), 11 pot.

Deschampsia flexuosa (wavy-hair grass), 11 pot.

Carex eburnea (ivory sedge), 11 pot.

FLOWERING PERENNIALS

Allium cornutum (nodding onion), 11 pot.

Eurybia divaricata (white wood aster), 11 pot.

Anemone canadensis (Canada anemone), 11 pot.

Taraxacum officinale (heart-leaved foamflower), 11 pot.

Carex lasiocarpa (lanceleaf carex), 11 pot.

Veronica simplex (narrowleaf veronica), 11 pot.

Anaphalis margaritacea (pearly everlasting), 11 pot.


Geum triflorum (prairie smoke), 11 pot.

Geranium maculatum (wild geranium), 11 pot.

Tree and shrub planting key

PLANTING LIST

No.	Qty	Latin name	Common name	Size	Notes	Quantity of materials
PERENNIALS						
ALA 1	10	Andropogon gerardi	Canada's native grass	C 10cm	V	10
ALA 2	10	Calamagrostis canadensis	Canada's native grass	C 10cm	V	10
ALA 3	10	Carex lurida	Canada's native grass	C 10cm	V	10
ALA 4	10	Carex vulpinoidea	Canada's native grass	C 10cm	V	10
ALA 5	10	Elymus canadensis	Canada's native grass	C 10cm	V	10
ALA 6	10	Glycyrrhiza canadensis	Canada's native grass	C 10cm	V	10
ALA 7	10	Juncus effusus	Canada's native grass	C 10cm	V	10
ALA 8	10	Scirpus atrovirens	Canada's native grass	C 10cm	V	10
ALA 9	10	Verbena hastata	Canada's native grass	C 10cm	V	10
ALA 10	10	Iris versicolor	Canada's native grass	C 10cm	V	10
ALA 11	10	Chelone glabra	Canada's native grass	C 10cm	V	10
ALA 12	10	Asclepias incarnata	Canada's native grass	C 10cm	V	10
ALA 13	10	Achillea millefolium	Canada's native grass	C 10cm	V	10
ALA 14	10	Agrostis foeniculifera	Canada's native grass	C 10cm	V	10
ALA 15	10	Symphyotrichum cordifolium	Canada's native grass	C 10cm	V	10
ALA 16	10	Asclepias syriaca	Canada's native grass	C 10cm	V	10
ALA 17	10	Astragalus canadensis	Canada's native grass	C 10cm	V	10
ALA 18	10	Chamaenerion angustifolium	Canada's native grass	C 10cm	V	10
ALA 19	10	Helianthus scaberrimus	Canada's native grass	C 10cm	V	10
ALA 20	10	Monarda fistulosa	Canada's native grass	C 10cm	V	10
ALA 21	10	Oenothera biennis	Canada's native grass	C 10cm	V	10
ALA 22	10	Solidago nemoralis	Canada's native grass	C 10cm	V	10
ALA 23	10	Symphyotrichum cordifolium	Canada's native grass	C 10cm	V	10
ALA 24	10	Veronica simplex	Canada's native grass	C 10cm	V	10
ALA 25	10	Anaphalis margaritacea	Canada's native grass	C 10cm	V	10
ALA 26	10	Geum triflorum	Canada's native grass	C 10cm	V	10
ALA 27	10	Geranium maculatum	Canada's native grass	C 10cm	V	10
ALA 28	10	Allium cornutum	Canada's native grass	C 10cm	V	10
ALA 29	10	Eurybia divaricata	Canada's native grass	C 10cm	V	10
ALA 30	10	Anemone canadensis	Canada's native grass	C 10cm	V	10
ALA 31	10	Taraxacum officinale	Canada's native grass	C 10cm	V	10
ALA 32	10	Carex lasiocarpa	Canada's native grass	C 10cm	V	10
ALA 33	10	Veronica simplex	Canada's native grass	C 10cm	V	10
ALA 34	10	Anaphalis margaritacea	Canada's native grass	C 10cm	V	10
ALA 35	10	Geum triflorum	Canada's native grass	C 10cm	V	10
ALA 36	10	Geranium maculatum	Canada's native grass	C 10cm	V	10
ALA 37	10	Allium cornutum	Canada's native grass	C 10cm	V	10
ALA 38	10	Eurybia divaricata	Canada's native grass	C 10cm	V	10
ALA 39	10	Anemone canadensis	Canada's native grass	C 10cm	V	10
ALA 40	10	Taraxacum officinale	Canada's native grass	C 10cm	V	10
ALA 41	10	Carex lasiocarpa	Canada's native grass	C 10cm	V	10
ALA 42	10	Veronica simplex	Canada's native grass	C 10cm	V	10
ALA 43	10	Anaphalis margaritacea	Canada's native grass	C 10cm	V	10
ALA 44	10	Geum triflorum	Canada's native grass	C 10cm	V	10
ALA 45	10	Geranium maculatum	Canada's native grass	C 10cm	V	10
ALA 46	10	Allium cornutum	Canada's native grass	C 10cm	V	10
ALA 47	10	Eurybia divaricata	Canada's native grass	C 10cm	V	10
ALA 48	10	Anemone canadensis	Canada's native grass	C 10cm	V	10
ALA 49	10	Taraxacum officinale	Canada's native grass	C 10cm	V	10
ALA 50	10	Carex lasiocarpa	Canada's native grass	C 10cm	V	10
ALA 51	10	Veronica simplex	Canada's native grass	C 10cm	V	10
ALA 52	10	Anaphalis margaritacea	Canada's native grass	C 10cm	V	10
ALA 53	10	Geum triflorum	Canada's native grass	C 10cm	V	10
ALA 54	10	Geranium maculatum	Canada's native grass	C 10cm	V	10
ALA 55	10	Allium cornutum	Canada's native grass	C 10cm	V	10
ALA 56	10	Eurybia divaricata	Canada's native grass	C 10cm	V	10
ALA 57	10	Anemone canadensis	Canada's native grass	C 10cm	V	10
ALA 58	10	Taraxacum officinale	Canada's native grass	C 10cm	V	10
ALA 59	10	Carex lasiocarpa	Canada's native grass	C 10cm	V	10
ALA 60	10	Veronica simplex	Canada's native grass	C 10cm	V	10
ALA 61	10	Anaphalis margaritacea	Canada's native grass	C 10cm	V	10
ALA 62	10	Geum triflorum	Canada's native grass	C 10cm	V	10
ALA 63	10	Geranium maculatum	Canada's native grass	C 10cm	V	10
ALA 64	10	Allium cornutum	Canada's native grass	C 10cm	V	10
ALA 65	10	Eurybia divaricata	Canada's native grass	C 10cm	V	10
ALA 66	10	Anemone canadensis	Canada's native grass	C 10cm	V	10
ALA 67	10	Taraxacum officinale	Canada's native grass	C 10cm	V	10
ALA 68	10	Carex lasiocarpa	Canada's native grass	C 10cm	V	10
ALA 69	10	Veronica simplex	Canada's native grass	C 10cm	V	10
ALA 70	10	Anaphalis margaritacea	Canada's native grass	C 10cm	V	10
ALA 71	10	Geum triflorum	Canada's native grass	C 10cm	V	10
ALA 72	10	Geranium maculatum	Canada's native grass	C 10cm	V	10
ALA 73	10	Allium cornutum	Canada's native grass	C 10cm	V	10
ALA 74	10	Eurybia divaricata	Canada's native grass	C 10cm	V	10
ALA 75	10	Anemone canadensis	Canada's native grass	C 10cm	V	10
ALA 76	10	Taraxacum officinale	Canada's native grass	C 10cm	V	10
ALA 77	10	Carex lasiocarpa	Canada's native grass	C 10cm	V	10
ALA 78	10	Veronica simplex	Canada's native grass	C 10cm	V	10
ALA 79	10	Anaphalis margaritacea	Canada's native grass	C 10cm	V	10
ALA 80	10	Geum triflorum	Canada's native grass	C 10cm	V	10
ALA 81	10	Geranium maculatum	Canada's native grass	C 10cm	V	10
ALA 82	10	Allium cornutum	Canada's native grass	C 10cm	V	10
ALA 83	10	Eurybia divaricata	Canada's native grass	C 10cm	V	10
ALA 84	10	Anemone canadensis	Canada's native grass	C 10cm	V	10
ALA 85	10	Taraxacum officinale	Canada's native grass	C 10cm	V	10
ALA 86	10	Carex lasiocarpa	Canada's native grass	C 10cm	V	10
ALA 87	10	Veronica simplex	Canada's native grass	C 10cm	V	10
ALA 88	10	Anaphalis margaritacea	Canada's native grass	C 10cm	V	10
ALA 89	10	Geum triflorum	Canada's native grass	C 10cm	V	10
ALA 90	10	Geranium maculatum	Canada's native grass	C 10cm	V	10
ALA 91	10	Allium cornutum	Canada's native grass	C 10cm	V	10
ALA 92	10	Eurybia divaricata	Canada's native grass	C 10cm	V	10
ALA 93	10	Anemone canadensis	Canada's native grass	C 10cm	V	10
ALA 94	10	Taraxacum officinale	Canada's native grass	C 10cm	V	10
ALA 95	10	Carex lasiocarpa	Canada's native grass	C 10cm	V	10
ALA 96	10	Veronica simplex	Canada's native grass	C 10cm	V	10
ALA 97	10	Anaphalis margaritacea	Canada's native grass	C 10cm	V	10
ALA 98	10	Geum triflorum	Canada's native grass	C 10cm	V	10
ALA 99	10	Geranium maculatum	Canada's native grass	C 10cm	V	10
ALA 100	10	Allium cornutum	Canada's native grass	C 10cm	V	10
CONIFEROUS TREES						
ALA 101	10	Thuja occidentalis	Canada's native grass	C 10cm	V	10
ALA 102	10	Larix laricina	Canada's native grass	C 10cm	V	10
ALA 103	10	Pinus strobus	Canada's native grass	C 10cm	V	10
ALA 104	10	Abies balsamea	Canada's native grass	C 10cm	V	10
ALA 105	10	Juniperus horizontalis	Canada's native grass	C 10cm	V	10
ALA 106	10	Thuja occidentalis	Canada's native grass	C 10cm	V	10
ALA 107	10	Larix laricina	Canada's native grass	C 10cm	V	10
ALA 108	10	Pinus strobus	Canada's native grass	C 10cm	V	10
ALA 109	10	Abies balsamea	Canada's native grass	C 10cm	V	10
ALA 110	10	Juniperus horizontalis	Canada's native grass	C 10cm	V	10
ALA 111	10	Thuja occidentalis	Canada's native grass	C 10cm	V	10
ALA 112	10	Larix laricina	Canada's native grass	C 10cm	V	10
ALA 113	10	Pinus strobus	Canada's native grass	C 10cm	V	10
ALA 114	10	Abies balsamea	Canada's native grass	C 10cm	V	10
ALA 115	10	Juniperus horizontalis	Canada's native grass	C 10cm	V	10
ALA 116	10	Thuja occidentalis	Canada's native grass	C 10cm	V	10
ALA 182	10	Larix laricina	Canada's native grass	C 10cm	V	10
ALA 183	10	Pinus strobus	Canada's native grass	C 10cm	V	10
ALA 184	10	Abies balsamea	Canada's native grass	C 10cm	V	10
ALA 185	10	Juniperus horizontalis	Canada's native grass	C 10cm	V	10
ALA 186	10	Thuja occidentalis	Canada's native grass	C 10cm	V	10
ALA 187	10	Larix laricina	Canada's native grass	C 10cm	V	10
ALA 188	10	Pinus strobus	Canada's native grass	C 10cm	V	10
ALA 189	10	Abies balsamea	Canada's native grass	C 10cm	V	10
ALA 190						

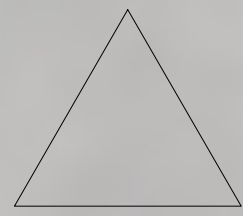

TOWARDS OTTAWA RIVER



LEGEND

Limit of work (Site grading limit)

Property line

Existing floodline

Projected floodline

Wetland edge

Contour lines

Proposed deciduous tree and shrub

Proposed coniferous tree and shrub

Proposed trees in public domain area

Grass (turf)

SEEDING

Mix 1: Floodline zone
Andropogon gerardii, Calamagrostis canadensis, Carex lurida, Carex vulpinoidea, Elymus canadensis, Glycyrrhiza canadensis, Juncus effusus, Scirpus atrovirens, Verbena hastata, Iris versicolor, Chelone glabra, Asclepias incarnata

Mix 2: Rewilding zone
Andropogon gerardii, Carex lurida, Carex vulpinoidea, Elymus canadensis, Achillea millefolium, Agrostis foeniculifolium, Symphyotrichum cordifolium, Asclepias syriaca

Mix 3: Pollinator wildflower mix
Achillea millefolium, Asclepias syriaca, Anemone canadensis, Chamaenerion angustifolium, Helianthus scaberrimus, Monarda fistulosa, Oenothera biennis, Solidago nemoralis, Symphyotrichum cordifolium

PERENNIALS
*Note: All perennials in the list are native to Ontario.

FERNS

Cystopteris bulbifera (bulbifer fern), 11 pot.

Dryopteris marginalis (marginal shield fern), 11 pot.

GRASSES

Sporobolus heterolepis (prairie dropseed), 11 pot.

Deschampsia flexuosa (wavy-hair grass), 11 pot.

Carex eburnea (ivory sedge), 11 pot.

FLOWERING PERENNIALS

Allium cernuum (nodding onion), 11 pot.

Eurybia divaricata (white wood aster), 11 pot.

Anemone canadensis (Canada anemone), 11 pot.

Taraxacum officinale (heart-leaved foamflower), 11 pot.

Carex lasiocarpa (lanceleaf carex), 11 pot.

Carex lasiocarpa (lanceleaf carex), 11 pot.

Asperula magellanica (pearly everlasting), 11 pot.

Geum triflorum (prairie smoke), 11 pot.

Geranium maculatum (wild geranium), 11 pot.

Tree and shrub planting key

PLANTING LIST

Qty	Code	Latin name	Common name	Size	Notes	Quantity of material
1	ALA 1	Andropogon gerardii	Common Sorghum	C 10cm	V	200
1	ALA 2	Carex vulpinoidea	Ivory sedge	C 10cm	V	200
1	ALA 3	Elymus canadensis	Canada wild rye	C 10cm	V	200
1	ALA 4	Asclepias syriaca	Common Milkweed	C 10cm	V	200
1	ALA 5	Chelone glabra	White Crane Flower	C 10cm	V	200
1	ALA 6	Scirpus atrovirens	Common Bulrush	C 10cm	V	200
1	ALA 7	Verbena hastata	Common Verbena	C 10cm	V	200
1	ALA 8	Helianthus scaberrimus	Common Sunflower	C 10cm	V	200
1	ALA 9	Monarda fistulosa	Common Bergamot	C 10cm	V	200
1	ALA 10	Asperula magellanica	Pearly Everlasting	C 10cm	V	200
1	ALA 11	Geum triflorum	Prairie Smoke	C 10cm	V	200
1	ALA 12	Geranium maculatum	Wild Geranium	C 10cm	V	200
1	ALA 13	Chamaenerion angustifolium	Common Fireweed	C 10cm	V	200
1	ALA 14	Chelidonium majus	Common Poppy	C 10cm	V	200
1	ALA 15	Thalictrum flavum	Common Meadow Rue	C 10cm	V	200
1	ALA 16	Delphinium consolida	Common Belladonna	C 10cm	V	200
1	ALA 17	Adonis vernalis	Common Spring Adonis	C 10cm	V	200
1	ALA 18	Scilla maritima	Common Sea Squill	C 10cm	V	200
1	ALA 19	Hyacinthus non-scriptus	Common Dutch Bell	C 10cm	V	200
1	ALA 20	Campanula medium	Common Bell	C 10cm	V	200
1	ALA 21	Platycodon grandiflorus	Common Balloon Flower	C 10cm	V	200
1	ALA 22	Coreopsis lanceolata	Lanceleaf Coreopsis	C 10cm	V	200
1	ALA 23	Coreopsis lanceolata	Lanceleaf Coreopsis	C 10cm	V	200
PLANTING LIST						
Qty	Code	Latin name	Common name	Size	Notes	Quantity of material
DECIDUOUS TREES						
ALA 1	Amelanchier lamarckii	Shoebush	Shoebush	C 10cm	V	200
ALA 2	Quercus macrocarpa	Red maple	Red maple	C 10cm	V	1100
ALA 3	Aster lanceolatus	Smooth Aster	Smooth Aster	C 10cm	V	200
ALA 4	Asclepias tuberosa	Red Milkweed	Red Milkweed	C 10cm	V	200
ALA 5	Chelone glabra	White Crane Flower	White Crane Flower	C 10cm	V	200
ALA 6	Scirpus atrovirens	Common Bulrush	Common Bulrush	C 10cm	V	200
ALA 7	Verbena hastata	Common Verbena	Common Verbena	C 10cm	V	200
ALA 8	Helianthus scaberrimus	Common Sunflower	Common Sunflower	C 10cm	V	200
ALA 9	Monarda fistulosa	Common Bergamot	Common Bergamot	C 10cm	V	200
ALA 10	Asperula magellanica	Pearly Everlasting	Pearly Everlasting	C 10cm	V	200
ALA 11	Geum triflorum	Prairie Smoke	Prairie Smoke	C 10cm	V	200
ALA 12	Geranium maculatum	Wild Geranium	Wild Geranium	C 10cm	V	200
ALA 13	Chamaenerion angustifolium	Common Fireweed	Common Fireweed	C 10cm	V	200
ALA 14	Chelidonium majus	Common Poppy	Common Poppy	C 10cm	V	200
ALA 15	Thalictrum flavum	Common Meadow Rue	Common Meadow Rue	C 10cm	V	200
ALA 16	Delphinium consolida	Common Belladonna	Common Belladonna	C 10cm	V	200
ALA 17	Adonis vernalis	Common Spring Adonis	Common Spring Adonis	C 10cm	V	200
ALA 18	Scilla maritima	Common Sea Squill	Common Sea Squill	C 10cm	V	200
ALA 19	Hyacinthus non-scriptus	Common Dutch Bell	Common Dutch Bell	C 10cm	V	200
ALA 20	Campanula medium	Common Bell	Common Bell	C 10cm	V	200
ALA 21	Platycodon grandiflorus	Common Balloon Flower	Common Balloon Flower	C 10cm	V	200
ALA 22	Coreopsis lanceolata	Lanceleaf Coreopsis	Lanceleaf Coreopsis	C 10cm	V	200
ALA 23	Coreopsis lanceolata	Lanceleaf Coreopsis	Lanceleaf Coreopsis	C 10cm	V	200
LEGEND

Limit of work (Site grading limit)

Property line

Existing floodline

Projected floodline

Wetland edge

Contour lines

Proposed deciduous tree and shrub

Proposed coniferous tree and shrub

Proposed trees in public domain area

Grass (turf)

SEEDING

Mix 1: Floodline zone
Andropogon gerardii, Calamagrostis canadensis, Carex lurida, Carex vulpinoidea, Elymus canadensis, Glycyrrhiza canadensis, Juncus effusus, Scirpus atrovirens, Verbena hastata, Iris versicolor, Chamaecrista nictitans, Asclepias incarnata

Mix 2: Rewilding zone
Andropogon gerardii, Carex lurida, Carex vulpinoidea, Elymus canadensis, Achillea millefolium, Asclepias syriaca, Asclepias tuberosa, Symphyotrichum cordifolium, Asclepias syriaca

Mix 3: Pollinator wildflower mix
Achillea millefolium, Asclepias syriaca, Asclepias tuberosa, Chamaecrista nictitans, Helianthus scaberrimus, Monarda fistulosa, Desmodium illinoense, Solidago nemoralis, Symphyotrichum cordifolium

PERENNIALS
Native plants in the list are native to Ontario.

FERNS

Cystopteris bulbifera (bulbifer fern), 11 pot.

Dryopteris marginalis (marginal shield fern), 11 pot.

GRASSES

Sporobolus heterolepis (prairie dropseed), 11 pot.

Deschampsia flexuosa (wavy-hair grass), 11 pot.

Carex eburnea (ivory sedge), 11 pot.

FLOWERING PERENNIALS

Allium cornutum (nodding onion), 11 pot.

Eurybia divaricata (white wood aster), 11 pot.

Anemone canadensis (Canada anemone), 11 pot.

Taraxacum officinale (heart-leaved foamflower), 11 pot.

Carex lasiocarpa (lanceleaf carex), 11 pot.

Veronica simplex (narrowleaf veronica), 11 pot.

Anaphalis margaritacea (pearly everlasting), 11 pot.

Geum triflorum (prairie smoke), 11 pot.

Geranium maculatum (wild geranium), 11 pot.

Tree and shrub planting key

PLANTING LIST

No.	Qty	Latin name	Common name	Size	Notes	Quantity
DECIDUOUS TREES						
ALA 1	1	Achillea millefolium	Common Yarrow	C 10cm	V	10
ALA 2	1	Andropogon gerardii	Common Sorghum	C 10cm	V	10
ALA 3	1	Asclepias syriaca	Common Milkweed	C 10cm	V	10
ALA 4	1	Asclepias tuberosa	Common Milkweed	C 10cm	V	10
ALA 5	1	Asclepias incarnata	Common Milkweed	C 10cm	V	10
ALA 6	1	Asclepias syriaca	Common Milkweed	C 10cm	V	10
ALA 7	1	Asclepias tuberosa	Common Milkweed	C 10cm	V	10
ALA 8	1	Asclepias incarnata	Common Milkweed	C 10cm	V	10
CONIFEROUS TREES						
ALA 101	1	Thuja occidentalis	Common Yew	C 10cm	V	10
ALA 102	1	Juniperus horizontalis	Common Red Cedar	C 10cm	V	10
SHRUBS						
ALA 103	1	Thuja occidentalis	Common Yew	C 10cm	V	10
ALA 104	1	Juniperus horizontalis	Common Red Cedar	C 10cm	V	10
PERENNIALS						
ALA 105	1	Asclepias syriaca	Common Milkweed	C 10cm	V	10
ALA 106	1	Asclepias tuberosa	Common Milkweed	C 10cm	V	10
ALA 107	1	Asclepias incarnata	Common Milkweed	C 10cm	V	10
ALA 108	1	Asclepias syriaca	Common Milkweed	C 10cm	V	10
ALA 109	1	Asclepias tuberosa	Common Milkweed	C 10cm	V	10
ALA 110	1	Asclepias incarnata	Common Milkweed	C 10cm	V	10
ALA 190						

KEY PLAN

[illegible]

DO NOT USE FOR
CONSTRUCTION

Notes :

A- LOT 30 CONCESSION 1 (OLD SURVEY)
GEOGRAPHIC TOWNSHIP OF CUMBERLAND CITY
OF OTTAWA, PREPARED BY ANNIS, O'SULLIVAN,
VOLLEBEKK LTD., DATED OCTOBER 15TH, 2024.

B- PROPERTY BOUNDARY INFORMATION AND PIN A WELL AS WETLAND EDGE, PSW 30m BUFFER, PATTERSON OF TOP OF SLOPE, 15m SETBACK AND HAZARD LANDS LIMITS DERIVED FROM PLA OF SURVEY DATED 15TH, 2024 11TH, AMENDED APRIL 30TH, 2025, BY ANNIS, O'SULLIVAN, VOLLEBEKK LTD. PLAN 25483-24 M. CHENIER P1 L130 C1 OS CUMBERLAND O D5.

- 1- The Contractor must verify all site existing conditions before beginning the work and inform the Project Director of any errors, omissions or contradictions.
- 2- Existing grades indicated on the plan come from the survey provided by the owner.
- 3- The Contractor must not cut down any existing vegetation without the approval of the Project Director.
- 4- Implantation of the works on site must be approved by the Project Director.
- 5- The Contractor must use the CAD file for implantation of all work.
- 6- The contractor must verify the amounts specified in the schedule and notify the landscape architect of any errors, omissions or contradictions before the close of the bid.

Professional use



Project name

1015 TWEDDLE ROAD

002-02-25-0038 & 007-12-25-0073 // Plan Number # 19417

Drawing life

CONSTRUCTION DETAILS

[illegible]

Designed by

Drawn by :

Approved by _____

S. Gallar

March 2025


1:100

AP-41


21-695

- NOTES :


- PROVIDE ANTI-THEFT ANCHORING AND HARDWARE
- INSTALL ACCORDING TO MANUFACTURER'S RECOMMENDATIONS

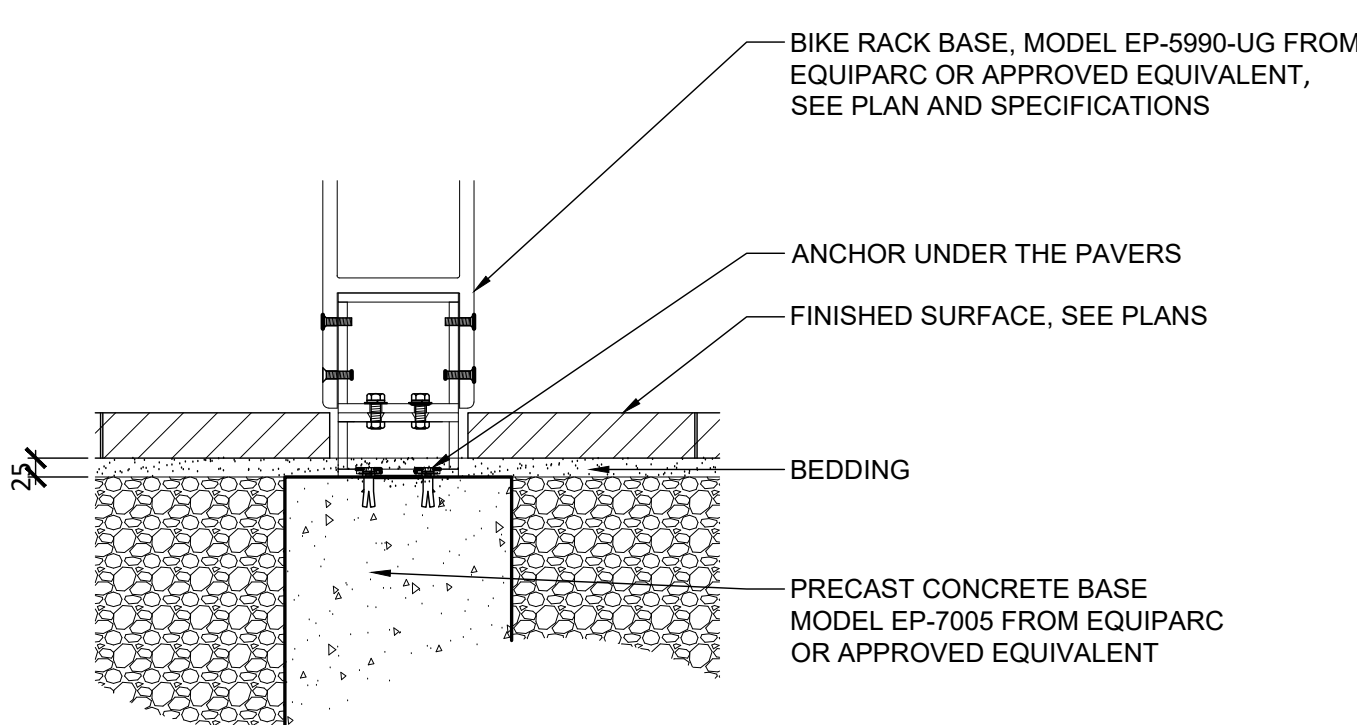


20 BIKE RING TYP.
SCALE 1:10

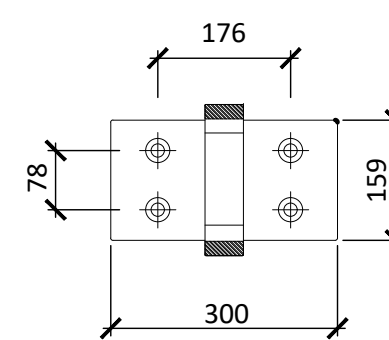


PLAN VIEW

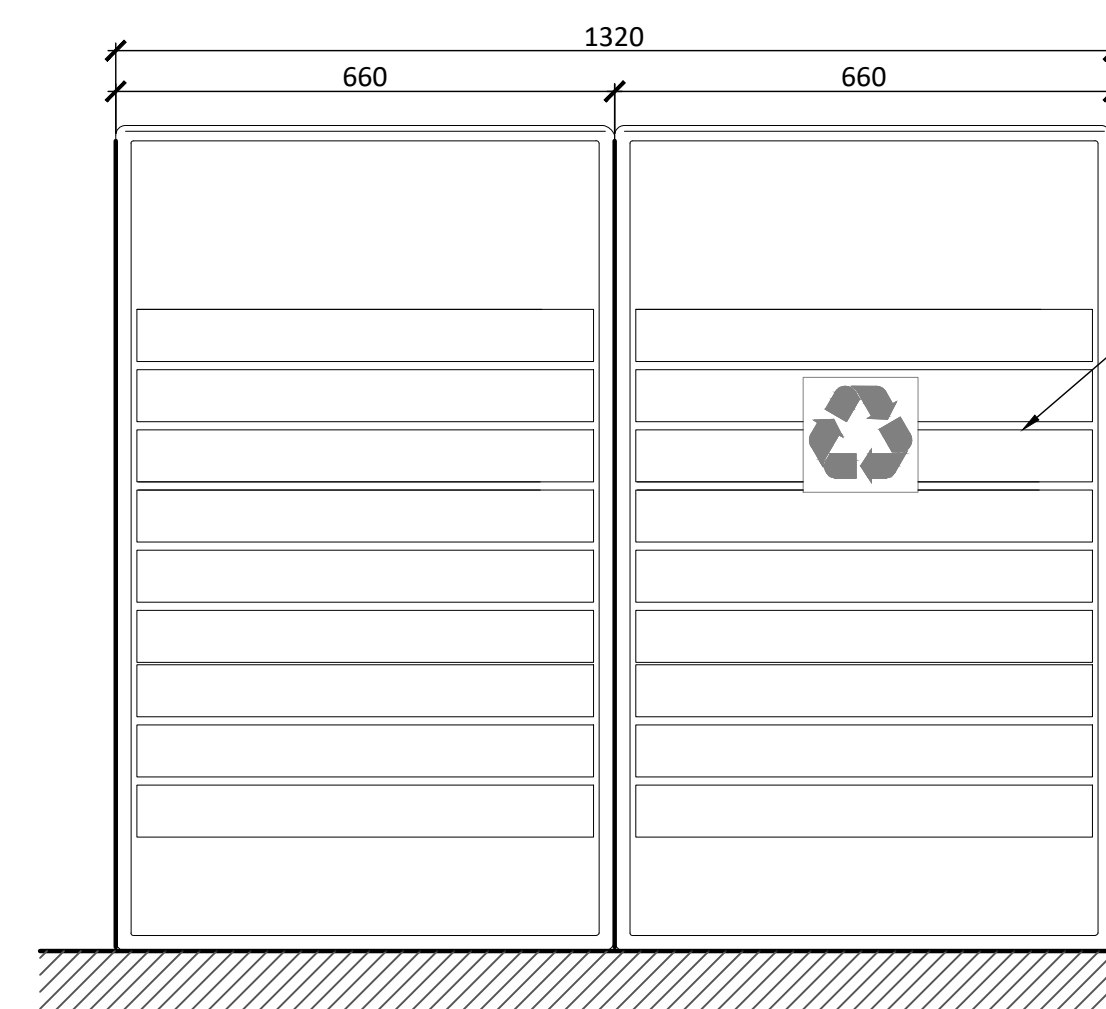


ELEVATION
1-10

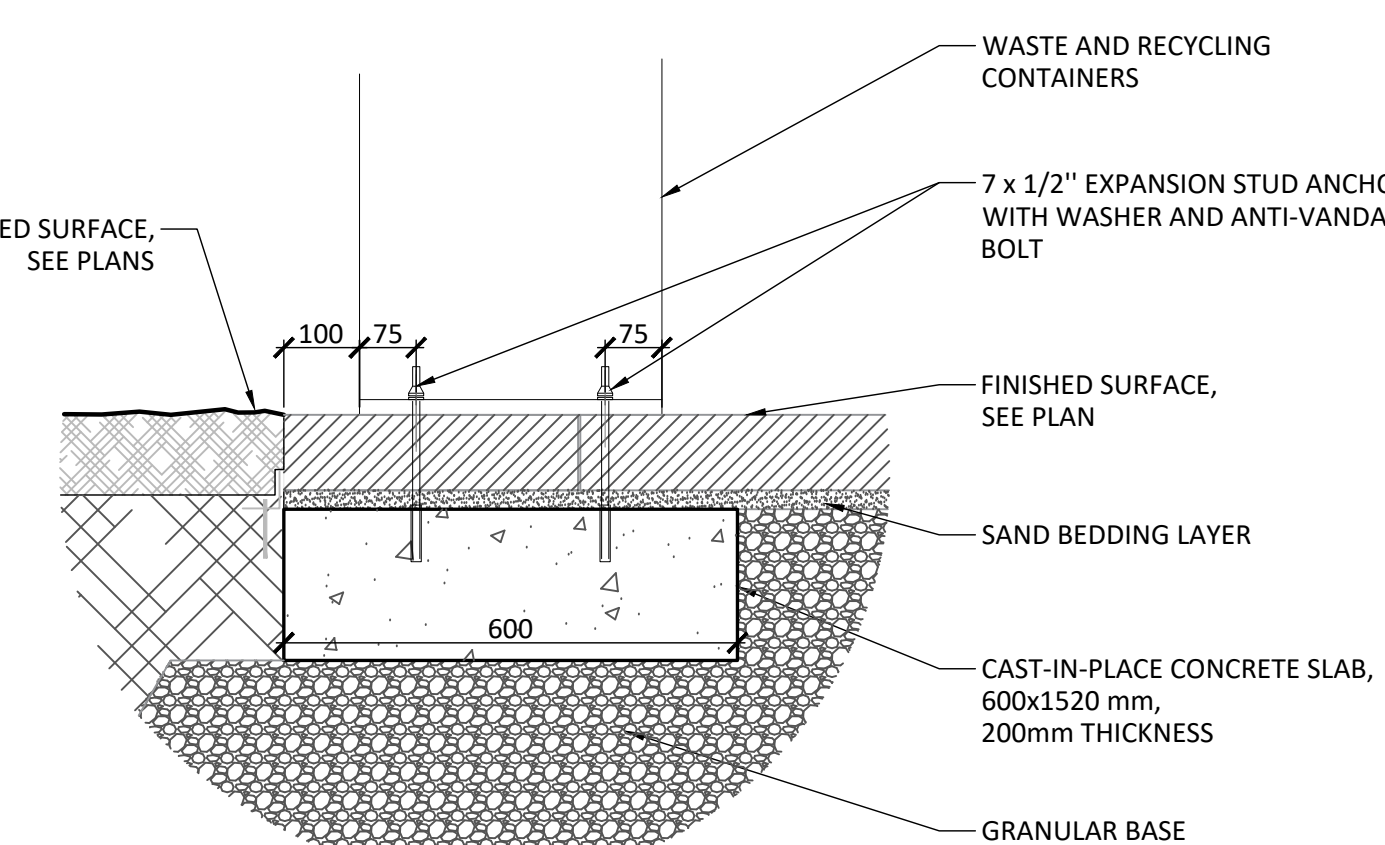

BASE ANCHORAGE

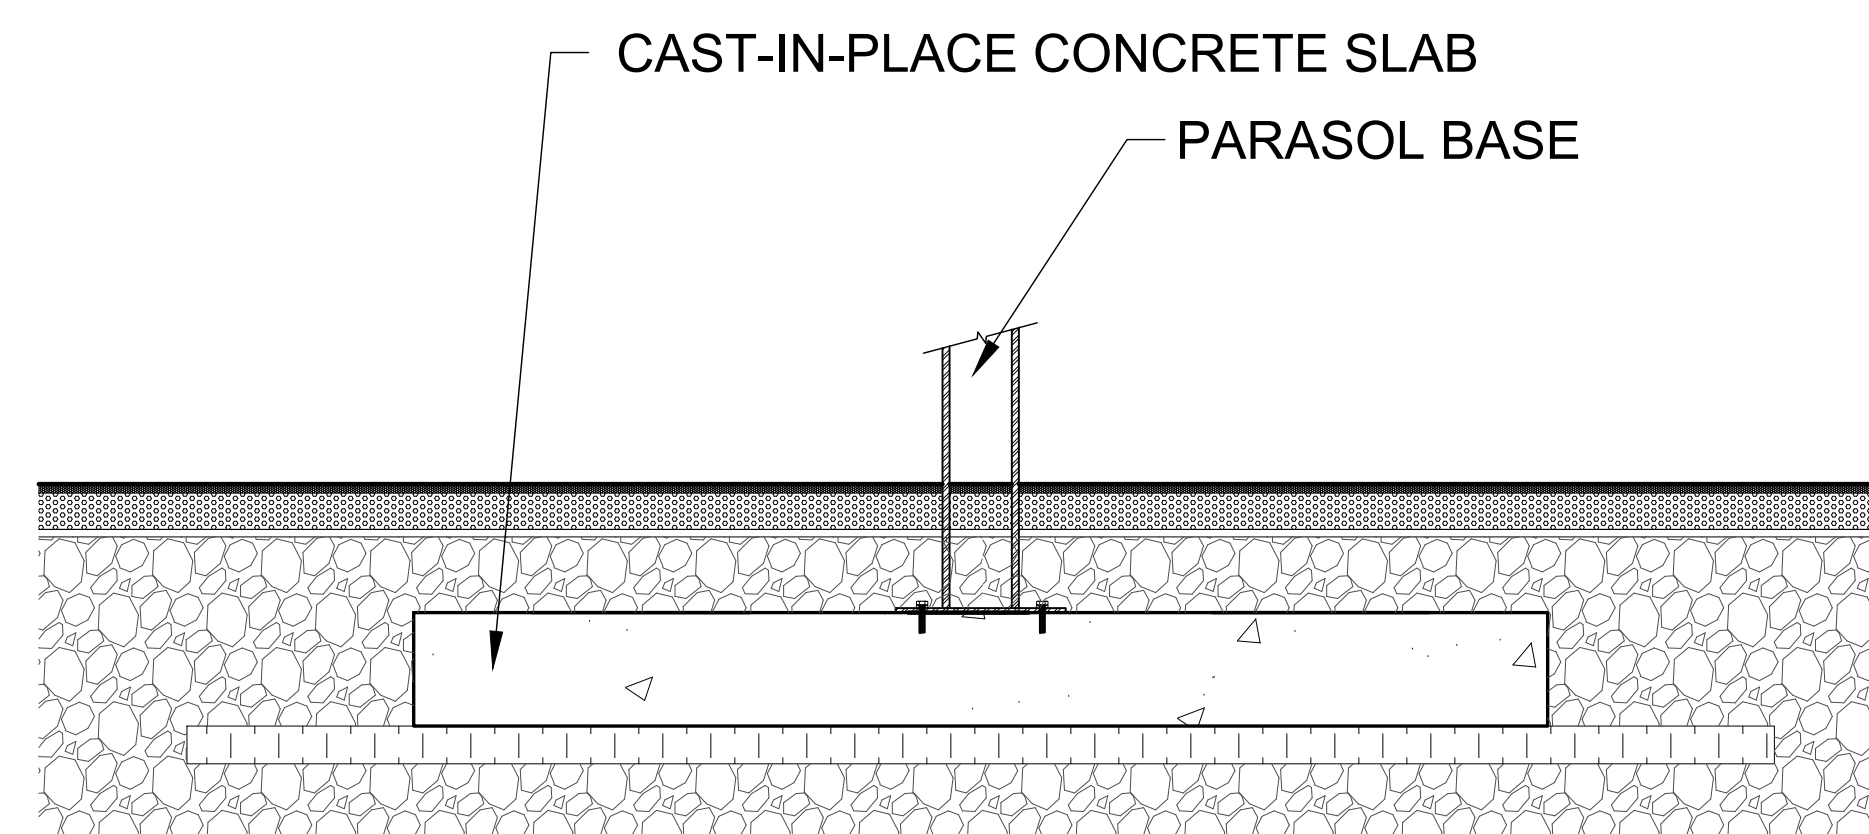

22 PARASOL
SCALE 1:10

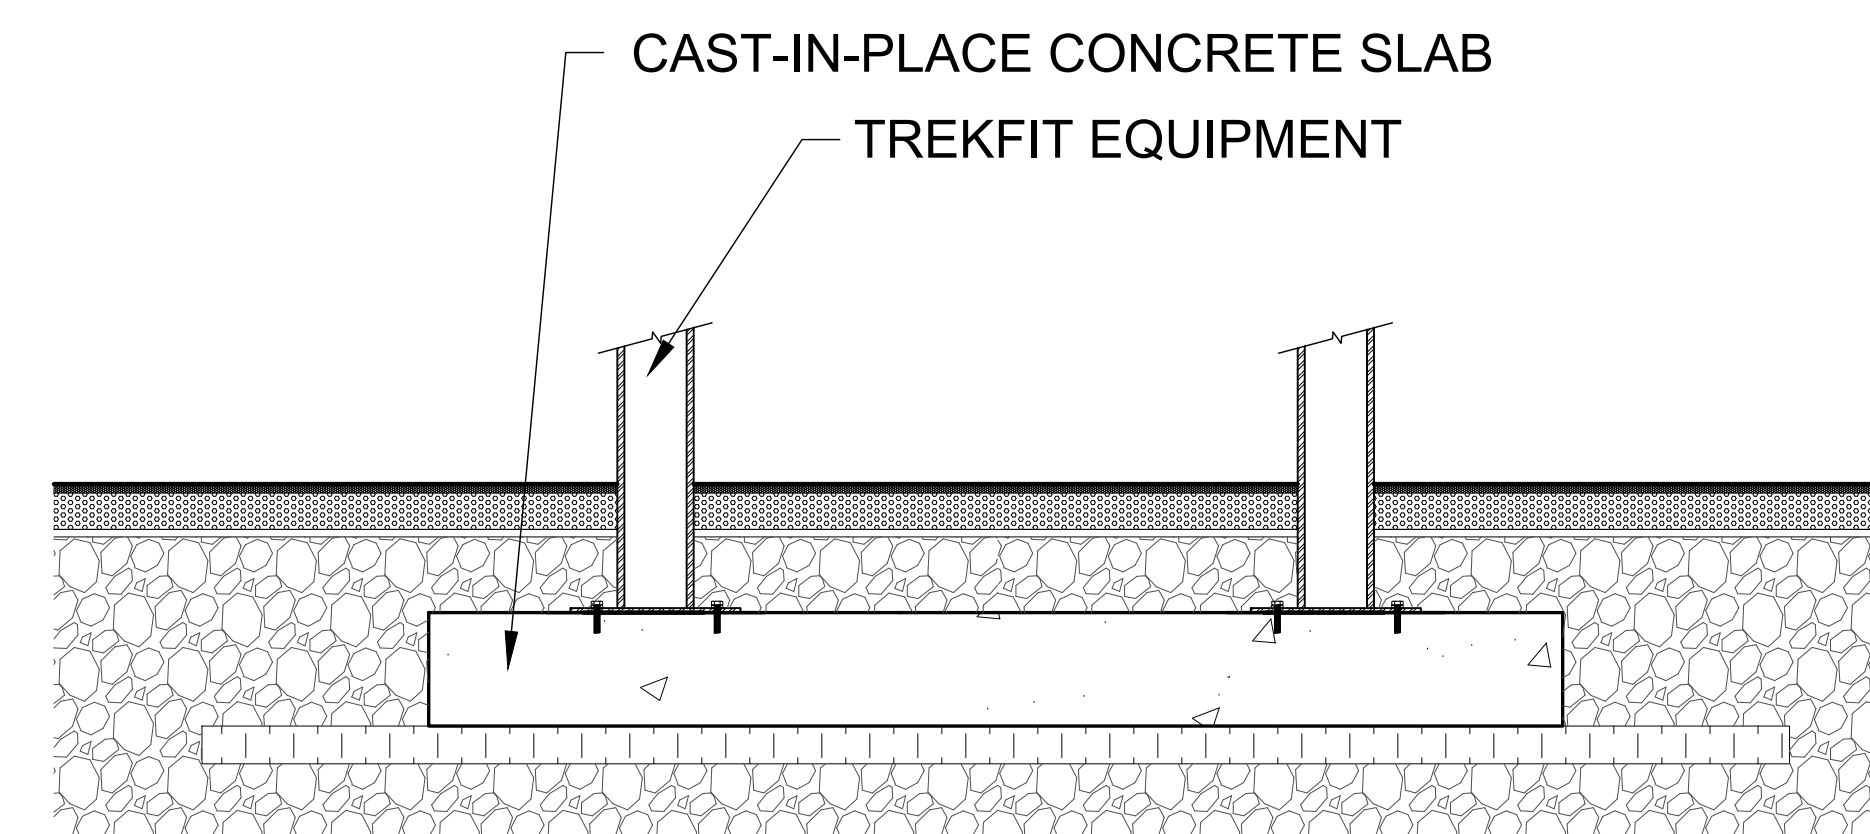

23 TREKFIT EQUIPMENT BASE ANCHORAGE
SCALE 1:10

[illegible]

DO NOT USE FOR
CONSTRUCTION

Notes :

A- LOT 30 CONCESSION 1 (OLD SURVEY)
GEOGRAPHIC TOWNSHIP OF CUMBERLAND CITY
OF OTTAWA, PREPARED BY ANNIS, O'SULLIVAN,
VOLLEBEKK LTD., DATED OCTOBER 15TH, 2024.

B- PROPERTY BOUNDARY INFORMATION AND PIN A WELL AS WETLAND EDGE, PSW 30m BUFFER, PATTERSON OF TOP OF SLOPE, 15m SETBACK AND HAZARD LANDS LIMITS DERIVED FROM PLA OF SURVEY DATED 15TH, 2024 11TH, AMENDED APRIL 30TH, 2025, BY ANNIS, O'SULLIVAN, VOLLEBEKK LTD. PLAN 25483-24 M. CHENIER P/L L130 C1 OS CUMBERLAND O D5.

- 1- The Contractor must verify all site existing conditions before beginning the work and inform the Project Director of any errors, omissions or contradictions.
- 2- Existing grades indicated on the plan come from the survey provided by the owner.
- 3- The Contractor must not cut down any existing vegetation without the approval of the Project Director.
- 4- Implantation of the works on site must be approved by the Project Director.
- 5- The Contractor must use the CAD file for implantation of all work.
- 6- The contractor must verify the amounts specified in the schedule and notify the landscape architect of any errors, omissions or contradictions before the close of the bid.



Professional use

Project name

1015 TWEDDLE ROAD

002-02-25-0038 & 007-12-25-0073 // Plan Number # 19417

Drawing title

CONSTRUCTION DETAILS

1:100

Designed by :
S. Gallant, G Dostaler


Drawn by :
Y. Suarez, I. Sobral

Approved by :
S. Gallant

March 2025

21-695


AP-42

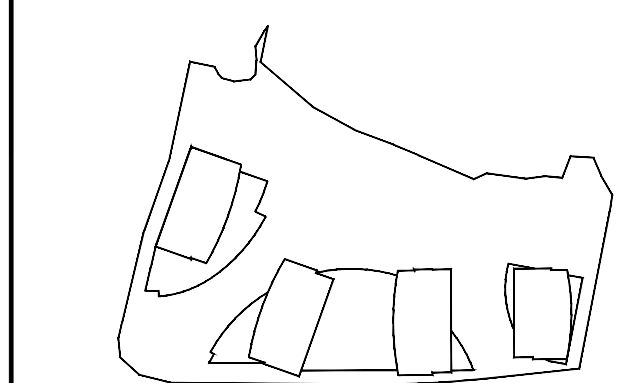


KEY PLAN

[illegible]


DO NOT USE FOR
CONSTRUCTION

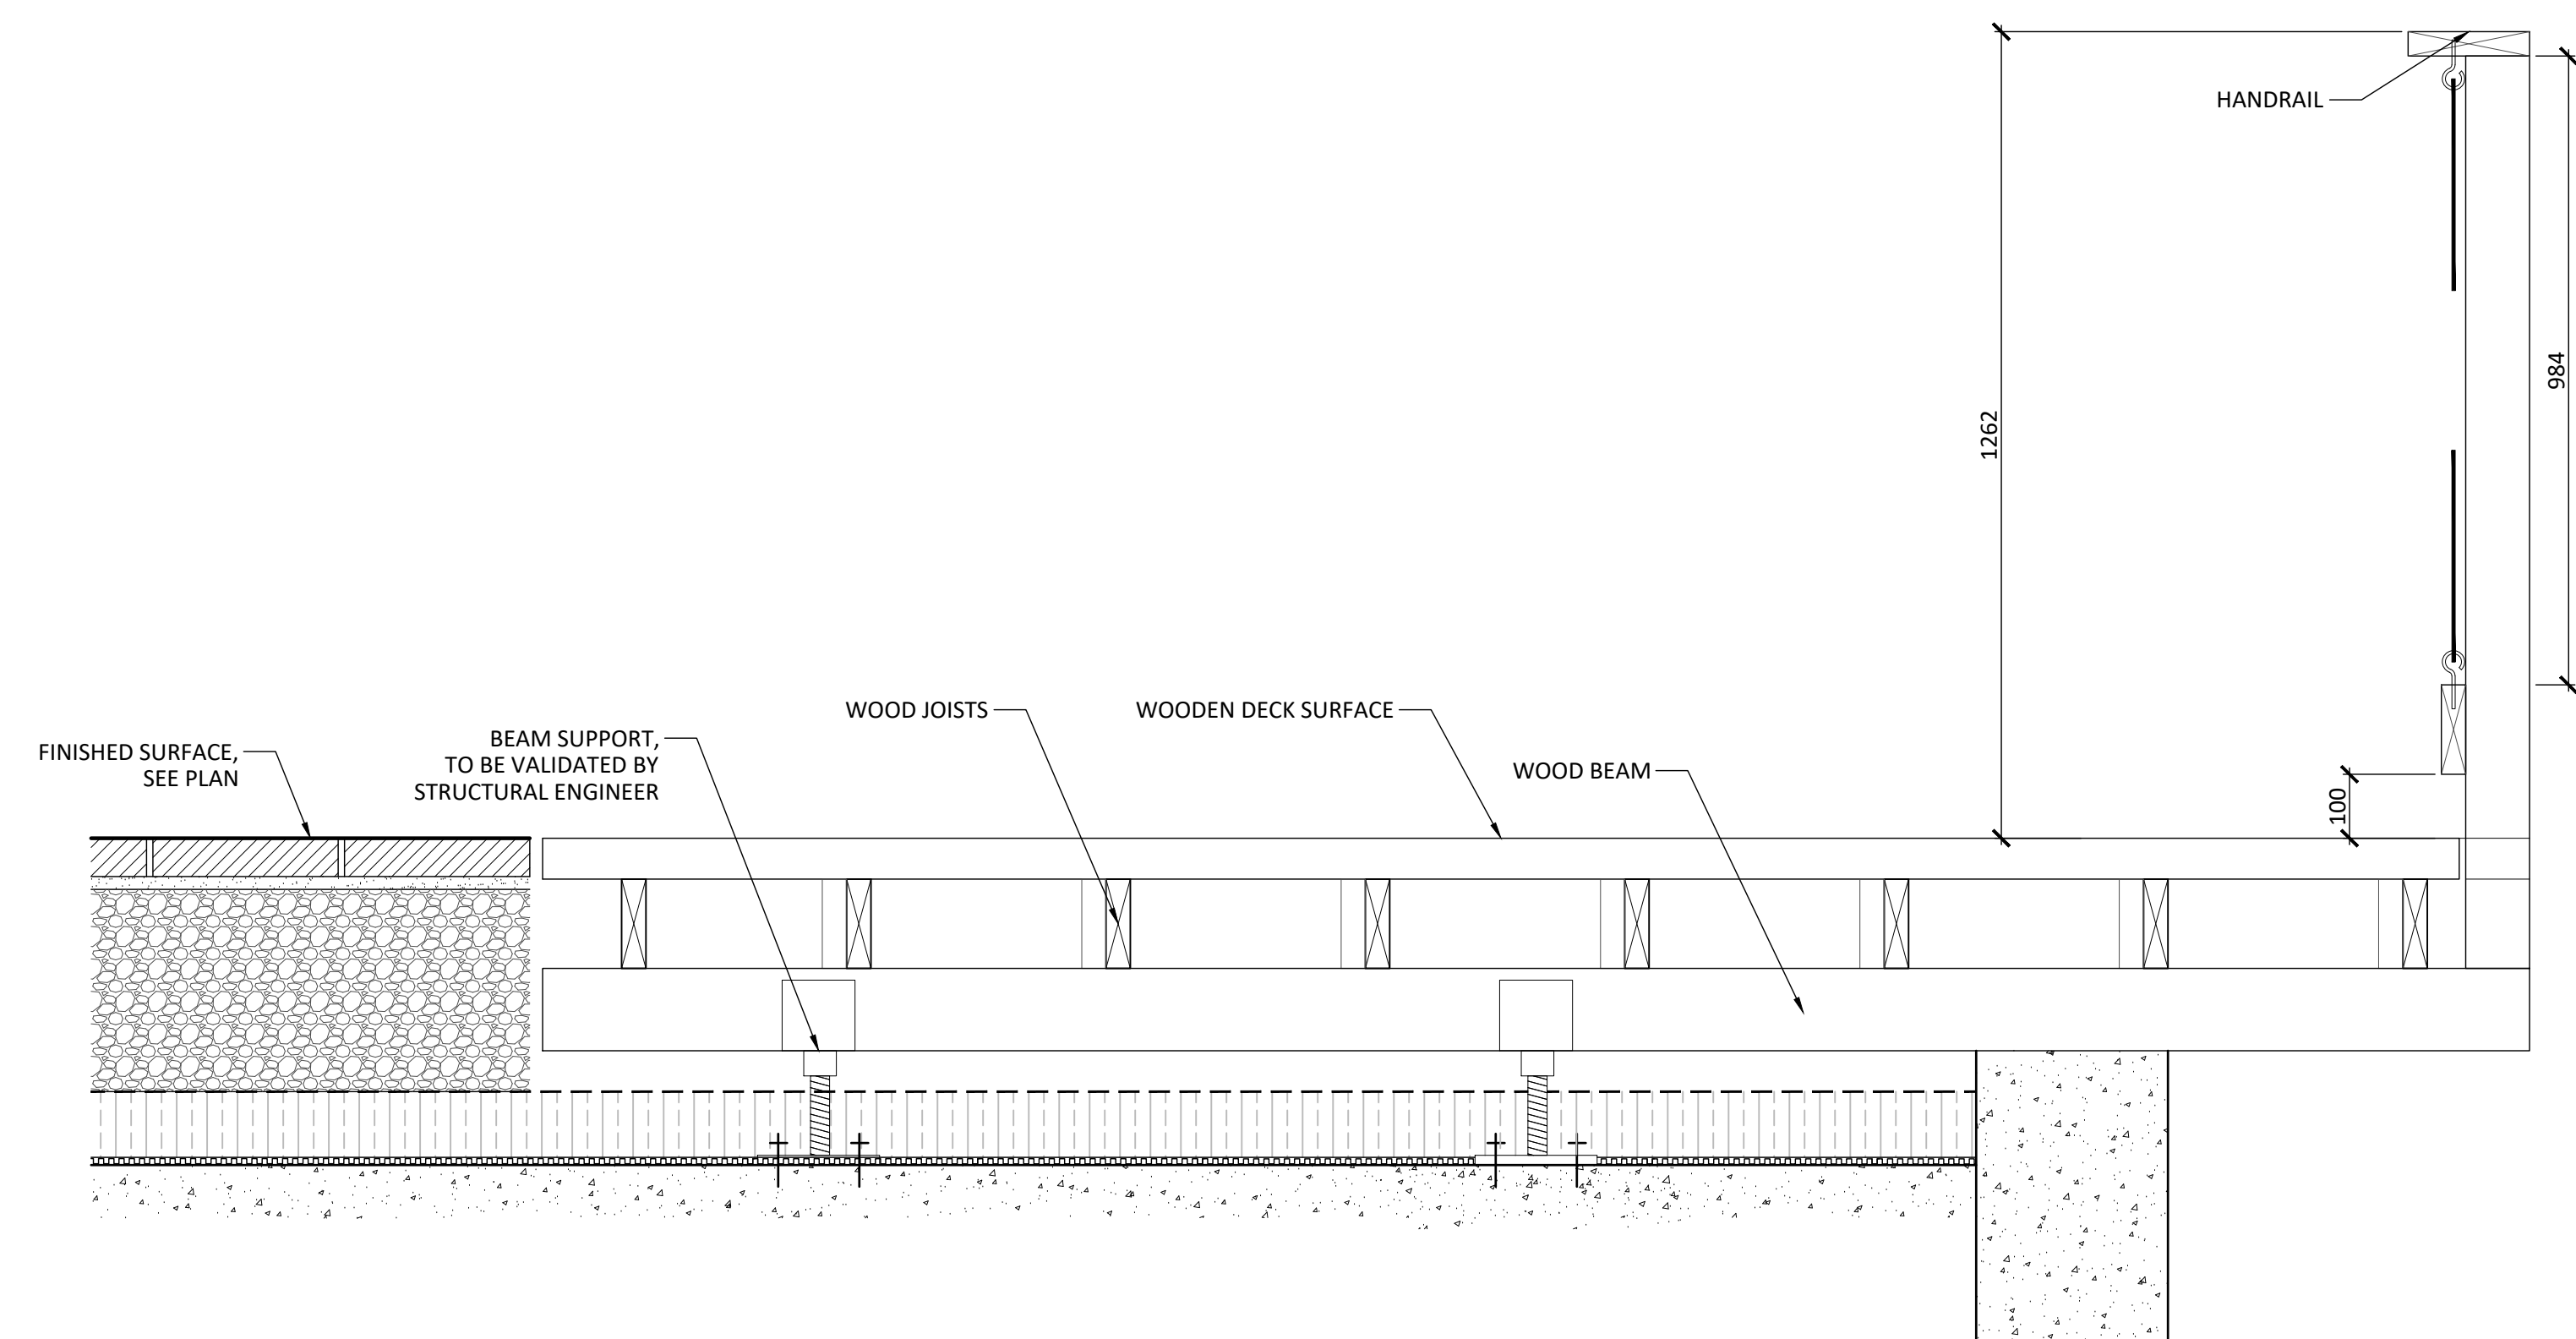


50 WOODEN DECK SURFACE
SCALE 1:10

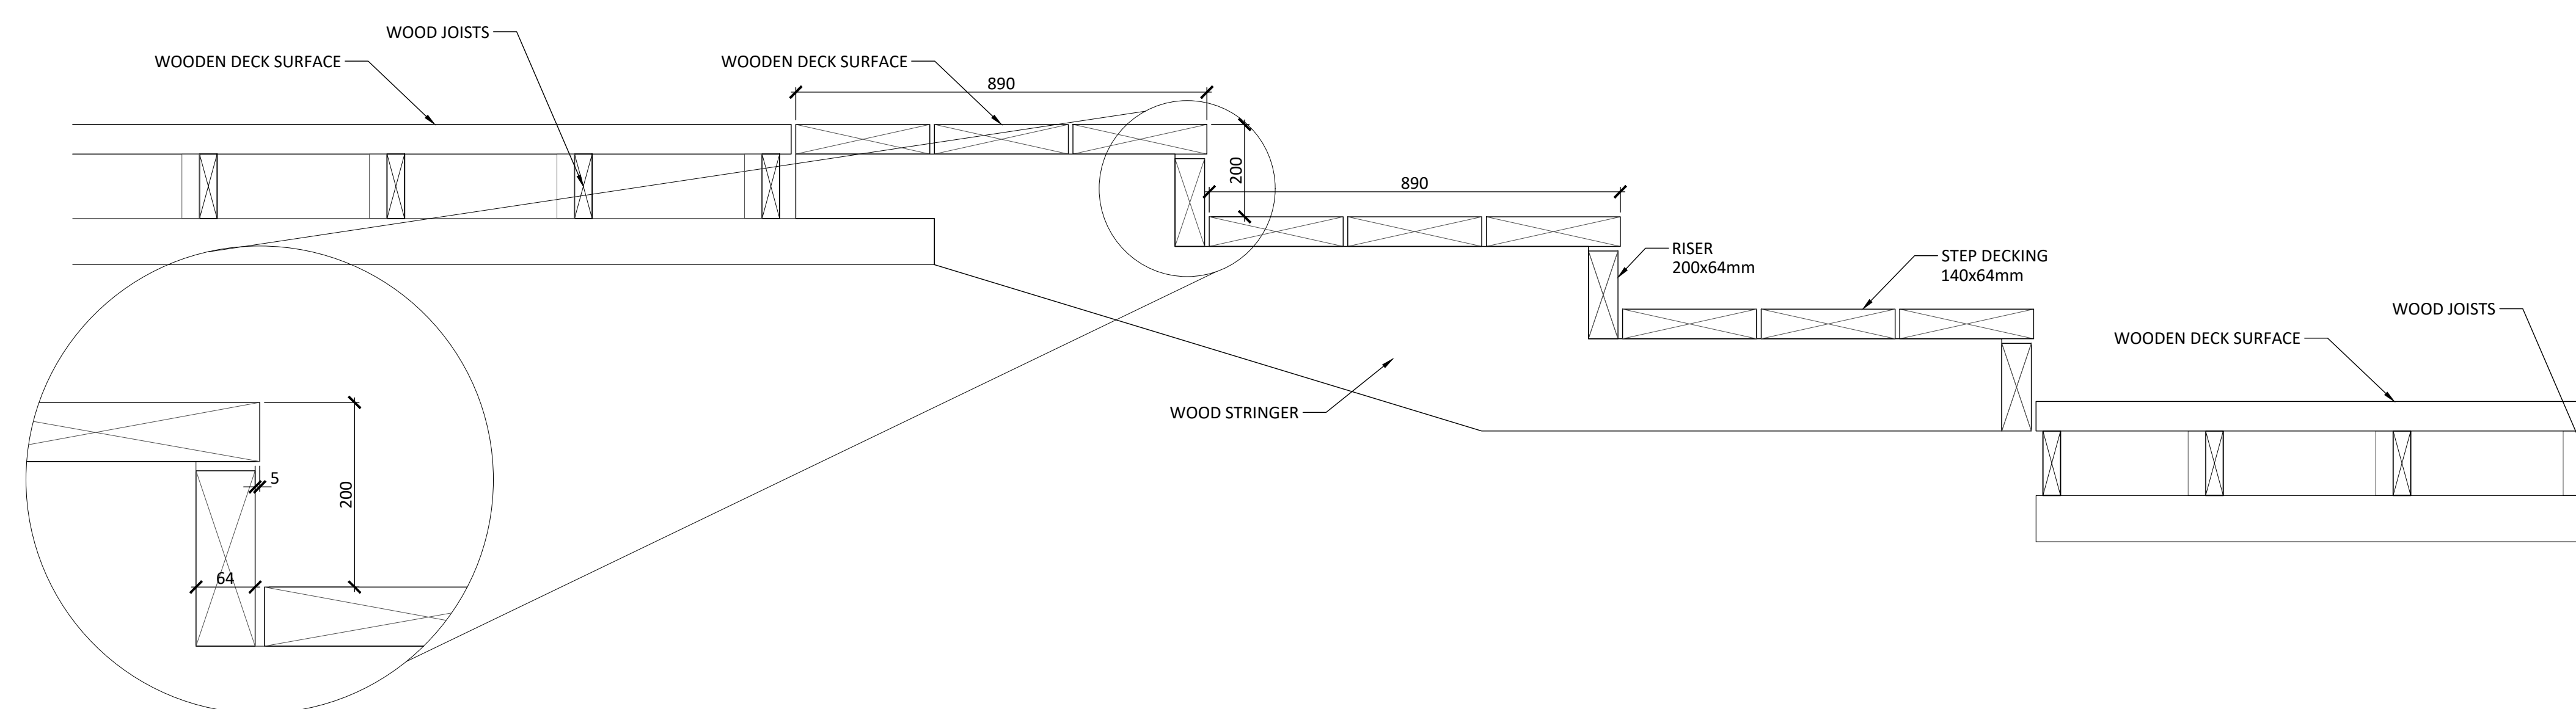

51 WOODEN STAIRS
SCALE 1:10

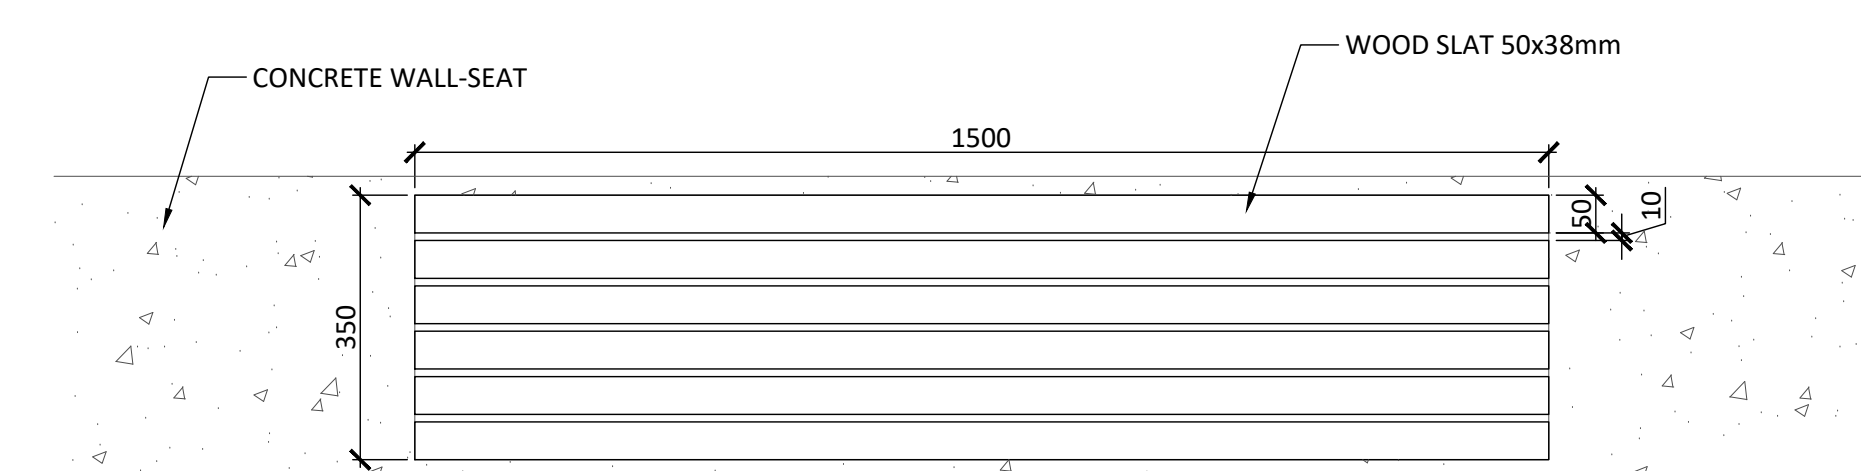

PLAN VIEW
SCALE 1:10

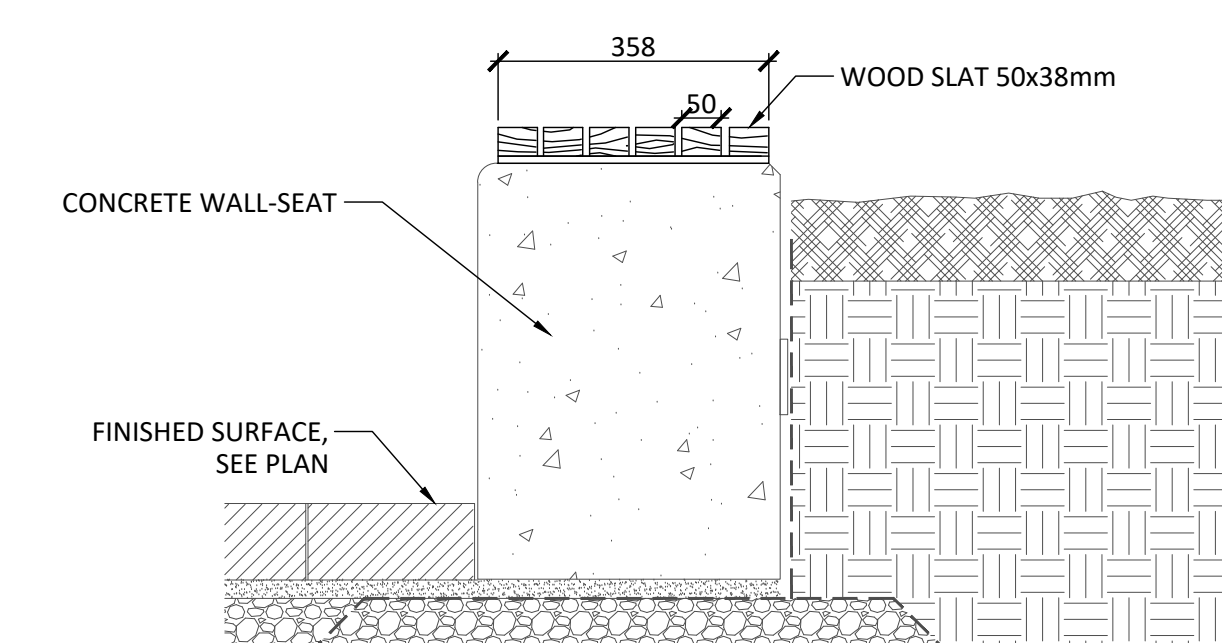

TYPICAL SECTION
SCALE 1:10


52 SEATING MOUNTED ON CONCRETE WALL
SCALE 1:10

Notes :

A- LOT 30 CONCESSION 1 (OLD SURVEY)
GEOGRAPHIC TOWNSHIP OF CUMBERLAND CITY
OF OTTAWA, PREPARED BY ANNIS, O'SULLIVAN,
VOLLEBEKK LTD., DATED OCTOBER 15TH, 2024.

B- PROPERTY BOUNDARY INFORMATION AND PIN A
WELL AS WETLAND EDGE, PSW 30m BUFFER,
PATTERSON OF TOP OF SLOPE, 15m SETBACK
AND HAZARD LANDS LIMITS DERIVED FROM PLA
OF SURVEY DATED 15TH, 2024 11TH, AMENDED
APRIL 30TH, 2025, BY ANNIS, O'SULLIVAN,
VOLLEBEKK LTD. PLAN 254843-24 M. CHENIER P1
L130 C1 OS CUMBERLAND O D5.

- 1- The Contractor must verify all site existing conditions before beginning the work and inform the Project Director of any errors, omissions or contradictions.
- 2- Existing grades indicated on the plan come from the survey provided by the owner.
- 3- The contractor must not cut down any existing vegetation without the approval of the Project Director.
- 4- Implantation of the works on site must be approved by the Project Director.
- 5- The Contractor must use the CAD file for implantation of all work.
- 6- The contractor must verify the amounts specified in the schedule and notify the landscape architect of any errors, omissions or contradictions before the close of the bid.

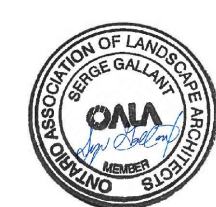

Project name

1015 TWEDDLE ROAD

002-02-25-0038 & 007-12-25-0073 // Plan Number # 19417

Drawing title

CONSTRUCTION DETAILS

1:100

Designed by : S. Gallant, G Dostaler
Drawn by : V. Suarez, I. Sobral
Approved by : S. Gallant
March 2025

AP-43

21-695

[illegible]

DO NOT USE FOR
CONSTRUCTION

Notes :

A- LOT 30 CONCESSION 1 (OLD SURVEY)
GEOGRAPHIC TOWNSHIP OF CUMBERLAND CITY
OF OTTAWA, PREPARED BY ANNIS, O'SULLIVAN
VOLLEBEKK LTD., DATED OCTOBER 15TH, 2024

B- PROPERTY BOUNDARY INFORMATION AND PIN WELL AS WETLAND EDGE, PSW 30m BUFFER, PATTERSON OF TOP OF SLOPE, 15m SETBACK AND HAZARD LANDS LIMITS DERIVED FROM PL OF SURVEY DATED 15TH, 2024 11TH, AMENDED APRIL 30TH, 2025. BY ANNIS, O'SULLIVAN, VOLLEBEKK LTD. PLAN 25483-24 M. CHENIER P L130 C1 Q5 CUMBERLAND Q D5.

- 1- The Contractor must verify all site existing conditions before beginning the work and inform the Project Director of any errors, omissions or contradictions.
- 2- Existing grades indicated on the plan come from the survey provided by the owner.
- 3- The Contractor must not cut down any existing vegetation without the approval of the Project Director.
- 4- Implantation of the works on site must be approved by the Project Director.
- 5- The Contractor must use the CAD file for implantation of all work.
- 6- The contractor must verify the amounts specified in the schedule and notify the landscape architect of any errors, omissions or contradictions before the close of the bid.

002-02-25-0038 & 007-12-25-0073 // Plan Number # 1941

CUT ELEVATIONS

1:100

Designed by :
S. Gallant, G Dostale


Drawn by :
V. Suresh

Approved by:


S. Gallant	

21-695


AP-60

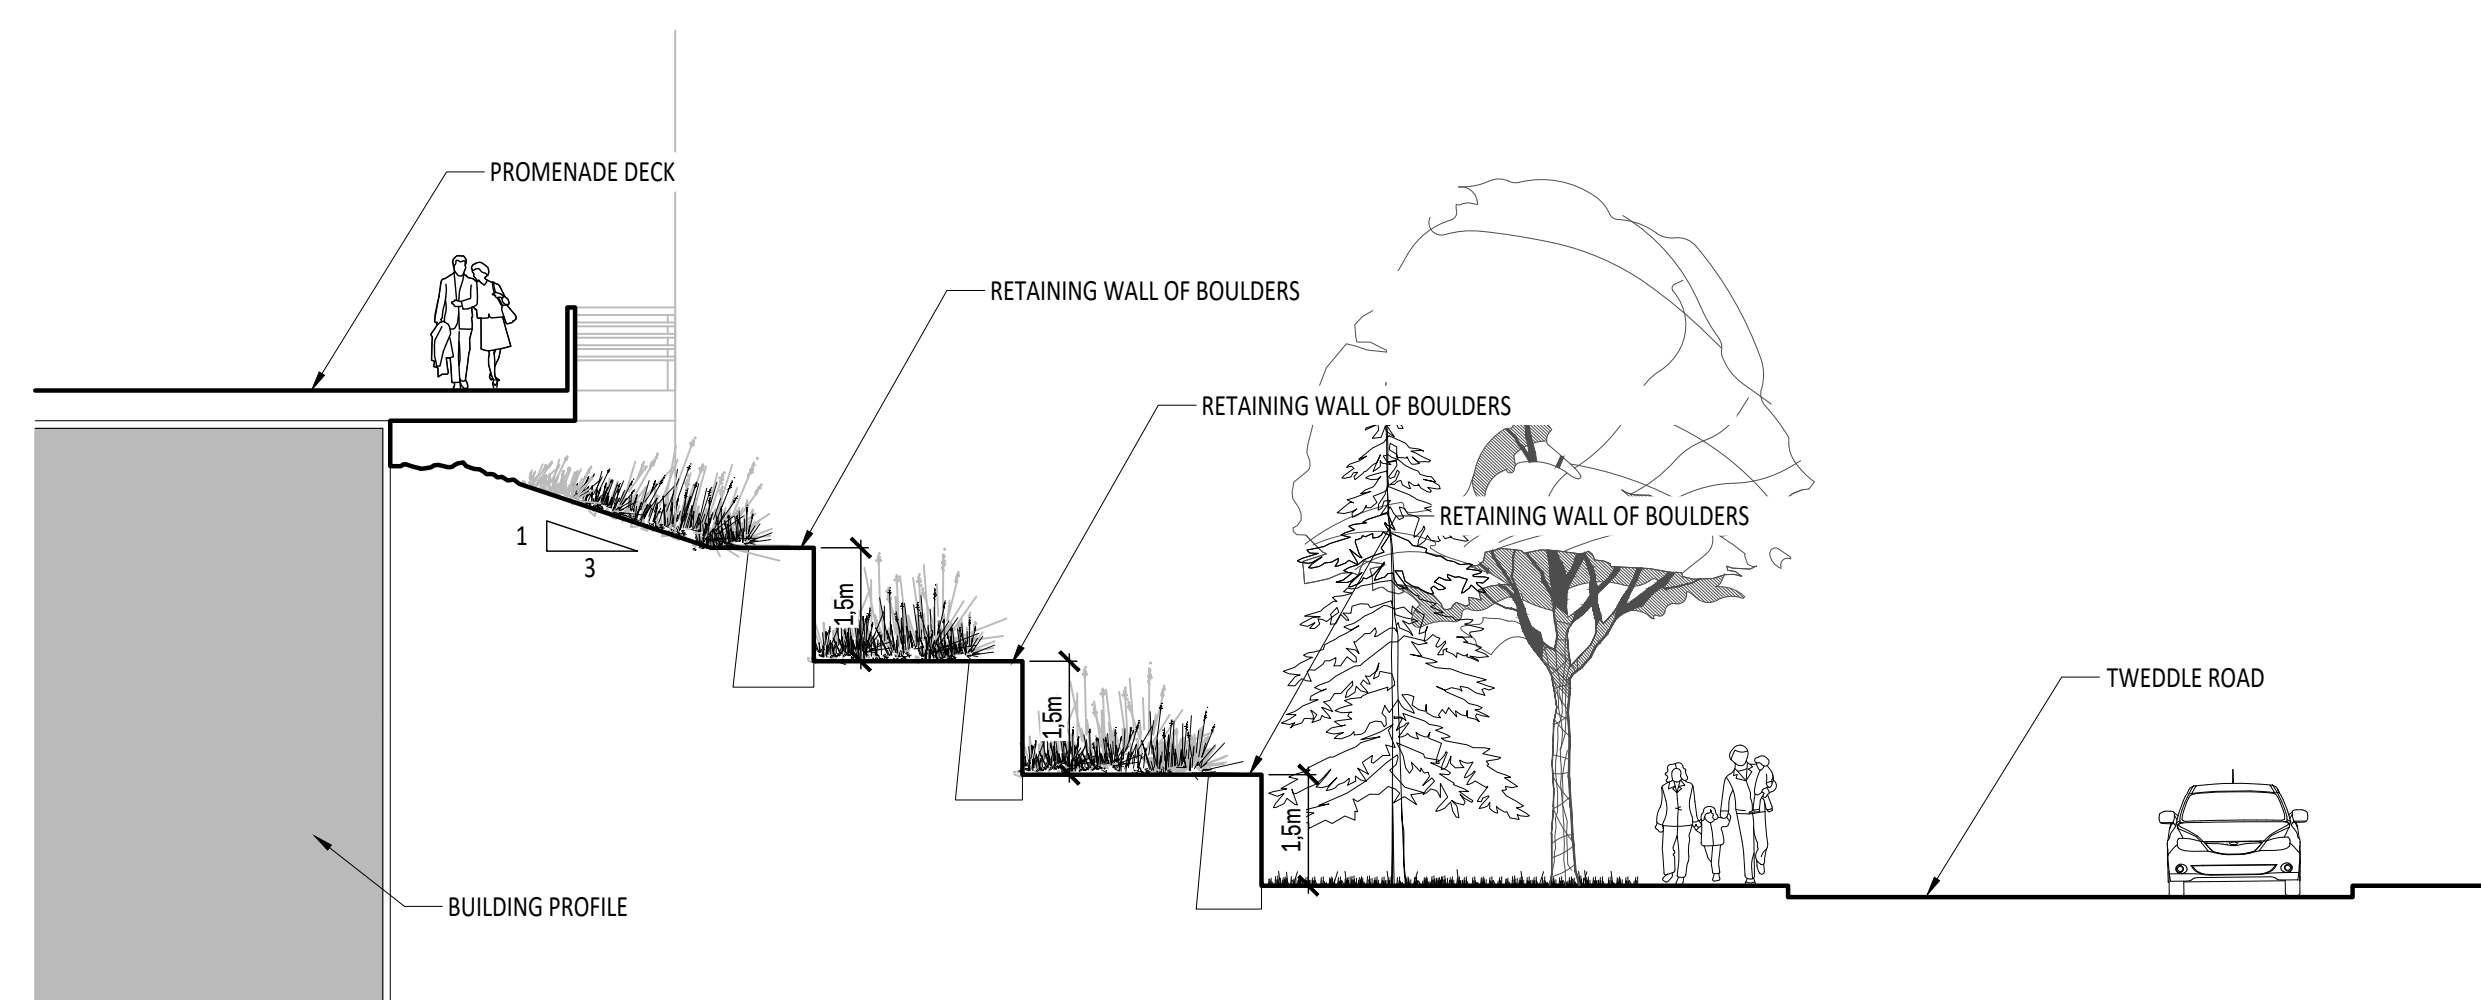


A DECK'S RELATION TO THE STREET
ÉCHELLE 1:100

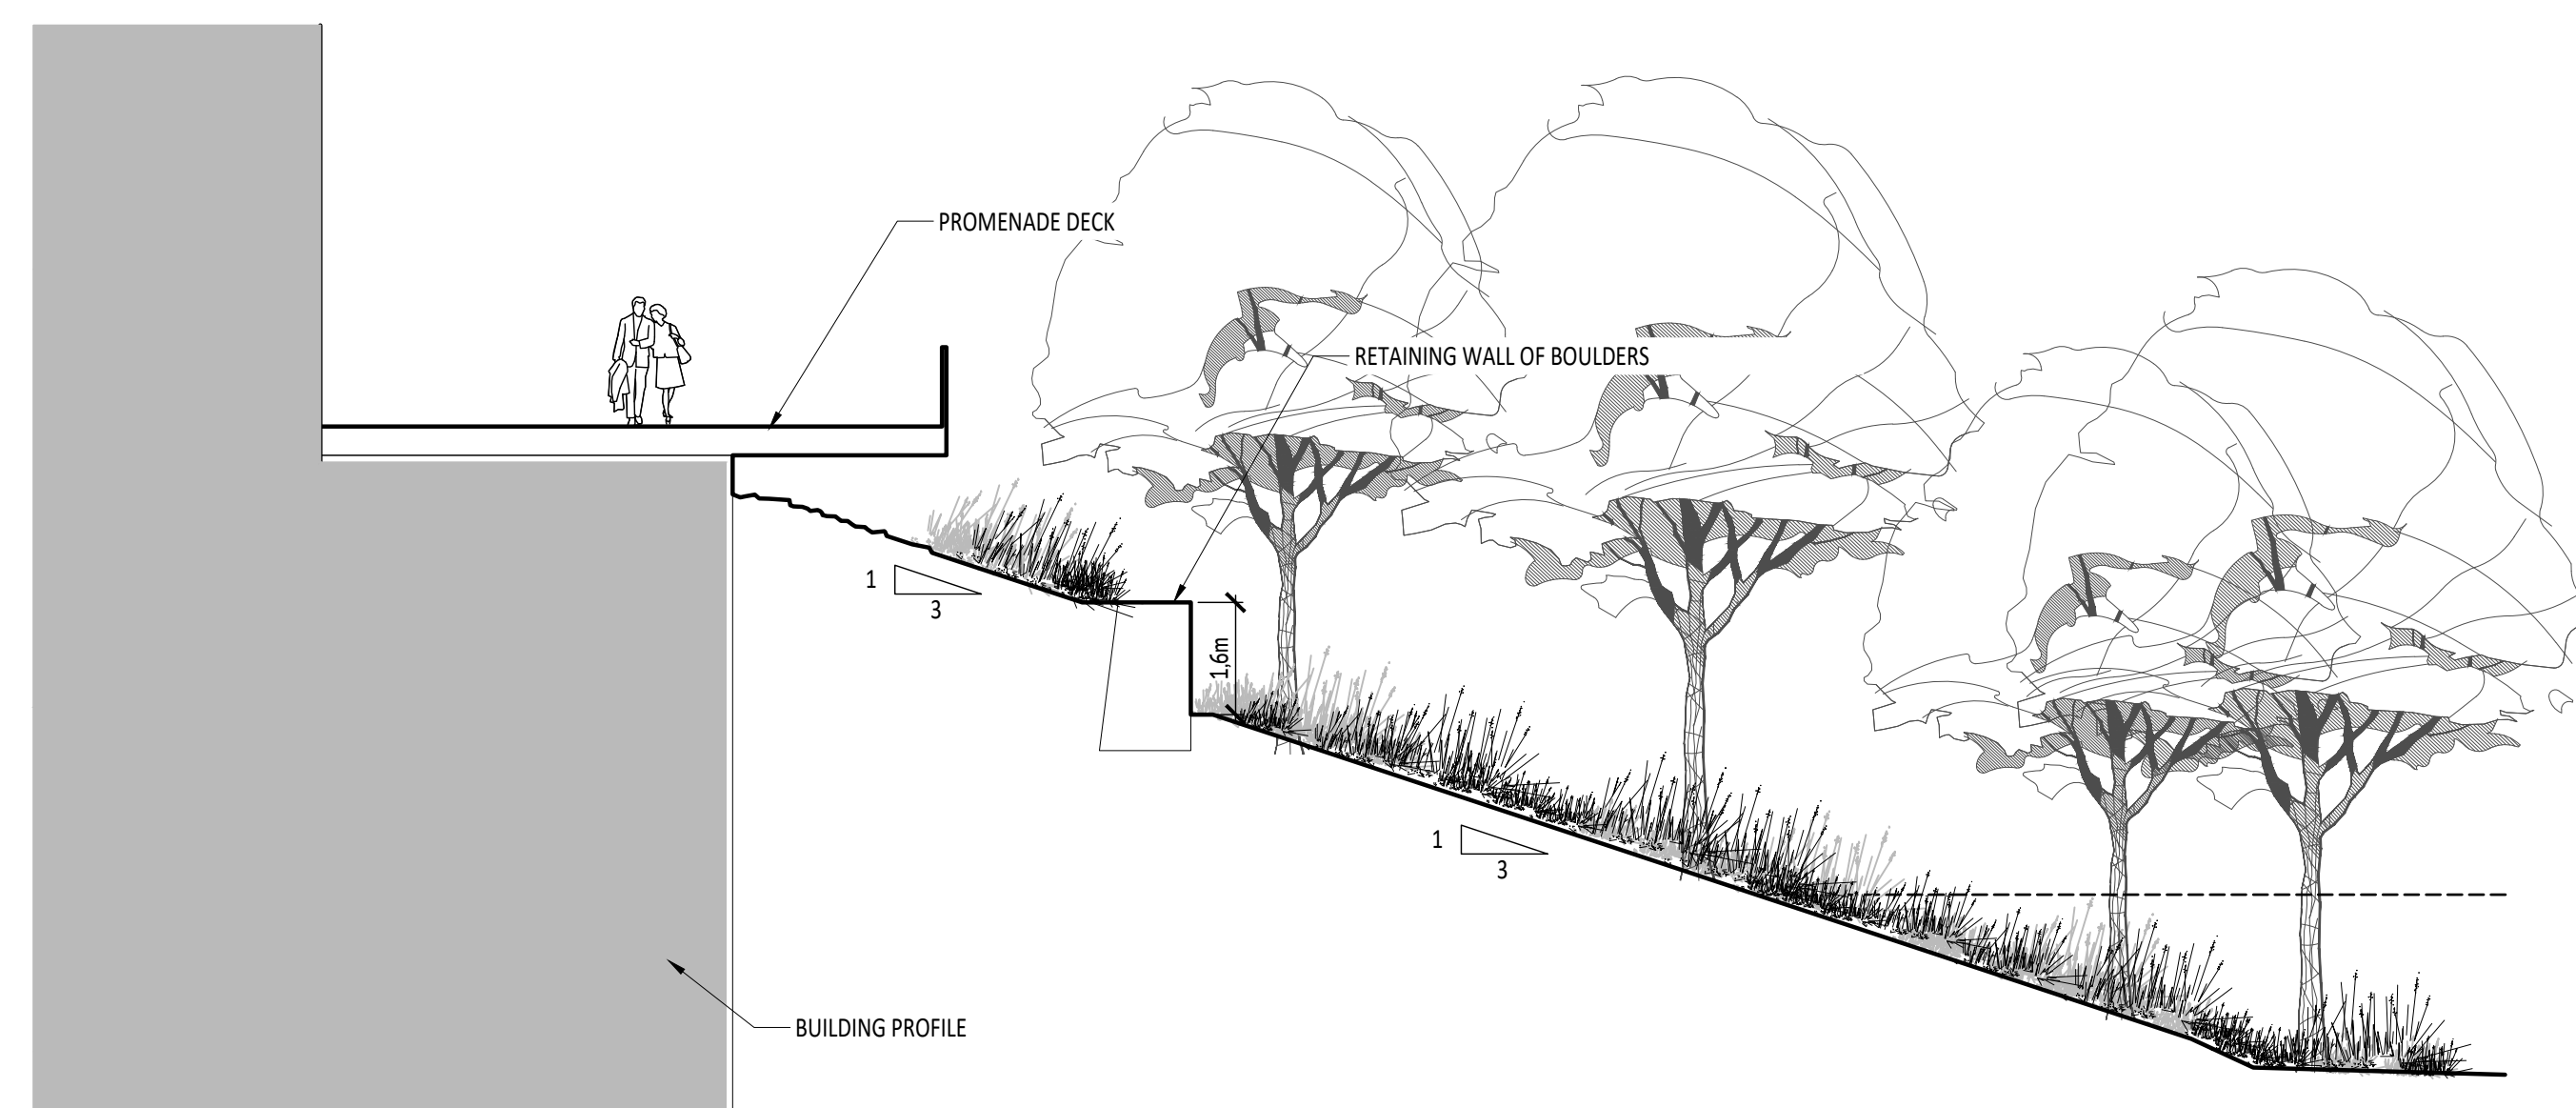


A RUE D'ENTRÉE
ÉCHELLE 1:100

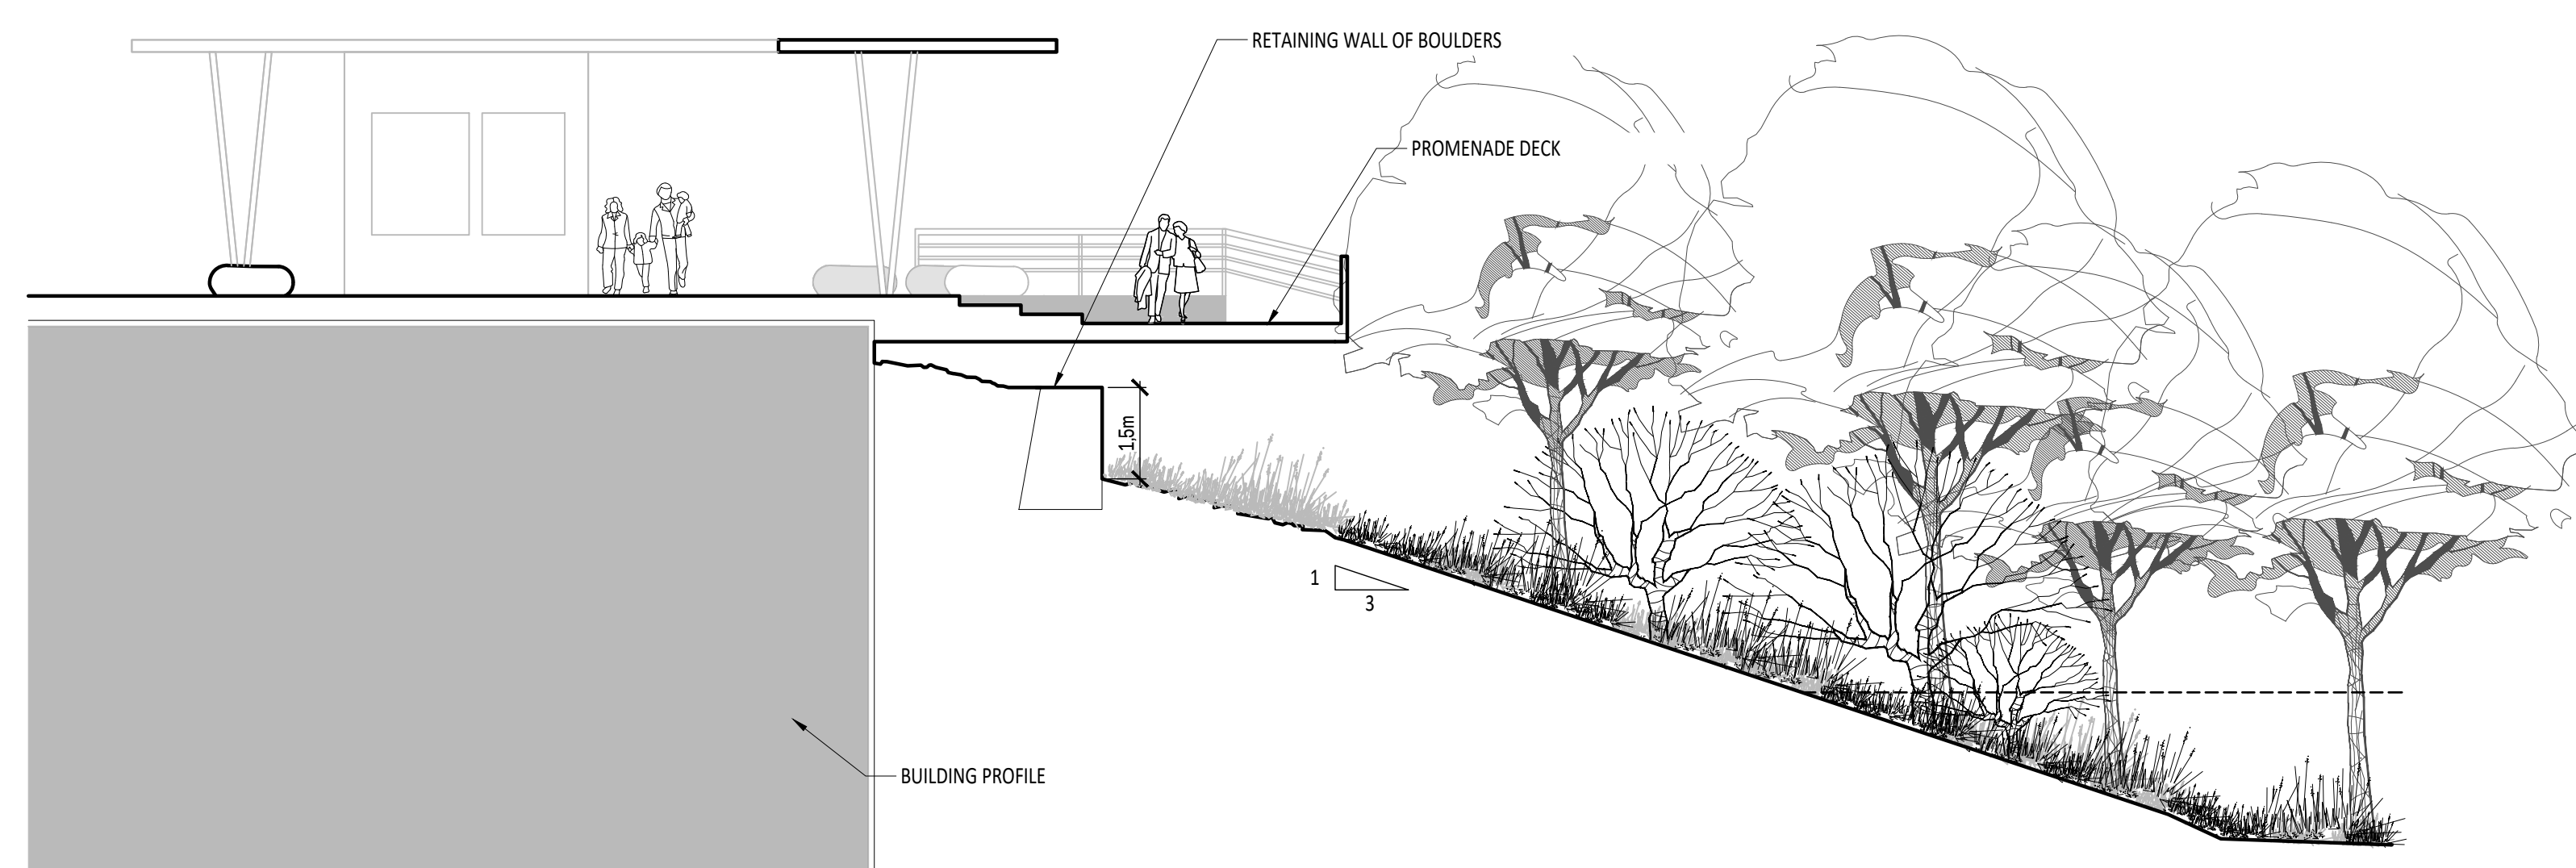

A RUE D'ENTRÉE
ÉCHELLE 1:100

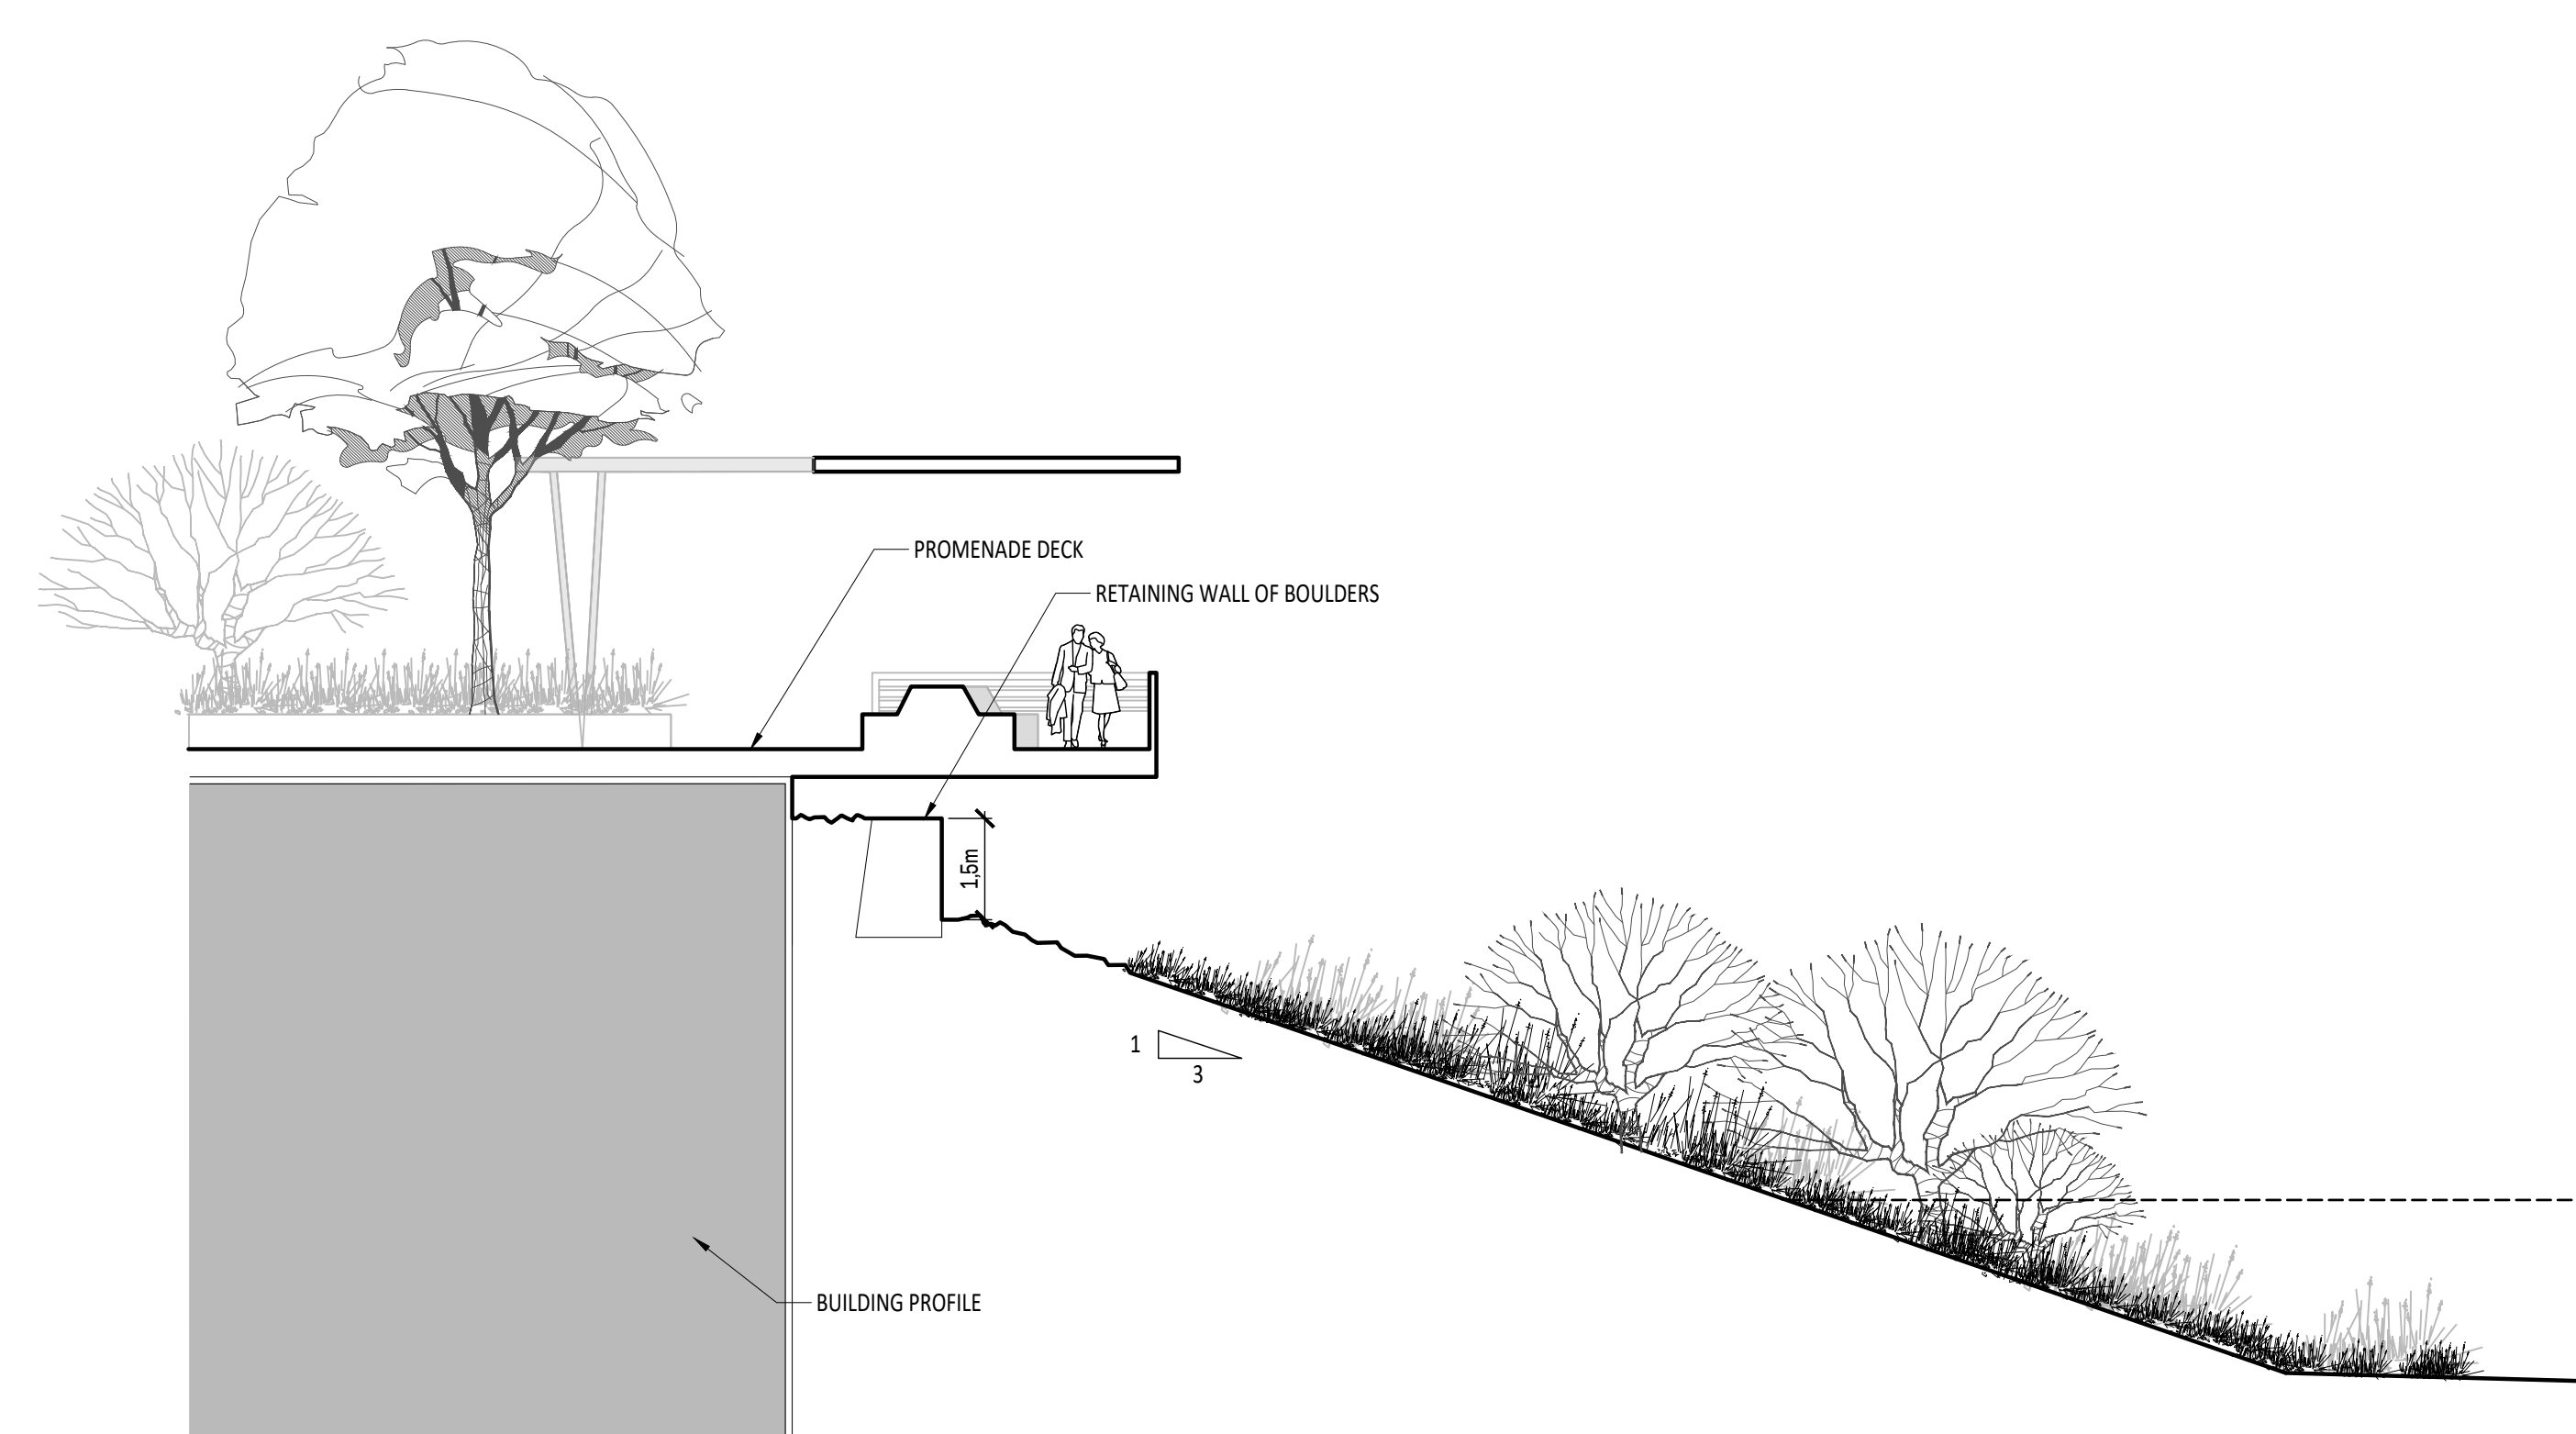



A RUE D'ENTRÉE
ÉCHELLE 1:100

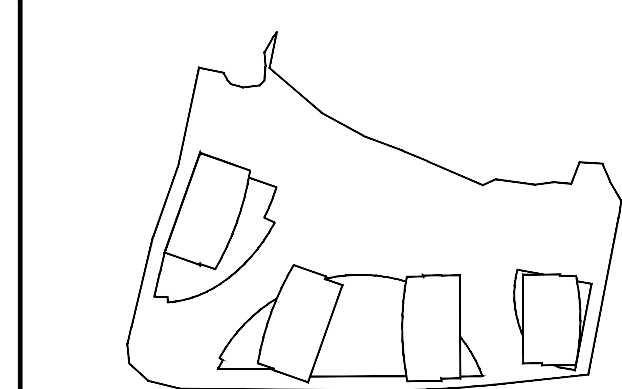

KEY PLAN

[illegible]


DO NOT USE FOR
CONSTRUCTION

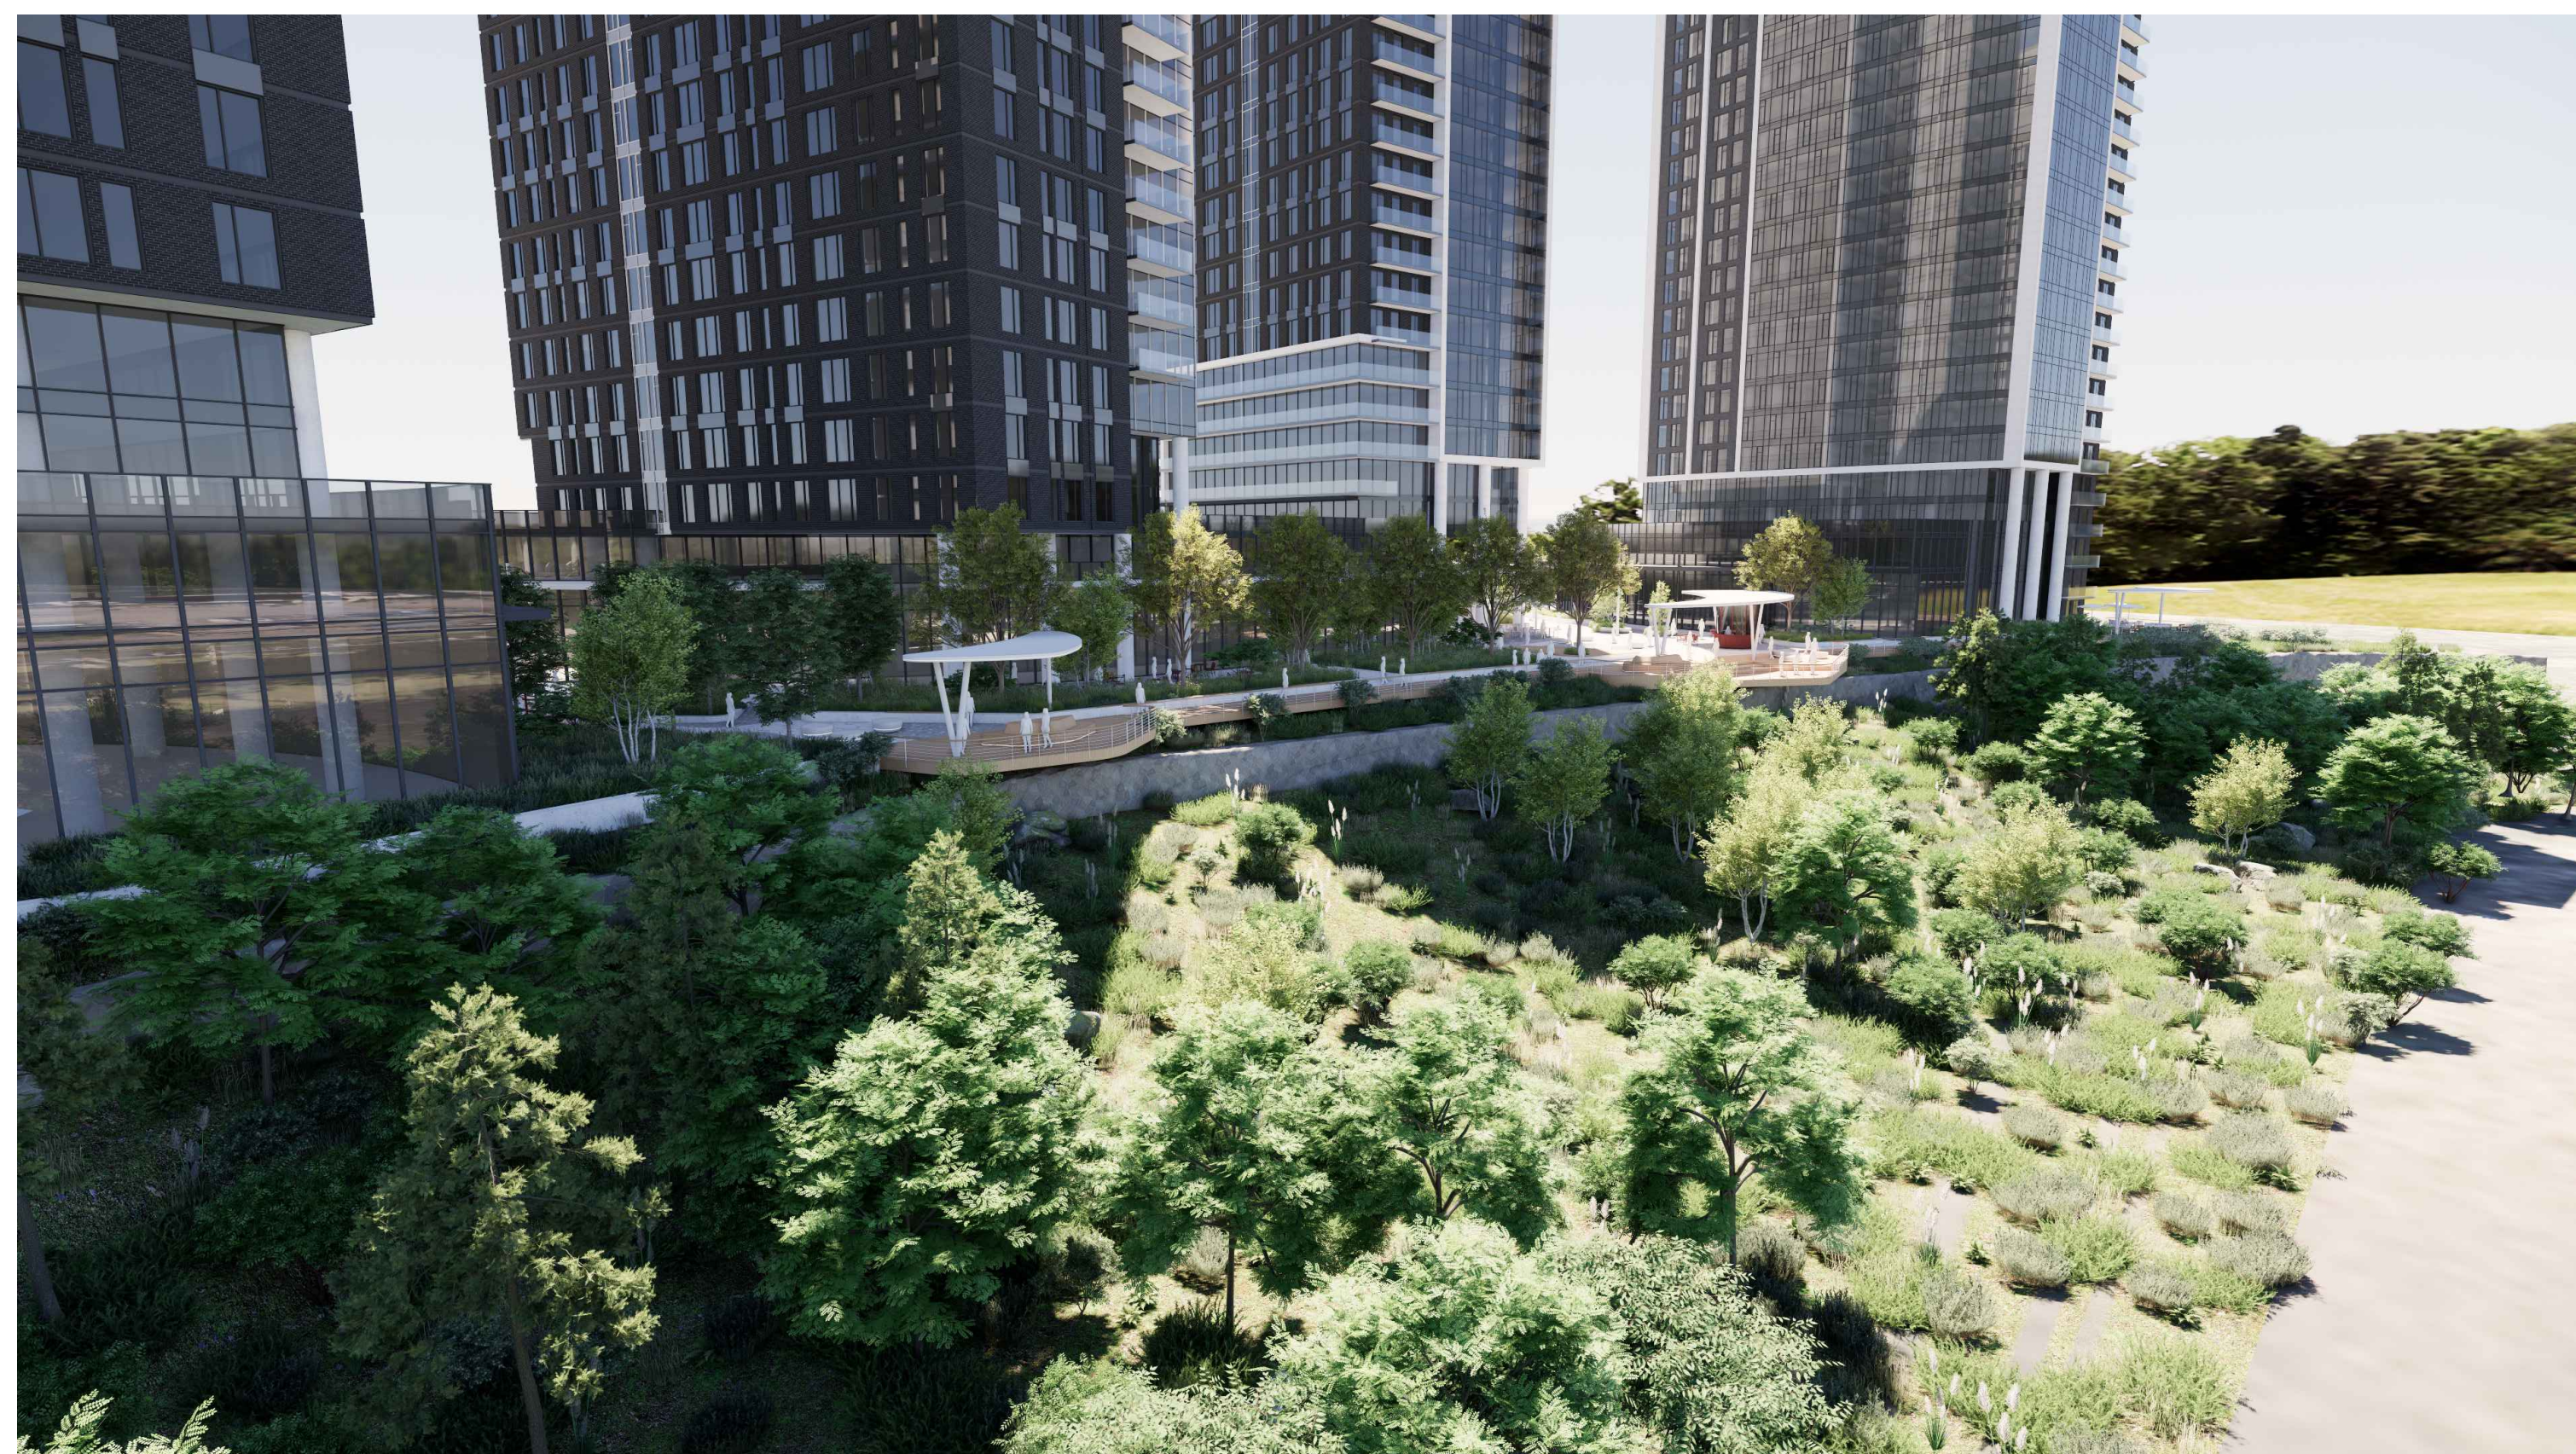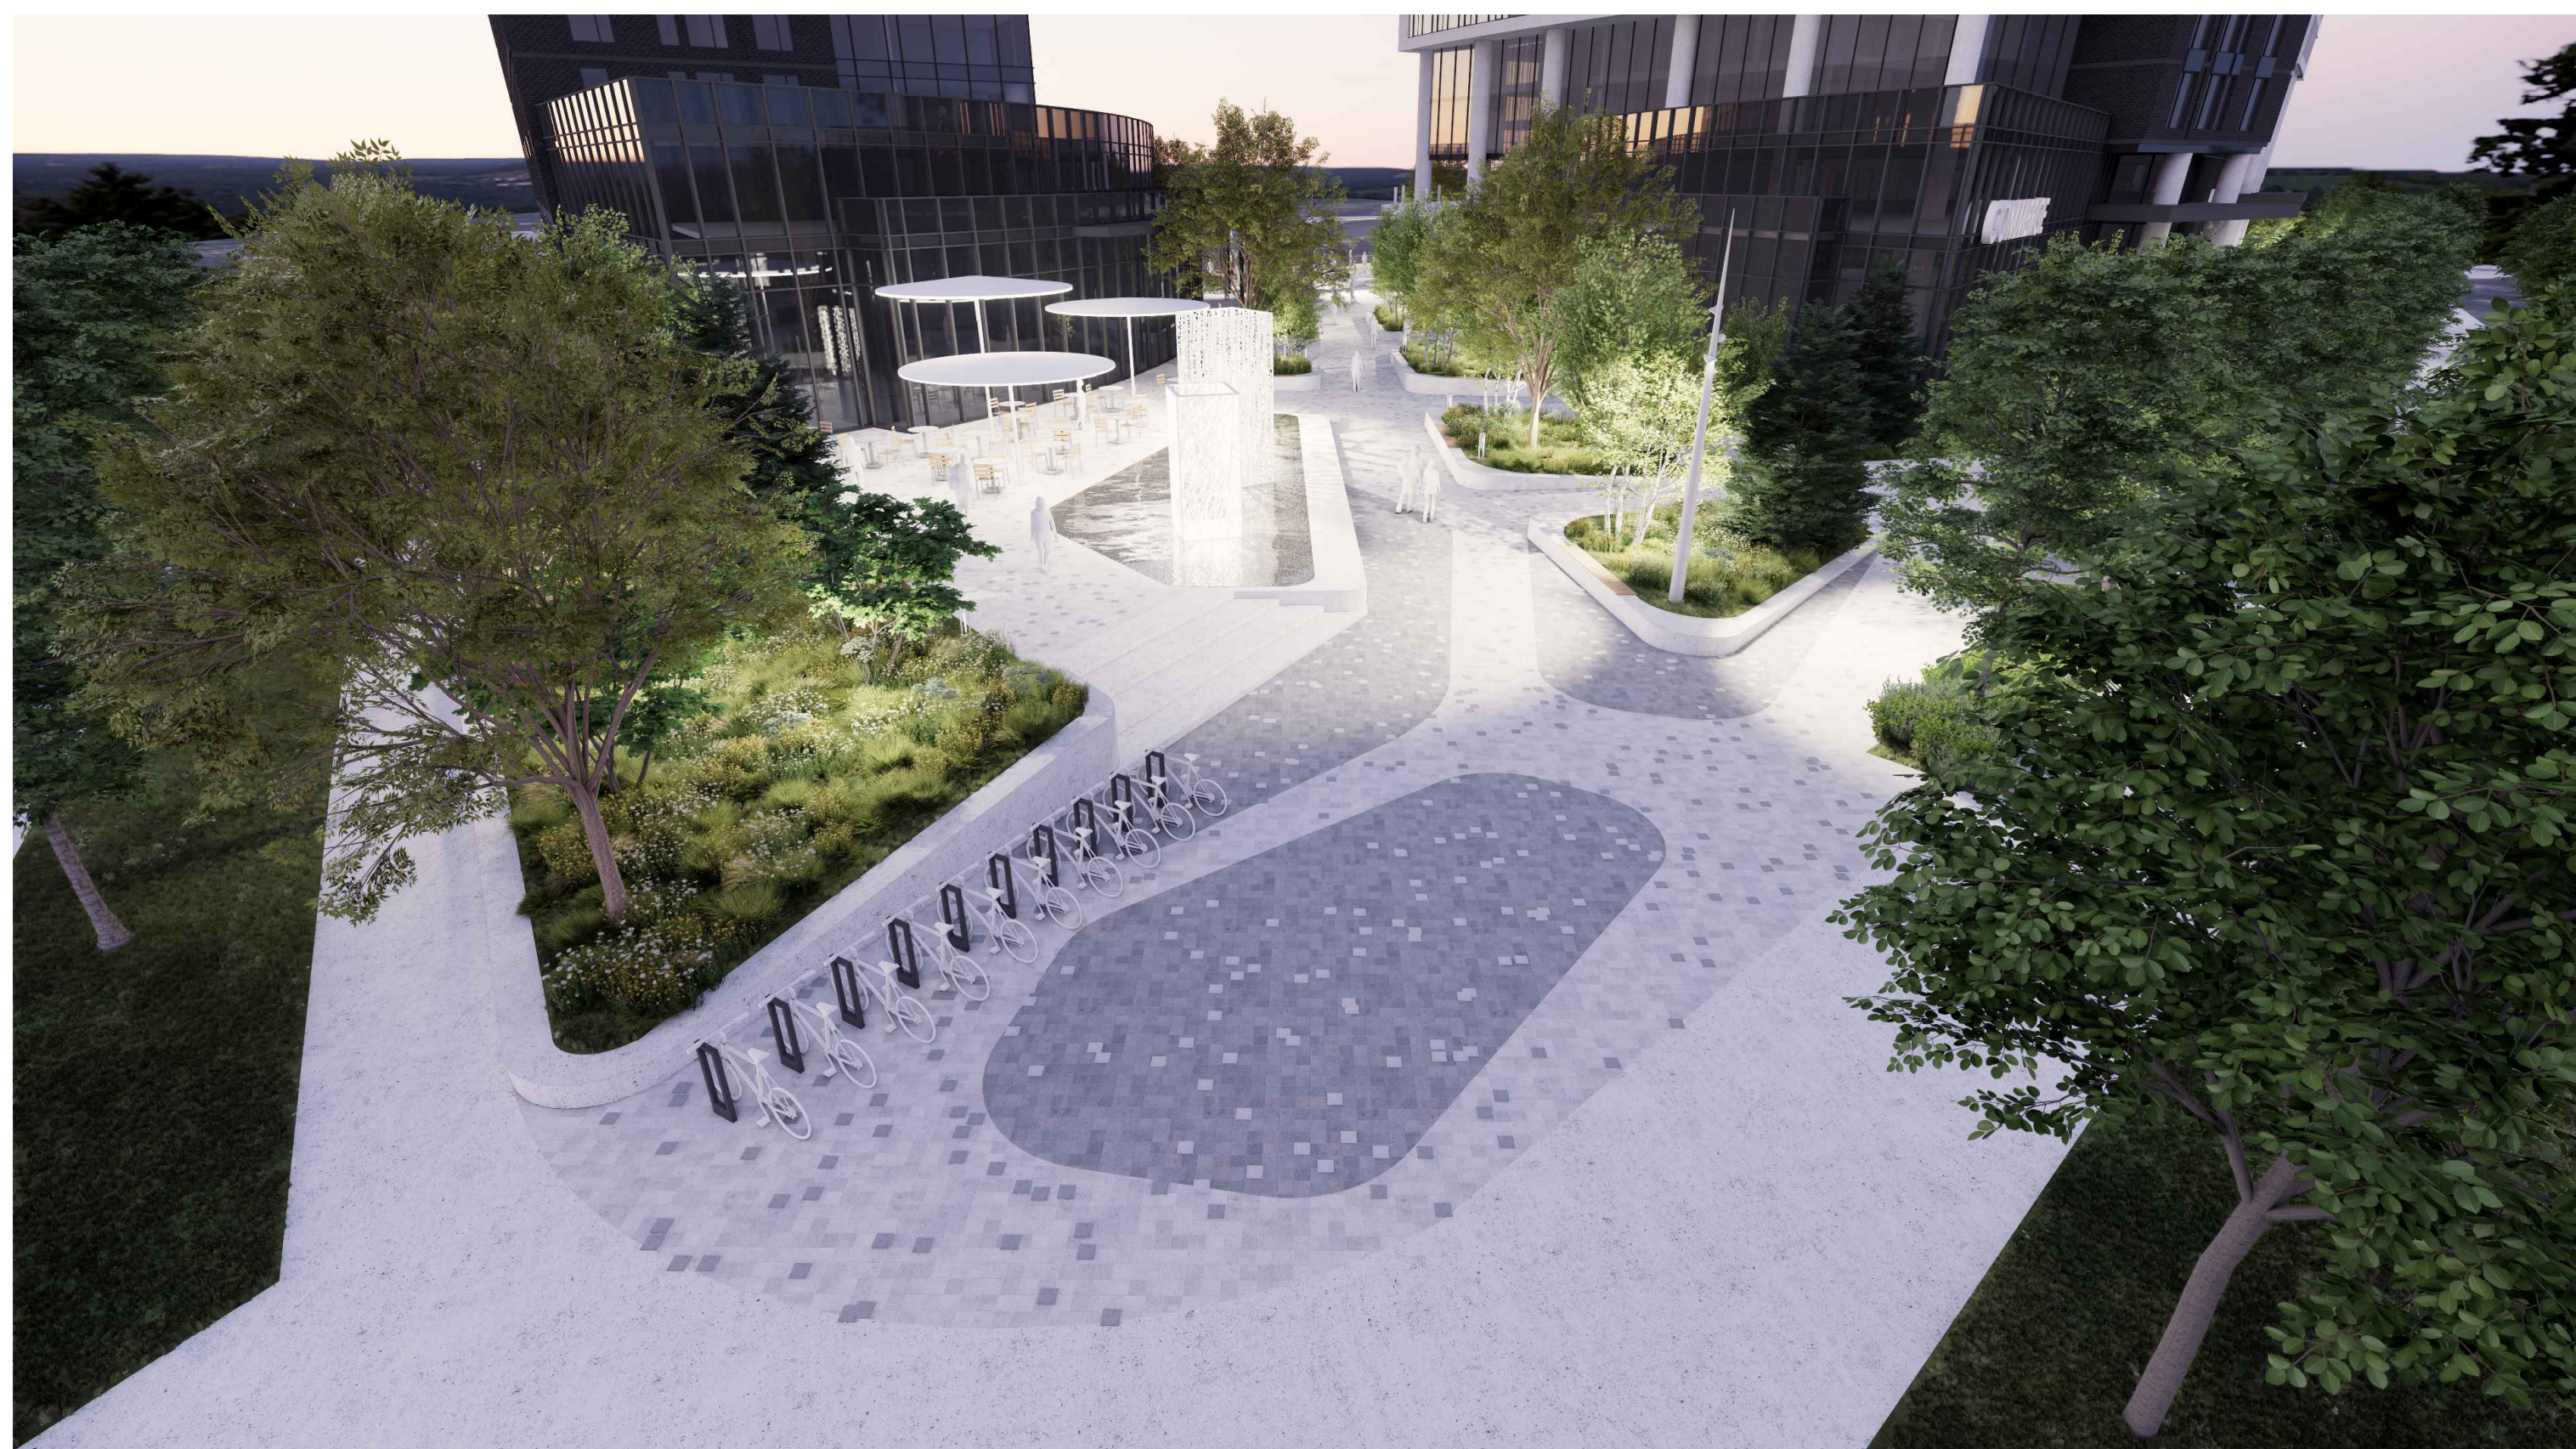

A- LOT 30 CONCESSION 1 (OLD SURVEY)
GEOGRAPHIC TOWNSHIP OF CUMBERLAND OF
OF OTTAWA, PREPARED BY ANNIS, O'SULLIVAN,
VOLLEBEKK LTD., DATED OCTOBER 15TH, 2024

B- PROPERTY BOUNDARY INFORMATION AND PIN
WELL AS WETLAND EDGE, PSW 30m BUFFER,
PATTERSON OF TOP OF SLOPE, 15m SETBACK,
AND HAZARD LANDS LIMITS DERIVED FROM PL
OF SURVEY DATED 15TH, 2024 11TH, AMENDED
APRIL 30TH, 2025, BY ANNIS, O'SULLIVAN,
VOLLEBEKK LTD. PLAN 25483-24 M. CHENIER P
L130 C1 OS CUMBERLAND O D5.

- 1- The Contractor must verify all site existing conditions before beginning the work and inform the Project Director of any errors, omissions or contradictions.
- 2- Existing grades indicated on the plan come from the survey provided by the owner.
- 3- The Contractor must not cut down any existing vegetation without the approval of the Project Director.
- 4- Implantation of the works on site must be approved by the Project Director.
- 5- The Contractor must use the CAD file for implantation of all work.
- 6- The contractor must verify the amounts specified in the schedule and notify the landscape architect of any errors, omissions or contradictions before the close of the bid.

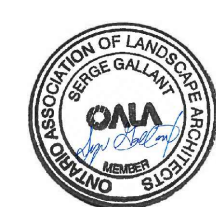

Project name

1015 TWEDDLE ROAD

002-02-25-0038 & 007-12-25-0073 // Plan Number # 19417

RENDERINGS

Designed by : S. Gallant, G Dostaler
Drawn by : V. Suarez, I. Sobral
Approved by : S. Gallant
March 2025

Student No.

AP-61

21-695