




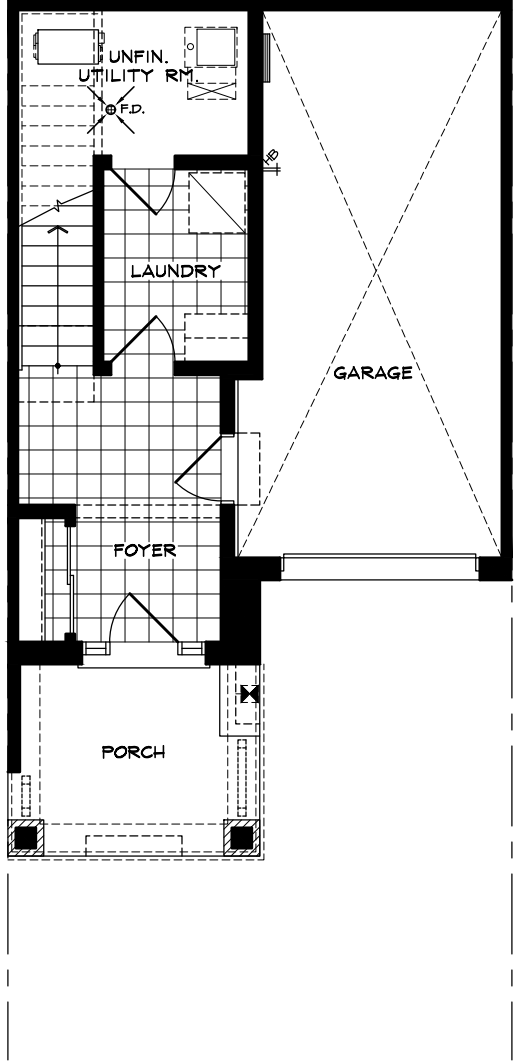

GROUND FLOOR PLAN

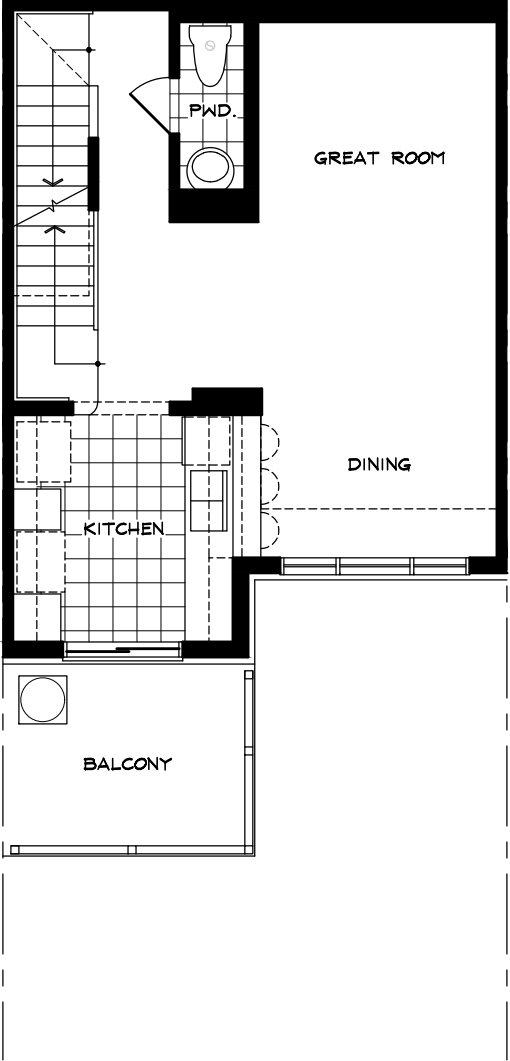

MAIN FLOOR PLAN

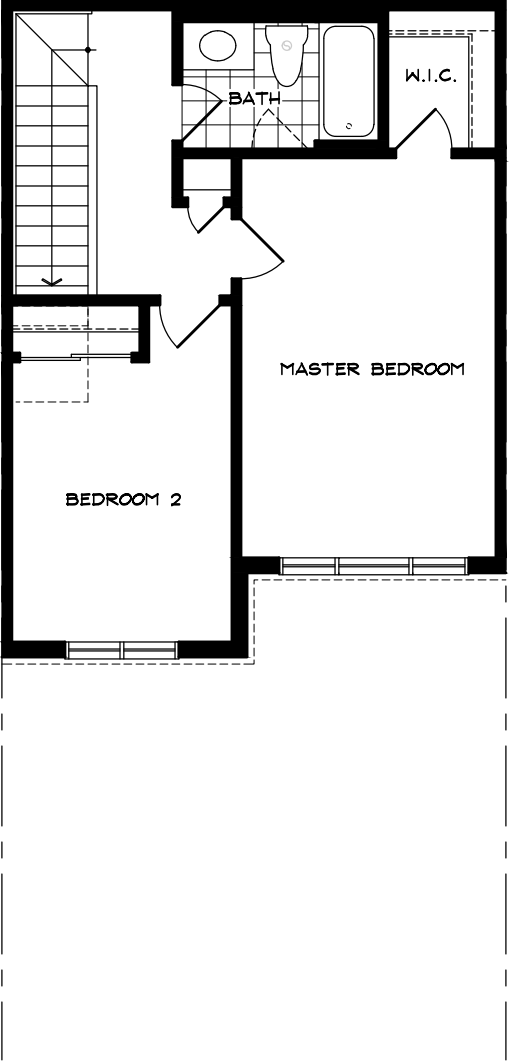

THIRD FLOOR PLAN


1364 SF

ELEV. 'TN'


AREA CALCULATIONS		
FIN. BASEMENT AREA	0 SF	0.00 m ²
GROUND FLOOR AREA	283 SF	26.29 m ²
MAIN FLOOR AREA	544 SF	50.54 m ²
THIRD FLOOR AREA	537 SF	49.89 m ²
SUBTOTAL (G.F.A.)	1364 SF	126.72 m²
OPEN AREAS	0 SF	0.00 m ²
TOTAL NET AREA	1364 SF	126.72 m²
COVERAGE W/OUT PORCH	544 SF	50.54 m ²
COVERAGE W/ PORCH	628 SF	58.34 m ²
MAX. COVERAGE	0 SF	0%




FRONT ELEVATION 'TN'

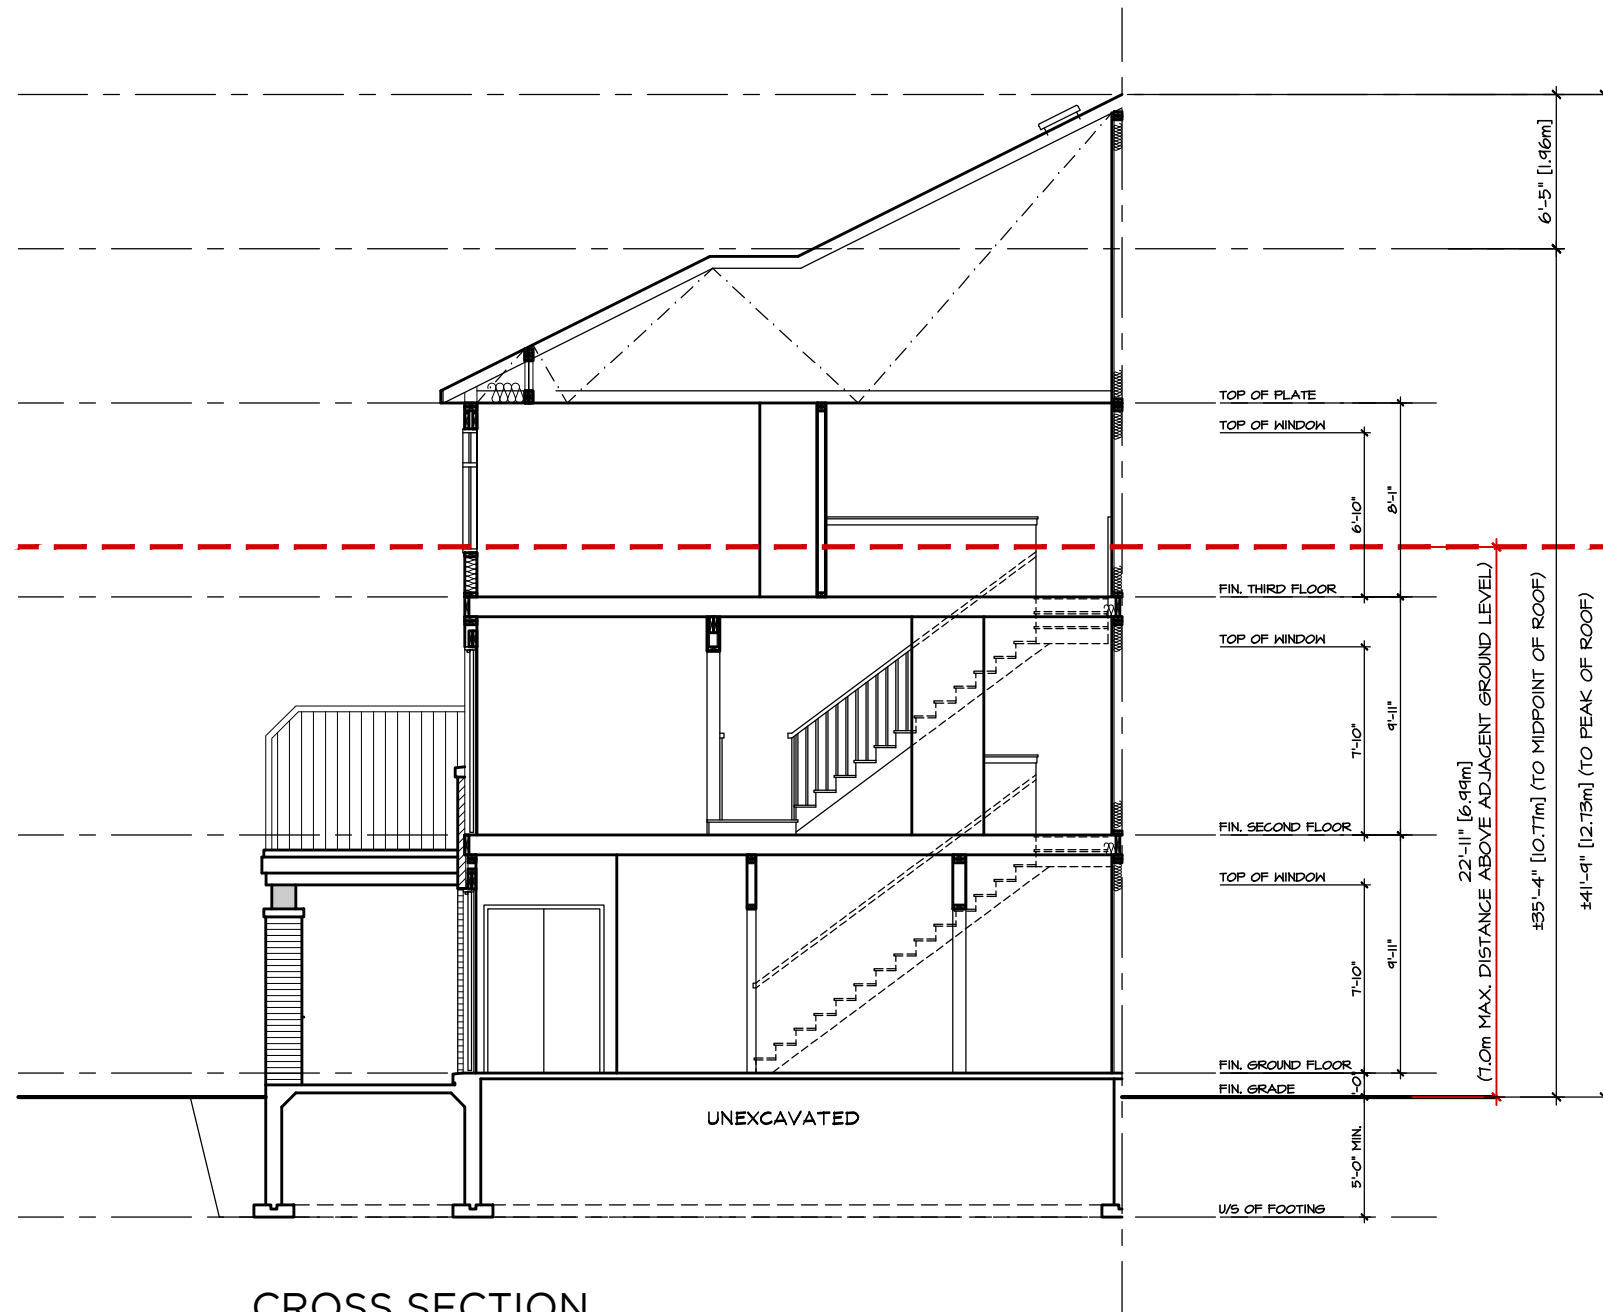


CROSS SECTION

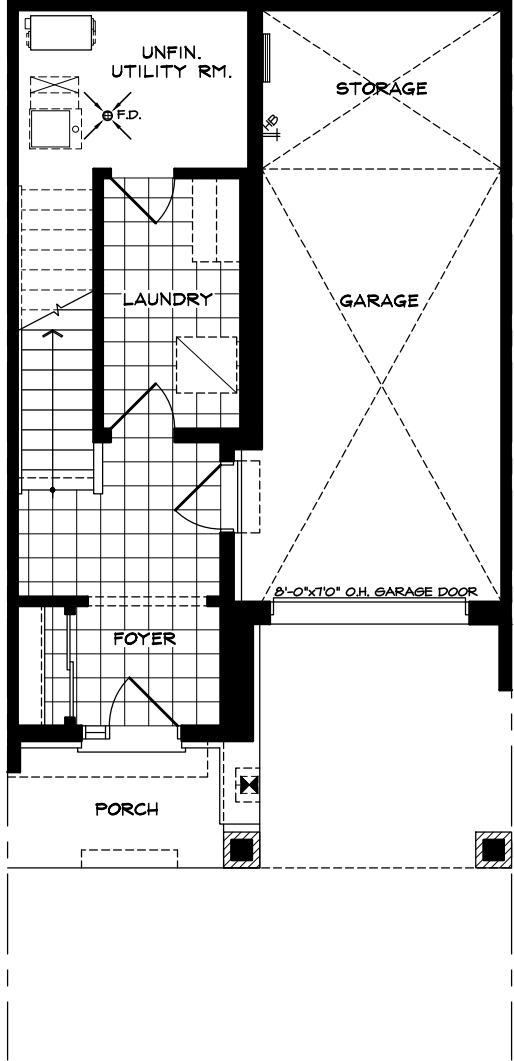

GROUND FLOOR PLAN

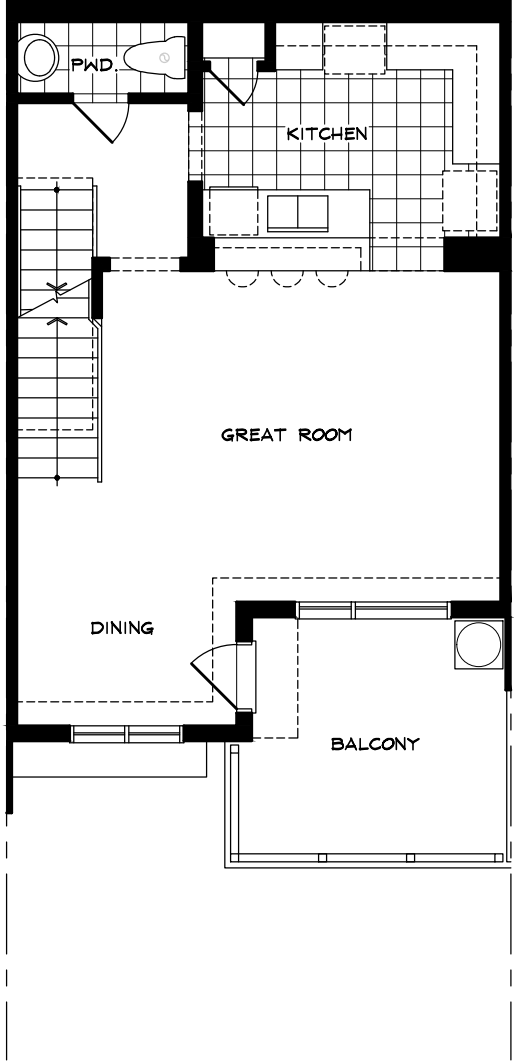

MAIN FLOOR PLAN

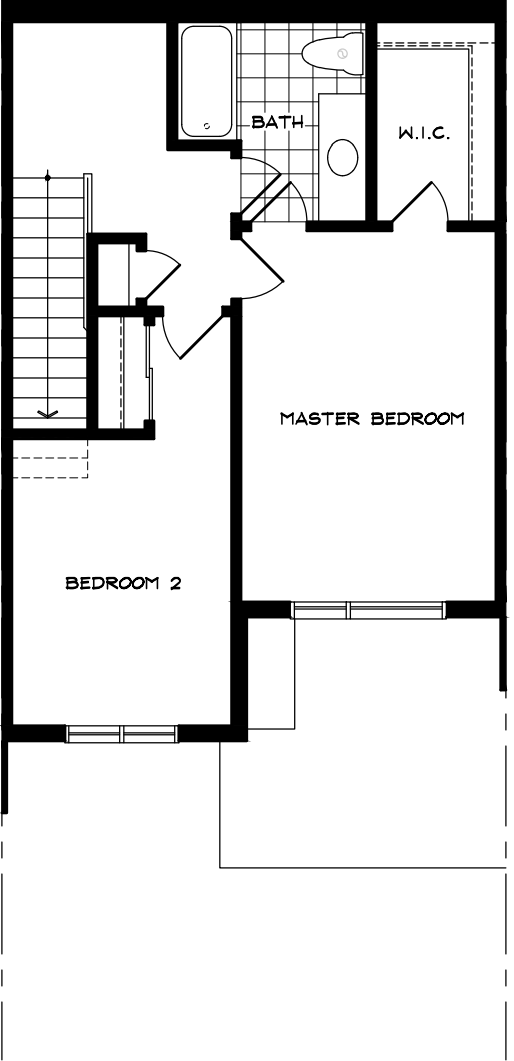

THIRD FLOOR PLAN


1505 SF

ELEV. 'TN'


AREA CALCULATIONS		
FIN. BASEMENT AREA	0 SF	0.00 m²
GROUND FLOOR AREA	321 SF	29.82 m²
MAIN FLOOR AREA	592 SF	55.00 m²
THIRD FLOOR AREA	592 SF	55.00 m²
SUBTOTAL (G.F.A.)	1505 SF	139.82 m²
OPEN AREAS	0 SF	0.00 m²
TOTAL NET AREA	1505 SF	139.82 m²
COVERAGE W/OUT PORCH	600 SF	55.74 m²
COVERAGE W/ PORCH	652 SF	60.57 m²
MAX. COVERAGE	0 SF	0%




FRONT ELEVATION 'TN'

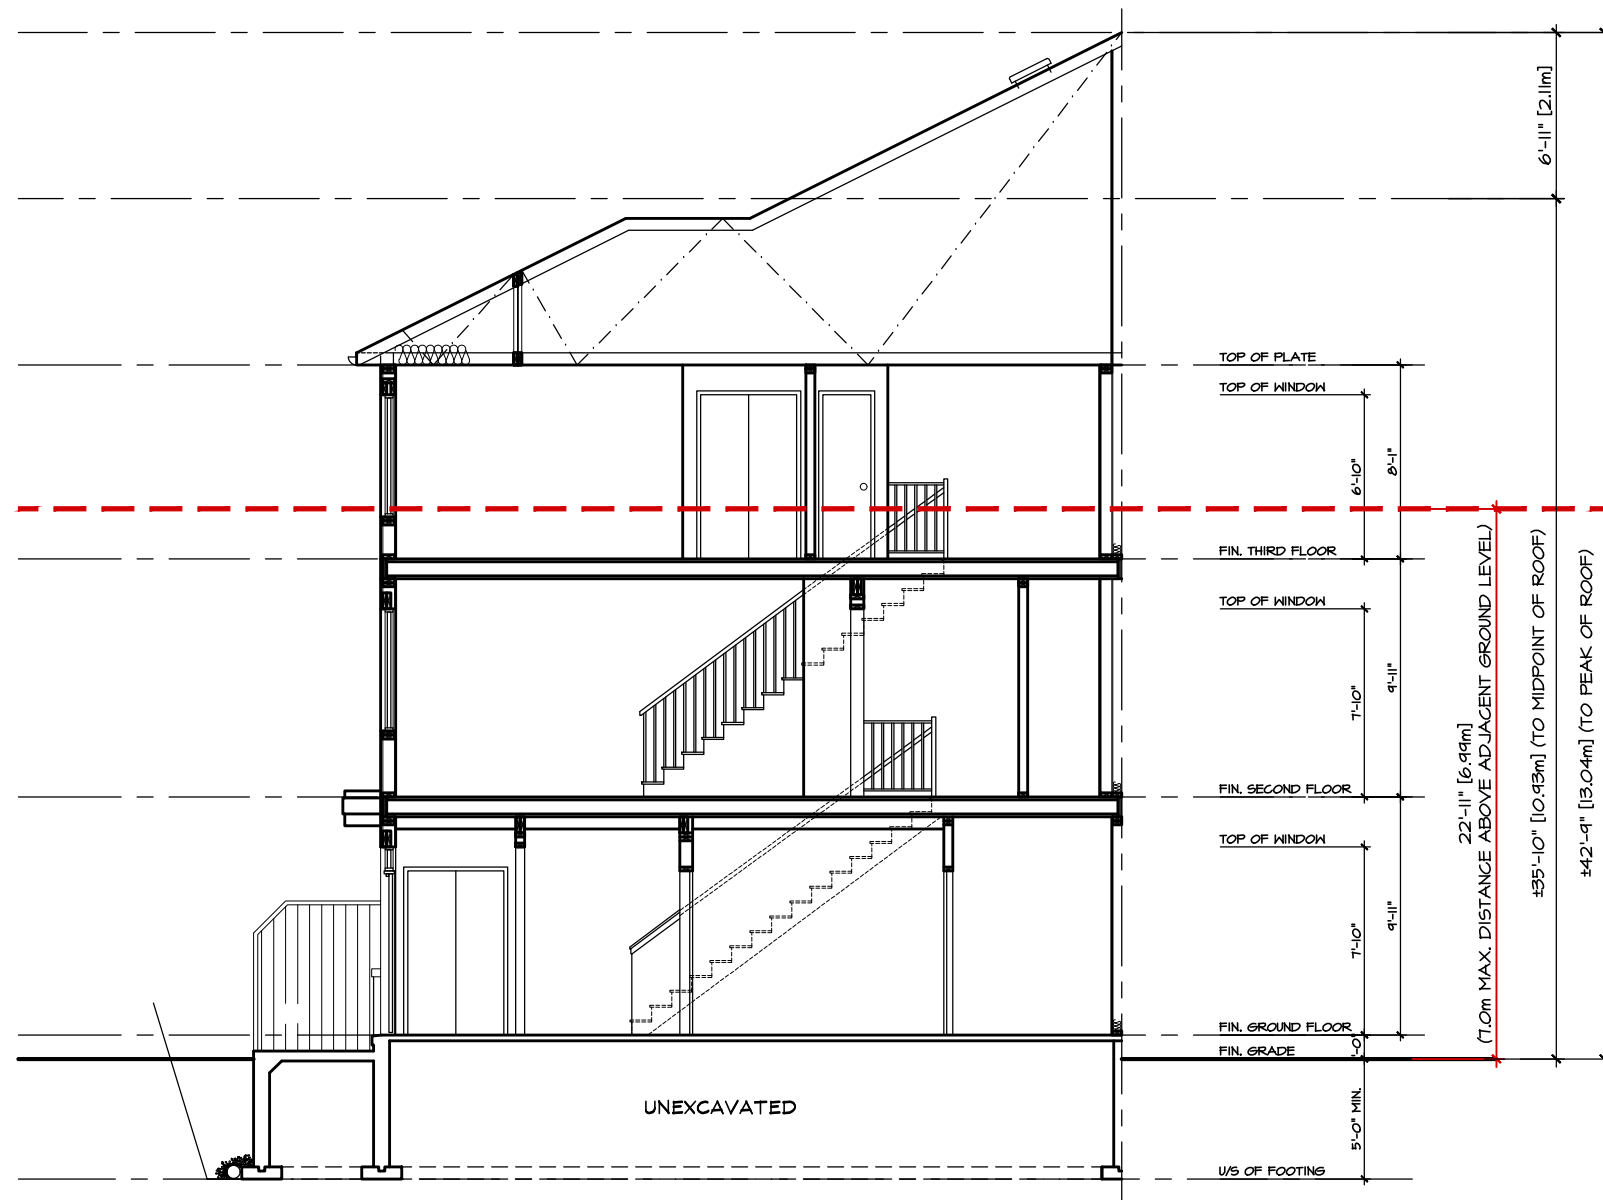


CROSS SECTION

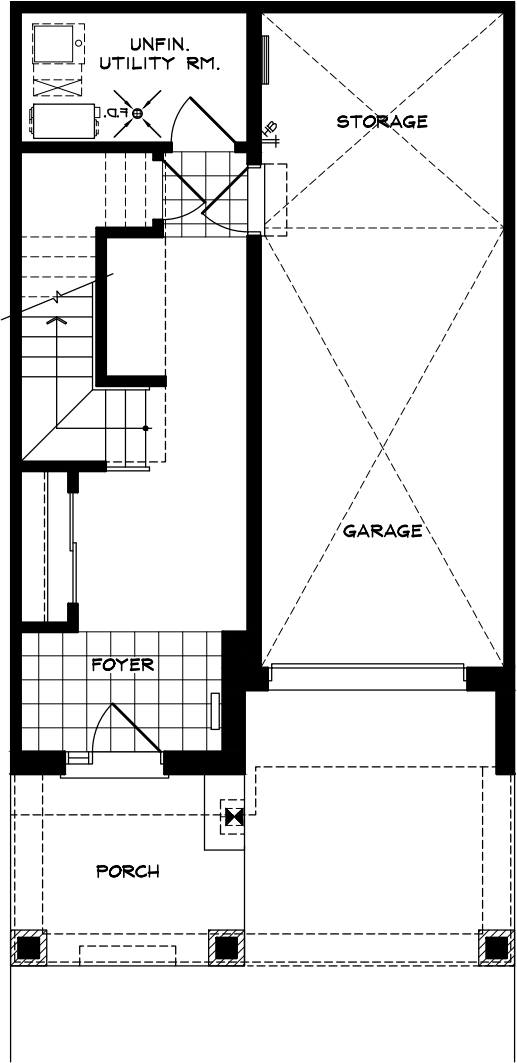

GROUND FLOOR PLAN

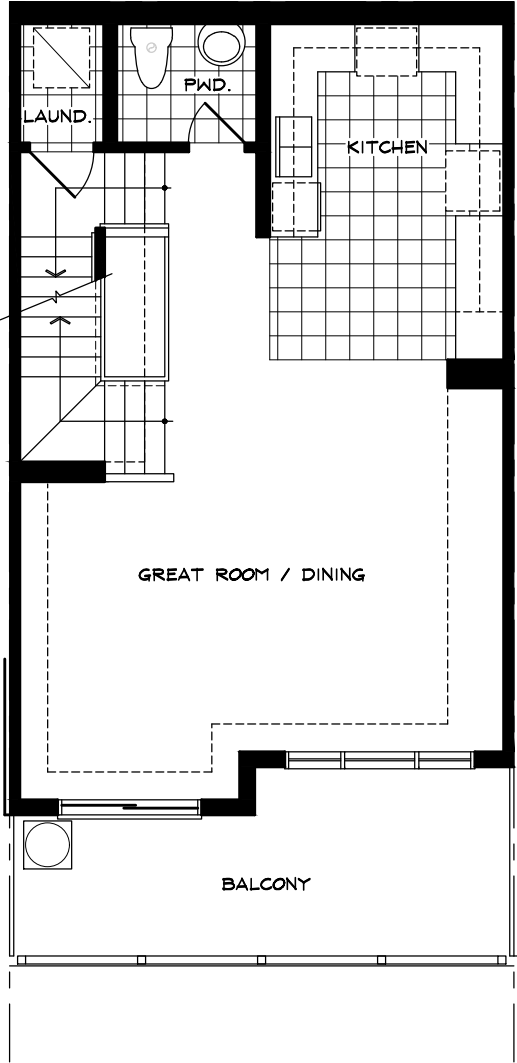

MAIN FLOOR PLAN

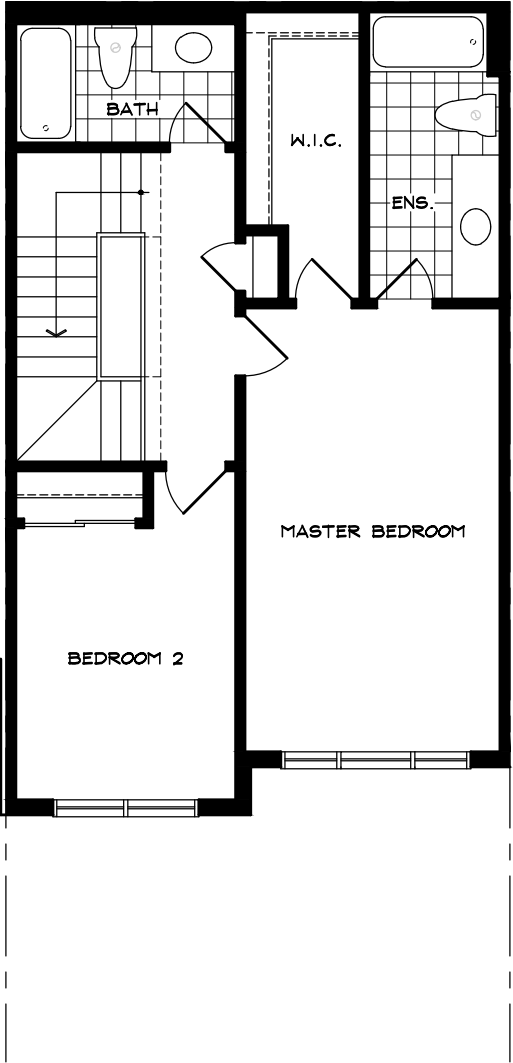

THIRD FLOOR PLAN


1690 SF

ELEV. 'TN'


AREA CALCULATIONS		
FIN. BASEMENT AREA	0 SF	0.00 m²
GROUND FLOOR AREA	332 SF	30.84 m²
MAIN FLOOR AREA	691 SF	64.20 m²
THIRD FLOOR AREA	691 SF	64.20 m²
SUBTOTAL (G.F.A.)	1714 SF	159.24 m²
OPEN AREAS	24 SF	2.23 m²
TOTAL NET AREA	1690 SF	157.01 m²
COVERAGE W/OUT PORCH	636 SF	59.09 m²
COVERAGE W/ PORCH	714 SF	66.33 m²
MAX. COVERAGE	0 SF	0%




FRONT ELEVATION 'TN'

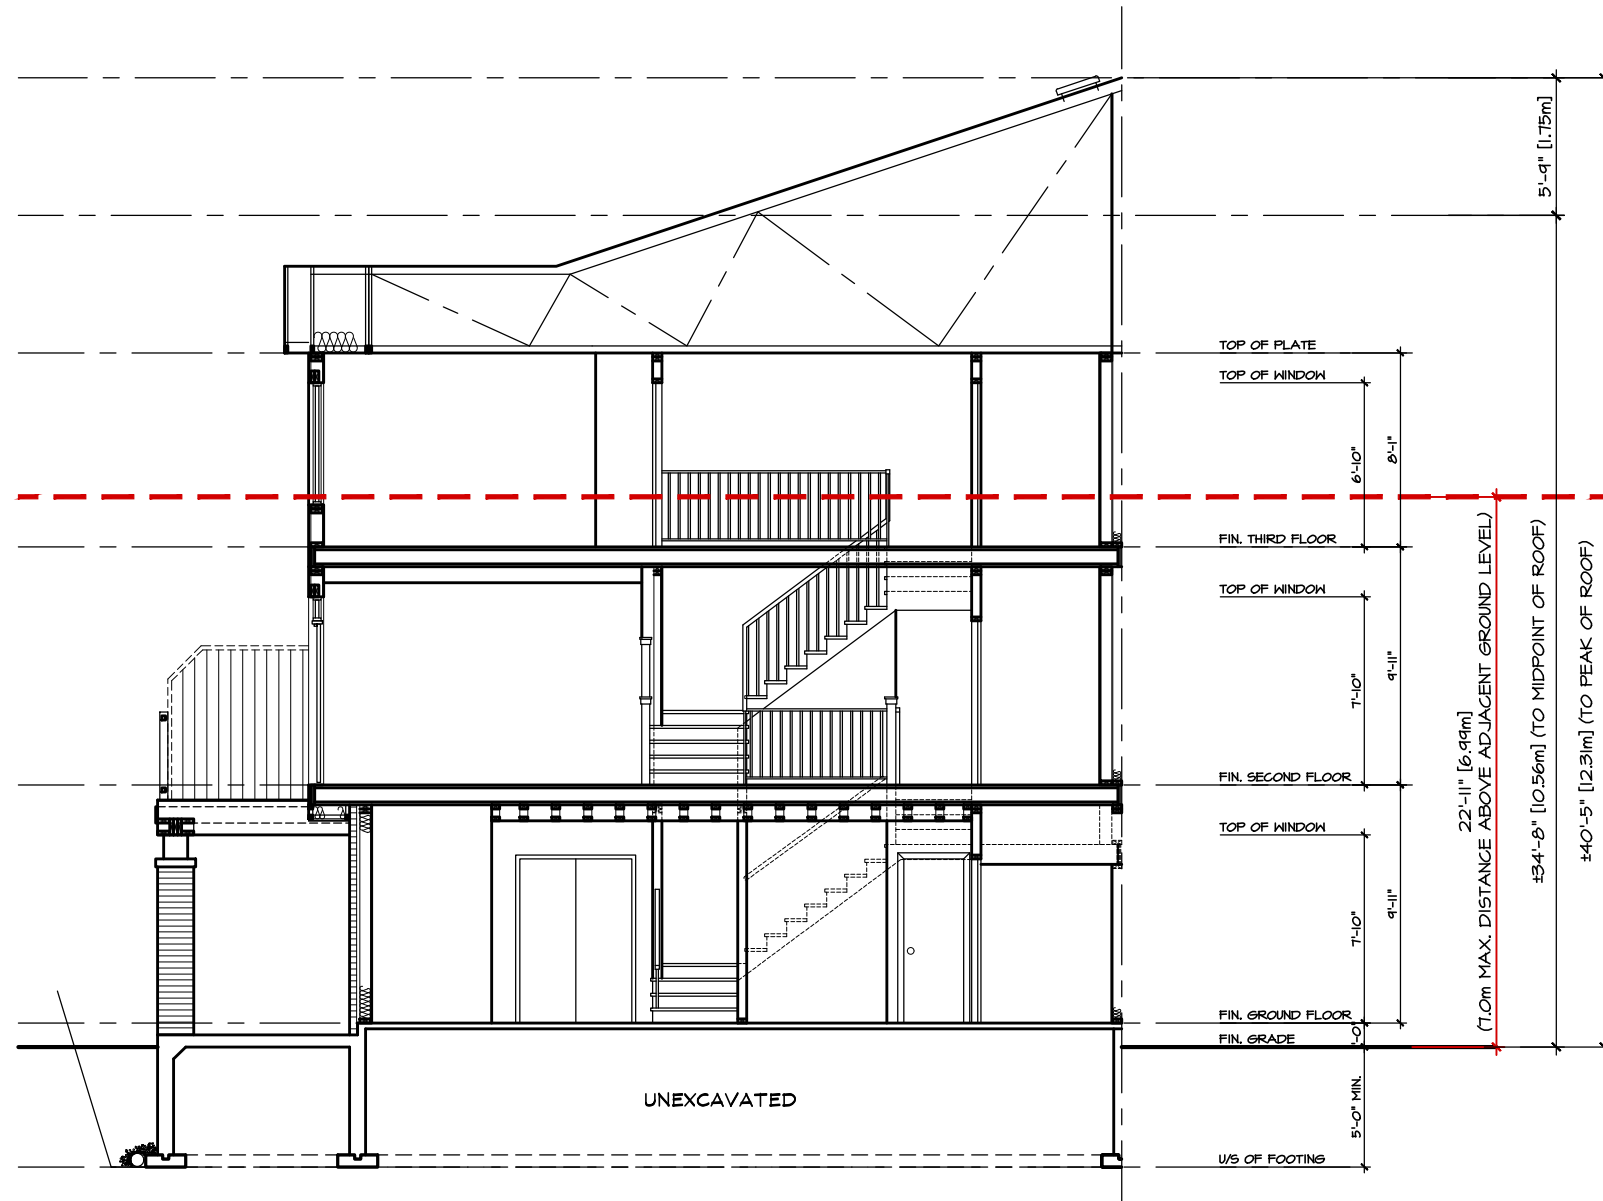


CROSS SECTION

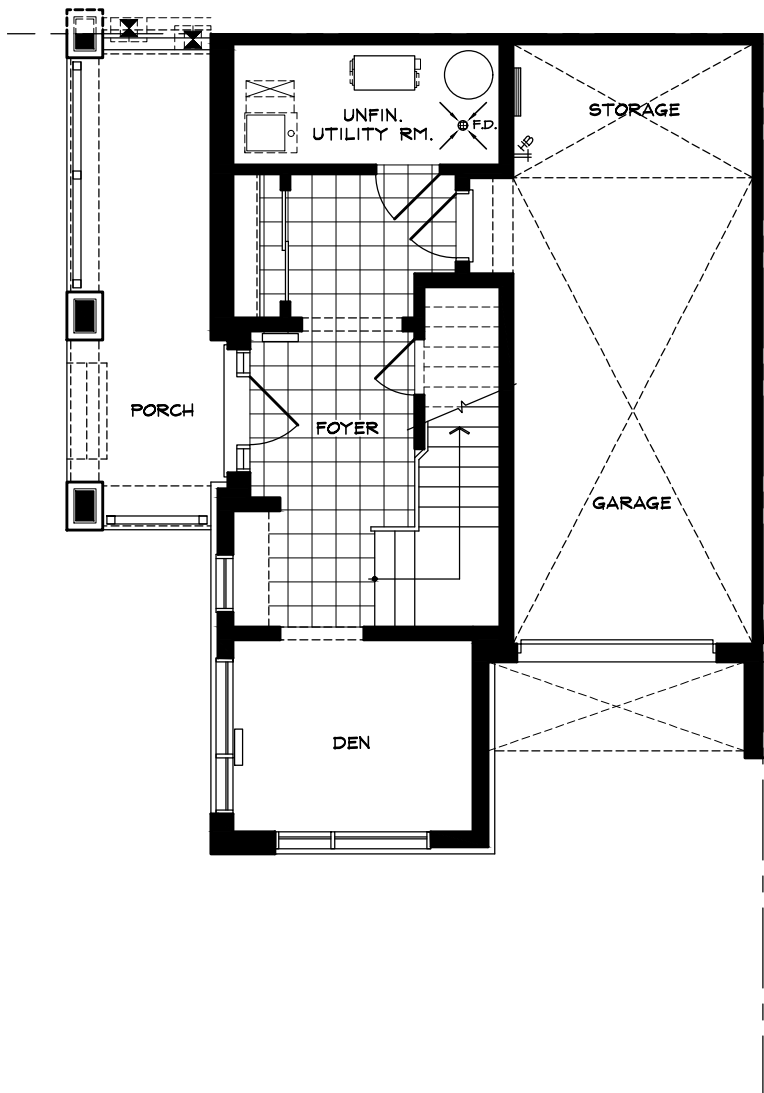

GROUND FLOOR PLAN

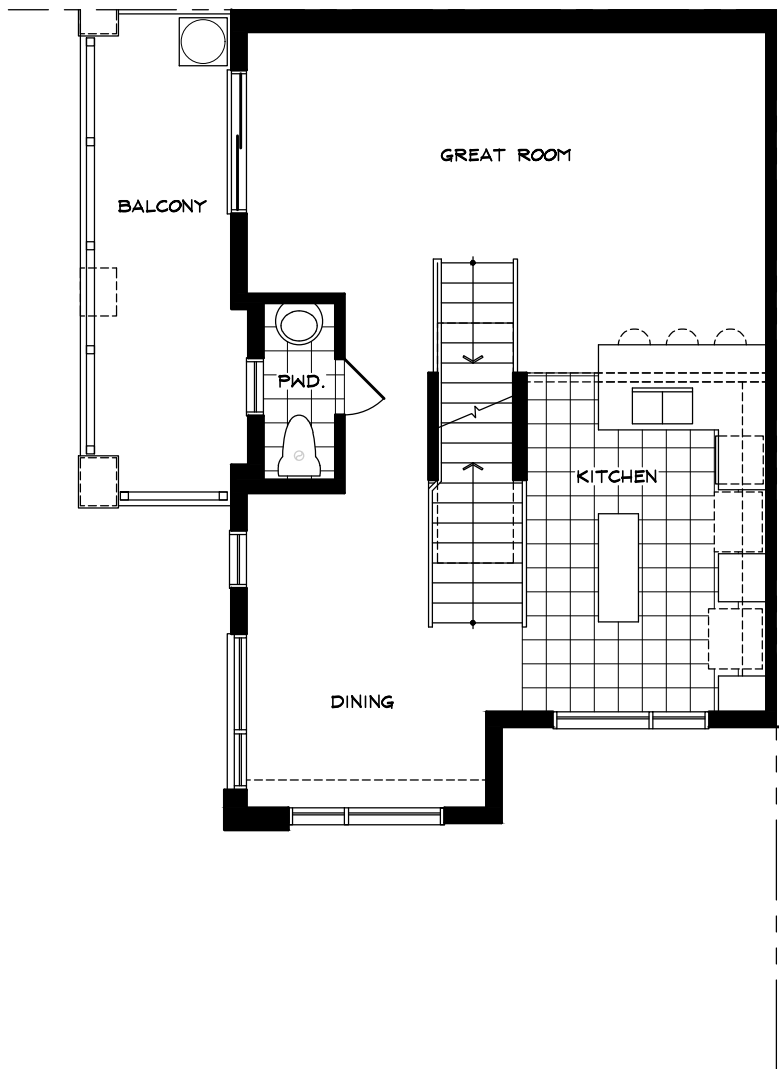

MAIN FLOOR PLAN

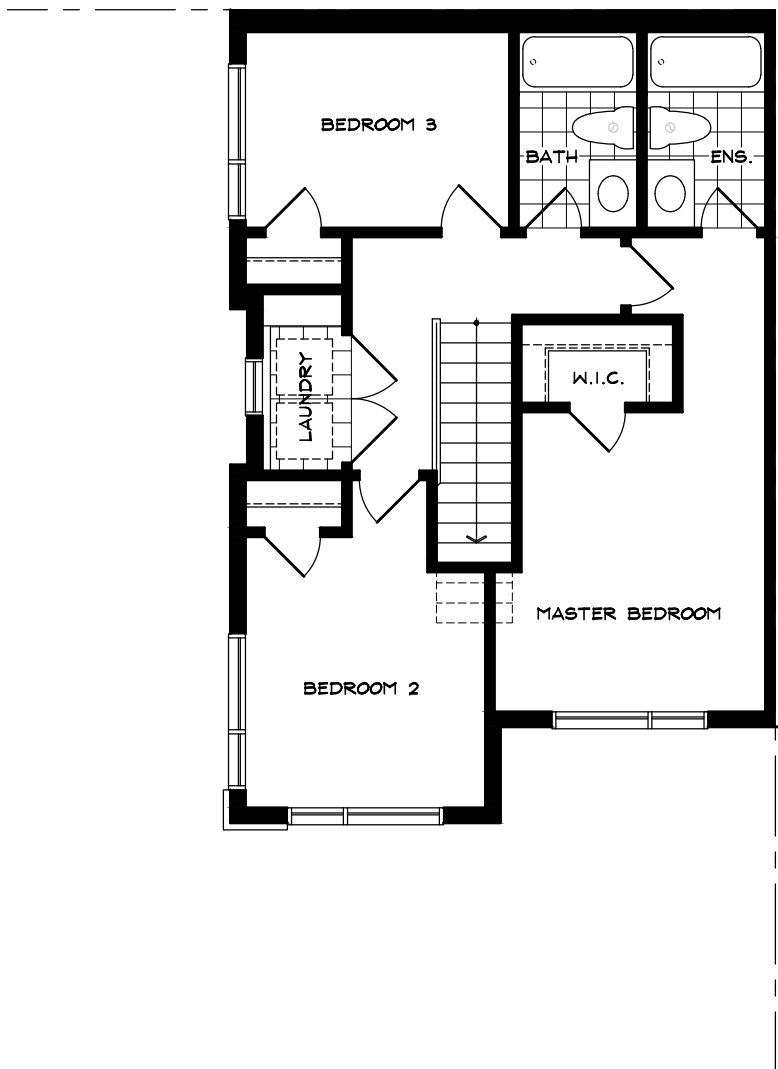


THIRD FLOOR PLAN

1852 SF **ELEV. 'XX'**


AREA CALCULATIONS		
FIN. BASEMENT AREA	0 SF	0.00 m²
GROUND FLOOR AREA	412 SF	38.28 m²
MAIN FLOOR AREA	720 SF	66.89 m²
THIRD FLOOR AREA	720 SF	66.89 m²
SUBTOTAL (G.F.A.)	1852 SF	172.06 m²
OPEN AREAS	0 SF	0.00 m²
TOTAL NET AREA	1852 SF	172.06 m²
COVERAGE W/OUT PORCH	733 SF	68.10 m²
COVERAGE W/ PORCH	861 SF	79.99 m²
MAX. COVERAGE	0 SF	0%




FRONT ELEVATION 'TN'

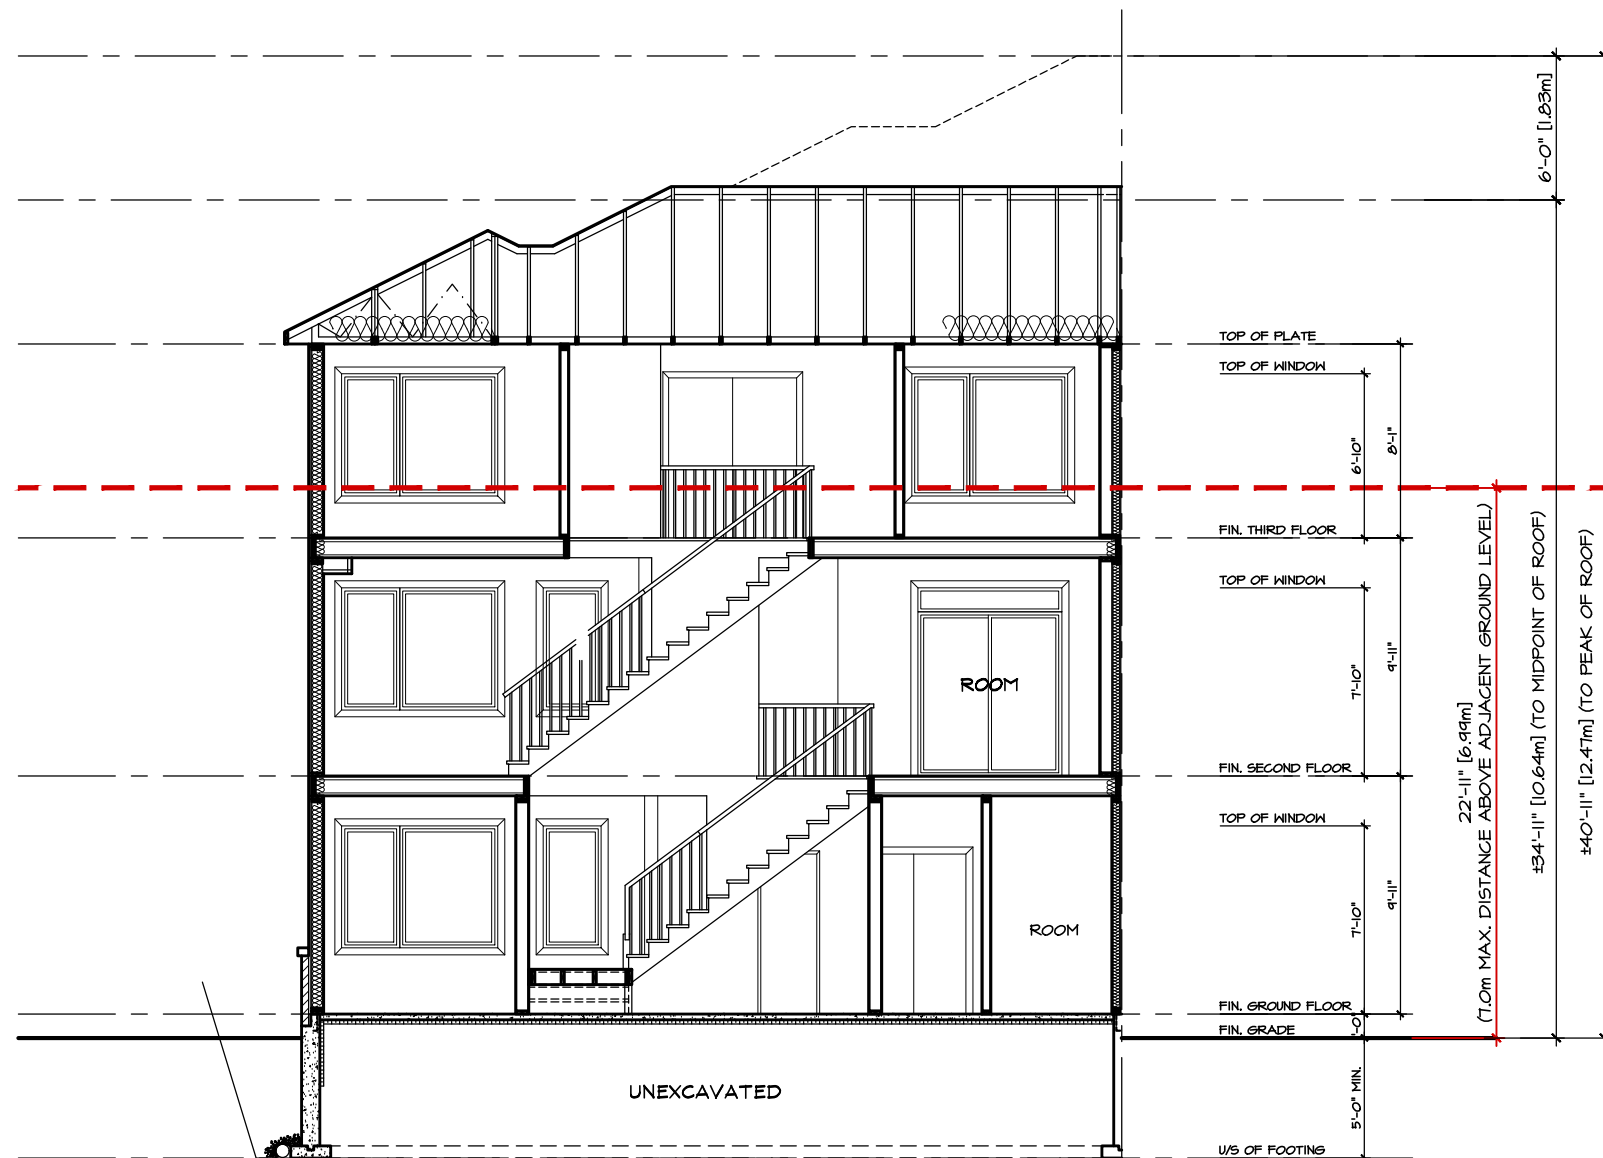


CROSS SECTION

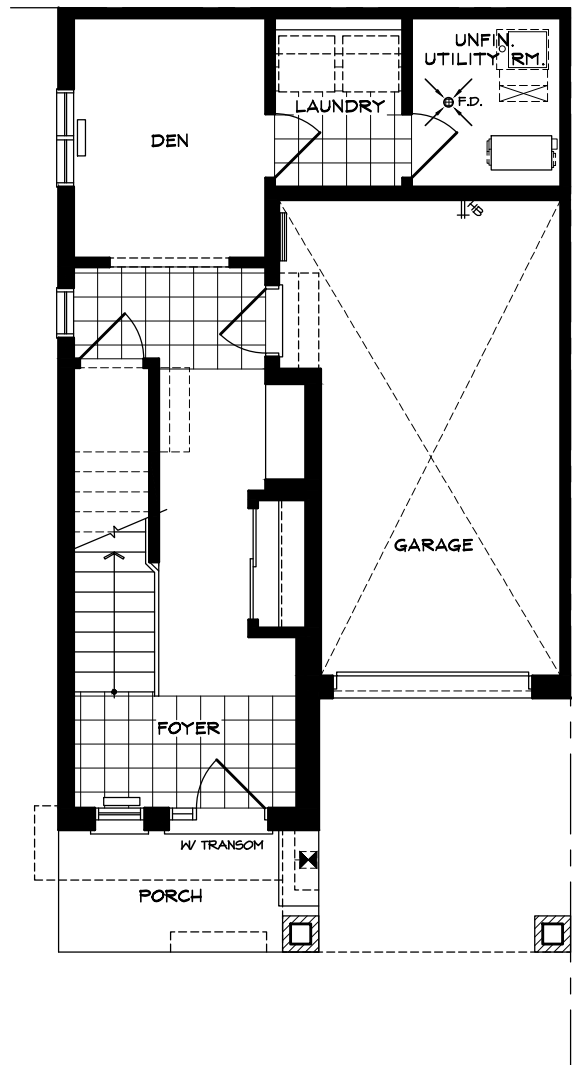

GROUND FLOOR PLAN

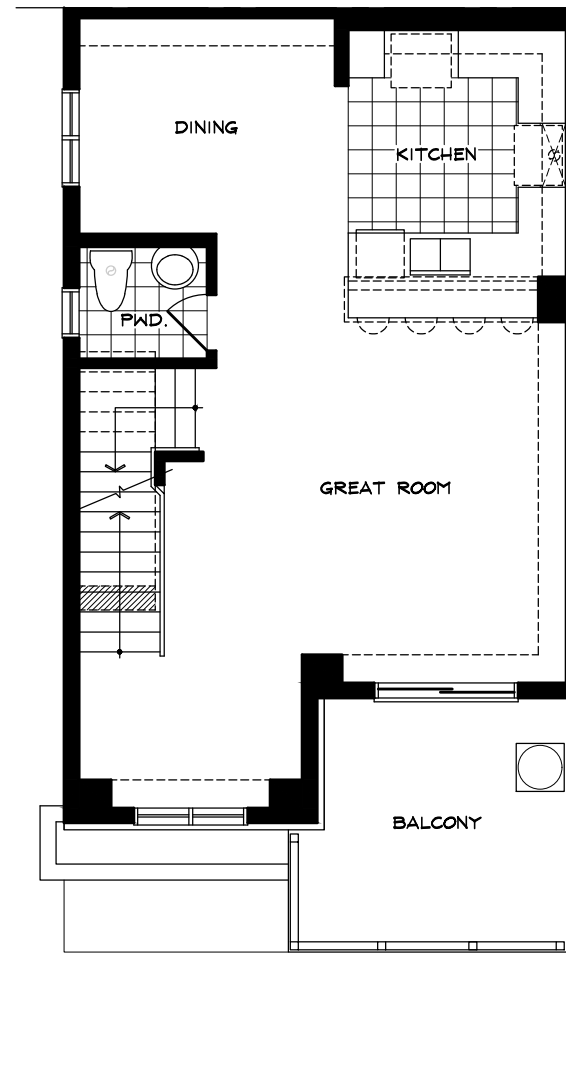

MAIN FLOOR PLAN

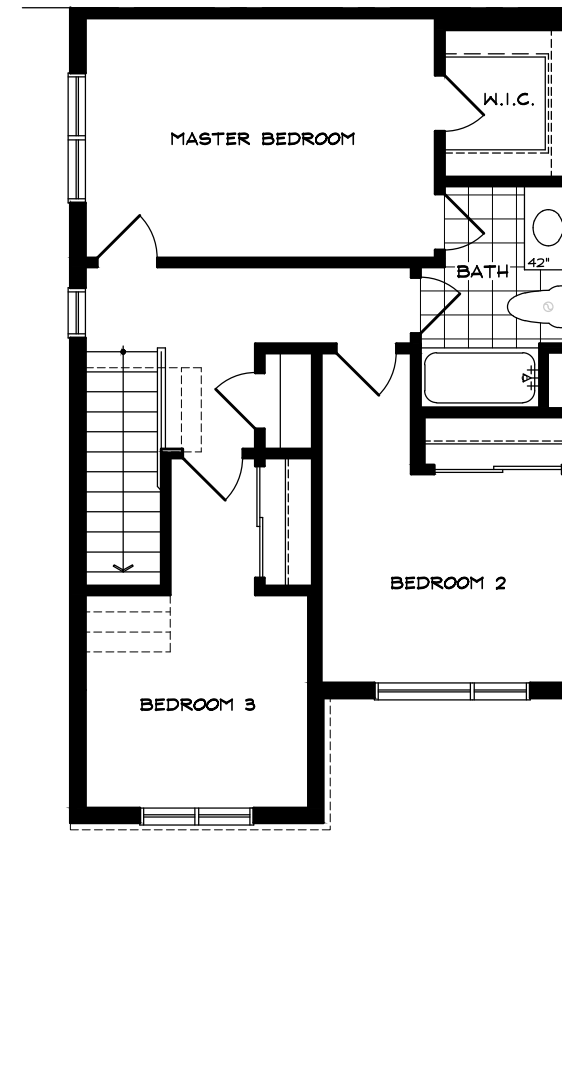


THIRD FLOOR PLAN

1786 SF		ELEV. TN'
AREA CALCULATIONS		
FIN. BASEMENT AREA	0 SF	0.00 m²
GROUND FLOOR AREA	444 SF	41.25 m²
MAIN FLOOR AREA	673 SF	62.52 m²
THIRD FLOOR AREA	669 SF	62.15 m²
SUBTOTAL (G.F.A.)	1786 SF	165.92 m²
OPEN AREAS	0 SF	0.00 m²
TOTAL NET AREA	1786 SF	165.92 m²
COVERAGE W/OUT PORCH	675 SF	62.71 m²
COVERAGE W/ PORCH	730 SF	67.82 m²
MAX. COVERAGE	0 SF	0%



FRONT ELEVATION 'TN'

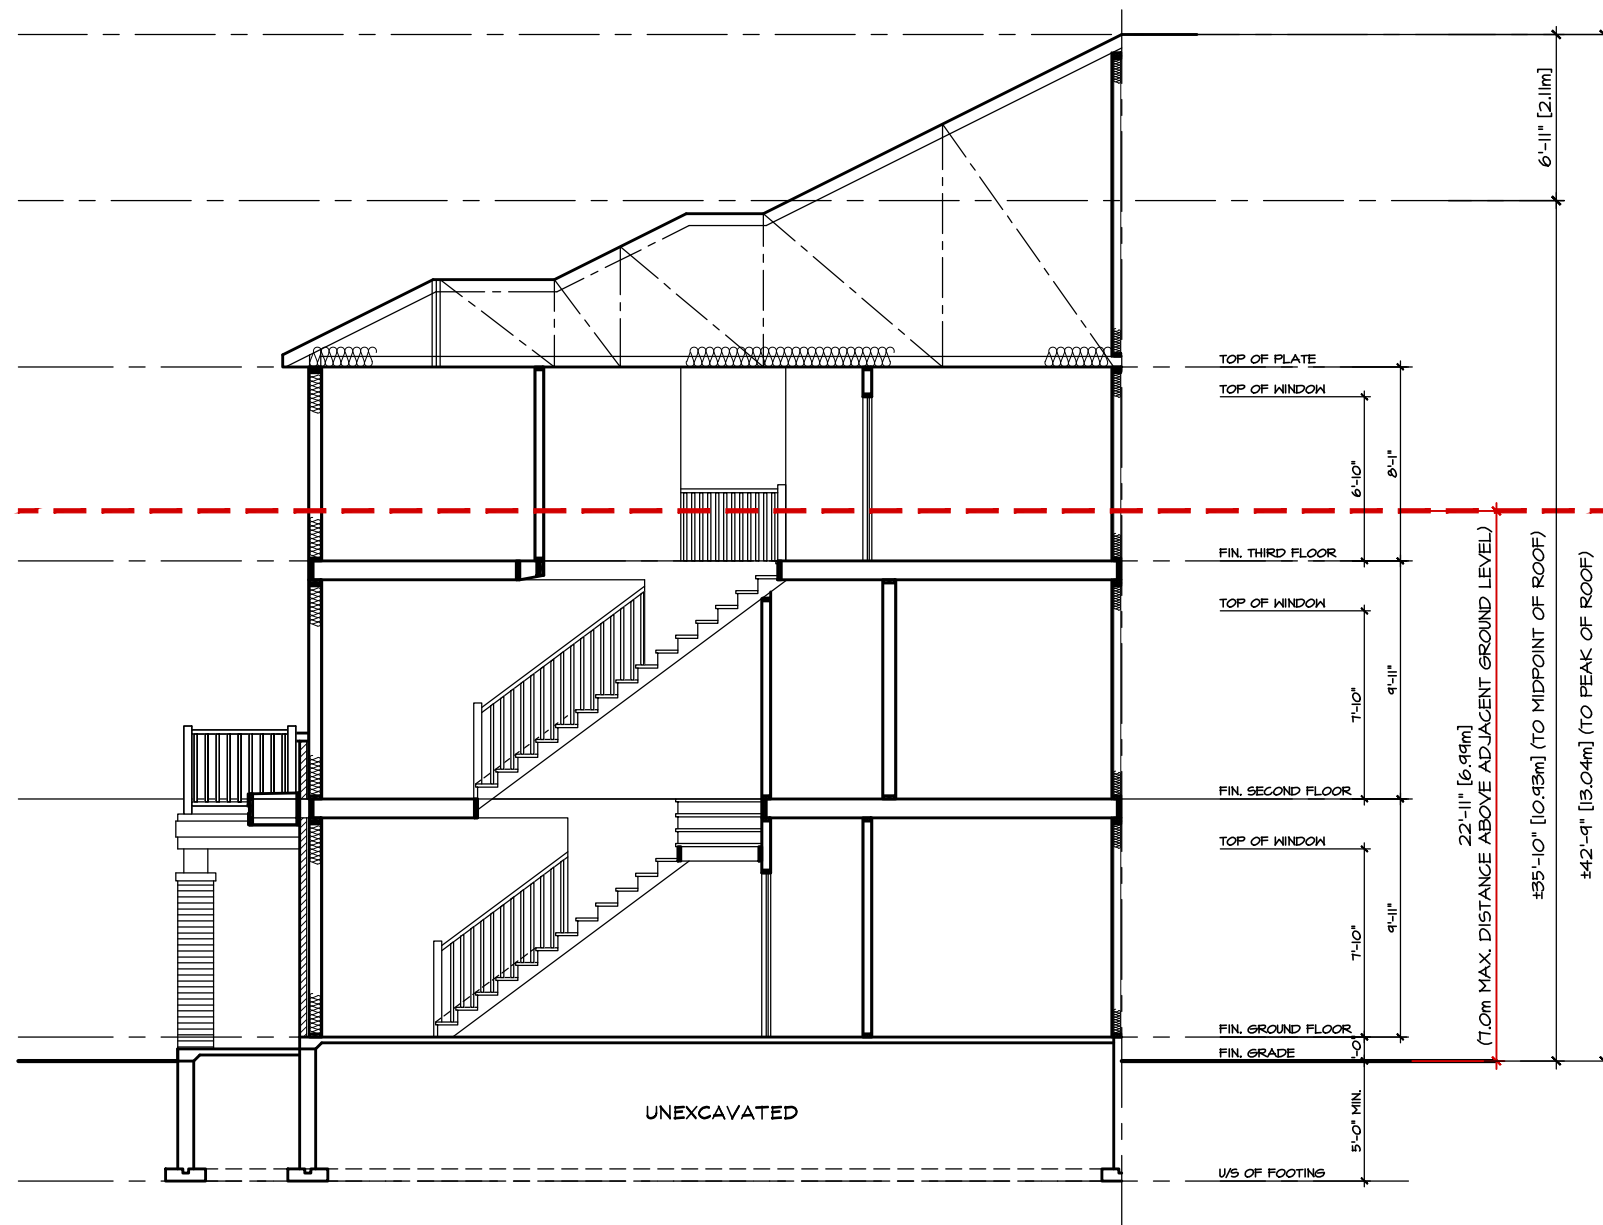

CROSS SECTION



FRONT ELEVATION - SQUADRON CRESCENT
BLOCK 8

BLOCK TOTAL AREA CALCULATIONS			
TOTAL GROSS AREA	9592 SF	891.13 m ²	
TOTAL NET AREA	6866 SF	637.87 m ²	100%
TOTAL PRIMARY MATERIAL (ENGINEER WOOD)	4902 SF	455.41 m ²	71.40 %
TOTAL SECONDARY MATERIAL (HARDIE PANEL)	554 SF	51.47 m ²	8.07%
TOTAL SECONDARY MATERIAL (BRICK)	1410 SF	130.99 m ²	20.54%

AREA CALCULATIONS			
TOTAL GROSS AREA	2951 SF	274.16 m ²	
TOTAL NET AREA	1750 SF	162.58 m ²	100%
TOTAL PRIMARY MATERIAL (ENGINEER WOOD)	768 SF	71.35 m ²	43.89 %
TOTAL SECONDARY MATERIAL (HARDIE PANEL)	277 SF	25.73 m ²	15.83%
TOTAL SECONDARY MATERIAL (BRICK)	705 SF	65.50 m ²	40.29%


7998 SF BLOCK. '8'

AREA CALCULATIONS		
FIN. BASEMENT AREA	0 SF	0.00 m ²
GROUND FLOOR AREA	1786 SF	165.92 m ²
MAIN FLOOR AREA	3125 SF	290.32 m ²
THIRD FLOOR AREA	3111 SF	289.02 m ²
SUBTOTAL (G.F.A.)	8022 SF	745.27 m ²
OPEN AREAS	24 SF	2.23 m ²
TOTAL NET AREA	7998 SF	743.04 m ²
COVERAGE W/OUT PORCH	3078 SF	285.96 m ²
COVERAGE W/ PORCH	3431 SF	318.75 m ²
BUILDING AREA	6252 SF	580.83 m ²




FRONT ELEVATION (REV.) - PRIVÉ KINIW PRIVATE
BLOCK 8

AREA CALCULATIONS			
TOTAL GROSS AREA	2951 SF	274.16 m²	
TOTAL NET AREA	1750 SF	162.58 m²	100%
TOTAL PRIMARY MATERIAL (ENGINEER WOOD)	768 SF	71.35 m²	43.89 %
TOTAL SECONDARY MATERIAL (HARDIE PANEL)	277 SF	25.73 m²	15.83%
TOTAL SECONDARY MATERIAL (BRICK)	705 SF	65.50 m²	40.29%

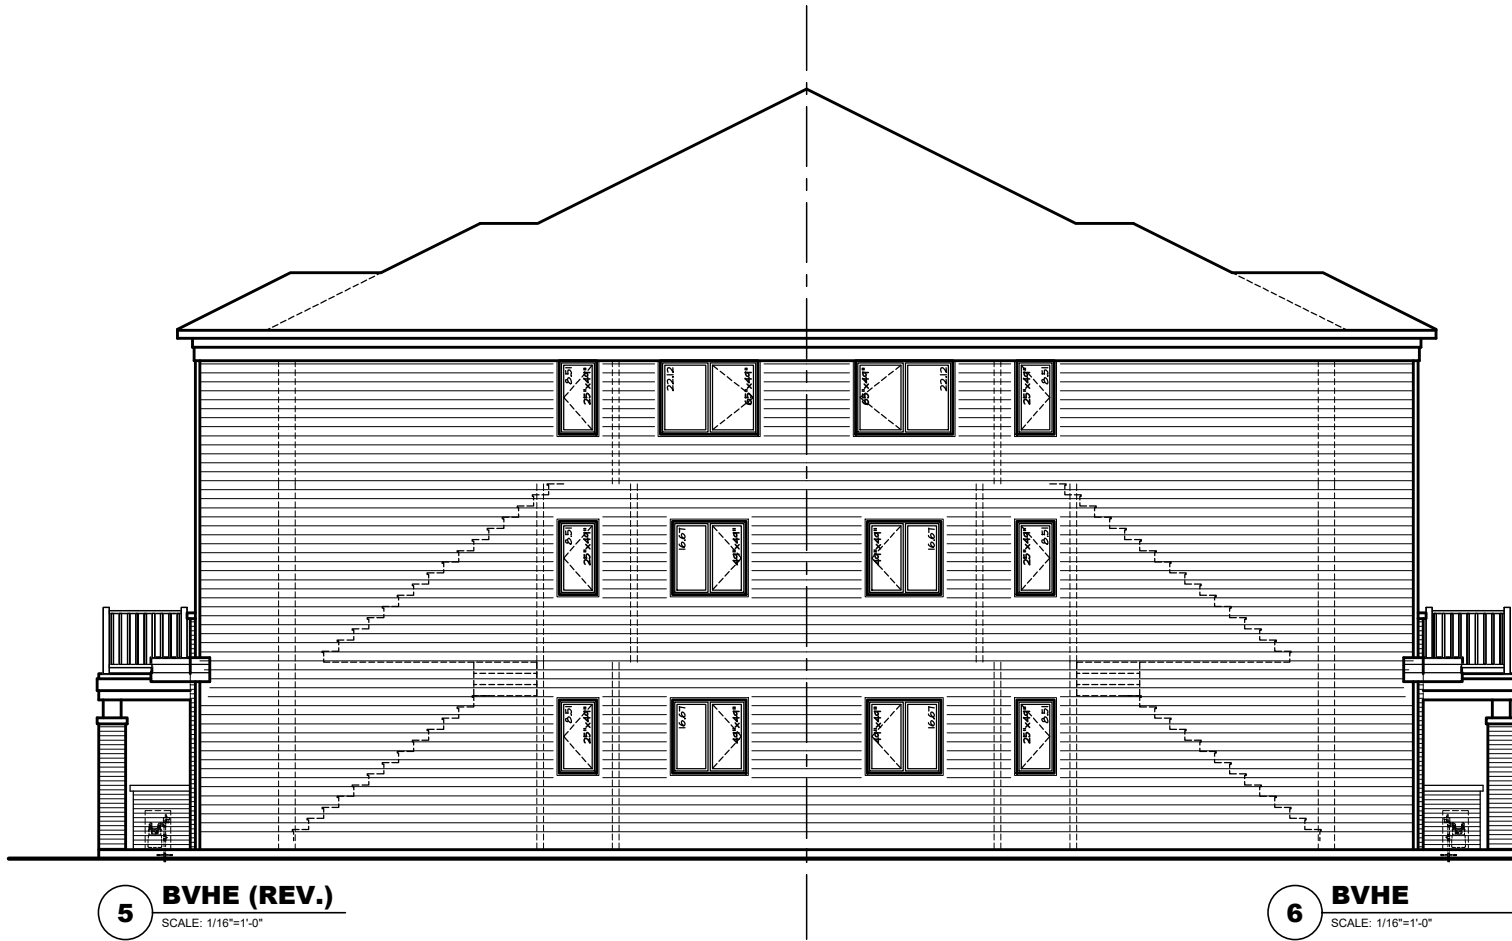


END ELEVATION
BLOCK 8

AREA CALCULATIONS			
TOTAL GROSS AREA	1845 SF	171.41 m²	
TOTAL NET AREA	1683 SF	156.36 m²	100%
TOTAL PRIMARY MATERIAL (ENGINEER WOOD)	1683 SF	156.36 m²	100.00 %
TOTAL SECONDARY MATERIAL (HARDIE PANEL)	0 SF	0.00 m²	0.00%
TOTAL SECONDARY MATERIAL (BRICK)	0 SF	0.00 m²	0.00%

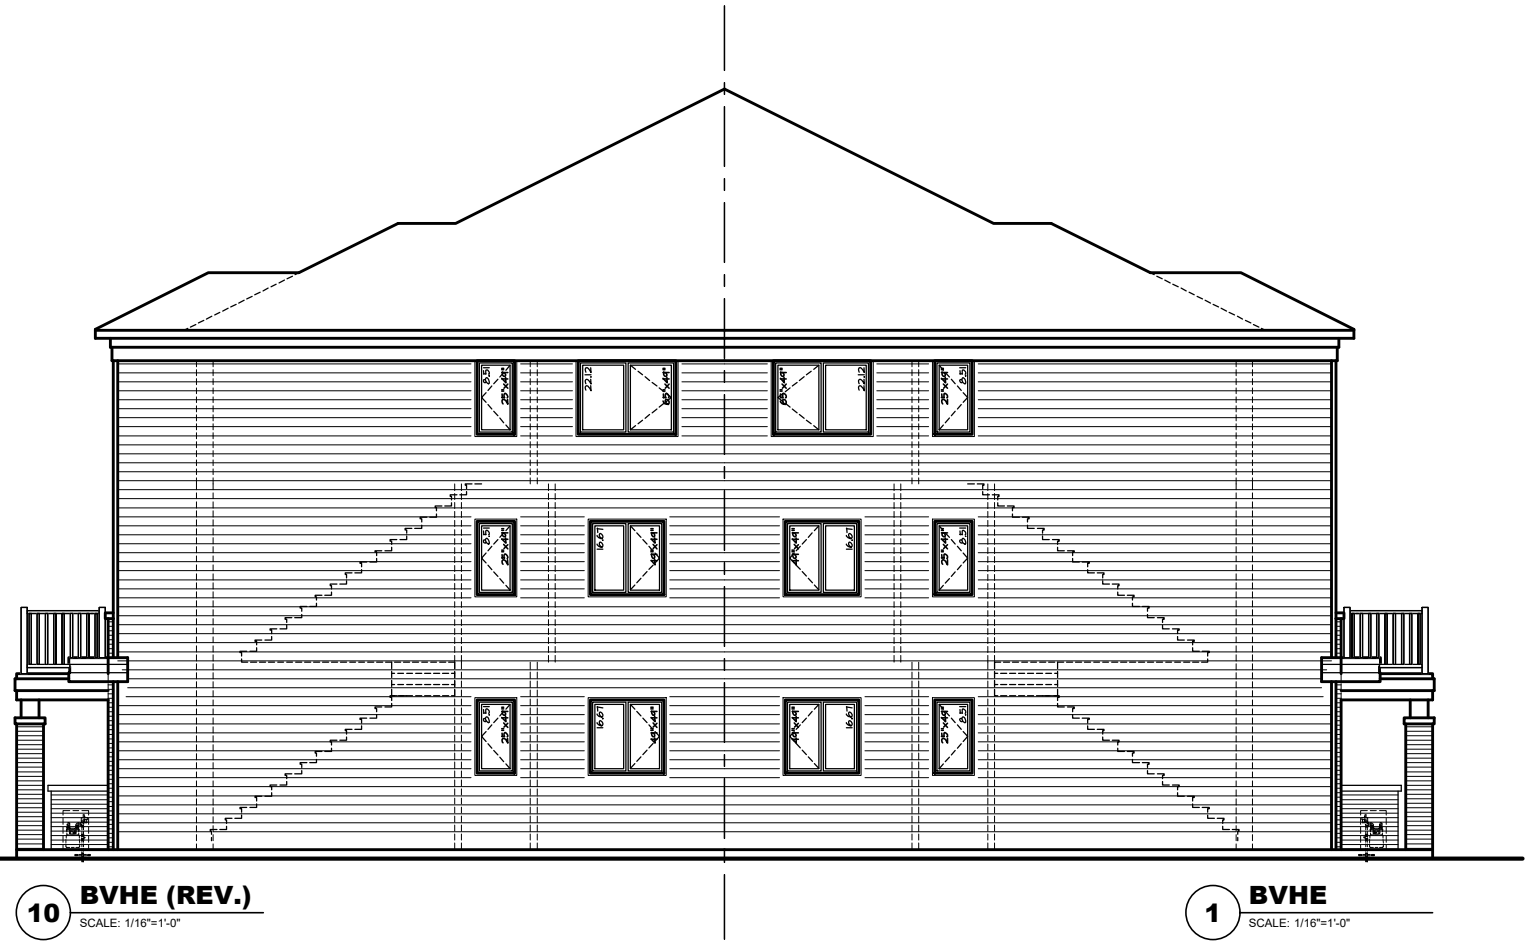

END ELEVATION
BLOCK 8

AREA CALCULATIONS			
TOTAL GROSS AREA	1845 SF	171.41 m²	
TOTAL NET AREA	1683 SF	156.36 m²	100%
TOTAL PRIMARY MATERIAL (ENGINEER WOOD)	1683 SF	156.36 m²	100.00 %
TOTAL SECONDARY MATERIAL (HARDIE PANEL)	0 SF	0.00 m²	0.00%
TOTAL SECONDARY MATERIAL (BRICK)	0 SF	0.00 m²	0.00%

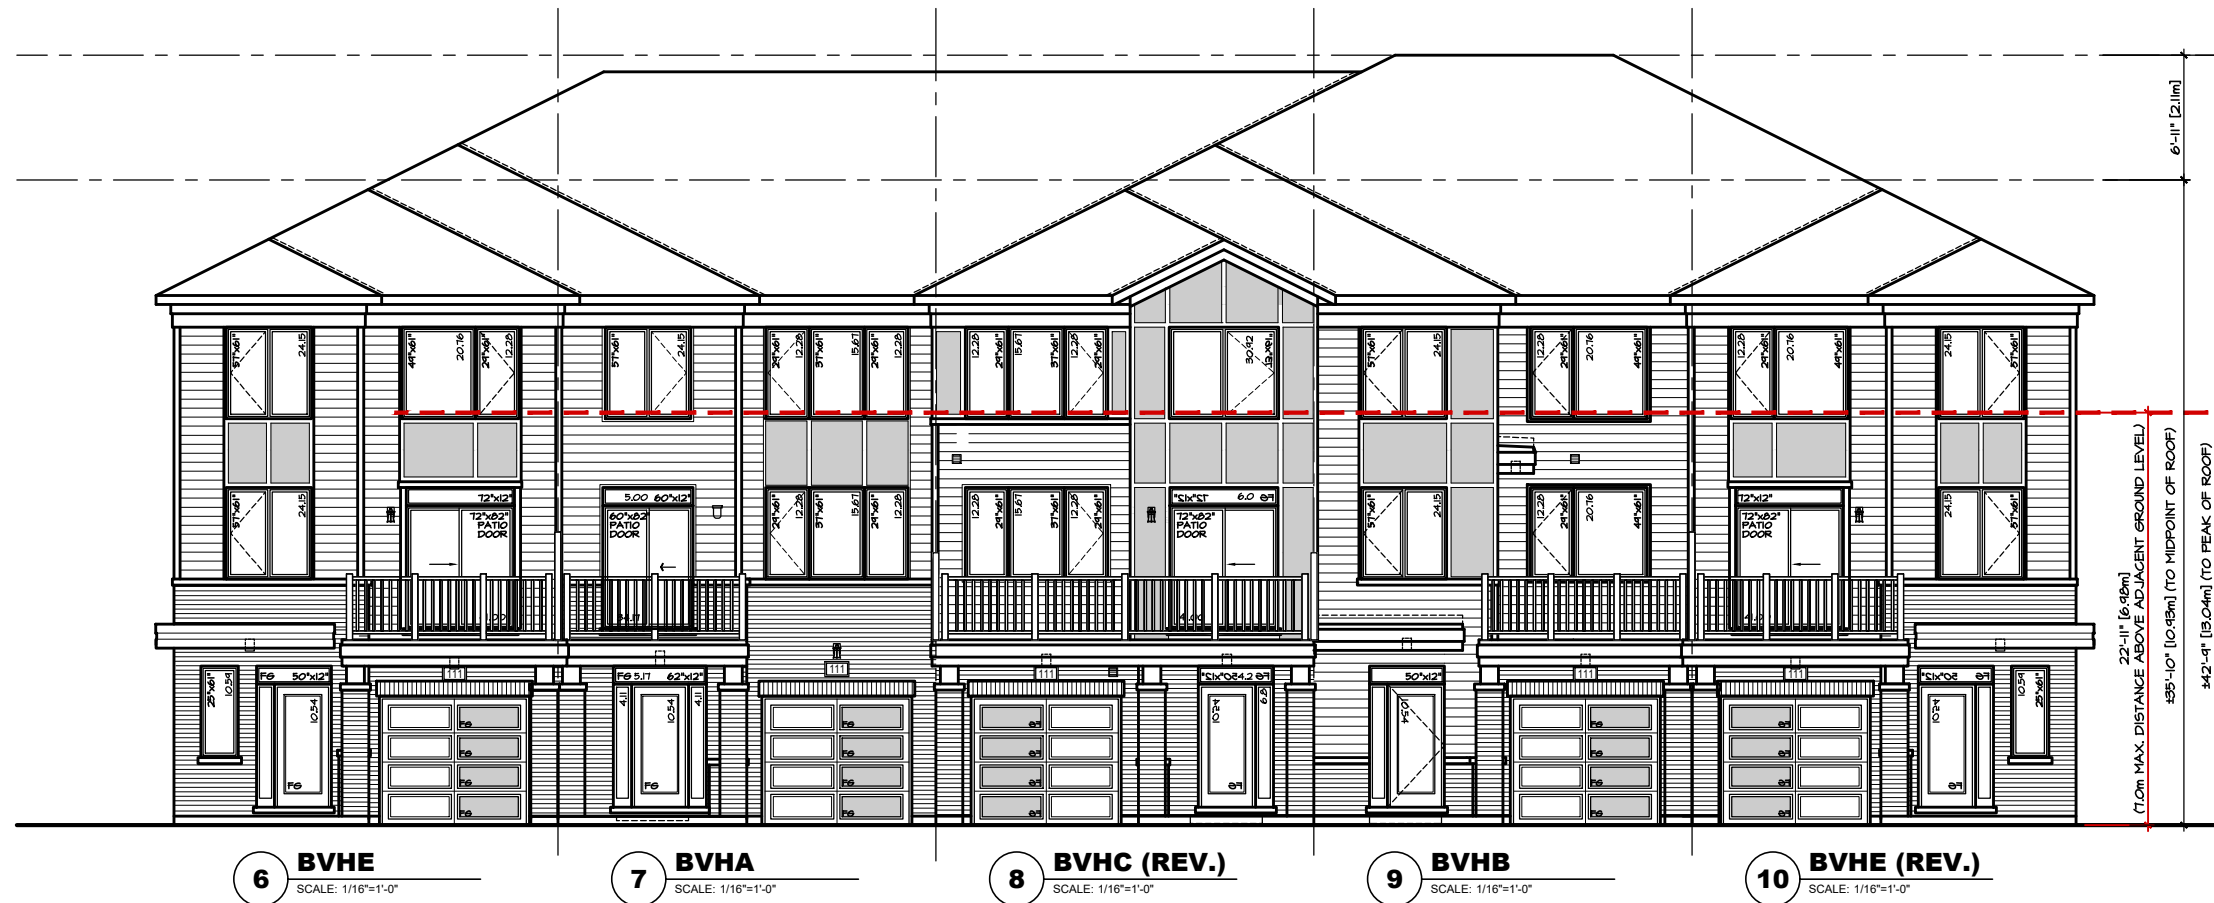

FRONT ELEVATION - SQUADRON CRESCENT
BLOCK 9

BLOCK TOTAL AREA CALCULATIONS			
TOTAL GROSS AREA	9592 SF	891.13 m ²	
TOTAL NET AREA	6940 SF	644.75 m ²	100%
TOTAL PRIMARY MATERIAL (ENGINEER WOOD)	5244 SF	487.18 m ²	75.56 %
TOTAL SECONDARY MATERIAL (HARDIE PANEL)	610 SF	56.67 m ²	8.79%
TOTAL SECONDARY MATERIAL (BRICK)	1086 SF	100.89 m ²	15.65%

AREA CALCULATIONS			
TOTAL GROSS AREA	2951 SF	274.16 m ²	
TOTAL NET AREA	1787 SF	166.02 m ²	100%
TOTAL PRIMARY MATERIAL (ENGINEER WOOD)	939 SF	87.24 m ²	52.55 %
TOTAL SECONDARY MATERIAL (HARDIE PANEL)	305 SF	28.34 m ²	17.07%
TOTAL SECONDARY MATERIAL (BRICK)	543 SF	50.45 m ²	30.39%


8139 SF BLOCK. '9'

AREA CALCULATIONS		
FIN. BASEMENT AREA	0 SF	0.00 m ²
GROUND FLOOR AREA	1824 SF	169.46 m ²
MAIN FLOOR AREA	3173 SF	294.78 m ²
THIRD FLOOR AREA	3166 SF	294.13 m ²
SUBTOTAL (G.F.A.)	8163 SF	758.37 m ²
OPEN AREAS	24 SF	2.23 m ²
TOTAL NET AREA	8139 SF	756.14 m ²
COVERAGE W/OUT PORCH	3137 SF	291.44 m ²
COVERAGE W/ PORCH	3461 SF	321.54 m ²
BUILDING AREA	6361 SF	590.96 m ²




FRONT ELEVATION (REV.) - PRIVÉ KINIW PRIVATE
BLOCK 9

AREA CALCULATIONS			
TOTAL GROSS AREA	2951 SF	274.16 m ²	
TOTAL NET AREA	1787 SF	166.02 m ²	100%
TOTAL PRIMARY MATERIAL (ENGINEER WOOD)	939 SF	87.24 m ²	52.55 %
TOTAL SECONDARY MATERIAL (HARDIE PANEL)	305 SF	28.34 m ²	17.07%
TOTAL SECONDARY MATERIAL (BRICK)	543 SF	50.45 m ²	30.39%

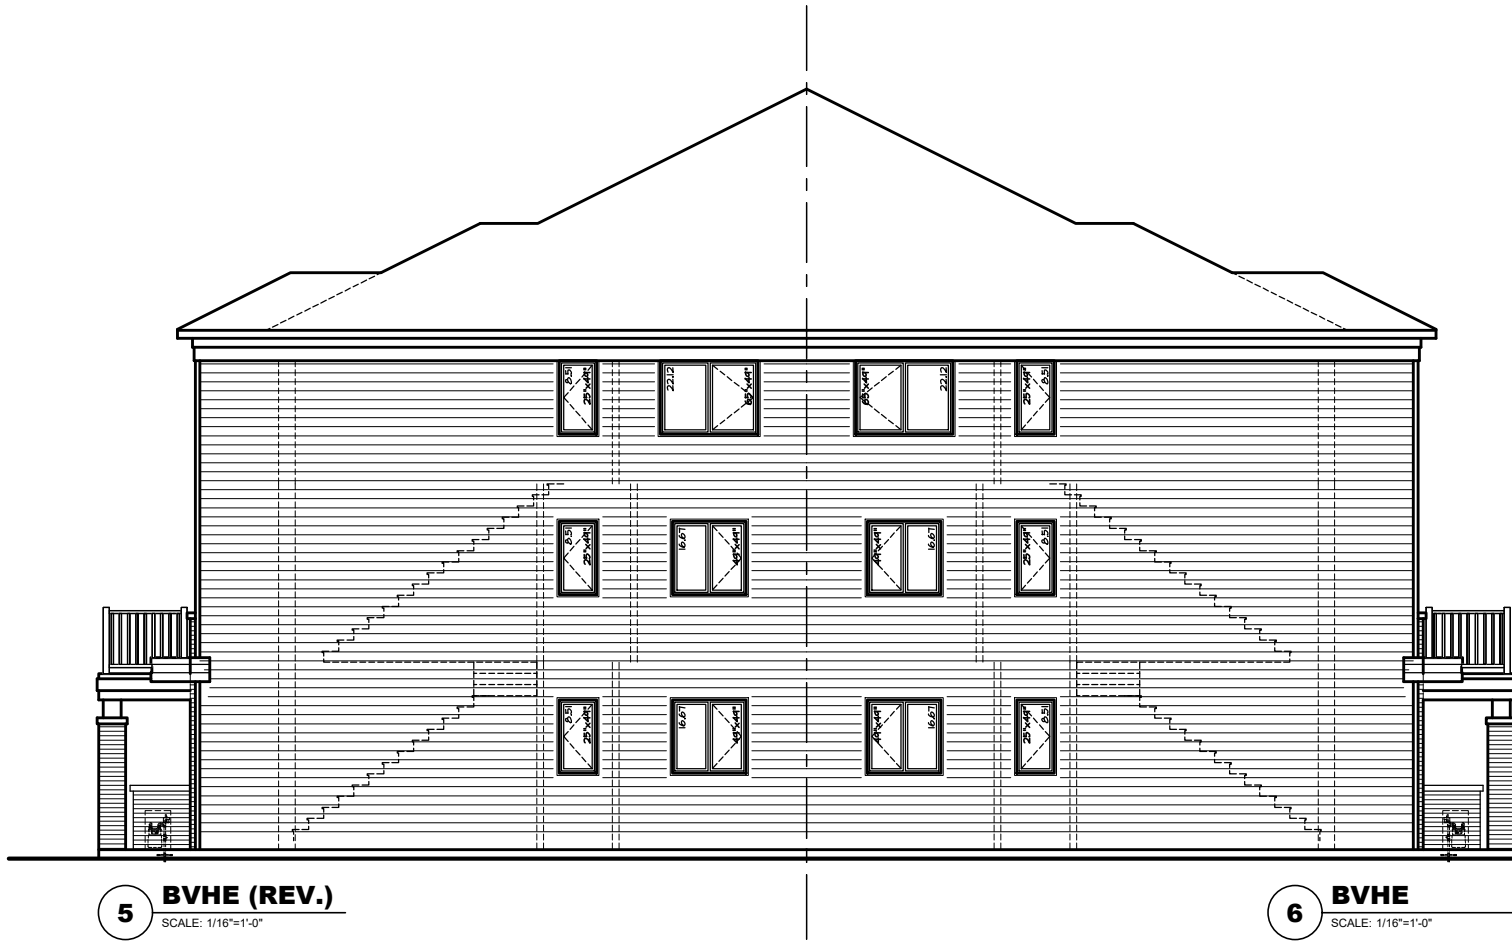


END ELEVATION
BLOCK 9

AREA CALCULATIONS			
TOTAL GROSS AREA	1845 SF	171.41 m²	
TOTAL NET AREA	1683 SF	156.36 m²	100%
TOTAL PRIMARY MATERIAL (ENGINEER WOOD)	1683 SF	156.36 m²	100.00 %
TOTAL SECONDARY MATERIAL (HARDIE PANEL)	0 SF	0.00 m²	0.00%
TOTAL SECONDARY MATERIAL (BRICK)	0 SF	0.00 m²	0.00%

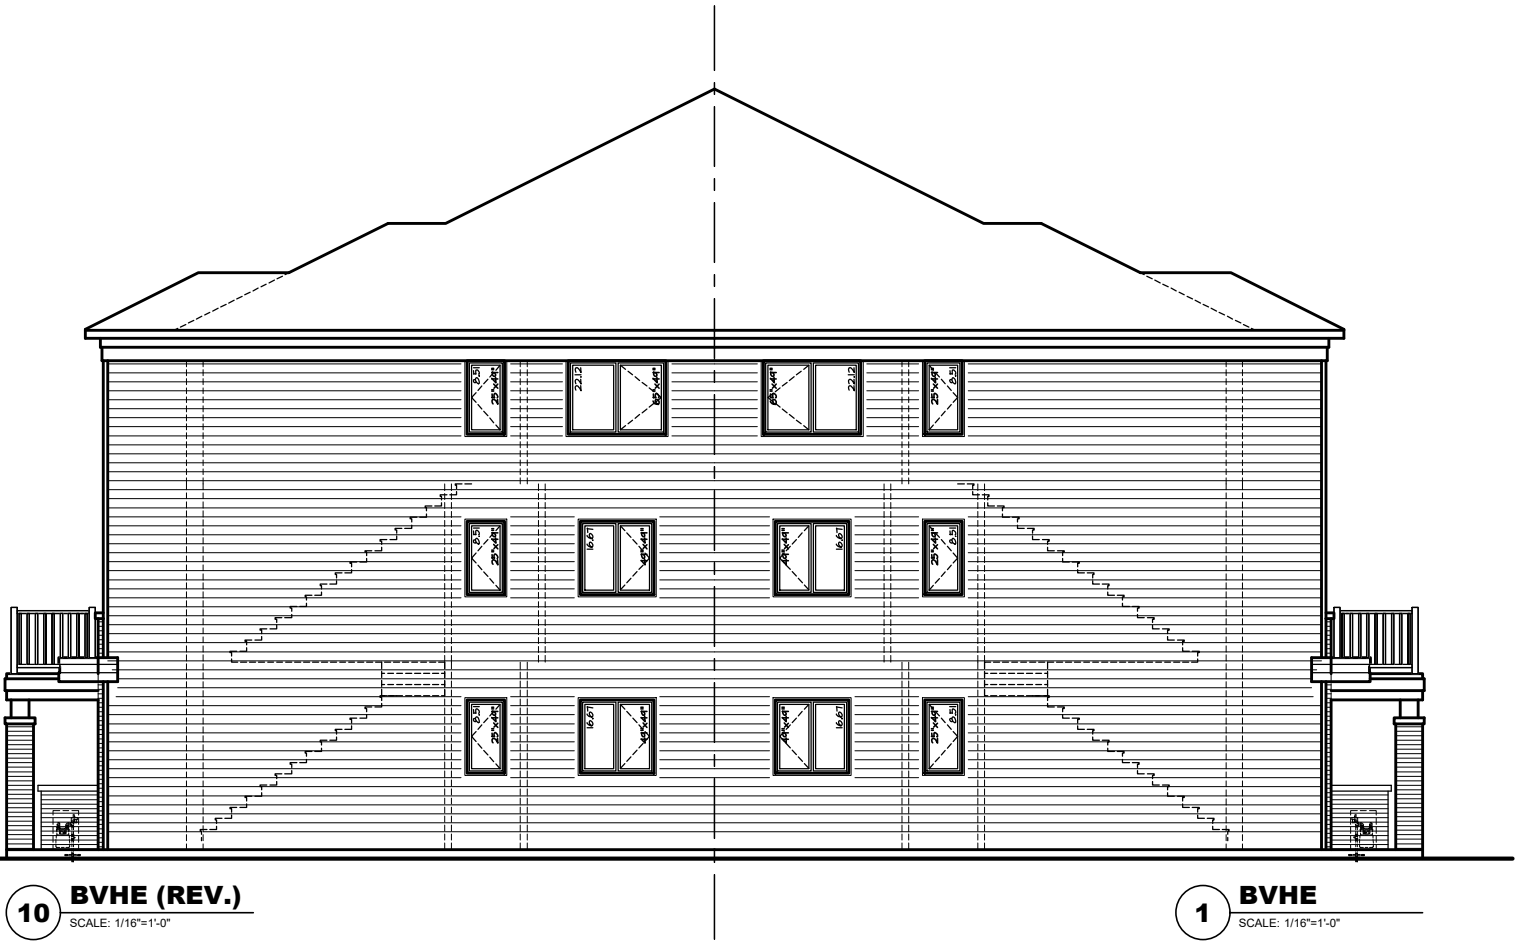

END ELEVATION
BLOCK 9

AREA CALCULATIONS			
TOTAL GROSS AREA	1845 SF	171.41 m²	
TOTAL NET AREA	1683 SF	156.36 m²	100%
TOTAL PRIMARY MATERIAL (ENGINEER WOOD)	1683 SF	156.36 m²	100.00 %
TOTAL SECONDARY MATERIAL (HARDIE PANEL)	0 SF	0.00 m²	0.00%
TOTAL SECONDARY MATERIAL (BRICK)	0 SF	0.00 m²	0.00%

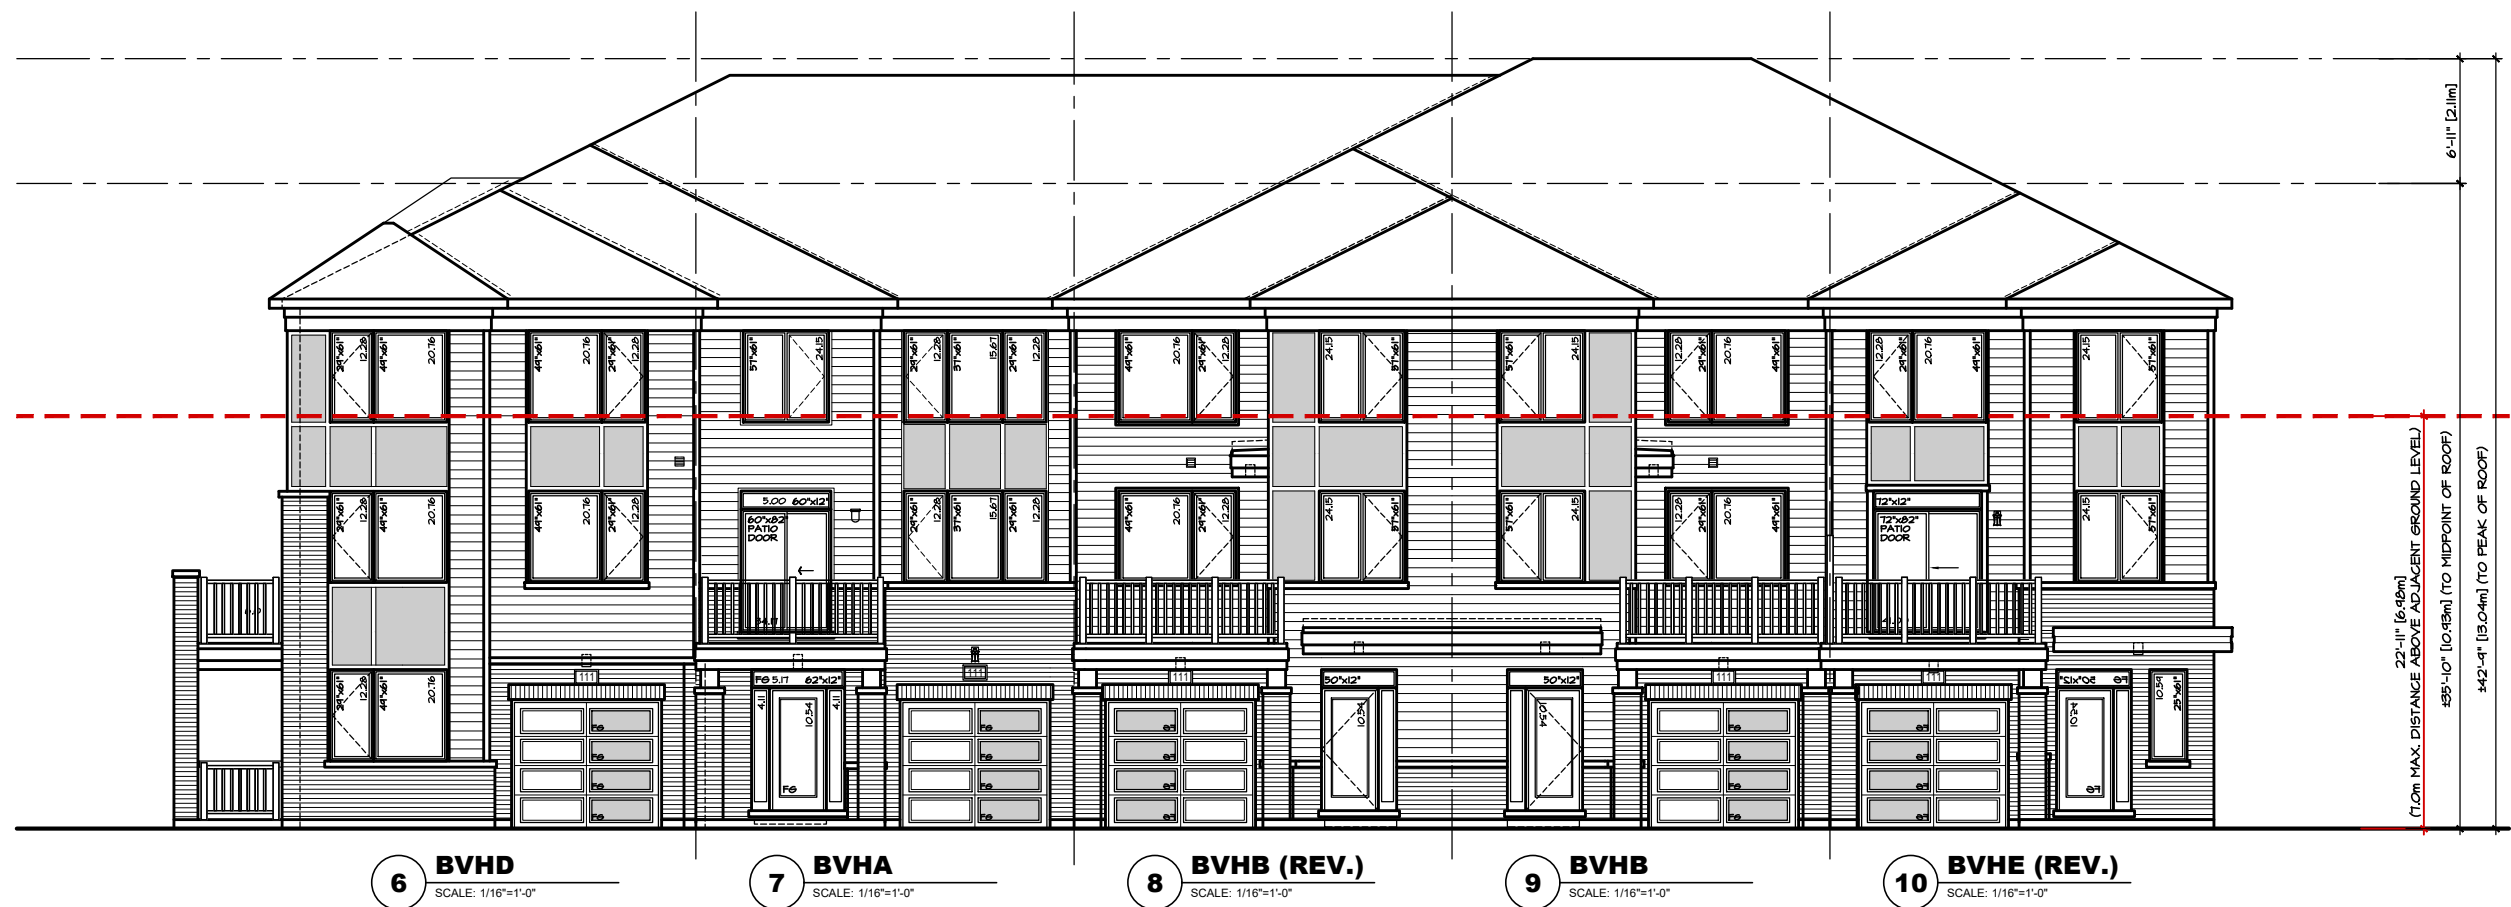

FRONT ELEVATION - SQUADRON CRESCENT
BLOCK 10

BLOCK TOTAL AREA CALCULATIONS			
TOTAL GROSS AREA	9718 SF	902.83 m ²	
TOTAL NET AREA	6806 SF	632.30 m ²	100%
TOTAL PRIMARY MATERIAL (ENGINEER WOOD)	4077 SF	378.77 m ²	59.90 %
TOTAL SECONDARY MATERIAL (HARDIE PANEL)	968 SF	89.93 m ²	14.22%
TOTAL SECONDARY MATERIAL (BRICK)	1761 SF	163.60 m ²	25.87%

AREA CALCULATIONS				
TOTAL GROSS AREA	2994 SF	278.15 m ²		
TOTAL NET AREA	1880 SF	174.66 m ²	100%	
TOTAL PRIMARY MATERIAL (ENGINEER WOOD)	975 SF	90.58 m ²	51.86 %	
TOTAL SECONDARY MATERIAL (HARDIE PANEL)	278 SF	25.83 m ²	14.79%	
TOTAL SECONDARY MATERIAL (BRICK)	627 SF	58.25 m ²	33.35%	

8014 SF BLOCK. '10'

AREA CALCULATIONS		
FIN. BASEMENT AREA	0 SF	0.00 m ²
GROUND FLOOR AREA	1781 SF	165.46 m ²
MAIN FLOOR AREA	3123 SF	290.14 m ²
THIRD FLOOR AREA	3110 SF	288.93 m ²
SUBTOTAL (G.F.A.)	8014 SF	744.52 m ²
OPEN AREAS	0 SF	0.00 m ²
TOTAL NET AREA	8014 SF	744.52 m ²
COVERAGE W/OUT PORCH	3117 SF	289.58 m ²
COVERAGE W/ PORCH	3487 SF	323.95 m ²
BUILDING AREA	6247 SF	580.37 m ²




FRONT ELEVATION (REV.) - PRIVÉ KINIW PRIVATE
BLOCK 10

AREA CALCULATIONS			
TOTAL GROSS AREA	2994 SF	278.15 m ²	
TOTAL NET AREA	1880 SF	174.66 m ²	100%
TOTAL PRIMARY MATERIAL (ENGINEER WOOD)	975 SF	90.58 m ²	51.86 %
TOTAL SECONDARY MATERIAL (HARDIE PANEL)	278 SF	25.83 m ²	14.79%
TOTAL SECONDARY MATERIAL (BRICK)	627 SF	58.25 m ²	33.35%



CORNER ELEVATION -
SQUADRON CRESCENT
BLOCK 10

AREA CALCULATIONS			
TOTAL GROSS AREA	1885 SF	175.12 m ²	
TOTAL NET AREA	1363 SF	126.63 m ²	100%
TOTAL PRIMARY MATERIAL (ENGINEER WOOD)	444 SF	41.25 m ²	32.58 %
TOTAL SECONDARY MATERIAL (HARDIE PANEL)	412 SF	38.28 m ²	30.23%
TOTAL SECONDARY MATERIAL (BRICK)	507 SF	47.10 m ²	37.20%

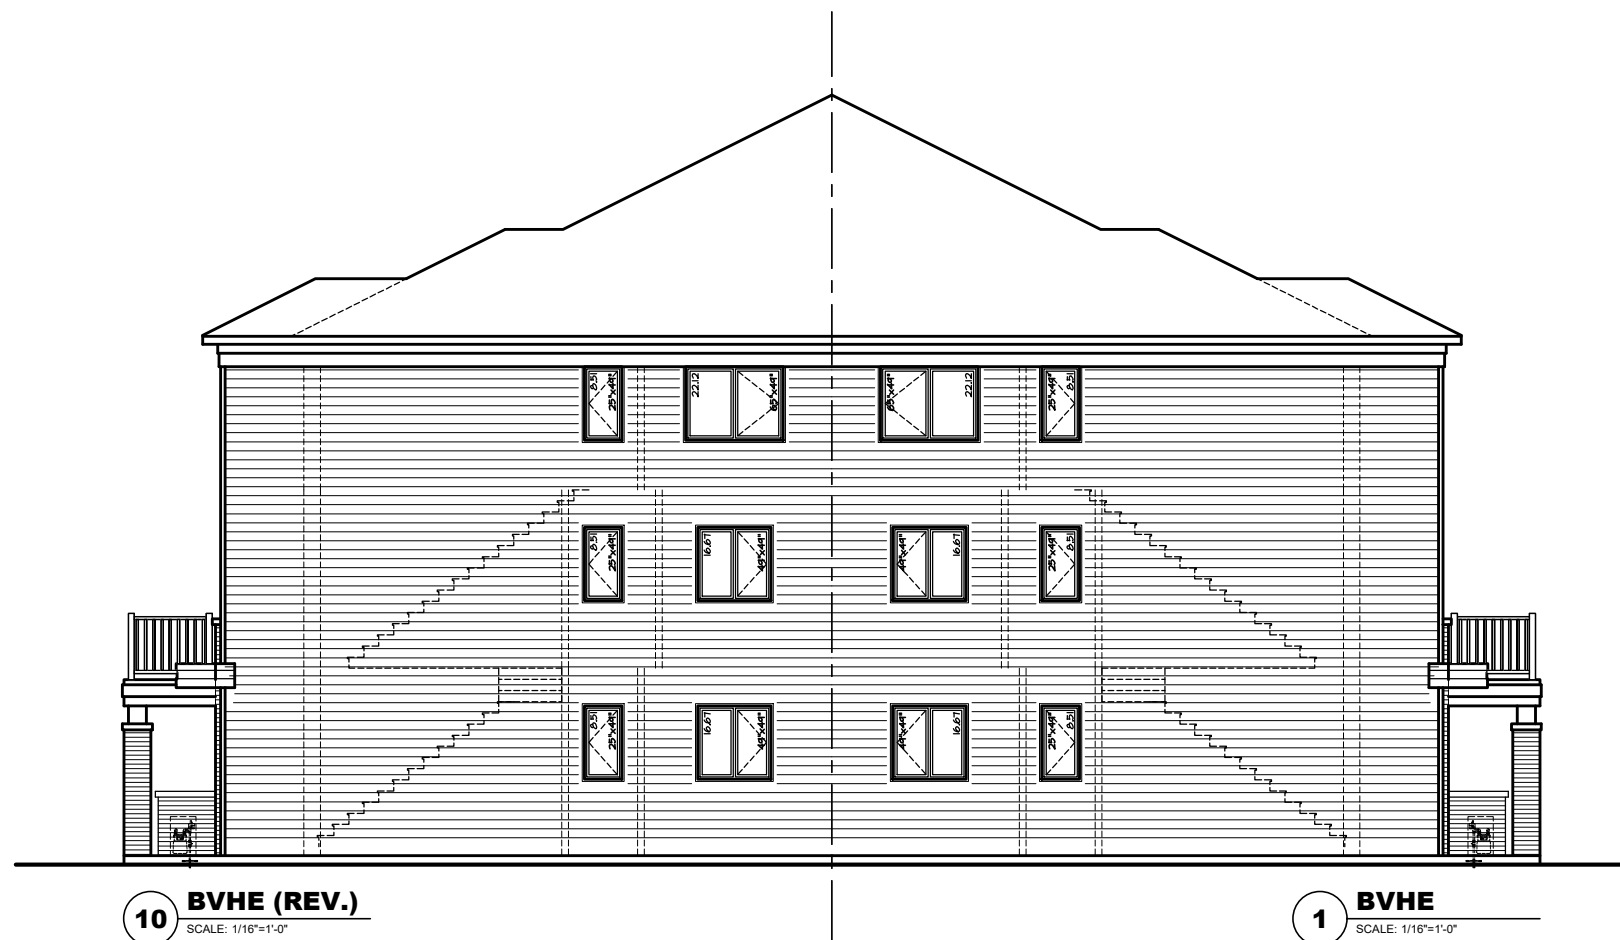

END ELEVATION
BLOCK 10

AREA CALCULATIONS			
TOTAL GROSS AREA	1845 SF	171.41 m ²	
TOTAL NET AREA	1683 SF	156.36 m ²	100%
TOTAL PRIMARY MATERIAL (ENGINEER WOOD)	1683 SF	156.36 m ²	100.00 %
TOTAL SECONDARY MATERIAL (HARDIE PANEL)	0 SF	0.00 m ²	0.00%
TOTAL SECONDARY MATERIAL (BRICK)	0 SF	0.00 m ²	0.00%



FRONT ELEVATION - SQUADRON CRESCENT
BLOCK 11 & 12

BLOCK TOTAL AREA CALCULATIONS			
TOTAL GROSS AREA	8430 SF	783.17 m ²	
TOTAL NET AREA	7990 SF	742.30 m ²	100%
TOTAL PRIMARY MATERIAL (ENGINEER WOOD)	6358 SF	590.68 m ²	79.57 %
TOTAL SECONDARY MATERIAL (HARDIE PANEL)	490 SF	45.52 m ²	6.13%
TOTAL SECONDARY MATERIAL (BRICK)	1142 SF	106.10 m ²	14.29%

AREA CALCULATIONS				
TOTAL GROSS AREA	2370 SF	220.18 m ²		
TOTAL NET AREA	2312 SF	214.79 m ²	100%	
TOTAL PRIMARY MATERIAL (ENGINEER WOOD)	1496 SF	138.98 m ²	64.71 %	
TOTAL SECONDARY MATERIAL (HARDIE PANEL)	245 SF	22.76 m ²	10.60%	
TOTAL SECONDARY MATERIAL (BRICK)	571 SF	53.05 m ²	24.70%	


6626 SF BLOCK. '11 & 12'

AREA CALCULATIONS		
FIN. BASEMENT AREA	0 SF	0.00 m ²
GROUND FLOOR AREA	1503 SF	139.63 m ²
MAIN FLOOR AREA	2581 SF	239.78 m ²
THIRD FLOOR AREA	2566 SF	238.39 m ²
SUBTOTAL (G.F.A.)	6650 SF	617.81 m ²
OPEN AREAS	24 SF	2.23 m ²
TOTAL NET AREA	6626 SF	615.58 m ²
COVERAGE W/OUT PORCH	2535 SF	235.51 m ²
COVERAGE W/ PORCH	2805 SF	260.59 m ²
BUILDING AREA	5173 SF	480.59 m ²



FRONT ELEVATION (REV.) - PRIVÉ KICHI SIBI PRIVATE
BLOCK 11 & 12


AREA CALCULATIONS			
TOTAL GROSS AREA	2370 SF	220.18 m ²	
TOTAL NET AREA	2312 SF	214.79 m ²	100%
TOTAL PRIMARY MATERIAL (ENGINEER WOOD)	1496 SF	138.98 m ²	64.71 %
TOTAL SECONDARY MATERIAL (HARDIE PANEL)	245 SF	22.76 m ²	10.60%
TOTAL SECONDARY MATERIAL (BRICK)	571 SF	53.05 m ²	24.70%

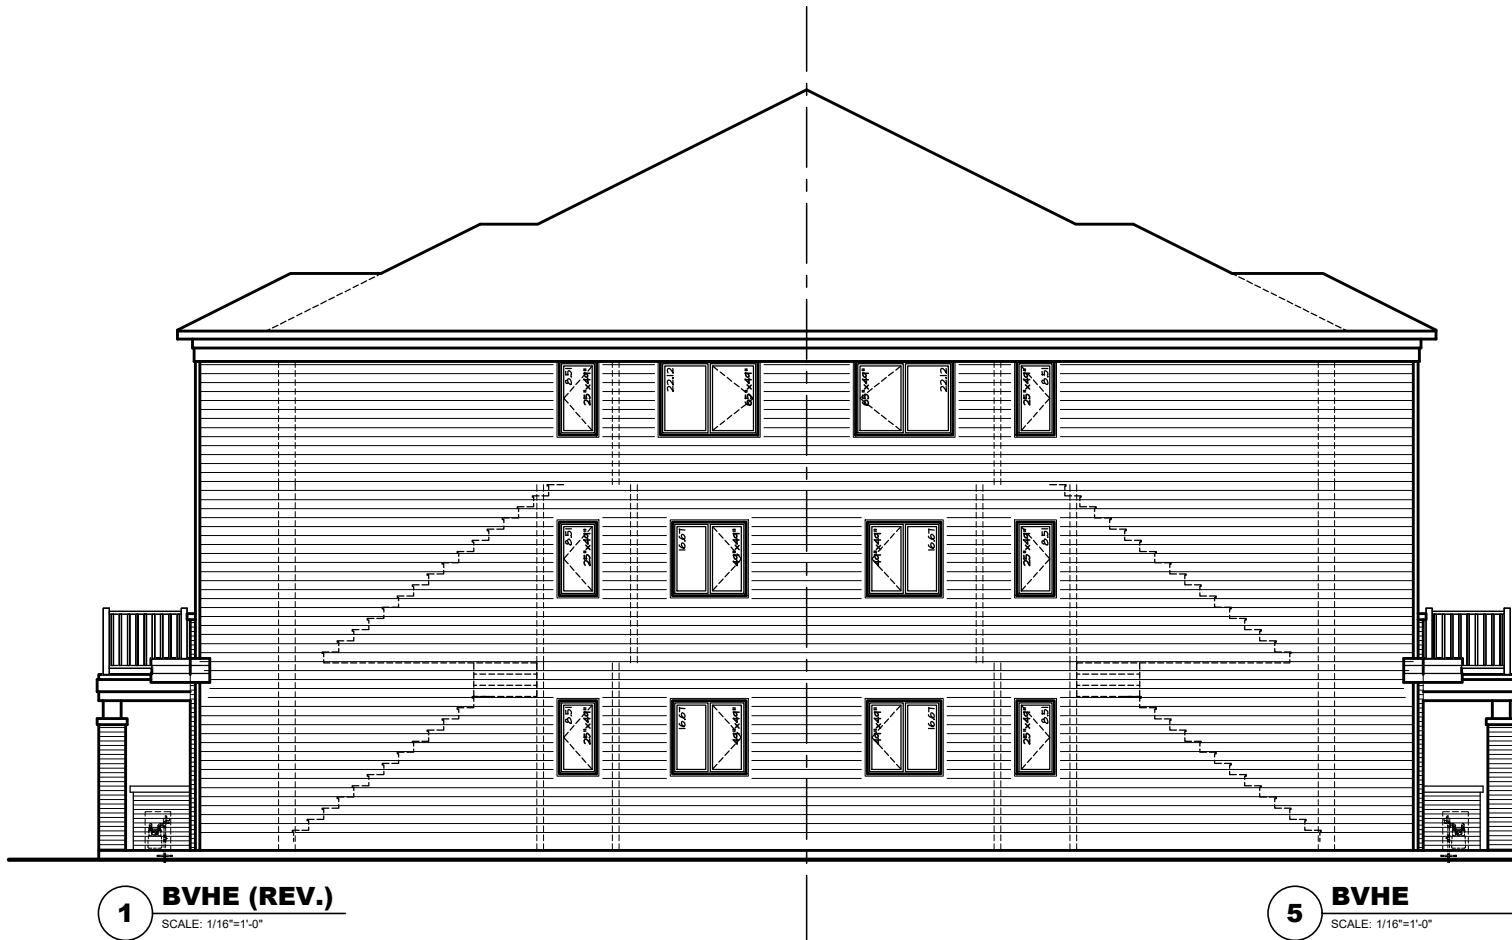

5 BVHE
SCALE: 1/16"=1'-0"

END ELEVATION
BLOCK 11 & 12


AREA CALCULATIONS			
TOTAL GROSS AREA	1845 SF	171.41 m ²	
TOTAL NET AREA	1683 SF	156.36 m ²	100%
TOTAL PRIMARY MATERIAL (ENGINEER WOOD)	1683 SF	156.36 m ²	100.00 %
TOTAL SECONDARY MATERIAL (HARDIE PANEL)	0 SF	0.00 m ²	0.00%
TOTAL SECONDARY MATERIAL (BRICK)	0 SF	0.00 m ²	0.00%

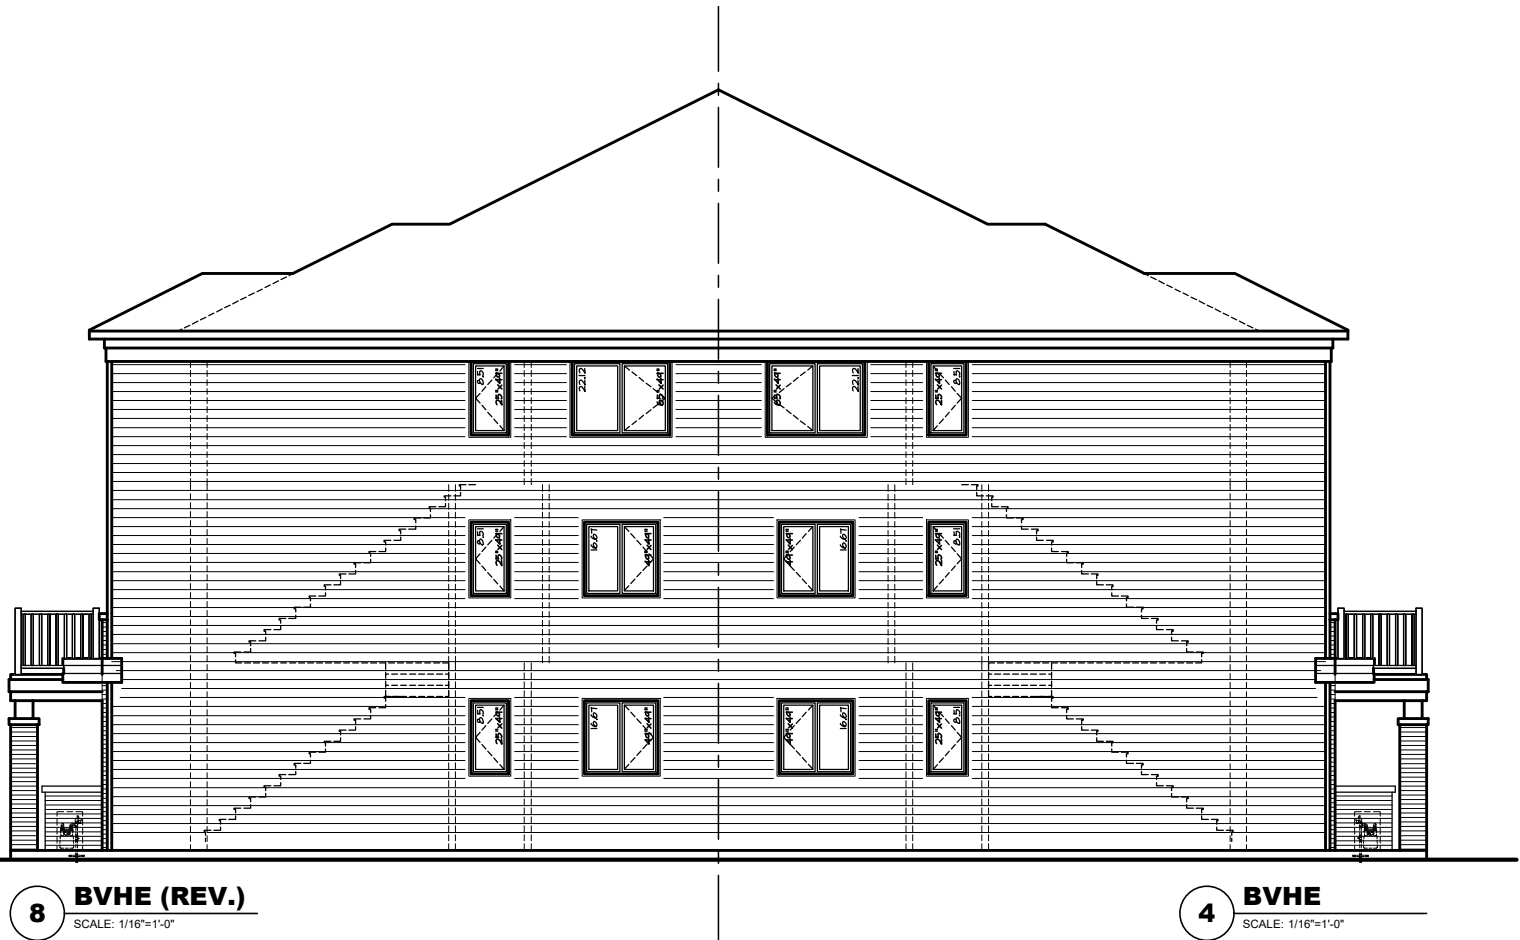

4 BVHE
SCALE: 1/16"=1'-0"

END ELEVATION
BLOCK 11 & 12

AREA CALCULATIONS			
TOTAL GROSS AREA	1845 SF	171.41 m ²	
TOTAL NET AREA	1683 SF	156.36 m ²	100%
TOTAL PRIMARY MATERIAL (ENGINEER WOOD)	1683 SF	156.36 m ²	100.00 %
TOTAL SECONDARY MATERIAL (HARDIE PANEL)	0 SF	0.00 m ²	0.00%
TOTAL SECONDARY MATERIAL (BRICK)	0 SF	0.00 m ²	0.00%

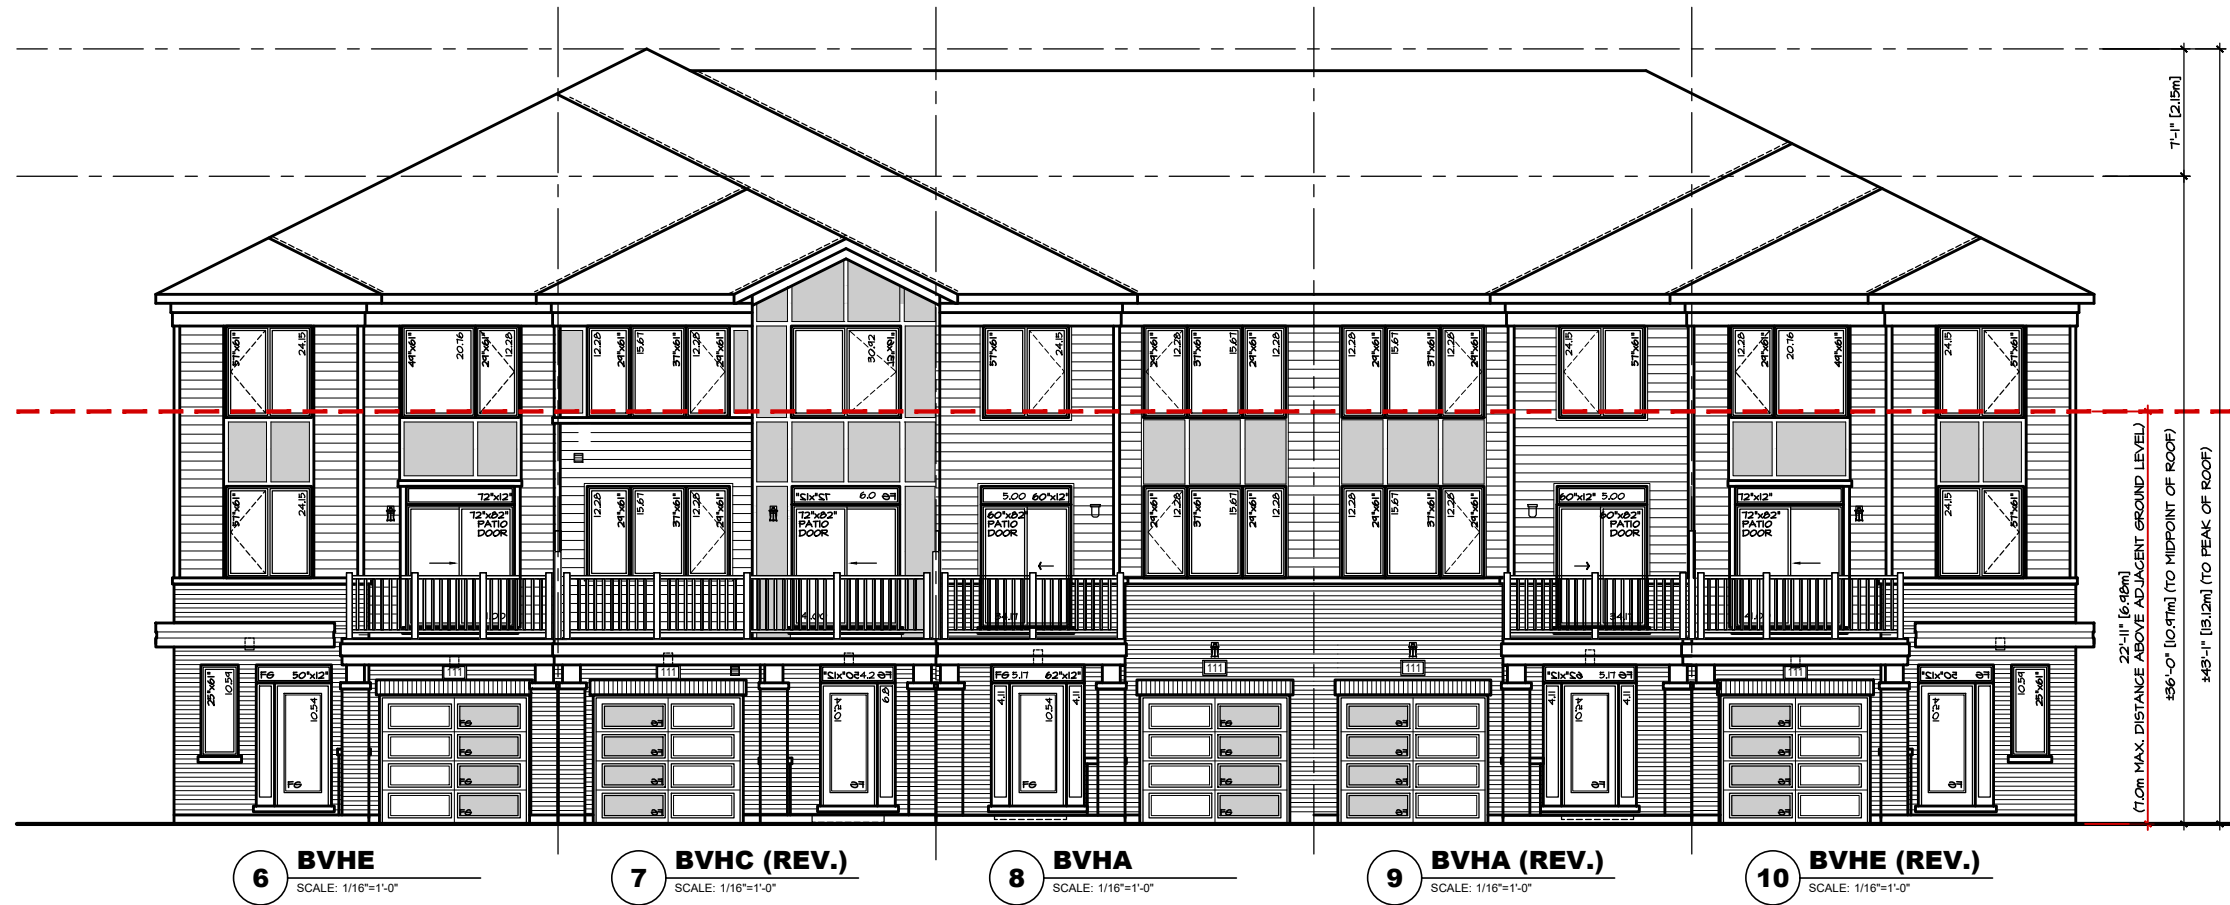

FRONT ELEVATION - SQUADRON CRESCENT
BLOCK 13

BLOCK TOTAL AREA CALCULATIONS			
TOTAL GROSS AREA	9592 SF	891.13 m ²	
TOTAL NET AREA	6866 SF	637.87 m ²	100%
TOTAL PRIMARY MATERIAL (ENGINEER WOOD)	4902 SF	455.41 m ²	71.40 %
TOTAL SECONDARY MATERIAL (HARDIE PANEL)	554 SF	51.47 m ²	8.07%
TOTAL SECONDARY MATERIAL (BRICK)	1410 SF	130.99 m ²	20.54%

AREA CALCULATIONS				
TOTAL GROSS AREA	2951 SF	274.16 m ²		
TOTAL NET AREA	1750 SF	162.58 m ²		100%
TOTAL PRIMARY MATERIAL (ENGINEER WOOD)	768 SF	71.35 m ²		43.89 %
TOTAL SECONDARY MATERIAL (HARDIE PANEL)	277 SF	25.73 m ²		15.83%
TOTAL SECONDARY MATERIAL (BRICK)	705 SF	65.50 m ²		40.29%


7998 SF BLOCK. '13'

AREA CALCULATIONS		
FIN. BASEMENT AREA	0 SF	0.00 m ²
GROUND FLOOR AREA	1786 SF	165.92 m ²
MAIN FLOOR AREA	3125 SF	290.32 m ²
THIRD FLOOR AREA	3111 SF	289.02 m ²
SUBTOTAL (G.F.A.)	8022 SF	745.27 m²
OPEN AREAS	24 SF	2.23 m ²
TOTAL NET AREA	7998 SF	743.04 m²
COVERAGE W/OUT PORCH	3078 SF	285.96 m ²
COVERAGE W/ PORCH	3431 SF	318.75 m ²
BUILDING AREA	6252 SF	580.83 m ²




FRONT ELEVATION (REV.) - PRIVÉ KICHI SIBI PRIVATE
BLOCK 13

AREA CALCULATIONS			
TOTAL GROSS AREA	2951 SF	274.16 m ²	
TOTAL NET AREA	1750 SF	162.58 m ²	100%
TOTAL PRIMARY MATERIAL (ENGINEER WOOD)	768 SF	71.35 m ²	43.89 %
TOTAL SECONDARY MATERIAL (HARDIE PANEL)	277 SF	25.73 m ²	15.83%
TOTAL SECONDARY MATERIAL (BRICK)	705 SF	65.50 m ²	40.29%

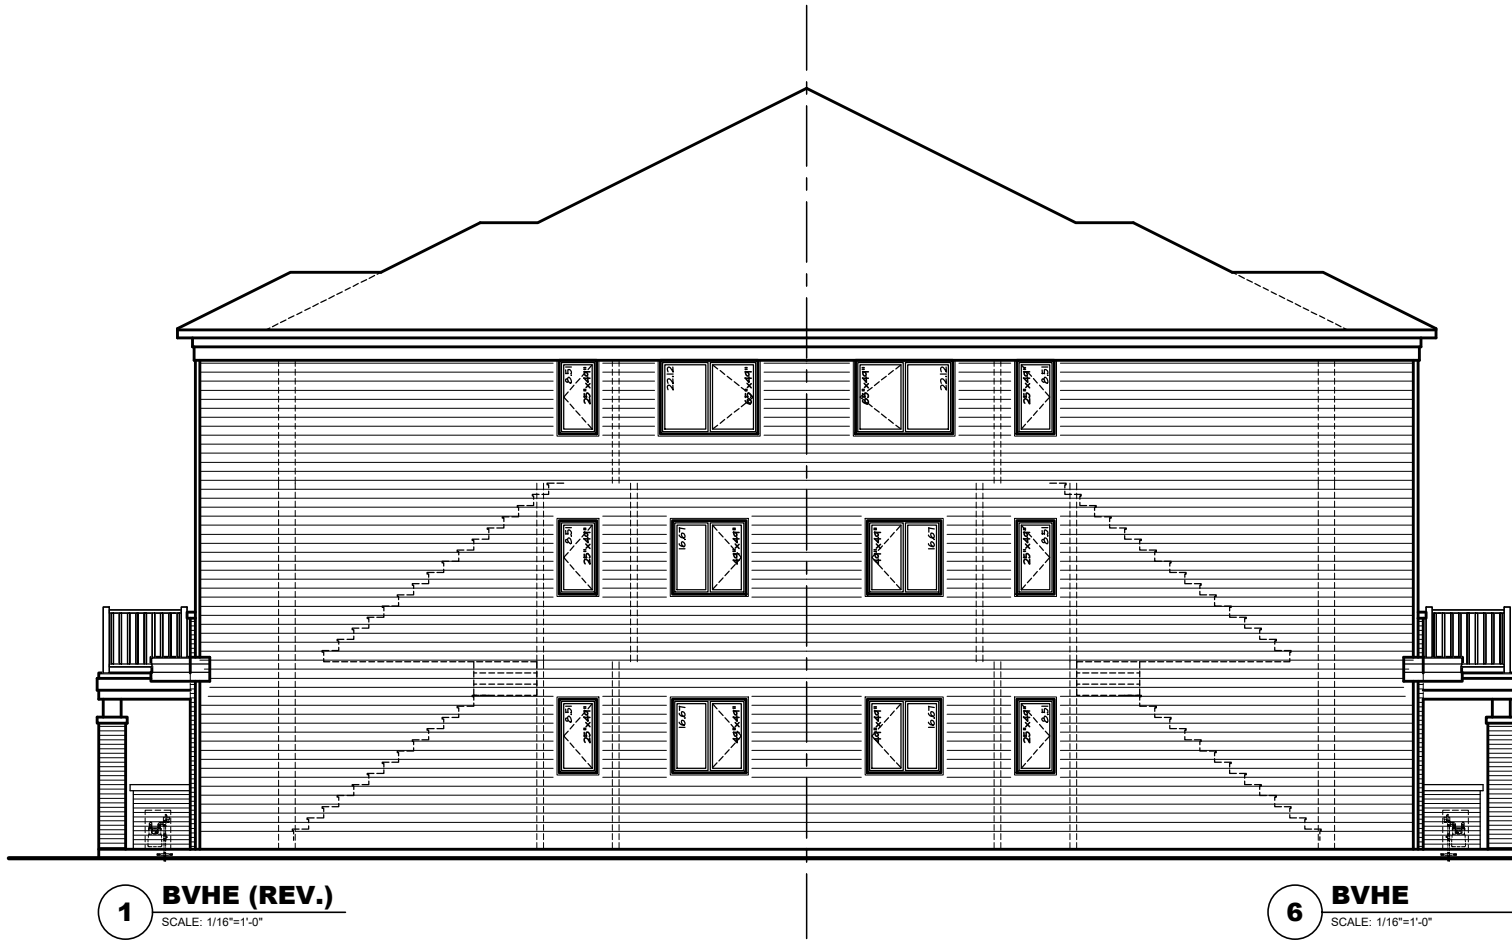

END ELEVATION
BLOCK 13

AREA CALCULATIONS			
TOTAL GROSS AREA	1845 SF	171.41 m ²	
TOTAL NET AREA	1683 SF	156.36 m ²	100%
TOTAL PRIMARY MATERIAL (ENGINEER WOOD)	1683 SF	156.36 m ²	100.00 %
TOTAL SECONDARY MATERIAL (HARDIE PANEL)	0 SF	0.00 m ²	0.00%
TOTAL SECONDARY MATERIAL (BRICK)	0 SF	0.00 m ²	0.00%

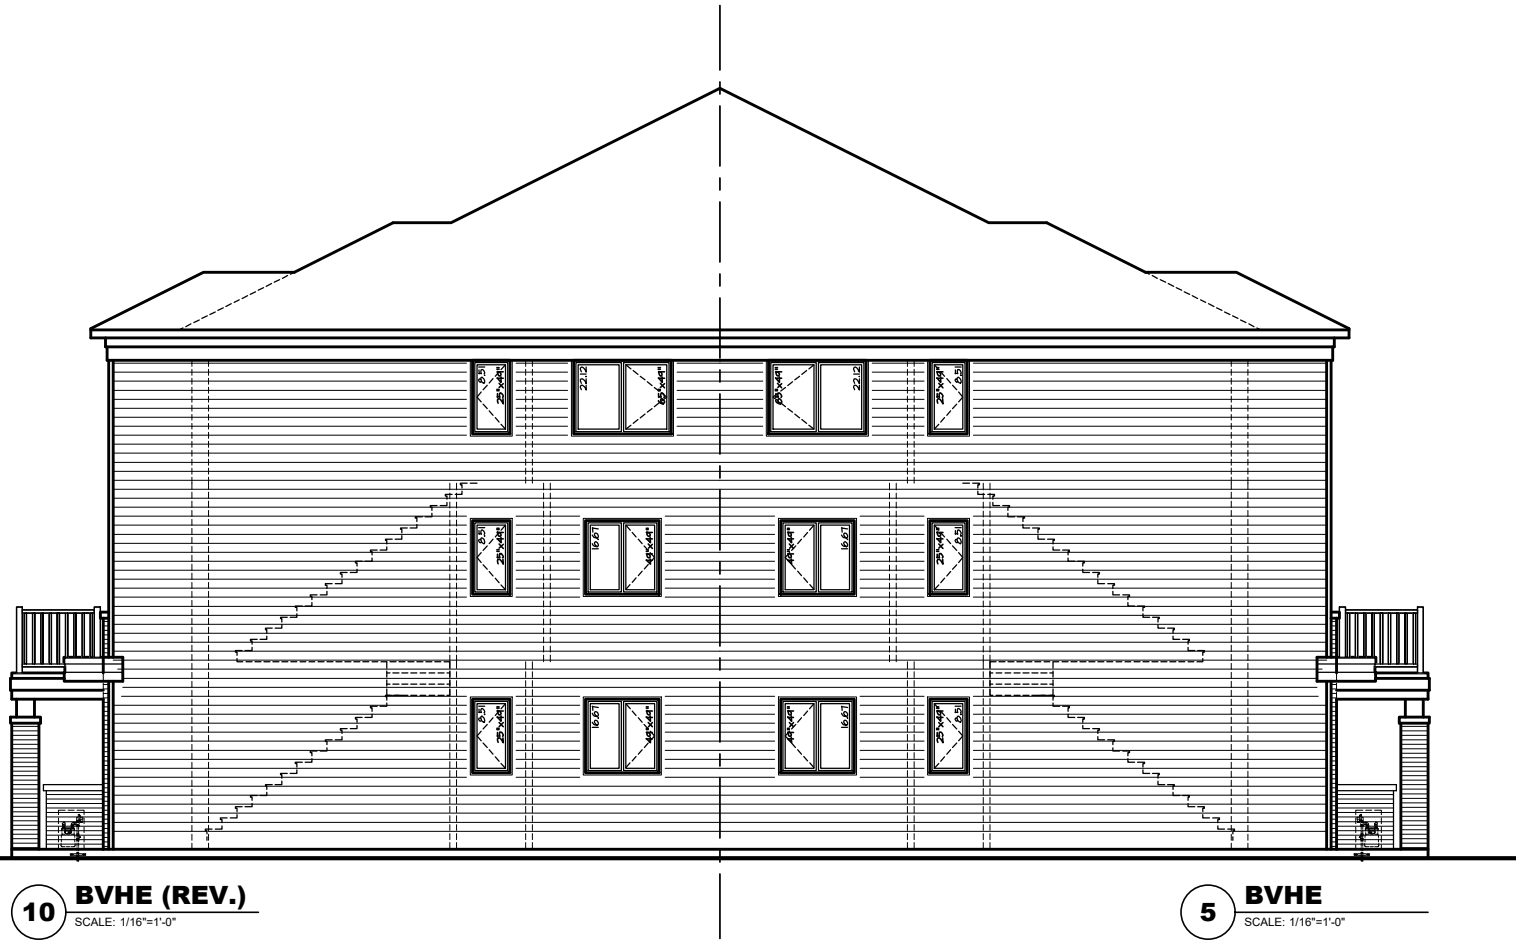

END ELEVATION
BLOCK 13

AREA CALCULATIONS			
TOTAL GROSS AREA	1845 SF	171.41 m ²	
TOTAL NET AREA	1683 SF	156.36 m ²	100%
TOTAL PRIMARY MATERIAL (ENGINEER WOOD)	1683 SF	156.36 m ²	100.00 %
TOTAL SECONDARY MATERIAL (HARDIE PANEL)	0 SF	0.00 m ²	0.00%
TOTAL SECONDARY MATERIAL (BRICK)	0 SF	0.00 m ²	0.00%



FRONT ELEVATION - SQUADRON CRESCENT BLOCK 14

BLOCK TOTAL AREA CALCULATIONS			
TOTAL GROSS AREA	10804 SF	1003.72 m ²	
TOTAL NET AREA	7578 SF	704.02 m ²	100%
TOTAL PRIMARY MATERIAL (ENGINEER WOOD)	5136 SF	477.15 m ²	67.78 %
TOTAL SECONDARY MATERIAL (HARDIE PANEL)	842 SF	78.22 m ²	11.11%
TOTAL SECONDARY MATERIAL (BRICK)	1600 SF	148.64 m ²	21.11%

AREA CALCULATIONS				
TOTAL GROSS AREA	3557 SF	330.46 m ²		
TOTAL NET AREA	2106 SF	195.65 m ²	100%	
TOTAL PRIMARY MATERIAL (ENGINEER WOOD)	885 SF	82.22 m ²	42.02 %	
TOTAL SECONDARY MATERIAL (HARDIE PANEL)	421 SF	39.11 m ²	19.99%	
TOTAL SECONDARY MATERIAL (BRICK)	800 SF	74.32 m ²	37.99%	

**2HR FIREWALL REQ'D
AS BUILDING AREA IS
OVER 600m²**


9688 SF BLOCK. '14'

AREA CALCULATIONS		
FIN. BASEMENT AREA	0 SF	0.00 m ²
GROUND FLOOR AREA	2118 SF	196.77 m ²
MAIN FLOOR AREA	3816 SF	354.52 m ²
THIRD FLOOR AREA	3802 SF	353.22 m ²
SUBTOTAL (G.F.A.)	9736 SF	904.50 m²
OPEN AREAS	48 SF	4.46 m ²
TOTAL NET AREA	9688 SF	900.04 m²
COVERAGE W/OUT PORCH	3721 SF	345.69 m ²
COVERAGE W/ PORCH	4150 SF	385.55 m ²
BUILDING AREA	7636 SF	709.41 m²




FRONT ELEVATION (REV.) - PRIVÉ KICHI SIBI PRIVATE
BLOCK 14

AREA CALCULATIONS			
TOTAL GROSS AREA	3557 SF	330.46 m ²	
TOTAL NET AREA	2106 SF	195.65 m ²	100%
TOTAL PRIMARY MATERIAL (ENGINEER WOOD)	885 SF	82.22 m ²	42.02 %
TOTAL SECONDARY MATERIAL (HARDIE PANEL)	421 SF	39.11 m ²	19.99%
TOTAL SECONDARY MATERIAL (BRICK)	800 SF	74.32 m ²	37.99%

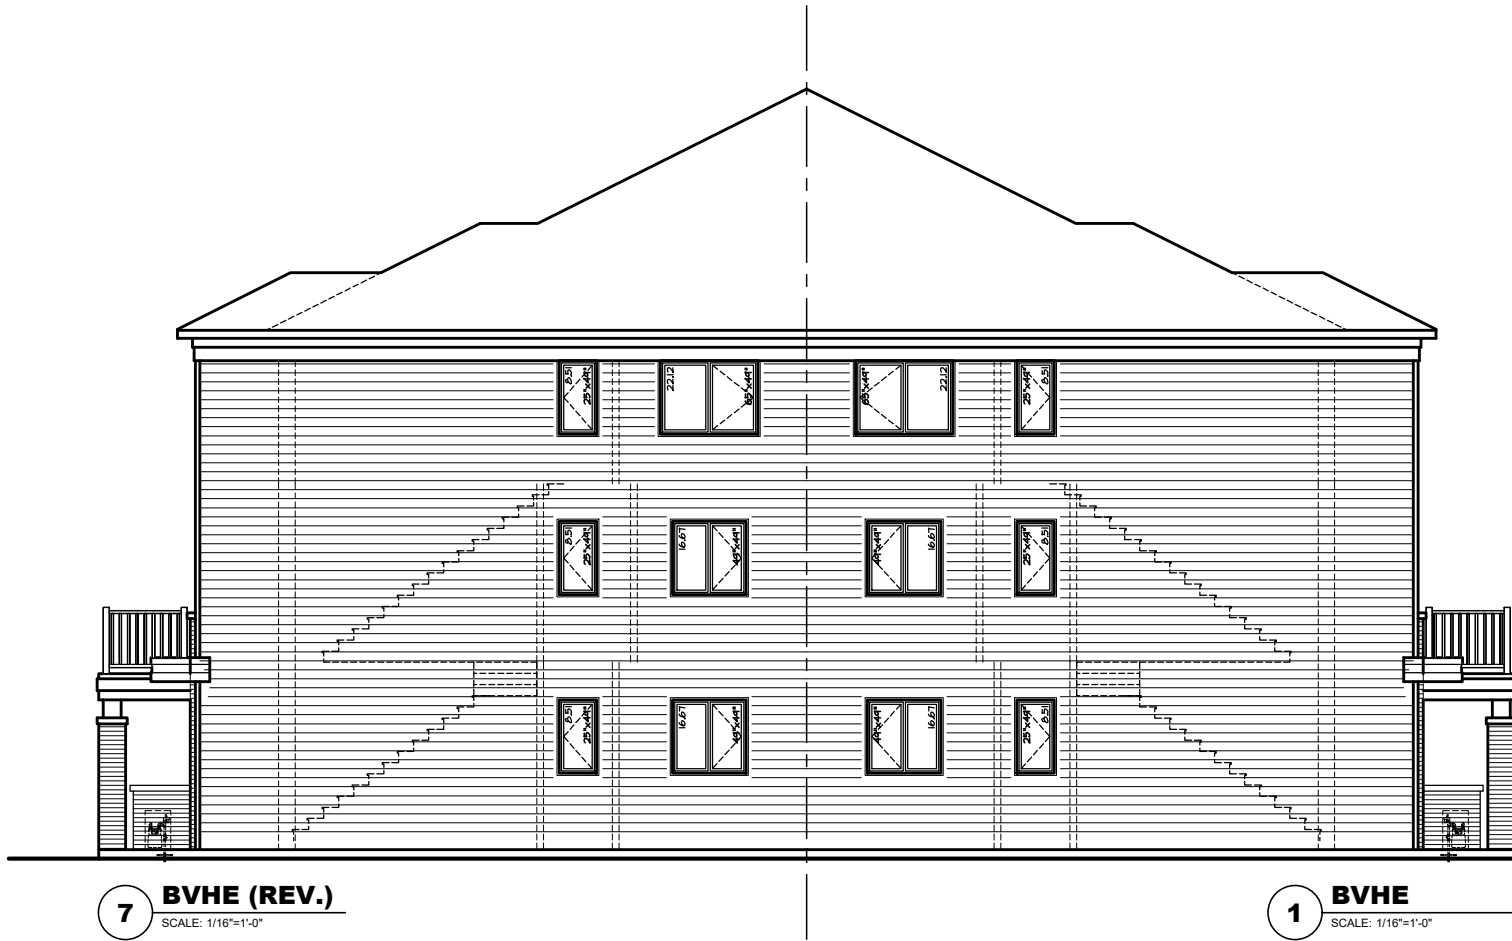


END ELEVATION
BLOCK 14

AREA CALCULATIONS			
TOTAL GROSS AREA	1845 SF	171.41 m²	
TOTAL NET AREA	1683 SF	156.36 m²	100%
TOTAL PRIMARY MATERIAL (ENGINEER WOOD)	1683 SF	156.36 m²	100.00 %
TOTAL SECONDARY MATERIAL (HARDIE PANEL)	0 SF	0.00 m²	0.00%
TOTAL SECONDARY MATERIAL (BRICK)	0 SF	0.00 m²	0.00%

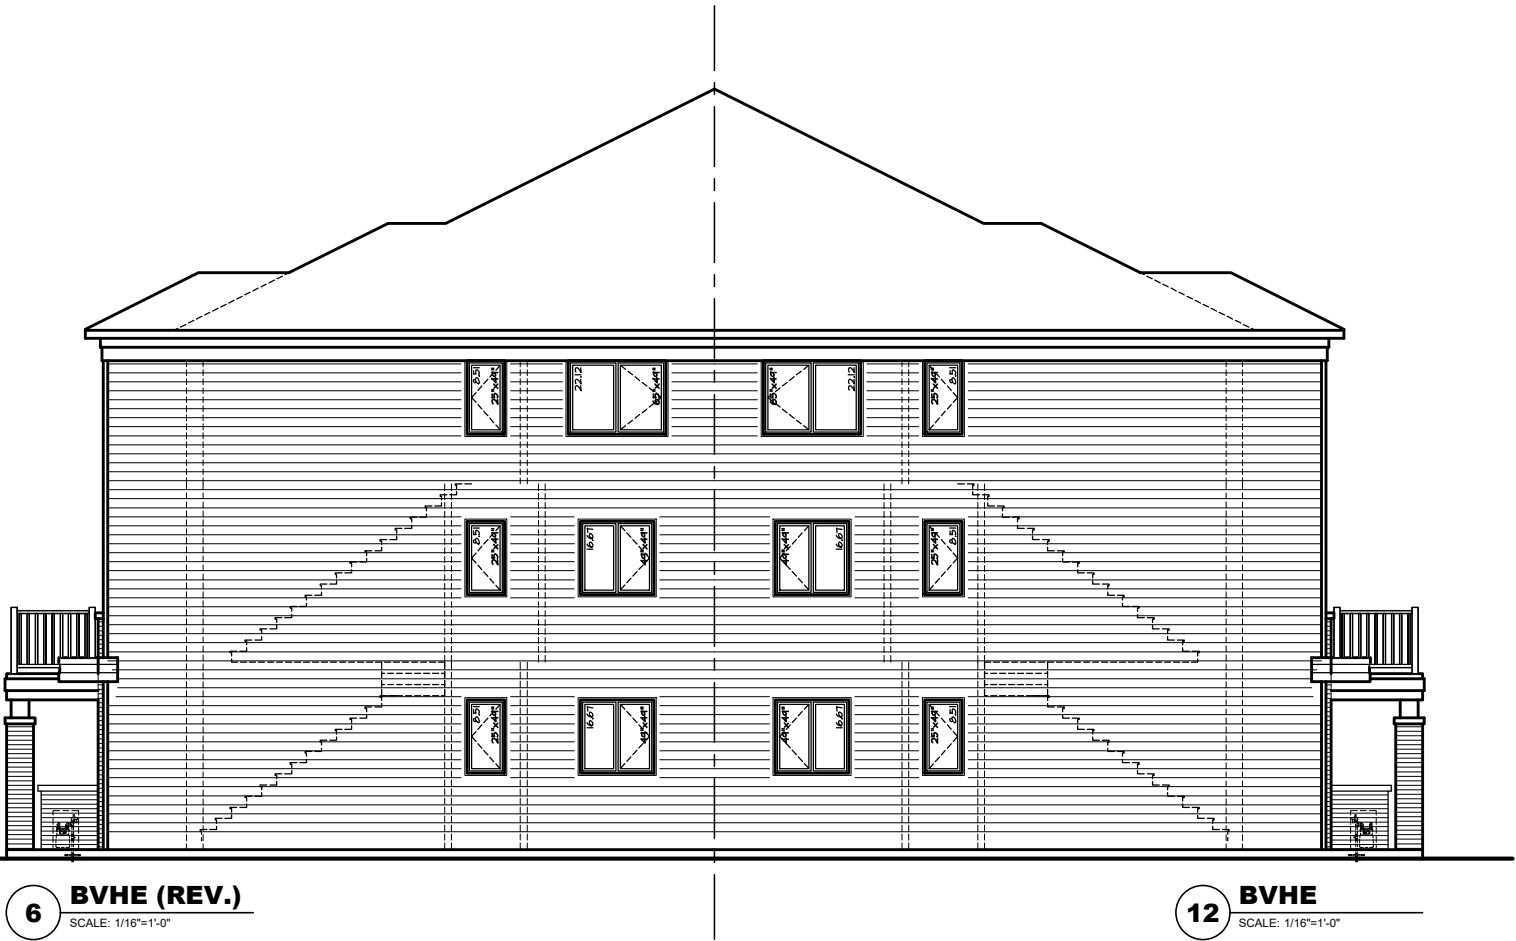

END ELEVATION
BLOCK 14

AREA CALCULATIONS			
TOTAL GROSS AREA	1845 SF	171.41 m²	
TOTAL NET AREA	1683 SF	156.36 m²	100%
TOTAL PRIMARY MATERIAL (ENGINEER WOOD)	1683 SF	156.36 m²	100.00 %
TOTAL SECONDARY MATERIAL (HARDIE PANEL)	0 SF	0.00 m²	0.00%
TOTAL SECONDARY MATERIAL (BRICK)	0 SF	0.00 m²	0.00%

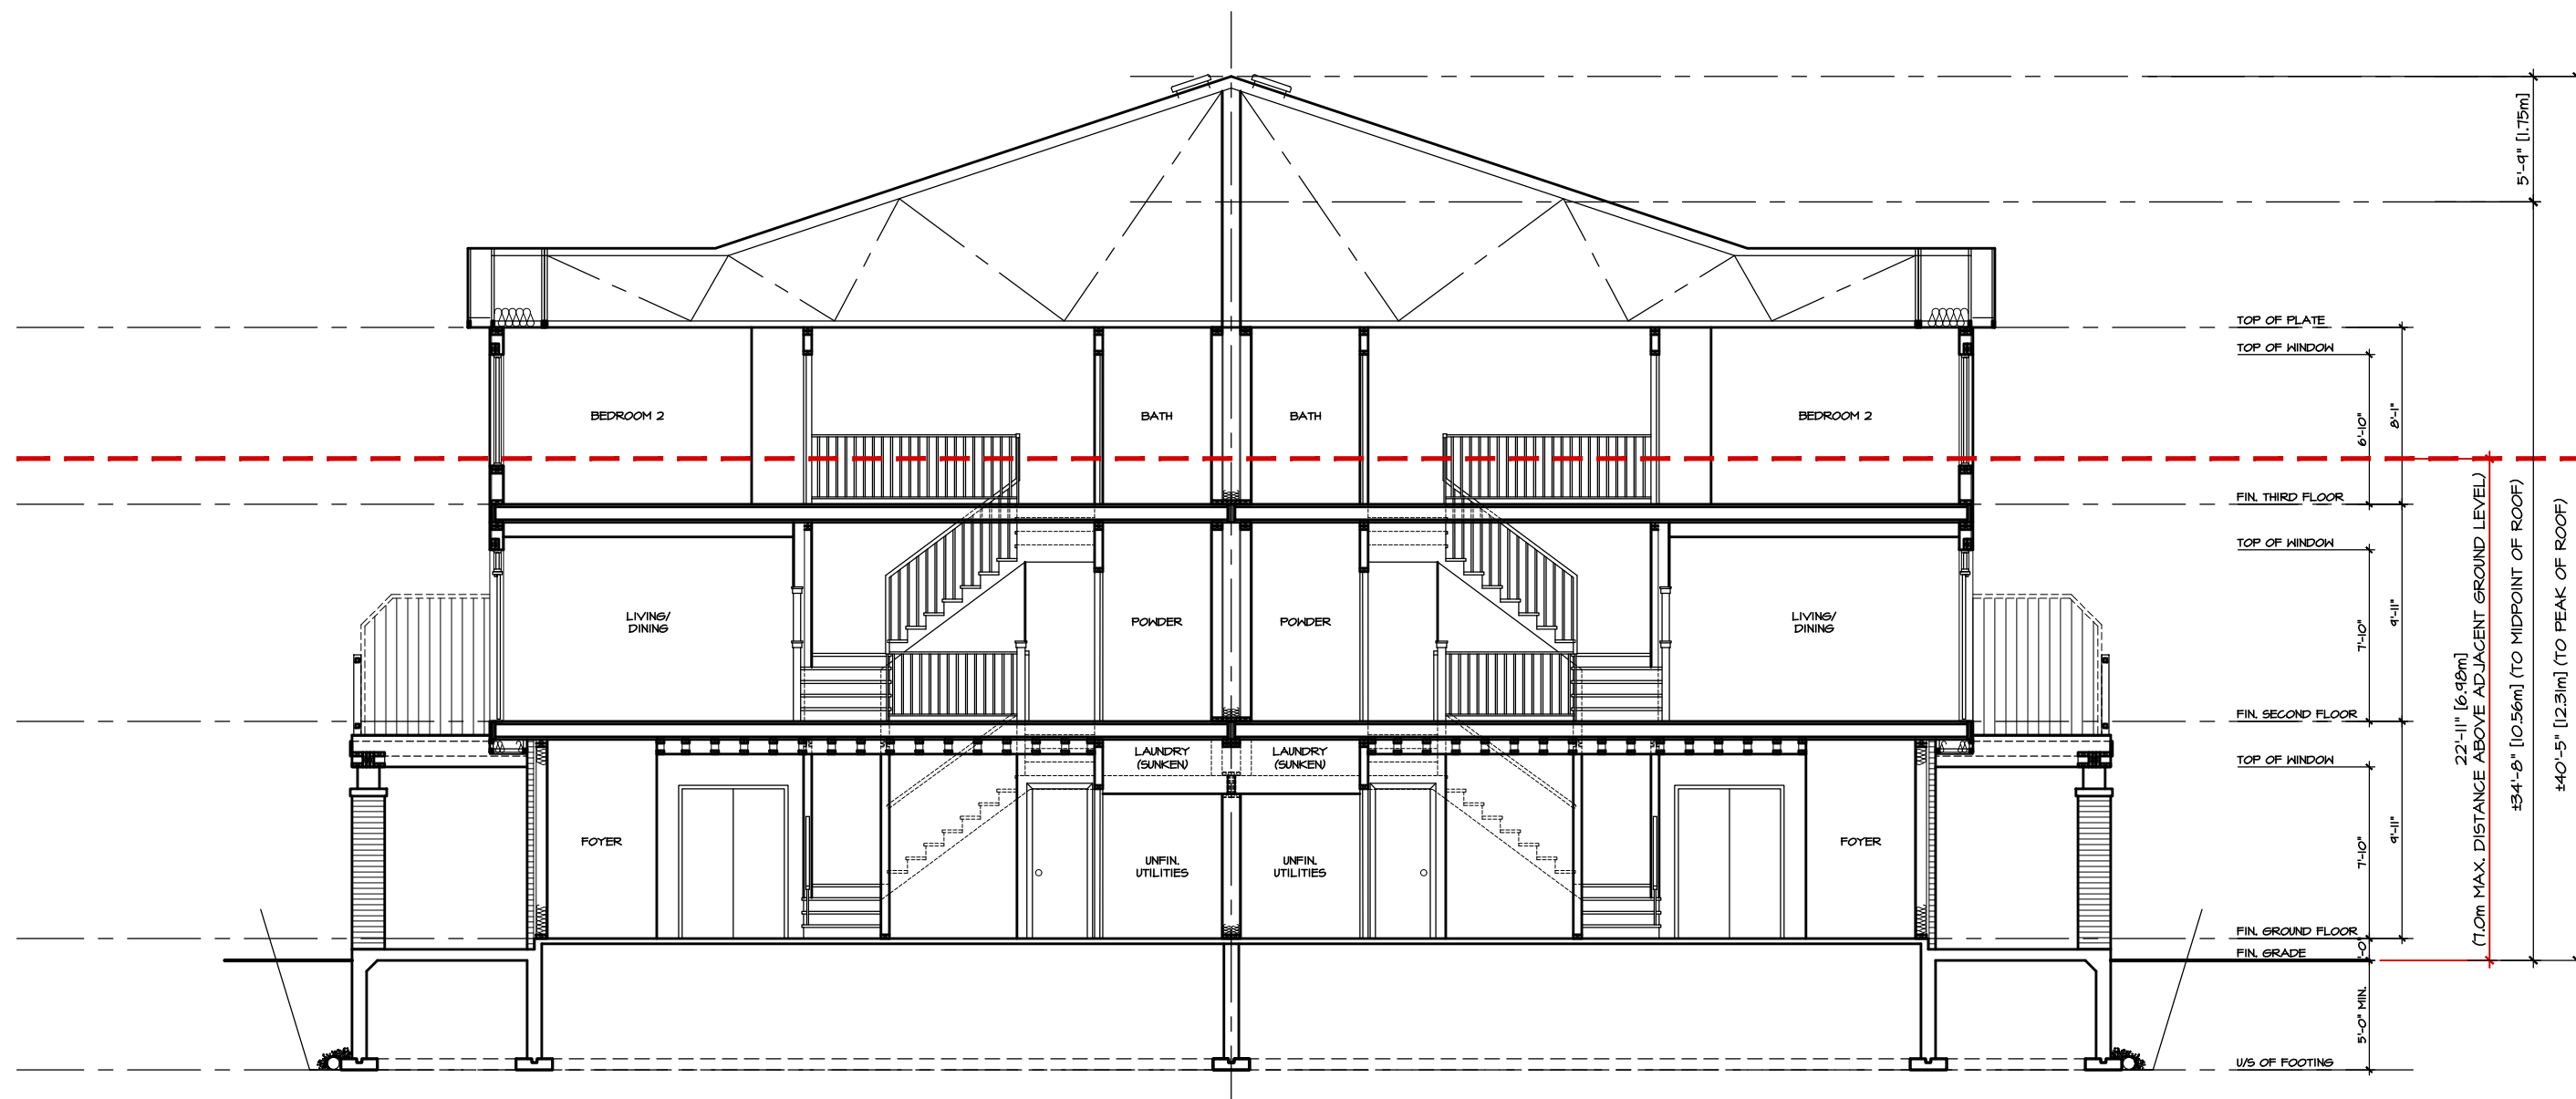

TYPICAL BUILDING SECTION (SHOWN THRU UNIT BVHC)

7998 SF

BLOCK. '8'

AREA CALCULATIONS		
FIN. BASEMENT AREA	0 SF	0.00 m²
GROUND FLOOR AREA	1786 SF	165.92 m²
MAIN FLOOR AREA	3125 SF	290.32 m²
THIRD FLOOR AREA	3111 SF	289.02 m²
SUBTOTAL (G.F.A.)	8022 SF	745.27 m²
OPEN AREAS	24 SF	2.23 m²
TOTAL NET AREA	7998 SF	743.04 m²
COVERAGE W/OUT PORCH	3078 SF	285.96 m²
COVERAGE W/ PORCH	3431 SF	318.75 m²
BUILDING AREA	6252 SF	580.83 m²

8139 SF

BLOCK. '9'

AREA CALCULATIONS		
FIN. BASEMENT AREA	0 SF	0.00 m²
GROUND FLOOR AREA	1824 SF	169.46 m²
MAIN FLOOR AREA	3173 SF	294.78 m²
THIRD FLOOR AREA	3166 SF	294.13 m²
SUBTOTAL (G.F.A.)	8163 SF	758.37 m²
OPEN AREAS	24 SF	2.23 m²
TOTAL NET AREA	8139 SF	756.14 m²
COVERAGE W/OUT PORCH	3137 SF	291.44 m²
COVERAGE W/ PORCH	3461 SF	321.54 m²
BUILDING AREA	6361 SF	590.96 m²

8014 SF

BLOCK. '10'

AREA CALCULATIONS		
FIN. BASEMENT AREA	0 SF	0.00 m²
GROUND FLOOR AREA	1781 SF	165.46 m²
MAIN FLOOR AREA	3123 SF	290.14 m²
THIRD FLOOR AREA	3110 SF	288.93 m²
SUBTOTAL (G.F.A.)	8014 SF	744.52 m²
OPEN AREAS	0 SF	0.00 m²
TOTAL NET AREA	8014 SF	744.52 m²
COVERAGE W/OUT PORCH	3117 SF	289.58 m²
COVERAGE W/ PORCH	3487 SF	323.95 m²
BUILDING AREA	6247 SF	580.37 m²

6626 SF

BLOCK. '11 & 12'

AREA CALCULATIONS		
FIN. BASEMENT AREA	0 SF	0.00 m²
GROUND FLOOR AREA	1503 SF	139.63 m²
MAIN FLOOR AREA	2581 SF	239.78 m²
THIRD FLOOR AREA	2566 SF	238.39 m²
SUBTOTAL (G.F.A.)	6650 SF	617.81 m²
OPEN AREAS	24 SF	2.23 m²
TOTAL NET AREA	6626 SF	615.58 m²
COVERAGE W/OUT PORCH	2535 SF	235.51 m²
COVERAGE W/ PORCH	2805 SF	260.59 m²
BUILDING AREA	5173 SF	480.59 m²

7998 SF

BLOCK. '13'

AREA CALCULATIONS		
FIN. BASEMENT AREA	0 SF	0.00 m²
GROUND FLOOR AREA	1786 SF	165.92 m²
MAIN FLOOR AREA	3125 SF	290.32 m²
THIRD FLOOR AREA	3111 SF	289.02 m²
SUBTOTAL (G.F.A.)	8022 SF	745.27 m²
OPEN AREAS	24 SF	2.23 m²
TOTAL NET AREA	7998 SF	743.04 m²
COVERAGE W/OUT PORCH	3078 SF	285.96 m²
COVERAGE W/ PORCH	3431 SF	318.75 m²
BUILDING AREA	6252 SF	580.83 m²

9688 SF

BLOCK. '14'

AREA CALCULATIONS		
FIN. BASEMENT AREA	0 SF	0.00 m²
GROUND FLOOR AREA	2118 SF	196.77 m²
MAIN FLOOR AREA	3816 SF	354.52 m²
THIRD FLOOR AREA	3802 SF	353.22 m²
SUBTOTAL (G.F.A.)	9736 SF	904.50 m²
OPEN AREAS	48 SF	4.46 m²
TOTAL NET AREA	9688 SF	900.04 m²
COVERAGE W/OUT PORCH	3721 SF	345.69 m²
COVERAGE W/ PORCH	4150 SF	385.55 m²
BUILDING AREA	7636 SF	709.41 m²