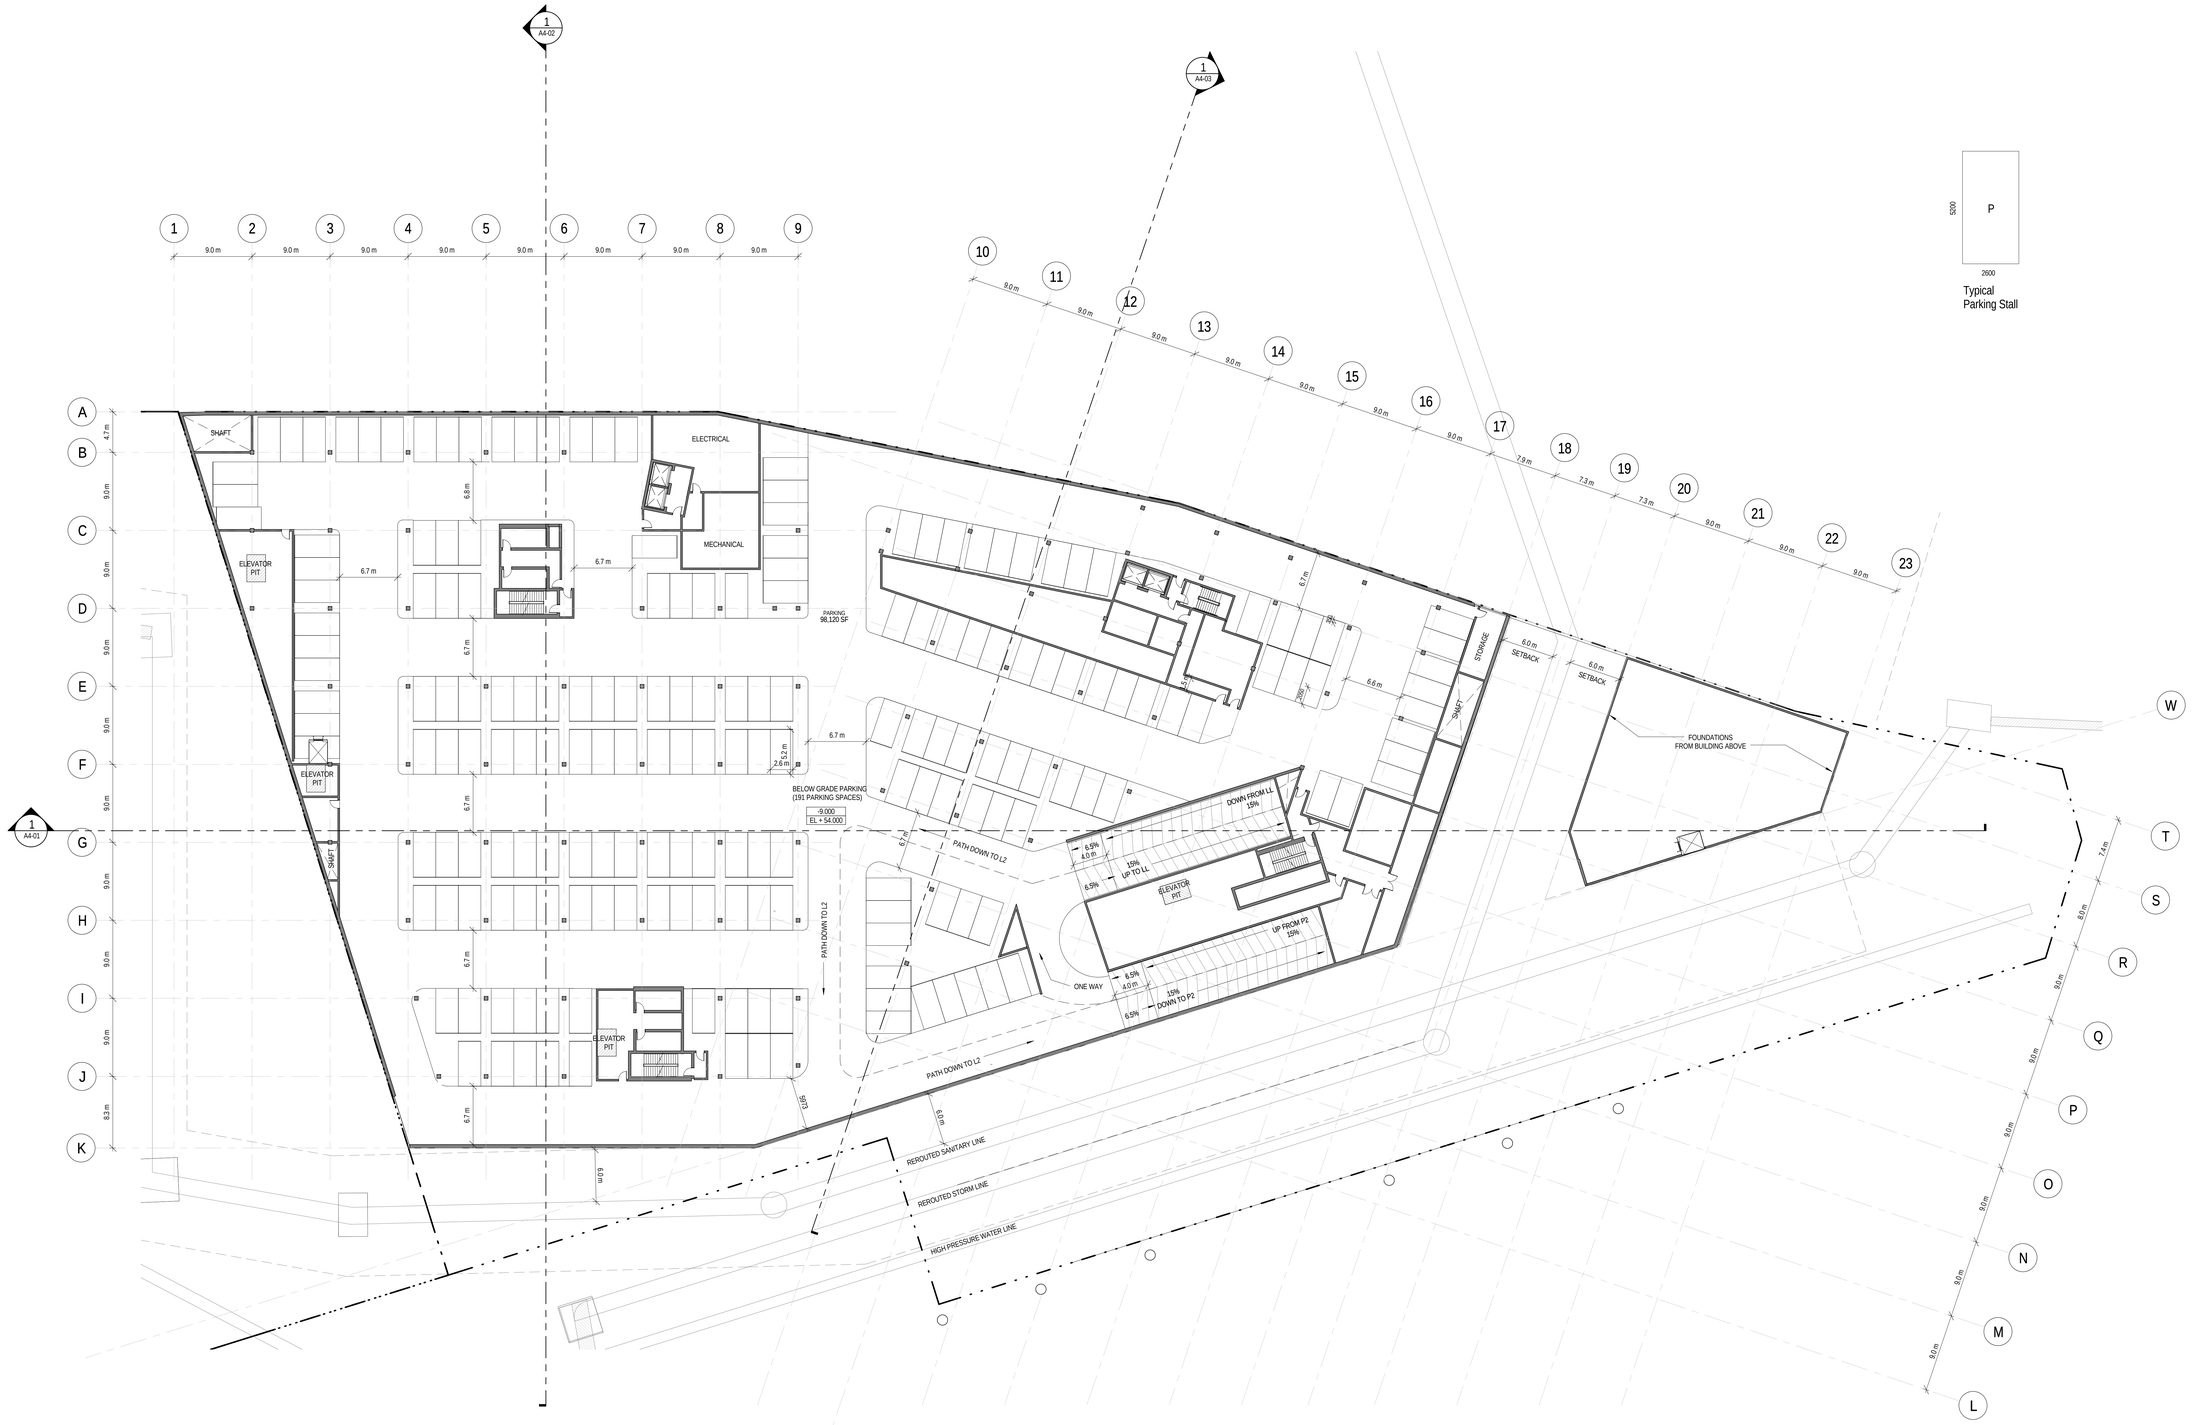

KEY PLAN

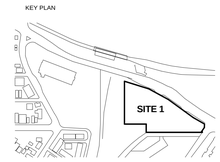

NOT FOR CONSTRUCTION
PRELIMINARY CONCEPT DESIGN

REVISION		
NO.	DATE	DESCRIPTION
1	26/02/2016	ISSUED FOR OPA/ZBA

PLAN NORTH

PROJECT ADDRESS:
900 ALBERT ST
OTTAWA ON

B+H Architects
481 University Avenue, Suite 300
Toronto, On M5G 2H4
T/416.596.2299 F/416.586.0599

Trinity Development Group
3250 Bloor Street W. #1000
Toronto, On. Canada M8X 2X9
t 416.255.8800 f 416.222.8355

LANDSCAPE ARCHITECT :
B+H
481 University Avenue, Suite 300
Toronto, On M5G 2H4
t 416.596.2299 f 416.586.0599

TRANSPORTATION:
PARSONS
1223 Michael Street Suite 100
Ottawa, Ontario K1J 7T2
t 613-738-4160 f 613-739-7105

URBAN DESIGN:
FoTenn Consultants Inc.
223 McLeod Street
Ottawa, Ontario K2P 0Z8
t 613.730.5709 f 613.730.1136

STRUCTURAL ENGINEER
ENTUITIVE
200 University Ave, Suite 700
Toronto, Ontario M5H 3C6
t 416.477.5832

SITE SERVICES/CIVIL ENGINEER :
David Schaeffer Engineering
120 Iber Road, Suite 103
Ottawa, Ontario K2S 1E9
t 613.836.0856 f 613.836.7183

PROJECT :
900 ALBERT OTTAWA

SHEET CONTENTS :
P1 PARKING LEVEL PLAN - TYPICAL BELOW GRADE

PROJECT NUMBER :
1411089

DRAWING SCALE :
1 : 250

SHEET NO :
A2-04

01/03/2016 11:24:17 AM

C:\Users\gavin.bernard\Documents\1411089_BH_Arch_801 Albert_BLDG_R2019_Gavin.Bernard@bharchitects.com.rvt
P1 PARKING LEVEL PLAN - TYPICAL BELOW GRADE

01/03/2016 11:24:17 AM
A2-04

KEY PLAN

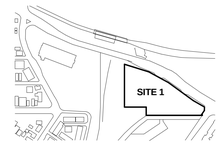

NOT FOR CONSTRUCTION
PRELIMINARY CONCEPT DESIGN

REVISION		
NO.	DATE	DESCRIPTION
1	26/02/2016	ISSUED FOR OPA/ZBA

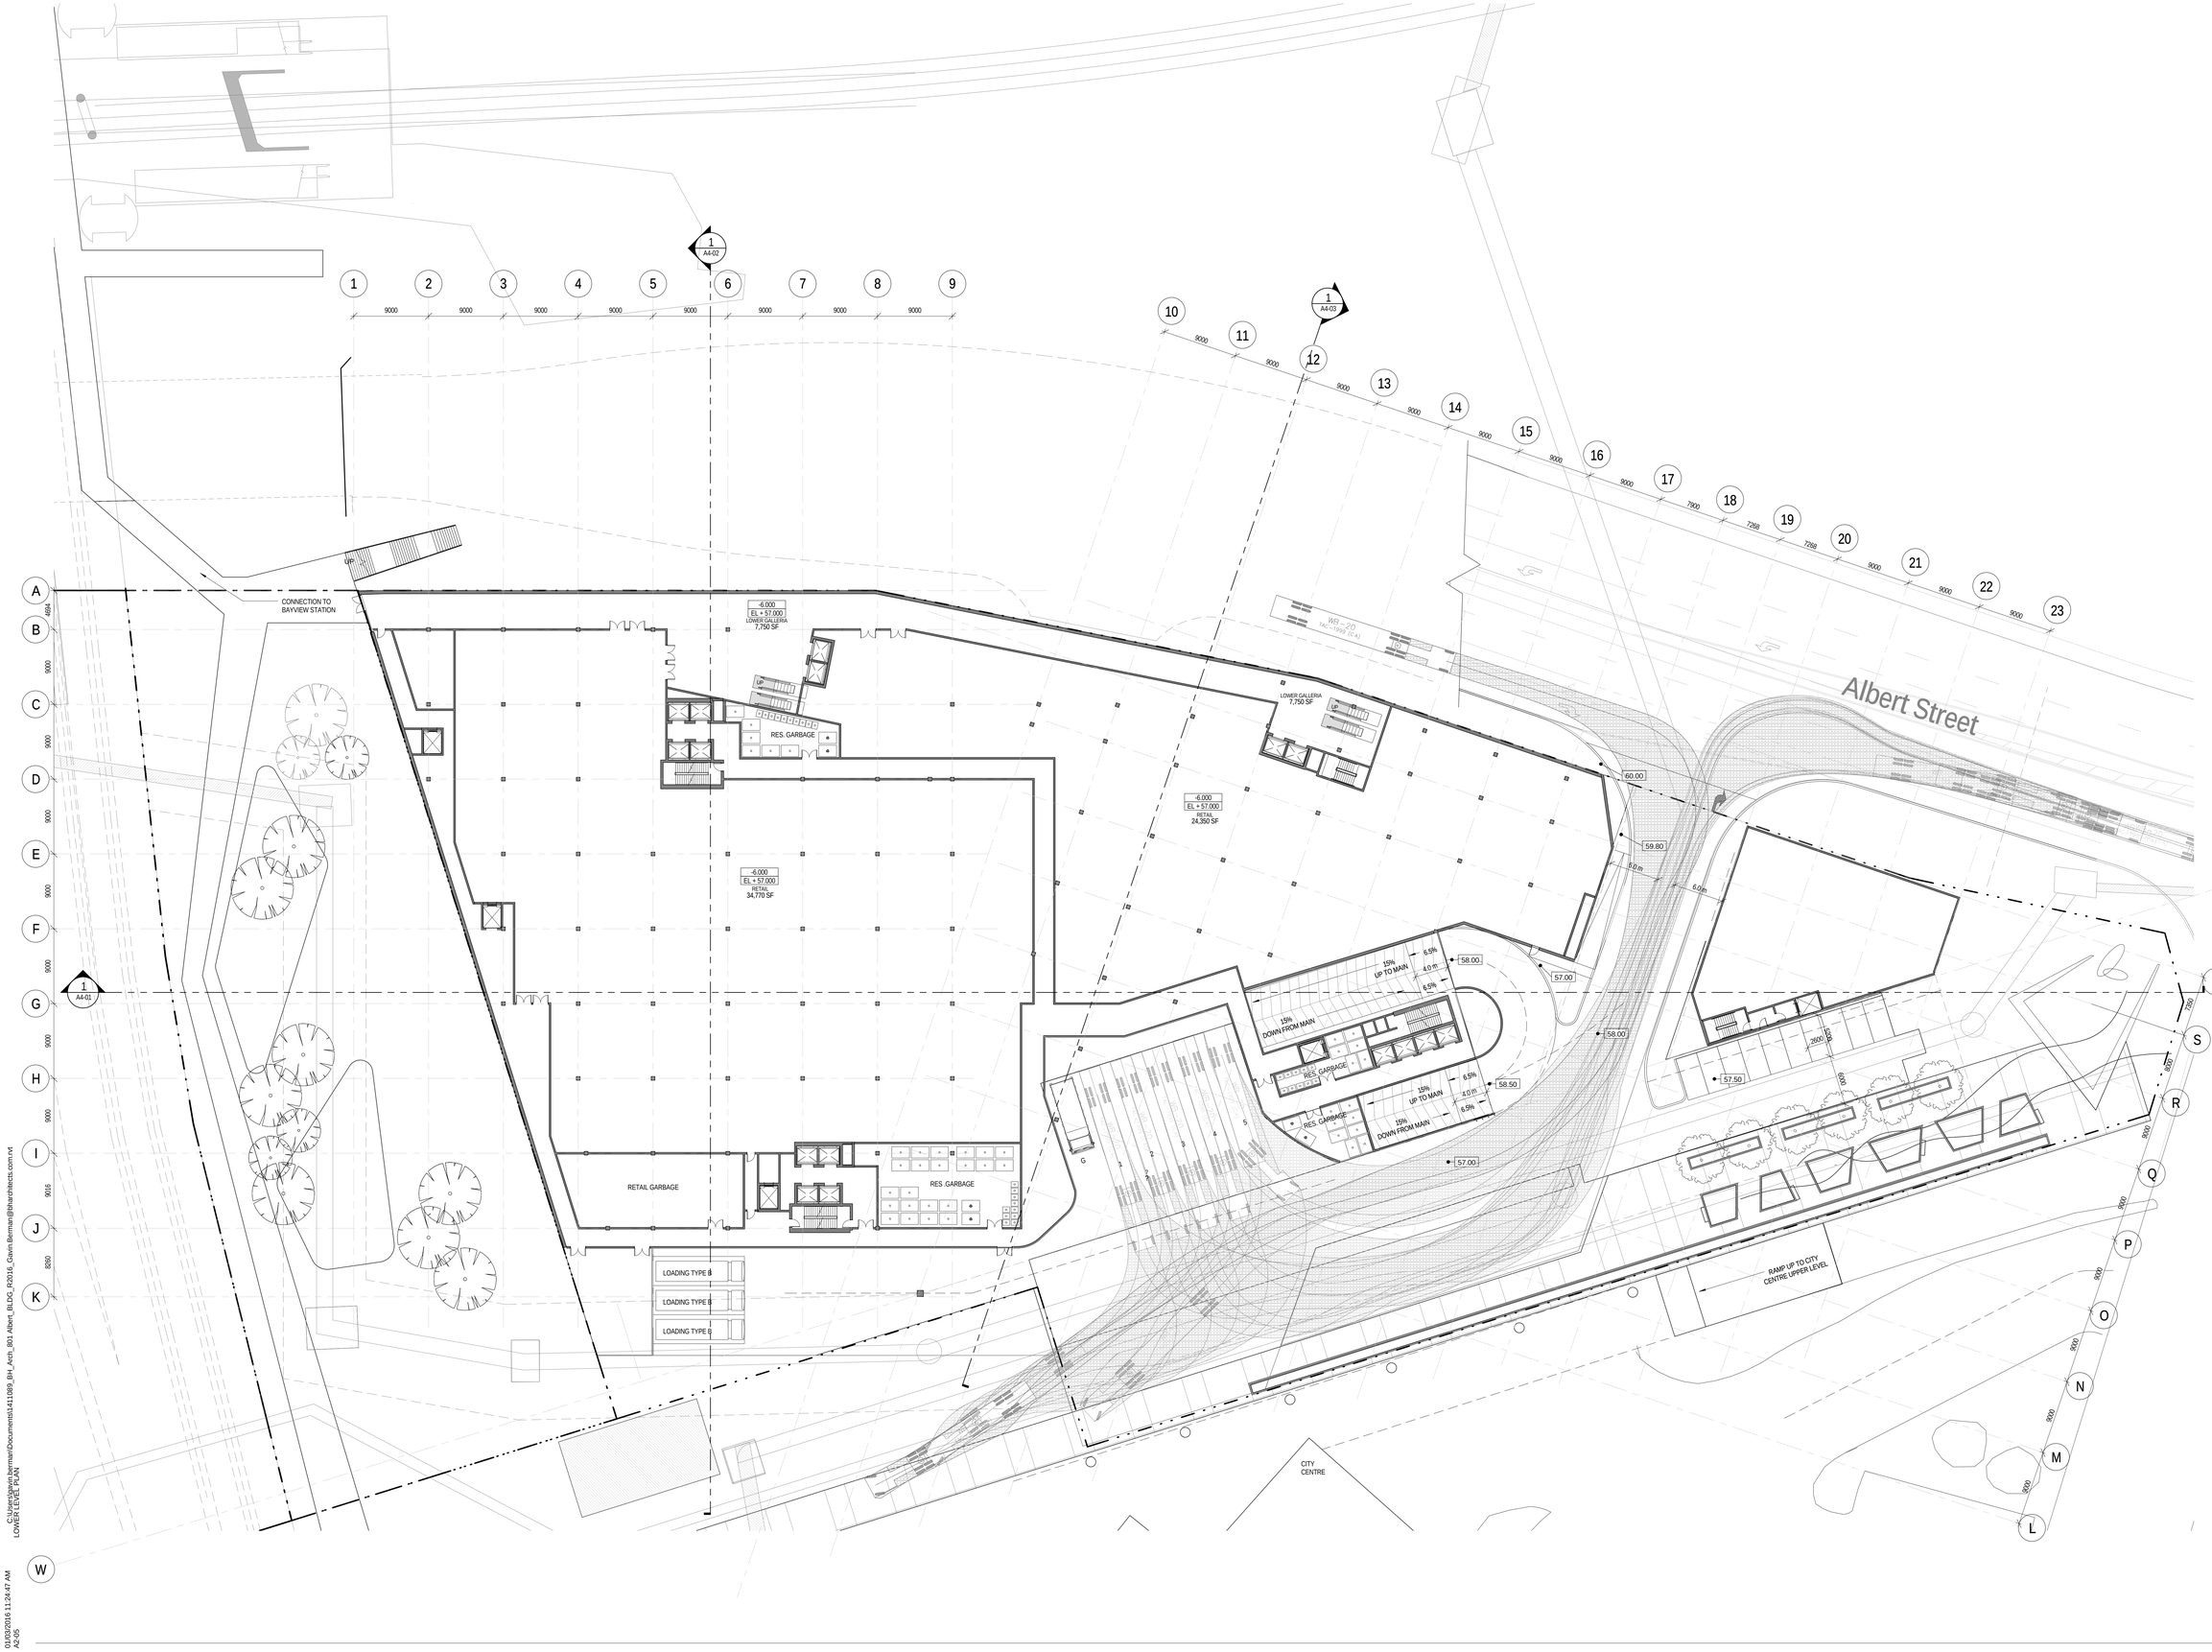

PROJECT ADDRESS:
900 ALBERT ST
OTTAWA ON

B+H Architects
481 University Avenue, Suite 300
Toronto, On M5G 2H4
T 416.596.2299 F 416.586.0599

Trinity Development Group
3250 Bloor Street W, #1000
Toronto, On. Canada M8X 2X9
t 416.255.8800 f 416.222.8355

LANDSCAPE ARCHITECT :
B+H
481 University Avenue, Suite 300
Toronto, On M5G 2H4
t 416.596.2299 f 416.586.0599

TRANSPORTATION:
PARSONS
1223 Michael Street Suite 100
Ottawa, Ontario K1J 7T2
t 613-738-4160 f 613-739-7105

URBAN DESIGN:
FoTenn Consultants Inc.
223 McLeod Street
Ottawa, Ontario K2P 0Z8
t 613.730.5709 f 613.730.1136

STRUCTURAL ENGINEER
ENTUITIVE
200 University Ave, Suite 700
Toronto, Ontario M5H 3C6
t 416.477.5832

SITE SERVICES/CIVIL ENGINEER :
David Schaeffer Engineering
120 Iber Road, Suite 103
Ottawa, Ontario K2S 1E9
t 613.836.0856 f 613.836.7183

PROJECT :
900 ALBERT OTTAWA

SHEET CONTENTS :
LOWER LEVEL PLAN

PROJECT NUMBER :
1411089

DRAWING SCALE :
1 : 250

SHEET NO :
A2-05

01/03/2016 11:24:47 AM

C:\Users\gwyn.berman\Documents\1411089_BH_Arch_801 Albert_BLDG_R2016_Gavin.Berman@bharchitects.com.rvt
LOWER LEVEL PLAN

01/03/2016 11:24:47 AM
A2-05

KEY PLAN

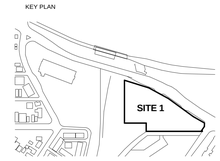

NOT FOR CONSTRUCTION
PRELIMINARY CONCEPT DESIGN

REVISION		
NO.	DATE	DESCRIPTION
1	26/02/2016	ISSUED FOR OPA/ZBA

PLAN NORTH

PROJECT ADDRESS:
900 ALBERT ST
OTTAWA ON

B+H Architects
481 University Avenue, Suite 300
Toronto, On M5G 2H4
T/416.596.2299 F/416.586.0599

Trinity Development Group
3250 Bloor Street W #1000
Toronto, On, Canada M8X 2X9
t 416.255.8800 f 416.222.8355

LANDSCAPE ARCHITECT :
B+H
481 University Avenue, Suite 300
Toronto, On M5G 2H4
t 416.596.2299 f 416.586.0599

TRANSPORTATION:
PARSONS
1223 Michael Street Suite 100
Ottawa, Ontario K1J 7T2
t 613-738-4160 f 613-739-7105

URBAN DESIGN:
FoTenn Consultants Inc.
223 McLeod Street
Ottawa, Ontario K2P 0Z8
t 613.730.5709 f 613.730.1136

STRUCTURAL ENGINEER
ENTUITIVE
200 University Ave, Suite 700
Toronto, Ontario M5H 3C6
t 416.477.5832

SITE SERVICES/CIVIL ENGINEER :
David Schaeffer Engineering
120 Iber Road, Suite 103
Ottawa, Ontario K2S 1E9
t 613.836.0856 f 613.836.7183

PROJECT :
900 ALBERT OTTAWA

SHEET CONTENTS :
MAIN LEVEL PLAN

PROJECT NUMBER :
1411089

DRAWING SCALE :
1 : 250

SHEET NO :
A2-06

01/03/2016 11:25:12 AM

C:\Users\gavin.herman\Documents\1411089_BH_Arch_801 Albert_BLDG_R2016_Gavin.Berman@bharchitects.com.rvt
MAIN LEVEL PLAN
01/03/2016 11:25:12 AM
A2-06

KEY PLAN

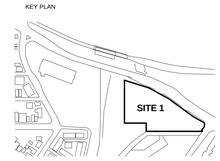

NOT FOR CONSTRUCTION
PRELIMINARY CONCEPT DESIGN

REVISION		
NO.	DATE	DESCRIPTION
1	26/02/2016	ISSUED FOR OPA/ZBA

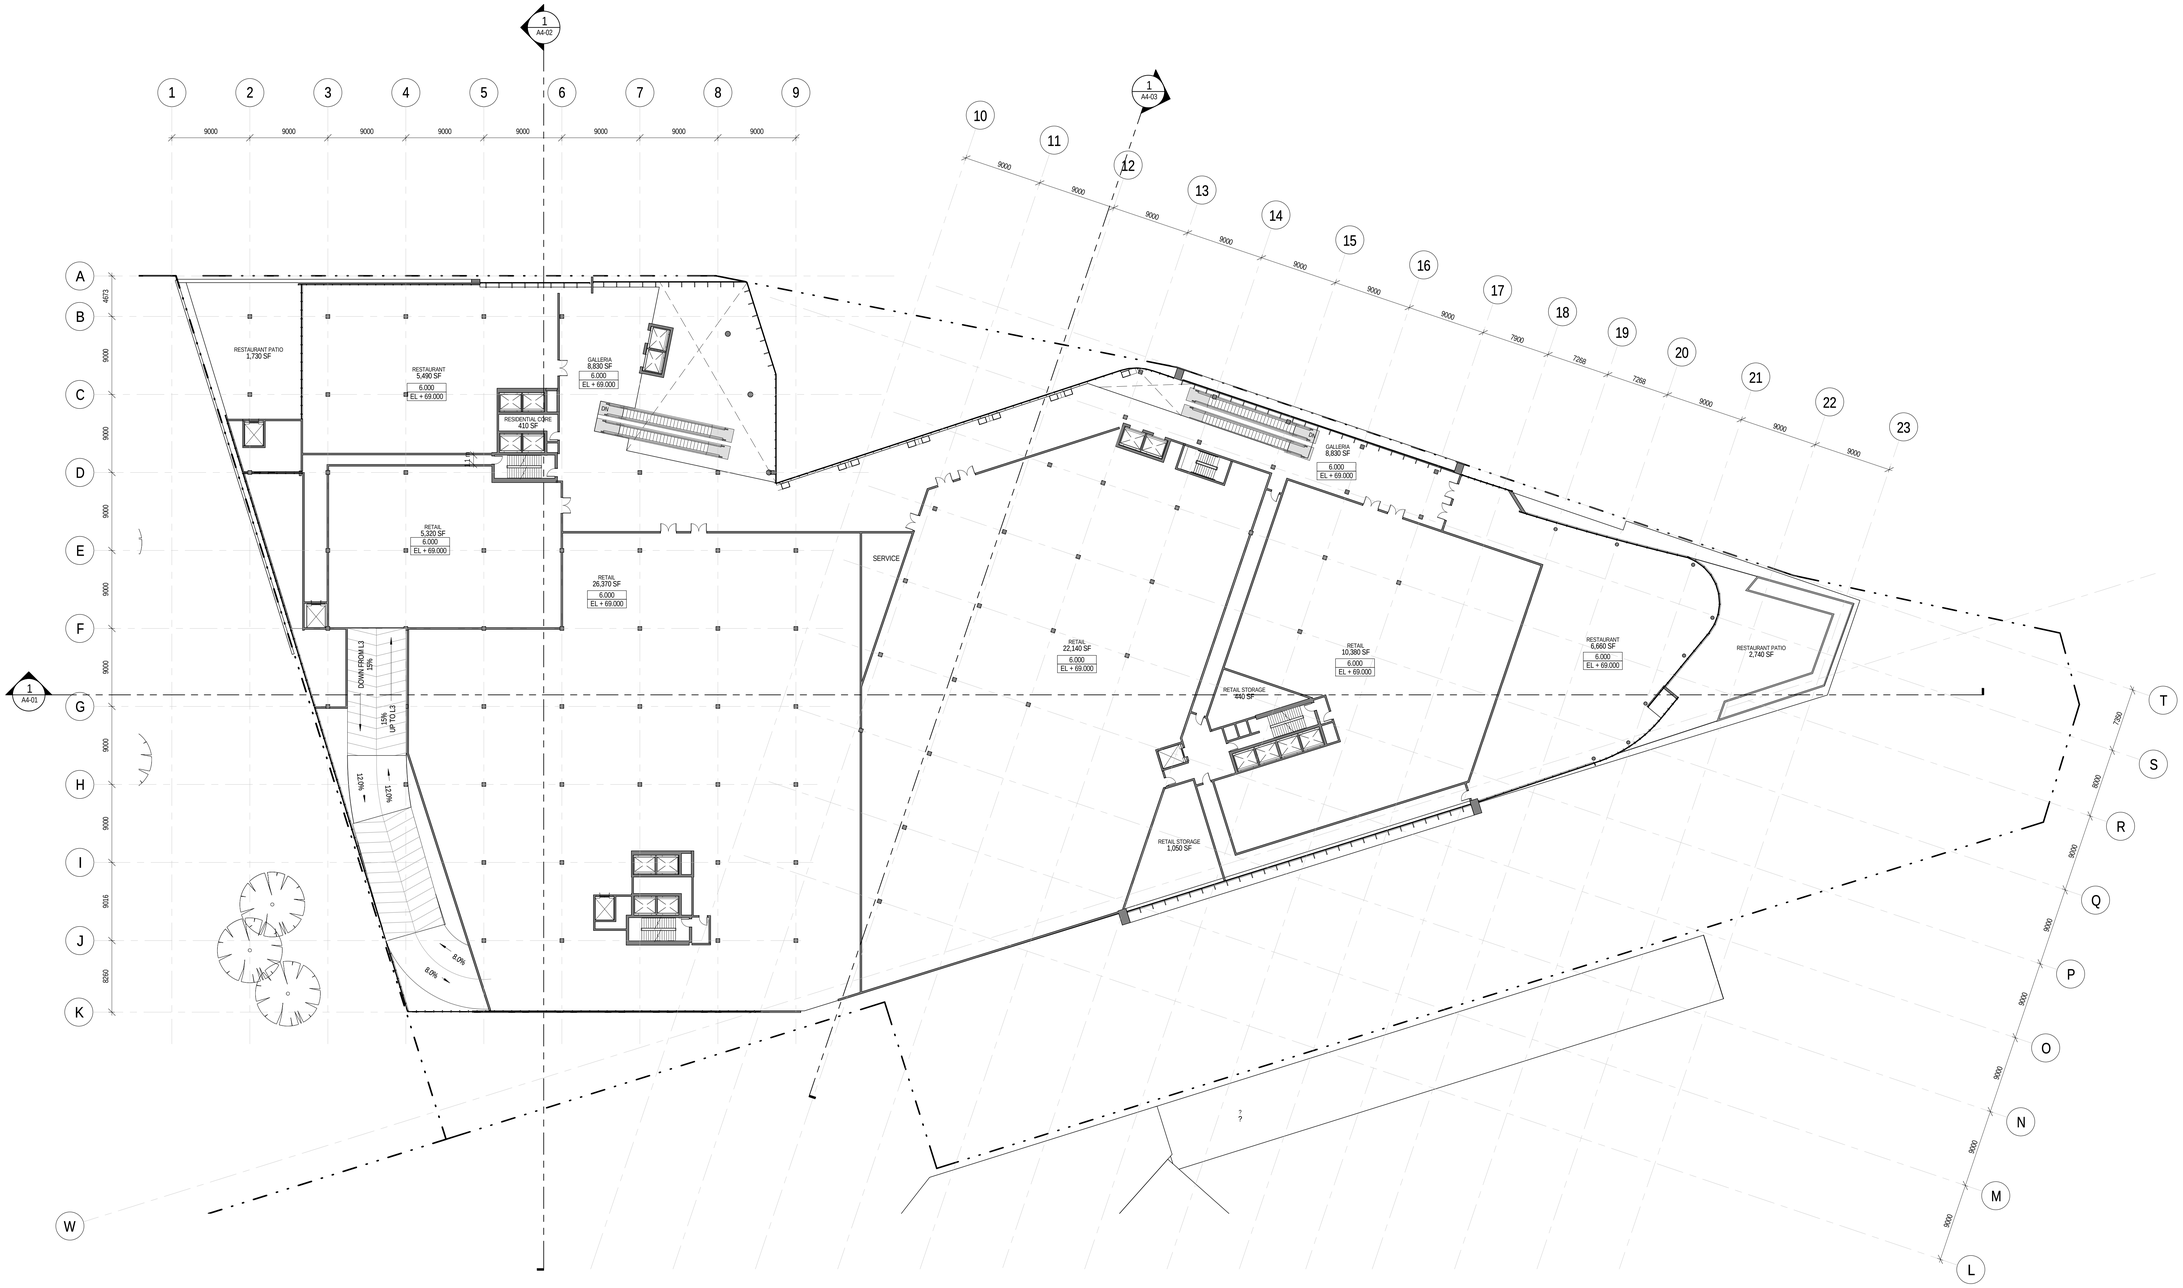

PLAN NORTH

PROJECT ADDRESS:
900 ALBERT ST
OTTAWA ON

B+H Architects
481 University Avenue, Suite 300
Toronto, On M5G 2H4
T/416.596.2299 F/416.586.0599

Trinity Development Group
3250 Bloor Street W. #1000
Toronto, On, Canada M8X 2X9
t 416.255.8800 f 416.222.8355

LANDSCAPE ARCHITECT :
B+H
481 University Avenue, Suite 300
Toronto, On M5G 2H4
t 416.596.2299 f 416.586.0599

TRANSPORTATION:
PARSONS
1223 Michael Street Suite 100
Ottawa, Ontario K1J 7T2
t 613-738-4160 f 613-739-7105

URBAN DESIGN:
FoTenn Consultants Inc.
223 McLeod Street
Ottawa, Ontario K2P 0Z8
t 613.730.5709 f 613.730.1136

STRUCTURAL ENGINEER
ENTUITIVE
200 University Ave, Suite 700
Toronto, Ontario M5H 3C6
t 416.477.5832

SITE SERVICES/CIVIL ENGINEER :
David Schaeffer Engineering
120 Iber Road, Suite 103
Ottawa, Ontario K2S 1E9
t 613.836.0856 f 613.836.7183

PROJECT :
900 ALBERT OTTAWA

SHEET CONTENTS :
UPPER LEVEL PLAN

PROJECT NUMBER :
1411089

DRAWING SCALE :
1 : 250

SHEET NO :
A2-07

01/03/2016 11:25:29 AM

C:\Users\gbrnan\Documents\1411089_BH_Arch_801 Albert_BLDG_R2016_Gavin.Bernan@bharchitects.com.rvt
UPPER LEVEL PLAN
01/03/2016 11:25:29 AM
A2-07

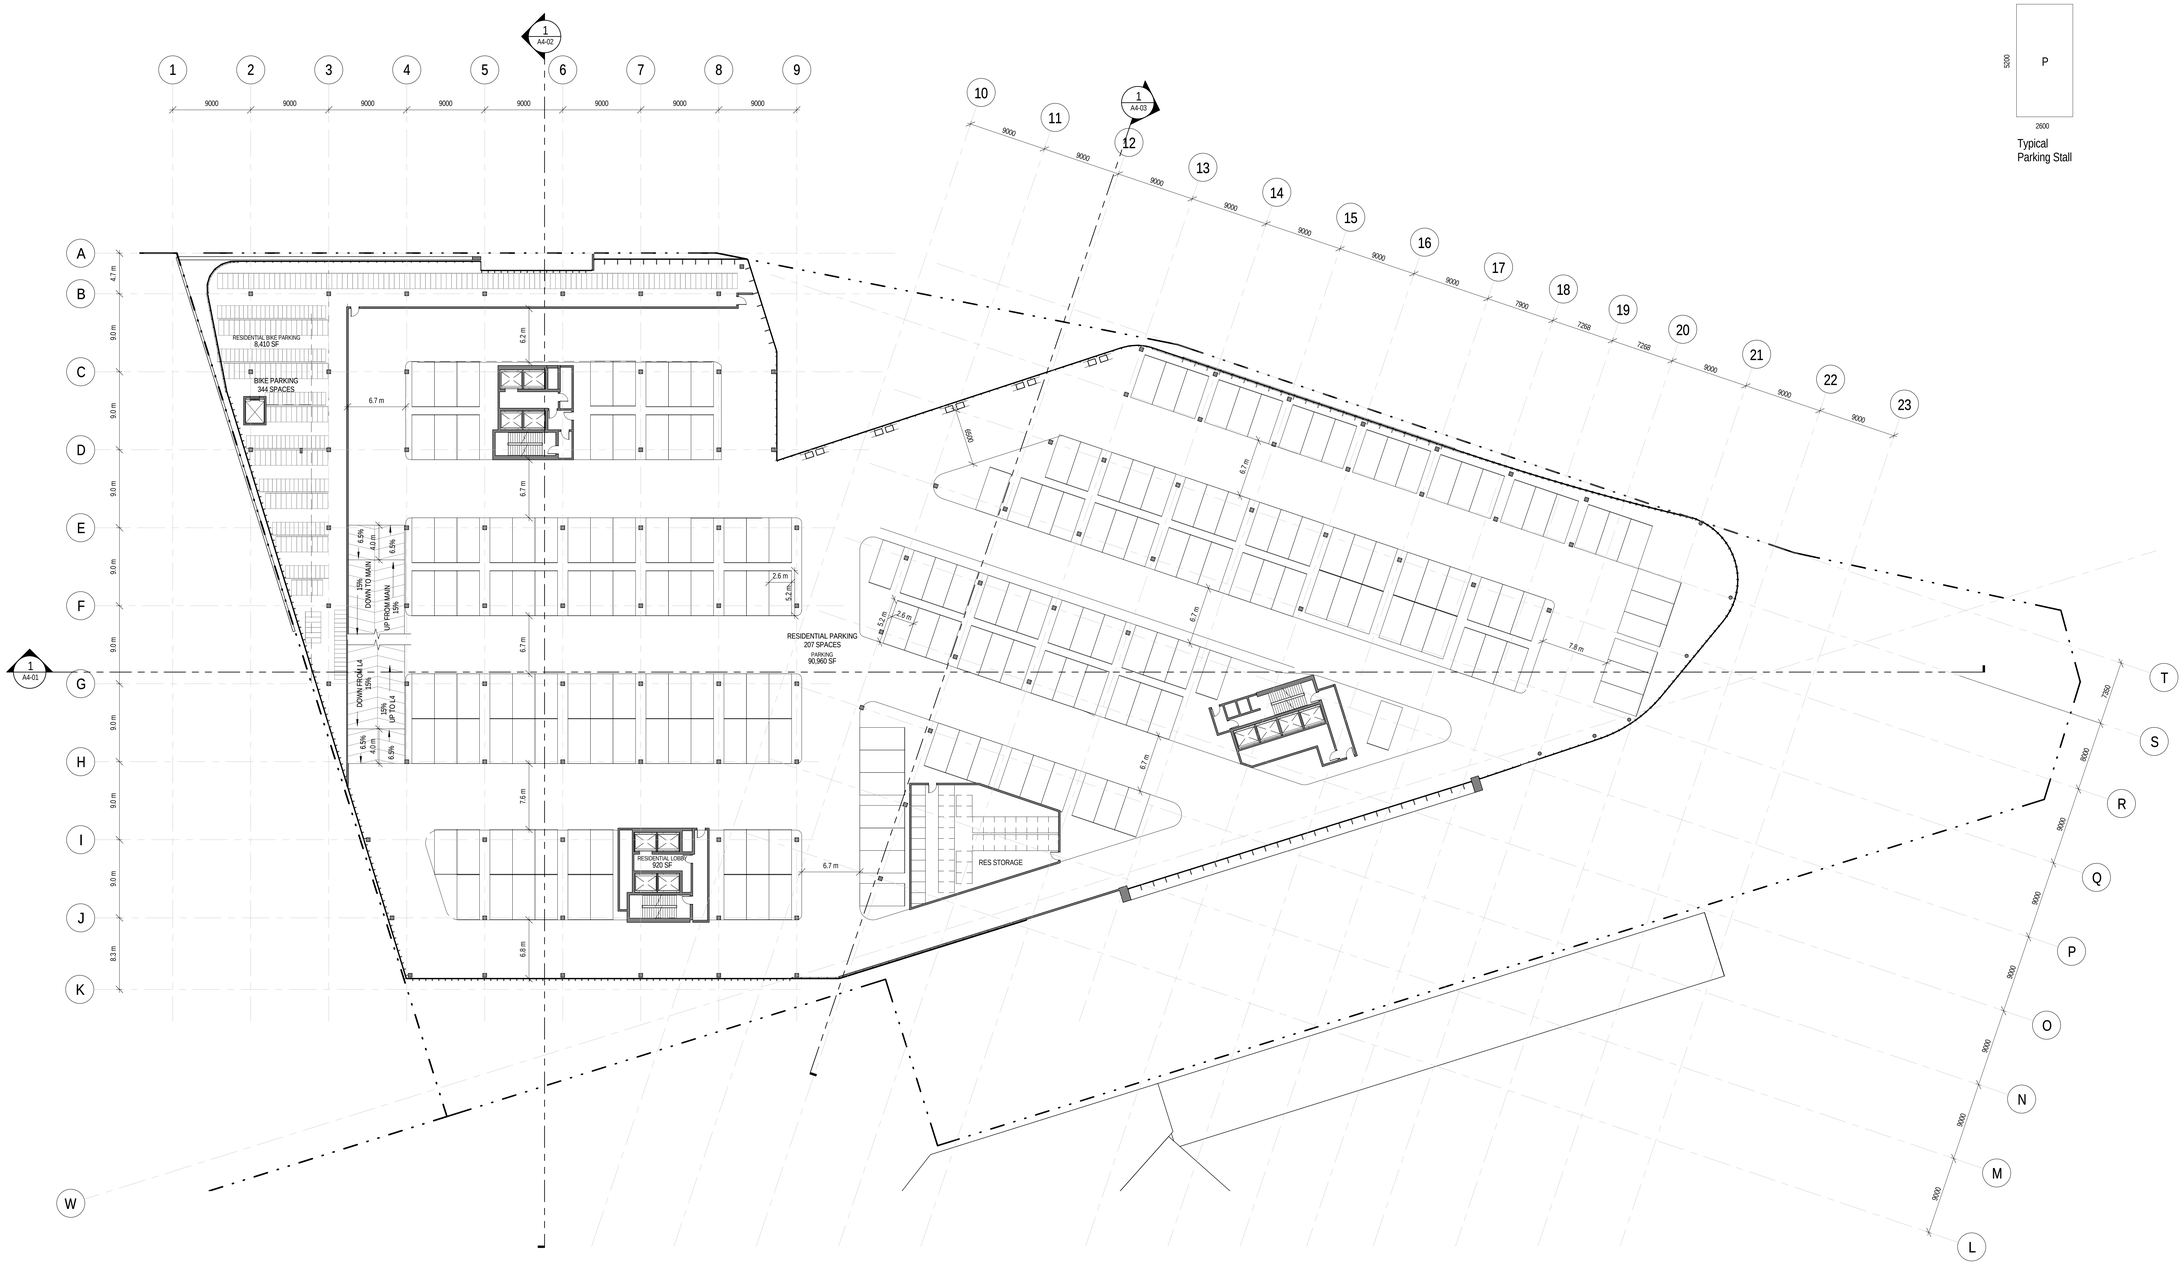

KEY PLAN

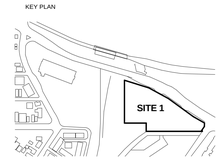

NOT FOR CONSTRUCTION
PRELIMINARY CONCEPT DESIGN

REVISION		
NO.	DATE	DESCRIPTION
1	26/02/2016	ISSUED FOR OPA/ZBA

PLAN NORTH

PROJECT ADDRESS:
900 ALBERT ST
OTTAWA ON

B+H Architects
481 University Avenue, Suite 300
Toronto, On M5G 2H4
T/416.596.2299 F/416.586.0599

Trinity Development Group
3250 Bloor Street W. #1000
Toronto, On. Canada M8X 2X9
t 416.255.8800 f 416.222.8355

LANDSCAPE ARCHITECT :
B+H
481 University Avenue, Suite 300
Toronto, On M5G 2H4
t 416.596.2299 f 416.586.0599

TRANSPORTATION:
PARSONS
1223 Michael Street Suite 100
Ottawa, Ontario K1J 7T2
t 613-738-4160 f 613-739-7105

URBAN DESIGN:
FoTenn Consultants Inc.
223 McLeod Street
Ottawa, Ontario K2P 0Z8
t 613.730.5709 f 613.730.1136

STRUCTURAL ENGINEER
ENTUITIVE
200 University Ave, Suite 700
Toronto, Ontario M5H 3C6
t 416.477.5832

SITE SERVICES/CIVIL ENGINEER :
David Schaeffer Engineering
120 Iber Road, Suite 103
Ottawa, Ontario K2S 1E9
t 613.836.0856 f 613.836.7183

PROJECT :
900 ALBERT
OTTAWA

SHEET CONTENTS :
LEVEL 3 - TYPICAL ABOVE GRADE PARKING

PROJECT NUMBER :
1411089

DRAWING SCALE :
1 : 250

SHEET NO :
A2-08

01/03/2016 11:25:33 AM

C:\Users\gavin.bierman\Documents\1411089_BH_Arch_801 Albert_BLDG_R2016_Gavin.Bierman@bharchitects.com.rvt
LEVEL 3 - TYPICAL ABOVE GRADE PARKING
01/03/2016 11:25:33 AM
A2-08

KEY PLAN

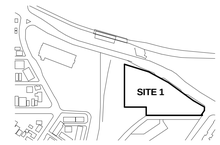

NOT FOR CONSTRUCTION
PRELIMINARY CONCEPT DESIGN

REVISION		
NO.	DATE	DESCRIPTION
1	26/02/2016	ISSUED FOR OPA/ZBA

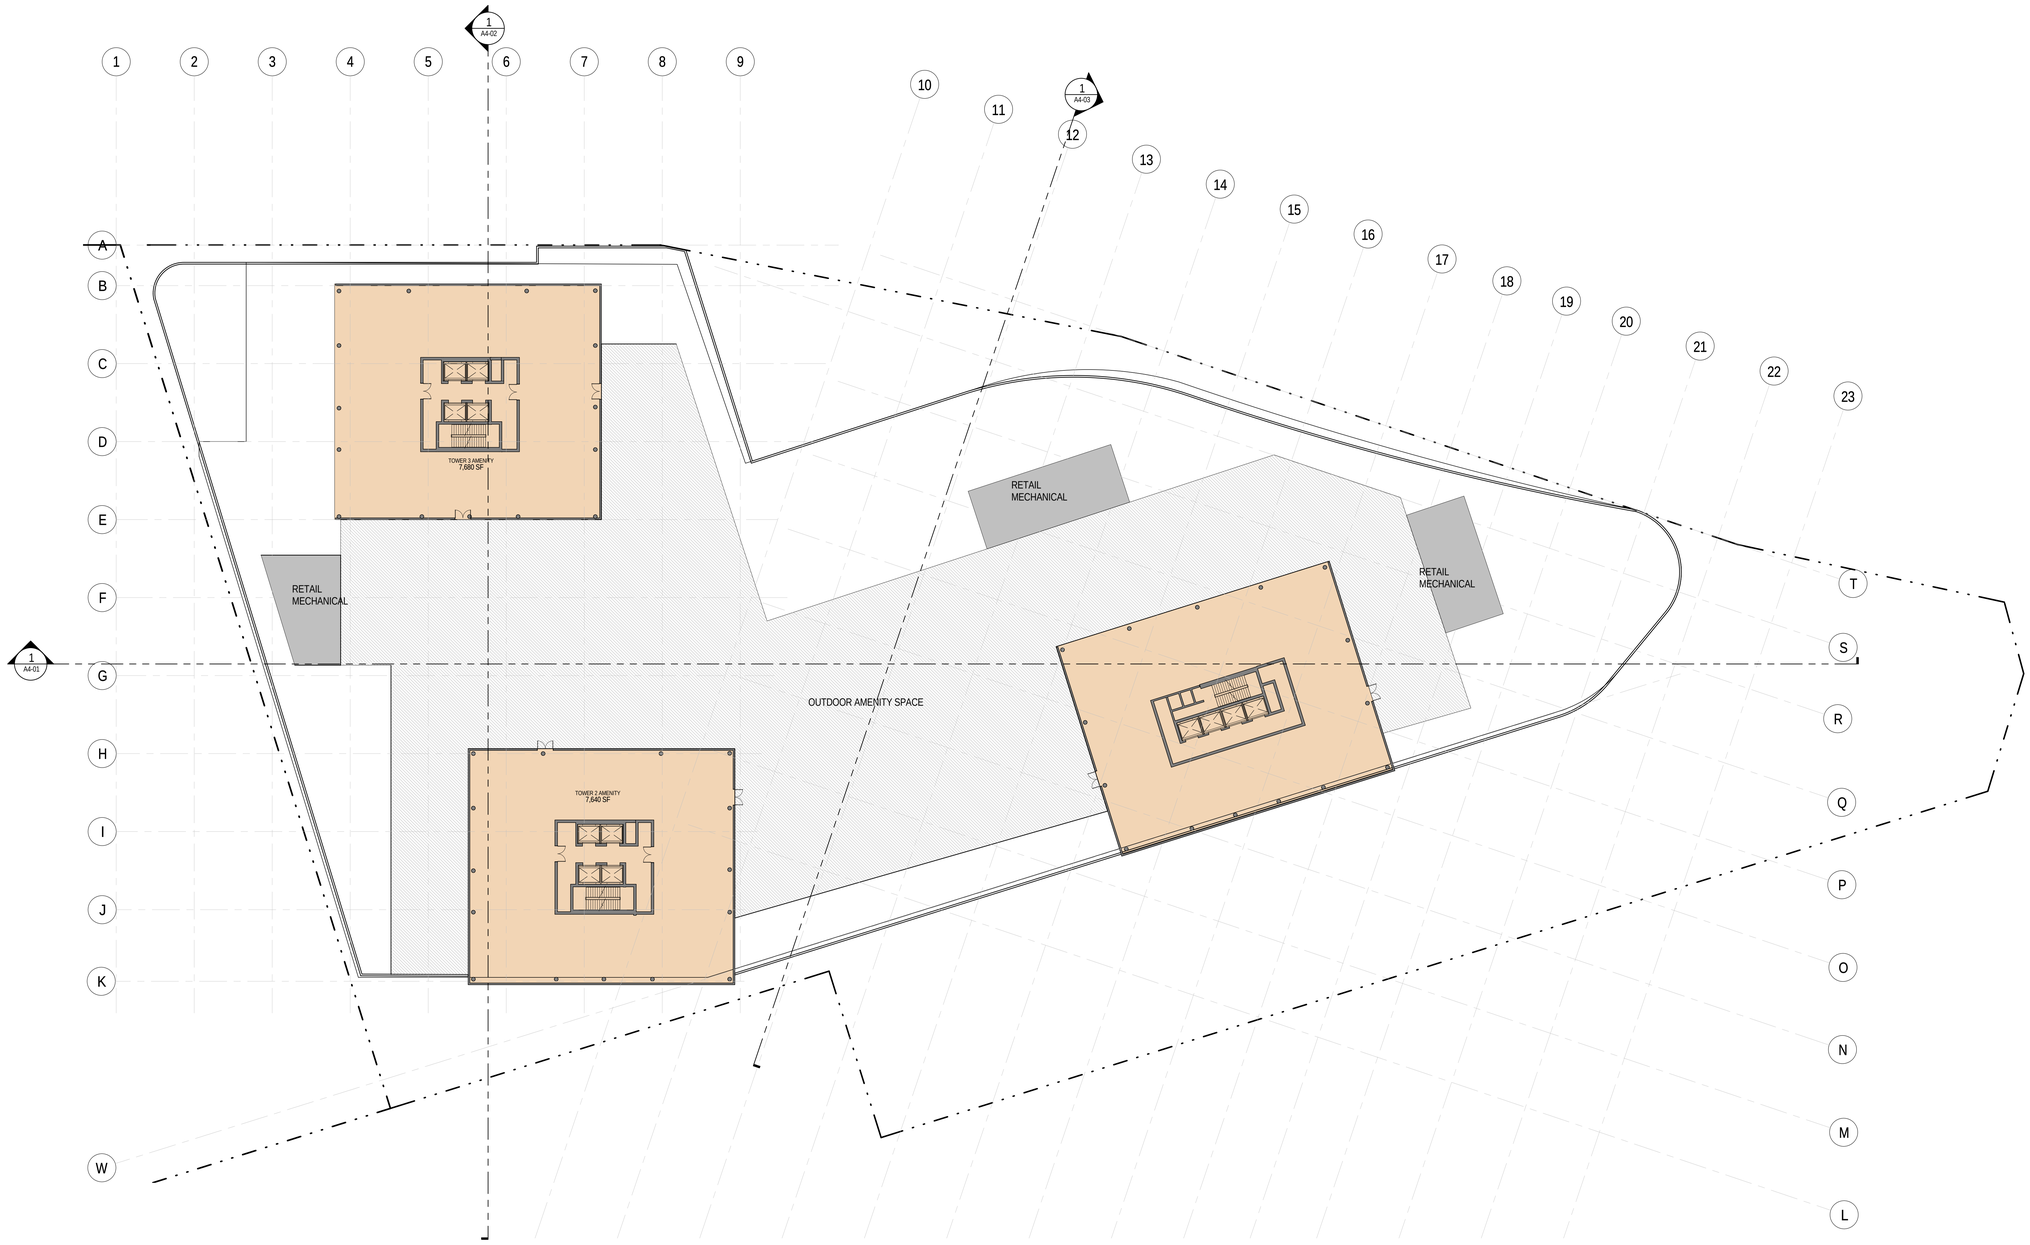

PLAN NORTH

PROJECT ADDRESS:
900 ALBERT ST
OTTAWA ON

B+H Architects
481 University Avenue, Suite 300
Toronto, On M5G 2H4
T 416.596.2299 F 416.586.0599

Trinity Development Group
3250 Bloor Street W. #1000
Toronto, On, Canada M8X 2X9
t 416.255.8800 f 416.222.8355

LANDSCAPE ARCHITECT :
B+H
481 University Avenue, Suite 300
Toronto, On M5G 2H4
t 416.596.2299 f 416.586.0599

TRANSPORTATION:
PARSONS
1223 Michael Street Suite 100
Ottawa, Ontario K1J 7T2
t 613-738-4160 f 613-739-7105

URBAN DESIGN:
FoTenn Consultants Inc.
223 McLeod Street
Ottawa, Ontario K2P 0Z8
t 613.730.5709 f 613.730.1136

STRUCTURAL ENGINEER
ENTUITIVE
200 University Ave, Suite 700
Toronto, Ontario M5H 3C6
t 416.477.5832

SITE SERVICES/CIVIL ENGINEER :
David Schaeffer Engineering
120 Iber Road, Suite 103
Ottawa, Ontario K2S 1E9
t 613.836.0856 f 613.836.7183

PROJECT :
900 ALBERT
OTTAWA

SHEET CONTENTS :
LEVEL 6 - PODIUM PLAN

PROJECT NUMBER :
1411089

DRAWING SCALE :
1 : 250

SHEET NO :
A2-09

01/03/2016 11:25:37 AM

C:\Users\gavin.berman\Documents\5411089_BH_Arch_801 Albert_BLDG_R2016_Gavin.Berman@bharchitects.com.rvt
LEVEL 6 - PODIUM PLAN
01/03/2016 11:25:37 AM
A2-09

KEY PLAN

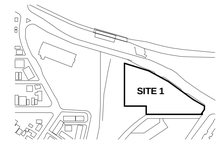

NOT FOR CONSTRUCTION
PRELIMINARY CONCEPT DESIGN

REVISION		
NO.	DATE	DESCRIPTION
1	26/02/2016	ISSUED FOR OPA/ZBA

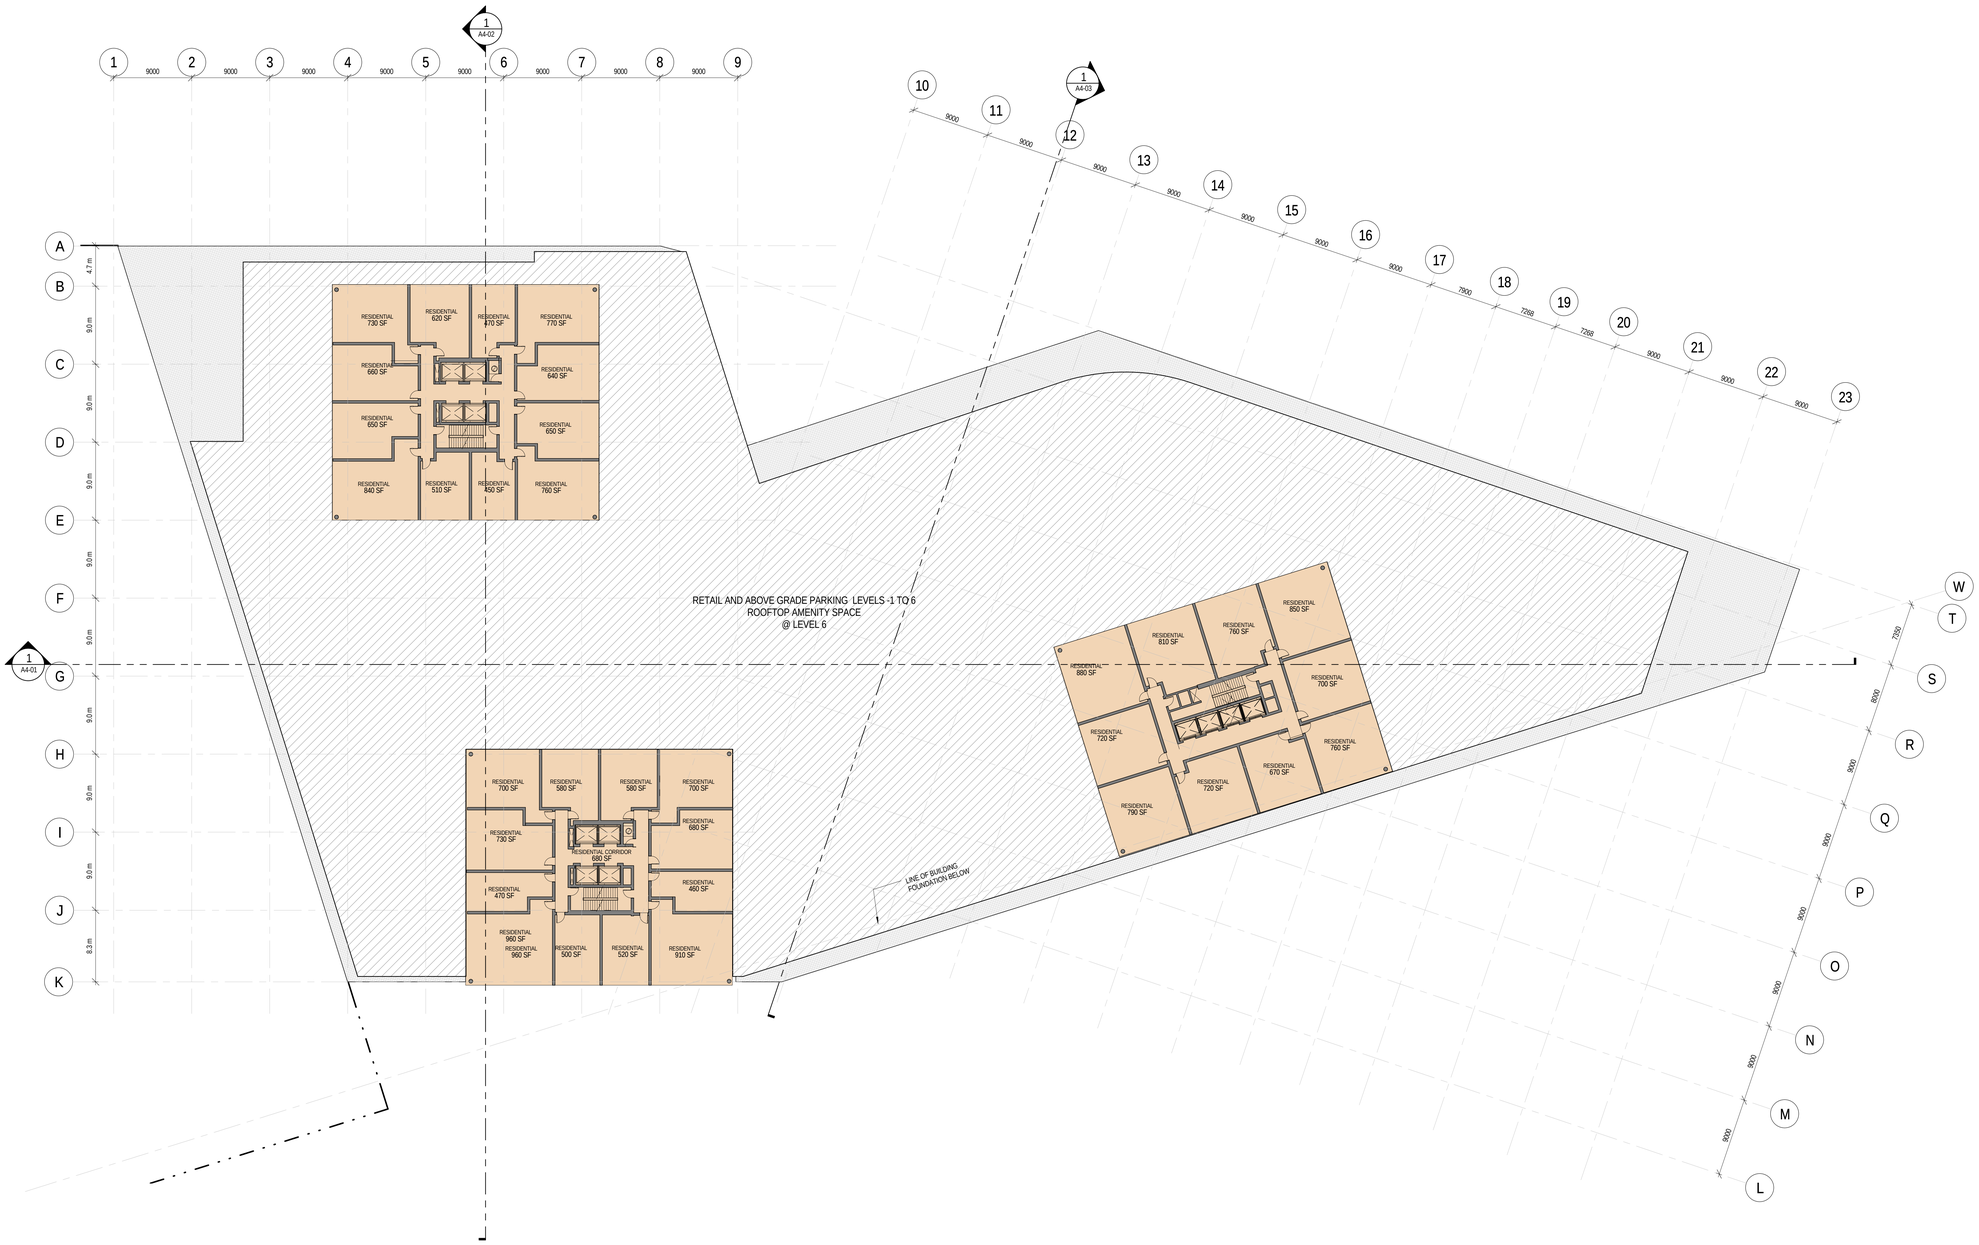

PLAN NORTH

PROJECT ADDRESS:
900 ALBERT ST
OTTAWA ON

B+H Architects
481 University Avenue, Suite 300
Toronto, On M5G 2H4
T/416.596.2299 F/416.586.0599

Trinity Development Group
3250 Bloor Street W. #1000
Toronto, On. Canada M8X 2X9
t 416.255.8800 f 416.222.8355

LANDSCAPE ARCHITECT :
B+H
481 University Avenue, Suite 300
Toronto, On M5G 2H4
t 416.596.2299 f 416.586.0599

TRANSPORTATION:
PARSONS
1223 Michael Street Suite 100
Ottawa, Ontario K1J 7T2
t 613-738-4160 f 613-739-7105

URBAN DESIGN:
FoTenn Consultants Inc.
223 McLeod Street
Ottawa, Ontario K2P 0Z8
t 613.730.5709 f 613.730.1136

STRUCTURAL ENGINEER
ENTUITIVE
200 University Ave, Suite 700
Toronto, Ontario M5H 3C6
t 416.477.5832

SITE SERVICES/CIVIL ENGINEER :
David Schaeffer Engineering
120 Iber Road, Suite 103
Ottawa, Ontario K2S 1E9
t 613.836.0856 f 613.836.7183

PROJECT :
900 ALBERT OTTAWA

SHEET CONTENTS :
TYPICAL RESIDENTIAL FLOOR PLAN

PROJECT NUMBER :
1411089

DRAWING SCALE :
1 : 250

SHEET NO :
A2-10

01/03/2016 11:25:44 AM

C:\Users\gavin.bierman\Documents\1411089_BH_Arch_900 Albert_BLDG_R2016_Gavin.Bierman@bharchitects.com.rvt
TYPICAL RESIDENTIAL FLOOR PLAN

01/03/2016 11:25:44 AM
A2-10

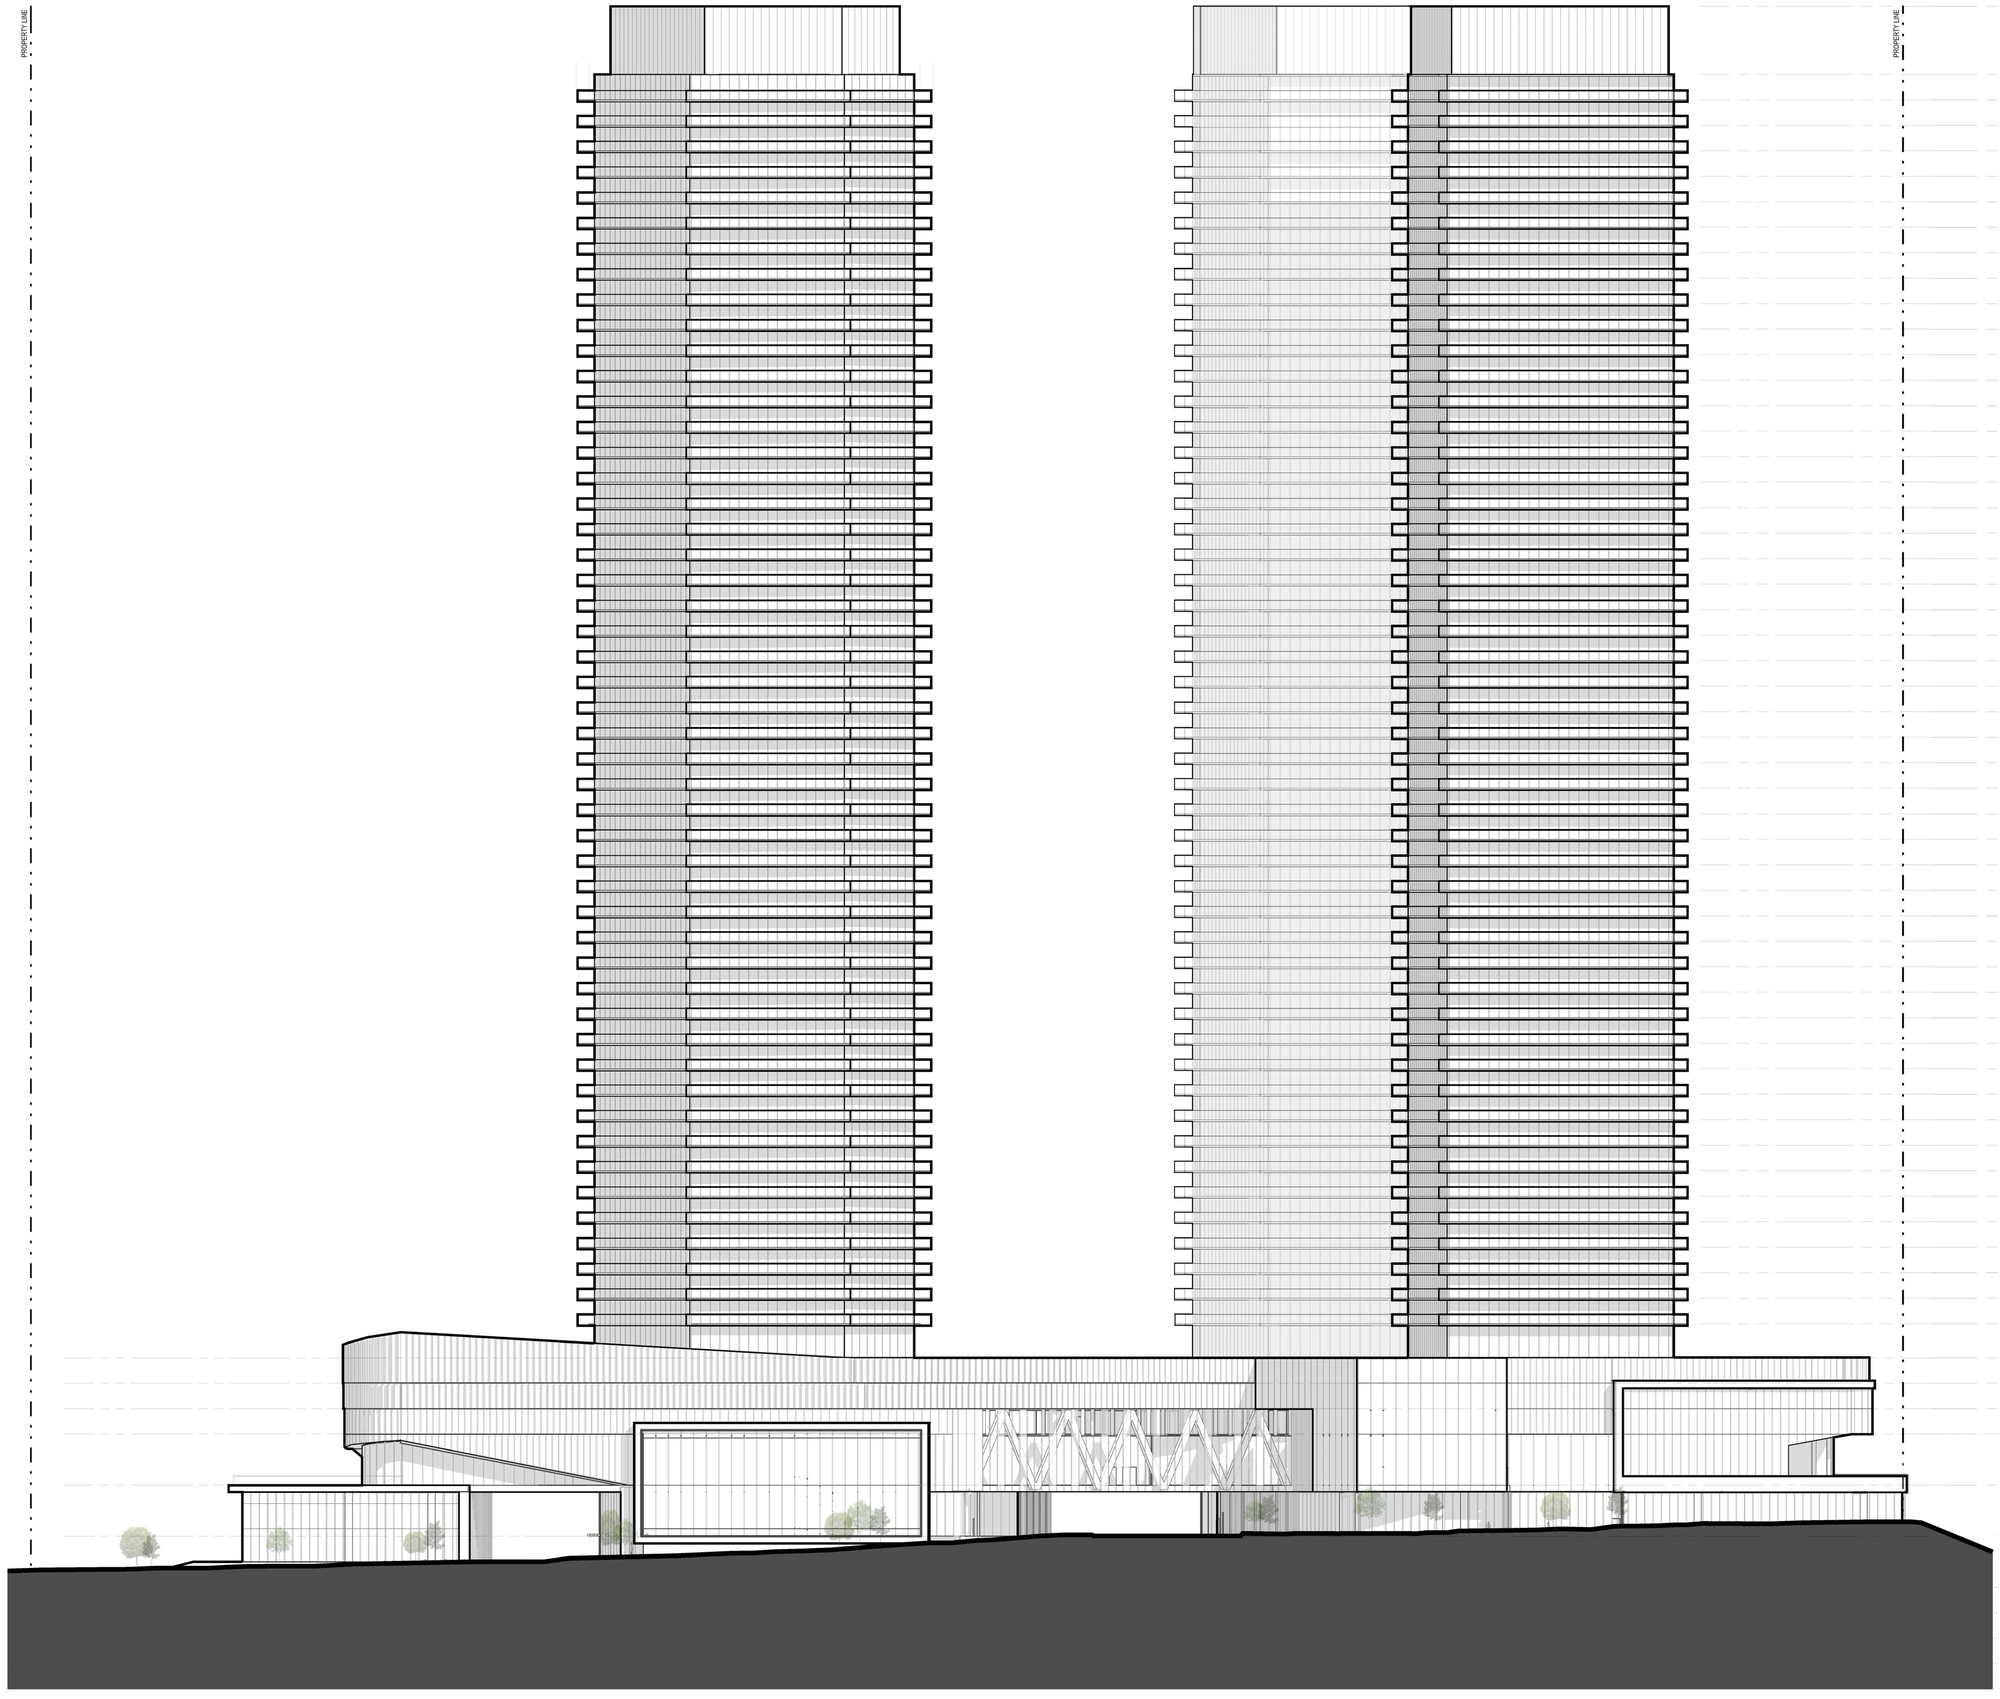

KEY PLAN

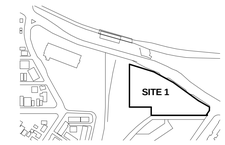

NOT FOR CONSTRUCTION
PRELIMINARY CONCEPT DESIGN

REVISION		
NO.	DATE	DESCRIPTION
1	26/02/2016	ISSUED FOR OPA/ZBA

PLAN NORTH

PROJECT ADDRESS:
900 ALBERT ST
OTTAWA ON

B+H Architects
481 University Avenue, Suite 300
Toronto, On M5G 2H4
T/416.596.2299 F/416.586.0599

Trinity Development Group
3250 Bloor Street W. #1000
Toronto, On. Canada M8X 2X9
t 416.255.8800 f 416.222.8355

LANDSCAPE ARCHITECT :
B+H
481 University Avenue, Suite 300
Toronto, On M5G 2H4
t 416.596.2299 f 416.586.0599

TRANSPORTATION:
PARSONS
1223 Michael Street Suite 100
Ottawa, Ontario K1J 7T2
t 613-738-4160 f 613-739-7105

URBAN DESIGN:
FoTenn Consultants Inc.
223 McLeod Street
Ottawa, Ontario K2P 0Z8
t 613.730.5709 f 613.730.1136

STRUCTURAL ENGINEER
ENTUITIVE
200 University Ave, Suite 700
Toronto, Ontario M5H 3C6
t 416.477.5832

SITE SERVICES/CIVIL ENGINEER :
David Schaeffer Engineering
120 Iber Road, Suite 103
Ottawa, Ontario K2S 1E9
t 613.836.0856 f 613.836.7183

PROJECT :
900 ALBERT
OTTAWA

SHEET CONTENTS :
BUILDING ELEVATIONS NORTH

PROJECT NUMBER :
1411089

DRAWING SCALE :

SHEET NO :
A3-01

01/03/2016 11:26:16 AM

C:\Users\gavin.berman\Documents\1411089_BH_Archi_801 Albert_BLDG_R2016_Gavin.Berman@bharchitects.com.rvt
BUILDING ELEVATIONS NORTH

01/03/2016 11:26:16 AM
A3-01

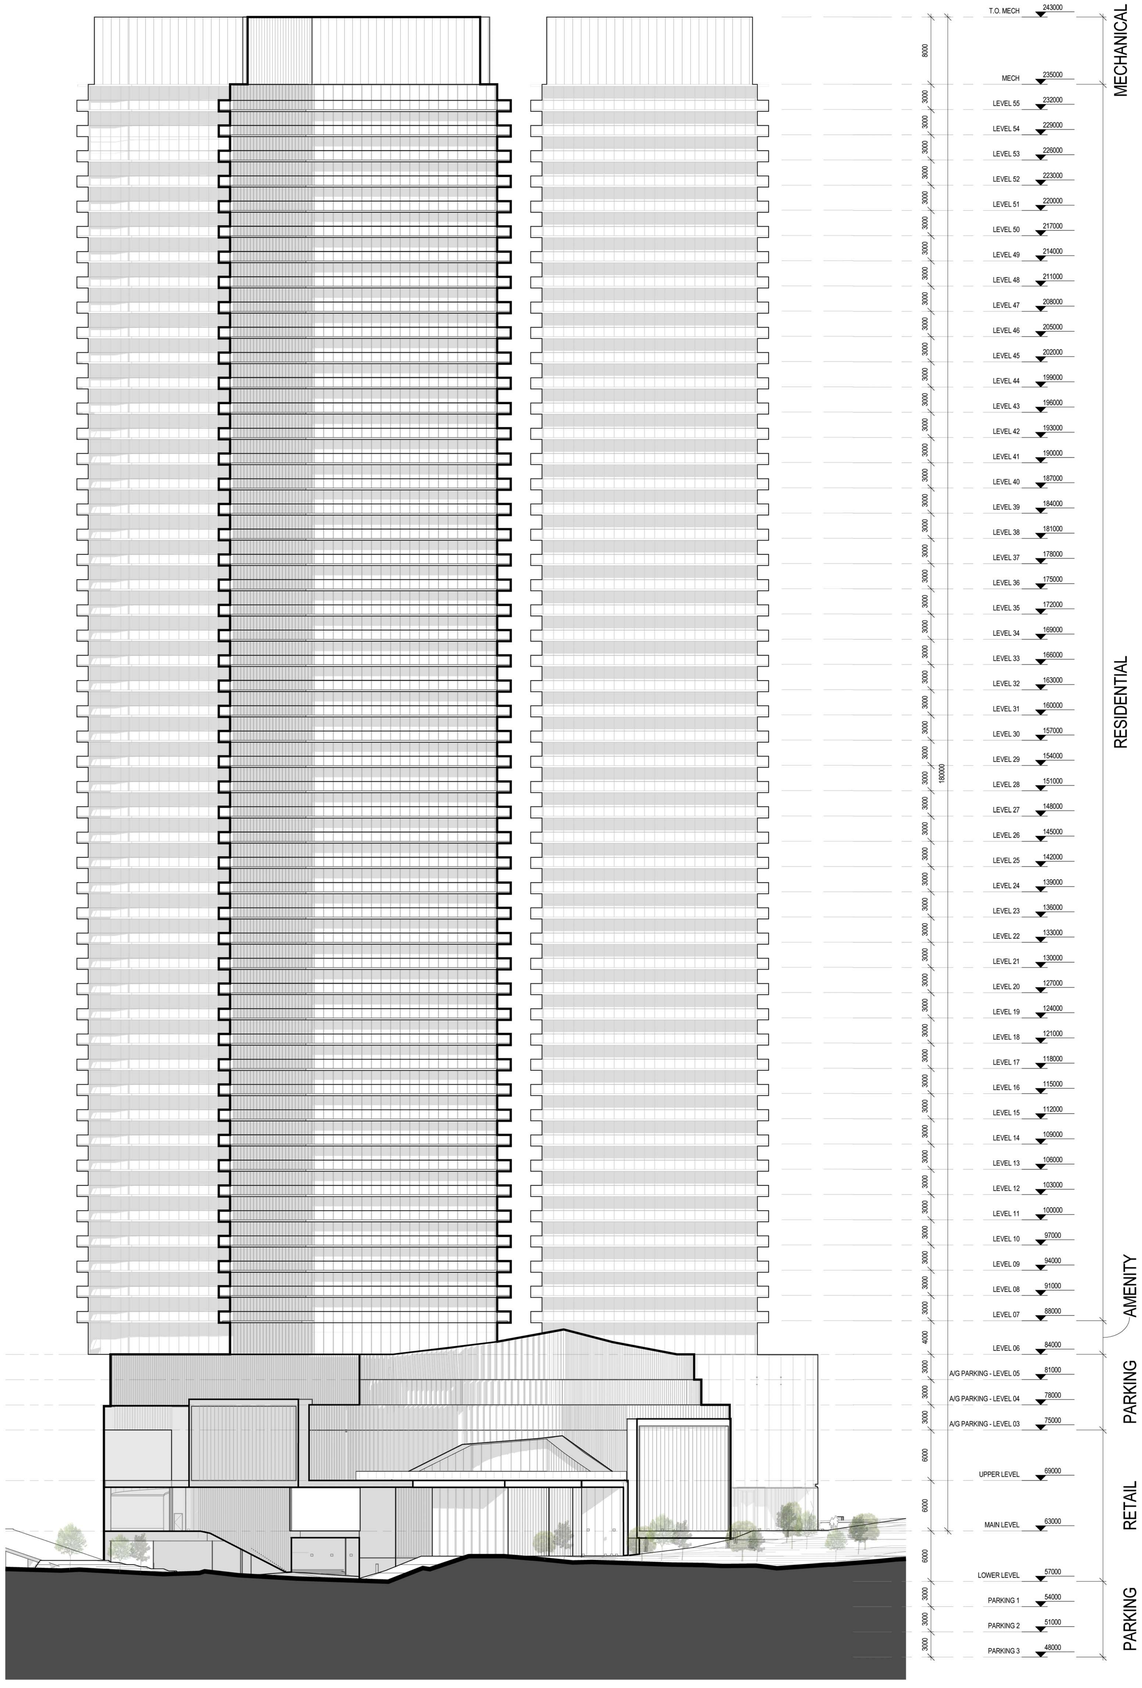

KEY PLAN

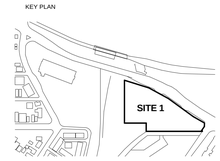

NOT FOR CONSTRUCTION
PRELIMINARY CONCEPT DESIGN

REVISION		
NO.	DATE	DESCRIPTION
1	26/02/2016	ISSUED FOR OPA/ZBA

PLAN NORTH

PROJECT ADDRESS:
900 ALBERT ST
OTTAWA ON

B+H Architects
481 University Avenue, Suite 300
Toronto, On M5G 2H4
T416.596.2299 F416.586.0599

Trinity Development Group
3250 Bloor Street W. #1000
Toronto, On, Canada M8X 2X9
t 416.255.8800 f 416.222.8355

LANDSCAPE ARCHITECT :
B+H
481 University Avenue, Suite 300
Toronto, On M5G 2H4
t 416.596.2299 f 416.586.0599

TRANSPORTATION:
PARSONS
1223 Michael Street Suite 100
Ottawa, Ontario K1J 7T2
t 613-738-4160 f 613-739-7105

URBAN DESIGN:
FoTenn Consultants Inc.
223 McLeod Street
Ottawa, Ontario K2P 0Z8
t 613.730.5709 f 613.730.1136

STRUCTURAL ENGINEER
ENTUITIVE
200 University Ave, Suite 700
Toronto, Ontario M5H 3C6
t 416.477.5832

SITE SERVICES/CIVIL ENGINEER :
David Schaeffer Engineering
120 Iber Road, Suite 103
Ottawa, Ontario K2S 1E9
t 613.836.0856 f 613.836.7183

PROJECT :
900 ALBERT OTTAWA

SHEET CONTENTS :
BUILDING ELEVATIONS EAST

PROJECT NUMBER :
1411089

DRAWING SCALE :

SHEET NO :
A3-02

01/03/2016 11:26:49 AM

C:\Users\gavin.berman\Documents\1411089_BH_Arch_801 Albert_BLDG_R2016_Gavin.Berman@bharchitects.com.rvt
BUILDING ELEVATIONS EAST
01/03/2016 11:26:49 AM
A3-02

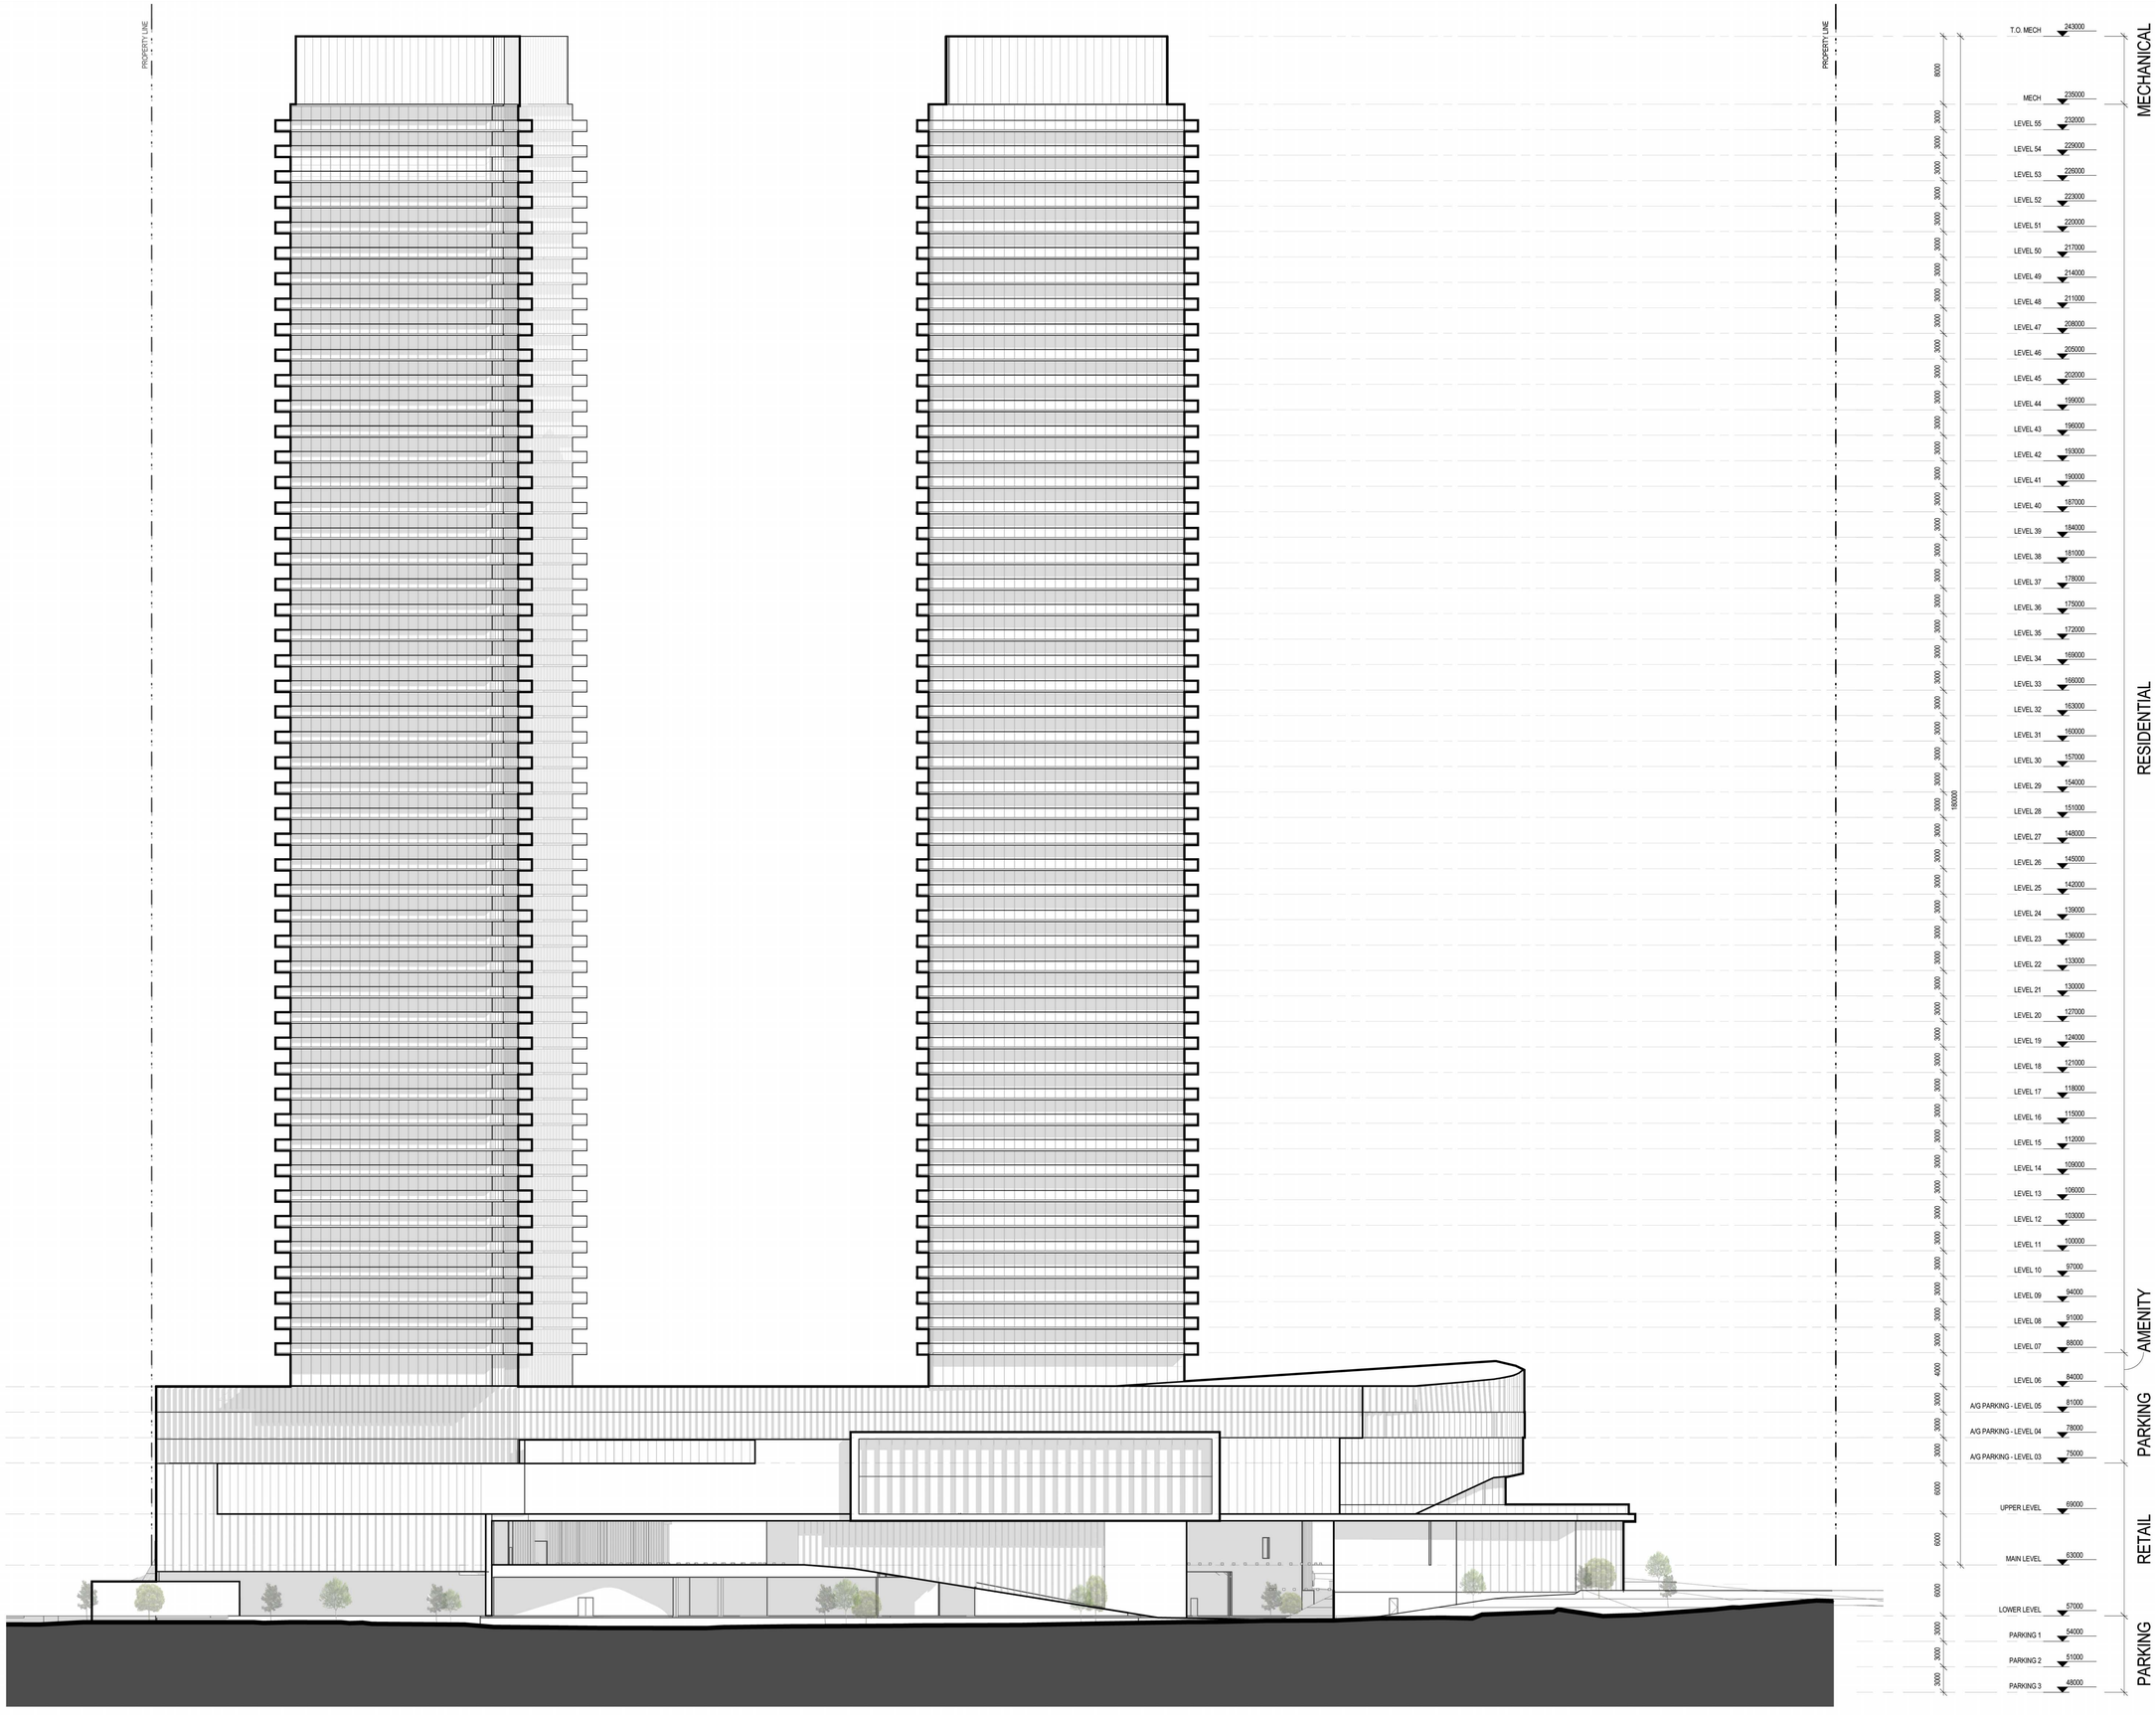

KEY PLAN

NOT FOR CONSTRUCTION
PRELIMINARY CONCEPT DESIGN

REVISION		
NO.	DATE	DESCRIPTION
1	26/02/2016	ISSUED FOR OPA/ZBA

PLAN NORTH

PROJECT ADDRESS:
900 ALBERT ST
OTTAWA ON

B+H Architects
481 University Avenue, Suite 300
Toronto, On M5G 2H4
T/416.596.2299 F/416.586.0599

Trinity Development Group
3250 Bloor Street W. #1000
Toronto, On, Canada M8X 2X9
t 416.255.8800 f 416.222.8355

LANDSCAPE ARCHITECT :
B+H
481 University Avenue, Suite 300
Toronto, On M5G 2H4
t 416.596.2299 f 416.586.0599

TRANSPORTATION:
PARSONS
1223 Michael Street Suite 100
Ottawa, Ontario K1J 7T2
t 613-738-4160 f 613-739-7105

URBAN DESIGN:
FoTenn Consultants Inc.
223 McLeod Street
Ottawa, Ontario K2P 0Z8
t 613.730.5709 f 613.730.1136

STRUCTURAL ENGINEER
ENTUITIVE
200 University Ave, Suite 700
Toronto, Ontario M5H 3C6
t 416.477.5832

SITE SERVICES/CIVIL ENGINEER :
David Schaeffer Engineering
120 Iber Road, Suite 103
Ottawa, Ontario K2S 1E9
t 613.836.0856 f 613.836.7183

PROJECT :
900 ALBERT
OTTAWA

SHEET CONTENTS :
BUILDING ELEVATIONS SOUTH

PROJECT NUMBER :
1411089

DRAWING SCALE :

SHEET NO :
A3-03

01/03/2016 11:27:23 AM

C:\Users\gavin.berman\Documents\1411089_BH_Arch_901 Albert_BLDG_R2016_Gavin.Berman@bharchitects.com.rvt
BUILDING ELEVATIONS SOUTH

01/03/2016 11:27:23 AM
A3-03

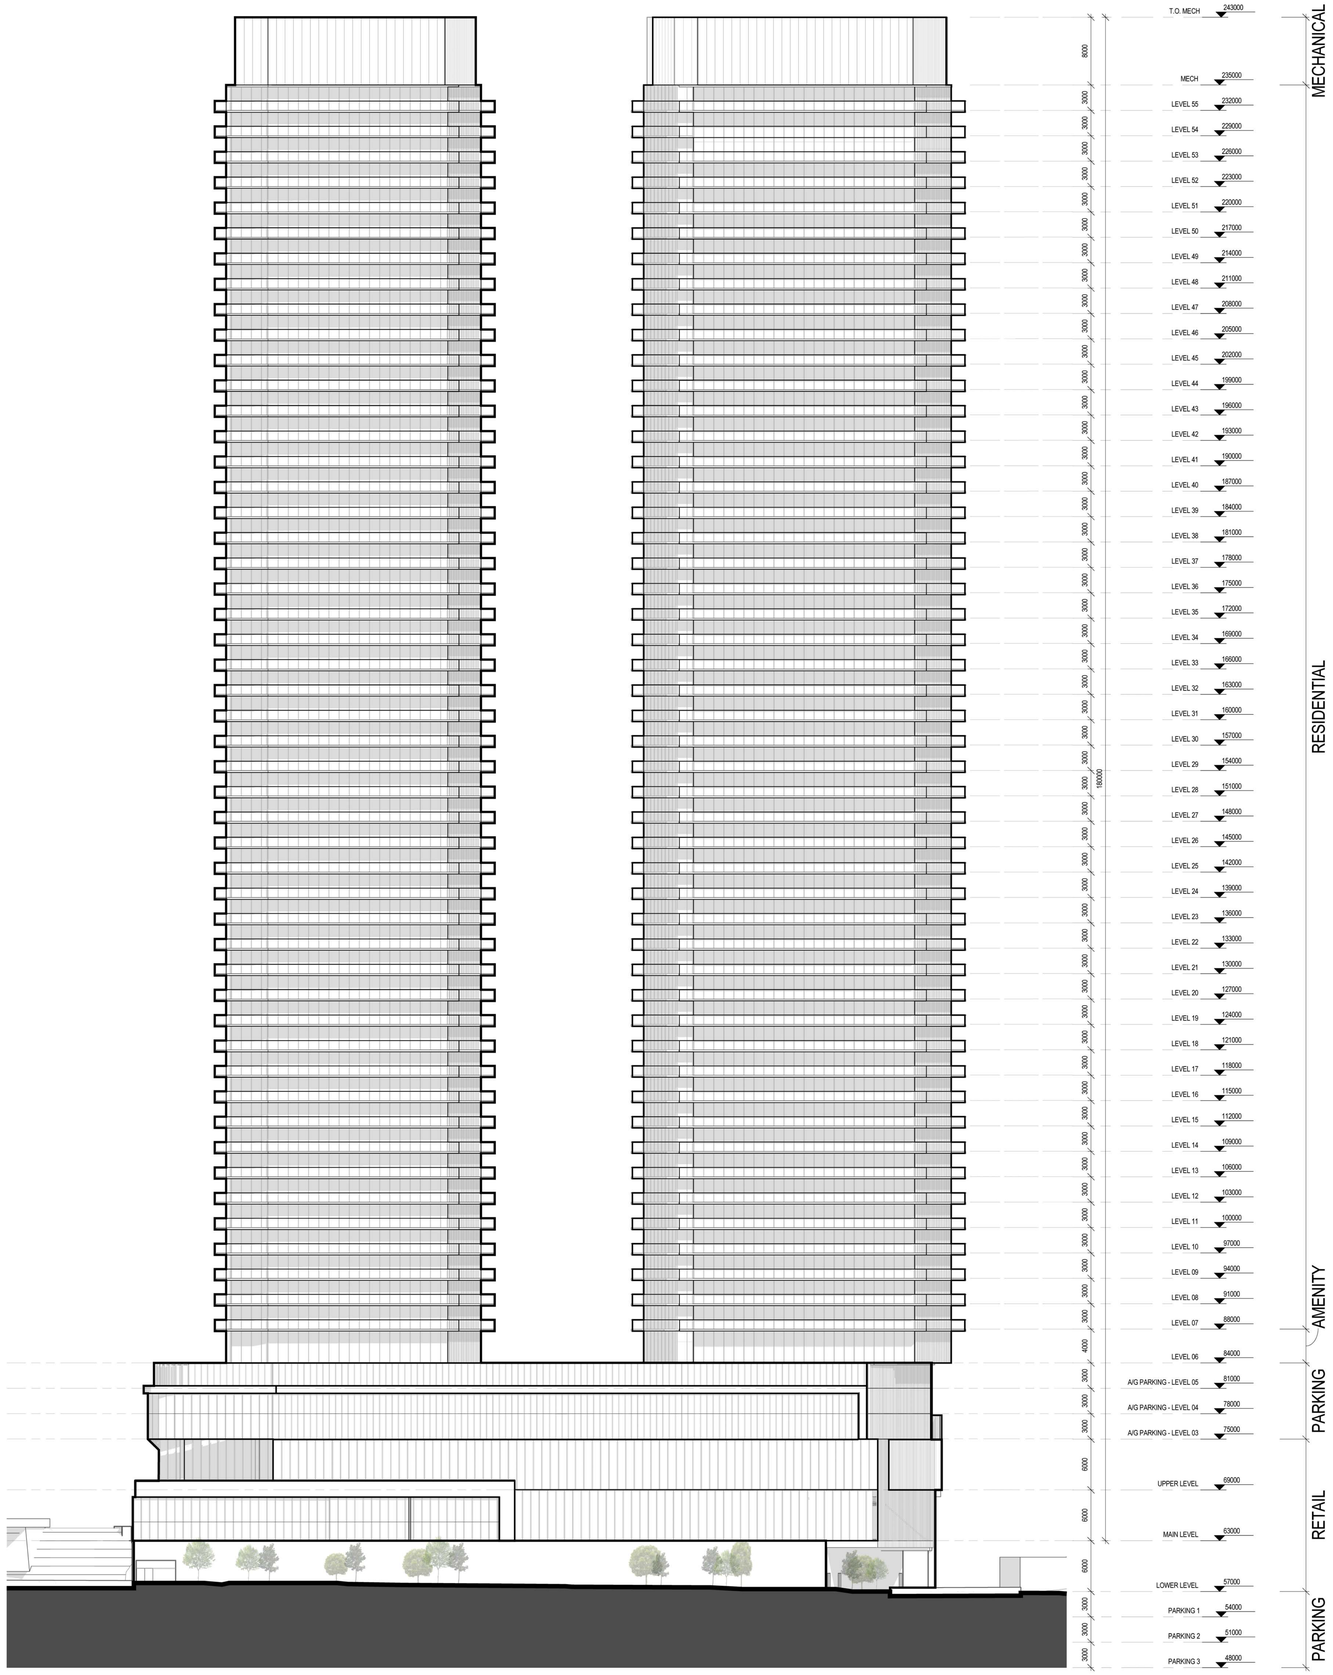

KEY PLAN

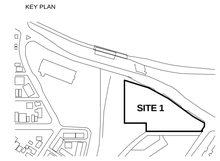

NOT FOR CONSTRUCTION
PRELIMINARY CONCEPT DESIGN

REVISION		
NO.	DATE	DESCRIPTION
1	26/02/2016	ISSUED FOR OPA/ZBA

PLAN NORTH

PROJECT ADDRESS:
900 ALBERT ST
OTTAWA ON

B+H Architects
481 University Avenue, Suite 300
Toronto, On M5G 2H4
T/416.596.2299 F/416.586.0599

Trinity Development Group
3250 Bloor Street W. #1000
Toronto, On. Canada M8X 2X9
t 416.255.8800 f 416.222.8355

LANDSCAPE ARCHITECT :
B+H
481 University Avenue, Suite 300
Toronto, On M5G 2H4
t 416.596.2299 f 416.586.0599

TRANSPORTATION:
PARSONS
1223 Michael Street Suite 100
Ottawa, Ontario K1J 7T2
t 613-738-4160 f 613-739-7105

URBAN DESIGN:
FoTenn Consultants Inc.
223 McLeod Street
Ottawa, Ontario K2P 0Z8
t 613.730.5709 f 613.730.1136

STRUCTURAL ENGINEER
ENTUITIVE
200 University Ave, Suite 700
Toronto, Ontario M5H 3C6
t 416.477.5832

SITE SERVICES/CIVIL ENGINEER :
David Schaeffer Engineering
120 Iber Road, Suite 103
Ottawa, Ontario K2S 1E9
t 613.836.0856 f 613.836.7183

PROJECT :
900 ALBERT OTTAWA

SHEET CONTENTS :
BUILDING ELEVATIONS WEST

PROJECT NUMBER :
1411089

DRAWING SCALE :

SHEET NO :
A3-04

01/03/2016 11:27:55 AM

C:\Users\gavin.berman\Documents\1411089_BH_Arch_801 Albert_BLDG_R2016_Gavin.Berman@bharchitects.com.rvt
BUILDING ELEVATIONS WEST
01/03/2016 11:27:55 AM
A3-04

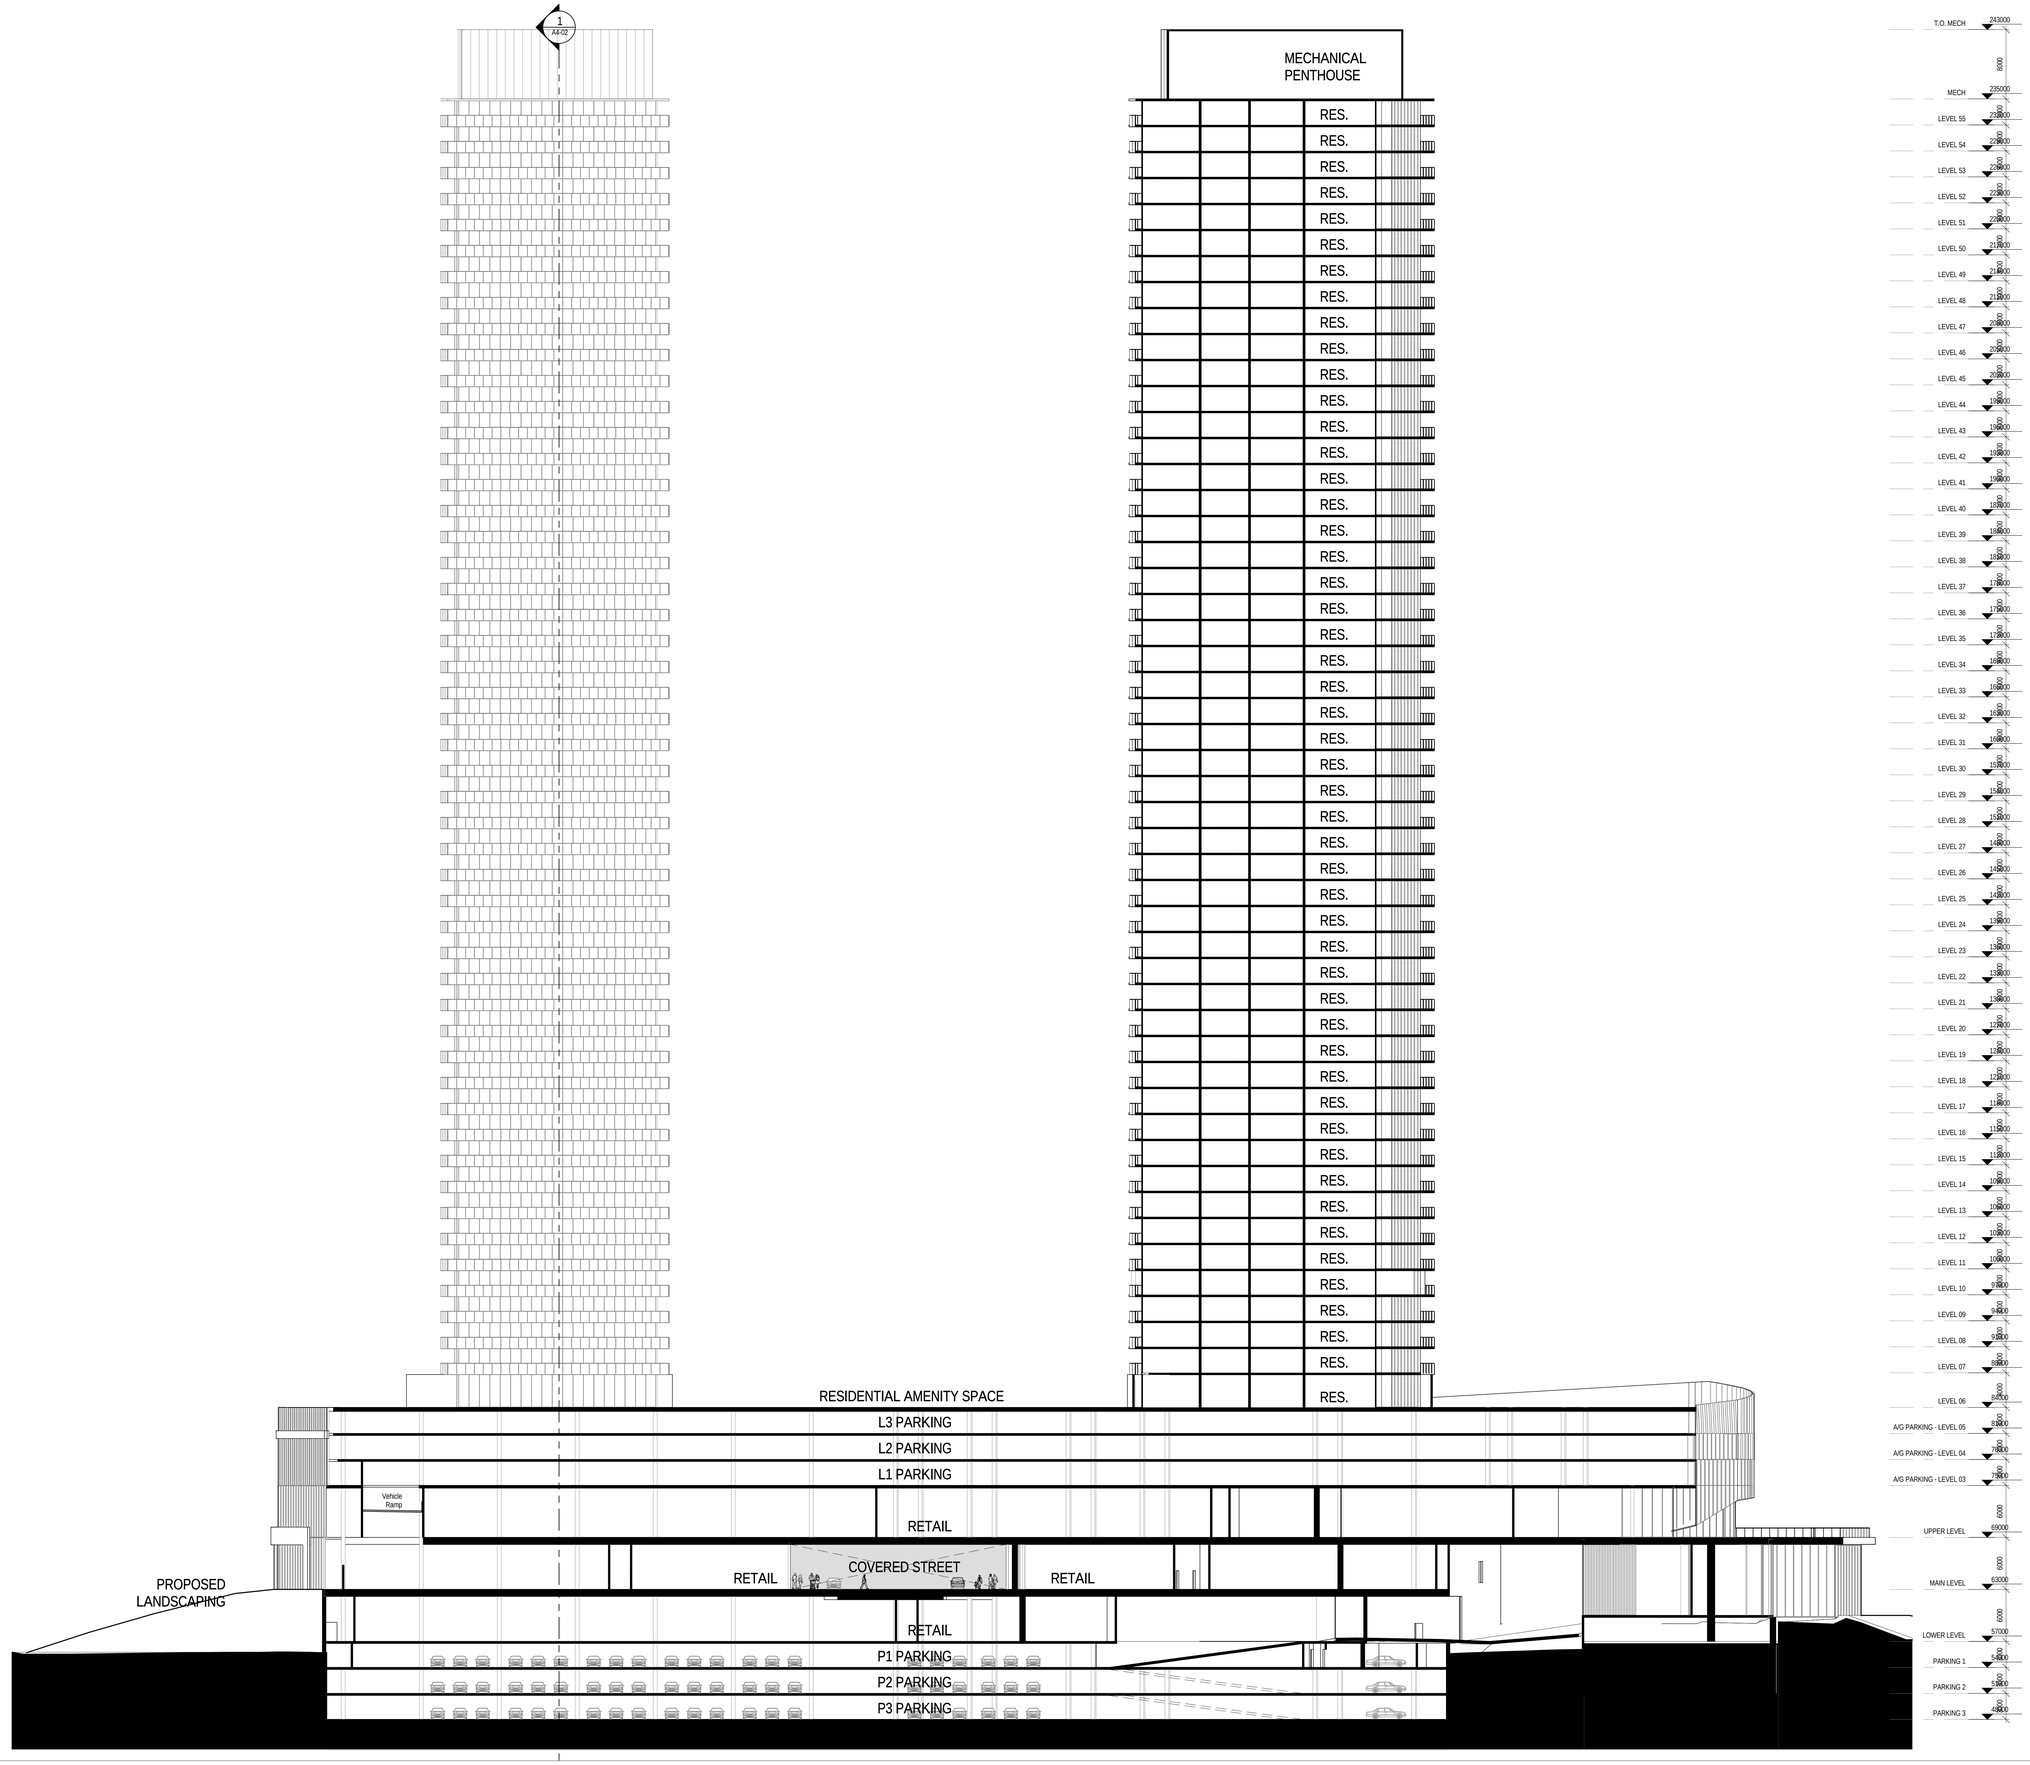

KEY PLAN

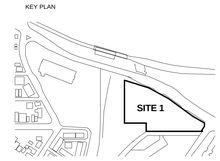

NOT FOR CONSTRUCTION
PRELIMINARY CONCEPT DESIGN

REVISION		
NO.	DATE	DESCRIPTION
1	26/02/2016	ISSUED FOR OPA/ZBA

PLAN NORTH

PROJECT ADDRESS:
900 ALBERT ST
OTTAWA ON

B+H Architects
481 University Avenue, Suite 300
Toronto, On M5G 2H4
T/416.596.2299 F/416.586.0599

Trinity Development Group
3250 Bloor Street W. #1000
Toronto, On. Canada M8X 2X9
t 416.255.8800 f 416.222.8355

LANDSCAPE ARCHITECT :
B+H
481 University Avenue, Suite 300
Toronto, On M5G 2H4
t 416.596.2299 f 416.586.0599

TRANSPORTATION:
PARSONS
1223 Michael Street Suite 100
Ottawa, Ontario K1J 7T2
t 613-738-4160 f 613-739-7105

URBAN DESIGN:
FoTenn Consultants Inc.
223 McLeod Street
Ottawa, Ontario K2P 0Z8
t 613.730.5709 f 613.730.1136

STRUCTURAL ENGINEER
ENTUITIVE
200 University Ave, Suite 700
Toronto, Ontario M5H 3C6
t 416.477.5832

SITE SERVICES/CIVIL ENGINEER :
David Schaeffer Engineering
120 Iber Road, Suite 103
Ottawa, Ontario K2S 1E9
t 613.836.0856 f 613.836.7183

PROJECT :
900 ALBERT OTTAWA

SHEET CONTENTS :
BUILDING SECTION AA

PROJECT NUMBER :
1411089

DRAWING SCALE :
1 : 250

SHEET NO :
A4-01

01/03/2016 11:28:09 AM

C:\Users\jgale.hberman\Documents\1411089_BH_Arch_801 Albert_BLDG_R2016_Gavin.Berman@bharchitects.com.rvt
BUILDING SECTION AA

01/03/2016 11:28:09 AM
A4-01

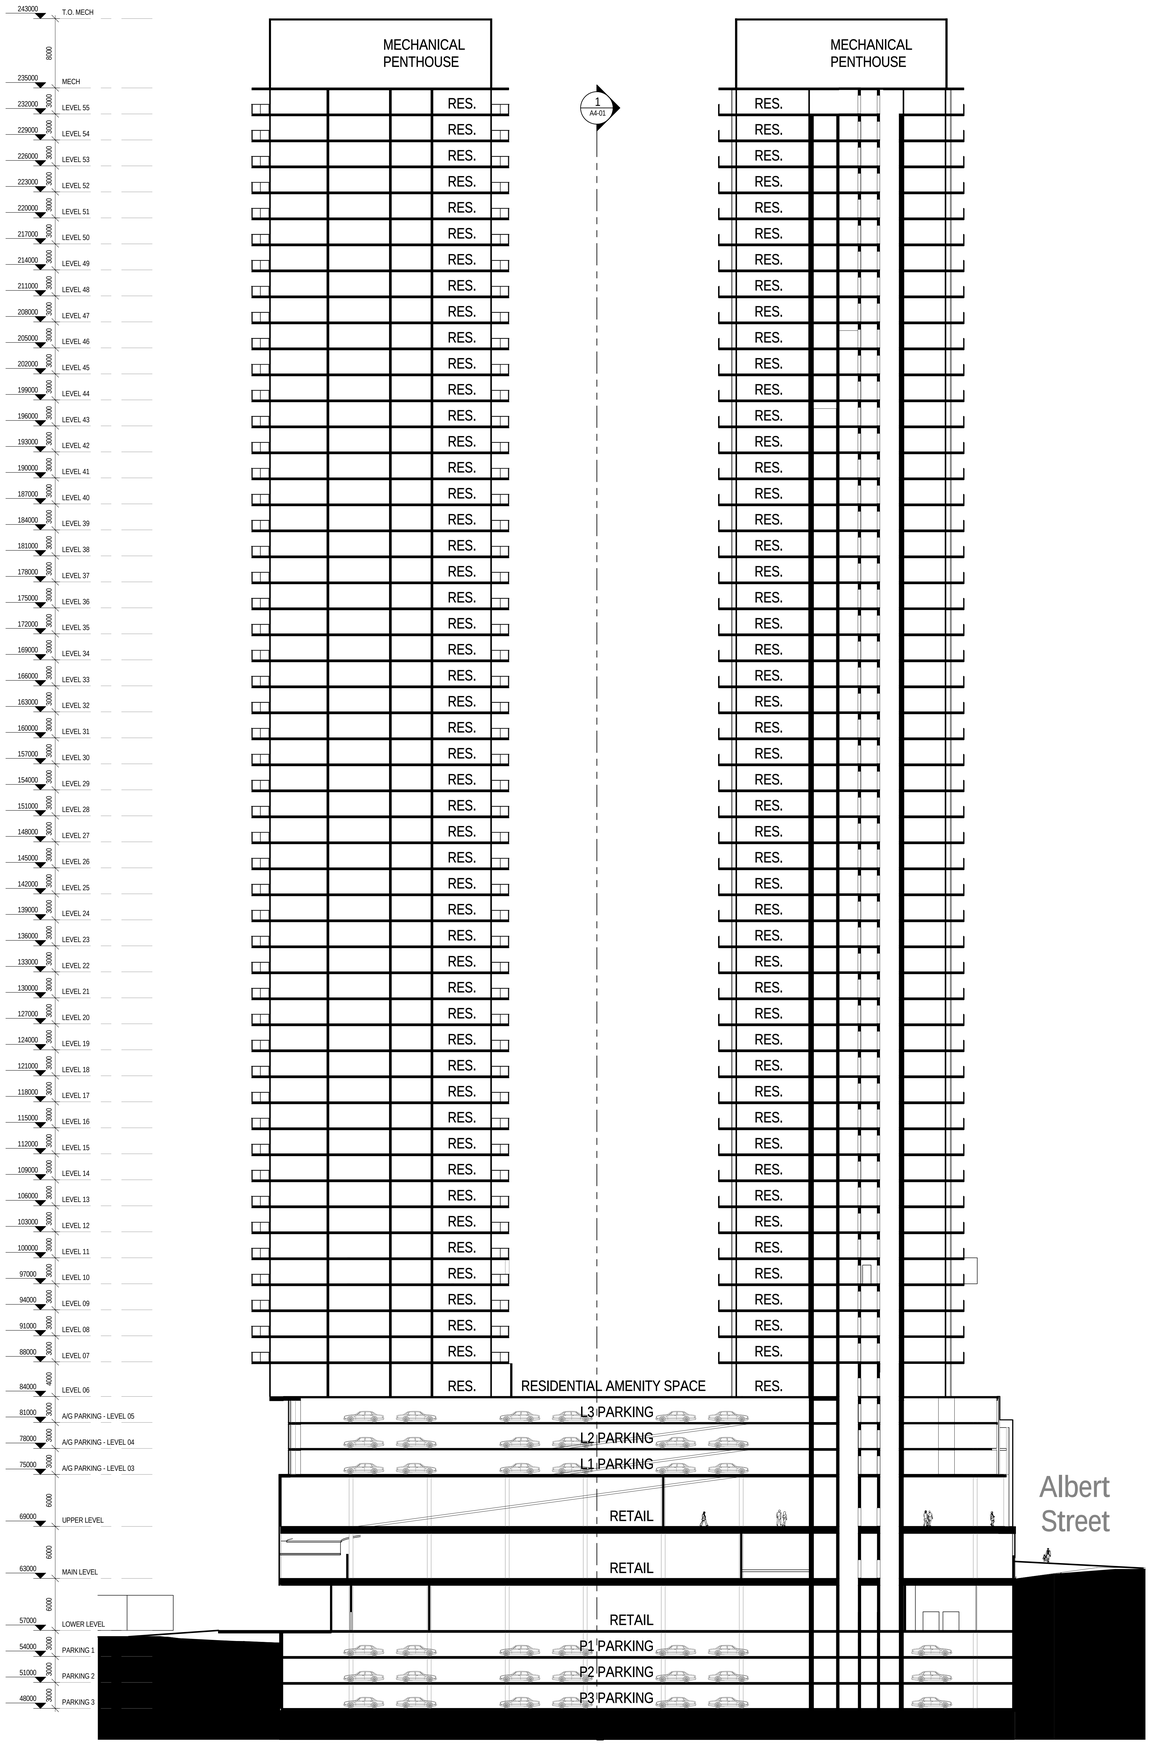

KEY PLAN

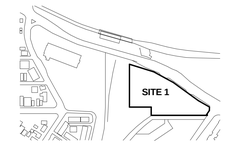

NOT FOR CONSTRUCTION
PRELIMINARY CONCEPT DESIGN

REVISION		
NO.	DATE	DESCRIPTION
1	26/02/2016	ISSUED FOR OPA/ZBA

PLAN NORTH

PROJECT ADDRESS:
900 ALBERT ST
OTTAWA ON

B+H Architects
481 University Avenue, Suite 300
Toronto, On M5G 2H4
T/416.596.2299 F/416.586.0599

Trinity Development Group
3250 Bloor Street W. #1000
Toronto, On. Canada M8X 2X9
t 416.259.8800 f 416.222.8355

LANDSCAPE ARCHITECT :
B+H
481 University Avenue, Suite 300
Toronto, On M5G 2H4
t 416.596.2299 f 416.586.0599

TRANSPORTATION:
PARSONS
1223 Michael Street Suite 100
Ottawa, Ontario K1J 7T2
t 613-738-4160 f 613-739-7105

URBAN DESIGN:
FoTenn Consultants Inc.
223 McLeod Street
Ottawa, Ontario K2P 0Z8
t 613.730.5709 f 613.730.1136

STRUCTURAL ENGINEER
ENTUITIVE
200 University Ave, Suite 700
Toronto, Ontario M5H 3C6
t 416.477.5832

SITE SERVICES/CIVIL ENGINEER :
David Schaeffer Engineering
120 Iber Road, Suite 103
Ottawa, Ontario K2S 1E9
t 613.836.0856 f 613.836.7183

PROJECT :
900 ALBERT OTTAWA

SHEET CONTENTS :
BUILDING SECTION BB

PROJECT NUMBER :
1411089

DRAWING SCALE :
1 : 250

SHEET NO :
A4-02

01/03/2016 11:28:17 AM

C:\Users\gavin.berman\Documents\1411089_BH_Archi_801 Albert_BLDG_R2016_Gavin.Berman@bharchitects.com.rvt
BUILDING SECTION BB
01/03/2016 11:28:17 AM
A4-02

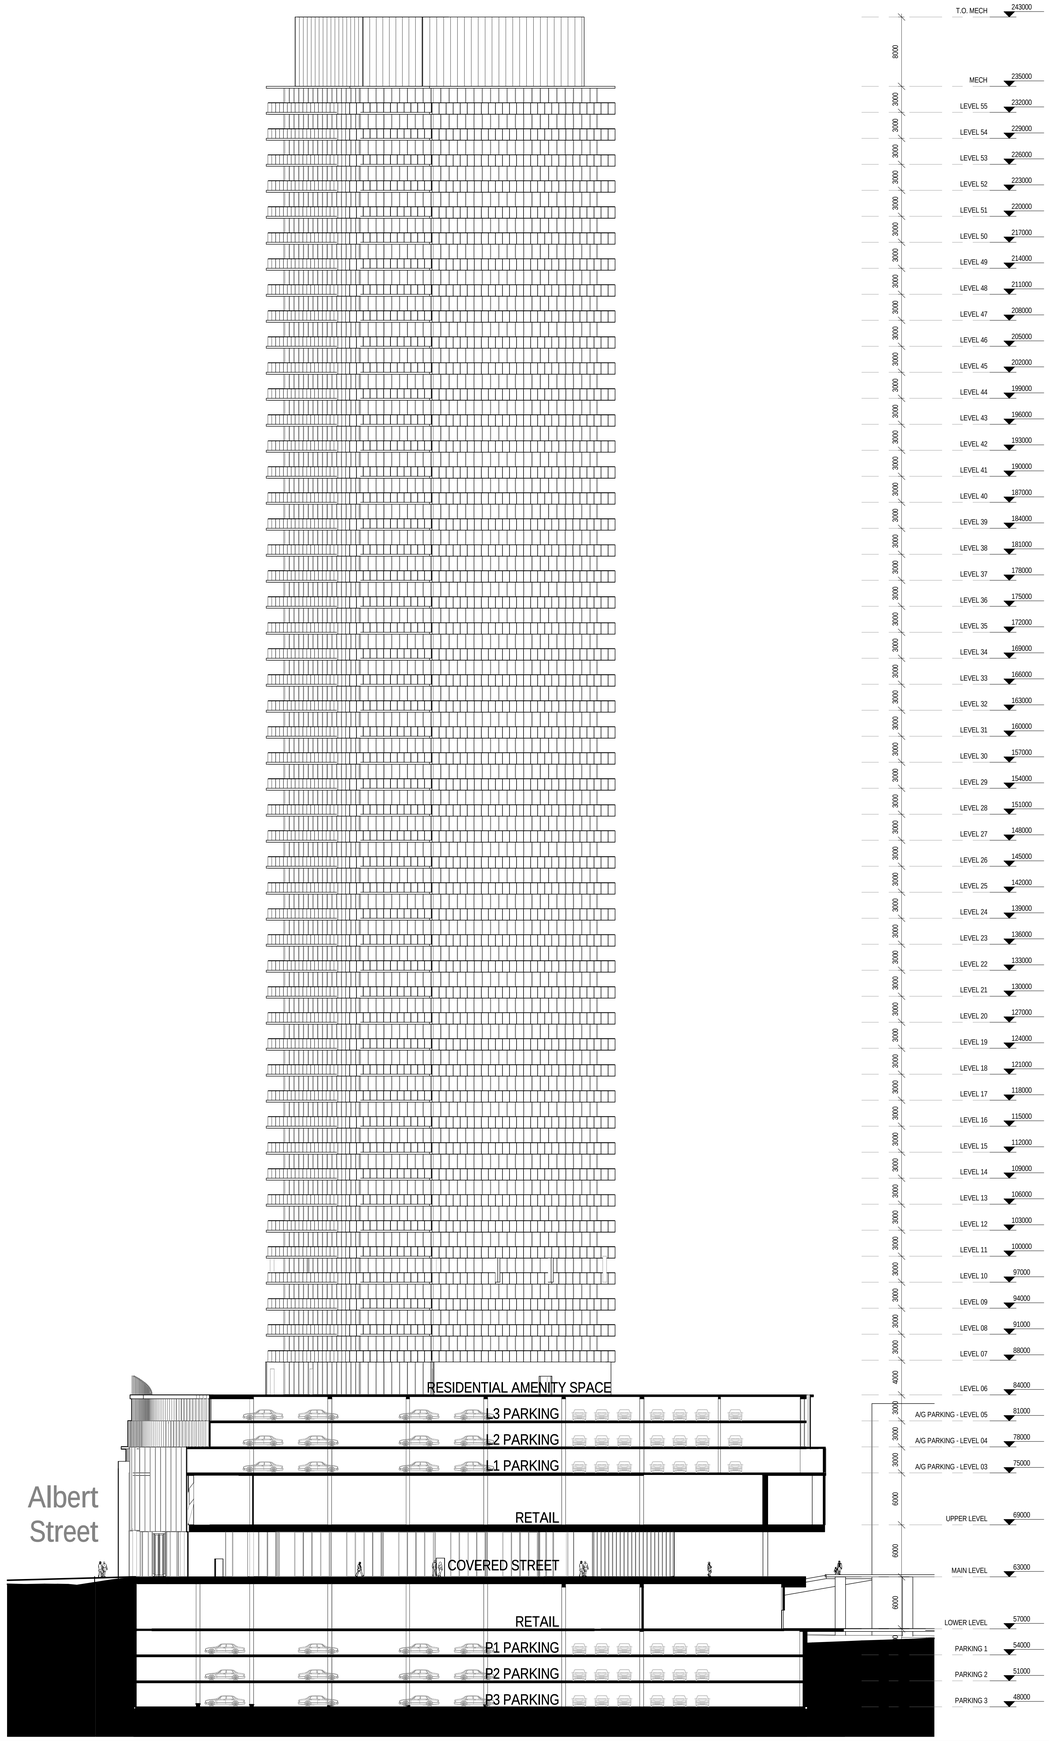

KEY PLAN

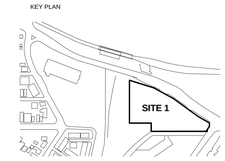

NOT FOR CONSTRUCTION
PRELIMINARY CONCEPT DESIGN

REVISION		
NO.	DATE	DESCRIPTION
1	26/02/2016	ISSUED FOR OPA/ZBA

PLAN NORTH

PROJECT ADDRESS:
900 ALBERT ST
OTTAWA ON

B+H Architects
481 University Avenue, Suite 300
Toronto, On M5G 2H4
T/416.596.2299 F/416.586.0599

Trinity Development Group
3250 Bloor Street W. #1000
Toronto, On. Canada M8X 2X9
t 416.259.8800 f 416.222.8355

LANDSCAPE ARCHITECT :
B+H
481 University Avenue, Suite 300
Toronto, On M5G 2H4
t 416.596.2299 f 416.586.0599

TRANSPORTATION:
PARSONS
1223 Michael Street Suite 100
Ottawa, Ontario K1J 7T2
t 613-738-4160 f 613-739-7105

URBAN DESIGN:
FoTenn Consultants Inc.
223 McLeod Street
Ottawa, Ontario K2P 0Z8
t 613.730.5709 f 613.730.1136

STRUCTURAL ENGINEER
ENTUITIVE
200 University Ave, Suite 700
Toronto, Ontario M5H 3C6
t 416.477.5832

SITE SERVICES/CIVIL ENGINEER :
David Schaeffer Engineering
120 Iber Road, Suite 103
Ottawa, Ontario K2S 1E9
t 613.836.0856 f 613.836.7183

PROJECT :
900 ALBERT
OTTAWA

SHEET CONTENTS :
BUILDING SECTION CC

PROJECT NUMBER :
1411089

DRAWING SCALE :
1 : 250

SHEET NO :
A4-03

01/03/2016 11:28:36 AM

C:\Users\gavin.berman\Documents\1411089_BH_Archi_801 Albert_BLDG_R2016_Gavin.Berman@bharchitects.com.rvt
BUILDING SECTION CC

01/03/2016 11:28:36 AM
A4-03