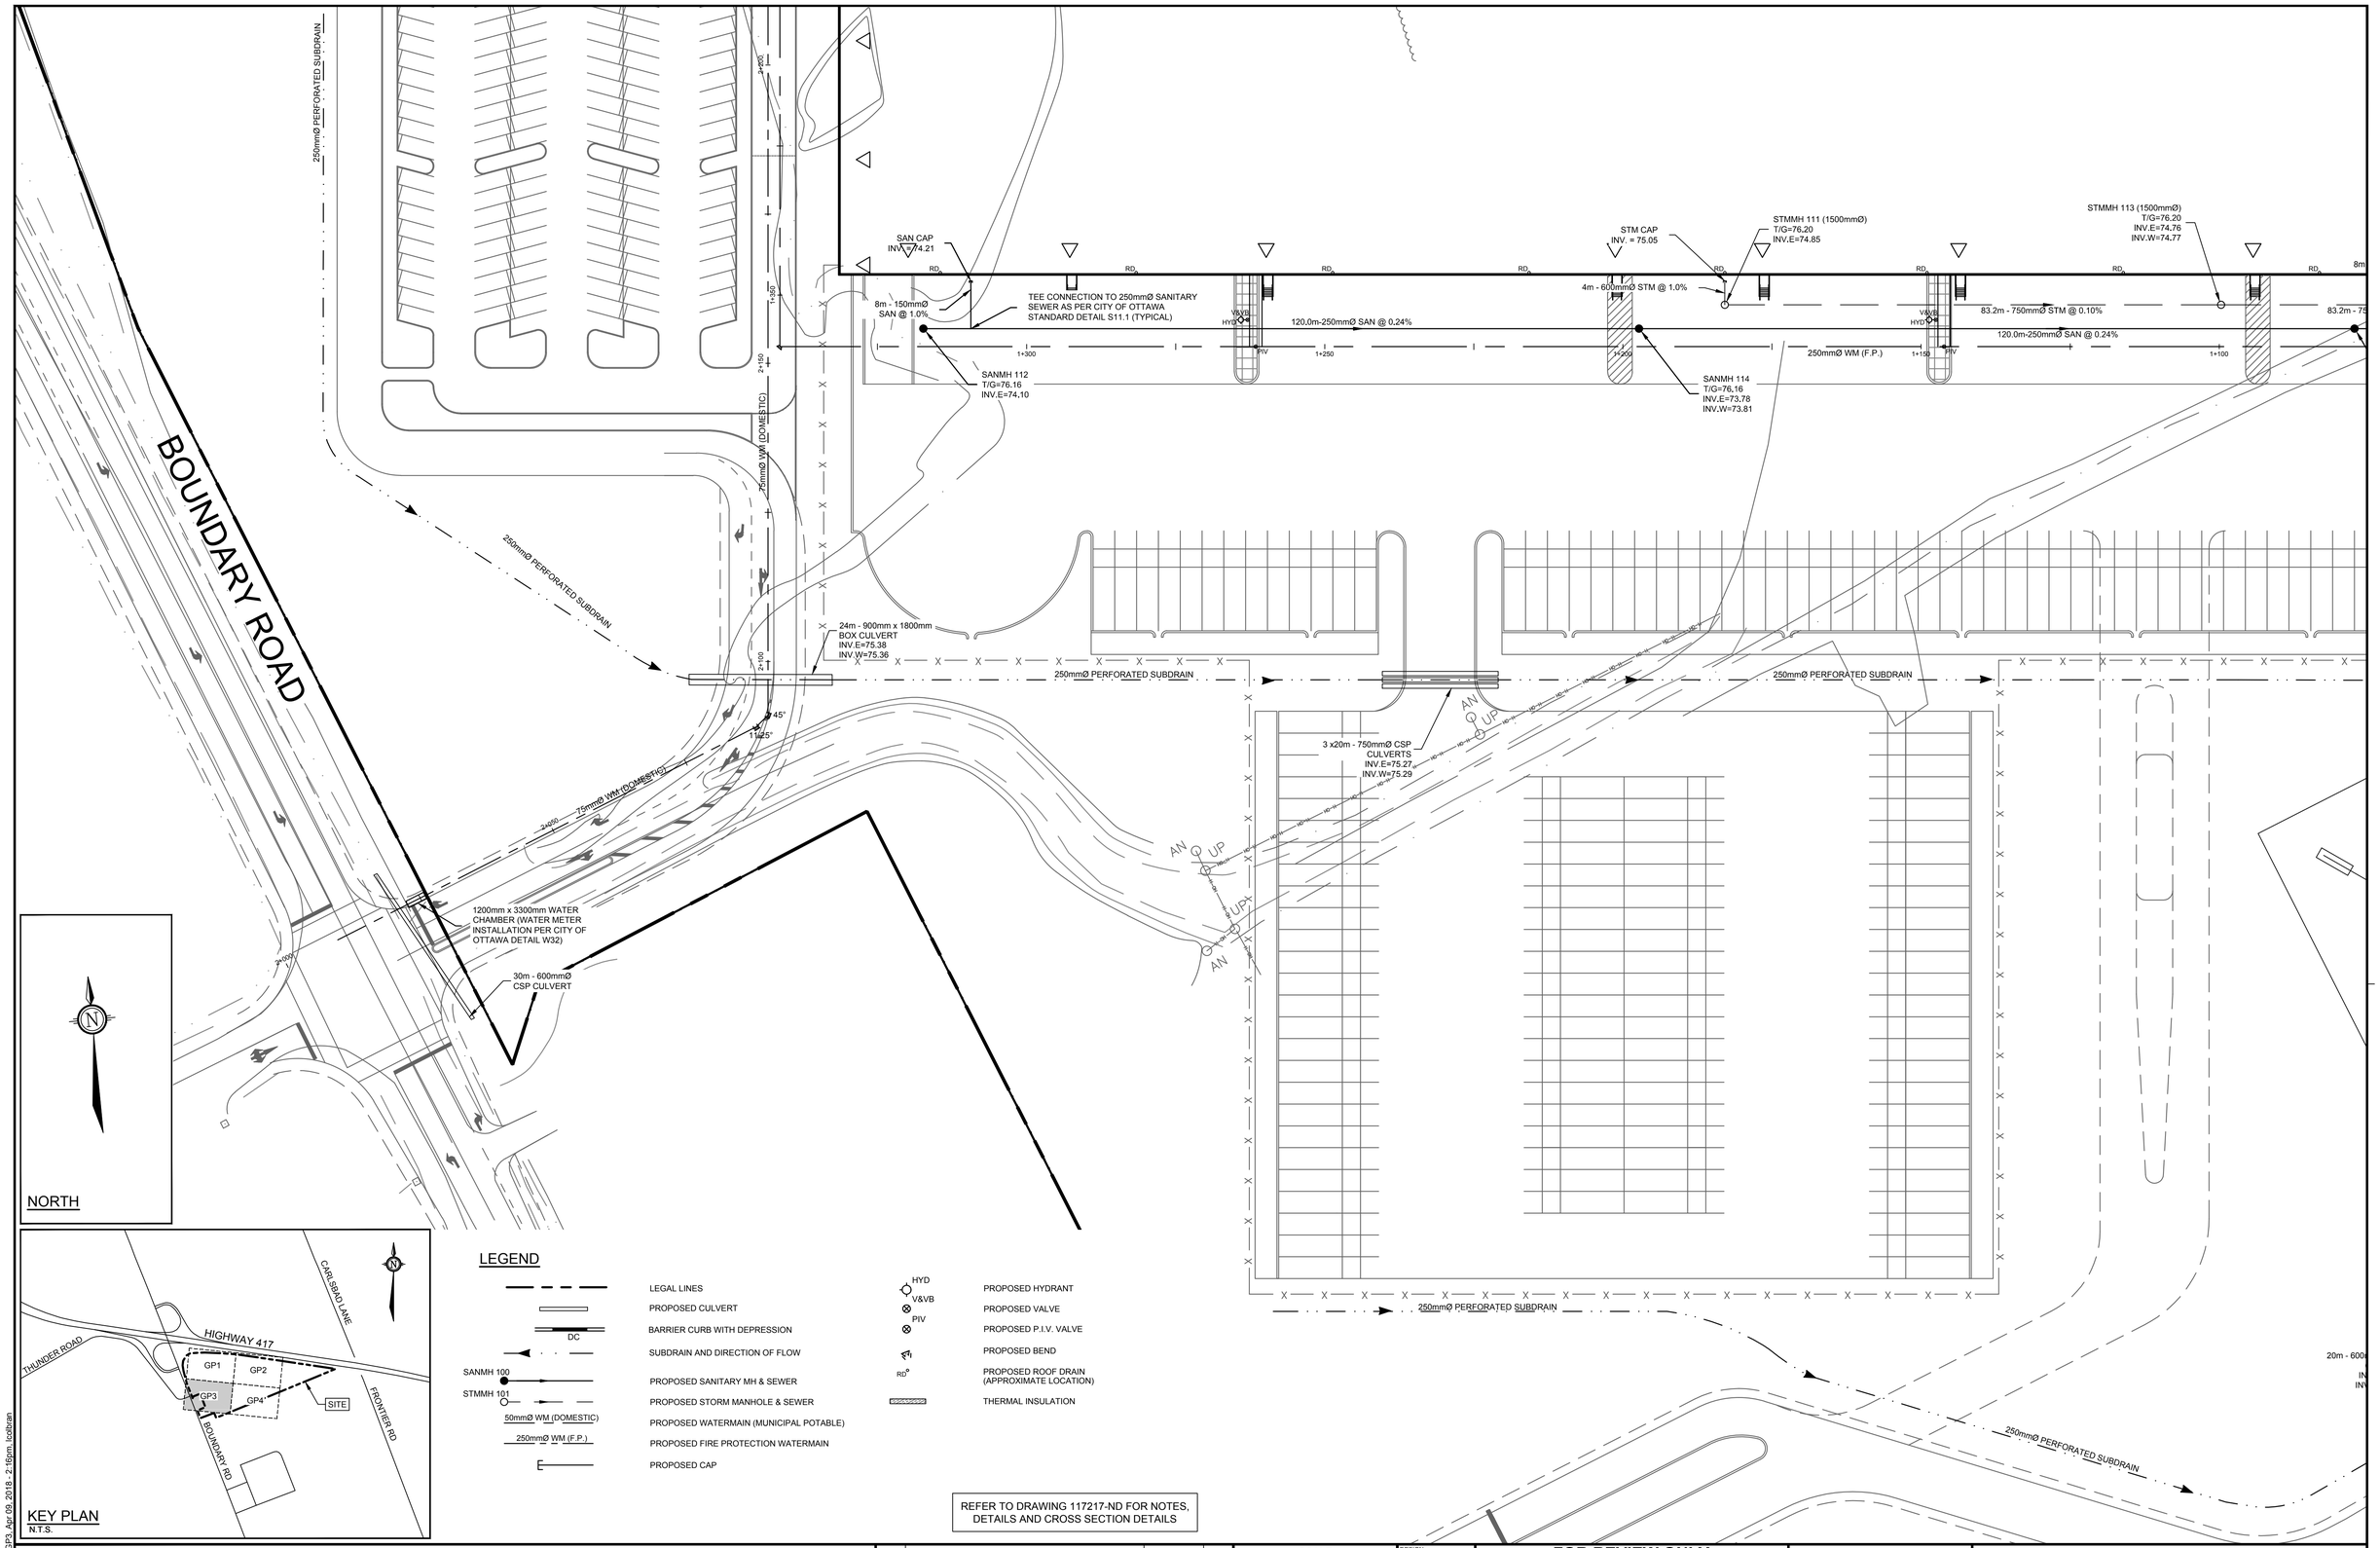

NORTH

KEY PLAN
N.T.S.

LEGEND

	LEGAL LINES
	PROPOSED CULVERT
DC	BARRIER CURB WITH DEPRESSION
	SUBDRAIN AND DIRECTION OF FLOW
SANMH 100	PROPOSED SANITARY MH & SEWER
STMMH 101	PROPOSED STORM MANHOLE & SEWER
50mmØ WM (DOMESTIC)	PROPOSED WATERMAIN (MUNICIPAL POTABLE)
250mmØ WM (F.P.)	PROPOSED FIRE PROTECTION WATERMAIN
E	PROPOSED CAP
HYD	PROPOSED HYDRANT
V&VB	PROPOSED VALVE
PIV	PROPOSED P.I.V. VALVE
	PROPOSED BEND
RD°	PROPOSED ROOF DRAIN (APPROXIMATE LOCATION)
	THERMAL INSULATION

REFER TO DRAWING 117217-ND FOR NOTES, DETAILS AND CROSS SECTION DETAILS

NOTE:
THE POSITION OF ALL POLE LINES, CONDUITS, WATERMAINS, SEWERS AND OTHER UNDERGROUND AND OVERGROUND UTILITIES AND STRUCTURES IS NOT NECESSARILY SHOWN ON THE CONTRACT DRAWINGS, AND WHERE SHOWN, THE ACCURACY OF THE POSITION OF SUCH UTILITIES AND STRUCTURES IS NOT GUARANTEED. BEFORE STARTING WORK, DETERMINE THE EXACT LOCATION OF ALL SUCH UTILITIES AND STRUCTURES AND ASSUME ALL LIABILITY FOR DAMAGE TO THEM.

OWNER/APPLICANT INFORMATION:

BOUNDARY ROAD DEVELOPMENT INC.
16766 TRANSCANADIENNE, SUITE 500
KIRKLAND, QUÉBEC H9H 4M7

No.	REVISION	DATE	BY
5.	ISSUED FOR SITE PLAN APPLICATION	APR 12/18	LKS
4.	ISSUED FOR FINAL COORDINATION	APR 9/18	LKS
3.	ISSUED FOR FINAL COORDINATION	APR 2/18	LKS
2.	PRELIMINARY DESIGN PACKAGE	MAR 16/18	LKS
1.	ISSUED FOR COORDINATION	MAR 12/18	LKS

SCALE
1:500
1:500
0 5 10 15 20

DESIGN MS
CHECKED MS/JLS
DRAWN LKS
CHECKED MS/JLS
APPROVED MS

FOR REVIEW ONLY

LICENSED PROFESSIONAL ENGINEER
M. SAVIC
100102651
PROVINCE OF ONTARIO
APR 12/18

NOVATECH
Engineers, Planners & Landscape Architects
Suite 200, 240 Michael Cowpland Drive
Ottawa, Ontario, Canada K2M 1P6
Telephone (613) 254-9643
Facsimile (613) 254-5867
Website www.novatech-eng.com

LOCATION
CITY OF OTTAWA
5371 BOUNDARY ROAD - YOW1

DRAWING NAME
GENERAL PLAN OF SERVICES

PROJECT No. 117217
REV REV # 5
DRAWING No. 117217-GP3

C:\Temp\AcPublish_5796\117217-GP.dwg, GP3, Apr 09, 2018 - 2:16pm, lcolbran