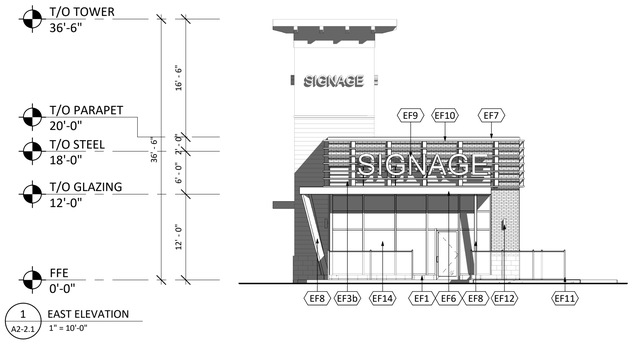

1 A2-2.1 EAST ELEVATION
1" = 10'-0"

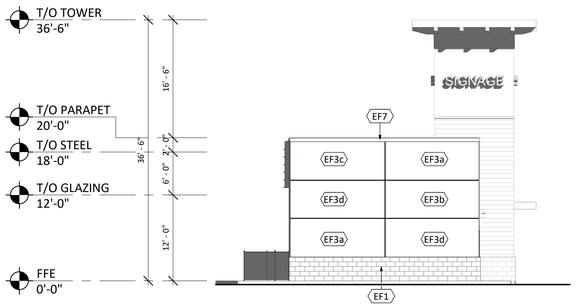

2 A2-2.1 WEST ELEVATION
1" = 10'-0"

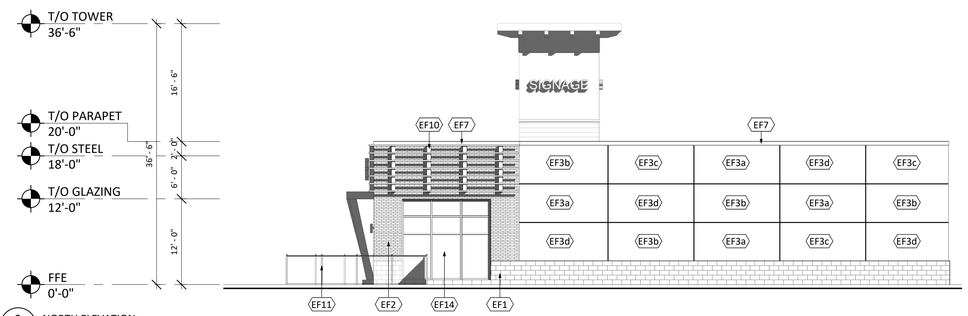

3 A2-2.1 NORTH ELEVATION
1" = 10'-0"

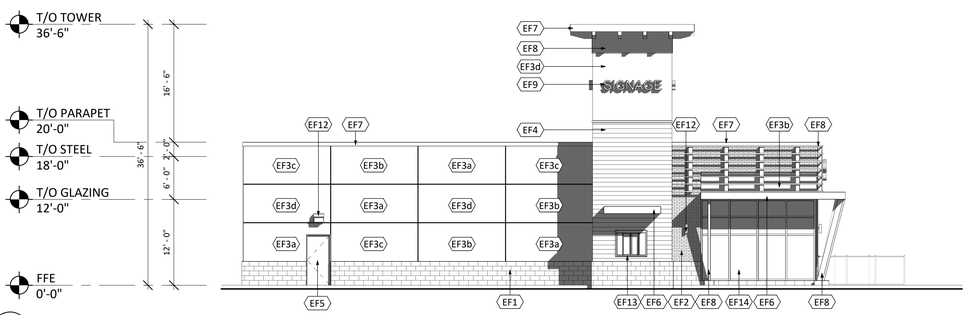

4 A2-2.1 SOUTH ELEVATION
1" = 10'-0"

APPROVED
By Derrick Moodie at 11:12 am, Jul 17, 2018

DERRICK MOODIE
MANAGER
PLANNING, INFRASTRUCTURE & ECONOMIC DEVELOPMENT DEPARTMENT, CITY OF OTTAWA

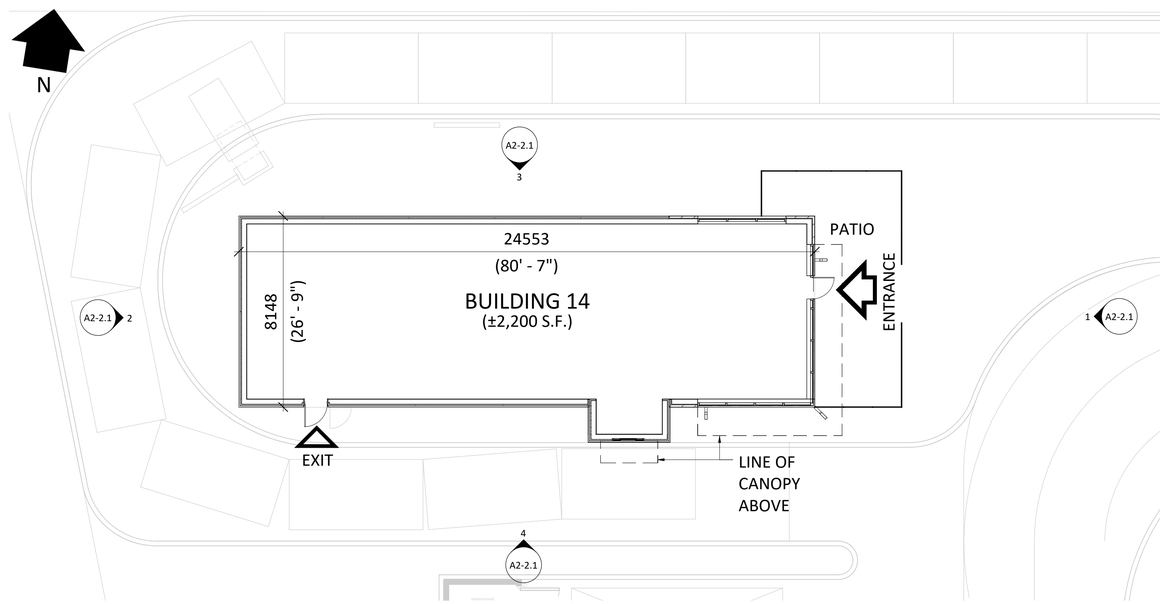

5 A2-2.1 FLOOR PLAN
1" = 10'-0"

EXTERIOR FINISH & COMPONENT SCHEDULE

MATERIAL	DESCRIPTION
EF1	CONCRETE ARCHITECTURAL BLOCK 4"x16"x24" MANUFACTURER: SHOULDICE ARCHITECTURAL BLACK TIE SERIES FINISH: TEX-STONE COLOUR: COLBY (TAPESTRY FINISH)
EF2	ARCHITECTURAL BRICK MANUFACTURER: JAZBRICK SIZE: MODULAR 3 1/2" x 2 1/4" x 7 5/8" COLOUR: BLACK
EF3a	EIFS (EXTERIOR INSULATED FINISH SYSTEM) ACRYLIC STUCCO FINISH FINISH: SANDPEBBLE COLOUR: BMHC-155 NEWBURYPORT BLUE
EF3b	EIFS (EXTERIOR INSULATED FINISH SYSTEM) ACRYLIC STUCCO FINISH FINISH: SANDPEBBLE COLOUR: BM-2128 OXFORD GRAY
EF3c	EIFS (EXTERIOR INSULATED FINISH SYSTEM) ACRYLIC STUCCO FINISH FINISH: SANDPEBBLE COLOUR: BM OC-85 MAYONNAISE
EF3d	EIFS (EXTERIOR INSULATED FINISH SYSTEM) ACRYLIC STUCCO FINISH FINISH: SANDPEBBLE COLOUR: BM 1459 METRO GRAY
EF4	FIBER CEMENT SIDING HORIZONTAL MANUFACTURER: CERTAINFEED OR APPROVED EQUAL WEATHERBOARD CEDAR LAP SIDING 8" WIDE COLOUR: CEDAR 523
EF5	H.M. DOORS & FRAMES PREFINISHED HOLLOW METAL DOORS AND FRAMES COLOUR: TO BE DETERMINED
EF6	CANOPY
EF7	PREFINISHED METAL FLASHING/FASCIA 24 GA. PREFINISHED METAL FLASHING/FASCIA COLOUR: TO BE DETERMINED
EF8	WOOD FINISH
EF9	SIGNAGE (BY TENANT)
EF10	METAL SLATS 2" x 2" x 1/8" HSS GALVANIZED LUBES HORIZONTAL AND HSS 6 X 3 VERTICAL SUPPORTS DESIGNED TO CARRY SIGNAGE AND STAMPED BY P.ENG
EF11	PATIO
EF12	EXTERIOR LIGHT FIXTURE LED WALL PACK
EF13	DRIVE-THRU PICK UP WINDOW
EF14	GLAZED DOORS & WINDOWS CLEAR ANODIZED ALUMINUM FRAMES CLEAR INSULATED VISION GLASS/LOW-E GLAZING (TEMPERED GLASS TO BE USED AT DOORS AND SIDELIGHTS/SIDELITES)

This drawing, as an instrument of service, is provided by and is the property of Turner Fleischer Architects Inc. The contractor must verify and accept responsibility for all dimensions and conditions on site and must notify Turner Fleischer Architects Inc. of any variations from the supplied information. This drawing is not to be scaled. The architect is not responsible for the accuracy of survey, structural, mechanical, electrical, etc., information shown on this drawing. Refer to the appropriate consultant's drawings before proceeding with the work. Construction must conform to all applicable codes and requirements of authorities having jurisdiction. The contractor working from drawings not specifically marked 'For Construction' must assume full responsibility and bear costs for any corrections or damages resulting from his work.

Issue	Rev:	Date:	Issue / Revision:	By
3		2018-04-12	ISSUED FOR REVIEW	RC
2		2018-01-31	ISSUED FOR SPA	RC
1		2017-12-07	ISSUED FOR REVIEW	RC

PROJECT ARCHITECT
TURNER FLEISCHER
TURNER FLEISCHER ARCHITECTS INC.
67 Lesmill Road Toronto ON Canada M3B 2T8
Telephone (416) 425-2222 Facsimile (416) 425-6717
turnerfleischer.com

SITE / CIVIL
IBI GROUP
Architects, Engineers, Planners
5th Floor, 230 Richmond Street West
Toronto, ON
M5V 1V6, Canada
Tel: (416) 596-1930
Fax: (416) 596-0644
333 Preston Street
Tower 1, Suite 400
Ottawa, Ontario
Canada K1S 5N4
Tel (613)225-1311
FAX (613)225-9868

ELECTRICAL
HAMMERSCHLAG + JOFFE INC.
69 Lesmill Road Toronto,
Ontario Canada M3B 2T8
T: (416) 444.9263
F: (416) 444.1463
E: dwg@hamjof.com

PLANNER
FOTENN PLANNING & URBAN DESIGN
223 McLeod Street | Ottawa, ON | K2P 0Z8
T: 613.730.5709 ext.234 | F: 613.730.1136

DEVELOPER
RIOCAN
RioCan Real Estate Investment Trust
2300 Yonge Street
Suite 500
Toronto, Ontario
M4P 1E4
(416) 646 8330

DEVELOPER
TangerOutlets
Tanger Outlets
3200 Northline Avenue, Suite 360
Greensboro, North Carolina
27408

Project :
TANGER OUTLETS KANATA
KANATA, ONTARIO

Drawing Name :
ELEVATIONS

Proj no. : 12.258	Date : 2017-12-06
Drawn by : RC	Scale : 1" = 10'-0"
Checked by : RD	

Drawing No :
A2-2.1

#16450

D07-12-18-0012

F:\proj\12258\12258-15 REVIT\ELEVATIONS\A2-2 [OUTPARCEL]\12258-A2-2 (BLDG 14).rvt