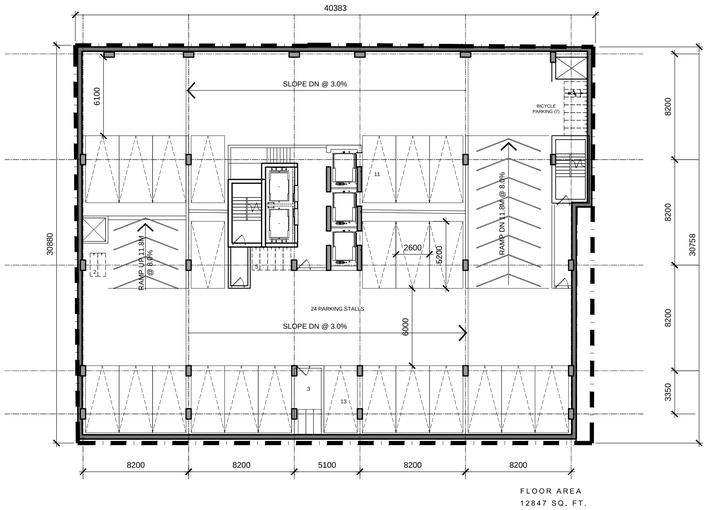

FLOOR AREA
12847 SQ. FT.

P6 PARKING LEVEL PLAN

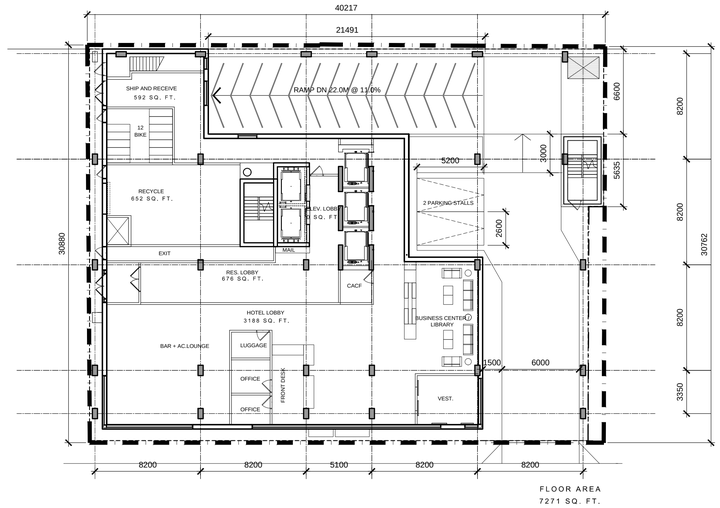

FLOOR AREA
7271 SQ. FT.

GROUND FLOOR PLAN

FLOOR AREA
12846 SQ. FT.

P5 TO P2 PARKING LEVEL PLAN

FLOOR AREA
12821 sq.ft

2nd FLOOR PLAN
HOTEL SERVICES

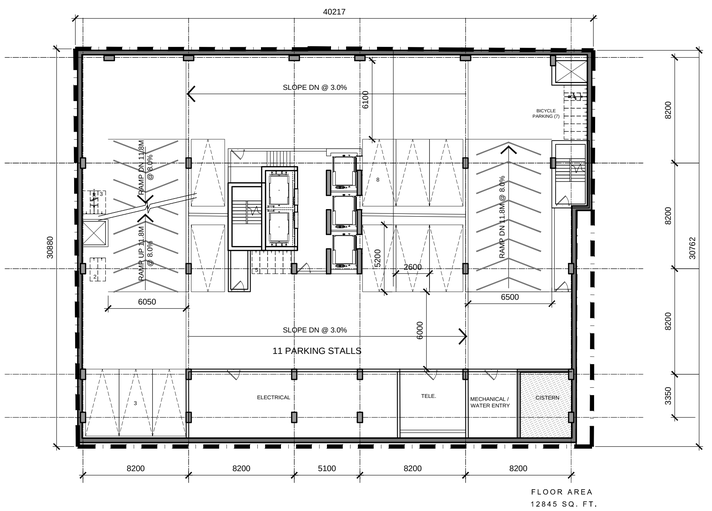

FLOOR AREA
12845 SQ. FT.

P1 PARKING LEVEL PLAN

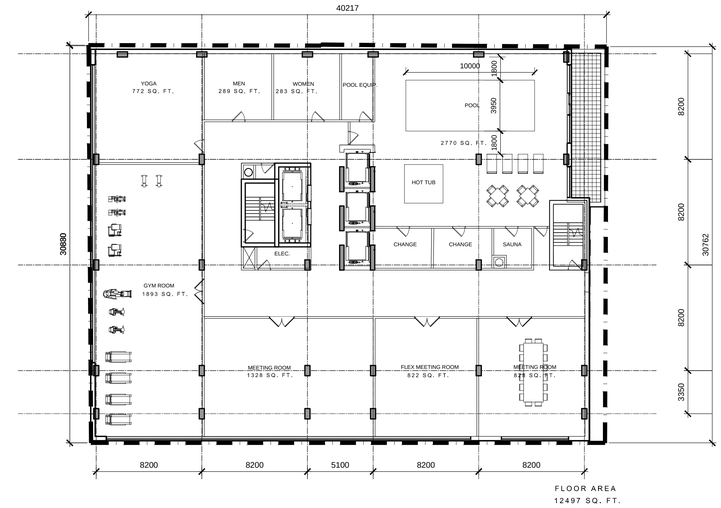

FLOOR AREA
12497 SQ. FT.

3rd FLOOR PLAN
AMENITY FLOOR

IT IS THE RESPONSIBILITY OF THE APPROPRIATE CONTRACTOR TO CHECK AND VERIFY ALL DIMENSIONS ON SITE AND TO REPORT ALL ERRORS AND/OR OMISSIONS TO THE ARCHITECT.

ALL CONTRACTORS MUST COMPLY WITH ALL PERTINENT CODES AND BY-LAWS.

THIS DRAWING MAY NOT BE USED FOR CONSTRUCTION UNTIL SIGNED BY THE ARCHITECT.

DO NOT SCALE DRAWINGS.

COPYRIGHT RESERVED.

NOTATION SYMBOLS:

- 00 — INDICATES DRAWING NOTES, LISTED ON EACH SHEET.
- 00 — INDICATES ASSEMBLIE TYPE; REFER TO TYPICAL ASSEMBLIES SCHEDUAL.
- 00 — INDICATES WINDOW TYPE; REFER TO WINDOW ELEVATIONS AND DETAILS ON A900 SERIES.
- 000 — INDICATES DOOR TYPE; REFER TO DOOR SCHEDULE AND DETAILS ON A900 SERIES.
- 00 DETAIL NUMBER / 00 TITLE / SCALE — DETAIL REFERENCE PAGE — DETAIL CROSS REFERENCE PAGE

LRT ALIGNMENT DISCLAIMER

APPROXIMATE LRT TUNNEL AND SHORING ALLOWANCE LOCATION TAKEN FROM CITY OF OTTAWA DRAWINGS *CONFEDERATION LINE WEST LRT EXTENSION - TUNNEY'S PASTURE STATION TO BASELINE STATION: PLAN AND PROFILE - NEW ORCHARD STATION 95+170 - 95+770 SHEET 16, DATED JUNE 2, 2016 & GENERAL ARRANGEMENT - RICHMOND ROAD TUNNEL SHEET 102, DATED FEBRUARY 10, 2016*

No.	DESCRIPTION	DATE
4		
3		
2	ISSUED FOR SITE PLAN CONTROL	Dec. 07, 18
1	ISSUED FOR DESIGN CONCEPT	Oct. 17, 18

REVISIONS:

ARCHITECT SEAL: ONTARIO ASSOCIATION OF ARCHITECTS — RODERICK LAHEY — LICENCE 4375

SEAL DATE: STAMP DATE

NORTH ARROW:

CLIENT:

PRINCE DEVELOPMENTS

56 Temperance Street, Suite 700, Toronto, ON M5H 3V5

ARCHITECT:

rla/architecture
roderick lahey architect inc.
56 beech street, ottawa, ontario K1S 3J6
t. 613.724.9932 f. 613.724.1209 rlaarchitecture.ca

PROJECT TITLE:

201 RIDEAU STREET

OTTAWA ONTARIO

SHEET TITLE:

FLOOR PLANS

DRAWN: RV

CHECKED: M.L.

SCALE: 1:200

SHEET No. A-01

PROJECT No. 1826