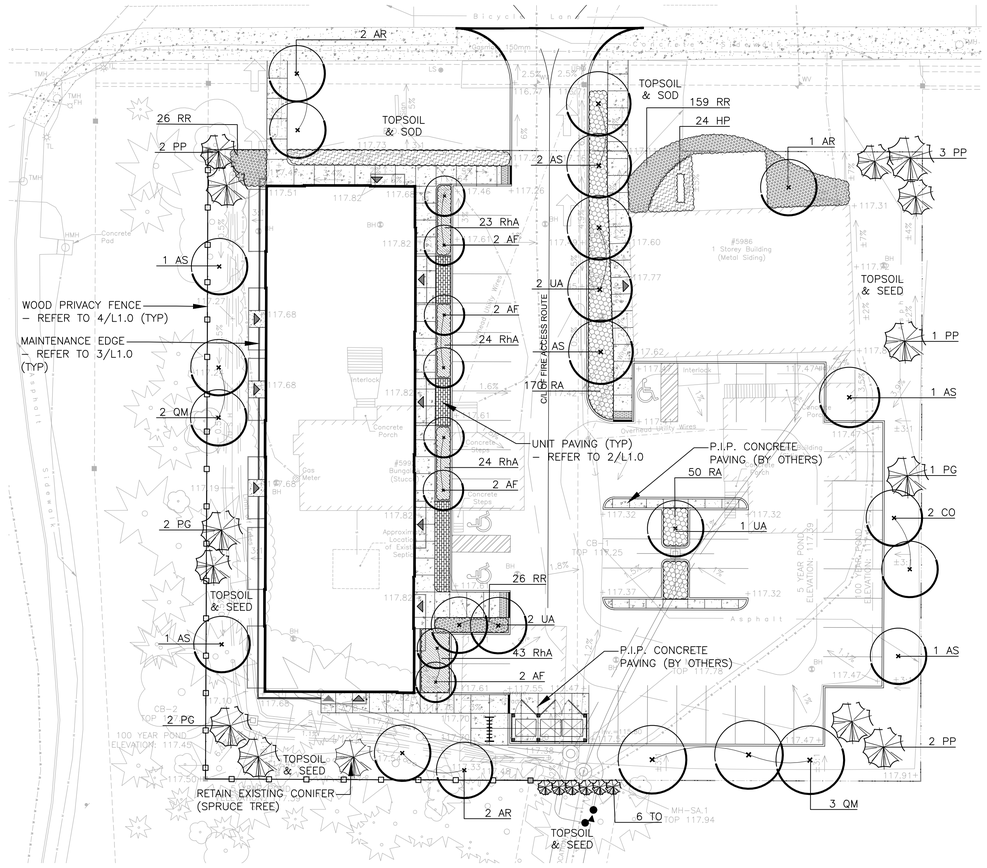

1 SITE PLAN

Scale: 1:250

PLANT LIST

SYM.	BOTANICAL NAME	COMMON NAME	QTY.	SIZE	REMARKS
	LARGE DECIDUOUS TREES				
AF	ACER FREEMANII 'ARMSTRONG'	ARMSTRONG MAPLE	8	70mm CAL.	B&B / W.B.
AR	ACER RUBRUM	RED MAPLE	5	70mm CAL.	B&B / W.B.
AS	ACER SACCHARUM	SUGAR MAPLE	7	70mm CAL.	B&B / W.B.
CO	CELTIS OCCIDENTALIS	COMMON HACKBERRY	2	70mm CAL.	B&B / W.B.
QM	QUERCUS MACROCARPA	BUR OAK	5	70mm CAL.	B&B / W.B.
UA	ULMUS AMERICANA 'JEFFERSON'	AMERICAN ELM	5	70mm CAL.	B&B / W.B.
	CONIFEROUS TREES				
PG	PICEA GLAUCA	WHITE SPRUCE	5	1800mm HT.	B&B / W.B.
PP	PICEA PUNGENS	COLORADO SPRUCE	8	1800mm HT.	B&B / W.B.
TO	THUJA OCCIDENTALIS	CEDAR	6	1800mm HT.	B&B / W.B.
	SHRUBS				
HP	HYDRANGEA PANICULATA 'LIMELIGHT'	'LIMELIGHT' PANICLE HYDRANGEA	76	450mm HT.	POT. 750mm O.C.
RA	RIBES ALPINUM	MOUNTAIN CURRANT	220	450mm HT.	POT. 600mm O.C.
RhA	RHUS AROMATICA 'GRO-LOW'	GRO-LOW FRAGRANT SUMAC	114	400mm HT.	POT. 600mm O.C.
RR	ROSA RUGOSA 'PURPLE PAVEMENT'	'PURPLE PAVEMENT' RUGOSA ROSE	211	450mm HT.	POT. 600mm O.C.

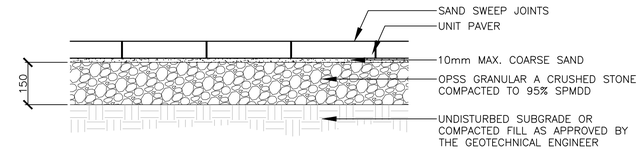

2 UNIT PAVING

Scale: 1:10

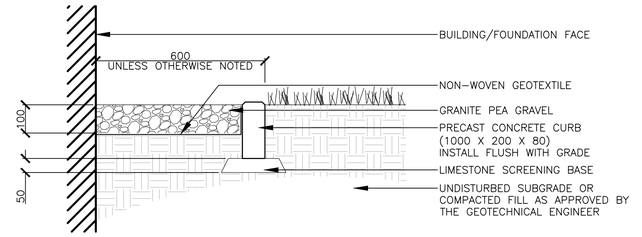

3 MAINTENANCE EDGE

Scale: 1:10

NOTE:
1. ALL FASTENERS TO BE HOT DIPPED GALVANIZED
2. ALL WOOD TO BE PRESSURE TREATED PINE

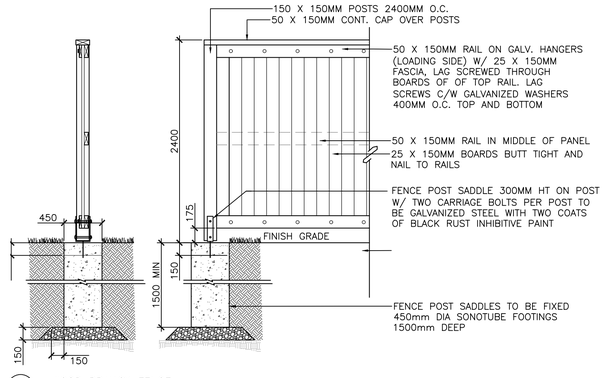

4 WOOD PRIVACY FENCE

Scale: 1:30

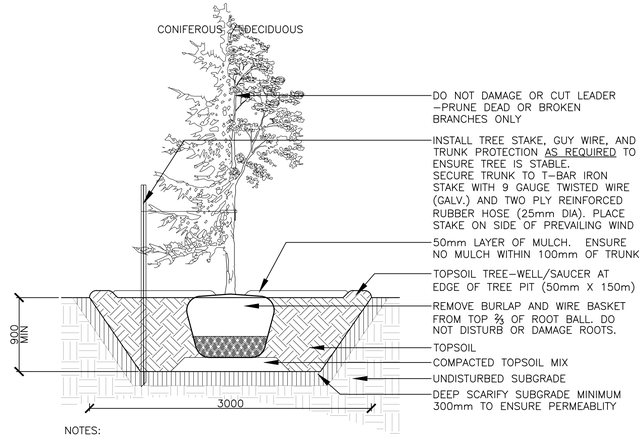

NOTES:
- TREE STAKES ARE GENERALLY ARE TO BE USED FOR CONDITIONS WHERE THE INSTALLED TREE IS UNSTABLE AND/OR BECOMES UNSTABLE
- ALLOW 10mm TO 25mm SLACK ON GUY WIRE SUPPORT FOR TREE
- TOP OF ROOT BALL TO RETAIN SAME ELEVATION AS GROWING CONDITIONS
- REMOVE STAKES ONE YEAR AFTER INSTALL
- INSTALL STAKE BEYOND EDGE OF ROOT BALL

5 TREE PLANTING

Scale: 1:30

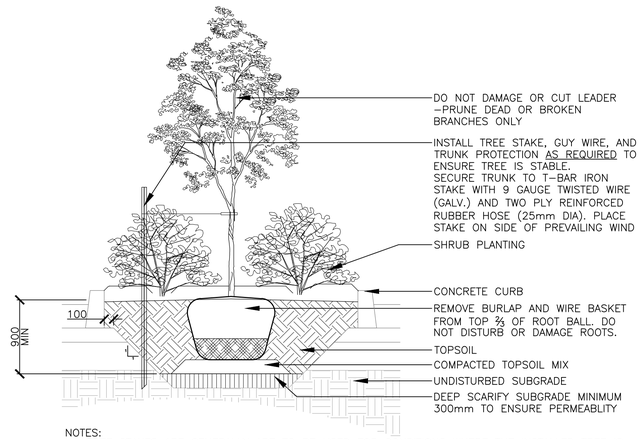

NOTES:
- TREE STAKES ARE GENERALLY ARE TO BE USED FOR CONDITIONS WHERE THE INSTALLED TREE IS UNSTABLE AND/OR BECOMES UNSTABLE
- ALLOW 10mm TO 25mm SLACK ON GUY WIRE SUPPORT FOR TREE
- BACK OF CURB CONDITION IS TYPICAL
- TOP OF ROOT BALL TO RETAIN SAME ELEVATION AS GROWING CONDITIONS
- REMOVE STAKES ONE YEAR AFTER INSTALL
- INSTALL STAKE BEYOND EDGE OF ROOT BALL

6 TREE PLANTING (PARKING ISLAND)

Scale: 1:30

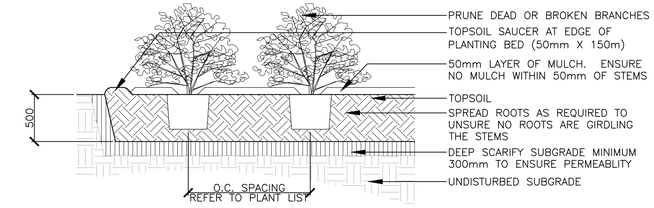

NOTES:
- TOP OF ROOT BALL TO RETAIN SAME ELEVATION AS GROWING CONDITIONS

7 SHRUB PLANTING

Scale: 1:30

0 5 10 20 35 60 Meters

Key Plan

No.	Revision	Date
3	ISSUED FOR SPA	04 SEPT 2019
2	ISSUED FOR REVIEW	29 AUG 2019
1	ISSUED FOR REVIEW	21 AUG 2019

North:

Stamp: ASSOCIATION OF LANDSCAPE ARCHITECTS ONTARIO SHERRI C. EDWARDS OALA MEMBER

CSW
Landscape Architecture
Urban Design
Site Planning
Recreation and Park Planning
Project Management
319 McRae Avenue, Suite 502, Ottawa, Ontario, K1Z 0B9
Tel: (613) 729-4536

1. All measurements in millimeters unless specified otherwise. Do not scale drawing. All drawings to be read in conjunction with written specifications.
2. Copyright reserved. This drawing is the exclusive property of CSW Landscape Architects Ltd. and shall not be used without the consent thereof.
3. This Drawing may not be used for construction until signed by the landscape architect. It is the responsibility of the contractor to:
   - check and verify all dimensions on site;
   - report all errors and/or omissions to the landscape architect;
   - comply with all pertinent codes and by-laws;
   - check and verify locations of all underground services with all local utilities prior to any digging.

Project:

KHM HAZELDEAN ROAD

5986-5992 Hazeldean Road
OTTAWA , ONTARIO

Drawing:

LANDSCAPE PLAN

Scale:	Date:
1:250	2019 08 20
Design By:	Drawn By:
SE	JA
Project Number:	Sheet Number:
2031-01	L1.0

XXXX-XX-XXXX

Last Save: 9/4/2019 3:00:05 PM
File Location: C:\Projects\2031-01 KHM Hazeldean Road\SPA\2031-01 KHM Hazeldean Road_SPA_01.dwg